

CITY OF MADISON LAND USE APPLICATION

WILSON + BLAIR DEVELOPMENT

506 / 508 / 510 / 514 / 516 / 518 E Wilson
134 / 140 / 148 S Blair St

KAHLER SLATER PROJECT: 223014.00
05/13/2024



Kahler Slater

NOT FOR
CONSTRUCTION

GENERAL SHEET INDEX	
SHEET NUMBER	SHEET NAME
G000	COVER SHEET

CIVIL SHEET INDEX	
SHEET NUMBER	SHEET NAME
C000	NOTES AND LEGENDS
C100	EXISTING CONDITIONS PLAN
C200	DEMOLITION PLAN
C300	OVERALL SITE PLAN
C301	SITE PLAN - N. BLAIR STREET
C302	SITE PLAN - E. WILSON STREET
C400	OVERALL GRADING PLAN
C401	GRADING PLAN - N. BLAIR STREET
C402	GRADING PLAN - E. WILSON STREET
C403	EROSION CONTROL PLAN
C500	UTILITY PLAN
C600	FIRE ACCESS PLAN

LANDSCAPE SHEET INDEX	
SHEET NUMBER	SHEET NAME
L100	LANDSCAPE PLAN
L101	MULTIFAMILY ROOF LANDSCAPE PLAN
L102	HOTEL ROOF LANDSCAPE PLAN
L200	LANDSCAPE NOTES

ARCHITECTURAL SHEET INDEX - RESI	
SHEET NUMBER	SHEET NAME
A0100	ARCHITECTURAL SITE PLAN
A100LL2	LOWER LEVEL 2 PLAN
A100LL1	LOWER LEVEL 1 PLAN
A101	FIRST FLOOR PLAN
A102	SECOND FLOOR PLAN
A103	THIRD FLOOR PLAN
A104	FOURTH FLOOR PLAN
A105	FIFTH FLOOR PLAN
A106	TYPICAL FLOOR PLAN (6-7)
A107	8TH FLOOR PLAN
A108	ROOF PLAN
A201	EXTERIOR ELEVATION
A202	EXTERIOR ELEVATION
A203	EXTERIOR ELEVATION
A204	EXTERIOR ELEVATION
A290	EXTERIOR RENDERINGS
A291	EXTERIOR RENDERINGS
A292	EXTERIOR RENDERINGS
A293	EXTERIOR RENDERINGS
A294	EXTERIOR RENDERINGS
A295	EXTERIOR RENDERINGS
A300	BUILDING SECTION

ARCHITECTURAL SHEET INDEX - HOTEL	
SHEET NUMBER	SHEET NAME
A110H	HOTEL - BASMENT FLOOR PLAN
A111H	HOTEL - 1ST FLOOR PLAN
A112H	HOTEL - 2ND FLOOR PLAN
A113H	HOTEL - 3RD FLOOR PLAN
A114H	HOTEL - TYPICAL FLOOR PLAN (4-6)
A115H	HOTEL - ROOF PLAN
A211H	HOTEL - EXTERIOR ELEVATIONS
A212H	HOTEL - EXTERIOR ELEVATIONS
A213H	HOTEL - EXTERIOR ELEVATIONS
A300H	HOTEL - BUILDING SECTIONS

Revisions

CITY OF MADISON LAND USE
APPLICATION

SCOPE DOCUMENTS

Drawing Date
05/13/2024

WILSON + BLAIR
DEVELOPMENT

506 / 508 / 510 / 514 / 516 / 518 E Wilson
134 / 140 / 148 S Blair St

Project No.
223014.00

Sheet Title
COVER SHEET

Copyright © 2023 Kahler Slater, Inc. All rights reserved.
750 N Water Street, Suite 1700, Milwaukee, Wisconsin 53202
Telephone 414.272.2000 Fax 414.272.2001
104 Shockoe Slip, Richmond, Virginia 23219
Telephone 804.707.2500
722 Williamson Street, Madison, Wisconsin 53703
Telephone 608.263.6300 Fax 608.263.6317
125 South Clark Street, Suite 675-2, Chicago, Illinois 60603
Telephone 312.789.4516
Sheet No.
G000

GENERAL NOTES:

1. THE LOCATION OF EXISTING UTILITIES, BOTH UNDERGROUND AND OVERHEAD ARE APPROXIMATE ONLY AND HAVE NOT BEEN INDEPENDENTLY VERIFIED BY THE OWNER OR ITS REPRESENTATIVE. THE CONTRACTOR SHALL BE RESPONSIBLE FOR DETERMINING THE EXACT LOCATION OF ALL EXISTING UTILITIES WHETHER SHOWN ON THESE PLANS OR NOT, BEFORE COMMENCING WORK, AND SHALL BE FULLY RESPONSIBLE FOR ANY AND ALL DAMAGES WHICH MIGHT BE CAUSED BY THE CONTRACTOR'S FAILURE TO EXACTLY LOCATE AND PRESERVE ANY AND ALL UTILITIES. THE CONTRACTOR SHALL ALSO VERIFY TOPOGRAPHIC INFORMATION PRIOR TO STARTING CONSTRUCTION.
2. THE CONTRACTOR IS RESPONSIBLE FOR ANY DAMAGE CAUSED DURING CONSTRUCTION TO PUBLIC PROPERTY, PRIVATE PROPERTY OR UTILITIES.
3. CONTRACTOR SHALL OBTAIN ANY NECESSARY WORK IN RIGHT OF WAY, EXCAVATION, DRIVEWAY, UTILITY CONNECTION, PLUGGING AND ABANDONMENT PERMITS PRIOR TO CONSTRUCTION.
4. THE CONTRACTOR SHALL SUBMIT SHOP DRAWINGS FOR REVIEW BY THE ENGINEER, PRIOR TO PLACING AN ORDER OF ANY SUCH ITEM.
5. EXISTING TOPOGRAPHIC INFORMATION IS BASED ON FIELD OBSERVATIONS AND/OR PLAN OF RECORD DRAWINGS. CONTRACTOR SHALL VERIFY TOPOGRAPHIC INFORMATION PRIOR TO STARTING CONSTRUCTION.
6. RIGHT OF WAY (ROW) AND PROPERTY LINES ARE APPROXIMATE. CONTRACTOR SHALL BE RESPONSIBLE FOR PROTECTING EXISTING PROPERTY CORNER MONUMENTATION. ANY MONUMENTS DISTURBED BY CONTRACTOR SHALL BE REPLACED AT THE CONTRACTORS EXPENSE.
7. CONTRACTOR SHALL COORDINATE WITH DRY UTILITY COMPANY'S REGARDING ANY POTENTIAL CONFLICTS AND COORDINATE RELOCATIONS AS MAY BE REQUIRED. CONTRACTOR SHALL ALSO COORDINATE THE PROPOSED INSTALLATION OF NEW FACILITIES AS REQUIRED.

DEMOLITION NOTES:

1. CONTRACTOR SHALL KEEP ALL CITY STREETS FREE AND CLEAR OF CONSTRUCTION RELATED DIRT/DUST/DEBRIS.
2. COORDINATE EXISTING UTILITY REMOVAL/ABANDONMENT WITH LOCAL AUTHORITIES AND UTILITY COMPANIES HAVING JURISDICTION.
3. ALL SAWCUTTING SHALL BE FULL DEPTH TO PROVIDE A CLEAN EDGE TO MATCH NEW CONSTRUCTION. MATCH EXISTING ELEVATIONS AT POINTS OF CONNECTION FOR NEW AND EXISTING PAVEMENT, CURB, SIDEWALKS, ETC. ALL SAWCUT LOCATIONS SHOWN ARE APPROXIMATE AND MAY BE FIELD ADJUSTED TO ACCOMMODATE CONDITIONS, JOINTS, MATERIAL TYPE, ETC. REMOVE MINIMUM AMOUNT NECESSARY FOR INSTALLATION OF PROPOSED IMPROVEMENTS.
4. CONTRACTOR SHALL PROVIDE AND SHALL BE RESPONSIBLE FOR ANY NECESSARY TRAFFIC CONTROL SIGNAGE AND SAFETY MEASURES DURING DEMOLITION AND CONSTRUCTION OPERATIONS WITHIN OR NEAR THE PUBLIC ROADWAY.
5. COORDINATE TREE REMOVAL WITH LANDSCAPE ARCHITECT. ALL TREES TO BE REMOVED SHALL BE REMOVED IN THEIR ENTIRETY AND STUMPS SHALL BE GROUND TO 12" BELOW PROPOSED SUBGRADE.
6. IF APPLICABLE, PROVIDE TREE PROTECTION FENCING PRIOR TO CONSTRUCTION OPERATIONS. MAINTAIN THROUGHOUT CONSTRUCTION.
7. ALL LIGHT POLES TO BE REMOVED FROM PRIVATE PROPERTY SHALL BE REMOVED IN THEIR ENTIRETY, INCLUDING BASE AND ALL APPURTENANCES. COORDINATE ABANDONMENT OF ELECTRICAL LINES WITH ELECTRICAL ENGINEER AND OWNER PRIOR TO DEMOLITION.
8. CONTRACTOR SHALL CLOSE ALL ABANDONED DRIVEWAYS BY REPLACING THE CURB IN FRONT OF THE DRIVEWAYS AND RESTORING THE TERRACE WITH GRASS.
9. CONTRACTOR SHALL OBTAIN ANY NECESSARY DEMOLITION AND UTILITY PLUGGING PERMITS.
10. ANY DAMAGE TO THE CITY PAVEMENT, INCLUDING DAMAGE RESULTING FROM CURB REPLACEMENT, WILL REQUIRE RESTORATION IN ACCORDANCE WITH THE CITY ENGINEERING PATCHING CRITERIA.

RIGHT-OF-WAY NOTES:

1. ALL WORK WITHIN THE PUBLIC RIGHT-OF-WAY AND ALL PUBLIC IMPROVEMENTS NECESSARY TO SERVE THE PROJECT ARE TO BE COMPLETED PER THE CITY/DEVELOPER AGREEMENT AND THE CITY ISSUED PLANS, CONTRACT NO. _____, PROJECT #_____
 2. THE RIGHT-OF-WAY IS THE SOLE JURISDICTION OF THE CITY OF MADISON AND IS SUBJECT TO CHANGE AT ANYTIME PER THE RECOMMENDATION/PLAN OF TRAFFIC ENGINEERING AND CITY ENGINEERING DEPTS.
- SITE PLAN NOTES:
1. CONCRETE TO BE 5" THICK, CONSTRUCTED ON A BASE OF 4" COMPACTED SAND OR CRUSHED STONE.
 2. CONCRETE FOR DRIVEWAYS AND SIDEWALK AT DRIVEWAY ENTRANCES SHALL BE 7" THICK, CONSTRUCTED ON A BASE OF 5" COMPACTED SAND OR CRUSHED STONE.
 3. ALL DIMENSIONS WITH CURB & GUTTER ARE REFERENCED TO THE FACE OF CURB.
 4. CONTRACTOR SHALL DEEP TILL ANY DISTURBED AREAS AFTER CONSTRUCTION IS COMPLETE AND BEFORE RESTORING.
 5. CONTRACTOR TO OBTAIN ANY NECESSARY DRIVEWAY CONNECTION, RIGHT OF WAY AND EXCAVATION PERMITS PRIOR TO CONSTRUCTION.
 6. ALL ABANDONED DRIVEWAYS ADJACENT TO THE SITE SHALL BE REPLACED WITH CURB AND THE TERRACE SHALL BE RESTORED WITH GRASS.
 7. ANY SIDEWALK AND CURB & GUTTER ABUTTING THE PROPERTY SHALL BE REPLACED IF IT IS DAMAGED DURING CONSTRUCTION OR IF THE CITY OF MADISON ENGINEERING DEPARTMENT DETERMINES THAT IT IS NOT AT A DESIRABLE GRADE, REGARDLESS OF WHETHER THE CONDITION EXISTED PRIOR TO BEGINNING CONSTRUCTION.

GRADING NOTES:

1. CONTOURS ARE SHOWN FOR PURPOSES OF INDICATING ROUGH GRADING. FINAL GRADE SHALL BE ESTABLISHED ON PAVED SURFACES BY USING SPOT GRADES ONLY.
2. ALL GRADES SHOWN REFERENCE FINISHED ELEVATIONS.
3. CROSS SLOPE OF SIDEWALKS SHALL BE 2.0% UNLESS OTHERWISE NOTED.
4. LONGITUDINAL GRADE OF SIDEWALK RAMPS SHALL NOT EXCEED 8.33% (1:12) AND SHALL BE IN ACCORDANCE WITH ADA REQUIREMENTS.
5. LONGITUDINAL GRADE OF SIDEWALK SHALL NOT EXCEED 5.0% OR THE ADJACENT STREET GRADE WHICHEVER IS GREATER.
6. ACCESSIBLE ROUTES SHALL BE 5.0% MAX LONGITUDINAL SLOPE AND 1.5% MAX CROSS SLOPE. ACCESSIBLE LOADING AREAS OR LANDINGS SHALL BE 2.0% MAX SLOPE IN ANY DIRECTION. RAMPS SHALL BE 8.33% MAX SLOPE.
7. NO LAND DISTURBANCE ACTIVITIES SHALL BEGIN UNTIL ALL EROSION CONTROL BMP'S ARE INSTALLED.
8. SEE DETAIL SHEETS FOR EROSION CONTROL NOTES AND CONSTRUCTION SEQUENCE.

UTILITY NOTES:

1. CONTRACTOR SHALL OBTAIN ANY NECESSARY WORK IN RIGHT OF WAY, EXCAVATION, UTILITY CONNECTION, PLUGGING AND ABANDONMENT PERMITS PRIOR TO CONSTRUCTION.
2. CONTRACTOR TO VERIFY EXISTING UTILITY LOCATIONS AND ELEVATIONS PRIOR TO STARTING WORK.
3. SANITARY & STORM SEWER LENGTHS SHOWN ARE FROM CENTER OF STRUCTURE TO CENTER OF STRUCTURE. STORM SEWER END SECTIONS ARE INCLUDED IN THE LENGTH AND SLOPE OF THE PIPE.
4. CONTRACTOR SHALL INVESTIGATE ALL UTILITY CROSSINGS PRIOR TO CONSTRUCTION AND NOTIFY ENGINEER OF ANY CONFLICTS.
5. CONTRACTOR SHALL BE RESPONSIBLE FOR ADJUSTING ALL UTILITY STRUCTURES TO FINISHED GRADE (MANHOLE RIMS, WATER VALVES, AND CURB STOPS), IF NECESSARY.
6. FOR ALL SEWER AND WATER MAIN CROSSINGS: PROVIDE MINIMUM 18" SEPARATION WHEN WATER MAIN CROSSES BELOW SEWER AND MINIMUM 6" SEPARATION WHEN WATER MAIN CROSSES ABOVE SEWER.
7. IF DEWATERING OPERATIONS EXCEED 70 GALLONS PER MINUTE OF PUMPING CAPACITY, A DEWATERING WELL PERMIT SHALL BE OBTAINED PRIOR TO STARTING ANY DEWATERING ACTIVITIES.
8. A COPY OF THE APPROVED UTILITY PLANS, SPECIFICATIONS AND PLUMBING PERMIT APPROVAL LETTER SHALL BE ON-SITE DURING CONSTRUCTION AND OPEN TO INSPECTION BY AUTHORIZED REPRESENTATIVES OF THE DEPARTMENT OF SAFETY AND PROFESSIONAL SERVICES AND OTHER LOCAL INSPECTORS.
9. PROPOSED UTILITY SERVICE LINES SHOWN ARE APPROXIMATE. COORDINATE THE EXACT LOCATIONS WITH THE PLUMBING DRAWINGS. COORDINATE THE LOCATION WITH THE PLUMBING CONTRACTOR AND/OR OWNER'S CONSTRUCTION REPRESENTATIVE PRIOR TO INSTALLATION OF ANY NEW UTILITIES.
10. STORM BUILDING SEWER PIPE SHALL CONFORM TO ONE OF THE STANDARDS LISTED IN TABLE 384.30-6 OF SPS 384.30(3)(c).
11. UNDERGROUND DRAIN AND VENT PIPE/TUBING SHALL CONFORM TO ONE OF THE STANDARDS LISTED IN TABLE 384.30-2 OF SPS 384.30(2).
12. PRIVATE WATER SERVICES AND PRIVATE WATER MAINS SHALL CONFORM TO ONE OF THE STANDARDS LISTED IN TABLE 384.30-7 OF SPS 384.30(4)(d).
13. PRIVATE SANITARY SEWER AND LATERALS SHALL BE POLYVINYL CHLORIDE (PVC) ASTM D3034 - SDR 35 OR APPROVED EQUAL MATERIAL THAT CONFORMS TO ONE OF THE STANDARDS LISTED IN TABLE 384.30-3 OF SPS 384.30(2)(c).
14. A MEANS TO LOCATE BURIED UNDERGROUND EXTERIOR NON METALLIC SEWERS/MAINS AND WATER SERVICES/MAINS MUST BE PROVIDED WITH TRACER WIRE OR OTHER METHODS IN ORDER TO BE LOCATED PER SPS 382.10(11)(h) AND SPS 382.40(8)(k).
15. EXTERIOR WATER SUPPLY PIPING SETBACKS AND CROSSINGS SHALL BE IN ACCORDANCE WITH SPS 382.40(8)(b.).
16. NO PERSON MAY ENGAGE IN PLUMBING WORK IN THE STATE UNLESS LICENSED TO DO SO BY THE DEPARTMENT OF SAFETY AND PROFESSIONAL SERVICES PER S.145.06.
17. SITE CONTRACTOR SHALL LEAVE SANITARY AND WATER LATERALS FIVE (5) FEET SHORT (HORIZONTALLY) FROM THE BUILDING. BUILDING PLUMBER SHALL VERIFY SIZE, LOCATION, AND INVERT ELEVATION OF PROPOSED SANITARY AND WATER LATERALS.
18. IT IS THE CONTRACTOR'S RESPONSIBILITY TO VERIFY THAT THE EXISTING VALVES WILL HOLD THE PRESSURE TEST PRIOR TO CONNECTION. THE CITY IS NOT RESPONSIBLE FOR ANY COSTS INCURRED DUE TO THE CONTRACTOR NOT VERIFYING THAT THE EXISTING VALVE WILL HOLD THE PRESSURE TEST PRIOR TO CONNECTION. IF A NEW VALVE IS REQUIRED, THE APPLICANT WILL BE REQUIRED TO INSTALL ONE AT THEIR EXPENSE, AT THE POINT OF CONNECTION.
19. CONTRACTOR TO CHLORINATE AND BACTERIA TEST BEFORE DOMESTIC SUPPLY PURPOSES
20. CLEAN OUT ALL EXISTING AND PROPOSED STORM INLETS AND CATCH BASINS AT THE COMPLETION OF CONSTRUCTION.
21. SANITARY SEWER MAIN AT BURY DEPTHS GREATER THAN 15' SHALL BE SDR 21. ALL OTHER SANITARY SEWER MAIN SHALL BE SDR 26.
22. CONTRACTOR SHALL COORDINATE WITH DRY UTILITY COMPANY'S REGARDING ANY POTENTIAL CONFLICTS AND COORDINATE RELOCATIONS AS MAY BE REQUIRED. CONTRACTOR SHALL ALSO COORDINATE THE PROPOSED INSTALLATION OF NEW FACILITIES AS REQUIRED.
23. ALL WATER MAIN AND SERVICES SHALL BE INSTALLED AT A MINIMUM DEPTH OF 6.5' FROM TOP OF FINISHED GRADE ELEVATION TO TOP OF MAIN. PROVIDE 1.5' CLEAR SEPARATION IF WATER CROSSES BELOW SEWER AND MINIMUM 0.5' IF WATER CROSSES ABOVE.
24. SANITARY MANHOLES WITH SEWER MAIN CONNECTIONS GREATER THAN 2' ABOVE THE LOWEST INVERT SHALL BE CONSTRUCTED WITH AN EXTERNAL DROP. MANHOLES WITH SEWER LATERAL CONNECTIONS GREATER THAT 2' ABOVE THE LOWEST INVERT SHALL BE CONSTRUCTED WITH AN INTERNAL DROP.
25. INSTALL 1 SHEET OF 4'x8'x4" HIGH DENSITY STYROFOAM INSULATION AT ALL LOCATIONS WHERE STORM SEWER CROSSES WATER MAIN OR WATER LATERALS.

TOPOGRAPHIC SYMBOL LEGEND	
	EXISTING BOLLARD
	EXISTING FLAG POLE
	EXISTING MAILBOX
	EXISTING MONITORING WELL
	EXISTING POST
	EXISTING SIGN (TYPE NOTED)
	EXISTING PARKING METER
	EXISTING CURB INLET
	EXISTING ENDWALL
	EXISTING FIELD INLET RECTANGULAR
	EXISTING FIELD INLET
	EXISTING ROOF DRAIN CLEANOUT
	EXISTING ROOF DRAIN
	EXISTING STORM MANHOLE
	EXISTING STORM MANHOLE RECTANGULAR
	EXISTING STORM TRACER WIRE BOX
	EXISTING SANITARY CLEANOUT
	EXISTING SANITARY MANHOLE
	EXISTING SEPTIC VENT
	EXISTING SANITARY TRACER WIRE BOX
	EXISTING FIRE HYDRANT
	EXISTING FIRE DEPARTMENT CONNECTION
	EXISTING WATER MAIN VALVE
	EXISTING CURB STOP
	EXISTING WELL
	EXISTING WATER MANHOLE
	EXISTING WATER TRACER WIRE BOX
	EXISTING GAS VALVE
	EXISTING GAS METER
	EXISTING AIR CONDITIONING PEDESTAL
	EXISTING ELECTRIC MANHOLE
	EXISTING ELECTRIC RECTANGULAR MANHOLE
	EXISTING ELECTRIC PEDESTAL
	EXISTING TRANSFORMER
	EXISTING ELECTRIC METER
	EXISTING GUY POLE
	EXISTING LIGHT POLE
	EXISTING GENERIC LIGHT
	EXISTING UTILITY POLE
	EXISTING TV MANHOLE
	EXISTING TV RECTANGULAR MANHOLE
	EXISTING TV PEDESTAL
	EXISTING TELEPHONE MANHOLE
	EXISTING TELEPHONE PEDESTAL
	EXISTING UNIDENTIFIED MANHOLE
	EXISTING UNIDENTIFIED UTILITY VAULT
	EXISTING HANDICAP PARKING
	EXISTING TRAFFIC SIGNAL
	EXISTING SHRUB
	EXISTING CONIFEROUS TREE
	EXISTING DECIDUOUS TREE
	EXISTING BORING
	EXISTING ADA DETECTABLE WARNING FIELD

TOPOGRAPHIC LINEWORK LEGEND	
	EXISTING UNDERGROUND CABLE TV
	EXISTING OVERHEAD CABLE TV
	EXISTING FIBER OPTIC LINE
	EXISTING OVERHEAD TELEPHONE LINE
	EXISTING UNDERGROUND TELEPHONE LINE
	EXISTING RETAINING WALL
	EXISTING CHAIN LINK FENCE
	EXISTING GENERAL FENCE
	EXISTING WIRE FENCE
	EXISTING WOOD FENCE
	EXISTING GAS LINE
	EXISTING UNDERGROUND ELECTRIC LINE
	EXISTING GUY LINE
	EXISTING OVERHEAD ELECTRIC LINE
	EXISTING OVERHEAD GENERAL UTILITIES
	EXISTING SANITARY FORCE MAIN (SIZE NOTED)
	EXISTING SANITARY SEWER LINE (SIZE NOTED)
	EXISTING STORM SEWER LINE (SIZE NOTED)
	EXISTING EDGE OF TREES
	EXISTING WATER MAIN (SIZE NOTED)
	EXISTING WETLAND DELINEATION
	EXISTING MAJOR CONTOUR
	EXISTING MINOR CONTOUR
	EXISTING EDGE OF PAVEMENT
	EXISTING EDGE OF GRAVEL
	EXISTING WETLANDS
	EXISTING GRAVEL SURFACE
	EXISTING CONCRETE SURFACE
	EXISTING ASPHALT SURFACE

DEMOLITION PLAN LEGEND	
	CURB AND GUTTER REMOVAL
	ASPHALT REMOVAL
	CONCRETE REMOVAL
	BUILDING REMOVAL
	TREE REMOVAL
	UTILITY STRUCTURE REMOVAL
	UTILITY LINE REMOVAL

SURVEY LEGEND	
	BENCHMARK
	FOUND CHISELED "X"
	PUBLIC LAND CORNER AS NOTED
	FOUND NAIL
	FOUND 1" Ø IRON PIPE
	FOUND 2" Ø IRON PIPE
	FOUND P.K. NAIL
	FOUND 1 1/4" Ø IRON ROD
	FOUND 3/4" Ø IRON ROD
	FOUND RAILROAD SPIKE
	SET CHISELED "X"
	SET NAIL
	SET P.K. NAIL
	SET 1 1/4" Ø IRON ROD
	SET 3/4" Ø IRON ROD
	SET RAILROAD SPIKE
	GENERAL CONTROL POINT

SITE PLAN LEGEND	
	PROPERTY BOUNDARY
	CURB AND GUTTER (REVERSE CURB HATCHED)
	PROPOSED CHAIN LINK FENCE
	PROPOSED WOOD FENCE
	PROPOSED CONCRETE
	PROPOSED PAVEMENT
	PROPOSED PATIO PAVERS
	PROPOSED SIGN
	PROPOSED LIGHT POLE
	PROPOSED BOLLARD
	PROPOSED ADA DETECTABLE WARNING FIELD
	PROPOSED HANDICAP PARKING

ABBREVIATIONS	
TC	TOP OF CURB
FF	FINISHED FLOOR
FL	FLOW LINE
SW	TOP OF WALK
TW	TOP OF WALL
BW	BOTTOM OF WALL

GRADING LEGEND	
	EXISTING MAJOR CONTOURS
	EXISTING MINOR CONTOURS
	PROPOSED MAJOR CONTOURS
	PROPOSED MINOR CONTOURS
	DITCH CENTERLINE
	SILT FENCE
	DISTURBED LIMITS
	BERM
	DRAINAGE DIRECTION
	PROPOSED SLOPE ARROWS
	EXISTING SPOT ELEVATIONS
	PROPOSED SPOT ELEVATIONS
	STONE WEEPER
	VELOCITY CHECK
	INLET PROTECTION
	EROSION MAT CLASS I, TYPE A
	EROSION MAT CLASS II, TYPE B
	EROSION MAT CLASS III, TYPE C
	EROSION MAT CLASS II, TYPE A
	TRACKING PAD
	RIP RAP

PROPOSED UTILITY LEGEND	
	STORM SEWER PIPE
	STORM SEWER MANHOLE
	STORM SEWER ENDWALL
	STORM SEWER CURB INLET
	STORM SEWER CURB INLET W/MANHOLE
	STORM SEWER FIELD INLET
	ROOF DRAIN CLEANOUT
	SANITARY SEWER PIPE (GRAVITY)
	SANITARY SEWER PIPE (FORCE MAIN)
	SANITARY SEWER LATERAL PIPE
	SANITARY SEWER MANHOLE
	SANITARY SEWER CLEANOUT
	WATER MAIN
	WATER SERVICE LATERAL PIPE
	FIRE HYDRANT
	WATER VALVE
	CURB STOP
	WATER VALVE MANHOLE
	PROPOSED PIPE INSULATION
	GAS MAIN
	ELECTRIC SERVICE

ABBREVIATIONS	
STMH	STORM MANHOLE
FI	FIELD INLET
CI	CURB INLET
CB	CATCH BASIN
EW	ENDWALL
SMH	SANITARY MANHOLE

Revisions

CITY OF MADISON LAND USE APPLICATION

_SCOPE DOCUMENTS

Drawing Date
03/20/2024

WILSON + BLAIR
DEVELOPMENT

506 / 508 / 510 / 514 / 516 / 518 E Wilson
134 / 140 / 148 S Blair St

Project No. JCAP
223014.00

Sheet Title


NOTES AND LEGENDS

Copyright © 2023 Kahler Slater, Inc. All rights reserved.
780 N Water Street, Suite 1700, Milwaukee, Wisconsin 53202
Telephone 414.272.2000 Fax 414.272.2001
104 Shookooley, Richmond, Virginia 23219
Telephone 804.787.2500
722 Williamson Street, Madison, Wisconsin 53703
Telephone 608.263.6300 Fax 608.263.6317
125 South Clark Street, Suite 675-2, Chicago, Illinois 60603
Telephone 312.789.4516

Sheet No.

C000

NOT FOR
CONSTRUCTION

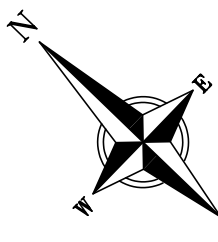

GRAPHIC SCALE, FEET
0 10 20 40

Revisions

CITY OF MADISON LAND USE
APPLICATION

SCOPE DOCUMENTS

Drawing Date
03/20/2024

WILSON + BLAIR
DEVELOPMENT

506 / 508 / 510 / 514 / 516 / 518 E Wilson
134 / 140 / 148 S Blair St

Project No. JCAP
223014.00

Sheet Title

EXISTING CONDITIONS
PLAN

Copyright © 2023 Kahler Slater, Inc. All rights reserved.
790 N Water Street, Suite 1700, Milwaukee, Wisconsin 53202
Telephone 414.272.2000 Fax 414.272.2001

104 Shockoe Slip, Richmond, Virginia 23219
Telephone 804.787.2500

722 Williamson Street, Madison, Wisconsin 53703
Telephone 608.263.6300 Fax 608.263.6317

125 South Clark Street, Suite 675-2, Chicago, Illinois 60603
Telephone 312.789.4516

Sheet No.

C100


EXISTING STORM STRUCTURE TABLE				
NAME	TYPE	RIM	INVERT	DIRECTION
S11	CIN	854.28	850.78	SE
			850.09	W
S12	CIN	854.23	850.73	NW
			850.74	S
			850.43	NE
			850.85	SW
S13	CIN	853.77	850.90	N
			851.49	SW
			849.47	SE
			849.51	NE
			849.80	W
S17	CIN	852.89	848.90	NW
			848.75	SE
S18	CIN	852.90	848.57	NW
			848.50	SE
S19	CIN	852.92	848.53	NW
			848.49	SE
S20	CIN	853.17	848.58	NW
			848.26	SE
			848.31	SW
S21	STMH	853.09	849.40	CENTER
S22	FNR	852.15	847.71	N
			847.70	S
S23	FNR	852.33	850.04	N
S24	CIN	853.73	851.09	NW
S25	STMH	853.81	849.81	NE-SW
S26	CIN	854.95	850.31	CENTER
S27	STMH	855.35	850.59	NE
			850.60	SW
S28	STMH	856.55	850.99	NE
			853.38	SW
			852.80	SE
S29	STMH	857.41	853.14	NE
S30	CIN	858.38	855.52	NW
			855.51	SE
S31	CIN	858.64	855.56	SE
			848.53	NW
S32	FIN	853.25	852.25	NE
S33	FIN	853.28	852.02	SW
			851.07	E
S34	FIN	854.85	852.80	CENTER
S35	FIN	855.91	853.06	NE
			854.21	S
			853.81	SW
S36	FIN	854.56	-	SILTED IN
S37	FIN	854.94	-	SILTED IN
S38	FNR	861.04	-	YARD INL.
S39	FNR	860.63	-	YARD INL.

EXISTING SANITARY STRUCTURE TABLE				
NAME	TYPE	RIM	INVERT	DIRECTION
S1	SMH	853.56	843.56	NW
			843.90	NE
			843.40	SE
S2	SMH	853.34	840.79	N
			840.72	S
			842.06	NW
			842.42	SW
S3	SMH	853.22	842.69	NE
			842.68	SW
			845.62	SW
S4	SMH	853.63	846.72	NE
			846.75	SW
			846.85	NW
S5	SMH	856.99	848.15	NE
			848.25	SW
S6	SMH	862.80	853.14	SE
			853.09	NW
S7	SMH	857.72	849.56	NE
			850.42	SW

NOTES:

- This survey is based upon field survey work performed from September 21–29, 2023. Any changes in site conditions after September 29, 2023 are not reflected by this survey.
- The existing property lines shown on this plan are based upon found monumentation, surveys of record and the recorded deeds.
- This map is referenced to the Wisconsin County Coordinate System–Dane Zone, NAD 83 (2011). Elevations are based upon NAVD83 datum.
- All underground utilities have been located per markings placed on the ground or maps provided by the utilities (owners) and/or their authorized representatives. Markings are per Digger's Hotline tickets numbers 20233809840, 20233809847, 20233809874, 20233809876, 20233809908, 20233809911, 20233809927, and 20233809932. No private locate request was made. Vierbicher does not warrant the locations marked or mapped by others.
- Sewer and water structures were surveyed. Sewer pipes are shown per the City of Madison utilities website.
- No attempt has been made as a part of this survey to obtain or show data concerning condition, or capacity of any utility or municipal/public service facility. For information regarding these utilities contact the appropriate agencies.
- This existing conditions plan was prepared at the request of Brian Johnson, JCAP Real Estate, 212 Barstow Street, Eau Claire, WI 54701.

NOT FOR
CONSTRUCTION

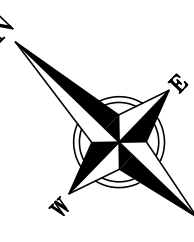

GRAPHIC SCALE, FEET
0 10 20 40

Revisions

CITY OF MADISON LAND USE
APPLICATION

SCOPE DOCUMENTS

Drawing Date
03/20/2024

WILSON + BLAIR
DEVELOPMENT

506 / 508 / 510 / 514 / 516 / 518 E Wilson
134 / 140 / 148 S Blair St

Project No. JCAP
223014.00

Sheet Title
DEMOLITION PLAN

Copyright © 2023 Kahler Slater, Inc. All rights reserved.
780 N Water Street, Suite 1700, Milwaukee, Wisconsin 53202
Telephone 414.272.2000 Fax 414.272.2001

104 Shockoe Slip, Richmond, Virginia 23219
Telephone 804.787.2500

722 Williamson Street, Madison, Wisconsin 53703
Telephone 608.263.6300 Fax 608.263.6317

125 South Clark Street, Suite 675-2, Chicago, Illinois 60603
Telephone 312.789.4516


Sheet No.

C200

NOTES:

1. This survey is based upon field survey work performed from September 21–29, 2023. Any changes in site conditions after September 29, 2023 are not reflected by this survey.
2. The existing property lines shown on this plan are based upon found monumentation, surveys of record and the recorded deeds.
3. This map is referenced to the Wisconsin County Coordinate System–Dane Zone, NAD 83 (2011). Elevations are based upon NAVD83 datum.
4. All underground utilities have been located per markings placed on the ground or maps provided by the utilities (owners) and/or their authorized representatives. Markings are per Digger's Hotline tickets numbers 20233809840, 20233809847, 20233809874, 20233809876, 20233809908, 20233809911, 20233809927, and 20233809932. No private locate request was made. Vierbicher does not warrant the locations marked or mapped by others.
5. Sewer and water structures were surveyed. Sewer pipes are shown per the City of Madison utilities website.
6. No attempt has been made as a part of this survey to obtain or show data concerning condition, or capacity of any utility or municipal/public service facility. For information regarding these utilities contact the appropriate agencies.
7. This existing conditions plan was prepared at the request of Brian Johnson, JCAP Real Estate, 212 Barstow Street, Eau Claire, WI 54701.

NOT FOR
CONSTRUCTION

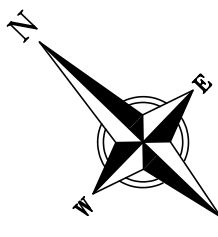

GRAPHIC SCALE, FEET
0 10 20 40

Revisions

CITY OF MADISON LAND USE
APPLICATION

SCOPE DOCUMENTS

Drawing Date
03/20/2024

WILSON + BLAIR
DEVELOPMENT

506 / 508 / 510 / 514 / 516 / 518 E Wilson
134 / 140 / 148 S Blair St


Project No. JCAP
223014.00

Sheet Title
OVERALL SITE PLAN


Copyright © 2023 Kahler Slater, Inc. All rights reserved.
780 N Water Street, Suite 1700, Milwaukee, Wisconsin 53202
Telephone 414.272.2000 Fax 414.272.2001
104 Shockoe Slip, Richmond, Virginia 23219
Telephone 804.787.2500
722 Williamson Street, Madison, Wisconsin 53703
Telephone 608.263.6300 Fax 608.263.6317
125 South Clark Street, Suite 675-2, Chicago, Illinois 60603
Telephone 312.789.4516

Sheet No.

C300

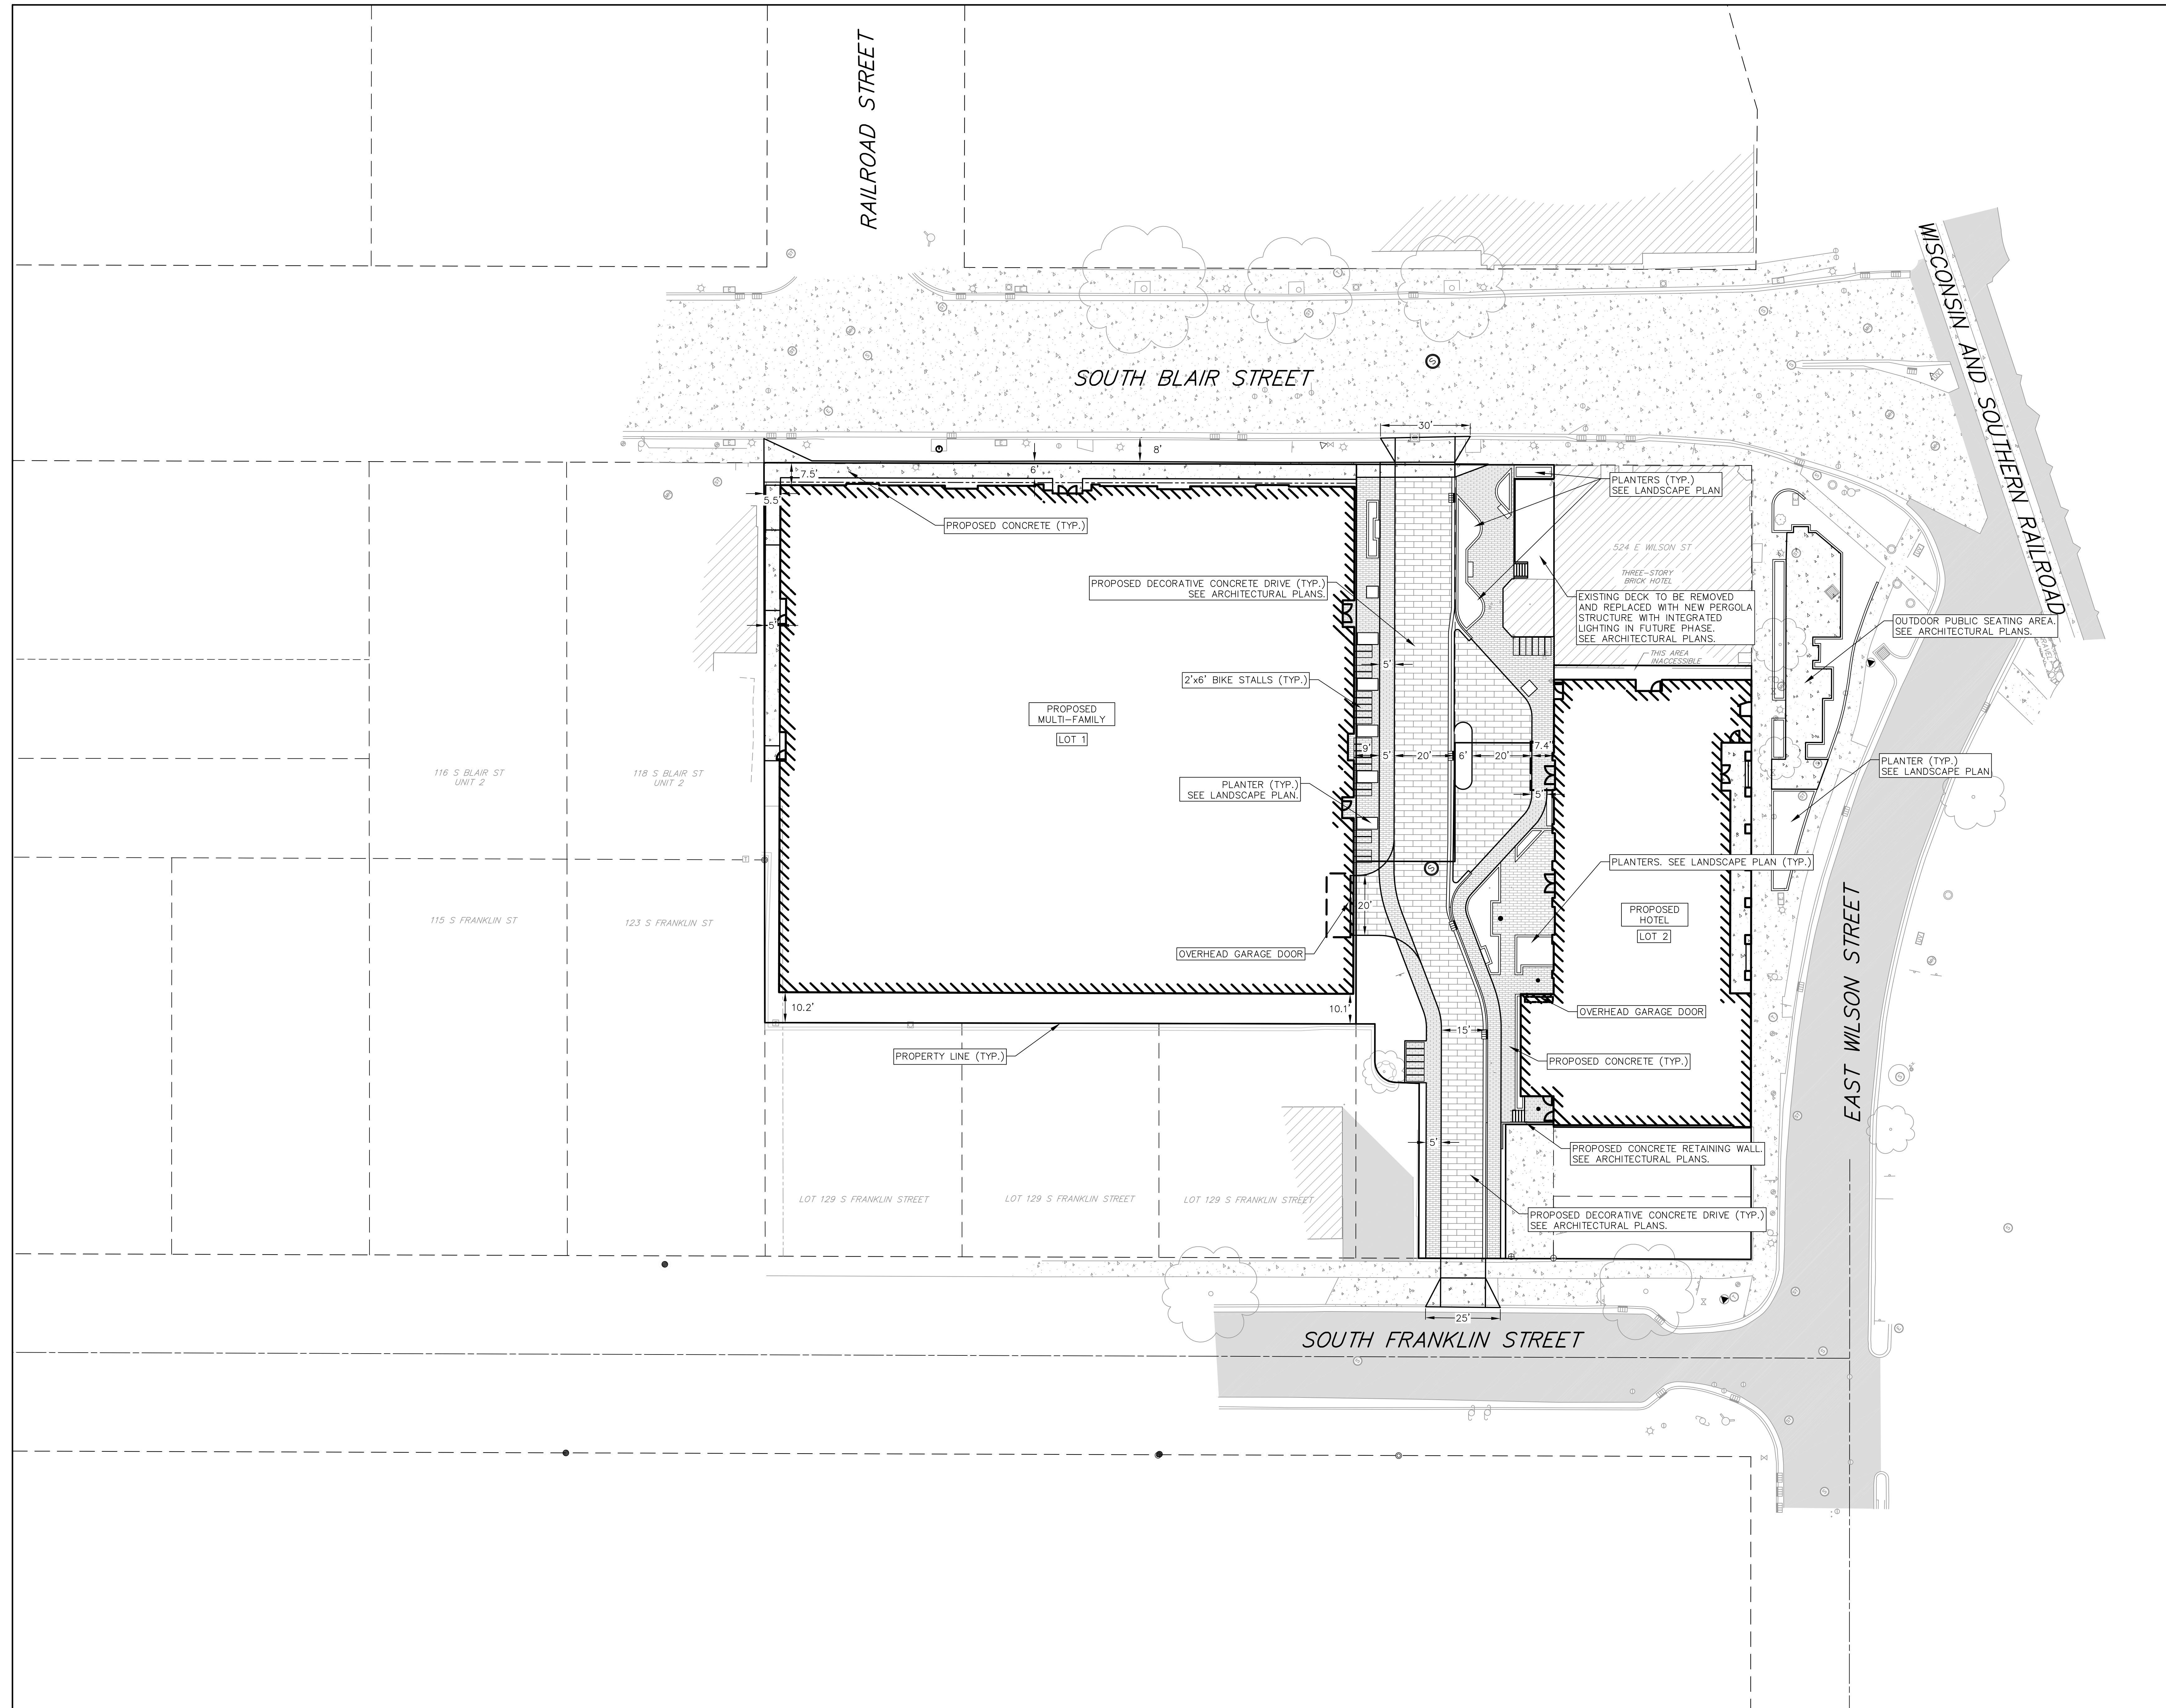

NOT FOR
CONSTRUCTION

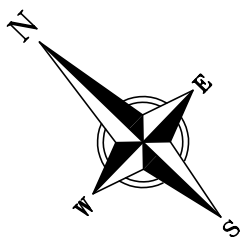

GRAPHIC SCALE, FEET
0 5 10 20

Revisions

CITY OF MADISON LAND USE
APPLICATION

SCOPE DOCUMENTS

Drawing Date
03/20/2024

WILSON + BLAIR
DEVELOPMENT

506 / 508 / 510 / 514 / 516 / 518 E Wilson
134 / 140 / 148 S Blair St

Project No. JCAP
223014.00

Sheet Title
SITE PLAN - N. BLAIR
STREET

Copyright © 2023 Kahler Slater, Inc. All rights reserved.
780 N Water Street, Suite 1700, Milwaukee, Wisconsin 53202
Telephone 414.272.2000 Fax 414.272.2001


104 Shockoe Slip, Richmond, Virginia 23219
Telephone 804.787.2500


722 Williamson Street, Madison, Wisconsin 53703
Telephone 608.263.6300 Fax 608.263.6317

125 South Clark Street, Suite 675-2, Chicago, Illinois 60603
Telephone 312.789.4516


Sheet No.

C301

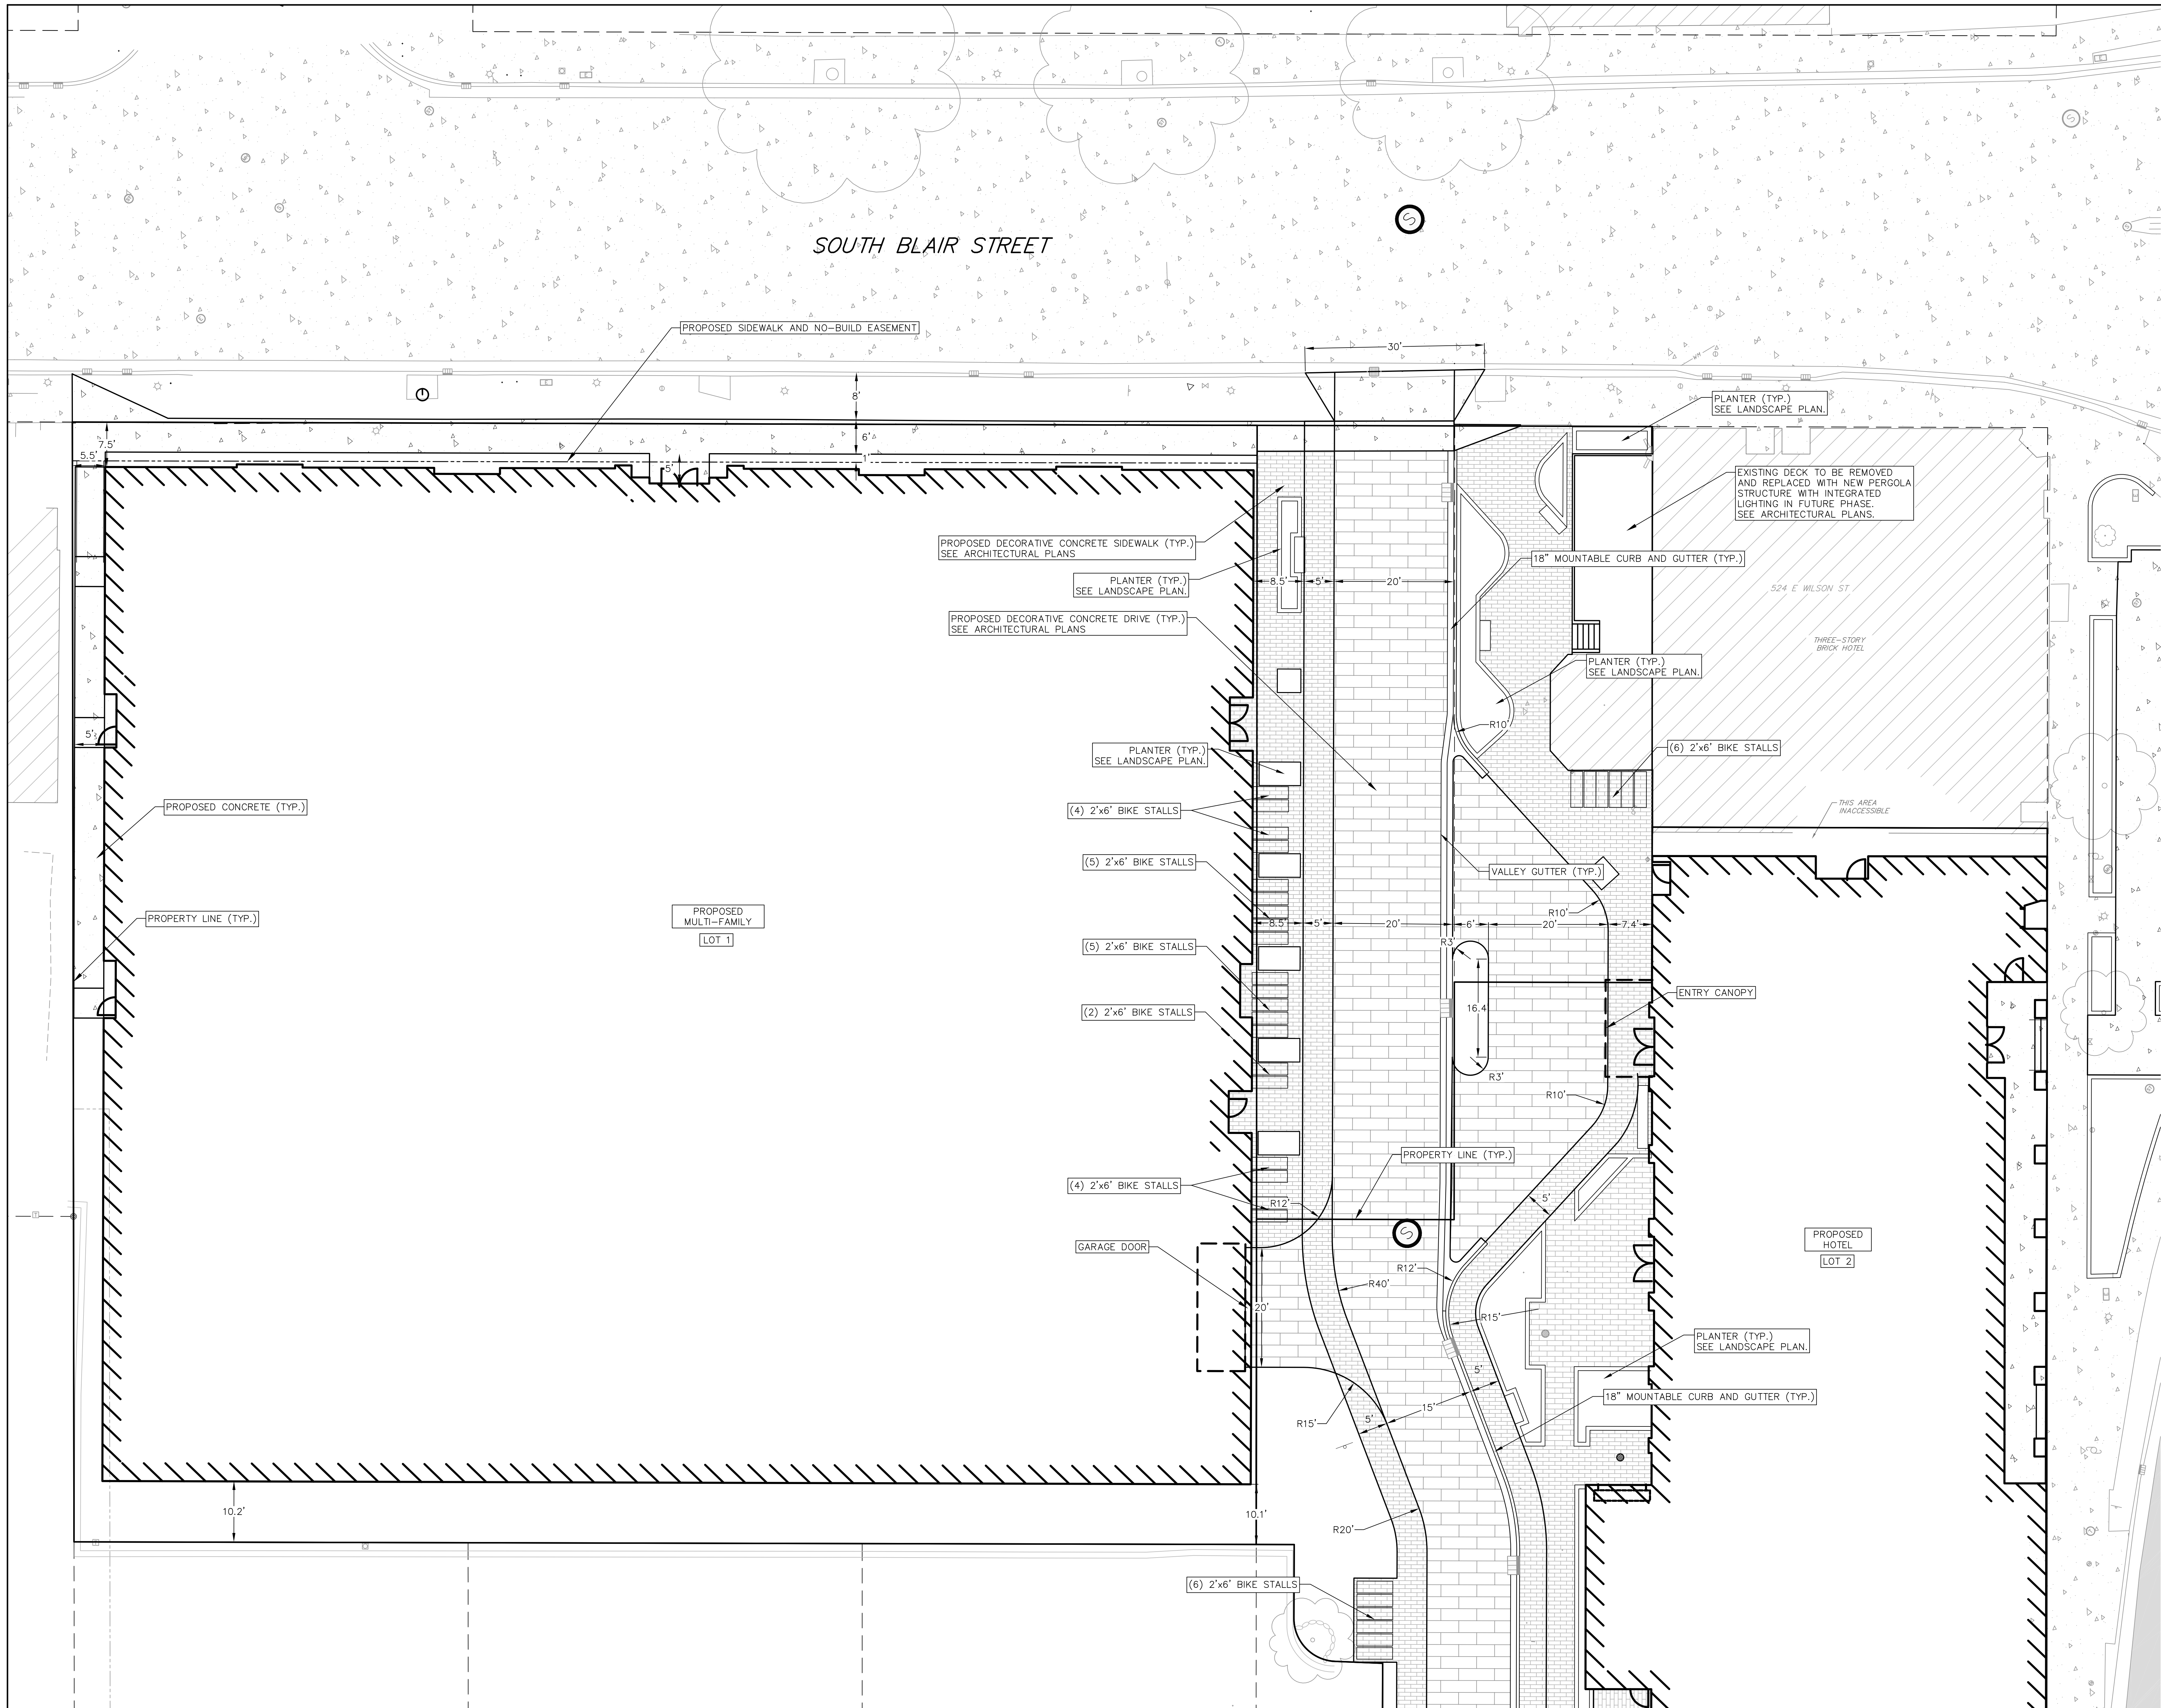

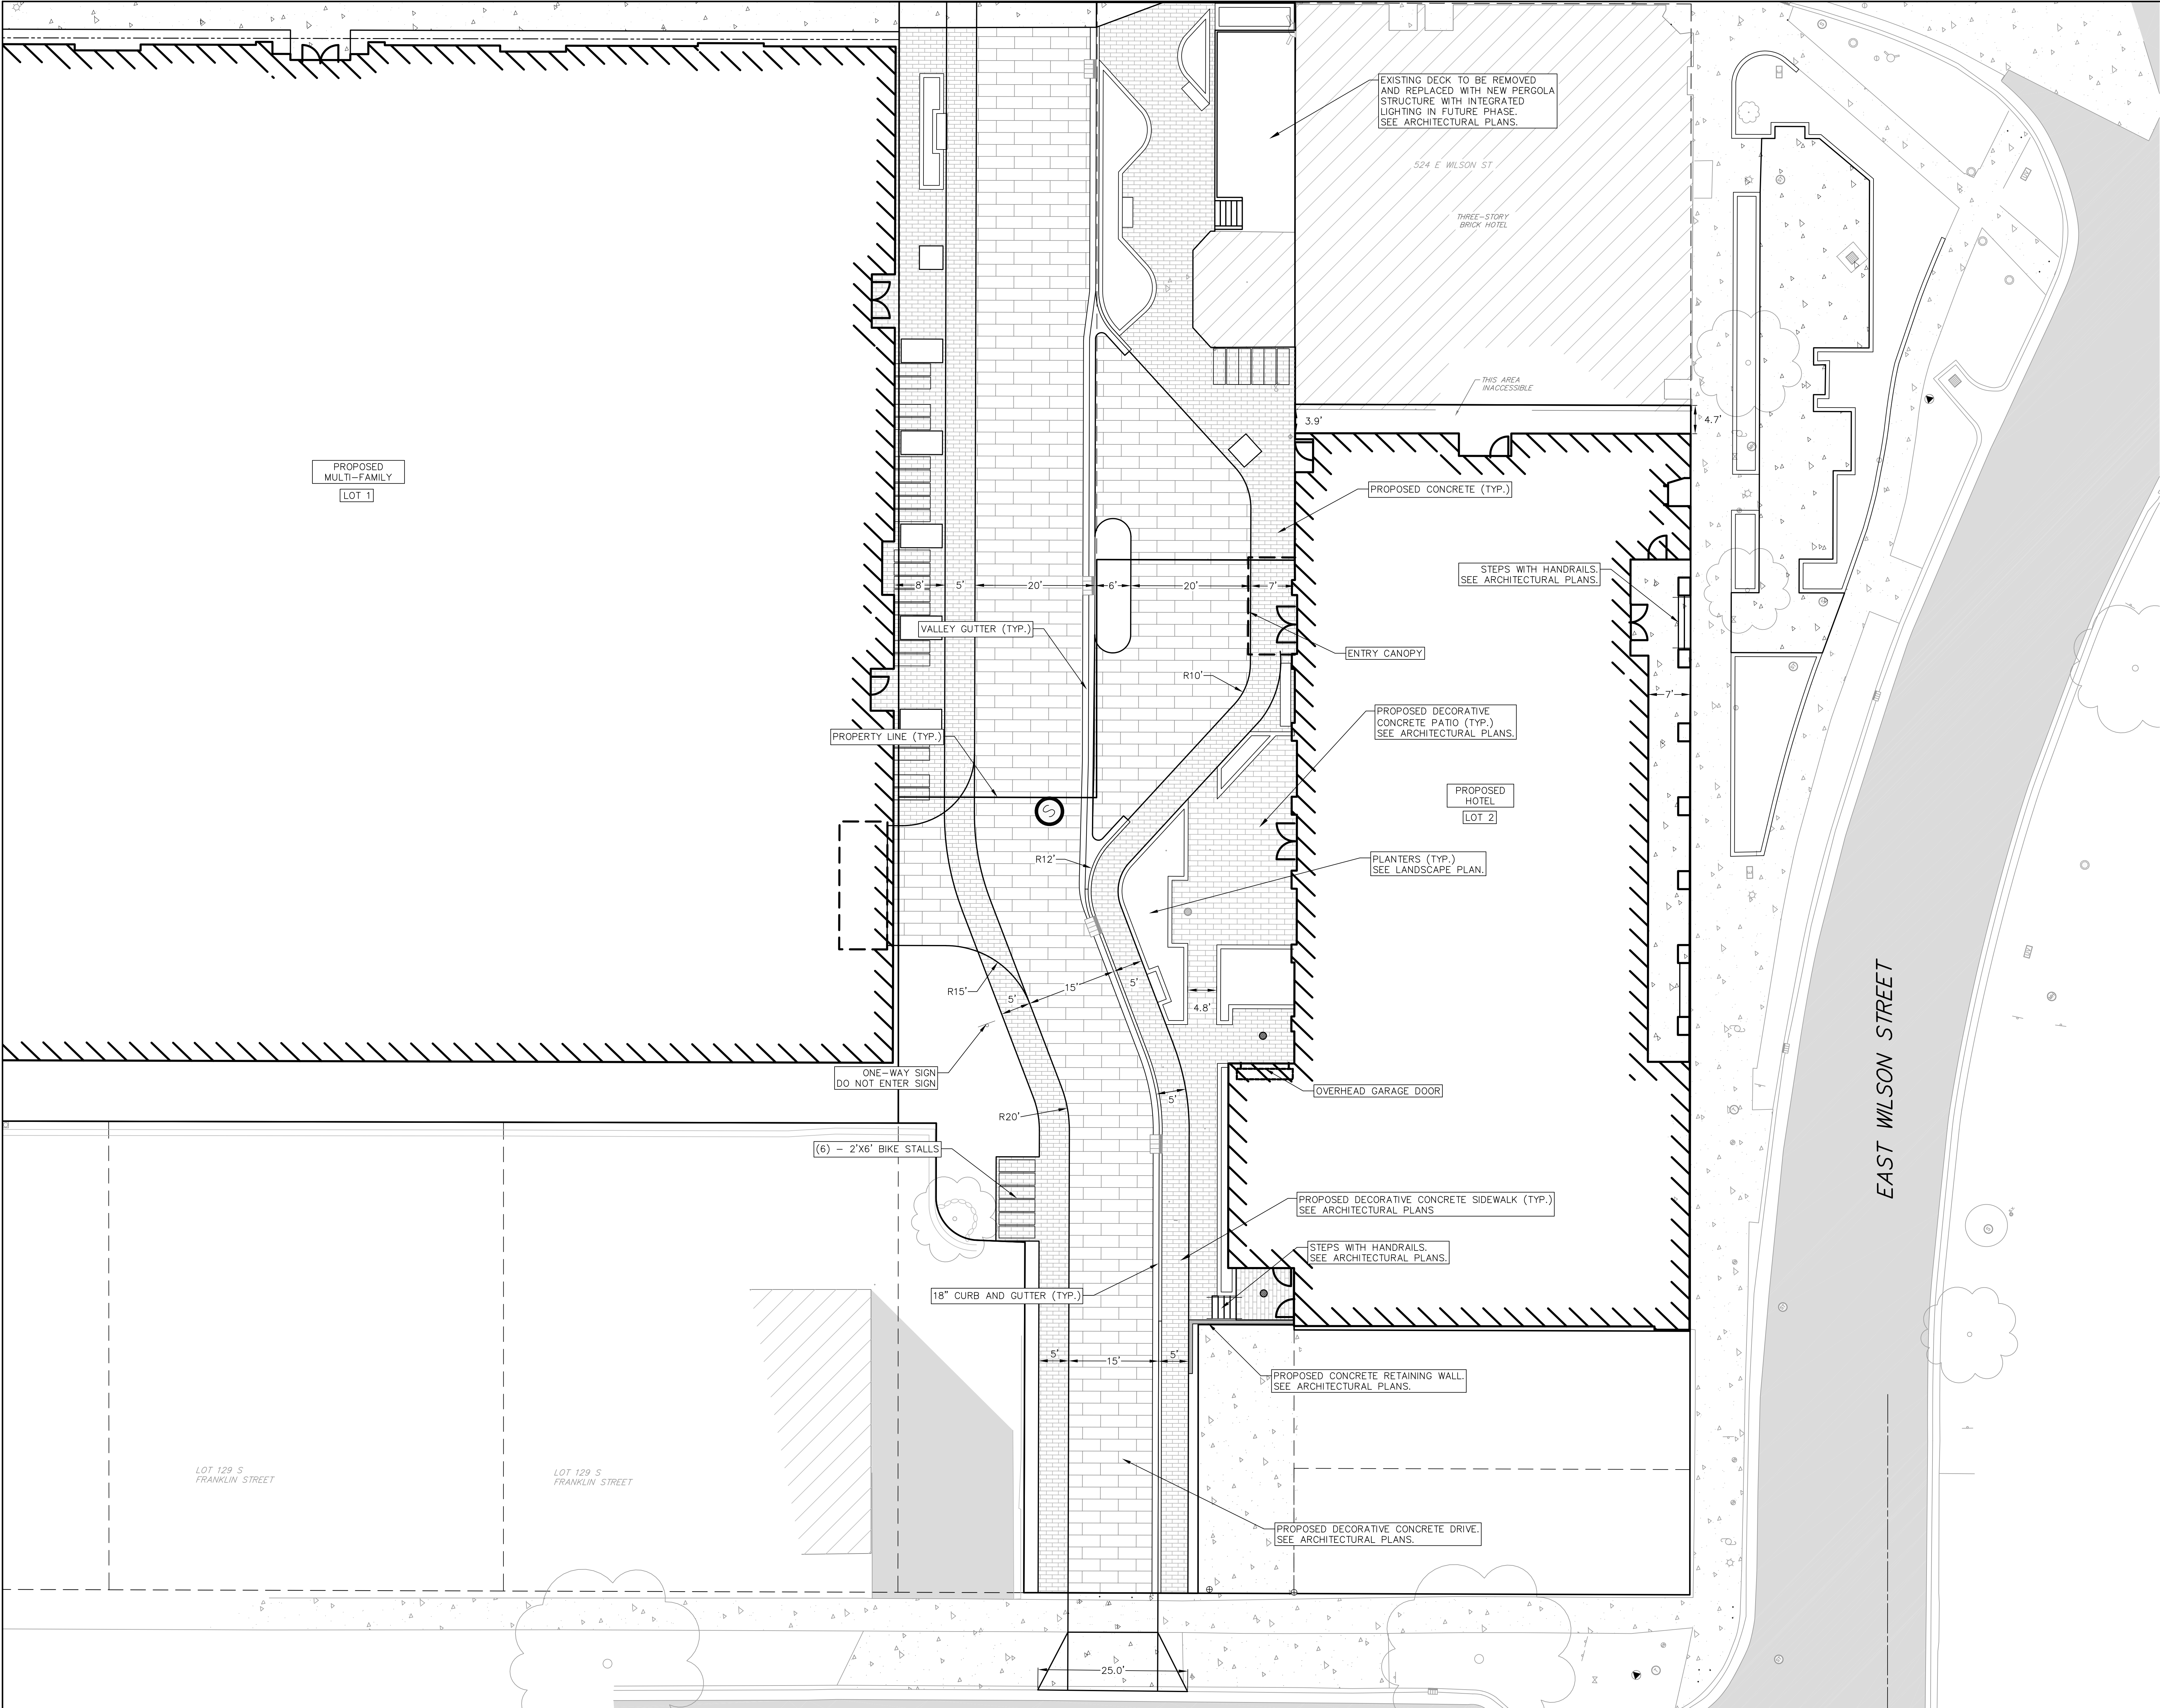

NOT FOR
CONSTRUCTION

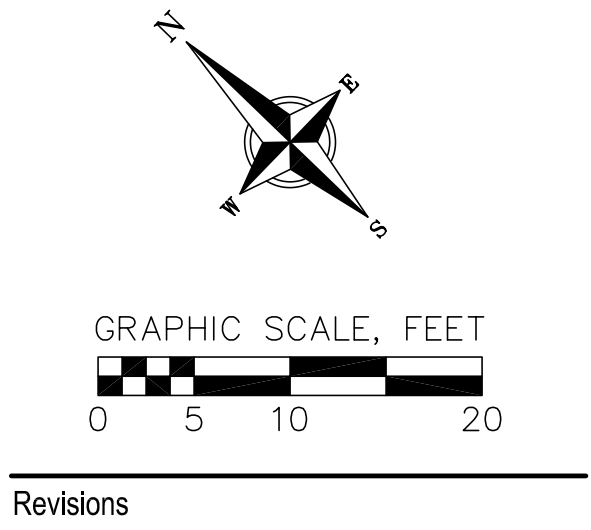

CITY OF MADISON LAND USE
APPLICATION

SCOPE DOCUMENTS
Drawing Date
03/20/2024


WILSON + BLAIR
DEVELOPMENT

506 / 508 / 510 / 514 / 516 / 518 E Wilson
134 / 140 / 148 S Blair St

Project No. JCAP
223014.00

Sheet Title
SITE PLAN - E. WILSON
STREET

NOT FOR
CONSTRUCTION

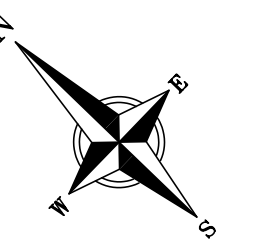

GRAPHIC SCALE, FEET
0 10 20 40

Revisions

CITY OF MADISON LAND USE
APPLICATION

SCOPE DOCUMENTS

Drawing Date
03/20/2024

WILSON + BLAIR
DEVELOPMENT


506 / 508 / 510 / 514 / 516 / 518 E Wilson
134 / 140 / 148 S Blair St

Project No. JCAP
223014.00


Sheet Title
OVERALL GRADING
PLAN

Copyright © 2023 Kahler Slater, Inc. All rights reserved.
780 N Water Street, Suite 1700, Milwaukee, Wisconsin 53202
Telephone 414.272.2000 Fax 414.272.2001
104 Shockoe Slip, Richmond, Virginia 23219
Telephone 804.787.2500
722 Williamson Street, Madison, Wisconsin 53703
Telephone 608.263.6300 Fax 608.263.6317
125 South Clark Street, Suite 675-2, Chicago, Illinois 60603
Telephone 312.789.4516

Sheet No.
C400

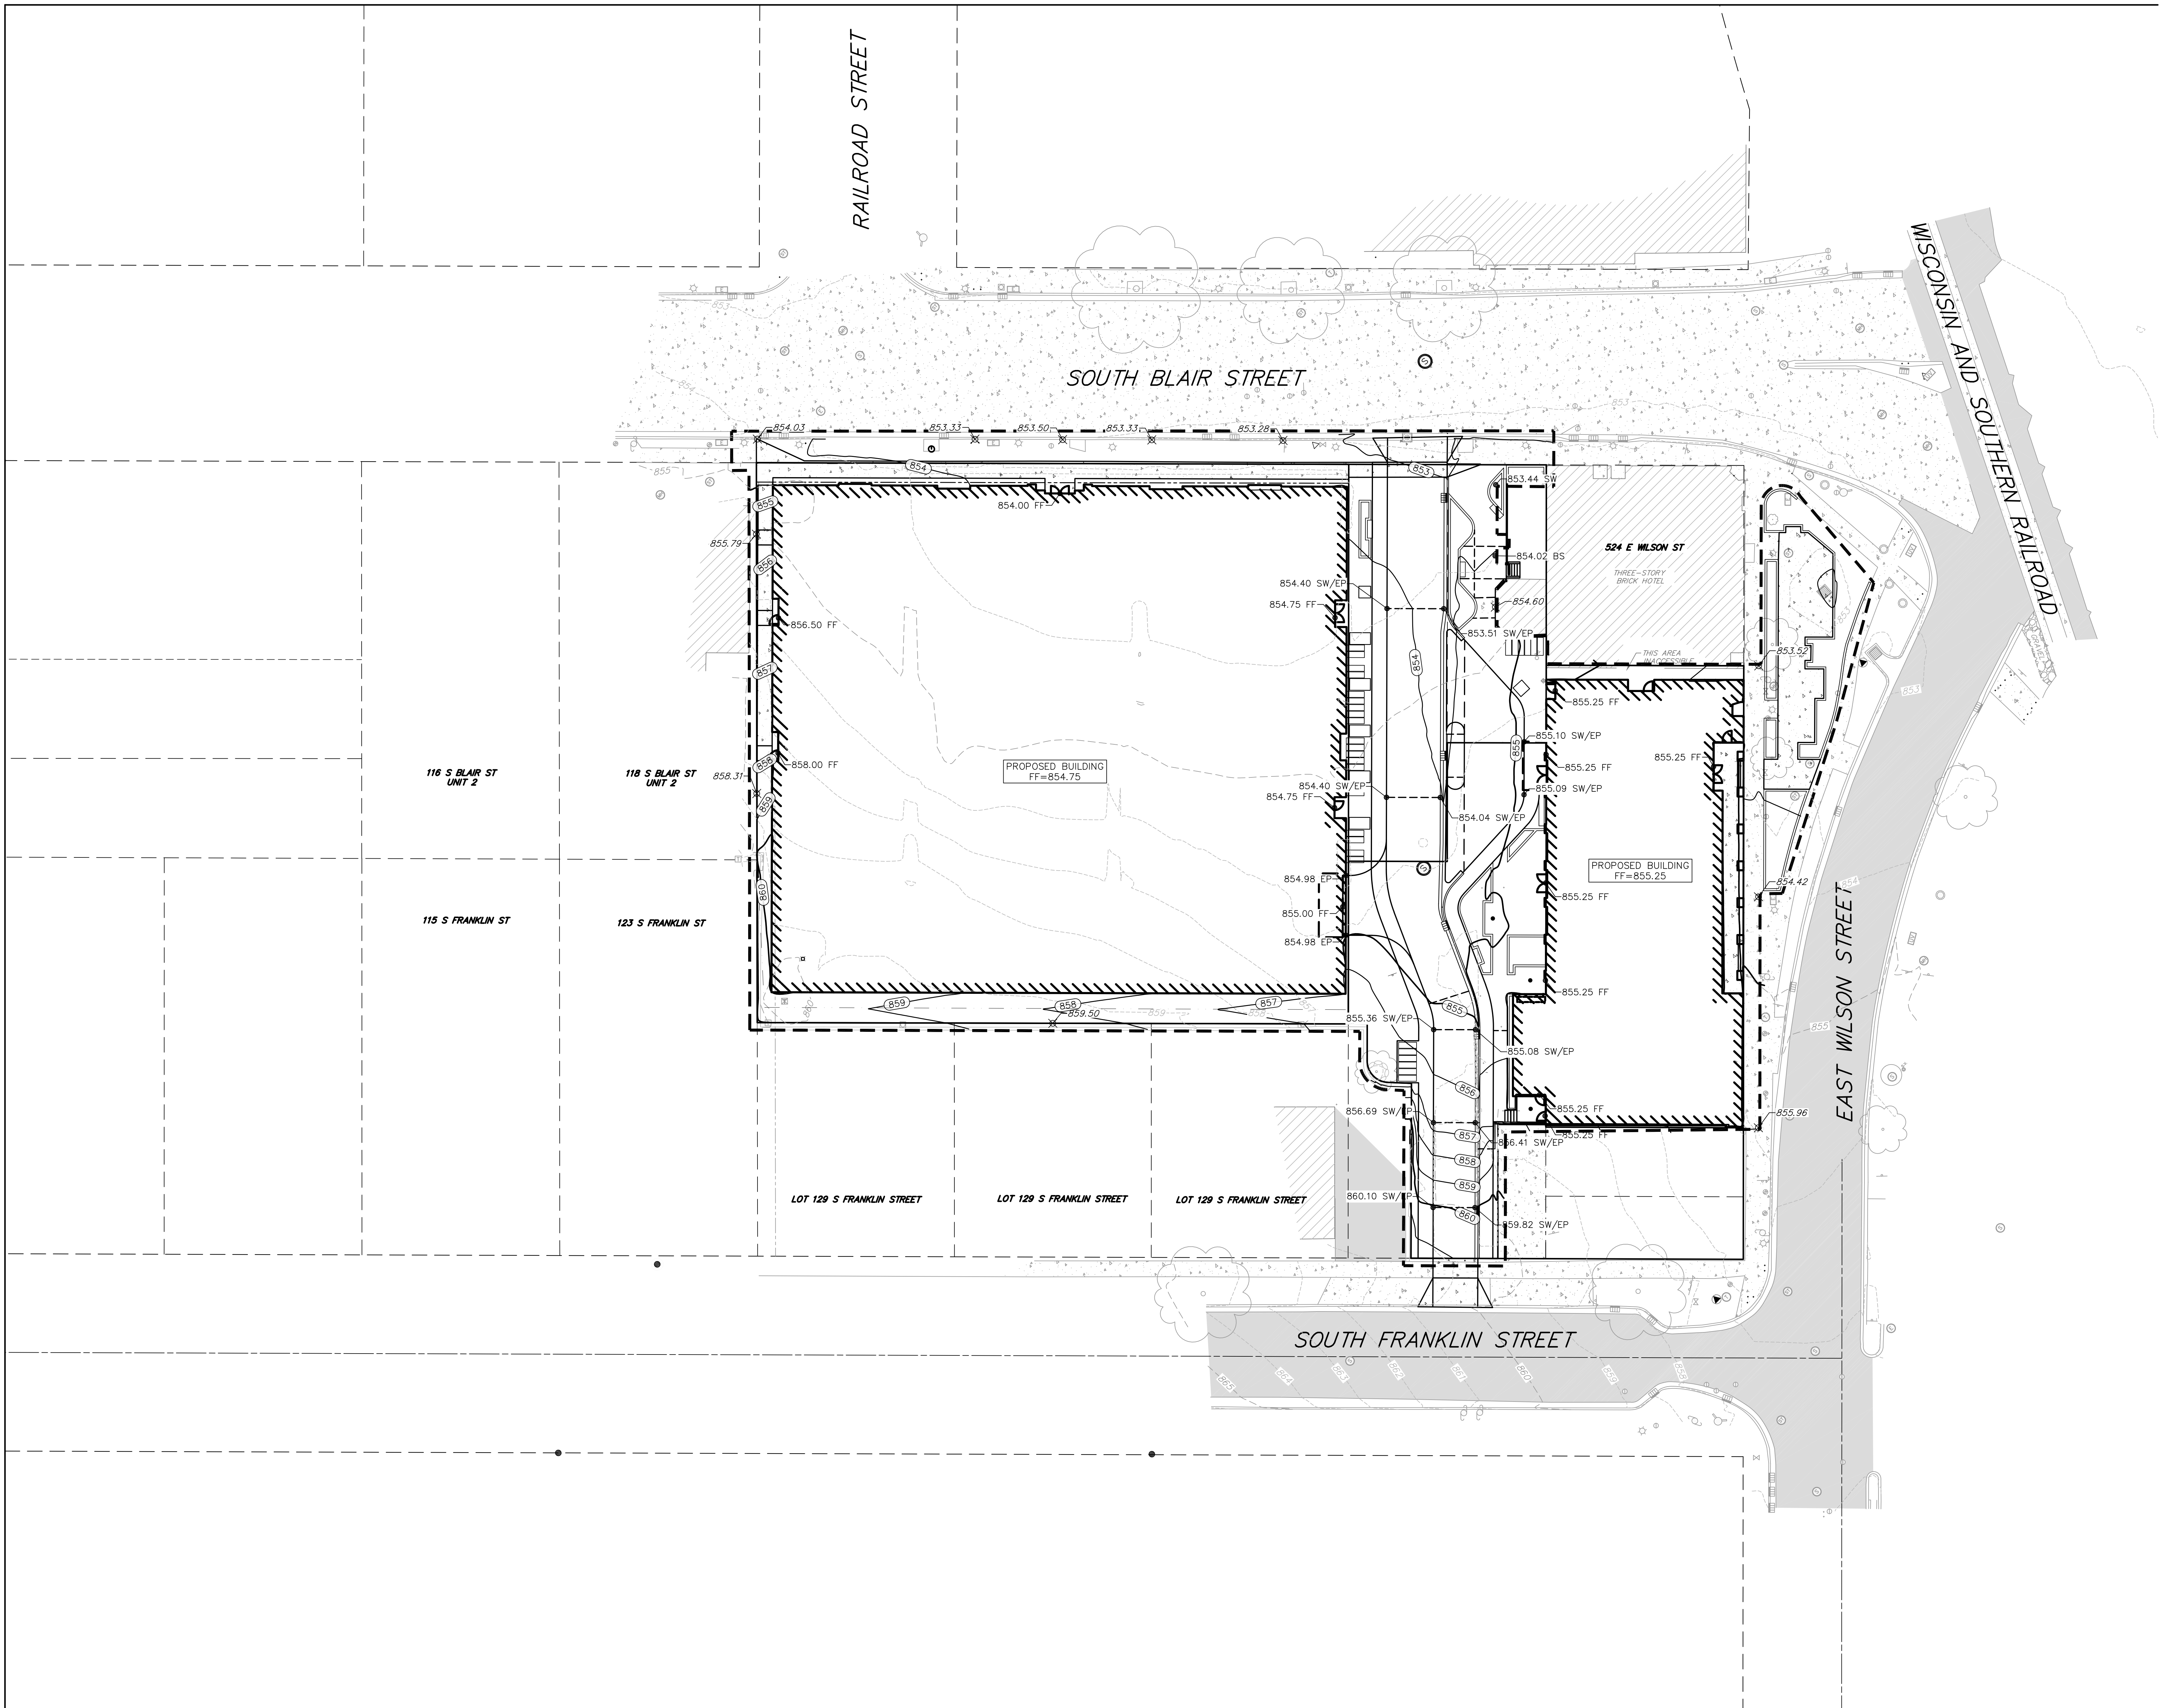

NOT FOR
CONSTRUCTION

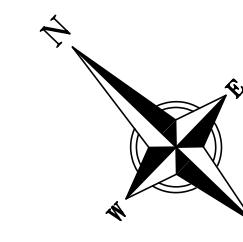

GRAPHIC SCALE, FEET



0 5 10 20

Revisions

CITY OF MADISON LAND USE
APPLICATION

SCOPE DOCUMENTS

Drawing Date
03/20/2024

WILSON + BLAIR
DEVELOPMENT

506 / 508 / 510 / 514 / 516 / 518 E Wilson
134 / 140 / 148 S Blair St

Project No.	JCAP
223014.00	

Sheet Title

GRADING PLAN - N.
BLAIR STREET

Copyright © 2023 Kahler Slater, Inc. All rights reserved.
790 N Water Street, Suite 1700, Milwaukee, Wisconsin 53202
Telephone 414.272.2000 Fax 414.272.2001


104 Shockoe Slip, Richmond, Virginia 23219
Telephone 804.767.2500

722 Williamson Street, Madison, Wisconsin 53703
Telephone 608.283.6300 Fax 608.283.6317


125 South Clark Street, Suite 675-2, Chicago, Illinois 60603
Telephone 312.789.4516

Sheet No.

C401

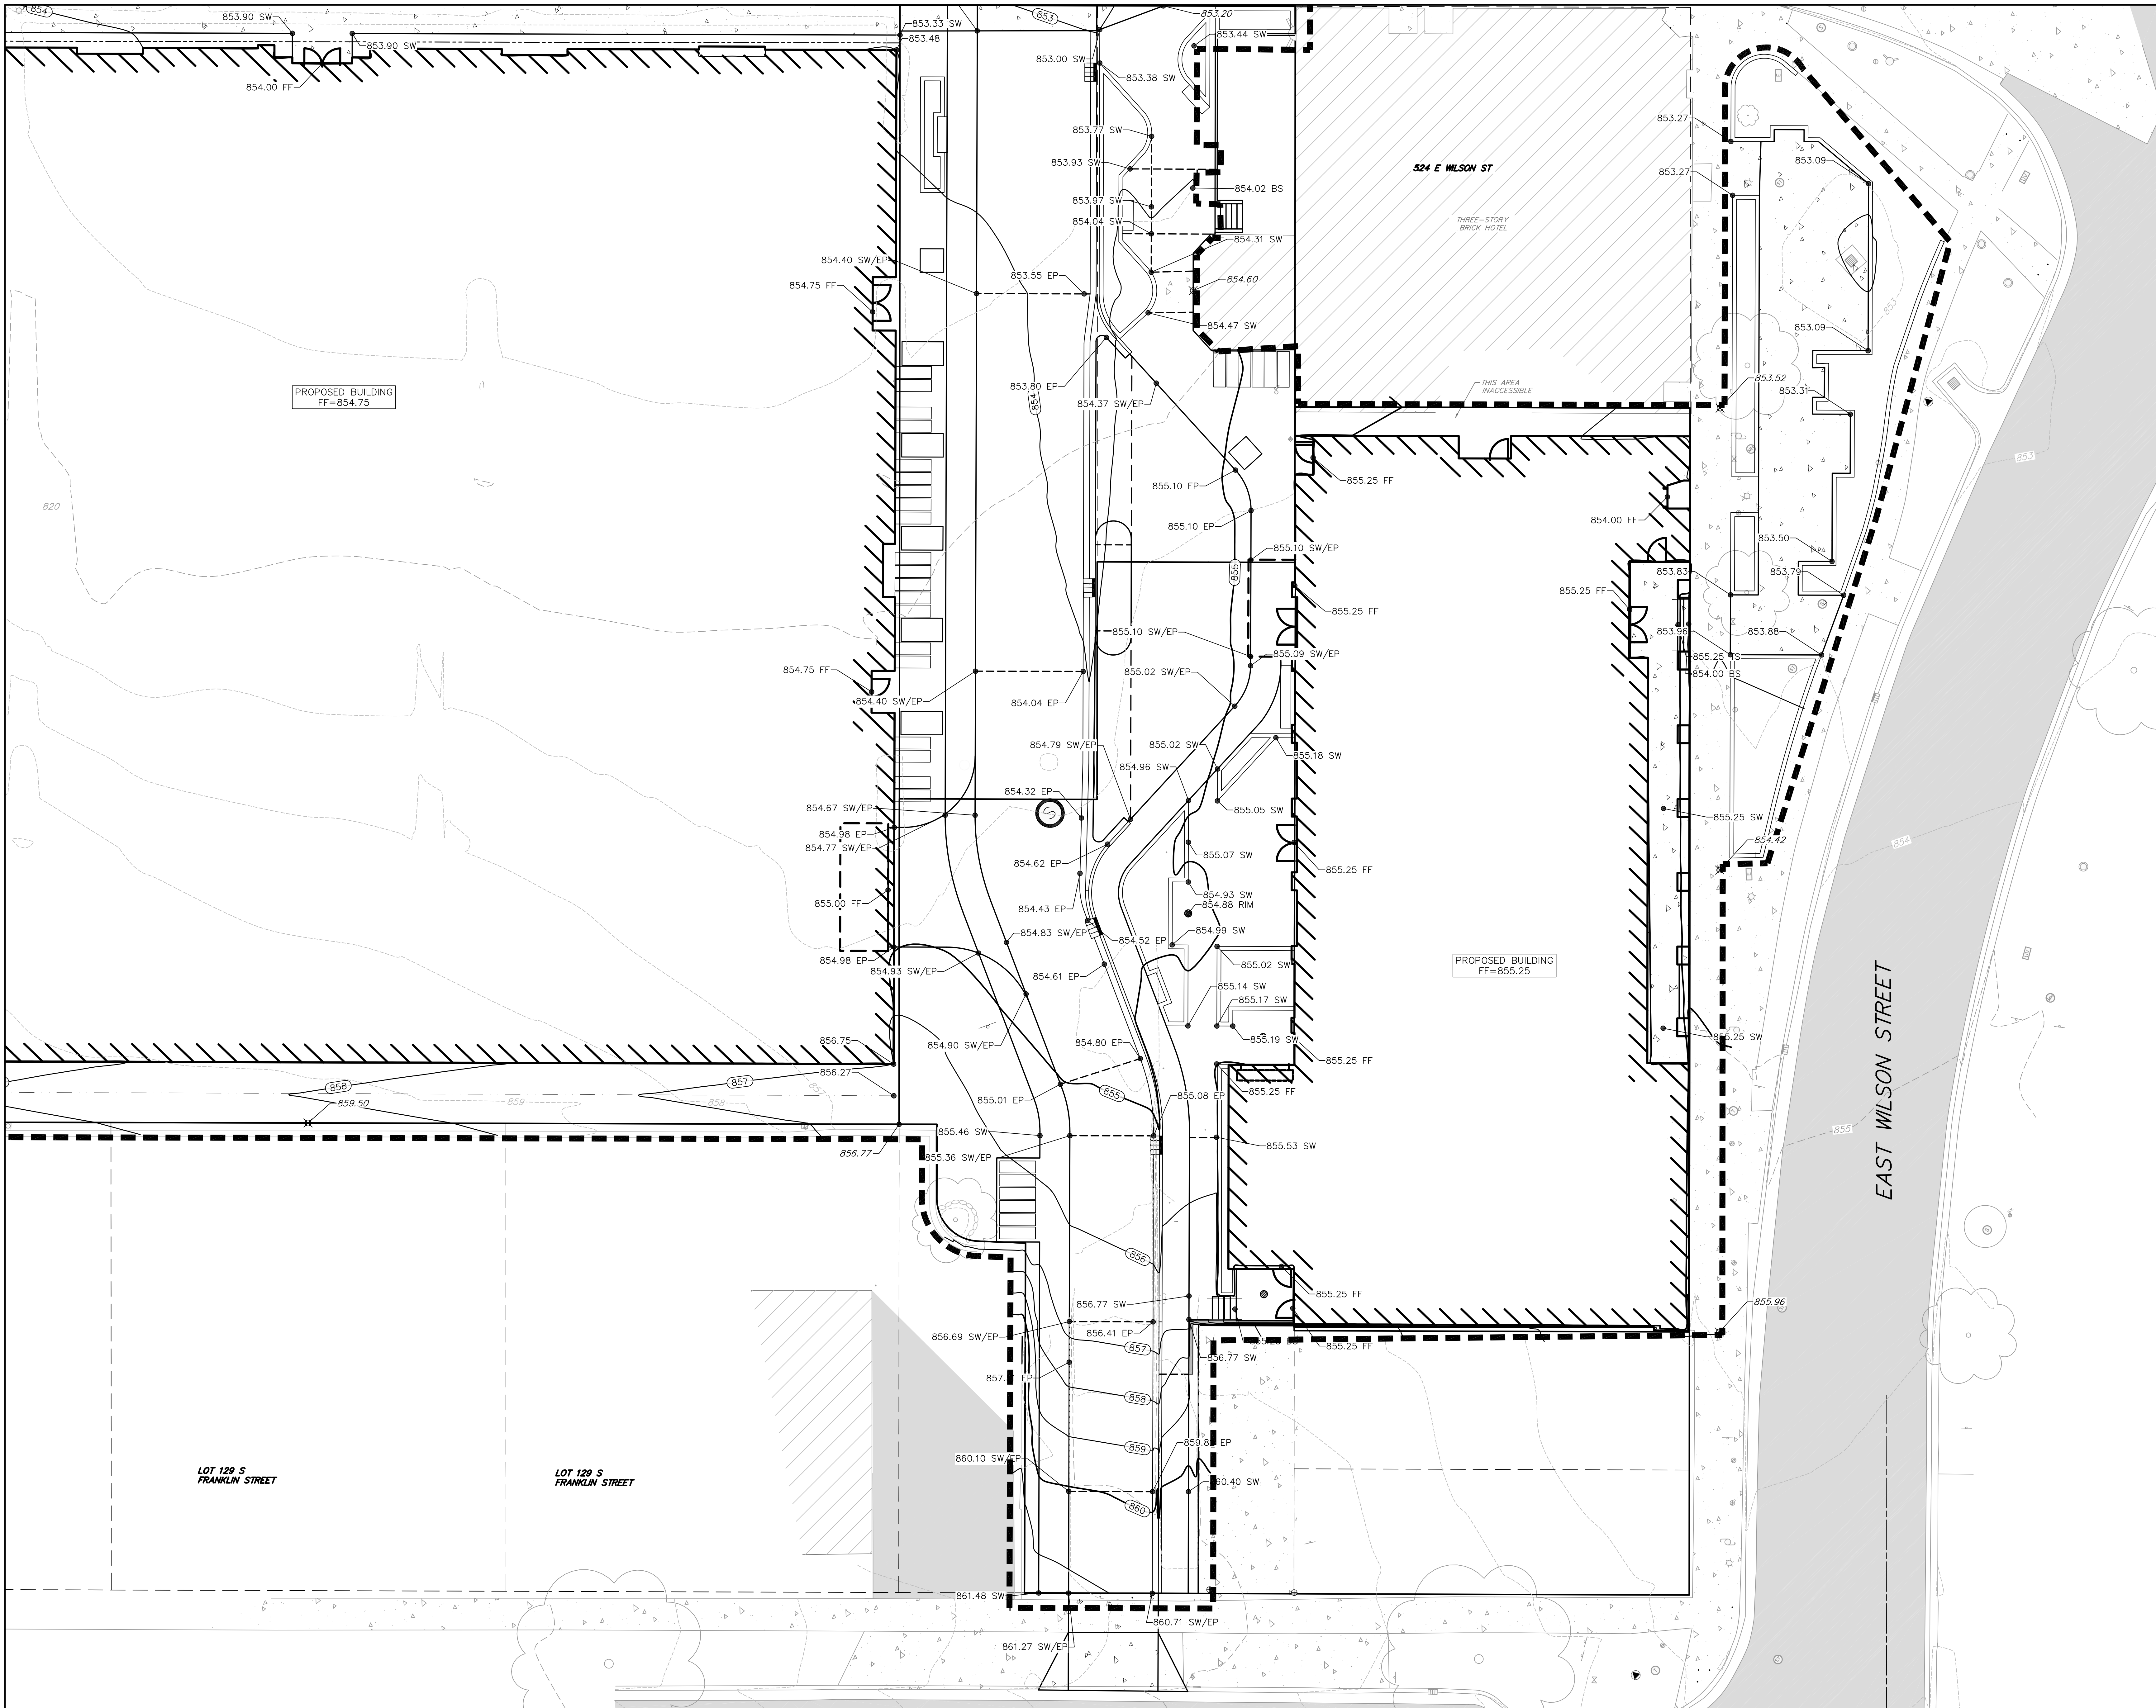

NOT FOR
CONSTRUCTION

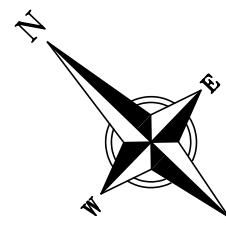

GRAPHIC SCALE, FEET
0 5 10 20

Revisions

CITY OF MADISON LAND USE
APPLICATION

SCOPE DOCUMENTS

Drawing Date
03/20/2024

WILSON + BLAIR
DEVELOPMENT

506 / 508 / 510 / 514 / 516 / 518 E Wilson
134 / 140 / 148 S Blair St

Project No. JCAP
223014.00

Sheet Title
GRADING PLAN - E.
WISLON STREET

Copyright © 2023 Kahler Slater, Inc. All rights reserved.
780 N Water Street, Suite 1700, Milwaukee, Wisconsin 53202
Telephone 414.272.2000 Fax 414.272.2001

104 Shockoe Slip, Richmond, Virginia 23219
Telephone 804.787.2500


722 Williamson Street, Madison, Wisconsin 53703
Telephone 608.263.6300 Fax 608.263.6317

125 South Clark Street, Suite 675-2, Chicago, Illinois 60603
Telephone 312.789.4516

Sheet No.

C402

NOT FOR
CONSTRUCTION

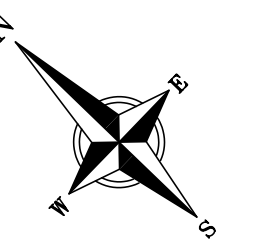

GRAPHIC SCALE, FEET
0 10 20 40

Revisions

CITY OF MADISON LAND USE
APPLICATION

SCOPE DOCUMENTS

Drawing Date
03/20/2024

WILSON + BLAIR
DEVELOPMENT


506 / 508 / 510 / 514 / 516 / 518 E Wilson
134 / 140 / 148 S Blair St

Project No. JCAP
223014.00


Sheet Title
EROSION CONTROL
PLAN

Copyright © 2023 Kahler Slater, Inc. All rights reserved.
780 N Water Street, Suite 1700, Milwaukee, Wisconsin 53202
Telephone 414.272.2000 Fax 414.272.2001
104 Shockoe Slip, Richmond, Virginia 23219
Telephone 804.787.2500
722 Williamson Street, Madison, Wisconsin 53703
Telephone 608.263.6300 Fax 608.263.6317
125 South Clark Street, Suite 675-2, Chicago, Illinois 60603
Telephone 312.789.4516

Sheet No.
C403

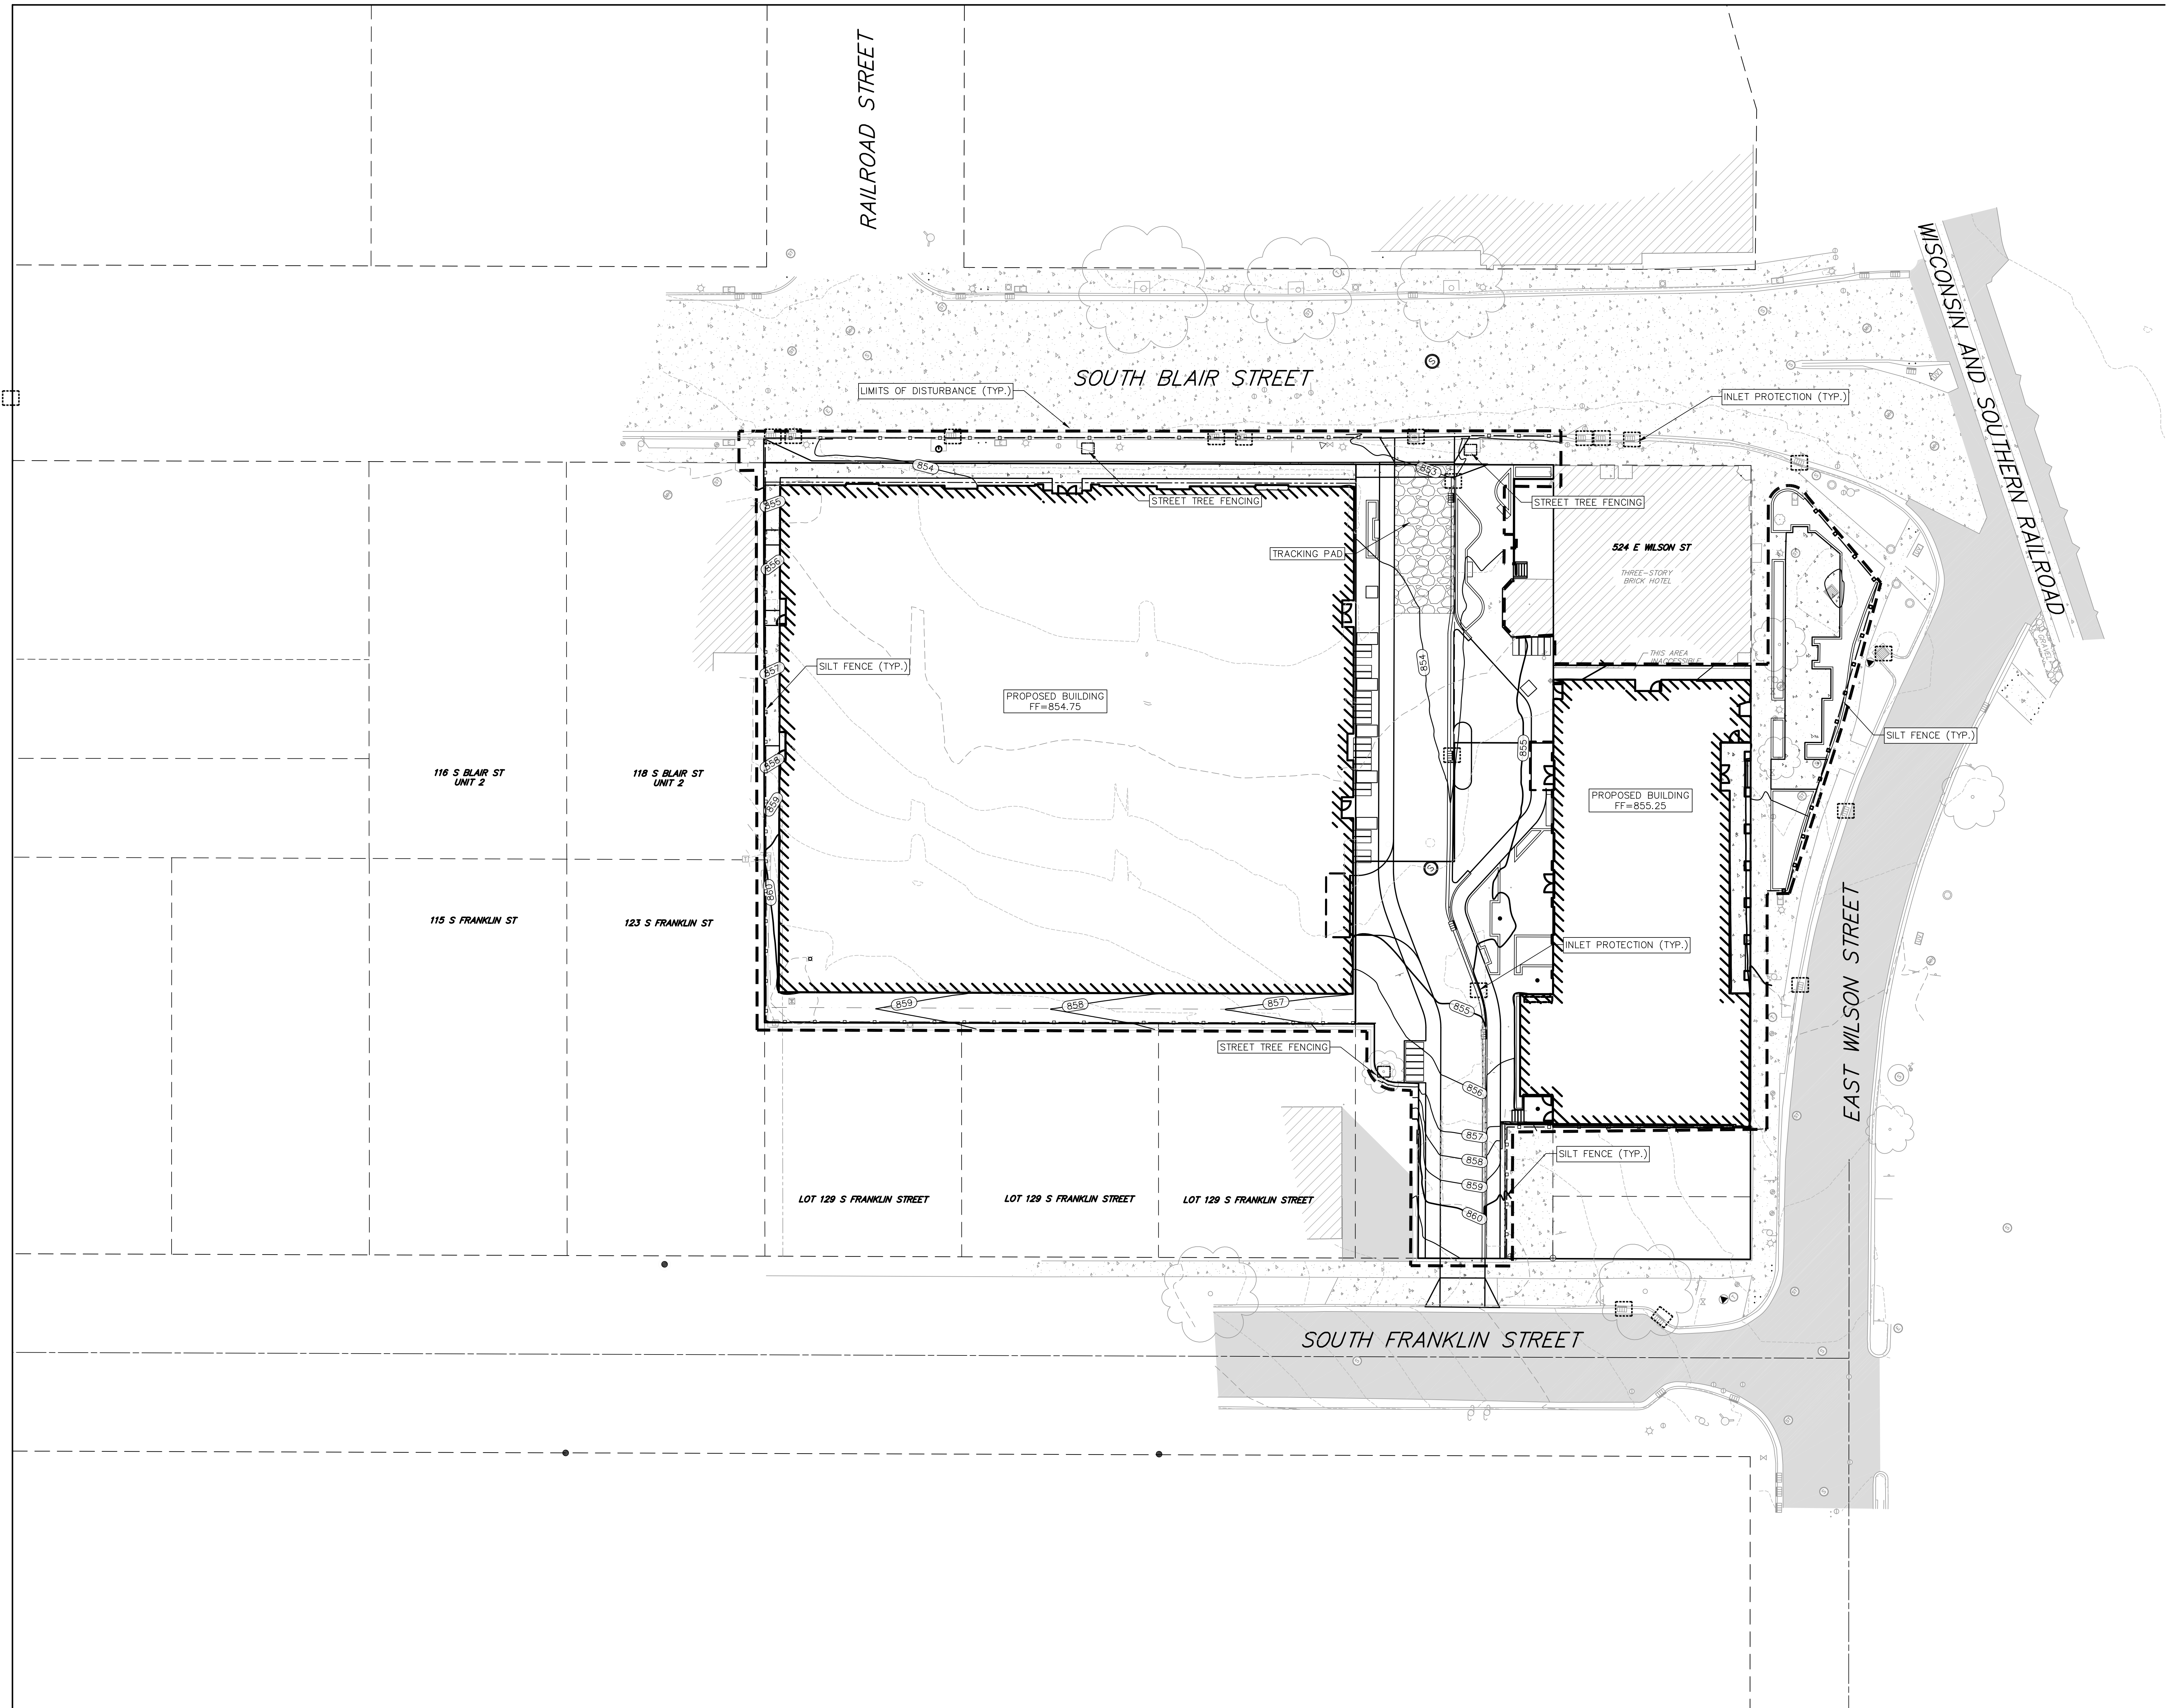

NOT FOR
CONSTRUCTION

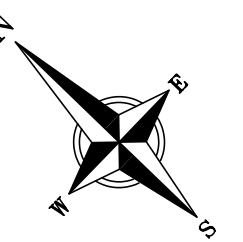

GRAPHIC SCALE, FEET
0 10 20 40

Revisions

CITY OF MADISON LAND USE
APPLICATION

SCOPE DOCUMENTS


Drawing Date
03/20/2024

WILSON + BLAIR
DEVELOPMENT


506 / 508 / 510 / 514 / 516 / 518 E Wilson
134 / 140 / 148 S Blair St

Project No. JCAP
223014.00

Sheet Title
UTILITY PLAN

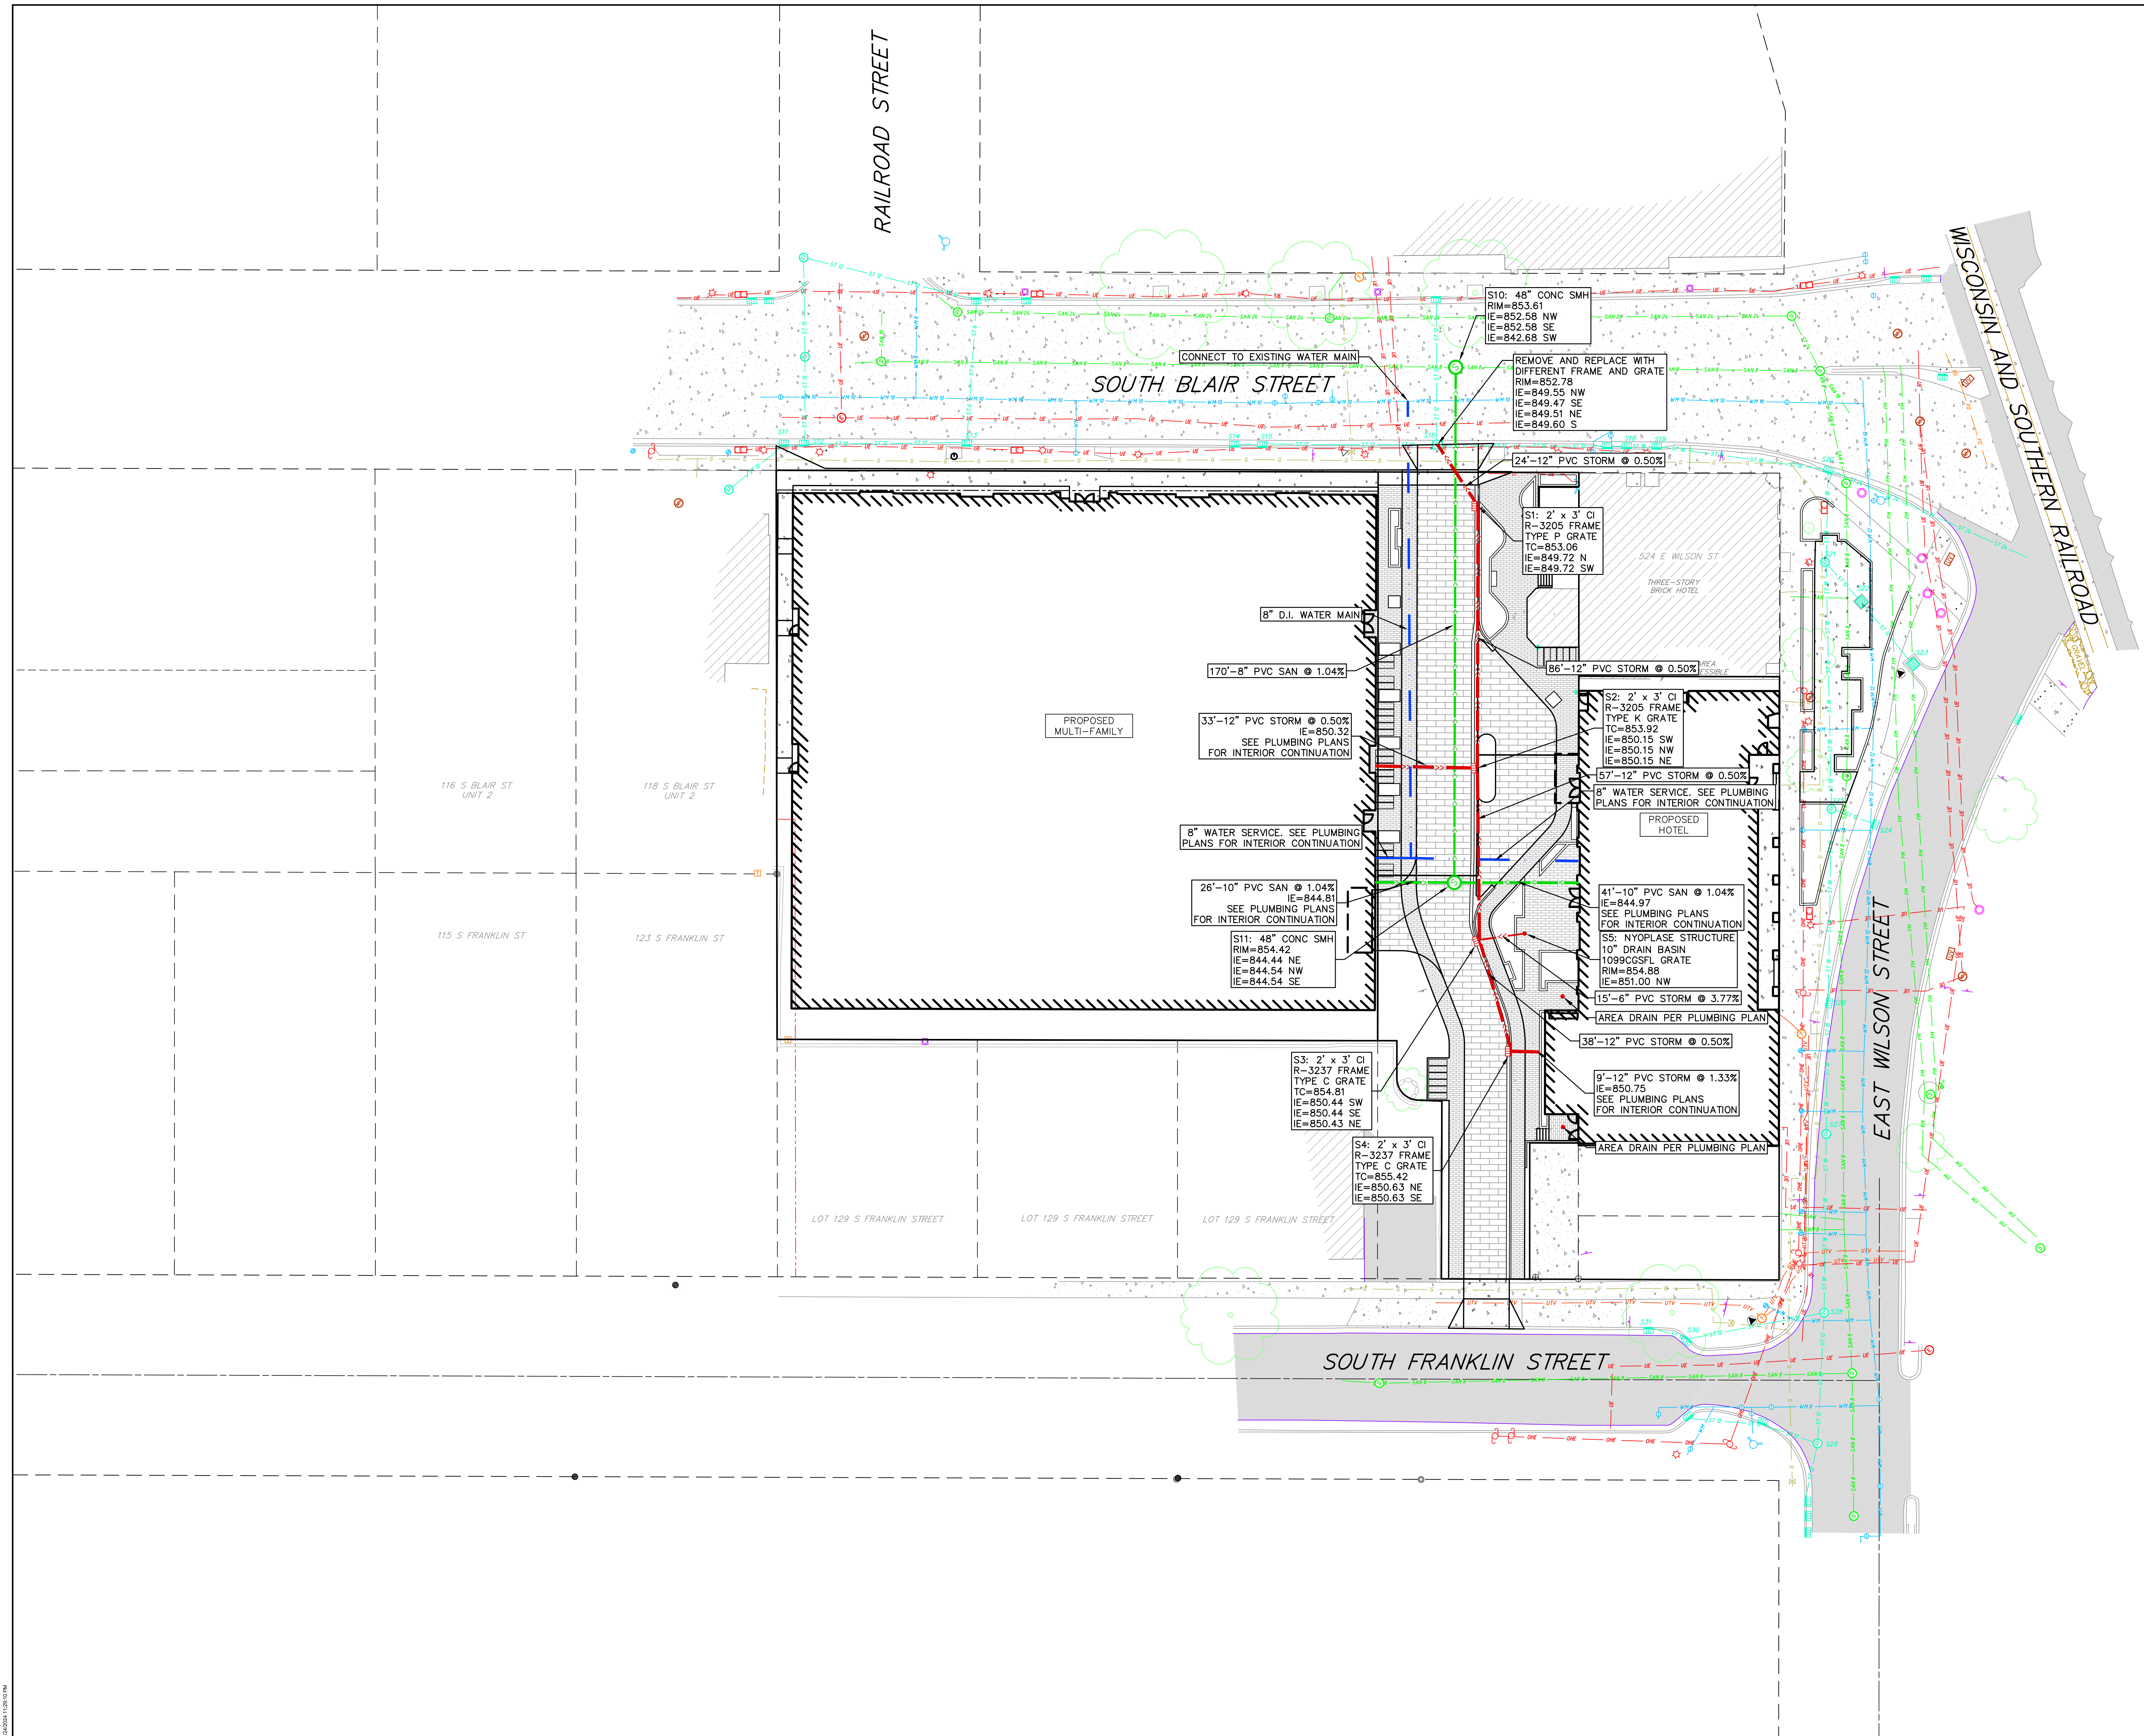

NOT FOR
CONSTRUCTION

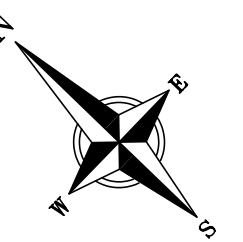

GRAPHIC SCALE, FEET
0 10 20 40

Revisions

CITY OF MADISON LAND USE
APPLICATION

SCOPE DOCUMENTS

Drawing Date
03/20/2024

WILSON + BLAIR
DEVELOPMENT


506 / 508 / 510 / 514 / 516 / 518 E Wilson
134 / 140 / 148 S Blair St

Project No. JCAP
223014.00

Sheet Title
FIRE ACCESS PLAN

Copyright © 2023 Kahler Slater, Inc. All rights reserved.
780 N Water Street, Suite 1700, Milwaukee, Wisconsin 53202
Telephone 414.272.2000 Fax 414.272.2001
104 Shockoe Slip, Richmond, Virginia 23219
Telephone 804.787.2500
722 Williamson Street, Madison, Wisconsin 53703
Telephone 608.263.6300 Fax 608.263.6317
125 South Clark Street, Suite 675-2, Chicago, Illinois 60603
Telephone 312.789.4516

Sheet No.
C600

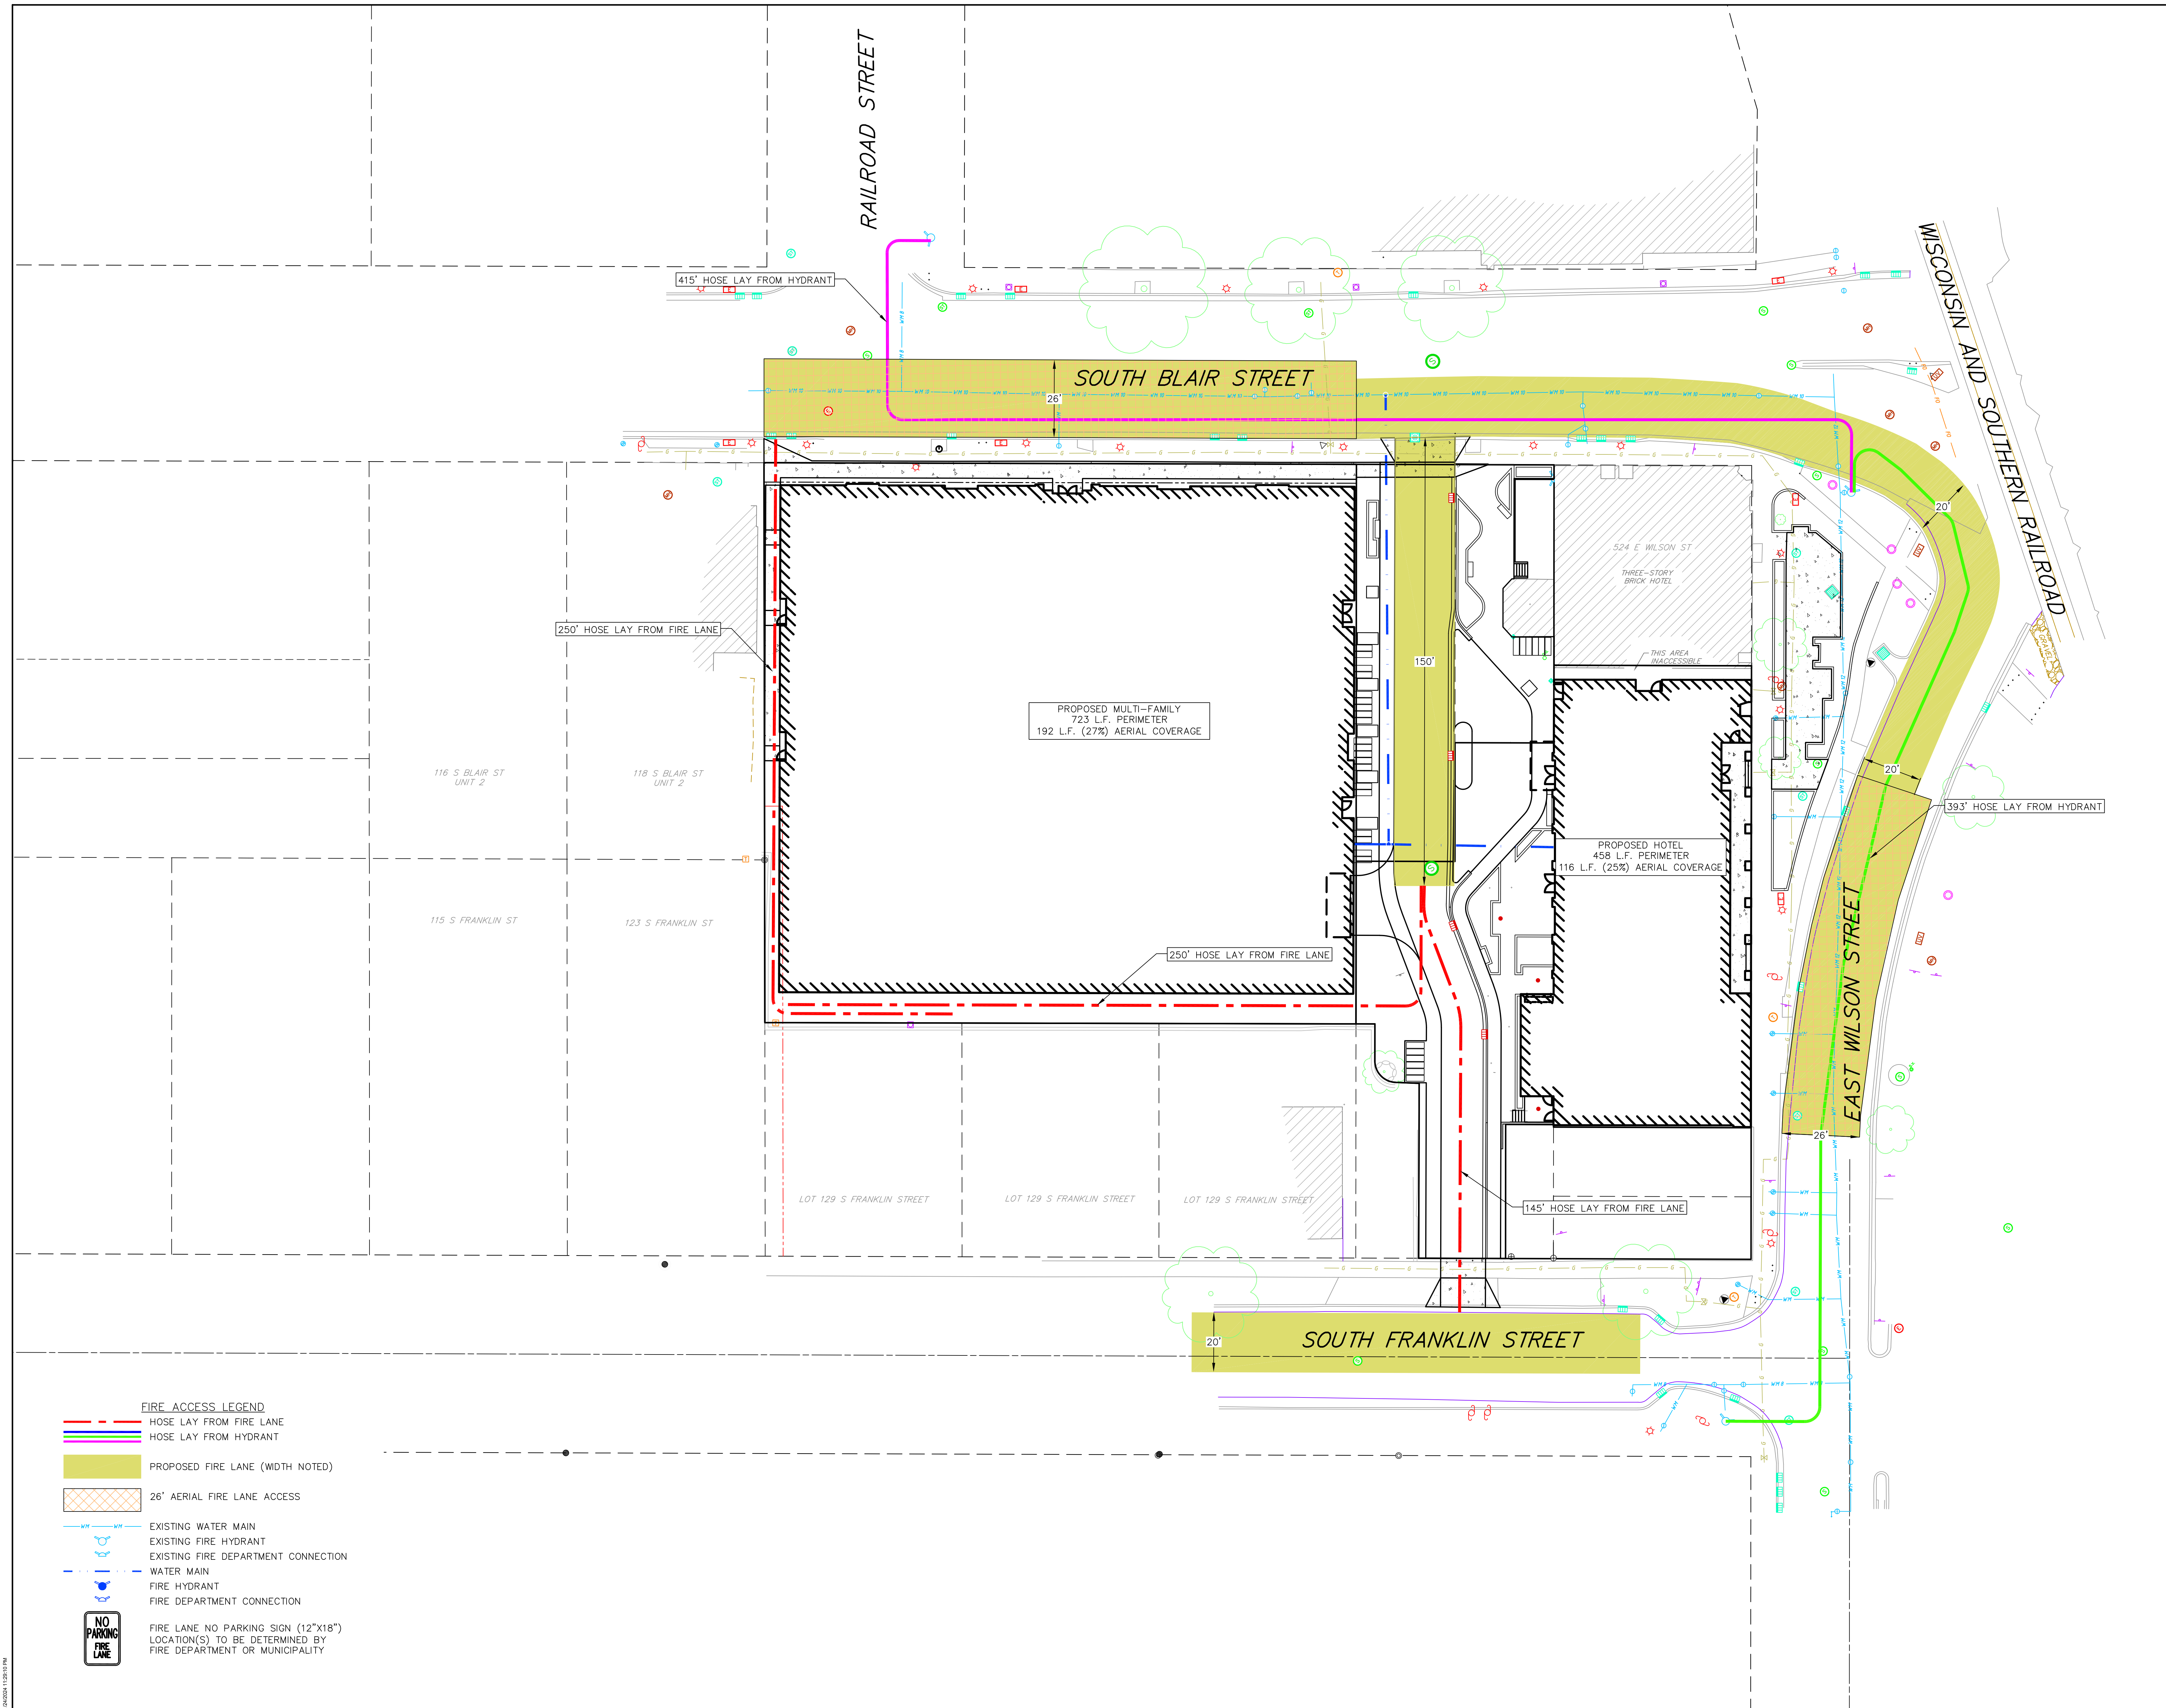

FIRE ACCESS LEGEND

- HOSE LAY FROM FIRE LANE
- HOSE LAY FROM HYDRANT
- PROPOSED FIRE LANE (WIDTH NOTED)
- 26' AERIAL FIRE LANE ACCESS
- EXISTING WATER MAIN
- EXISTING FIRE HYDRANT
- EXISTING FIRE DEPARTMENT CONNECTION
- WATER MAIN
- FIRE HYDRANT
- FIRE DEPARTMENT CONNECTION
- FIRE LANE NO PARKING SIGN (12"x18")
LOCATION(S) TO BE DETERMINED BY
FIRE DEPARTMENT OR MUNICIPALITY

03/20/24 11:25 AM PM



City of Madison Fire Department

314 W Dayton Street, Madison, WI 53703

Phone: 608-266-4420 • Fax: 608-267-1100 • E-mail: fire@cityofmadison.com

Project Address: 506/508/510/514/516/518 E. Wilson St., 134/140/148 S. Blair St.

Contact Name & Phone #: Johnathan Liley, 608-821-3983


FIRE APPARATUS ACCESS AND FIRE HYDRANT WORKSHEET

1. Is the building completely protected by an NFPA 13 or 13R automatic fire sprinkler system? If non-sprinklered , fire lanes extend to within 150-feet of all portions of the exterior wall? If sprinklered , fire lanes are within 250-feet of all portions of the exterior wall?	☒ Yes ☐ Yes ☒ Yes	☐ No ☐ No ☐ No	☐ N/A ☐ N/A ☐ N/A
2. Is the fire lane constructed of concrete or asphalt, designed to support a minimum load of 85,000 lbs? a) Is the fire lane a minimum unobstructed width of at least 20-feet? b) Is the fire lane unobstructed with a vertical clearance of at least 13½-feet? c) Is the minimum inside turning radius of the fire lane at least 28-feet? d) Is the grade of the fire lane not more than a slope of 8%? e) Is the fire lane posted as fire lane? (Provide detail of signage.) f) Is a roll-able curb used as part of the fire lane? (Provide detail of curb.) g) Is part of a sidewalk used as part of the required fire lane? (Must support +85,000 lbs.)	☒ Yes ☒ Yes ☒ Yes ☐ Yes ☒ Yes ☐ Yes ☐ Yes ☐ Yes	☐ No ☐ No ☐ No ☐ No ☐ No ☐ No ☐ No ☒ No	☐ N/A ☐ N/A ☐ N/A ☒ N/A ☒ N/A ☒ N/A ☒ N/A ☐ N/A
3. Is the fire lane obstructed by security gates or barricades? If yes: a) Is the gate a minimum of 20-feet clear opening? b) Is an approved means of emergency operations installed, key vault, padlock or key switch?	☐ Yes ☐ Yes ☐ Yes	☒ No ☐ No ☐ No	☐ N/A ☒ N/A ☒ N/A
4. Is the Fire lane dead-ended with a length greater than 150-feet? If yes, does the area for turning around fire apparatus comply with IFC D103?	☐ Yes ☐ Yes	☐ No ☐ No	☒ N/A ☒ N/A
5. Is any portion of the building to be used for high-piled storage in accordance with IFC Chapter 3206.6 If yes, see IFC 3206.6 for further requirements.	☐ Yes	☐ No	☒ N/A
6. Is any part of the building <u>greater than 30-feet</u> above the grade plane? If yes, answer the following questions: a) Is the aerial apparatus fire lane parallel to one entire side of the building and covering at least 25% of the perimeter? b) Is the near edge of the aerial apparatus fire lane between 15' and 30' from the building? c) Are there any overhead power or utility lines located across the aerial apparatus fire lane? d) Are there any tree canopies expected to grow across the aerial fire lane? (Based on mature canopy width of tree species) e) Does the aerial apparatus fire lane have a minimum unobstructed width of 26-feet? f) Is the space between the aerial lane and the building free of trees exceeding 20' in heights?	☒ Yes ☒ Yes ☒ Yes ☐ Yes ☒ Yes ☒ Yes	☐ No ☐ No ☒ No ☒ No ☐ No ☐ No	☐ N/A ☐ N/A ☐ N/A ☐ N/A ☐ N/A ☐ N/A
7. Are all portions of the required fire lanes within 500-feet of at least (2) hydrants? <i>Note: Distances shall be measured along the path of the hose lay as it comes off the fire apparatus.</i> a) Is the fire lane at least 26' wide for at least 20-feet on each side of the hydrants? b) Is there at least 40' between a hydrant and the building? c) Are the hydrant(s) setback no less than 5-feet nor more than 10-feet from the curb or edge of the street or fire lane? d) Are hydrants located in parking lot islands a minimum of 3½-feet from the hydrant to the curb? e) Are there no obstructions, including but not limited to: power poles, trees, bushes, fences, posts located, or grade changes exceeding 1½-feet, within 5-feet of a fire hydrant? <i>Note: Hydrants shall be installed and in-service prior to combustible construction on the project site.</i>	☒ Yes ☒ Yes ☒ Yes ☒ Yes ☐ Yes ☐ Yes	☐ No ☐ No ☐ No ☐ No ☐ No ☒ No	☐ N/A ☐ N/A ☐ N/A ☐ N/A ☒ N/A ☐ N/A

Attach an additional sheet if further explanation is required for any answers.

This worksheet is based on **MGO 34.503** and **IFC 2021 Edition Chapter 5 and Appendix D**; please see the codes for further information.

NOT FOR
CONSTRUCTION

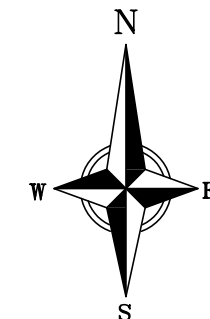

GRAPHIC SCALE, FEET
0 10 20 40

Revisions

CITY OF MADISON LAND USE
APPLICATION

SCOPE DOCUMENTS

Drawing Date
03/20/2024

WILSON + BLAIR
DEVELOPMENT

506 / 508 / 510 / 514 / 516 / 518 E Wilson
134 / 140 / 148 S Blair St

Project No. JCAP
223014.00

Sheet Title
LANDSCAPE PLAN

Copyright © 2023 Kahler Slater, Inc. All rights reserved.
750 N Water Street, Suite 1700, Milwaukee, Wisconsin 53202
Telephone 414.272.2000 Fax 414.272.2001
104 Shockoe Slip, Richmond, Virginia 23219
Telephone 804.787.2500
722 Williamson Street, Madison, Wisconsin 53703
Telephone 608.283.6300 Fax 608.283.6317
126 South Clark Street, Suite 675-2, Chicago, Illinois 60603
Telephone 312.789.4516

Sheet No.

L100

PLANT SCHEDULE GRADE

CODE	BOTANICAL / COMMON NAME	ROOT COND.	SIZE	QTY
DECIDUOUS TREES				
CH	Celtis occidentalis / 'JFS-KSU1' / Prairie Sentinel® Hackberry	8 & 8	1.5" Cal	20
QB	Quercus bicolor / Swamp White Oak	8 & 8	2.5" Cal	4
EVERGREEN TREES				
Js	Juniperus virginiana 'Hillspire' / Hillspire Eastern Redcedar	8 & 8	5' ht.	12
DECIDUOUS SHRUBS				
As2	Amelanchier alnifolia / Running Serviceberry	Cont.	2 Gal.	44
Am	Aronia melanocarpa / Black Chokeberry	Cont.	5 Gal.	4
Ag	Aronia melanocarpa 'UCONNAM012' / Ground Hug® Black Chokeberry	Cont.	2 Gal.	2
Ca2	Ceanothus americanus / New Jersey Tea	Cont.	3 Gal.	9
Co2	Cephalanthus occidentalis / Buttonbush	Cont.	5 Gal.	1
Ld	Lonicera dioica / Honeysuckle	Cont.	3 Gal.	2
Vc	Viburnum cassinoides / Witherod Viburnum	Cont.	5 Gal.	2
EVERGREEN SHRUBS				
Bg	Buxus x 'Green Mountain' / Green Mountain Boxwood	Cont.	5 Gal.	3
Ig	Ilex glabra 'SMNIGAB17' / Gem Box® Inkberry Holly	Container	#3	8
PERENNIALS				
Ac	Allium cernuum / Nodding Onion	Cont.	Pint	5
Cp2	Coreopsis palmata / Stiff Tickseed	Cont.	Pint	7
Ep	Echinacea pallida / Pale Purple Coneflower	Cont.	1 Gal.	8
Ey	Eryngium yuccifolium / Rattlesnake Master	Cont.	1 Gal.	10
La	Liatris aspera / Rough Blazing Star	Cont.	1 Gal.	18
Lp	Liatris pycnostachya / Gayleather	Cont.	1 Gal.	14
Pv	Panicum virgatum / Switch Grass	Cont.	1 Gal.	14
Rf	Rudbeckia fulgida / Coneflower	Cont.	1 Gal.	10

GROUNDCOVER PLANT SCHEDULE GRADE

GC #1	352 sf TOTAL
Anemone canadensis / Canadian Anemone	106 PLUGS
Carex bicknellii / Prairie Sedge	210 PLUGS
Sporobolus heterolepis / Prairie Dropseed	210 PLUGS
GC #2	252 sf TOTAL
Carex albicans / White-tinged Sedge	284 PLUGS
Eragrostis spectabilis / Purple Lovegrass	94 PLUGS
GC #3	507 sf TOTAL
Asarum canadense / Wild Ginger	60 PLUGS
Carex albicans / White-tinged Sedge	40 PLUGS
Carex jamesii / James' Sedge	114 PLUGS
Carex pennsylvanica / Pennsylvania Sedge	114 PLUGS
Carex rosea / Rosy Sedge	334 PLUGS
Hydrophyllum virginianum / Virginia Waterleaf	22 PLUGS
Polemonium reptans / Greek Valerian	54 PLUGS
GC #4	135 sf TOTAL
Carex albicans / White-tinged Sedge	200 PLUGS
GC #5	200 sf TOTAL
Allium cernuum / Nodding Onion	30 PLUGS
Carex albicans / White-tinged Sedge	129 PLUGS
Carex brevior / Oval Sedge	90 PLUGS
Eragrostis spectabilis / Purple Lovegrass	36 PLUGS
Geum triflorum / Prairie Smoke	15 PLUGS
GC #6	523 sf TOTAL
Carex bicknellii / Prairie Sedge	125 PLUGS
Coreopsis palmata / Stiff Tickseed	63 PLUGS
Dalea purpurea / Purple Prairie Clover	63 PLUGS
Liatris aspera / Rough Blazing Star	63 PLUGS
Schizachyrium scoparium / Little Bluestem	78 PLUGS
Sporobolus heterolepis / Prairie Dropseed	392 PLUGS
GC #7	2,276 sf TOTAL
Carex albicans / White-tinged Sedge	341 PLUGS
Carex jamesii / James' Sedge	341 PLUGS
Carex pennsylvanica / Pennsylvania Sedge	2,214 PLUGS
Carex rosea / Rosy Sedge	511 PLUGS
TURF	276 sf TOTAL

PLANT SCHEDULE ROOF

CODE	BOTANICAL / COMMON NAME	ROOT COND.	SIZE	QTY
DECIDUOUS TREES				
Ov	Ostrya virginiana / American Hophornbeam	B & B	2.5"Cal	2
UNDERSTORY TREES				
Al	Amelanchier laevis / Allegheny Serviceberry	B & B	4' ht.	1
DECIDUOUS SHRUBS				
As2	Amelanchier sp. / Running Serviceberry	Cont.	2 Gal.	61
Am	Aronia melanocarpa / Black Chokeberry	Cont.	5 Gal.	4
Ag	Aronia melanocarpa 'UCCNNAM012' / Ground Hug® Black Chokeberry	Cont.	2 Gal.	34
Co2	Cephalanthus occidentalis / Buttonbush	Cont.	5 Gal.	2
Ca4	Corylus americana / American Hazelnut	Cont.	5 Gal.	2
PERENNIALS				
Ac3	Anemone canadensis / Canadian Anemone	Cont.	Pint.	11
Ey	Eryngium yuccifolium / Rattlesnake Master	Cont.	1 Gal.	8
Lp	Liatris pycnostachya / Gayfeather	Cont.	1 Gal.	6
Pv	Panicum virgatum / Switch Grass	Cont.	1 Gal.	10
Rf	Rudbeckia fulgida / Coneflower	Cont.	1 Gal.	6
Rf-2	Rudbeckia fulgida 'Little Goldstar' / Little Goldstar Coneflower	Cont.	1 Gal.	24
Sh	Schizachyrium scoparium / Little Bluestem	Cont.	1 Gal.	14
Sh	Sporobolus heterolepis / Prairie Dropseed	Cont.	1 Gal.	46

GREEN ROOF PLANT SCHEDULE

4" PRE-GROWN SEDUM TRAY SYSTEM	5,685 sf TOTAL
--------------------------------	----------------

GREEN ROOF 8" TYPE 1	3,142 sf TOTAL
Anemone canadensis / Canadian Anemone	146 PLUGS
Bouteloua curtipendula / Side Oats Grama	358 PLUGS
Carex bicknellii / Prairie Sedge	1,102 PLUGS
Coreopsis palmata / Stiff Tickseed	220 PLUGS
Dalea purpurea / Purple Prairie Clover	220 PLUGS
Eragrostis spectabilis / Purple Lovegrass	588 PLUGS
Geum triflorum / Prairie Smoke	294 PLUGS
Heuchera richardsonii / Prairie Alum Root	146 PLUGS
Koeleria macrantha / Prairie Junegrass	734 PLUGS
Liatris aspera / Rough Blazing Star	294 PLUGS
Monarda punctata / Spotted Horsemint	146 PLUGS
Rudbeckia fulgida / Coneflower	146 PLUGS
Schizachyrium scoparium / Little Bluestem	588 PLUGS
Sedum ternatum / Wild Stonecrop	882 PLUGS
Sporobolus heterolepis / Prairie Dropseed	1,248 PLUGS

GREEN ROOF 8" TYPE 2	910 sf TOTAL
Allium cernuum / Nodding Onion	212 PLUGS
Anemone canadensis / Canadian Anemone	170 PLUGS
Asclepias verticillata / Whorled Milkweed	64 PLUGS
Carex bicknellii / Prairie Sedge	680 PLUGS
Koeleria macrantha / Prairie Junegrass	318 PLUGS
Sporobolus heterolepis / Prairie Dropseed	680 PLUGS

GREEN ROOF 6" TYPE 1	149 sf TOTAL
Anemone canadensis / Canadian Anemone	52 PLUGS
Carex albicans / White-tinged Sedge	157 PLUGS
Carex jamesii / James' Sedge	32 PLUGS
Carex pensylvanica / Pennsylvania Sedge	87 PLUGS



GREEN ROOF 24" TYPE 1	1,908 sf TOTAL
Allium cernuum / Nodding Onion	358 PLUGS
Carex bicknellii / Prairie Sedge	2,854 PLUGS
Dalea purpurea / Purple Prairie Clover	358 PLUGS
Sporobolus heterolepis / Prairie Dropseed	894 PLUGS

GREEN ROOF 24" TYPE 2	60 sf TOTAL
Callitriche involucriata / Purple Poppymallow	28 PLUGS
Geum triflorum / Prairie Smoke	78 PLUGS
Ruellia humilis / Wild Petunia	36 PLUGS

GREEN ROOF 24" TYPE 3	356 sf TOTAL
Carex brevior / Oval Sedge	167 PLUGS
Eragrostis spectabilis / Purple Lovegrass	167 PLUGS
Koeleria macrantha / Prairie Junegrass	125 PLUGS
Sporobolus heterolepis / Prairie Dropseed	376 PLUGS

GREEN ROOF 48" TYPE 1	533 sf TOTAL
Asclepias tuberosa / Butterfly Milkweed	87 PLUGS
Bouteloua curtipendula / Side Oats Grama	187 PLUGS
Carex bicknellii / Prairie Sedge	436 PLUGS
Coreopsis palmata / Stiff Tickseed	100 PLUGS
Koeleria macrantha / Prairie Junegrass	150 PLUGS
Liatris pycnostachya / Gayfeather	100 PLUGS
Schizachyrium scoparium / Little Bluestem	187 PLUGS

NOT FOR
CONSTRUCTION

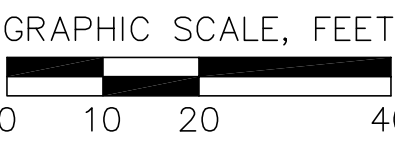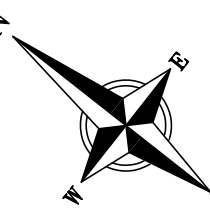

Revisions

CITY OF MADISON LAND USE
APPLICATION

SCOPE DOCUMENTS


Drawing Date
03/20/2024

WILSON + BLAIR
DEVELOPMENT

506 / 508 / 510 / 514 / 516 / 518 E Wilson
134 / 140 / 148 S Blair St

Project No. JCAP
223014.00


Sheet Title
MULTIFAMILY ROOF
LANDSCAPE PLAN

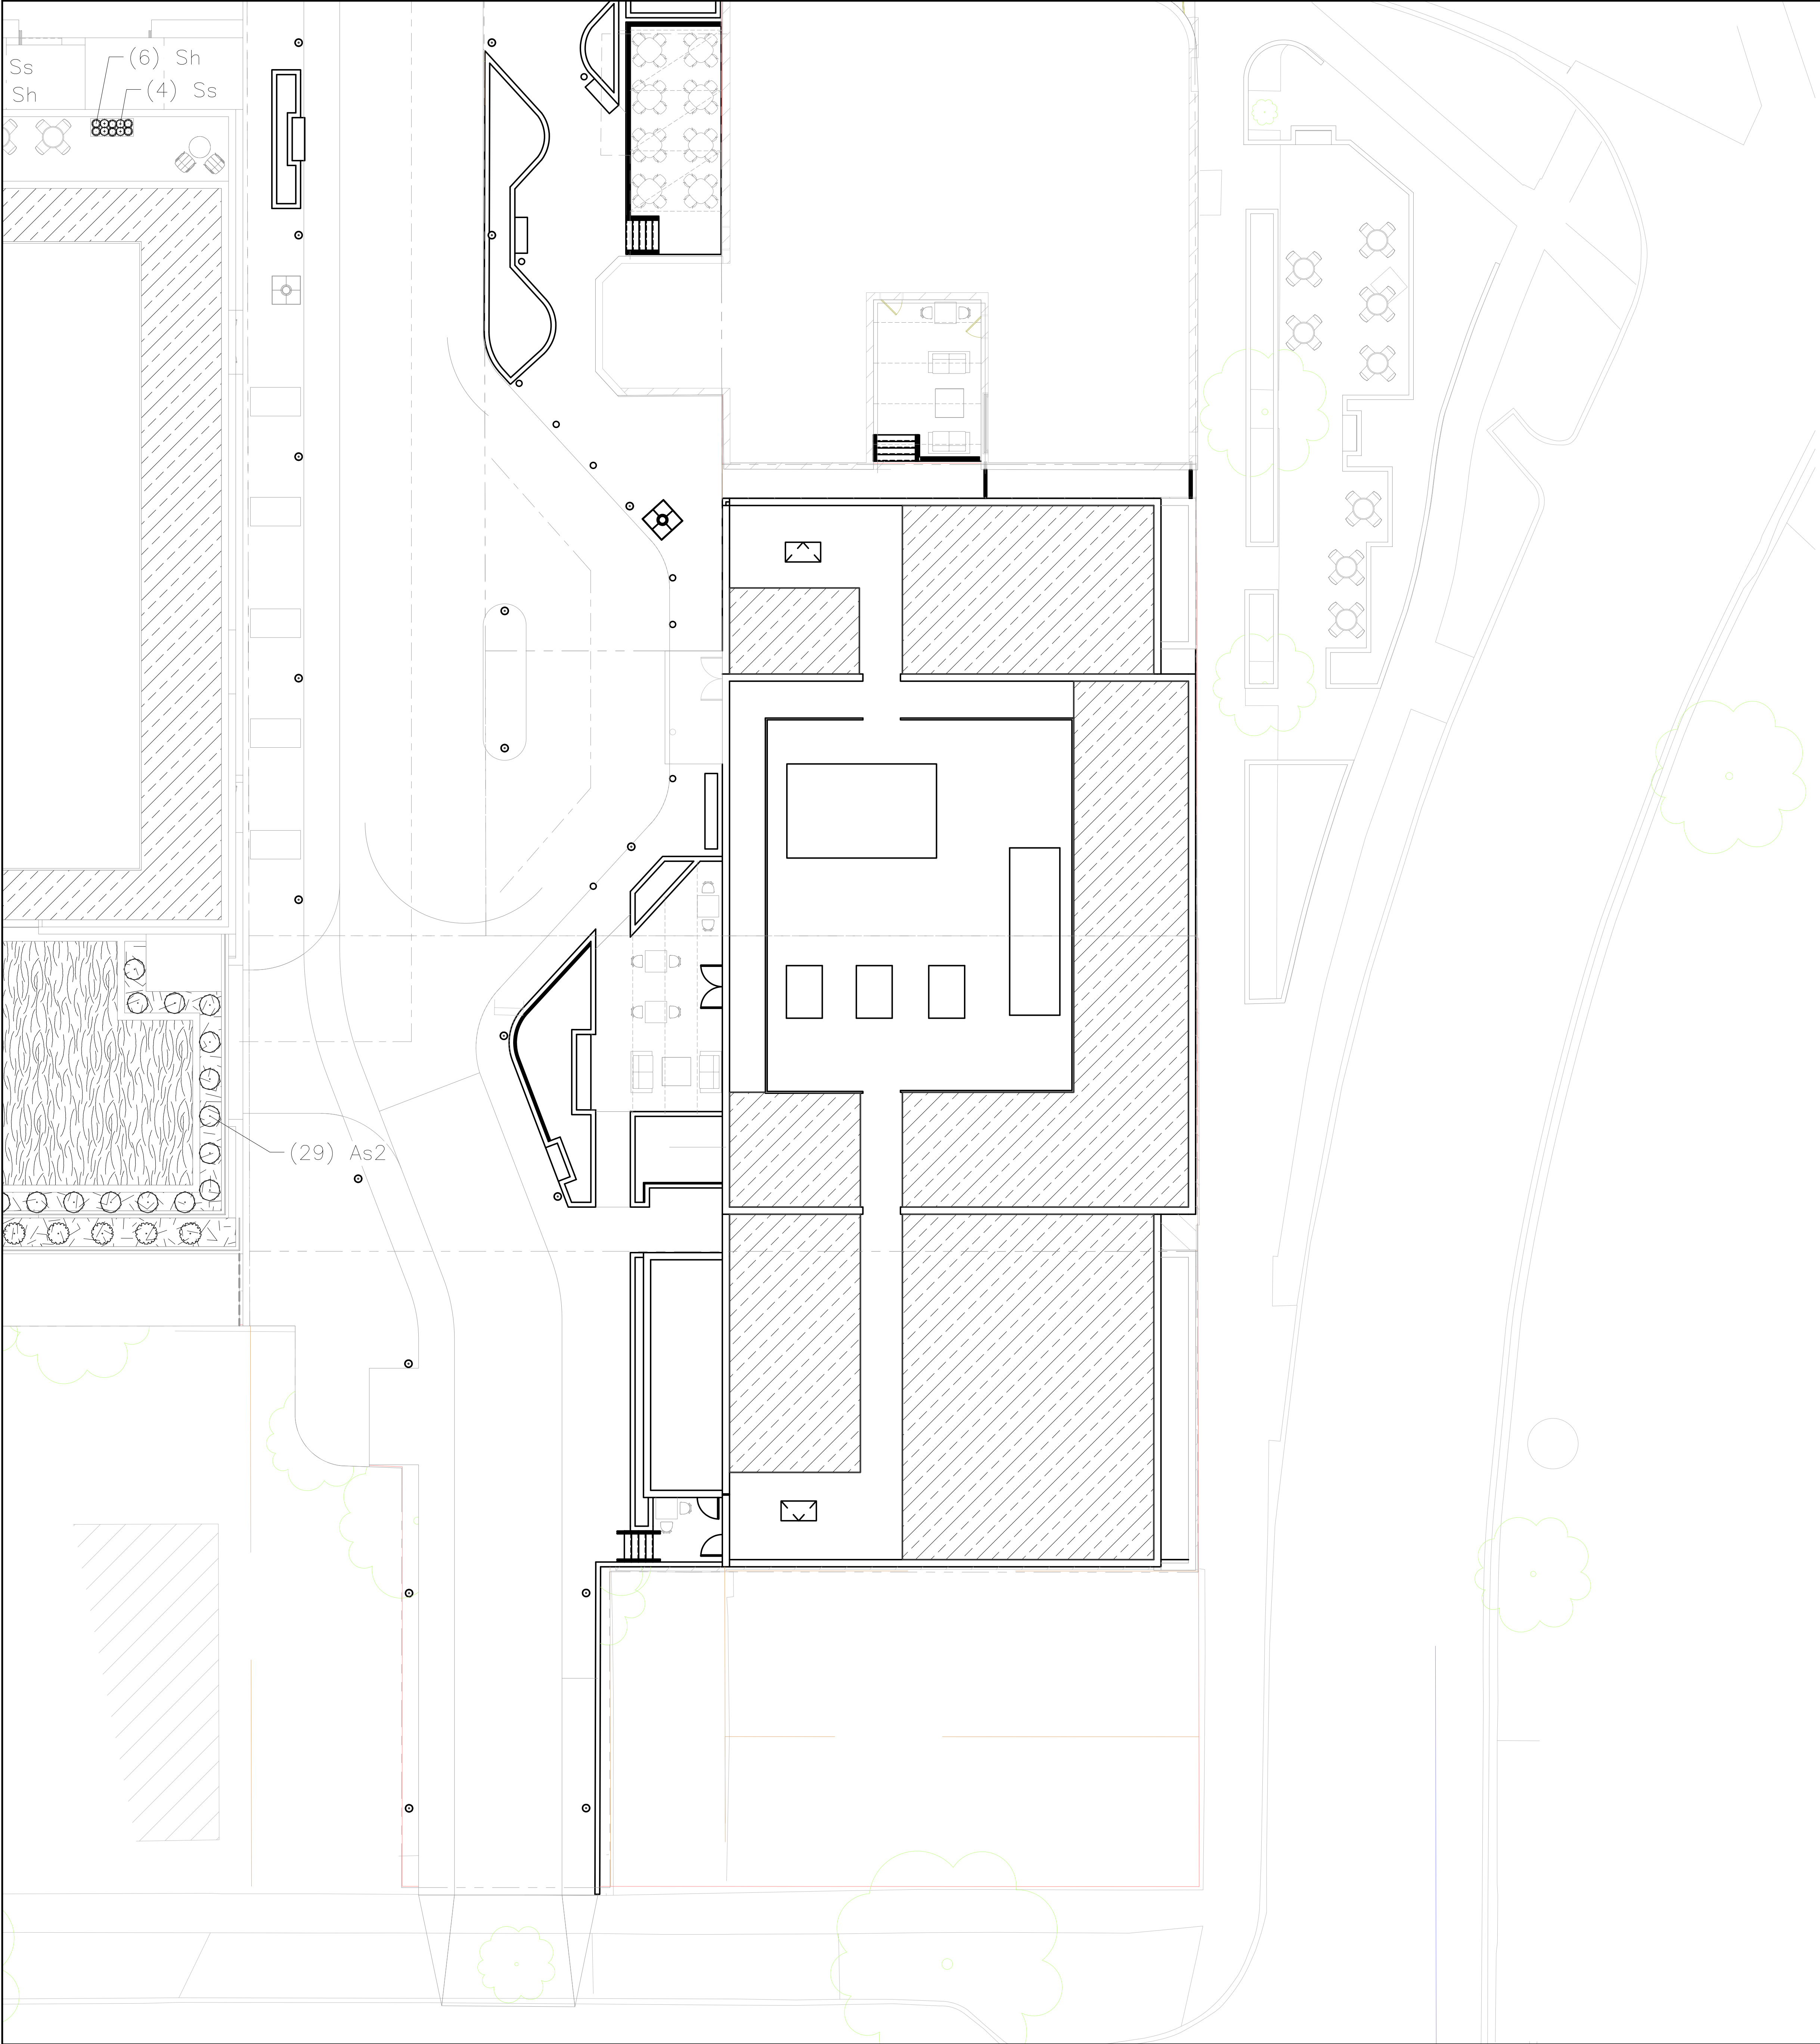

GREEN ROOF PLANT SCHEDULE HOTEL ROOF

4" PRE-GROWN SEDUM TRAY
SYSTEM 5,234 sf TOTAL

NOT FOR
CONSTRUCTION

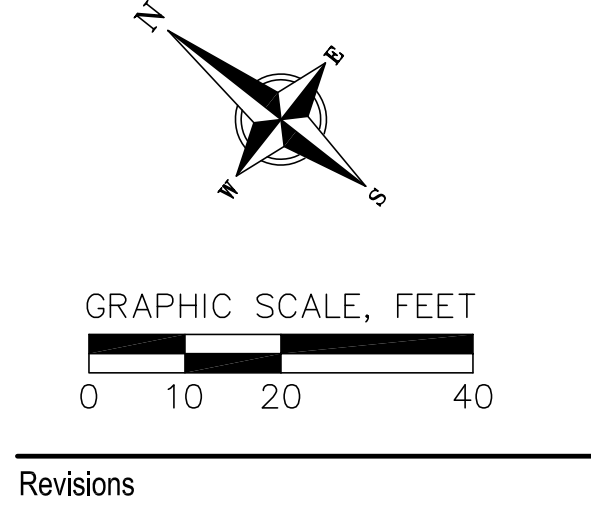

CITY OF MADISON LAND USE
APPLICATION

SCOPE DOCUMENTS
Drawing Date
03/20/2024

WILSON + BLAIR
DEVELOPMENT

506 / 508 / 510 / 514 / 516 / 518 E Wilson
134 / 140 / 148 S Blair St

Project No. JCAP
223014.00

Sheet Title
HOTEL ROOF
LANDSCAPE PLAN



NOT FOR
CONSTRUCTION

PLANT MATERIAL NOTES:

1. ALL PLANTINGS SHALL CONFORM TO QUALITY REQUIREMENTS AS PER ANSI Z60.1.
2. ALL PLANT MATERIAL SHALL BE TRUE TO SPECIES, VARIETY AND SIZE SPECIFIED, NURSERY GROWN IN ACCORDANCE WITH GOOD HORTICULTURAL PRACTICES, AND UNDER CLIMATIC CONDITIONS SIMILAR TO THOSE OF THE PROJECT SITE.
3. CONTACT LANDSCAPE ARCHITECT, IN WRITING, TO REQUEST ANY PLANT MATERIAL SUBSTITUTIONS DUE TO AVAILABILITY ISSUES.
4. ALL PLANTS SHALL BE GUARANTEED TO BE IN HEALTHY AND FLOURISHING CONDITION DURING THE GROWING SEASON FOLLOWING INSTALLATION. ALL PLANT MATERIAL SHALL BE GUARANTEED FOR ONE YEAR FROM THE TIME OF INSTALLATION.
5. EXACT LOCATIONS OF EACH PLANT ARE GIVEN IN PLAN. WHILE SLIGHT DEVIATIONS ARE ACCEPTABLE, OVERALL SCHEMATIC/ORIENTATION TO BE ADHERED TO AS ACCURATELY AS POSSIBLE.

LANDSCAPE MATERIAL NOTES:

1. CONTRACTOR SHALL PROVIDE A SUITABLE AMENDED TOPSOIL BLEND FOR ALL PLANTING AREAS WHERE SOIL CONDITIONS ARE UNSUITABLE FOR PLANT GROWTH. TOPSOIL SHALL CONFORM TO QUALITY REQUIREMENTS AS PER SECTION 625.2(1) OF THE STANDARD SPECIFICATIONS FOR HIGHWAY CONSTRUCTION. PROVIDE A MINIMUM OF 18" OF TOPSOIL IN ALL PLANTING AREAS AND 6" OF TOPSOIL IN AREAS TO BE SEEDED/SODDED.
2. SUBSOIL UNDER TURF AND PLANTING BEDS MUST BE FREE DRAINING AND LOOSE TO ALLOW ROOT PENETRATION AND DRAINAGE. LANDSCAPE CONTRACTOR SHOULD NOTIFY GENERAL CONTRACTOR IF SUBSURFACE COMPACTION IS UNFIT FOR PLANTING. LANDSCAPE CONTRACTOR IS NOT RESPONSIBLE FOR SUBSURFACE SOIL PREPARATION.
3. LANDSCAPE BEDS TO BE MULCHED WITH UNDYED SHREDDED HARDWOOD BARK MULCH TO 3" DEPTH MIN.
4. LANDSCAPE BEDS AND STONE BORDERS ARE SEPARATED FROM SEEDED AREAS WITH COMMERCIAL GRADE ALUMINUM LANDSCAPE EDGING, PERMALOC CLEANLINE 16"x4" OR EQUAL, COLOR BLACK ANODIZED.
5. ALL TREES AND/OR SHRUBS PLANTED IN SEEDED AREAS TO BE INSTALLED WITH A 6" DIAMETER MULCH RING AND SHOVEL CUT EDGE. A SLOW RELEASE FERTILIZER AND MYCORRHIZAL INOCULATE SHOULD BE APPLIED TOPICALLY AT TIME OF PLANTING PRIOR TO MULCH APPLICATION. APPLICATION RATES TO REFLECT MANUFACTURER SPECIFICATIONS.
6. FENCE SHOWN TO BE INSTALLED AS 'BOK MODERN - POST FREE FENCE PATTERN: A42' PER MANUFACTURER INSTRUCTIONS.
7. TREE GRATE SHOWN TO BE INSTALLED AS 'NEENAH FOUNDARY - 8726' PER MANUFACTURER INSTRUCTIONS.

SEEDING AND PLUG PLANTING NOTES:

1. AREAS SHOWN AS TURF GRASS AND ALL UNLABELED DISTURBED AREAS TO BE SEEDED WITH 'MADISON PARKS' SEED MIX BY LA CROSSE SEED OR EQUIVALENT. ALL SEEDED AREAS ARE TO BE WATERED DAILY TO MAINTAIN ADEQUATE SOIL MOISTURE FOR PROPER GERMINATION. AFTER VIGOROUS GROWTH IS ESTABLISHED, APPLY 1" WATER TWICE WEEKLY UNTIL FINAL ACCEPTANCE. (PRIOR TO ROUTINE MAINTENANCE SCHEDULE ESTABLISHMENT, MOWING SHOULD OCCUR TO MAINTAIN A TURF HEIGHT OF 3"-6"). PRIOR TO SEEDING APPLY A MINIMUM OF 4" TOPSOIL TO ENTIRE AREA. FOLLOWING SEEDING APPLY A MULCH LAYER OF STRAW OR STRAW MAT.
4. INSTALL GROUNDCOVERS (GC) AS 2" X 2" X 4", 2.25" X 2.25" X 5" OR 2.5" X 2.5" X 3.5" ROOT MASS PLUGS OR EQUAL. PLUGS TO BE INSTALLED 12" ON CENTER IN A TRIANGULAR GRID PATTERN. PLANT SPECIES RANDOMLY THROUGHOUT SPECIFIED AREA, MAINTAINING A REPRESENTATIVE RATIO OF SPECIES AS SHOWN IN THE GROUNDCOVER PLANT SCHEDULE THROUGHOUT PLANTING. PLUG NUMBERS ARE APPROXIMATE BASED ON AREA. CONTRACTOR TO CONFIRM QUANTITIES. QUANTITIES IN SCHEDULE REPRESENT TOTAL PLUGS PER SPECIES FOR ALL GROUNDCOVER AREAS SHOWN, EACH AREA TO RECEIVE A REPRESENTATIVE FRACTION OF PLUGS BASED ON THE SQUARE FOOTAGE OF EACH RESPECTIVE PLANTING LOCATION SPECIFIED. QUANTITIES IN SCHEDULE REPRESENT TOTAL PLUGS PER SPECIES FOR ALL AT GRADE AREAS SHOWN, EACH AREA TO RECEIVE A REPRESENTATIVE FRACTION OF PLUGS BASED ON THE SQUARE FOOTAGE OF EACH RESPECTIVE PLANTING LOCATION SPECIFIED. WHERE SHRUBS/TREES ARE SHOWN WITHIN GROUNDCOVER AREAS, SUBSTITUTE SHRUB/TREE FOR PLUG AND SPACE SURROUNDING PLUGS 12" FROM SHRUB/TREE ROOT MASS. PATTERN ACCORDING. PLANT SPECIES RANDOMLY THROUGHOUT SPECIFIED AREA, MAINTAINING A REPRESENTATIVE RATIO OF SPECIES RESPECTIVELY THROUGHOUT PLANTING. QUANTITIES IN SCHEDULE REPRESENT TOTAL PLUGS PER SPECIES FOR ALL GREEN ROOF AREAS SHOWN, EACH AREA TO RECEIVE A REPRESENTATIVE FRACTION OF PLUGS BASED ON THE SQUARE FOOTAGE OF EACH RESPECTIVE PLANTING LOCATION SPECIFIED. PLUG NUMBERS ARE APPROXIMATE BASED ON AREA, CONTRACTOR TO CONFIRM QUANTITIES. APPLY AN INITIAL APPLICATION OF PRE-EMERGENT HERBICIDE PER MANUFACTURER'S INSTRUCTIONS AND STATE REGULATIONS. APPLY 1/2" WATER DAILY FOR 4 WEEKS FOLLOWING INSTALLATION.
5. INSTALL 6" AND DEEPER GREEN ROOF SCHEDULE PLANTINGS AS 2" X 2" X 4", 2.25" X 2.25" X 5" OR 2.5" X 2.5" X 3.5" ROOT MASS PLUGS OR EQUAL. UTILIZE A SEMI-INTENSIVE OR INTENSIVE GREEN ROOF PLANTING SYSTEM AND MEDIA OF SPECIFIED DEPTH IN ACCORDANCE WITH ARCHITECTURAL AND STRUCTURAL PLANS. PLUGS TO BE INSTALLED 8" ON CENTER IN A TRIANGULAR GRID PATTERN. WHERE SHRUBS/TREES ARE SHOWN WITHIN GROUNDCOVER AREAS, SUBSTITUTE SHRUB/TREE FOR PLUG AND SPACE SURROUNDING PLUGS 12" FROM SHRUB/TREE ROOT MASS. PATTERN ACCORDING. PLANT SPECIES RANDOMLY THROUGHOUT SPECIFIED AREA, MAINTAINING A REPRESENTATIVE RATIO OF SPECIES RESPECTIVELY THROUGHOUT PLANTING. QUANTITIES IN SCHEDULE REPRESENT TOTAL PLUGS PER SPECIES FOR ALL GREEN ROOF AREAS SHOWN, EACH AREA TO RECEIVE A REPRESENTATIVE FRACTION OF PLUGS BASED ON THE SQUARE FOOTAGE OF EACH RESPECTIVE PLANTING LOCATION SPECIFIED. PLUG NUMBERS ARE APPROXIMATE BASED ON AREA, CONTRACTOR TO CONFIRM QUANTITIES. APPLY AN INITIAL APPLICATION OF PRE-EMERGENT HERBICIDE PER MANUFACTURER'S INSTRUCTIONS AND STATE REGULATIONS. APPLY 1/2" WATER DAILY FOR 4 WEEKS FOLLOWING INSTALLATION.
6. INSTALL 4" TRAY GREEN ROOF SCHEDULE PLANTINGS AS 'COLUMBIA GREEN TECHNOLOGIES PRE-GROWN TRAY SYSTEM PL4300' OR EQUAL. INSTALL TRAYS PER MANUFACTURER SPECIFICATIONS IN ACCORDANCE WITH ARCHITECTURAL AND STRUCTURAL PLANS. ENSURE ALL SPECIES SELECTED FOR TRAY SYSTEM ARE TOLERANT OF CLIMATIC CONDITIONS SA AS SPECIFIED BY THE U.S. DEPARTMENT OF AGRICULTURE.

GENERAL LANDSCAPE NOTES:

1. CONTRACTOR SHALL OBTAIN ALL NECESSARY PERMITS FOR ANY RIGHT OF WAY WORK.
2. CONTRACTOR SHALL VERIFY ALL UTILITIES WITHIN SCOPE OF CONTRACT.
3. CONTRACTOR SHALL COORDINATE ALL WORK WITH OTHER CONTRACTORS AT SITE AND COMPLETE WORK PER SCHEDULE.
4. CONTRACTOR SHALL CLEAN ALL PAVEMENT AREAS WITHIN SITE AFTER COMPLETION. CONTRACTOR SHALL CLEAN ANY AFFECTED PAVED AREAS OUTSIDE OF DISTURBANCE DELINEATION DAILY.
5. ALL MATERIAL QUANTITIES AND AREA MEASUREMENTS SHOWN ON LANDSCAPE PLAN ARE TO BE CONFIRMED BY LANDSCAPE CONTRACTOR. LANDSCAPE CONTRACTOR IS RESPONSIBLE FOR VERIFYING AND ADJUSTING FOR ANY QUANTITATIVE DISCREPANCIES BETWEEN PLAN, SCHEDULES, AND PREPARED CONDITIONS PRIOR TO INSTALLATION.

CITY OF MADISON STREET TREE NOTES:

1. AN EXISTING INVENTORY OF STREET TREES LOCATED WITHIN THE RIGHT OF WAY SHALL BE INCLUDED ON THE SITE, DEMO, UTILITY, LANDSCAPE, GRADING, FIRE AERIAL APPARATUS AND STREET TREE PLAN SETS. THE INVENTORY SHALL INCLUDE THE FOLLOWING: LOCATION, SIZE (DIAMETER AT 4 1/2 FEET), AND SPECIES OF EXISTING STREET TREES. THE INVENTORY SHOULD ALSO NOTE IF A STREET TREE IS PROPOSED TO BE REMOVED AND THE REASON FOR REMOVAL.
2. ALL PROPOSED STREET TREE REMOVALS WITHIN THE RIGHT OF WAY SHALL BE REVIEWED BY CITY FORESTRY BEFORE THE PLAN COMMISSION MEETING. STREET TREE REMOVALS REQUIRE APPROVAL AND A TREE REMOVAL PERMIT ISSUED BY CITY FORESTRY. ANY STREET TREE REMOVALS REQUESTED AFTER THE DEVELOPMENT PLAN IS APPROVED BY THE PLAN COMMISSION OR THE BOARD OF PUBLIC WORKS AND CITY FORESTRY WILL REQUIRE A MINIMUM OF A 72-HOUR REVIEW PERIOD WHICH SHALL INCLUDE THE NOTIFICATION OF THE ALDERPERSON WITHIN WHOSE DISTRICT IS AFFECTED BY THE STREET TREE REMOVAL(S) PRIOR TO A TREE REMOVAL PERMIT BEING ISSUED.
3. THE DEVELOPER SHALL SUBMIT A STREET TREE REPORT PERFORMED BY INTERNATIONAL SOCIETY OF ARBORICULTURE CERTIFIED ARBORIST PRIOR TO THE PLAN COMMISSION MEETING FOR CITY FORESTRY'S REVIEW OF PROJECT. THIS REPORT SHALL IDENTIFY ALL STREET TREES ON PROPOSED PROJECT SITE, SPECIES TYPE, CANOPY SPREAD, TREE CONDITION, PROPOSED TREE REMOVALS, THE IMPACTS OF PROPOSED CONSTRUCTION, AND ANY REQUESTED PRUNING.
4. ADDITIONAL STREET TREES ARE NEEDED FOR THIS PROJECT. TREE PLANTING SPECIFICATIONS CAN BE FOUND IN SECTION 209 OF CITY OF MADISON STANDARD SPECIFICATIONS FOR PUBLIC WORKS CONSTRUCTION (WEBSITE: [HTTPS://WWW.CITYOFMADISON.COM/BUSINESS/PW/SPECS.CFM](https://www.cityofmadison.com/business/pw/specs.cfm)) - ALL STREET TREE PLANTING LOCATIONS AND TREE SPECIES WITHIN THE RIGHT OF WAY SHALL BE DETERMINED BY CITY FORESTRY. A LANDSCAPE PLAN AND STREET TREE PLANTING PLAN SHALL BE SUBMITTED IN PDF FORMAT TO CITY FORESTRY FOR APPROVAL OF PLANTING LOCATIONS WITHIN THE RIGHT OF WAY AND TREE SPECIES. ALL AVAILABLE STREET TREE PLANTING LOCATIONS SHALL BE PLANTED WITHIN THE PROJECT BOUNDARIES. ADD FOLLOWING NOTE ON BOTH THE LANDSCAPE AND STREET TREE PLAN SETS: CONTRACTOR SHALL CONTACT CITY FORESTRY AT (608) 266-4816 TO SCHEDULE INSPECTION AND APPROVAL OF NURSERY TREE STOCK AND REVIEW PLANTING SPECIFICATIONS WITH THE LANDSCAPER AT LEAST ONE WEEK PRIOR TO STREET TREE PLANTING.

Revisions

CITY OF MADISON LAND USE APPLICATION

SCOPE DOCUMENTS

Drawing Date
03/20/2024

WILSON + BLAIR DEVELOPMENT

506 / 508 / 510 / 514 / 516 / 518 E Wilson
134 / 140 / 148 S Blair St

Project No. JCAP
223014.00

Sheet Title
LANDSCAPE NOTES

NOT FOR
CONSTRUCTION

Revisions

CITY OF MADISON LAND USE
APPLICATION

SCOPE DOCUMENTS

Drawing Date
03/22/2024

WILSON + BLAIR
DEVELOPMENT


506 / 508 / 510 / 514 / 516 / 518 E Wilson
134 / 140 / 148 S Blair St

Project No.
223014.00

Sheet Title
ARCHITECTURAL SITE PLAN

Copyright © 2023 Kahler Slater, Inc. All rights reserved.
750 N Water Street, Suite 1700, Milwaukee, Wisconsin 53202
Telephone 414.272.2000 Fax 414.272.2001
104 Shockoe Slip, Richmond, Virginia 23219
Telephone 804.707.2500
722 Williamson Street, Madison, Wisconsin 53703
Telephone 608.263.6300 Fax 608.263.6317
125 South Clark Street, Suite 675-2, Chicago, Illinois 60603
Telephone 312.789.4516


Sheet No.
AS100

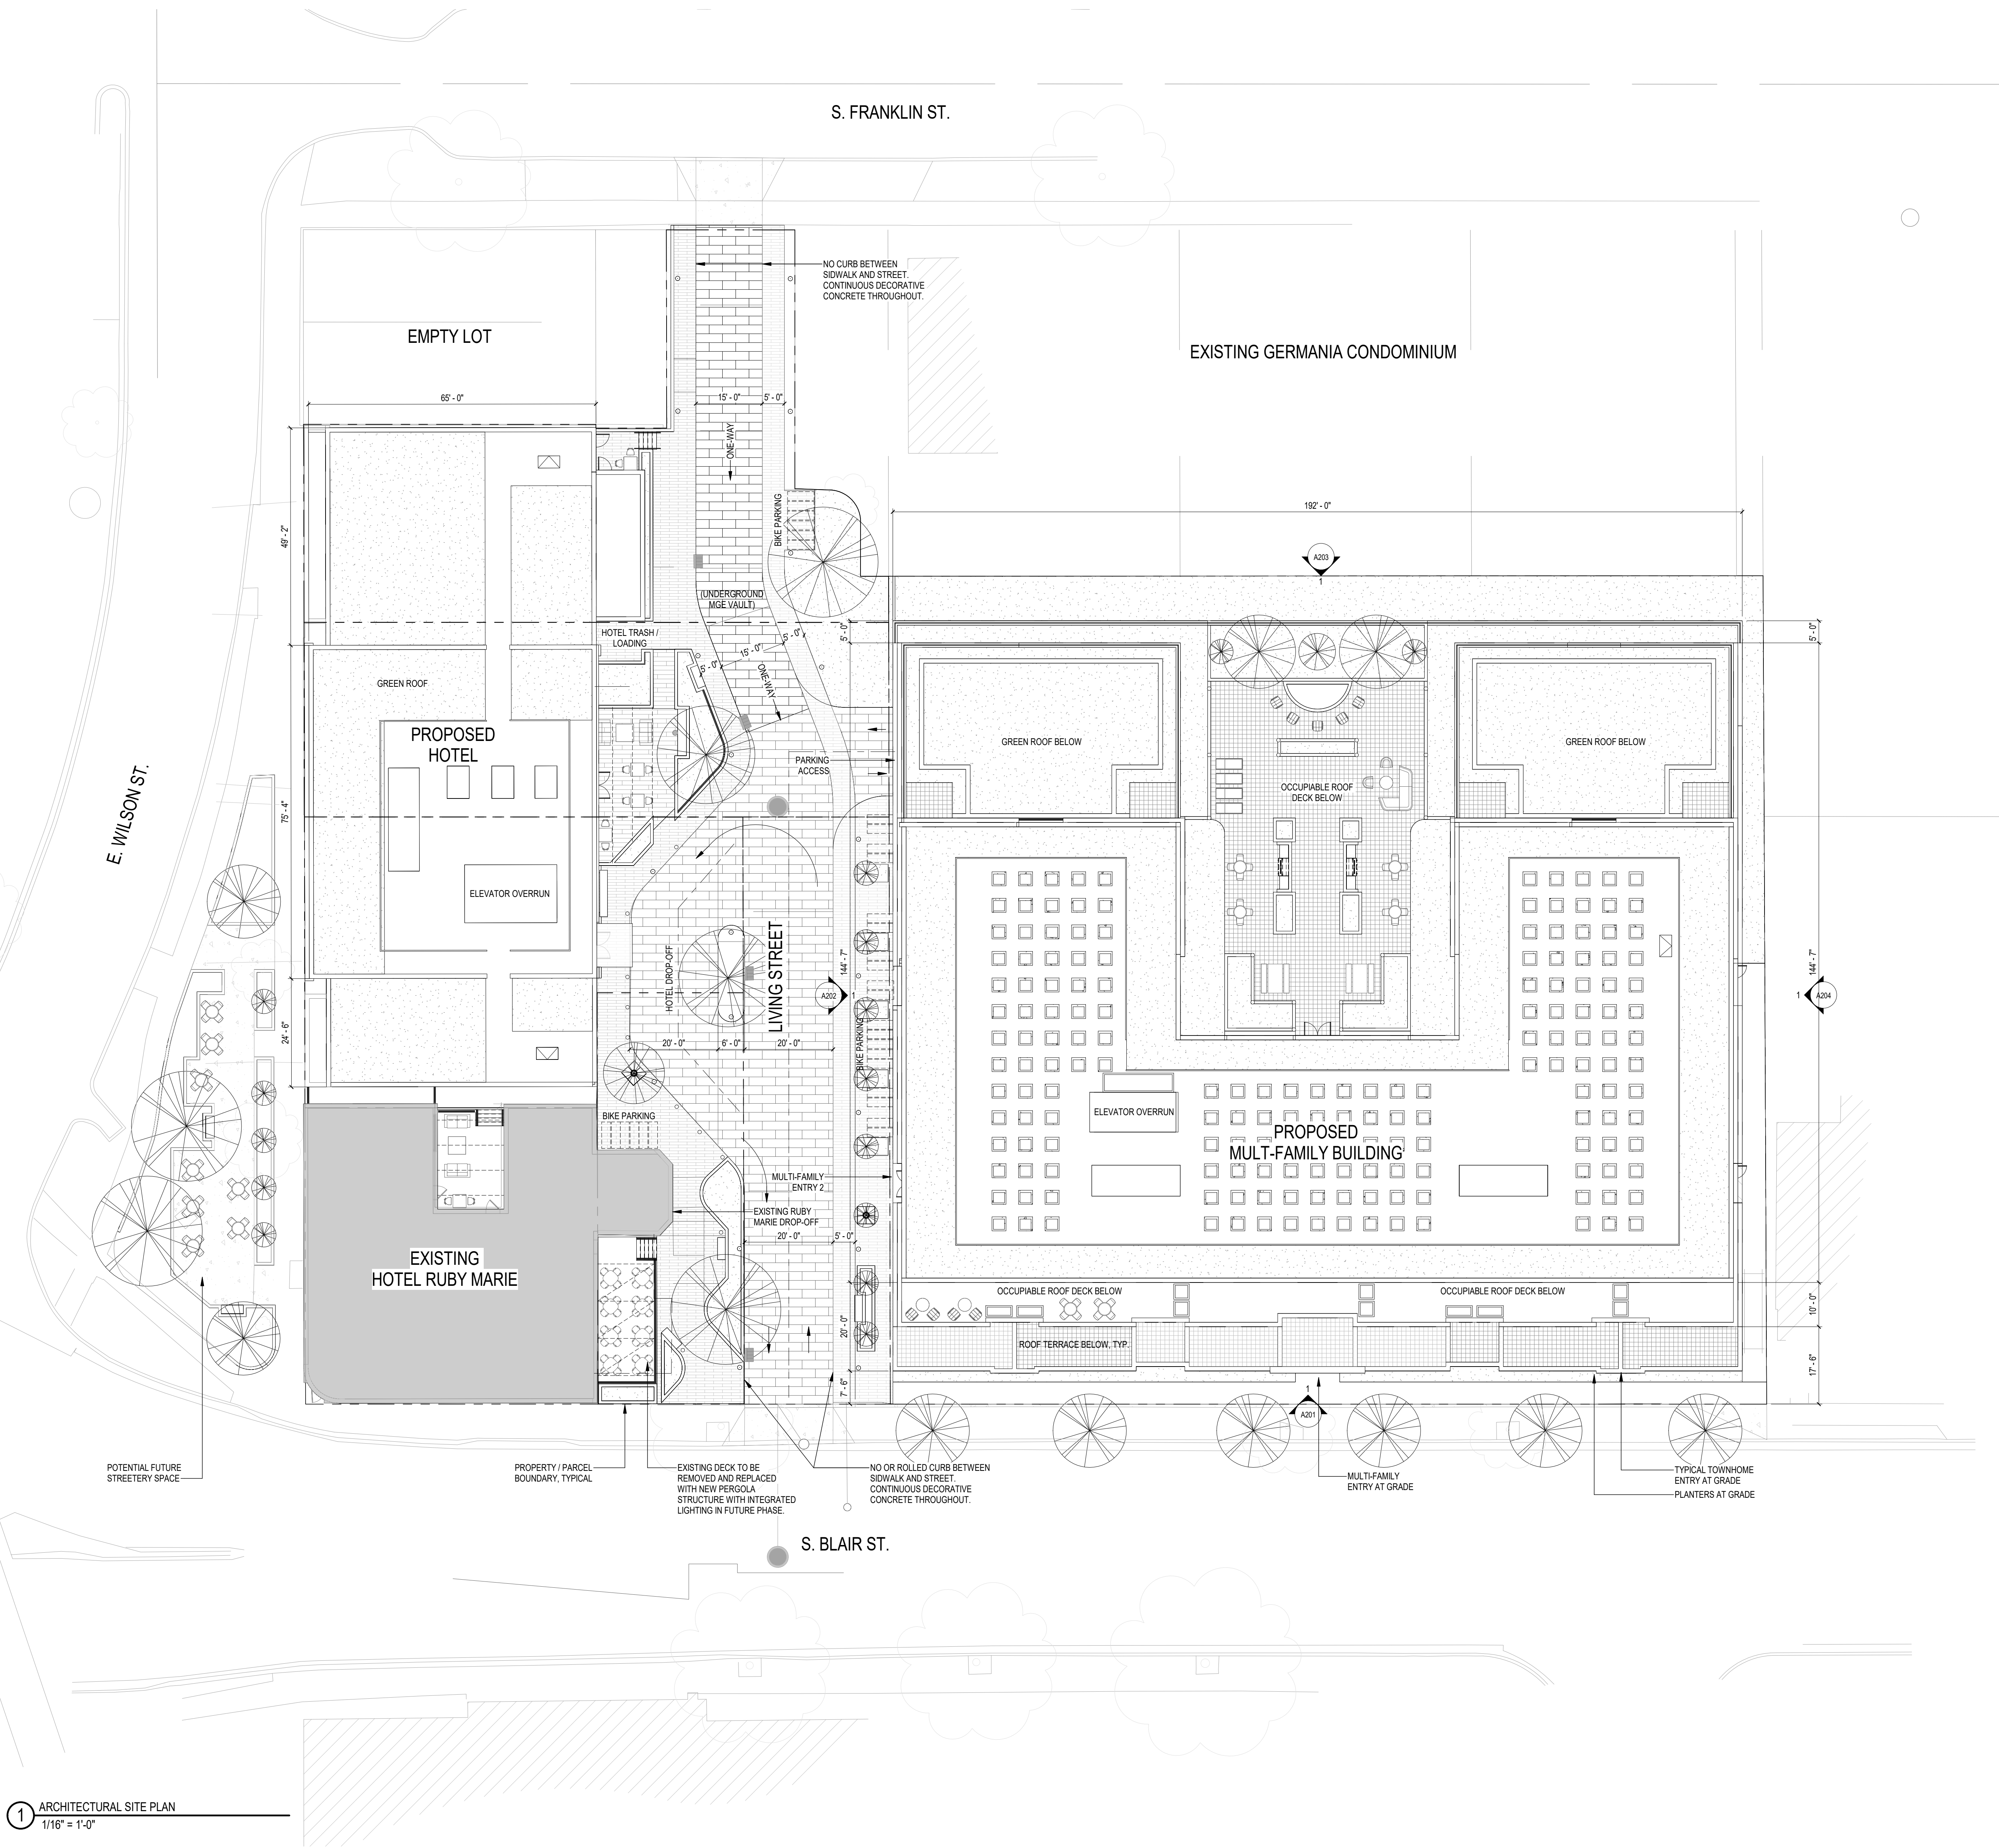

1 ARCHITECTURAL SITE PLAN
1/16" = 1'-0"



NOT FOR
CONSTRUCTION

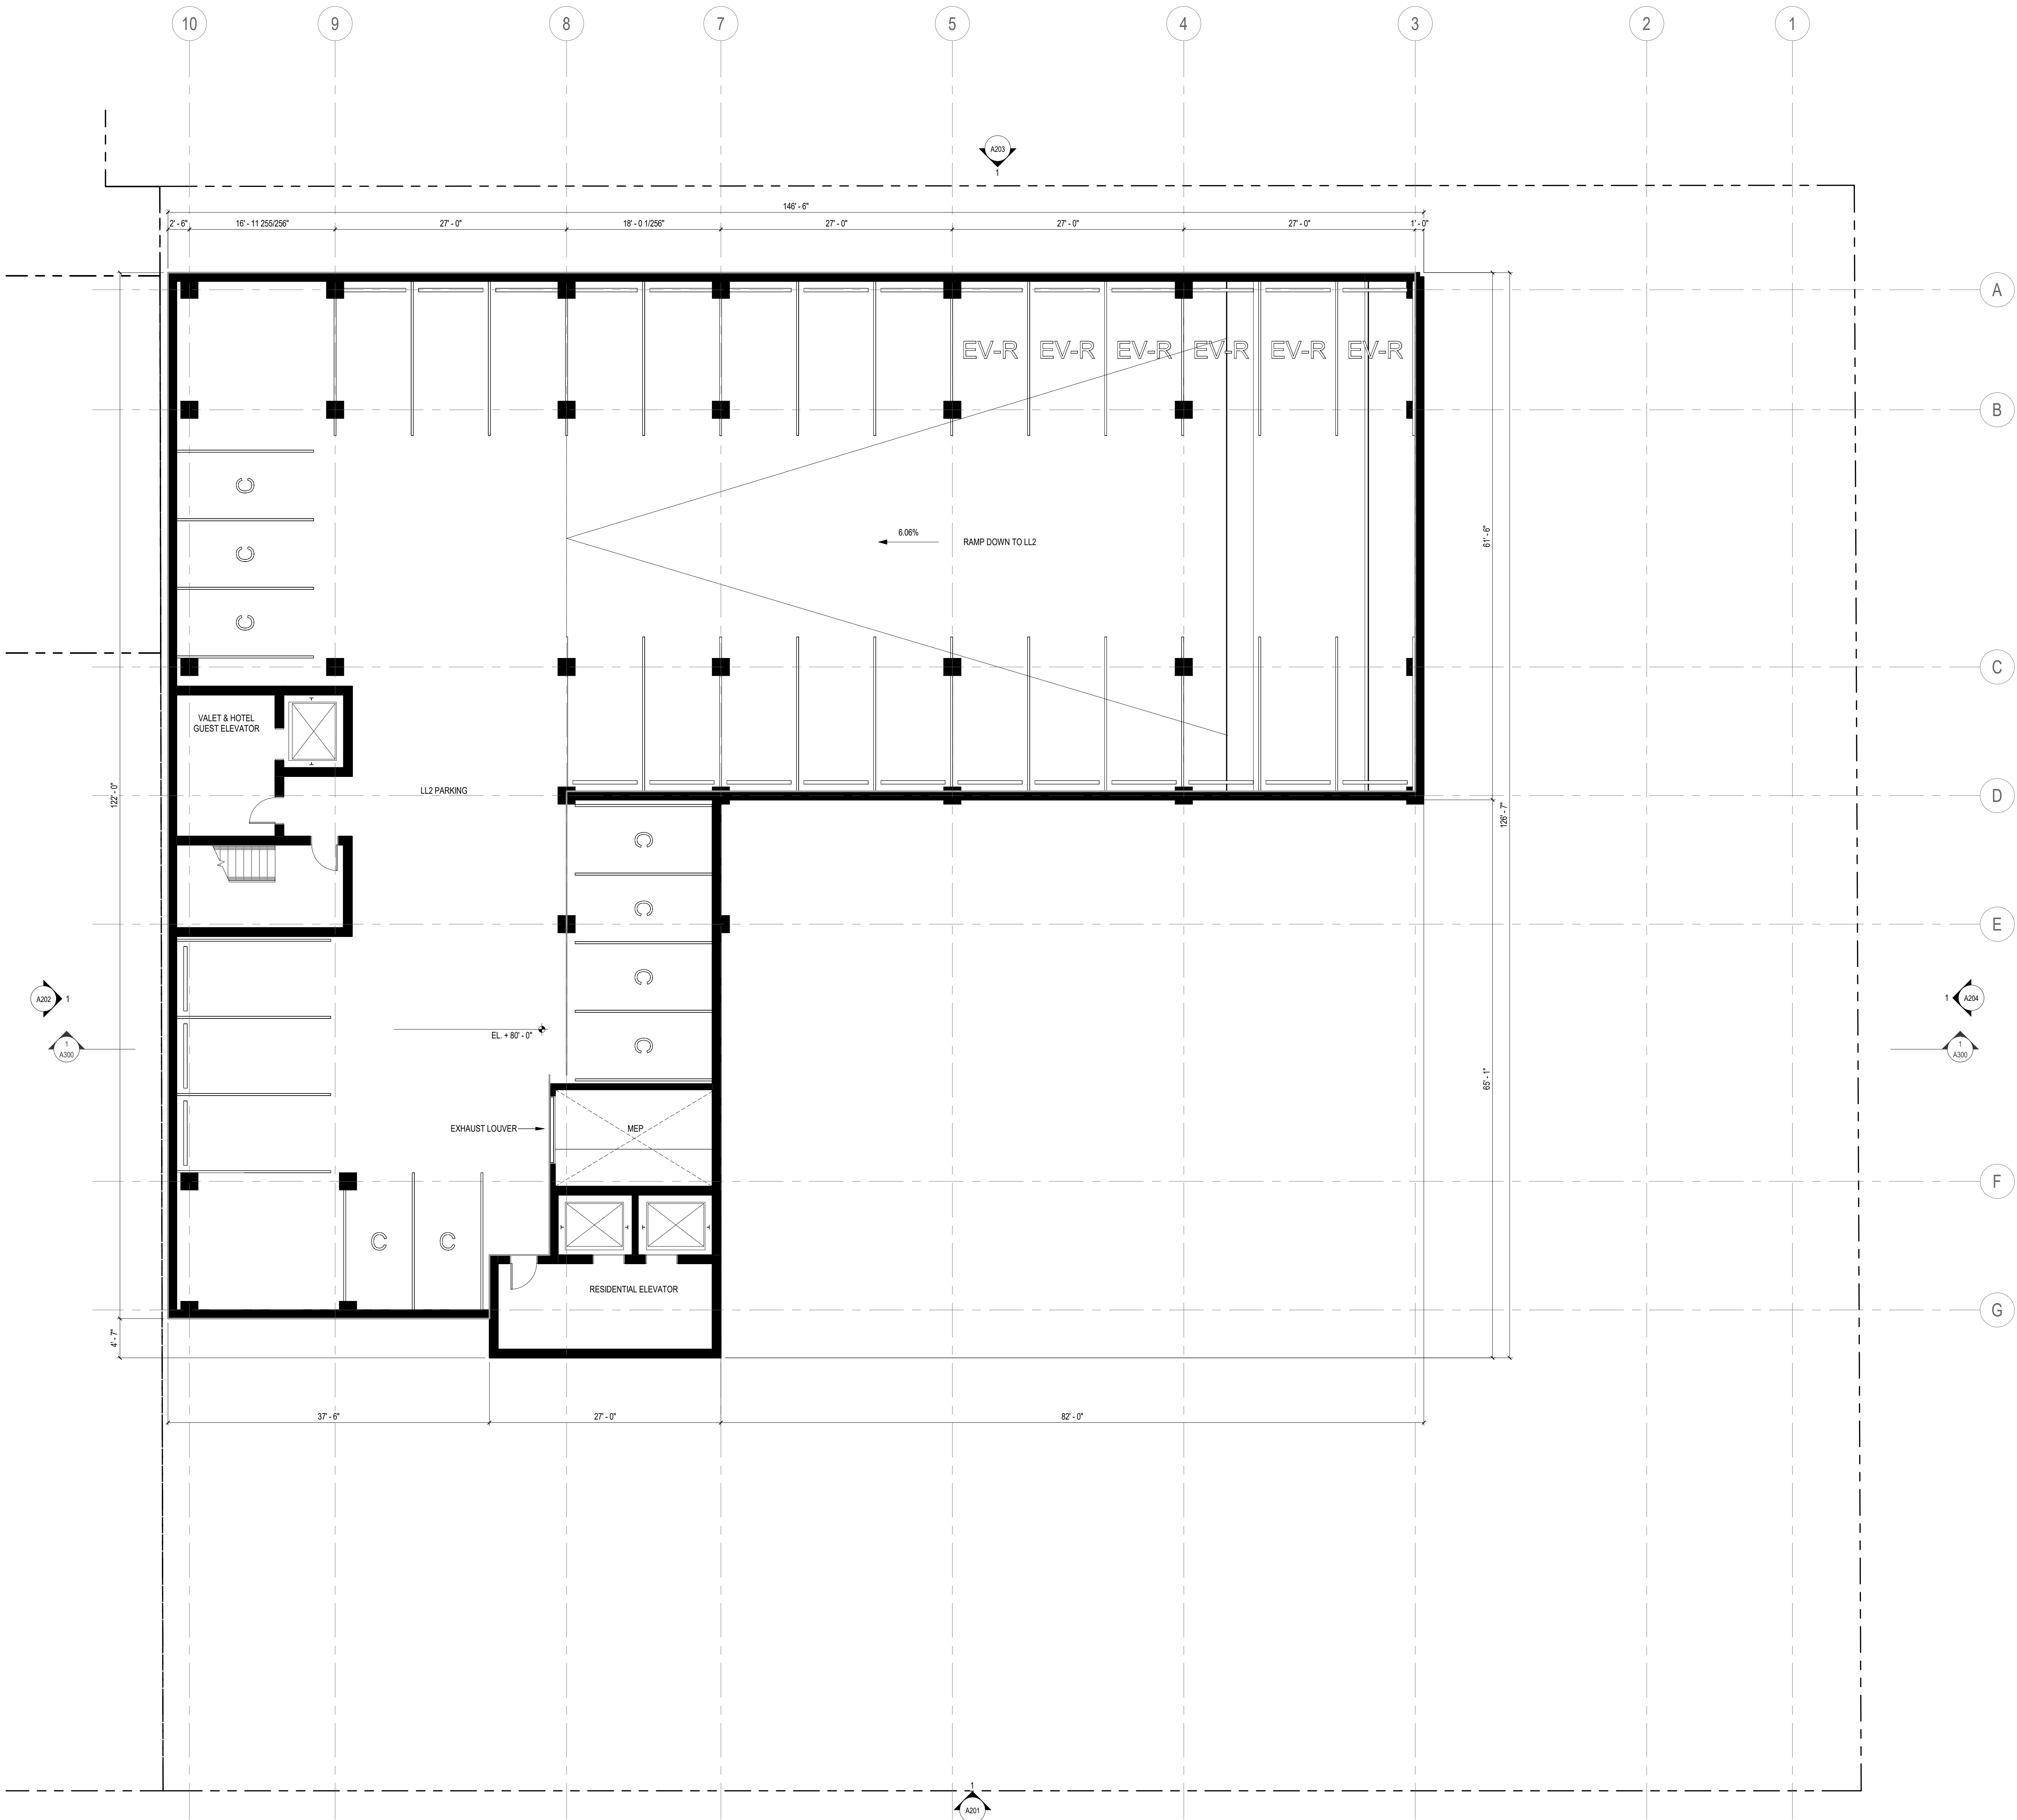

Revisions

CITY OF MADISON LAND USE
APPLICATION

SCOPE DOCUMENTS

Drawing Date
03/22/2024


WILSON + BLAIR
DEVELOPMENT

506 / 508 / 510 / 514 / 516 / 518 E Wilson
134 / 140 / 148 S Blair St

Project No.
223014.00

Sheet Title
LOWER LEVEL 2 PLAN

Copyright © 2023 Kahler Slater, Inc. All rights reserved.
750 N Water Street, Suite 1700, Milwaukee, Wisconsin 53202
Telephone 414.272.2000 Fax 414.272.2001
104 Shockey St, Richmond, Virginia 23219
Telephone 804.707.2500
722 Williamson Street, Madison, Wisconsin 53703
Telephone 608.263.6300 Fax 608.263.6317
125 South Clark Street, Suite 675-2, Chicago, Illinois 60603
Telephone 312.789.4516
Sheet No.
A100LL2

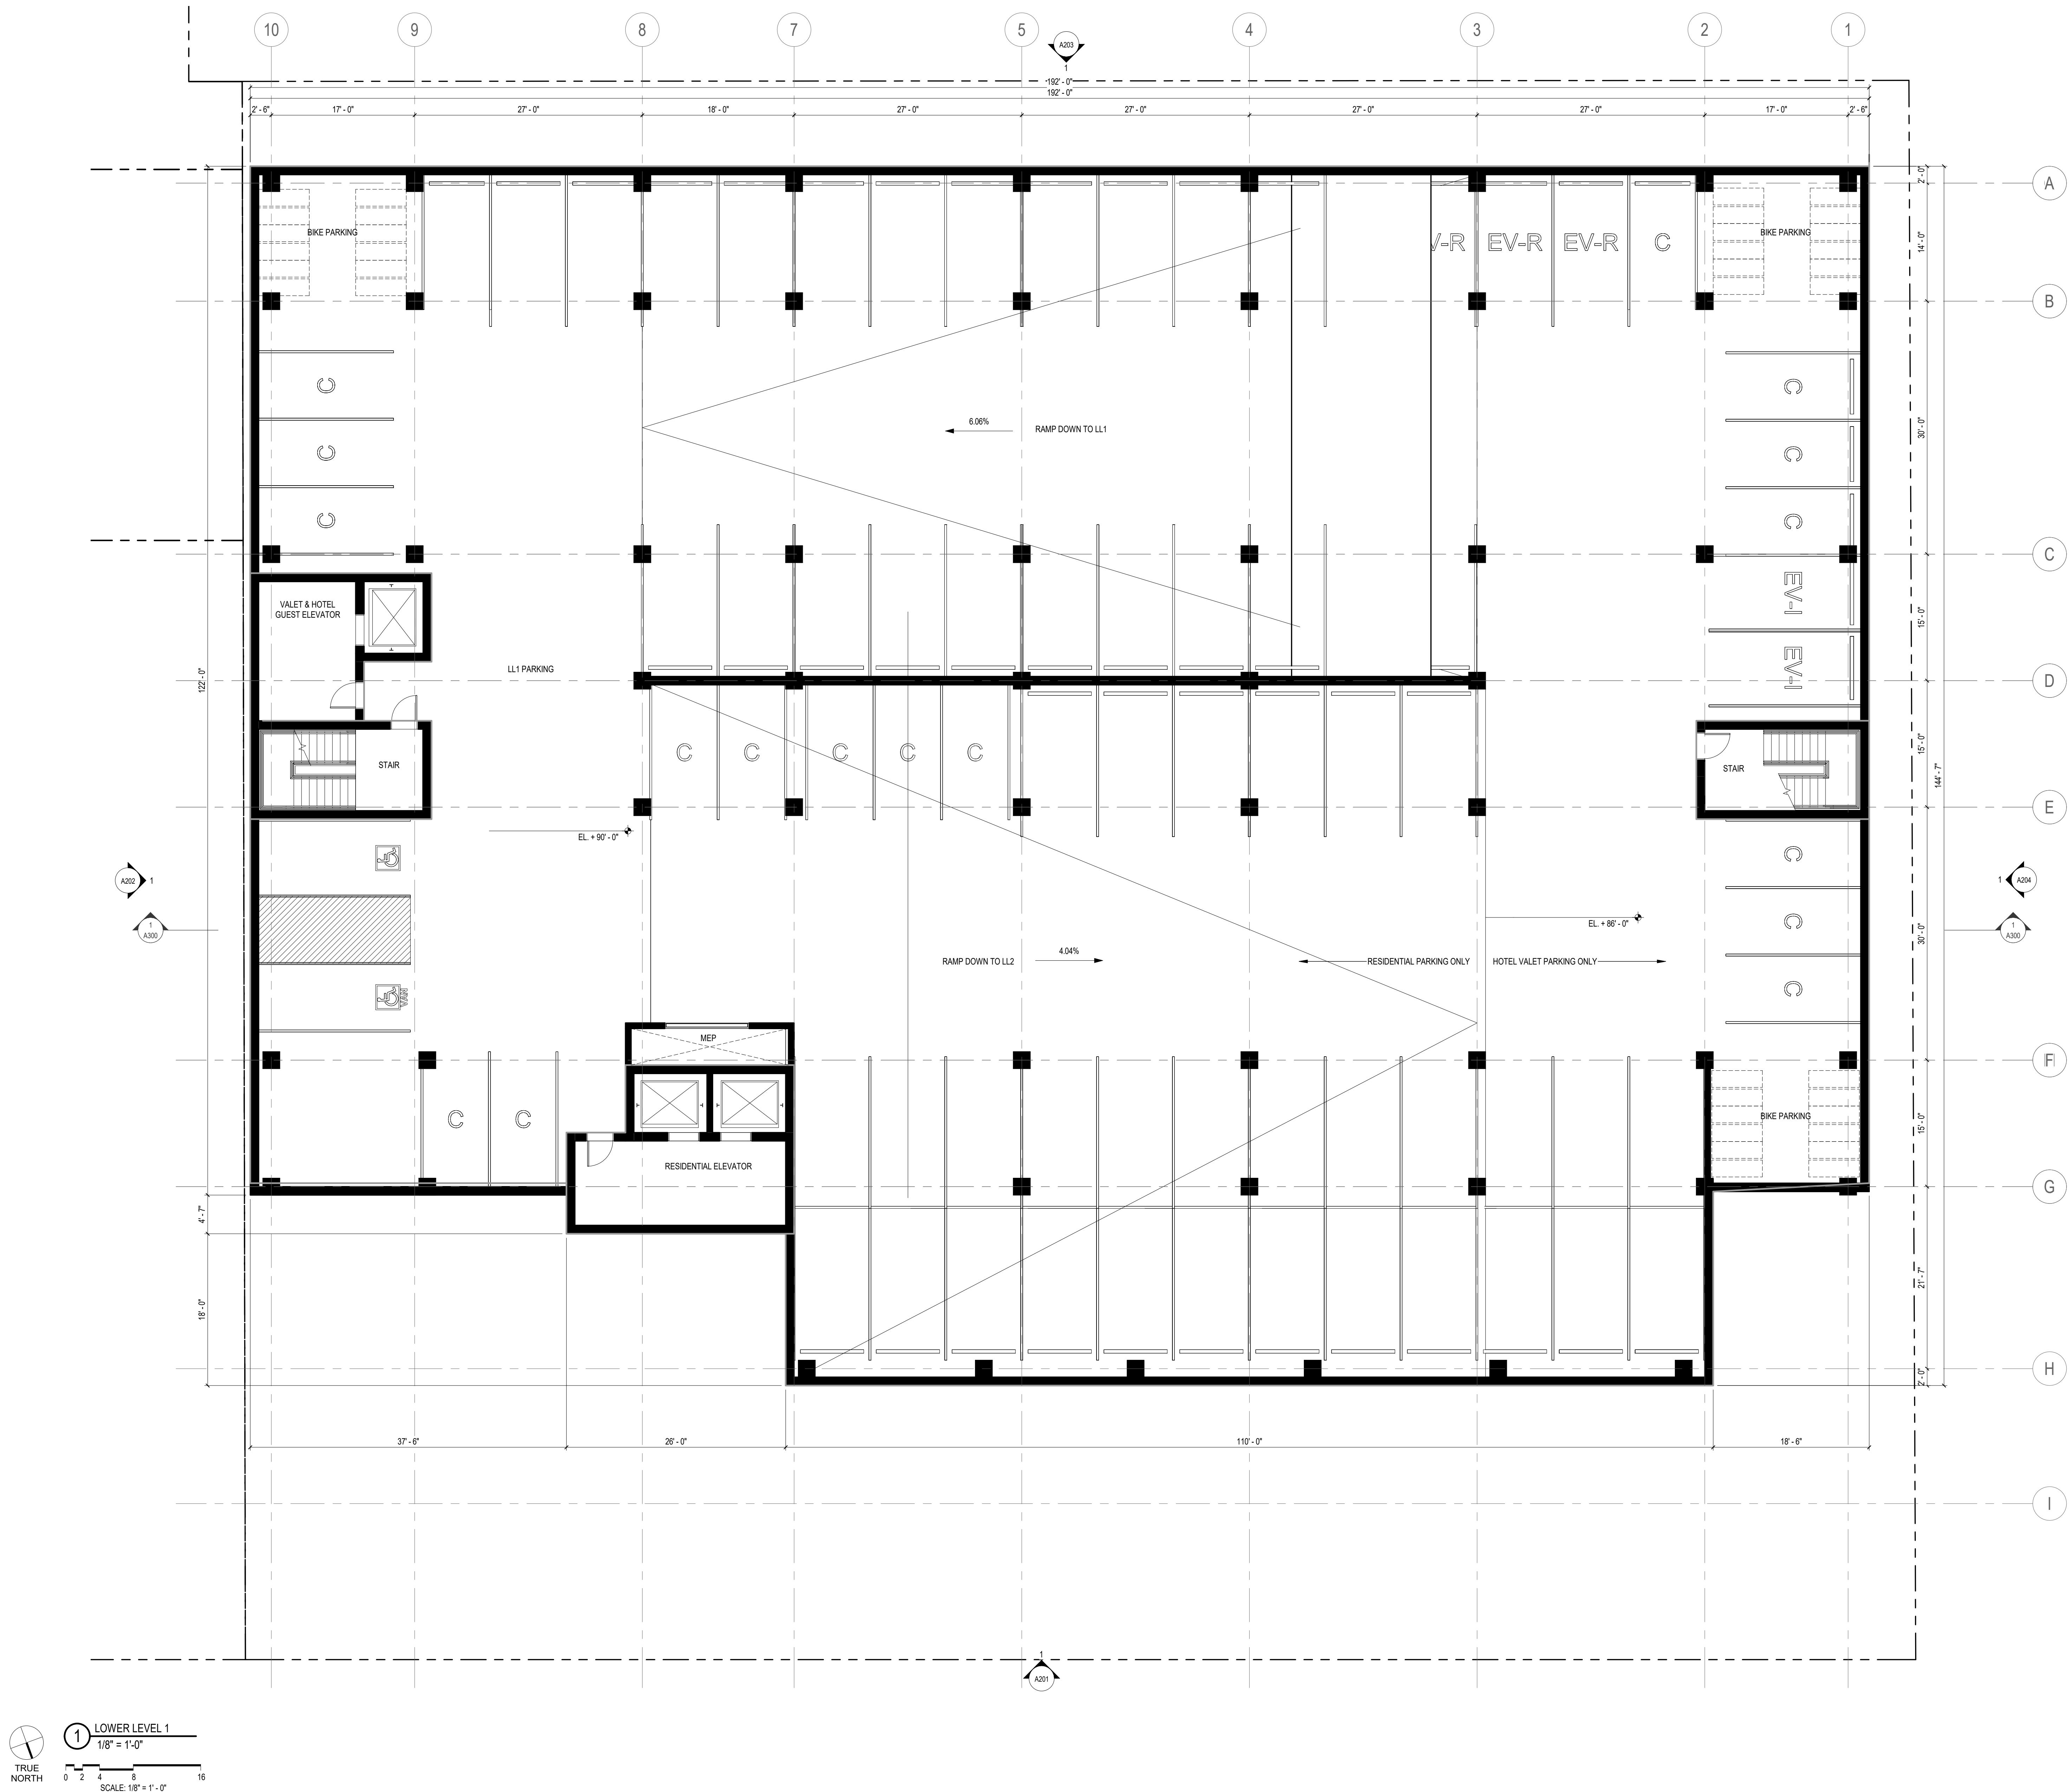

NOT FOR
CONSTRUCTION

Revisions

CITY OF MADISON LAND USE
APPLICATION

SCOPE DOCUMENTS

Drawing Date
03/22/2024

WILSON + BLAIR
DEVELOPMENT


506 / 508 / 510 / 514 / 516 / 518 E Wilson
134 / 140 / 148 S Blair St

Project No.
223014.00

Sheet Title
LOWER LEVEL 1 PLAN

Copyright © 2023 Kahler Slater, Inc. All rights reserved.
750 N Water Street, Suite 1700, Milwaukee, Wisconsin 53202
Telephone 414.272.2000 Fax 414.272.2001
104 Shooklee St, Richmond, Virginia 23219
Telephone 804.707.2500
722 Williamson Street, Madison, Wisconsin 53703
Telephone 608.263.6300 Fax 608.263.6317
125 South Clark Street, Suite 675-2, Chicago, Illinois 60603
Telephone 312.789.4516

Sheet No.
A100LL1

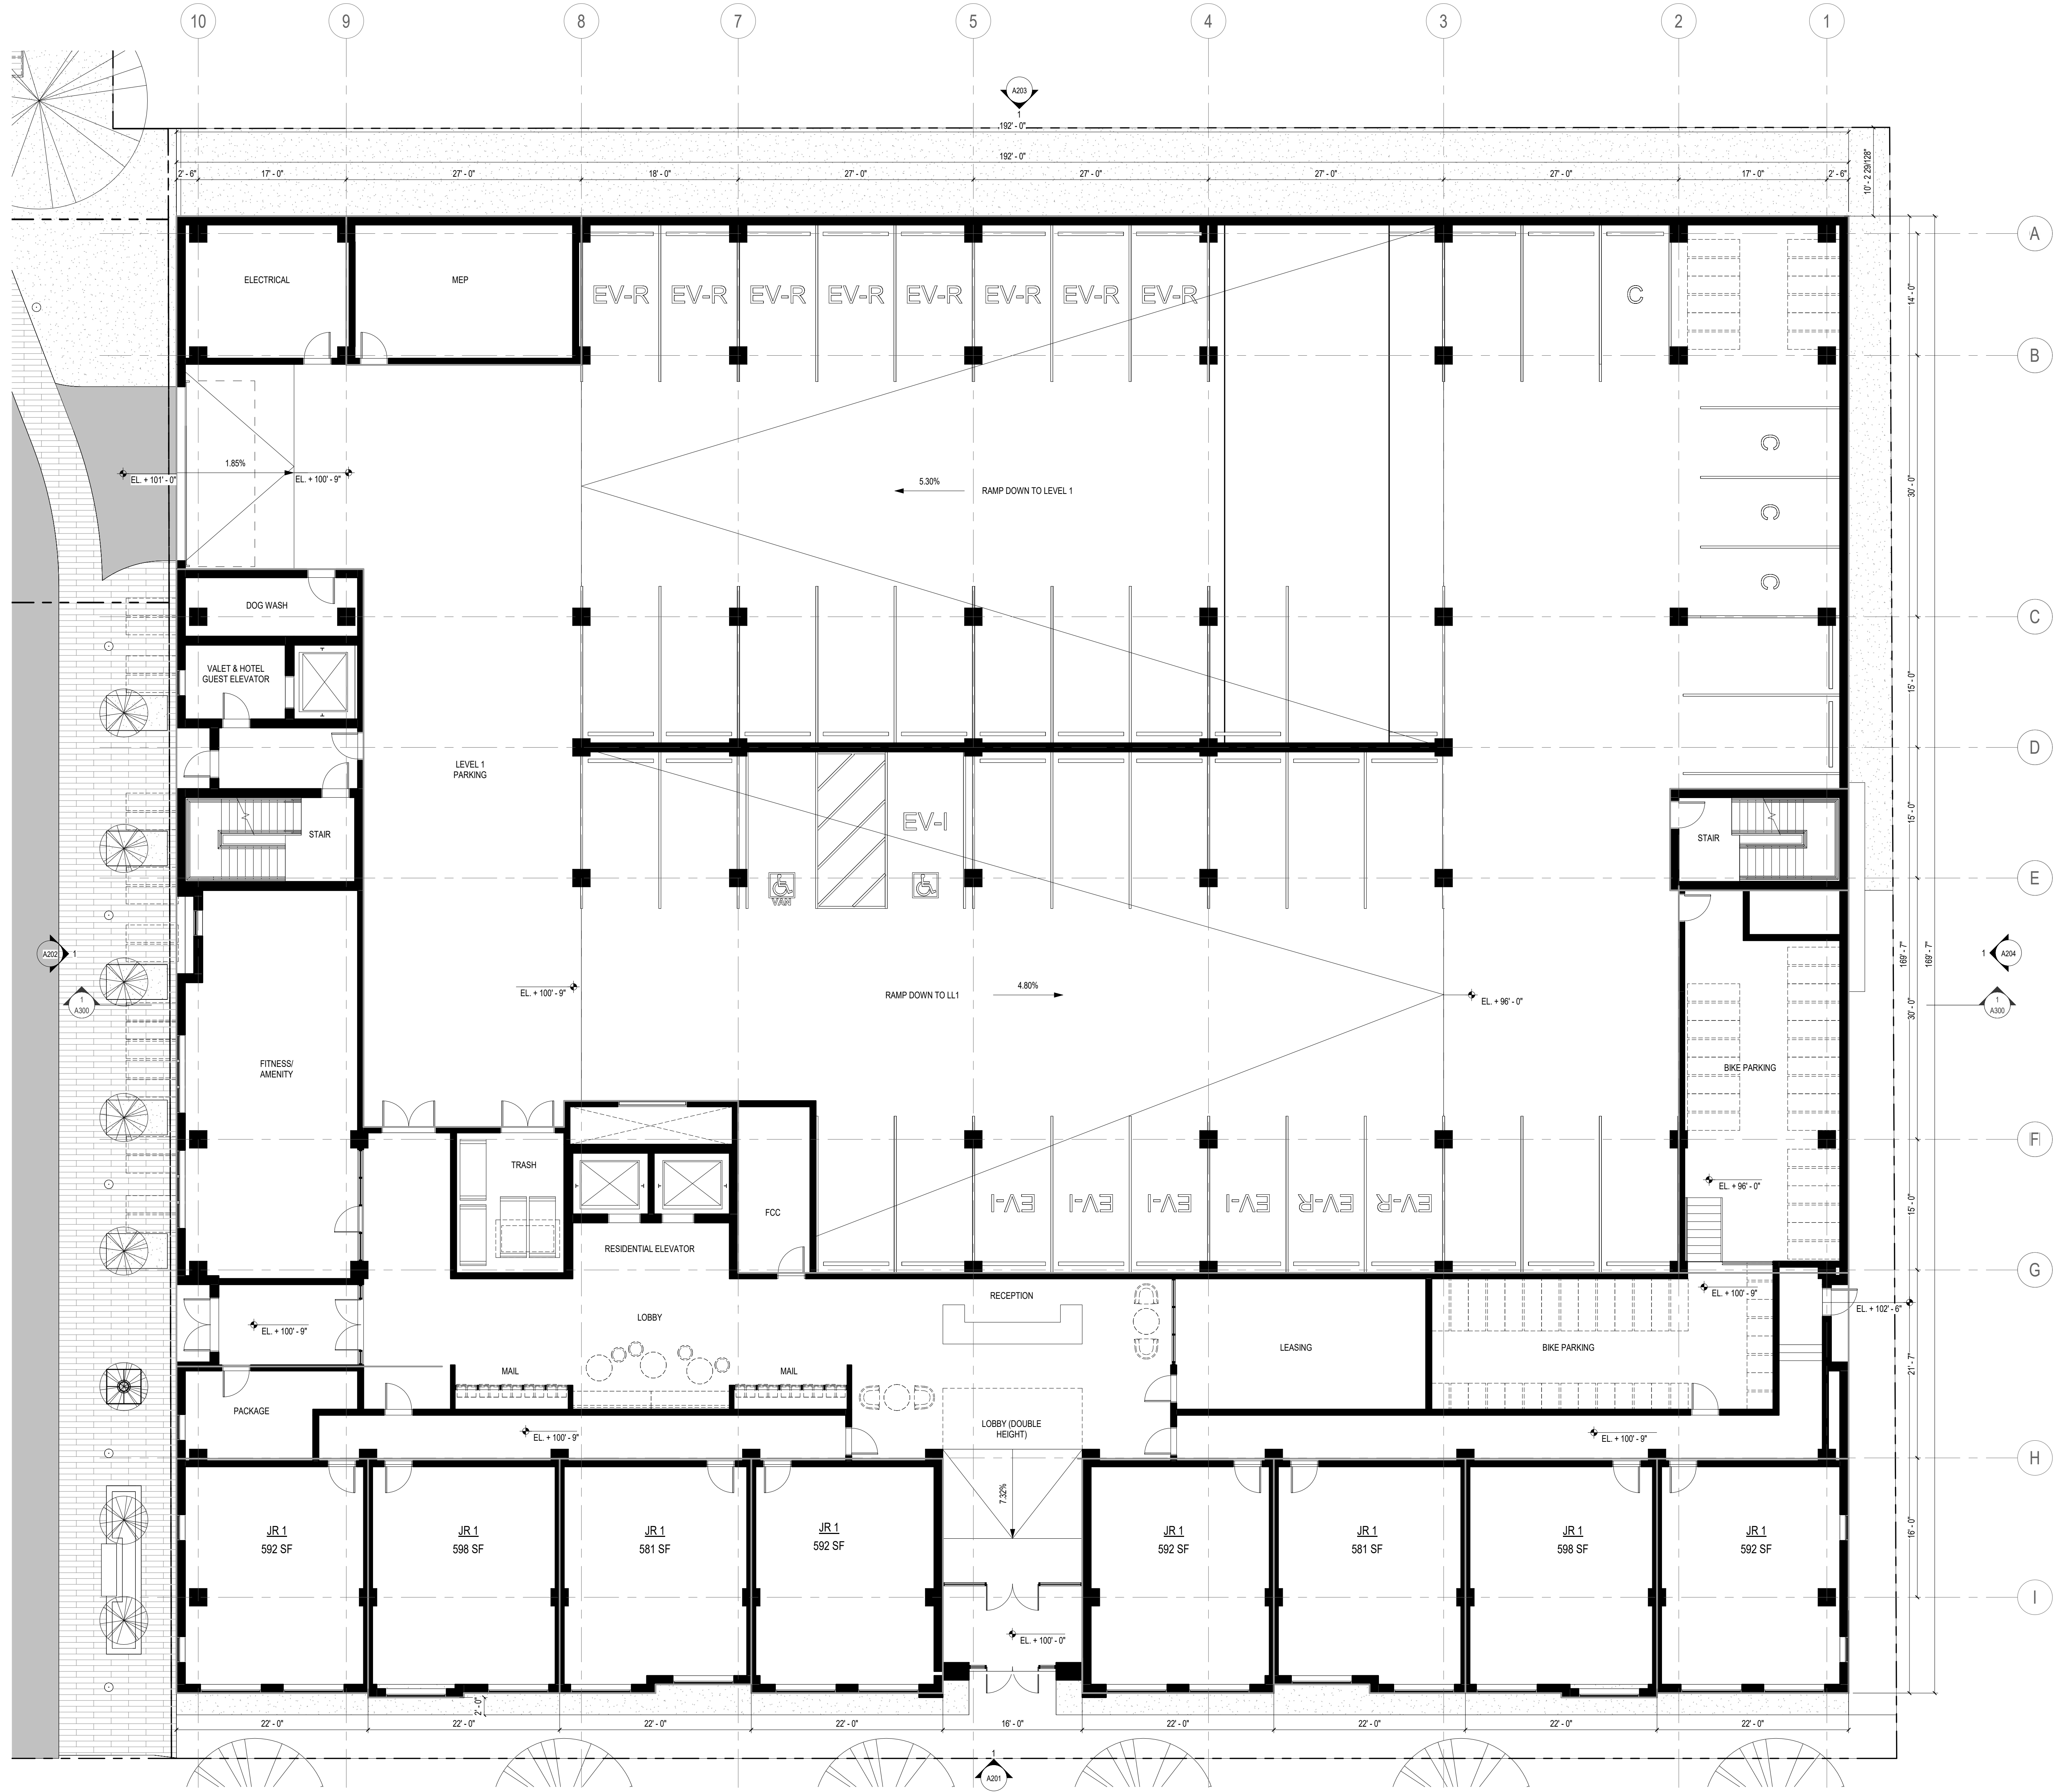

1 1ST FLOOR
1/8" = 1'-0"
SCALE: 1/8" = 1'-0"

NOT FOR
CONSTRUCTION

Revisions

CITY OF MADISON LAND USE
APPLICATION

SCOPE DOCUMENTS

Drawing Date
03/22/2024

WILSON + BLAIR
DEVELOPMENT

506 / 508 / 510 / 514 / 516 / 518 E Wilson
134 / 140 / 148 S Blair St



Project No.
223014.00

Sheet Title
FIRST FLOOR PLAN

Copyright © 2023 Kahler Slater, Inc. All rights reserved.
750 N Water Street, Suite 1700, Milwaukee, Wisconsin 53202
Telephone 414.272.2000 Fax 414.272.2001
104 Shockoe Slip, Richmond, Virginia 23219
Telephone 804.787.2500
722 Williamson Street, Madison, Wisconsin 53703
Telephone 608.263.6300 Fax 608.263.6317
125 South Clark Street, Suite 675-2, Chicago, Illinois 60603
Telephone 312.789.4516

Sheet No.

A101

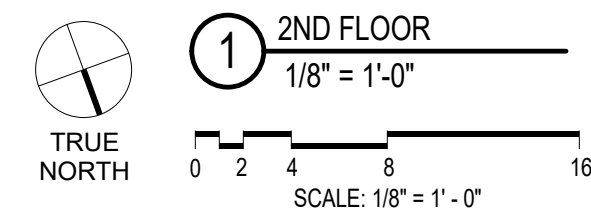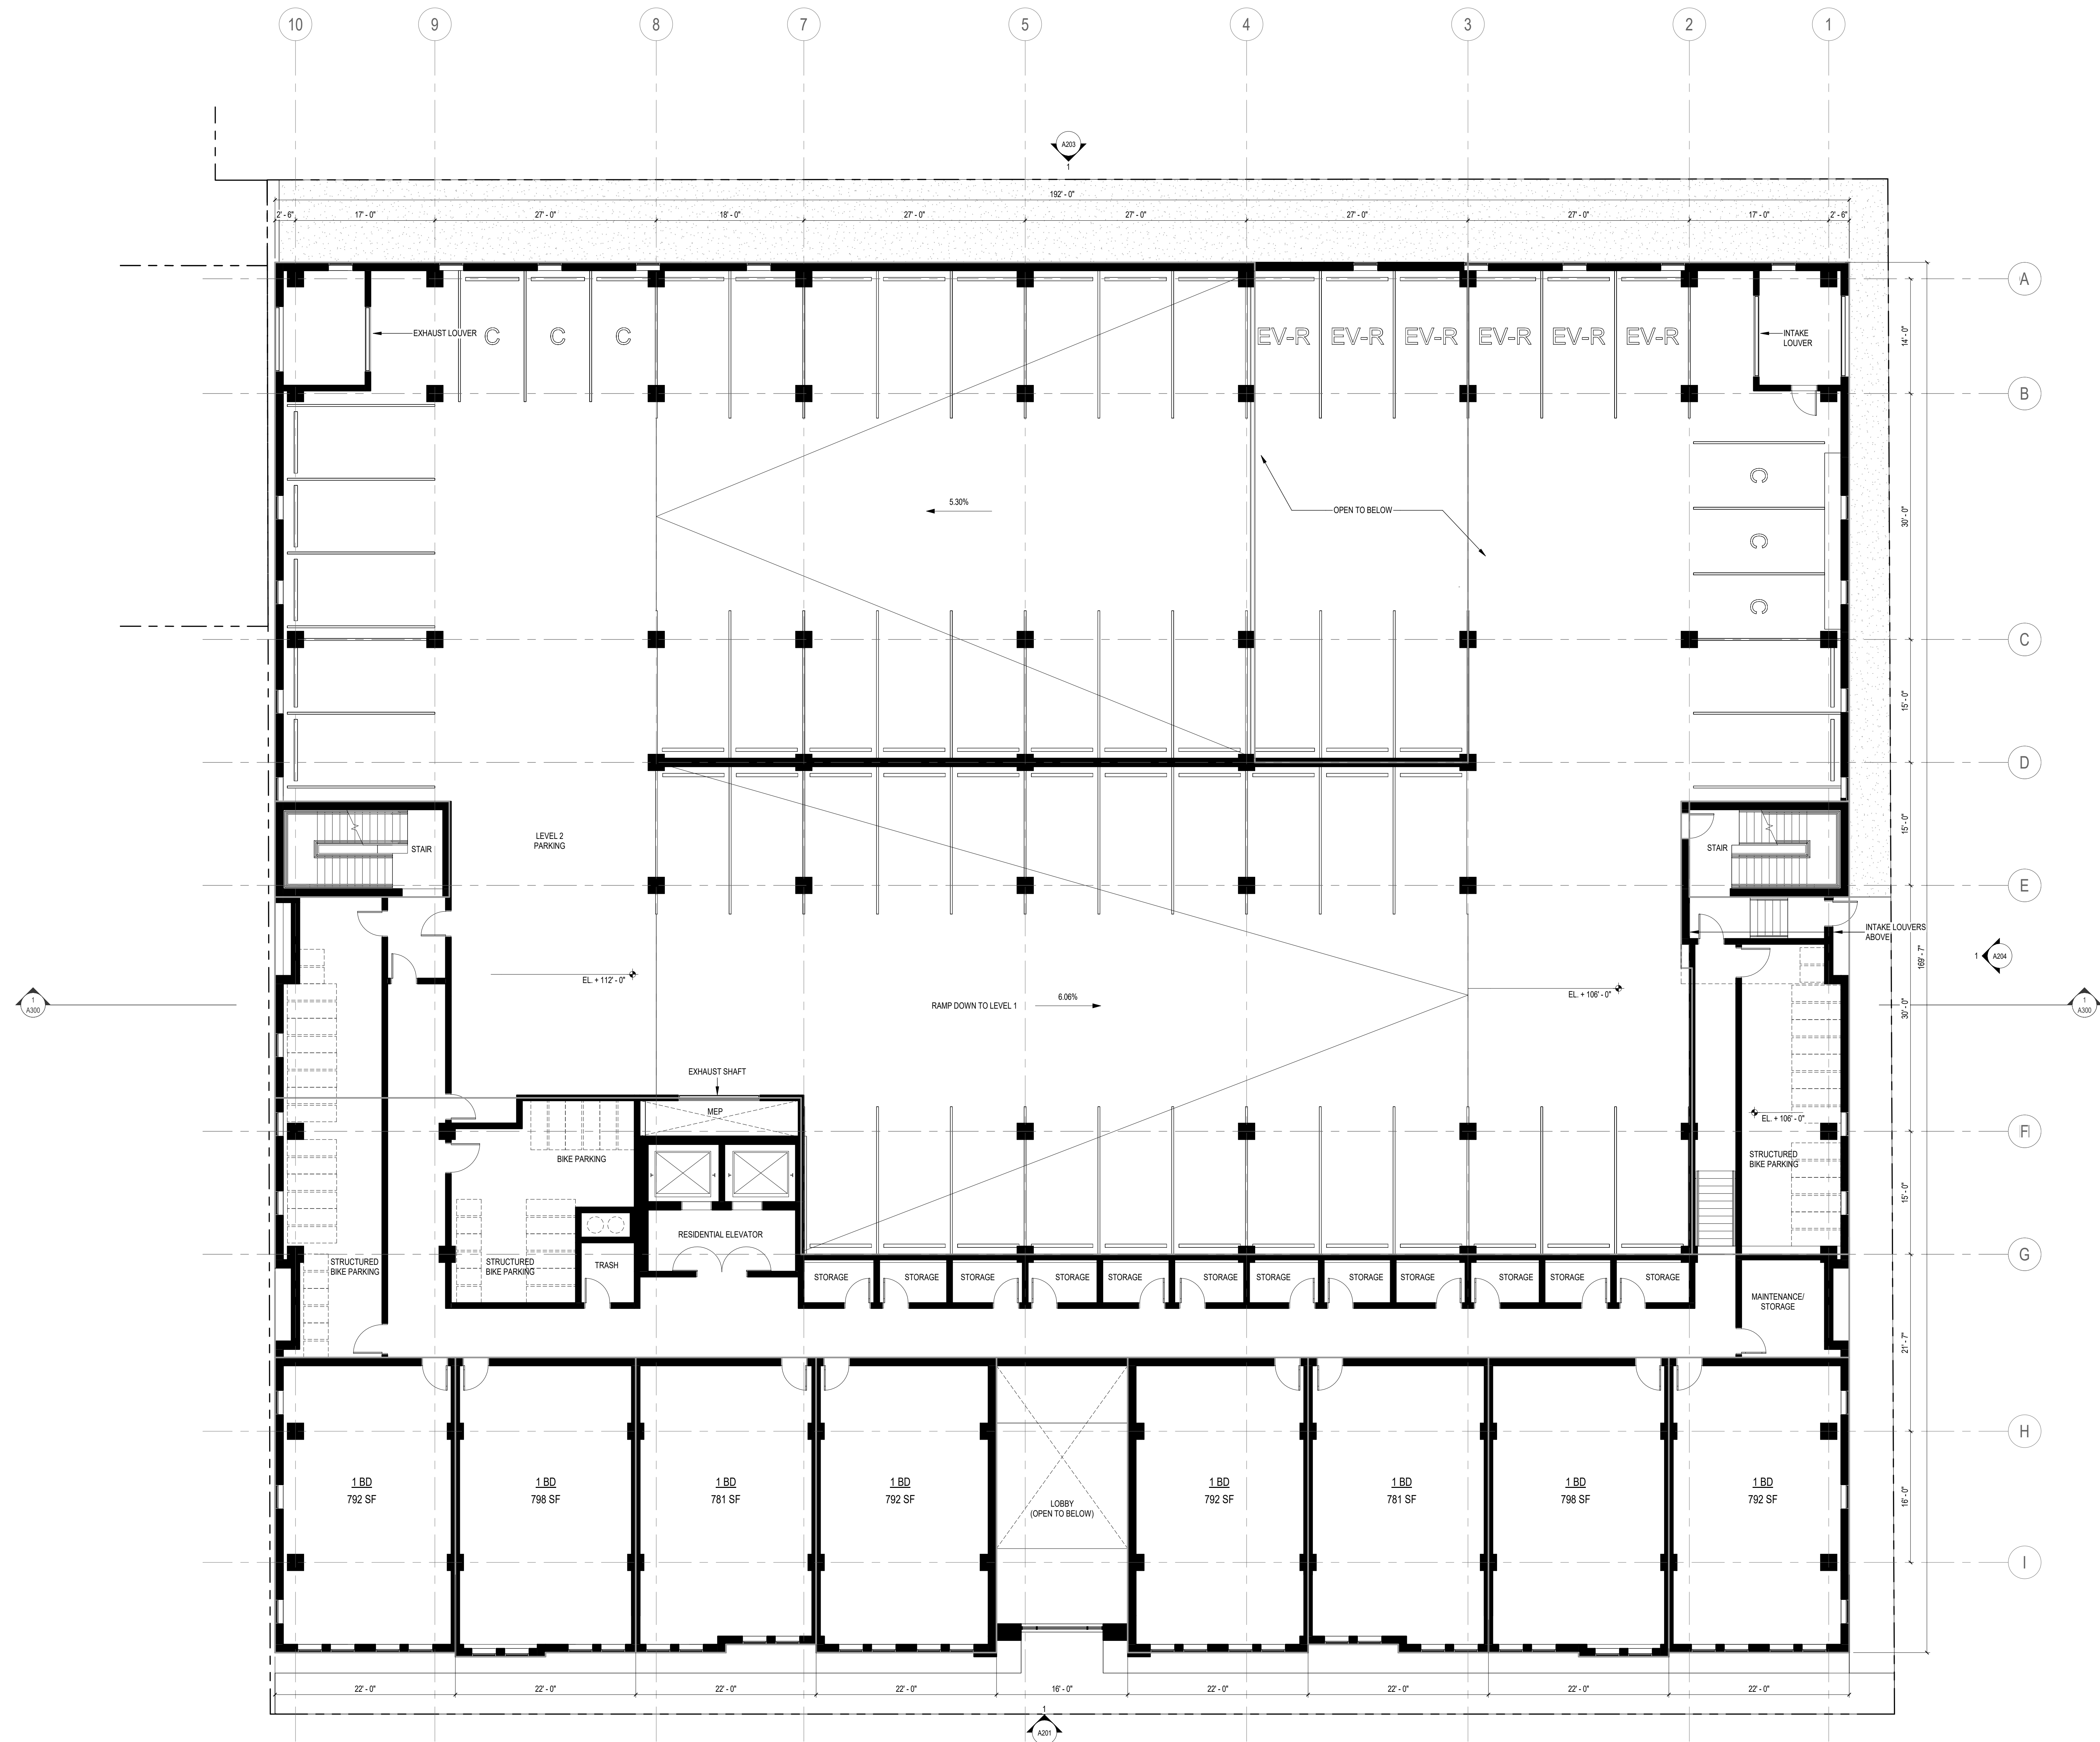

NOT FOR
CONSTRUCTION

Revisions

CITY OF MADISON LAND USE
APPLICATION

SCOPE DOCUMENTS

Drawing Date
03/22/2024

WILSON + BLAIR
DEVELOPMENT


506 / 508 / 510 / 514 / 516 / 518 E Wilson
134 / 140 / 148 S Blair St

Project No.
223014.00

Sheet Title
SECOND FLOOR PLAN

Copyright © 2023 Kahler Slater, Inc. All rights reserved.
750 N Water Street, Suite 1700, Milwaukee, Wisconsin 53202
Telephone 414.272.2000 Fax 414.272.2001
104 Shockoe Slip, Richmond, Virginia 23219
Telephone 804.707.2500
722 Williamson Street, Madison, Wisconsin 53703
Telephone 608.263.6300 Fax 608.263.6317
125 South Clark Street, Suite 675-2, Chicago, Illinois 60603
Telephone 312.789.4516

Sheet No.
A102

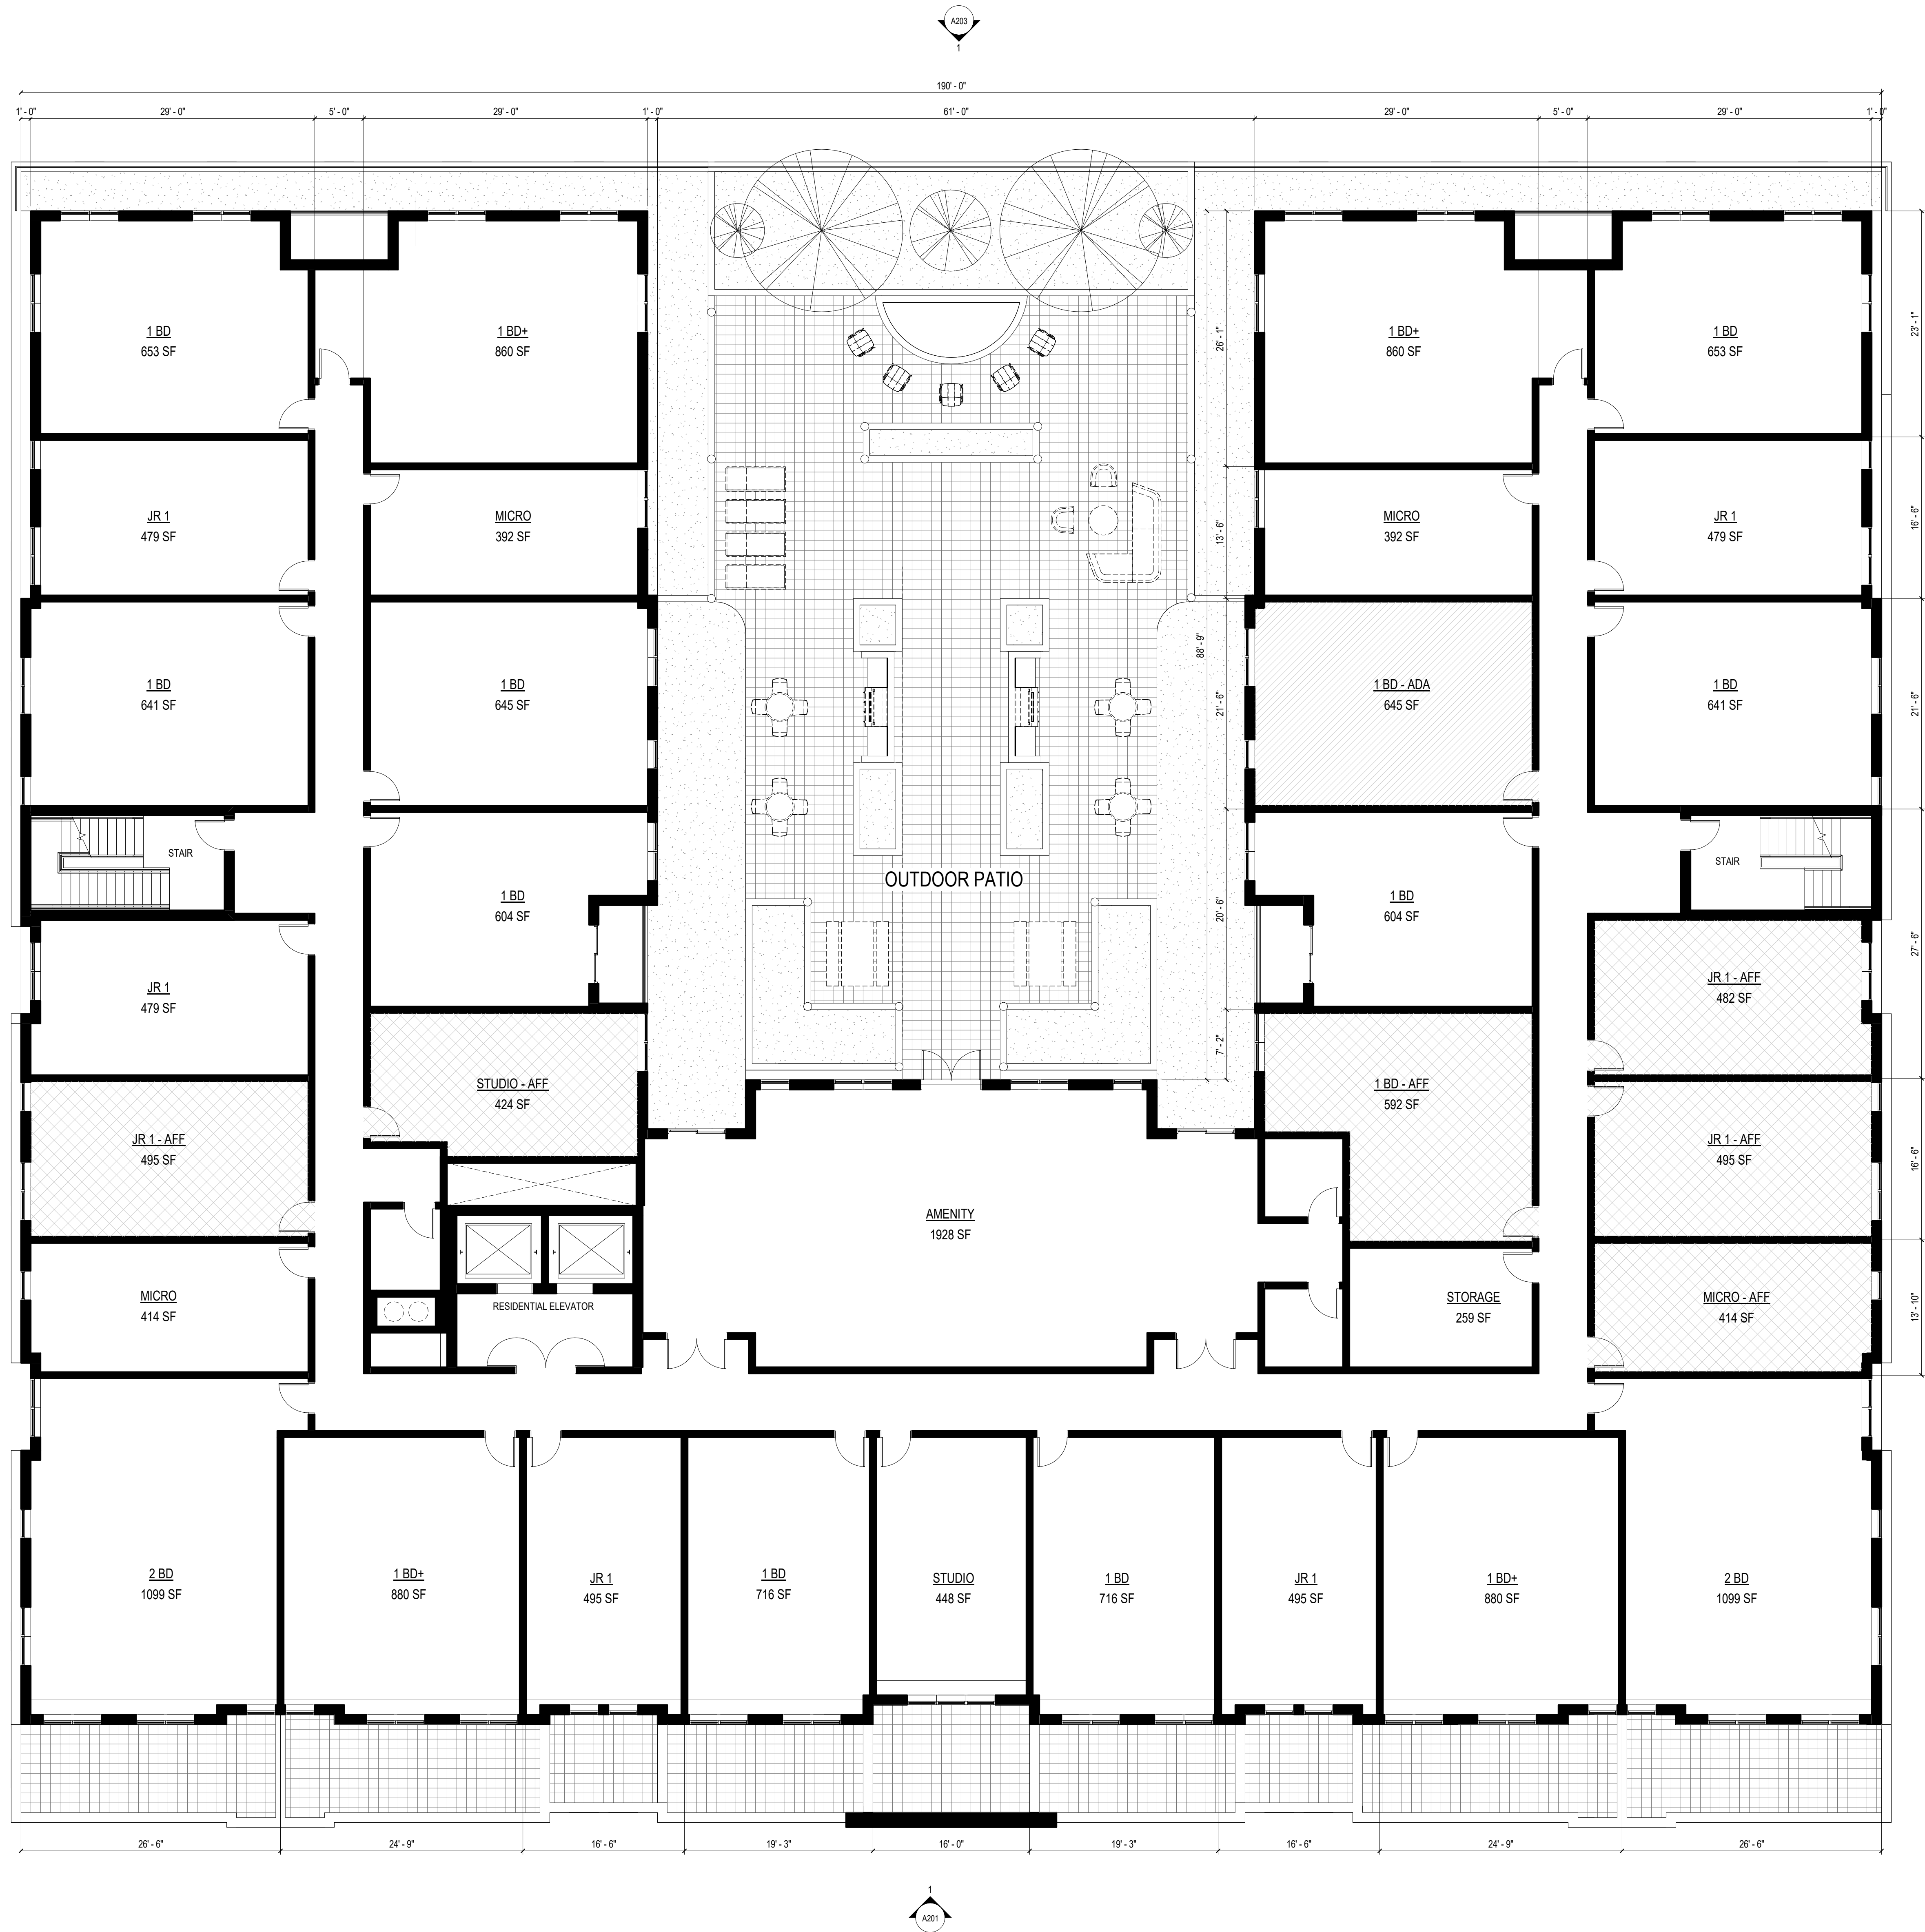

NOT FOR
CONSTRUCTION

Revisions

CITY OF MADISON LAND USE
APPLICATION

SCOPE DOCUMENTS

Drawing Date
03/22/2024

WILSON + BLAIR
DEVELOPMENT

506 / 508 / 510 / 514 / 516 / 518 E Wilson
134 / 140 / 148 S Blair St




Project No.
223014.00

Sheet Title
THIRD FLOOR PLAN

Copyright © 2023 Kahler Slater, Inc. All rights reserved.
750 N Water Street, Suite 1700, Milwaukee, Wisconsin 53202
Telephone 414.272.2000 Fax 414.272.2001
104 Shockoe Slip, Richmond, Virginia 23219
Telephone 804.787.2500
722 Williamson Street, Madison, Wisconsin 53703
Telephone 608.263.6300 Fax 608.263.6317
125 South Clark Street, Suite 675-2, Chicago, Illinois 60603
Telephone 312.789.4516

Sheet No.
A103

NOT FOR
CONSTRUCTION

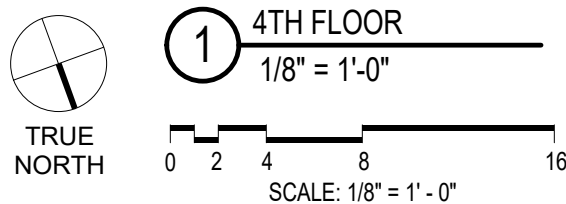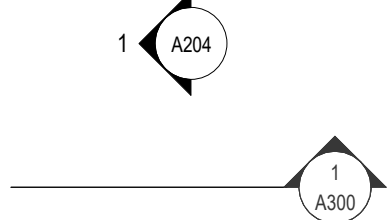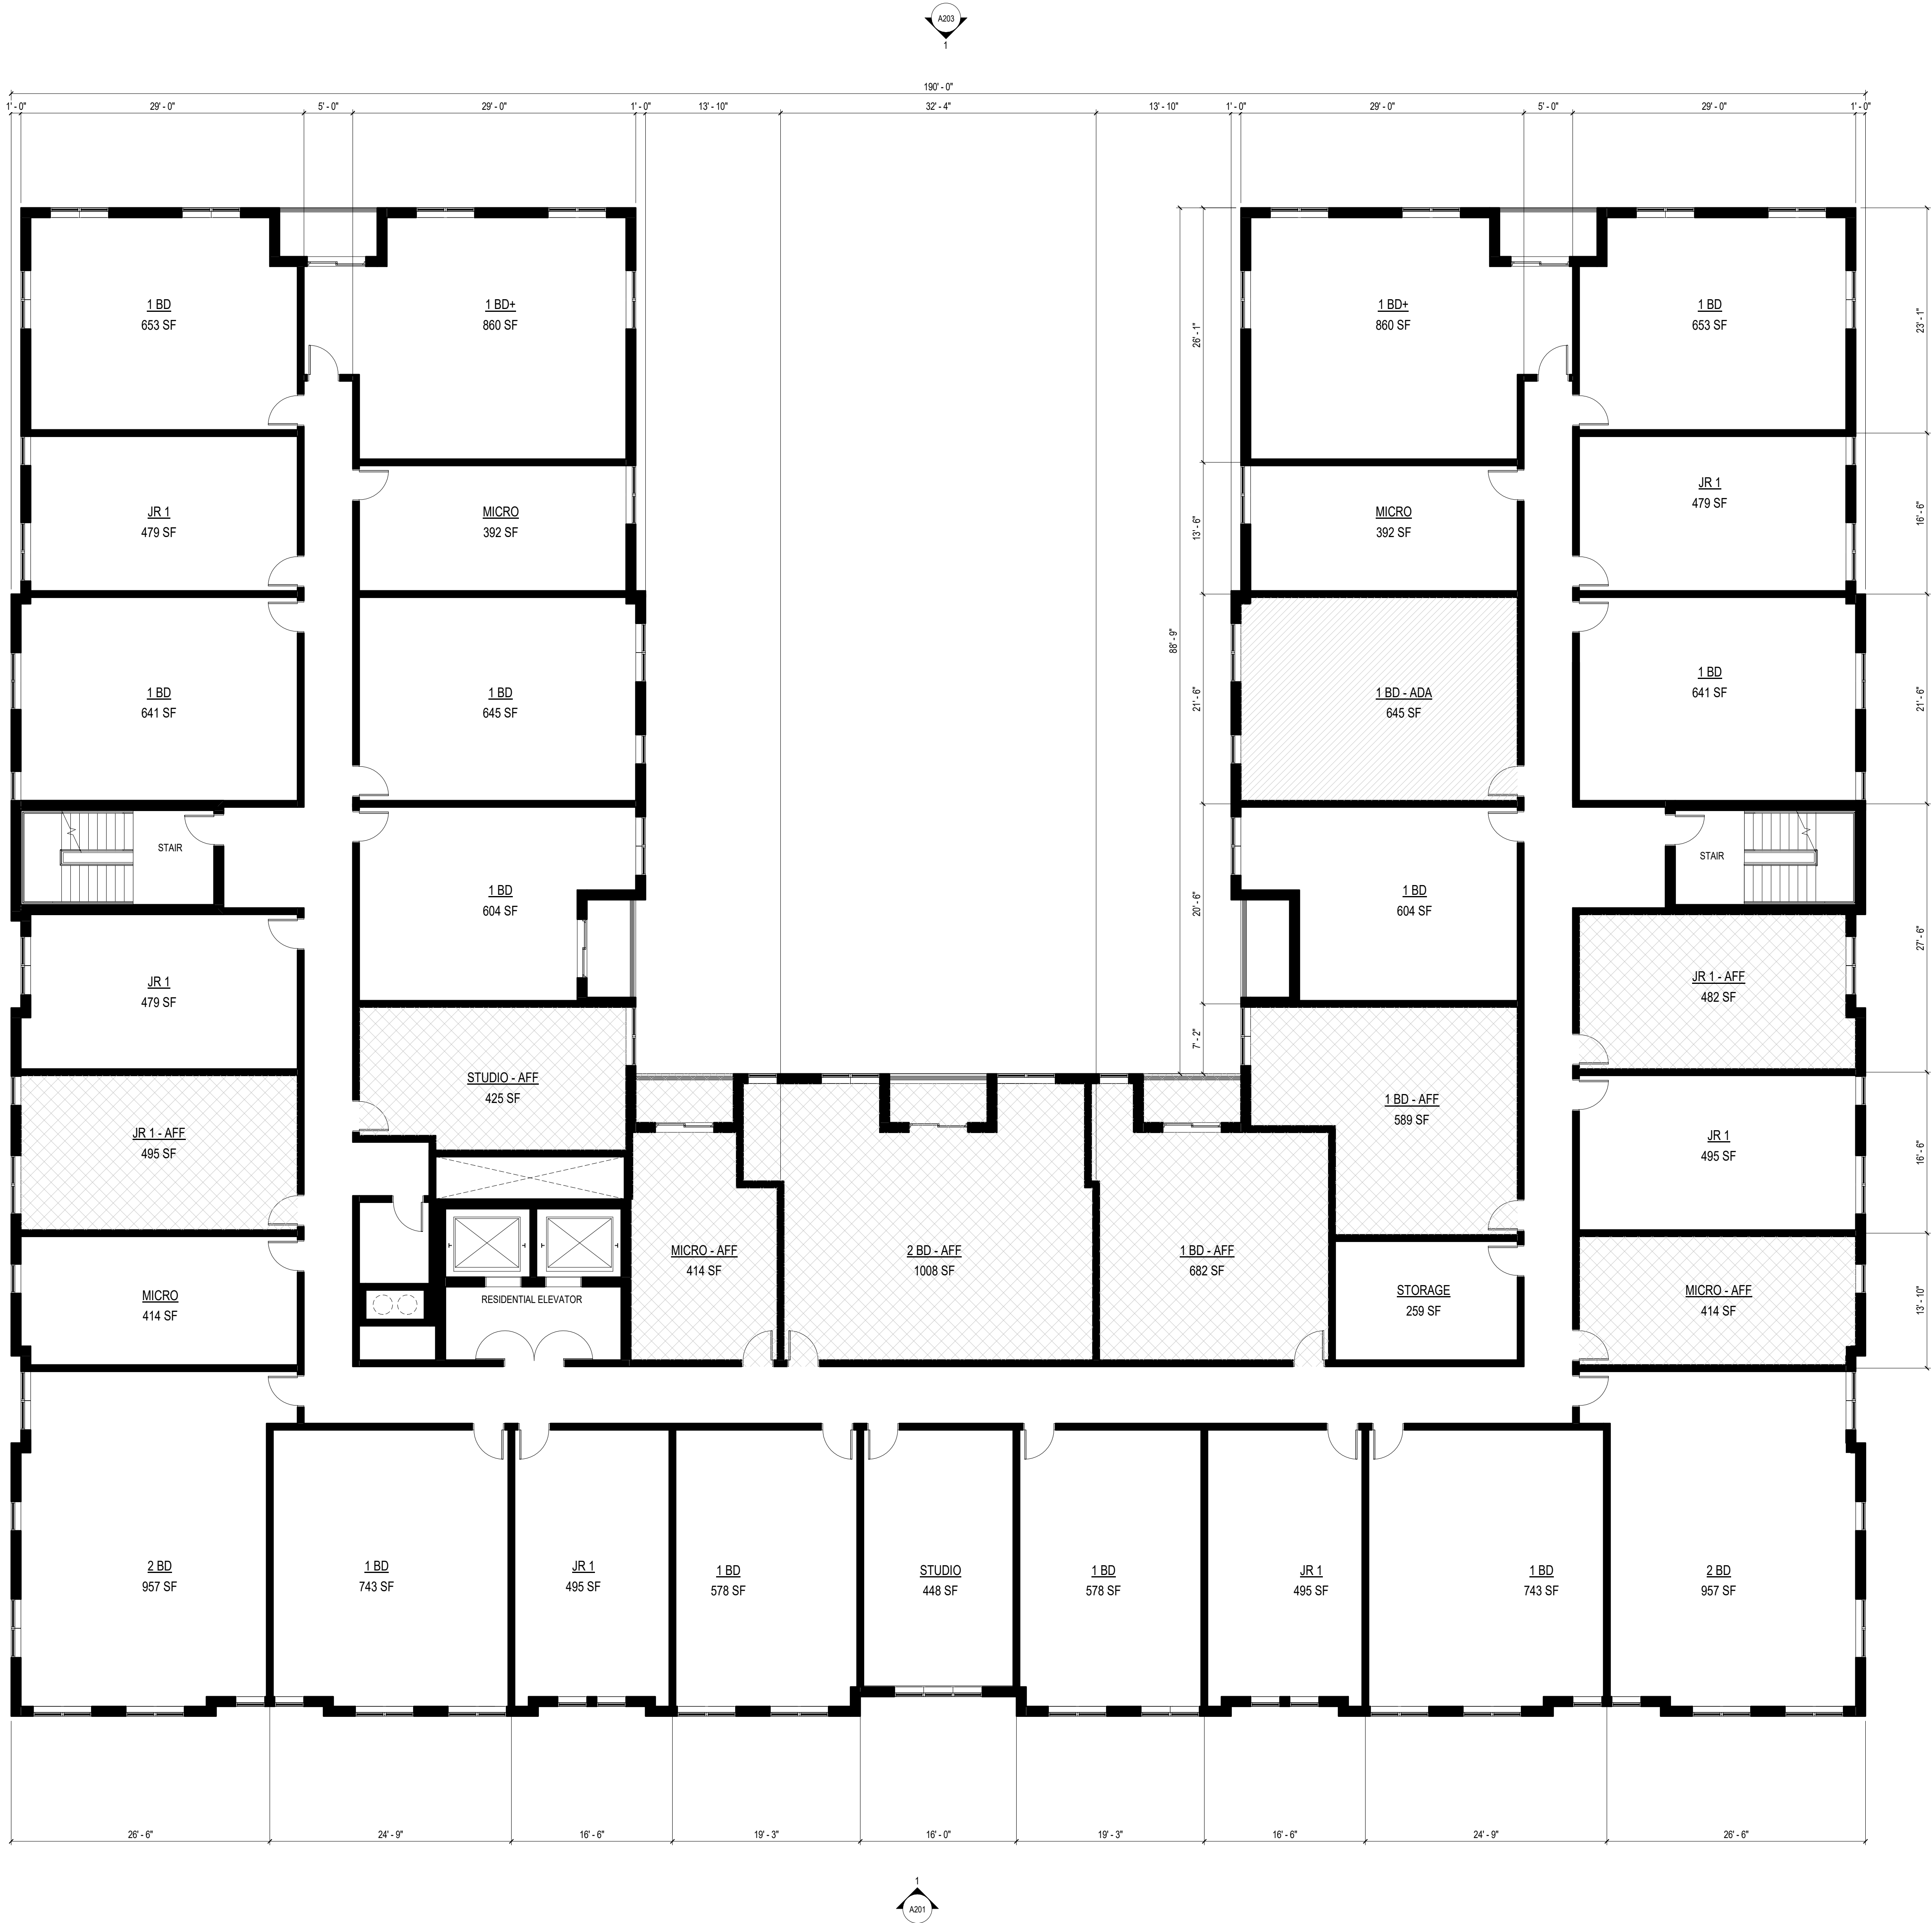

Revisions

CITY OF MADISON LAND USE
APPLICATION

SCOPE DOCUMENTS

Drawing Date
03/22/2024

WILSON + BLAIR
DEVELOPMENT

506 / 508 / 510 / 514 / 516 / 518 E Wilson
134 / 140 / 148 S Blair St.

Project No.
223014.00

Sheet Title
FOURTH FLOOR PLAN

Copyright © 2023 Kahler Slater, Inc. All rights reserved.
750 N Water Street, Suite 1700, Milwaukee, Wisconsin 53202
Telephone 414.272.2000 Fax 414.272.2001
104 Shockoe Slip, Richmond, Virginia 23219
Telephone 804.787.2500
722 Williamson Street, Madison, Wisconsin 53703
Telephone 608.263.6300 Fax 608.263.6317
125 South Clark Street, Suite 675-2, Chicago, Illinois 60603
Telephone 312.789.4516

Sheet No.
A104



NOT FOR
CONSTRUCTION

Revisions

CITY OF MADISON LAND USE
APPLICATION

SCOPE DOCUMENTS

Drawing Date
03/22/2024

WILSON + BLAIR
DEVELOPMENT


506 / 508 / 510 / 514 / 516 / 518 E Wilson
134 / 140 / 148 S Blair St.

Project No.
223014.00

Sheet Title
FIFTH FLOOR PLAN

Copyright © 2023 Kahler Slater, Inc. All rights reserved.
750 N Water Street, Suite 1700, Milwaukee, Wisconsin 53202
Telephone 414.272.2000 Fax 414.272.2001
104 Shockoe Slip, Richmond, Virginia 23219
Telephone 804.707.2500
722 Williamson Street, Madison, Wisconsin 53703
Telephone 608.263.6300 Fax 608.263.6317
125 South Clark Street, Suite 675-2, Chicago, Illinois 60603
Telephone 312.789.4516

Sheet No.
A105

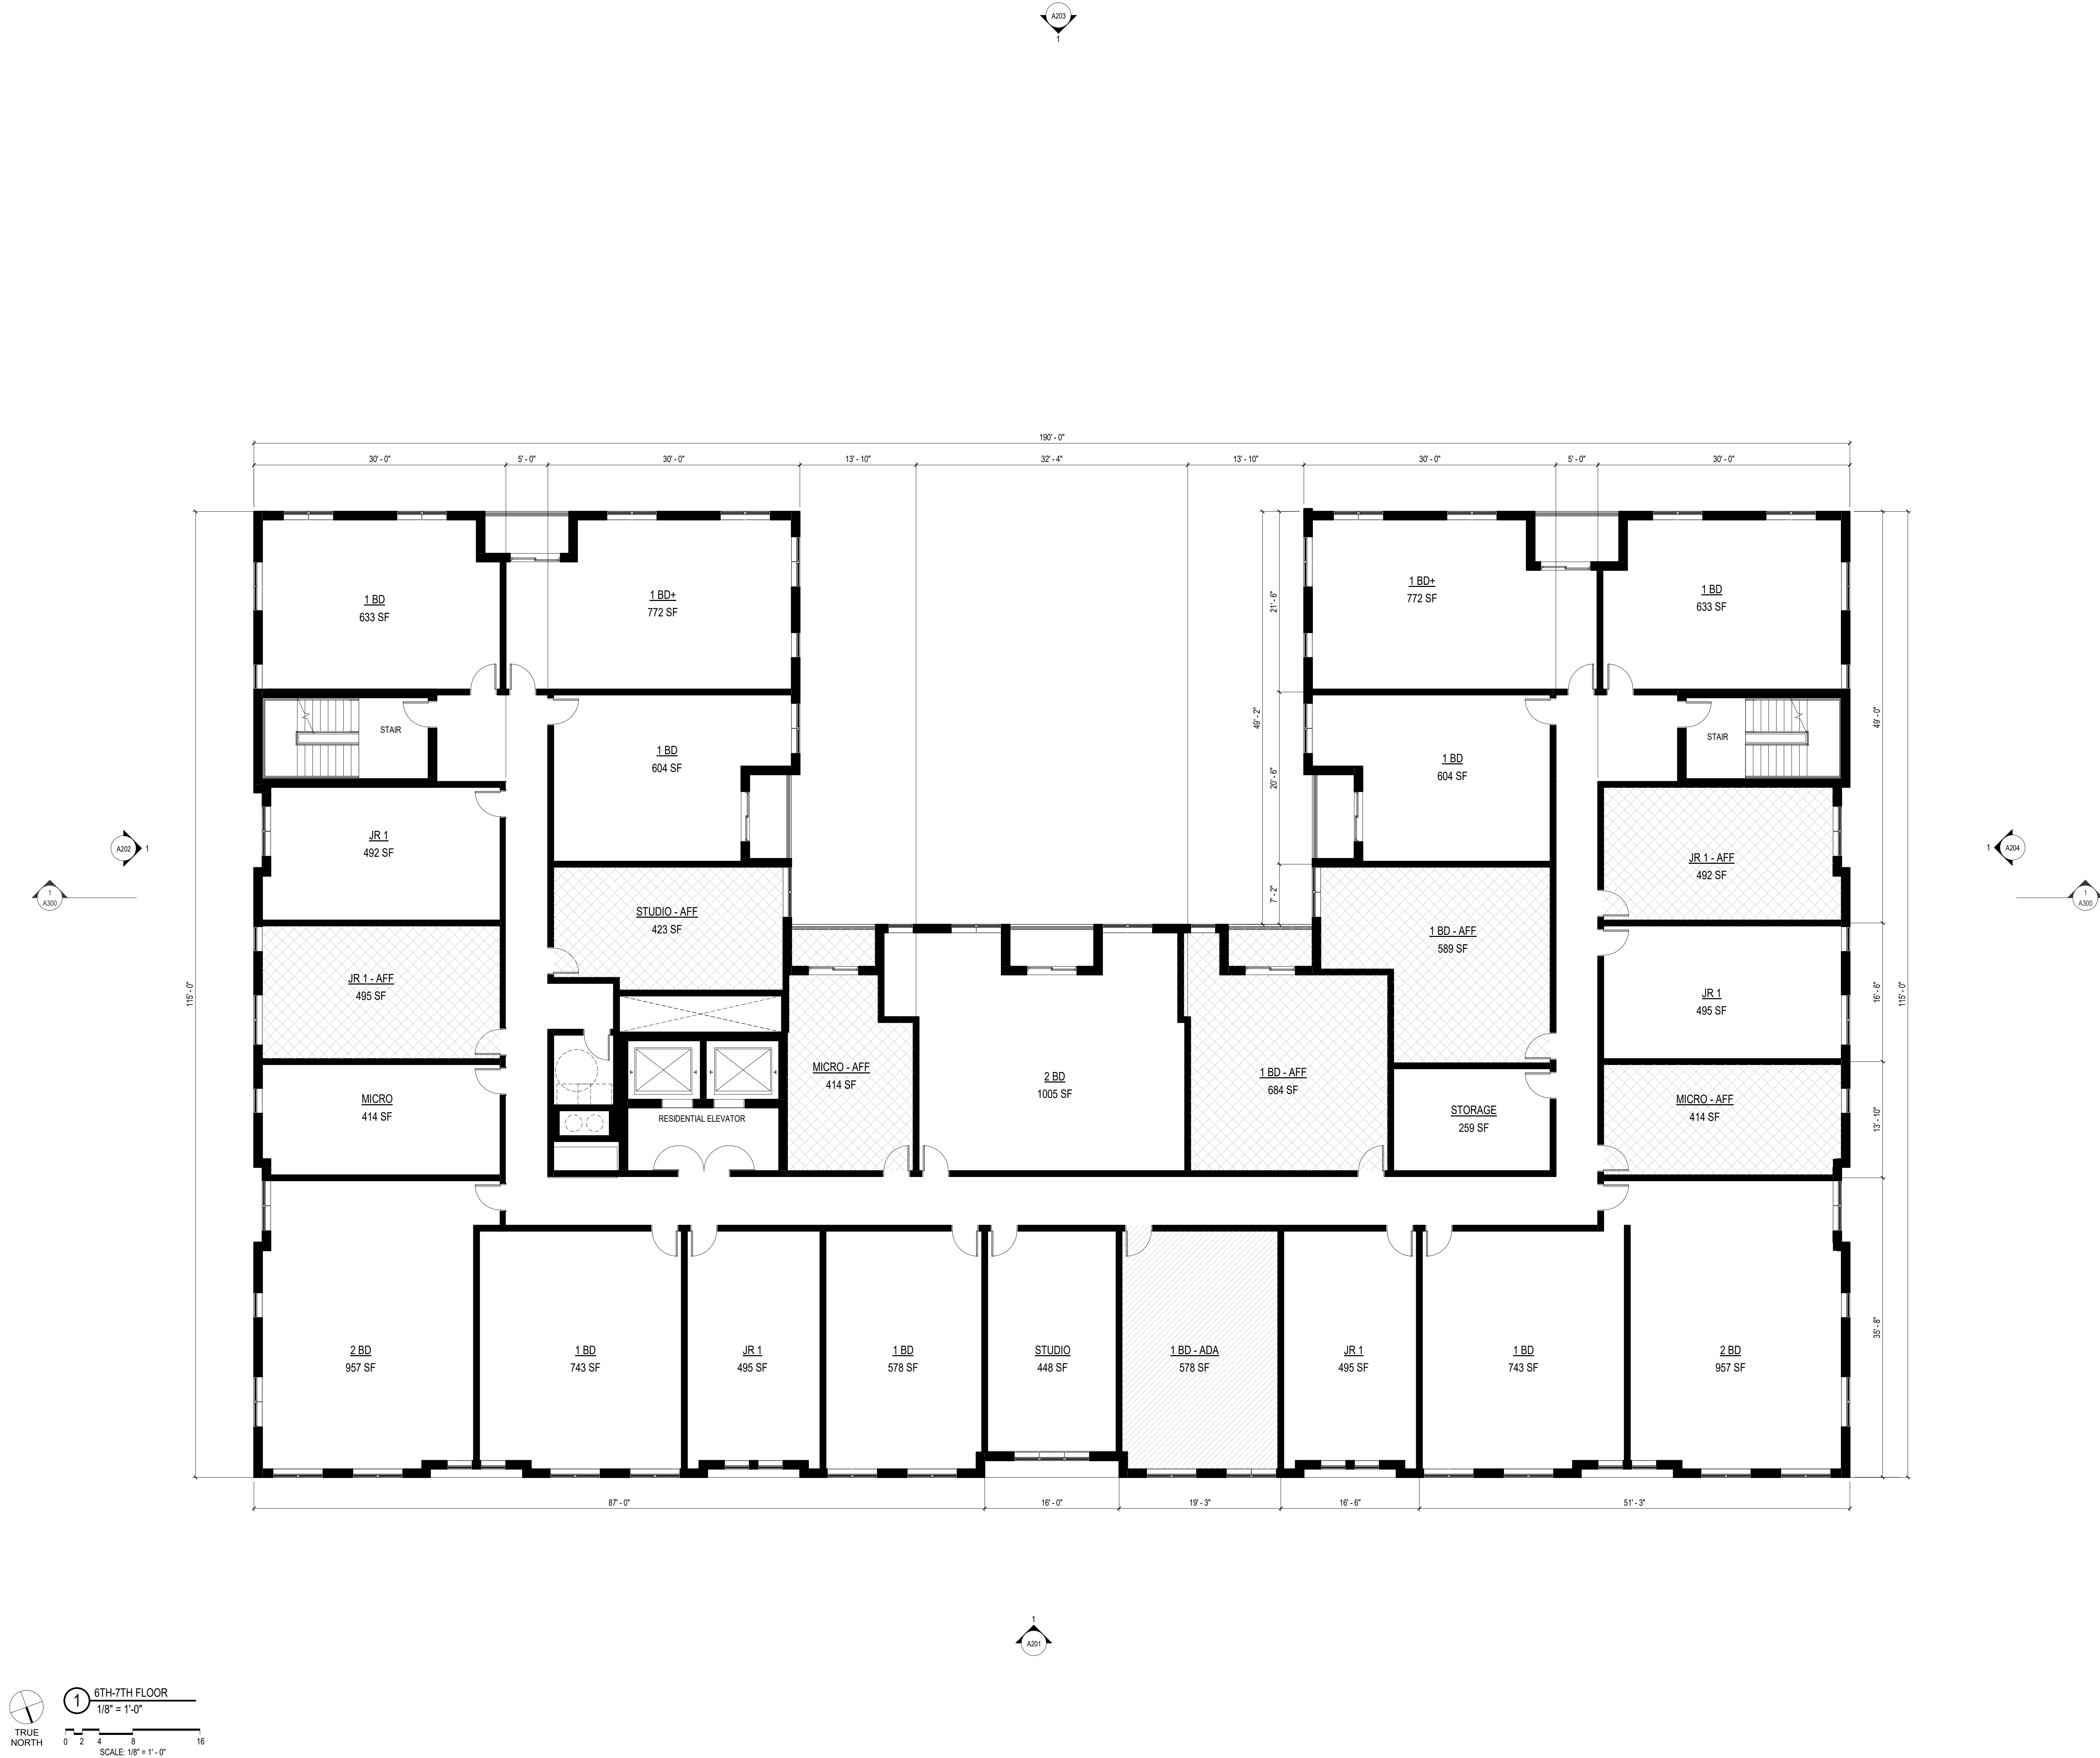

NOT FOR
CONSTRUCTION

Revisions

CITY OF MADISON LAND USE
APPLICATION

SCOPE DOCUMENTS

Drawing Date
03/22/2024

WILSON + BLAIR
DEVELOPMENT

506 / 508 / 510 / 514 / 516 / 518 E Wilson
134 / 140 / 148 S Blair St.


Project No.
223014.00

Sheet Title

TYPICAL FLOOR PLAN
(6-7)

Copyright © 2023 Kahler Slater, Inc. All rights reserved.
750 N Water Street, Suite 1700, Milwaukee, Wisconsin 53202
Telephone 414.272.2000 Fax 414.272.2001
104 Shockoe Slip, Richmond, Virginia 23219
Telephone 804.707.2500
722 Williamson Street, Madison, Wisconsin 53703
Telephone 608.263.6300 Fax 608.263.6317
125 South Clark Street, Suite 675-2, Chicago, Illinois 60603
Telephone 312.789.4516

Sheet No.
A106

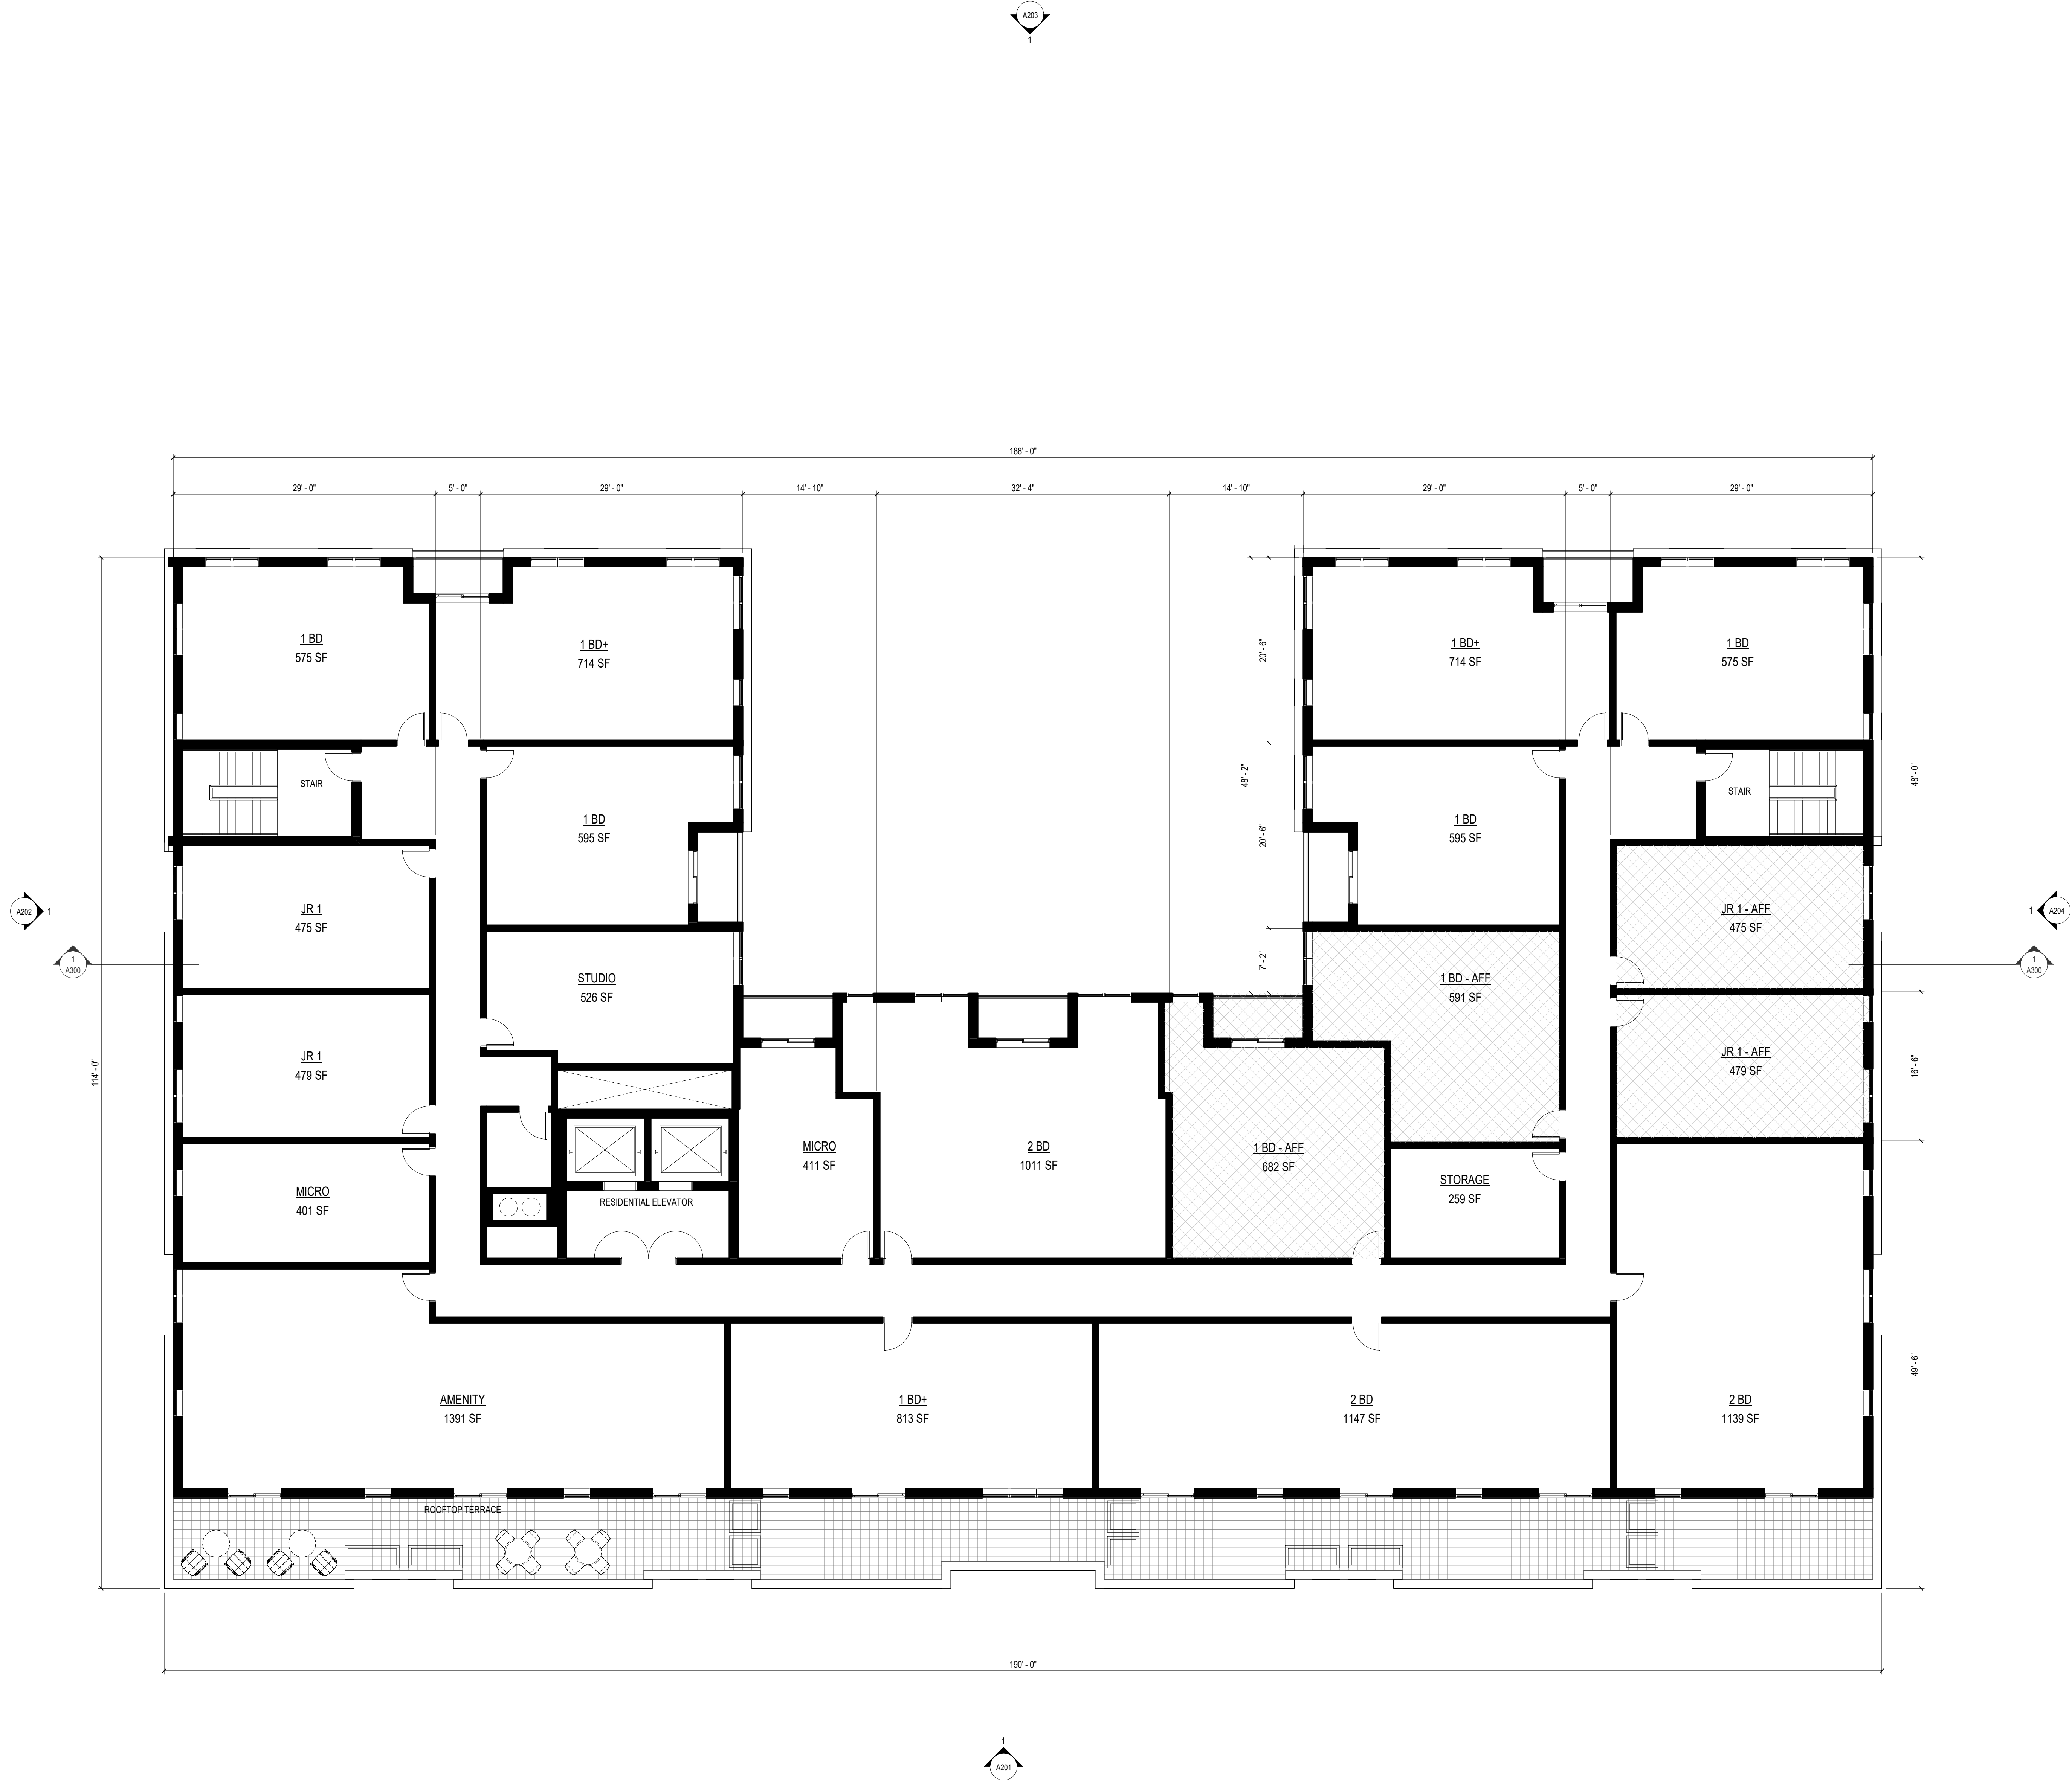

NOT FOR
CONSTRUCTION

Revisions

CITY OF MADISON LAND USE
APPLICATION

SCOPE DOCUMENTS

Drawing Date
03/22/2024

WILSON + BLAIR
DEVELOPMENT

506 / 508 / 510 / 514 / 516 / 518 E Wilson
134 / 140 / 148 S Blair St



Project No.
223014.00

Sheet Title
8TH FLOOR PLAN

Copyright © 2023 Kahler Slater, Inc. All rights reserved.
750 N Water Street, Suite 1700, Milwaukee, Wisconsin 53202
Telephone 414.272.2000 Fax 414.272.2001
104 Shockoe Slip, Richmond, Virginia 23219
Telephone 804.707.2500
722 Williamson Street, Madison, Wisconsin 53703
Telephone 608.263.6300 Fax 608.263.6317
125 South Clark Street, Suite 675-2, Chicago, Illinois 60603
Telephone 312.789.4516

Sheet No.
A107

NOT FOR
CONSTRUCTION

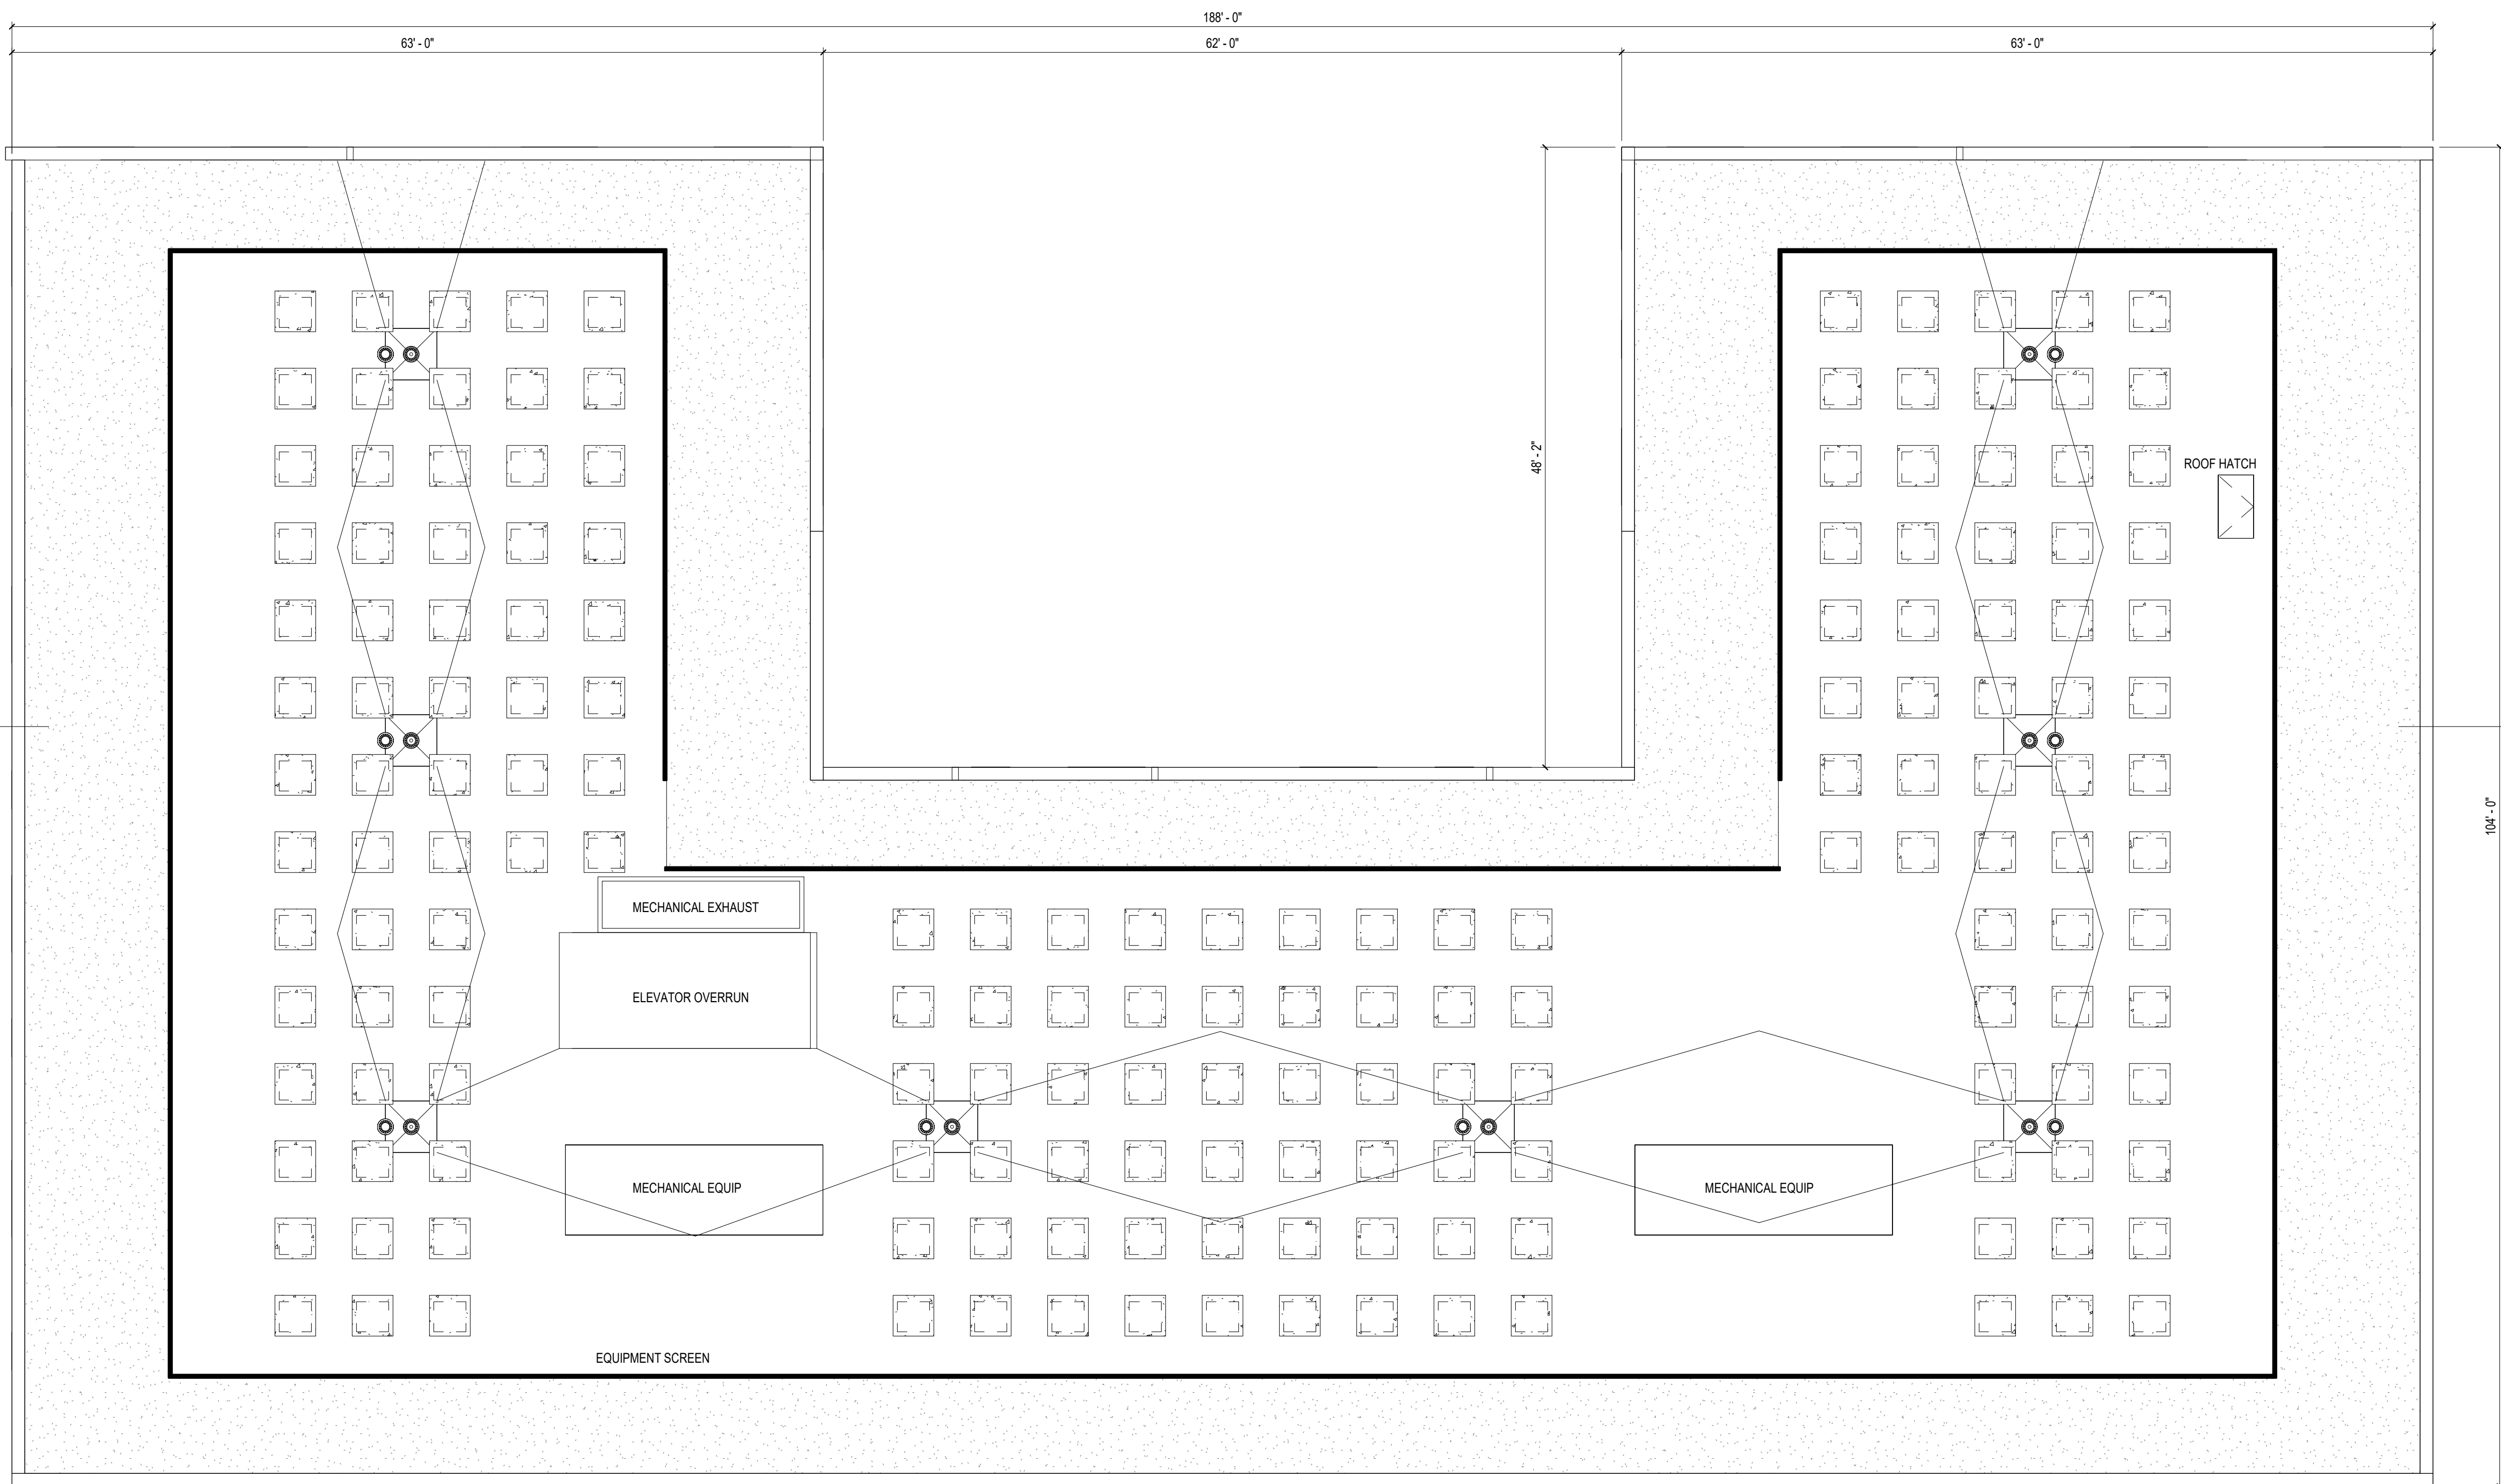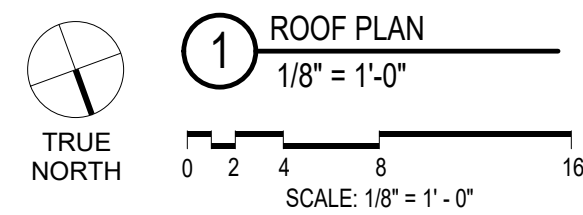

Revisions

CITY OF MADISON LAND USE
APPLICATION

SCOPE DOCUMENTS

Drawing Date
03/22/2024

WILSON + BLAIR
DEVELOPMENT

506 / 508 / 510 / 514 / 516 / 518 E Wilson
134 / 140 / 148 S Blair St

Project No.
223014.00

Sheet Title
ROOF PLAN

Copyright © 2023 Kahler Slater, Inc. All rights reserved.
750 N Water Street, Suite 1700, Milwaukee, Wisconsin 53202
Telephone 414.272.2000 Fax 414.272.2001
104 Shockoe Slip, Richmond, Virginia 23219
Telephone 804.707.2500
722 Williamson Street, Madison, Wisconsin 53703
Telephone 608.263.6300 Fax 608.263.6317
125 South Clark Street, Suite 675-2, Chicago, Illinois 60603
Telephone 312.789.4516

Sheet No.
A108

NOT FOR
CONSTRUCTION



Revisions

CITY OF MADISON LAND USE
APPLICATION

SCOPE DOCUMENTS

Drawing Date
05/13/2024

WILSON + BLAIR
DEVELOPMENT

506 / 508 / 510 / 514 / 516 / 518 E Wilson
134 / 140 / 148 S Blair St

Project No.
223014.00

Sheet Title
EXTERIOR ELEVATION

Copyright © 2023 Kahler Slater, Inc. All rights reserved.
750 N Water Street, Suite 1700, Milwaukee, Wisconsin 53202
Telephone 414.272.2000 Fax 414.272.2001
104 Shockoe Slip, Richmond, Virginia 23219
Telephone 804.787.2500
722 Williamson Street, Madison, Wisconsin 53703
Telephone 608.263.6300 Fax 608.263.6317
125 South Clark Street, Suite 675-2, Chicago, Illinois 60603
Telephone 312.789.4516

Sheet No.

A201

NOT FOR
CONSTRUCTION



Revisions

CITY OF MADISON LAND USE
APPLICATION

SCOPE DOCUMENTS

Drawing Date
05/13/2024

WILSON + BLAIR
DEVELOPMENT

506 / 508 / 510 / 514 / 516 / 518 E Wilson
134 / 140 / 148 S Blair St.

Project No.
223014.00

Sheet Title

EXTERIOR ELEVATION

1 ELEVATION - PLAN SOUTH
1/8" = 1'-0"

2/2/2024 7:58:33 AM

Copyright © 2023 Kahler Slater, Inc. All rights reserved.
750 N Water Street, Suite 1700, Milwaukee, Wisconsin 53202
Telephone 414.272.2000 Fax 414.272.2001
104 Shockoe Slip, Richmond, Virginia 23219
Telephone 804.787.2500
722 Williamson Street, Madison, Wisconsin 53703
Telephone 608.263.6300 Fax 608.263.6317
125 South Clark Street, Suite 675-2, Chicago, Illinois 60603
Telephone 312.789.4516

Sheet No.

A201

NOT FOR
CONSTRUCTION



- ROOF 167'-0"
- LEVEL 8R 176'-0"
- LEVEL 7R 166'-0"
- LEVEL 6R 156'-0"
- LEVEL 5R 146'-0"
- LEVEL 4R 136'-0"
- LEVEL 3R 126'-0"
- LEVEL 2 112'-0"
- LEVEL 1 100'-0"
- LEVEL LL1 90'-0"
- LEVEL LL2 80'-0"

Revisions

CITY OF MADISON LAND USE
APPLICATION

SCOPE DOCUMENTS

Drawing Date
05/13/2024

WILSON + BLAIR
DEVELOPMENT

506 / 508 / 510 / 514 / 516 / 518 E Wilson
134 / 140 / 148 S Blair St.

Project No.
223014.00

Sheet Title
EXTERIOR ELEVATION

Copyright © 2023 Kahler Slater, Inc. All rights reserved.
750 N Water Street, Suite 1700, Milwaukee, Wisconsin 53202
Telephone 414.272.2000 Fax 414.272.2001
104 Shockoe Slip, Richmond, Virginia 23219
Telephone 804.707.2500
722 Williamson Street, Madison, Wisconsin 53703
Telephone 608.263.6300 Fax 608.263.6317
125 South Clark Street, Suite 675-2, Chicago, Illinois 60603
Telephone 312.789.4516

Sheet No.

A202

1 ELEVATION - PLAN WEST
1/8" = 1'-0"

2/2/2024 7:58:34 AM

NOT FOR
CONSTRUCTION



- ROOF
167'-0"
- LEVEL 8R
176'-0"
- LEVEL 7R
166'-0"
- LEVEL 6R
156'-0"
- LEVEL 5R
146'-0"
- LEVEL 4R
136'-0"
- LEVEL 3R
126'-0"
- LEVEL 2
112'-0"
- LEVEL 1
100'-0"
- LEVEL LL1
90'-0"
- LEVEL LL2
80'-0"

Revisions

CITY OF MADISON LAND USE
APPLICATION

SCOPE DOCUMENTS

Drawing Date
05/13/2024

WILSON + BLAIR
DEVELOPMENT

506 / 508 / 510 / 514 / 516 / 518 E Wilson
134 / 140 / 148 S Blair St.

Project No.
223014.00

Sheet Title
EXTERIOR ELEVATION

1 ELEVATION - PLAN WEST
1/8" = 1'-0"

2/2/2024 7:58:34 AM

Copyright © 2023 Kahler Slater, Inc. All rights reserved.
750 N Water Street, Suite 1700, Milwaukee, Wisconsin 53202
Telephone 414.272.2000 Fax 414.272.2001
104 Shockoe Slip, Richmond, Virginia 23219
Telephone 804.707.2500
722 Williamson Street, Madison, Wisconsin 53703
Telephone 608.263.6300 Fax 608.263.6317
125 South Clark Street, Suite 675-2, Chicago, Illinois 60603
Telephone 312.789.4516

Sheet No.

A202

NOT FOR
CONSTRUCTION



NEIGHBORING EXISTING CONCRETE
SCREEN WALL - SEE PLANS FOR
LOCATION. SEE LANDSCAPE PLANS
FOR LANDSCAPING.

NOT FOR
CONSTRUCTION



visions

CITY OF MADISON LAND USE
APPLICATION

SCOPE DOCUMENTS

Drawing Date
05/13/2024

WILSON + BLAIR
DEVELOPMENT

506 / 508 / 510 / 514 / 516 / 518 E Wilson
134 / 140 / 148 S Blair St.

Project No.
223014.00

Sheet Title
EXTERIOR ELEVATION

Copyright © 2023 Kahler Slater, Inc. All rights reserved.
750 N Water Street, Suite 1700, Milwaukee, Wisconsin 53202
Telephone 414.272.2000 Fax 414.272.2001
104 Shockoe Slip, Richmond, Virginia 23219
Telephone 804.787.2500
722 Williamson Street, Madison, Wisconsin 53703
Telephone 608.263.6300 Fax 608.263.6317
125 South Clark Street, Suite 675-2, Chicago, Illinois 60603
Telephone 312.789.4516

Sheet No.

A203

1 ELEVATION - PLAN NORTH
1/8" = 1'-0"

NOT FOR
CONSTRUCTION



Revisions

CITY OF MADISON LAND USE
APPLICATION

SCOPE DOCUMENTS

Drawing Date
05/13/2024

WILSON + BLAIR
DEVELOPMENT

506 / 508 / 510 / 514 / 516 / 518 E Wilson
134 / 140 / 148 S Blair St.

Project No.
223014.00

Sheet Title
EXTERIOR ELEVATION

NOT FOR
CONSTRUCTION



- ROOF
187'-0"
- LEVEL 8R
176'-0"
- LEVEL 7R
166'-0"
- LEVEL 6R
156'-0"
- LEVEL 5R
146'-0"
- LEVEL 4R
136'-0"
- LEVEL 3R
126'-0"
- LEVEL 2
112'-0"
- LEVEL 1
100'-0"
- LEVEL LL1
90'-0"
- LEVEL LL2
80'-0"

Revisions

CITY OF MADISON LAND USE
APPLICATION

SCOPE DOCUMENTS

Drawing Date
05/13/2024

WILSON + BLAIR
DEVELOPMENT

506 / 508 / 510 / 514 / 516 / 518 E Wilson
134 / 140 / 148 S Blair St.

Project No.
223014.00

Sheet Title
EXTERIOR ELEVATION

Copyright © 2023 Kahler Slater, Inc. All rights reserved.
750 N Water Street, Suite 1700, Milwaukee, Wisconsin 53202
Telephone 414.272.2000 Fax 414.272.2001
104 Shockoe Slip, Richmond, Virginia 23219
Telephone 804.707.2500
722 Williamson Street, Madison, Wisconsin 53703
Telephone 608.263.6300 Fax 608.263.6317
125 South Clark Street, Suite 675-2, Chicago, Illinois 60603
Telephone 312.789.4516

Sheet No.

A204

1 ELEVATION - PLAN EAST
1/8" = 1'-0"



NOT FOR
CONSTRUCTION

Revisions

CITY OF MADISON LAND USE
APPLICATION

SCOPE DOCUMENTS

Drawing Date
05/13/2024

WILSON + BLAIR
DEVELOPMENT

506 / 508 / 510 / 514 / 516 / 518 E Wilson
134 / 140 / 148 S Blair St.

Project No.
223014.00

Sheet Title
EXTERIOR RENDERINGS

NOT FOR
CONSTRUCTION



Revisions

CITY OF MADISON LAND USE
APPLICATION

SCOPE DOCUMENTS

Drawing Date
03/22/2024

WILSON + BLAIR
DEVELOPMENT

506 / 508 / 510 / 514 / 516 / 518 E Wilson
134 / 140 / 148 S Blair St.

Project No.
223014.00

Sheet Title
EXTERIOR RENDERINGS

Copyright © 2023 Kahler Slater, Inc. All rights reserved.
750 N Water Street, Suite 1700, Milwaukee, Wisconsin 53202
Telephone 414.272.2000 Fax 414.272.2001
104 Shockoe Slip, Richmond, Virginia 23219
Telephone 804.707.2500
722 Williamson Street, Madison, Wisconsin 53703
Telephone 608.263.6300 Fax 608.263.6317
125 South Clark Street, Suite 675-2, Chicago, Illinois 60603
Telephone 312.789.4516
Sheet No.
A291



NOT FOR
CONSTRUCTION

Revisions

CITY OF MADISON LAND USE
APPLICATION

SCOPE DOCUMENTS

Drawing Date
05/13/2024

WILSON + BLAIR
DEVELOPMENT

506 / 508 / 510 / 514 / 516 / 518 E Wilson
134 / 140 / 148 S Blair St

Project No.
223014.00

Sheet Title
EXTERIOR RENDERINGS



NOT FOR
CONSTRUCTION

Revisions

CITY OF MADISON LAND USE
APPLICATION

SCOPE DOCUMENTS

Drawing Date
05/13/2024

WILSON + BLAIR
DEVELOPMENT

506 / 508 / 510 / 514 / 516 / 518 E Wilson
134 / 140 / 148 S Blair St.

Project No.
223014.00

Sheet Title
EXTERIOR RENDERINGS



Drawing Date
03/22/2024

506 / 508 / 510 / 514 / 516 / 518 E Wilson
134 / 140 / 148 S Blair St

Project No.
223014.00

Copyright © 2023 Kahler Slater, Inc. All rights reserved.

790 N Water Street, Suite 1700, Milwaukee, Wisconsin 53202
Telephone 414.272.2000 Fax 414.272.2001

104 Shockoe Slip, Richmond, Virginia 23219
Telephone 804.767.2500

722 Williamson Street, Madison, Wisconsin 53703
Telephone 608.283.6300 Fax 608.283.6317

125 South Clark Street, Suite 675-2, Chicago, Illinois 60603
Telephone 312.789.4516

Sheet No.
A300

NOT FOR
CONSTRUCTION



Revisions

CITY OF MADISON LAND USE
APPLICATION

SCOPE DOCUMENTS

Drawing Date
03/22/2024

WILSON + BLAIR
DEVELOPMENT

506 / 508 / 510 / 514 / 516 / 518 E WILSON ST
134 / 140 / 148 S BLAIR ST


Project No.
223014.00

Sheet Title
HOTEL - BASMENT
FLOOR PLAN

Copyright © 2023 Kahler Slater, Inc. All rights reserved.
750 N Water Street, Suite 1700, Milwaukee, Wisconsin 53202
Telephone 414.272.2000 Fax 414.272.2001
104 Shookoe St, Richmond, Virginia 23219
Telephone 804.707.2500
722 Williamson Street, Madison, Wisconsin 53703
Telephone 608.263.6300 Fax 608.263.6317
125 South Clark Street, Suite 675-2, Chicago, Illinois 60603
Telephone 312.789.4516

Sheet No.
A110H

NOT FOR
CONSTRUCTION

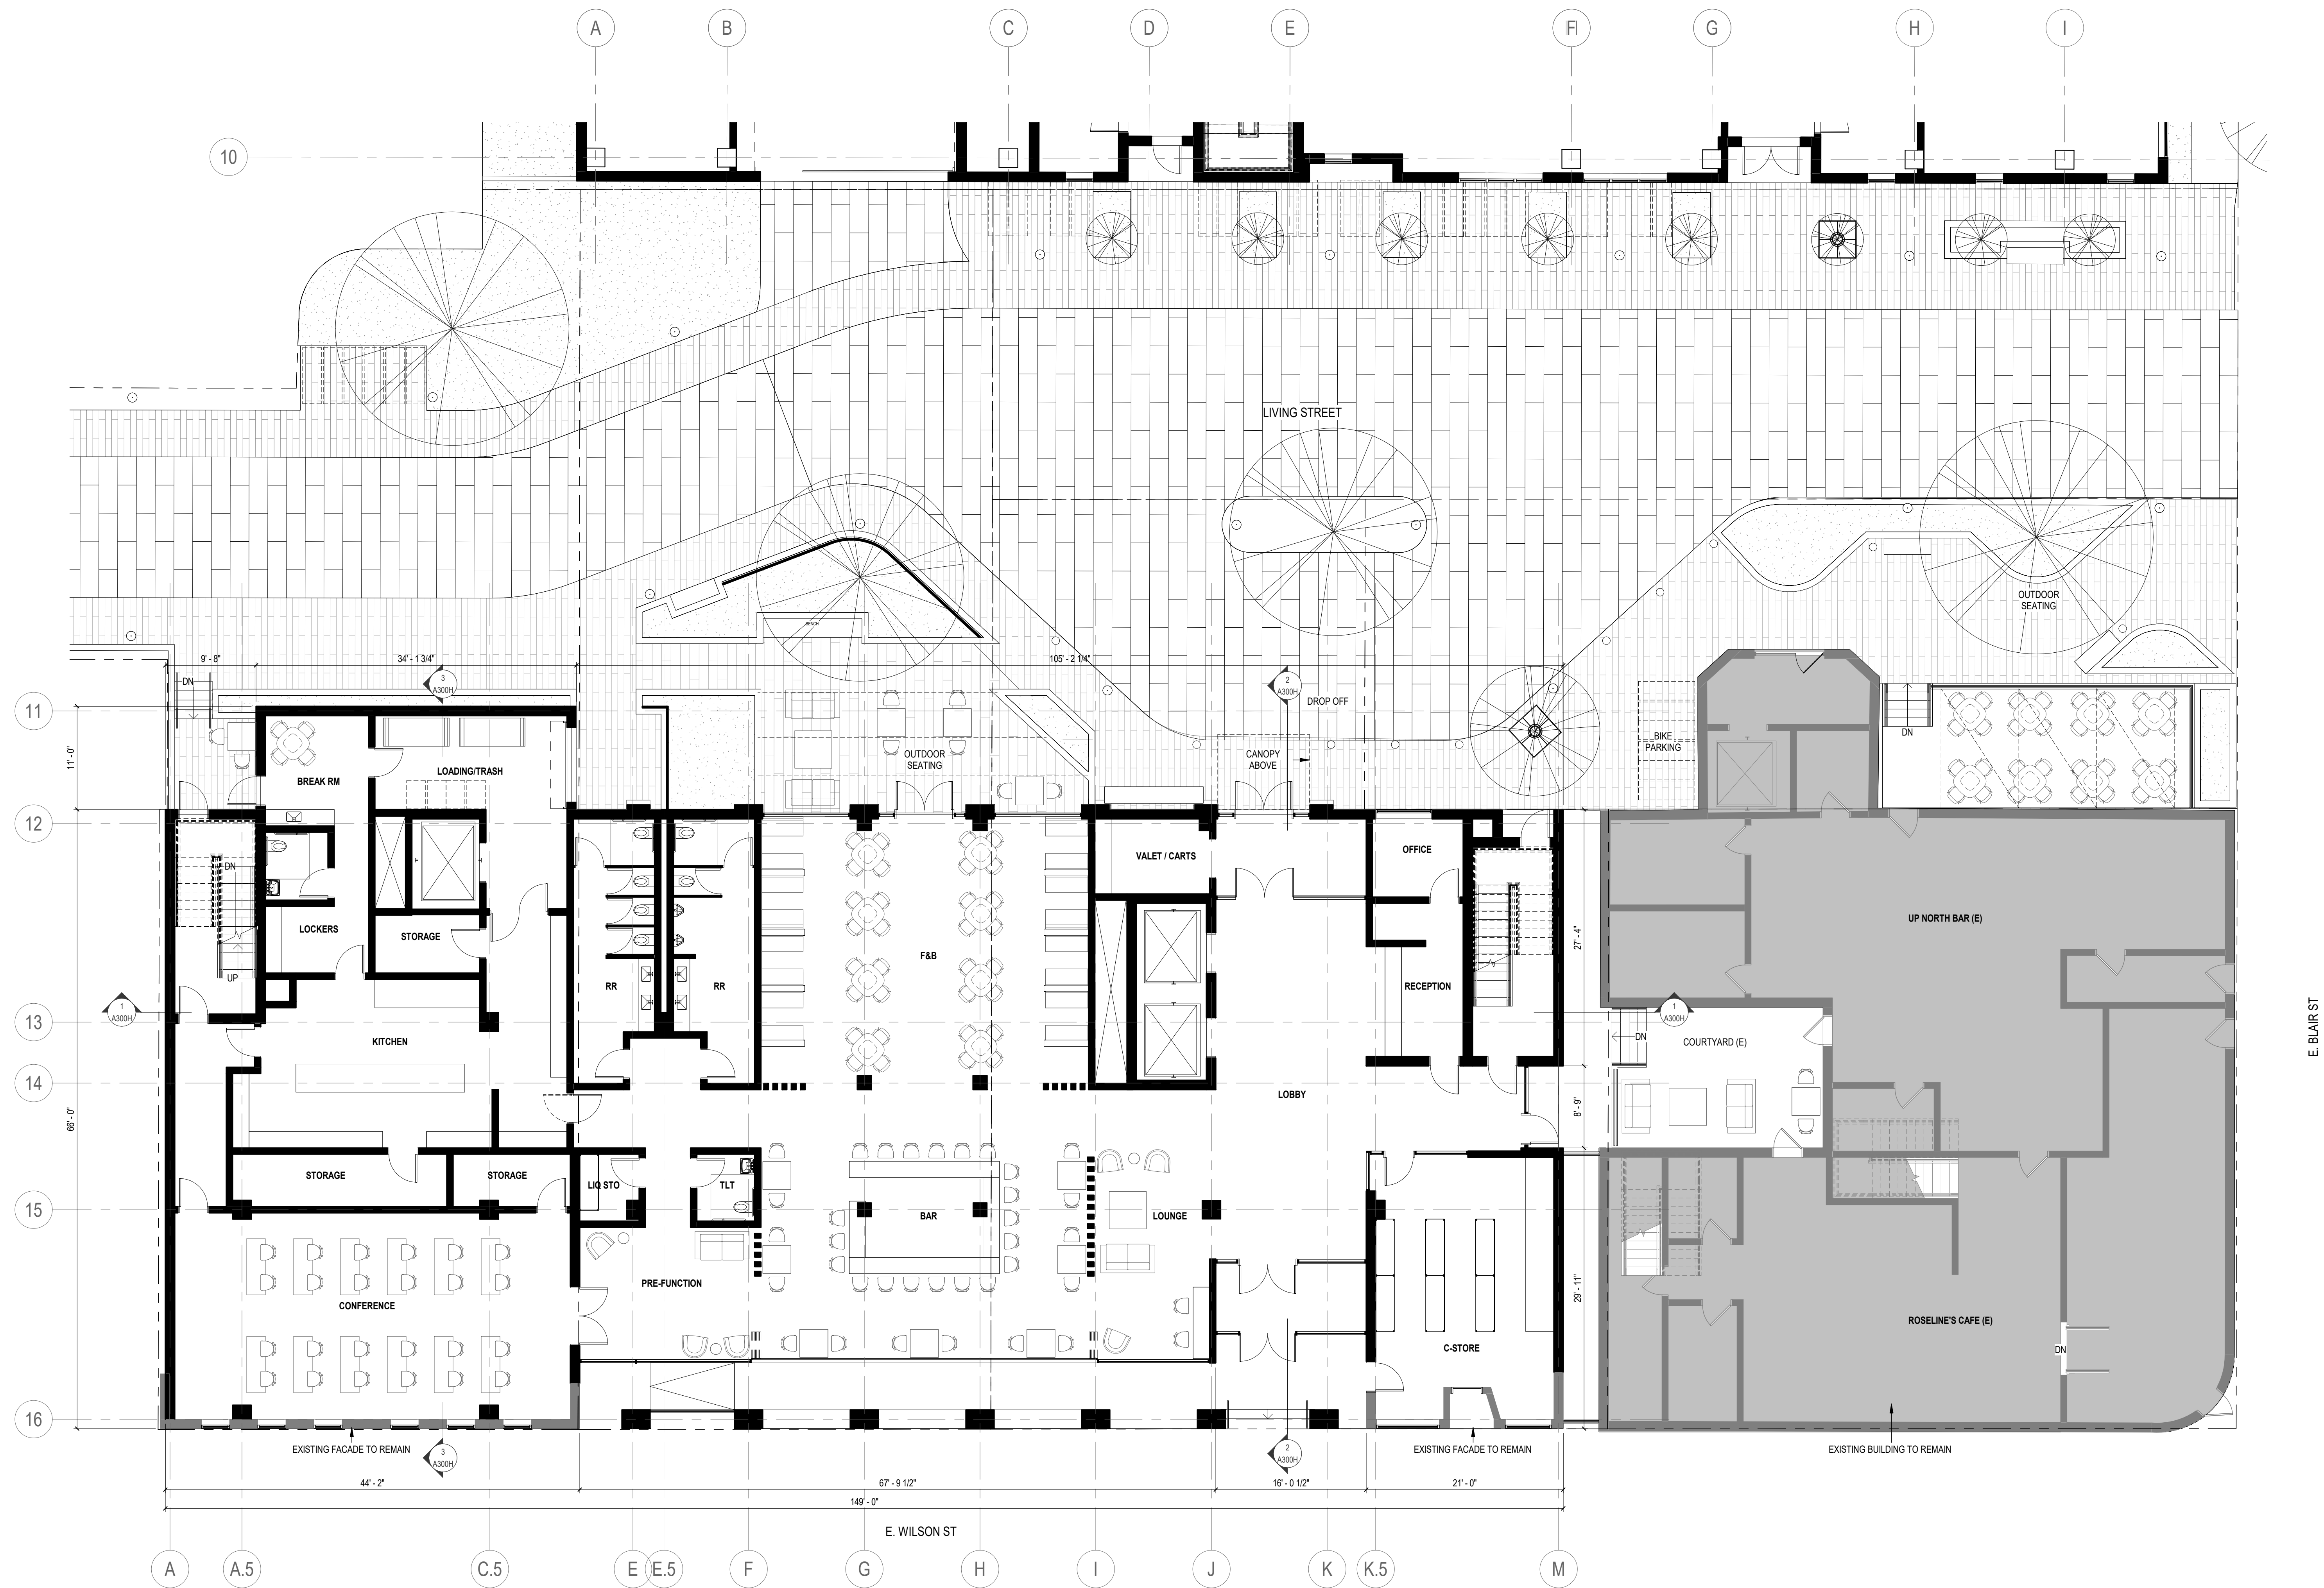

Revisions

CITY OF MADISON LAND USE
APPLICATION

SCOPE DOCUMENTS

Drawing Date
03/22/2024

WILSON + BLAIR
DEVELOPMENT

506 / 508 / 510 / 514 / 516 / 518 E WILSON ST
134 / 140 / 148 S BLAIR ST


Project No.
223014.00

Sheet Title
HOTEL - 1ST FLOOR
PLAN

Copyright © 2023 Kahler Slater, Inc. All rights reserved.
750 N Water Street, Suite 1700, Milwaukee, Wisconsin 53202
Telephone 414.272.2000 Fax 414.272.2001
104 Shockoe Slip, Richmond, Virginia 23219
Telephone 804.787.2500
722 Williamson Street, Madison, Wisconsin 53703
Telephone 608.263.6300 Fax 608.263.6317
125 South Clark Street, Suite 675-2, Chicago, Illinois 60603
Telephone 312.789.4516

Sheet No.
A111H

NOT FOR
CONSTRUCTION

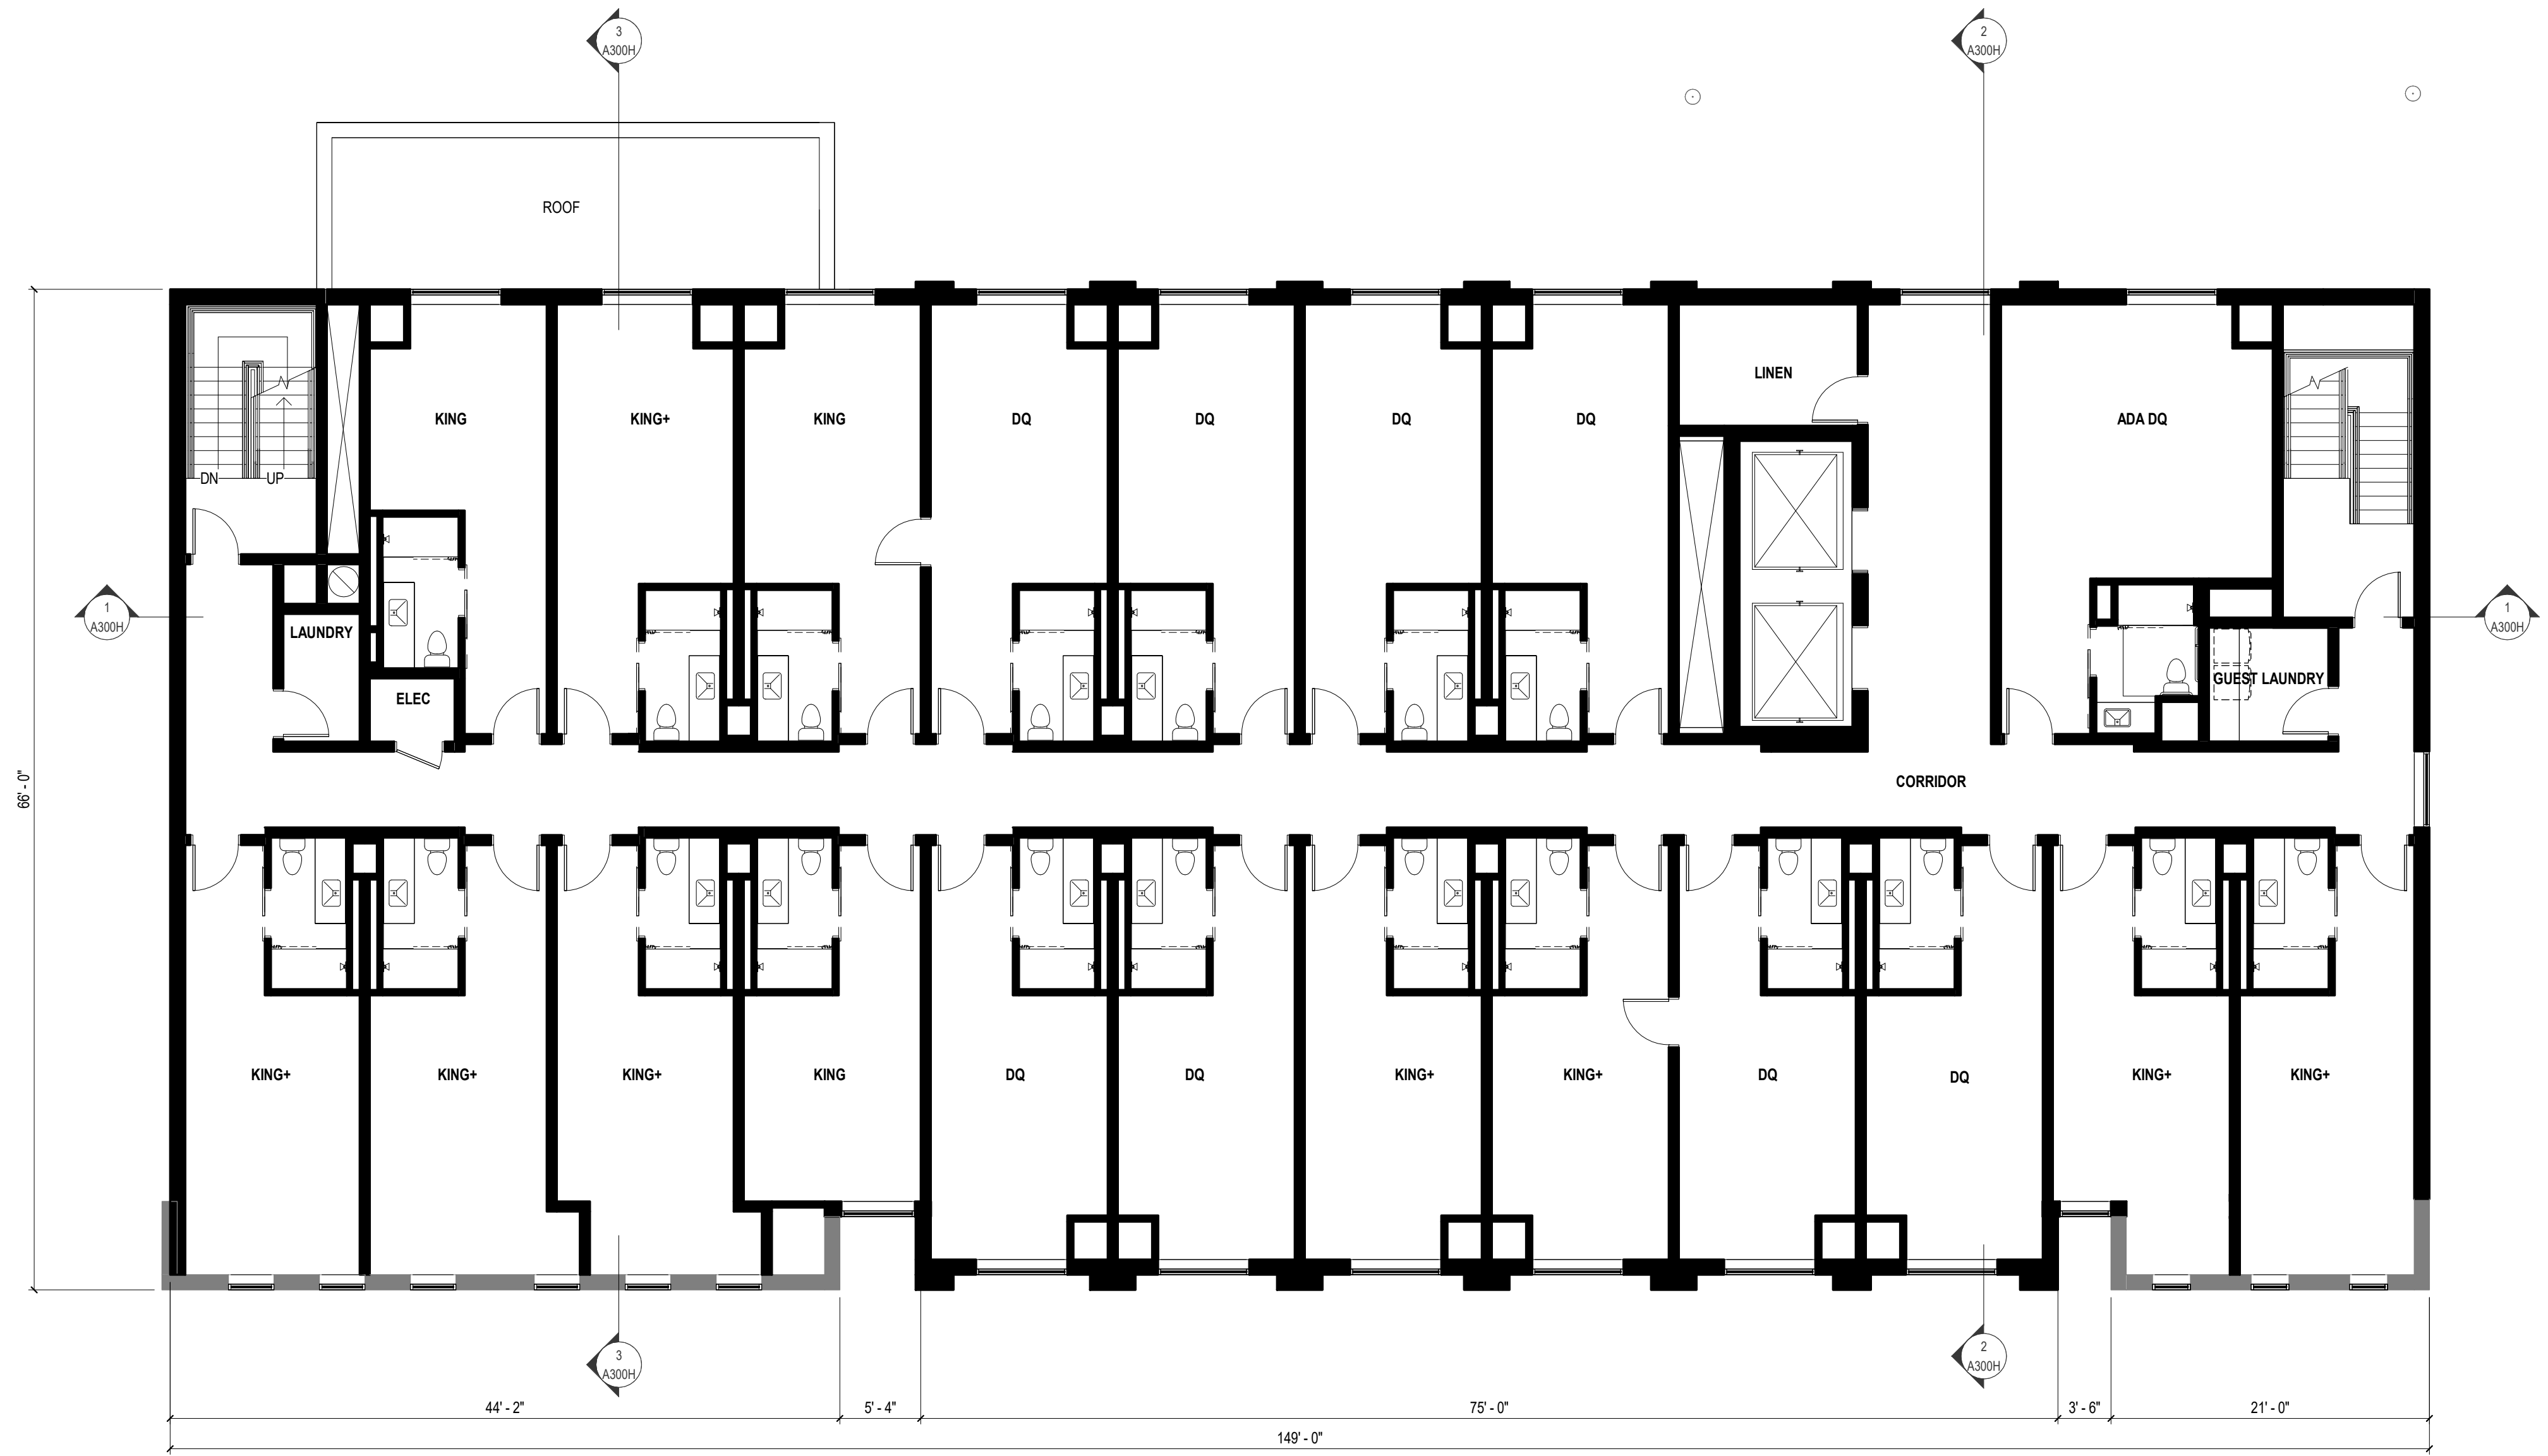

Revisions

CITY OF MADISON LAND USE
APPLICATION

SCOPE DOCUMENTS

Drawing Date
03/22/2024

WILSON + BLAIR
DEVELOPMENT

506 / 508 / 510 / 514 / 516 / 518 E WILSON ST
134 / 140 / 148 S BLAIR ST


Project No.
223014.00

Sheet Title
HOTEL - 2ND FLOOR
PLAN

Copyright © 2023 Kahler Slater, Inc. All rights reserved.
750 N Water Street, Suite 1700, Milwaukee, Wisconsin 53202
Telephone 414.272.2000 Fax 414.272.2001
104 Shockoe Slip, Richmond, Virginia 23219
Telephone 804.707.2500
722 Williamson Street, Madison, Wisconsin 53703
Telephone 608.263.6300 Fax 608.263.6317
125 South Clark Street, Suite 675-2, Chicago, Illinois 60603
Telephone 312.789.4516

Sheet No.
A112H

NOT FOR
CONSTRUCTION

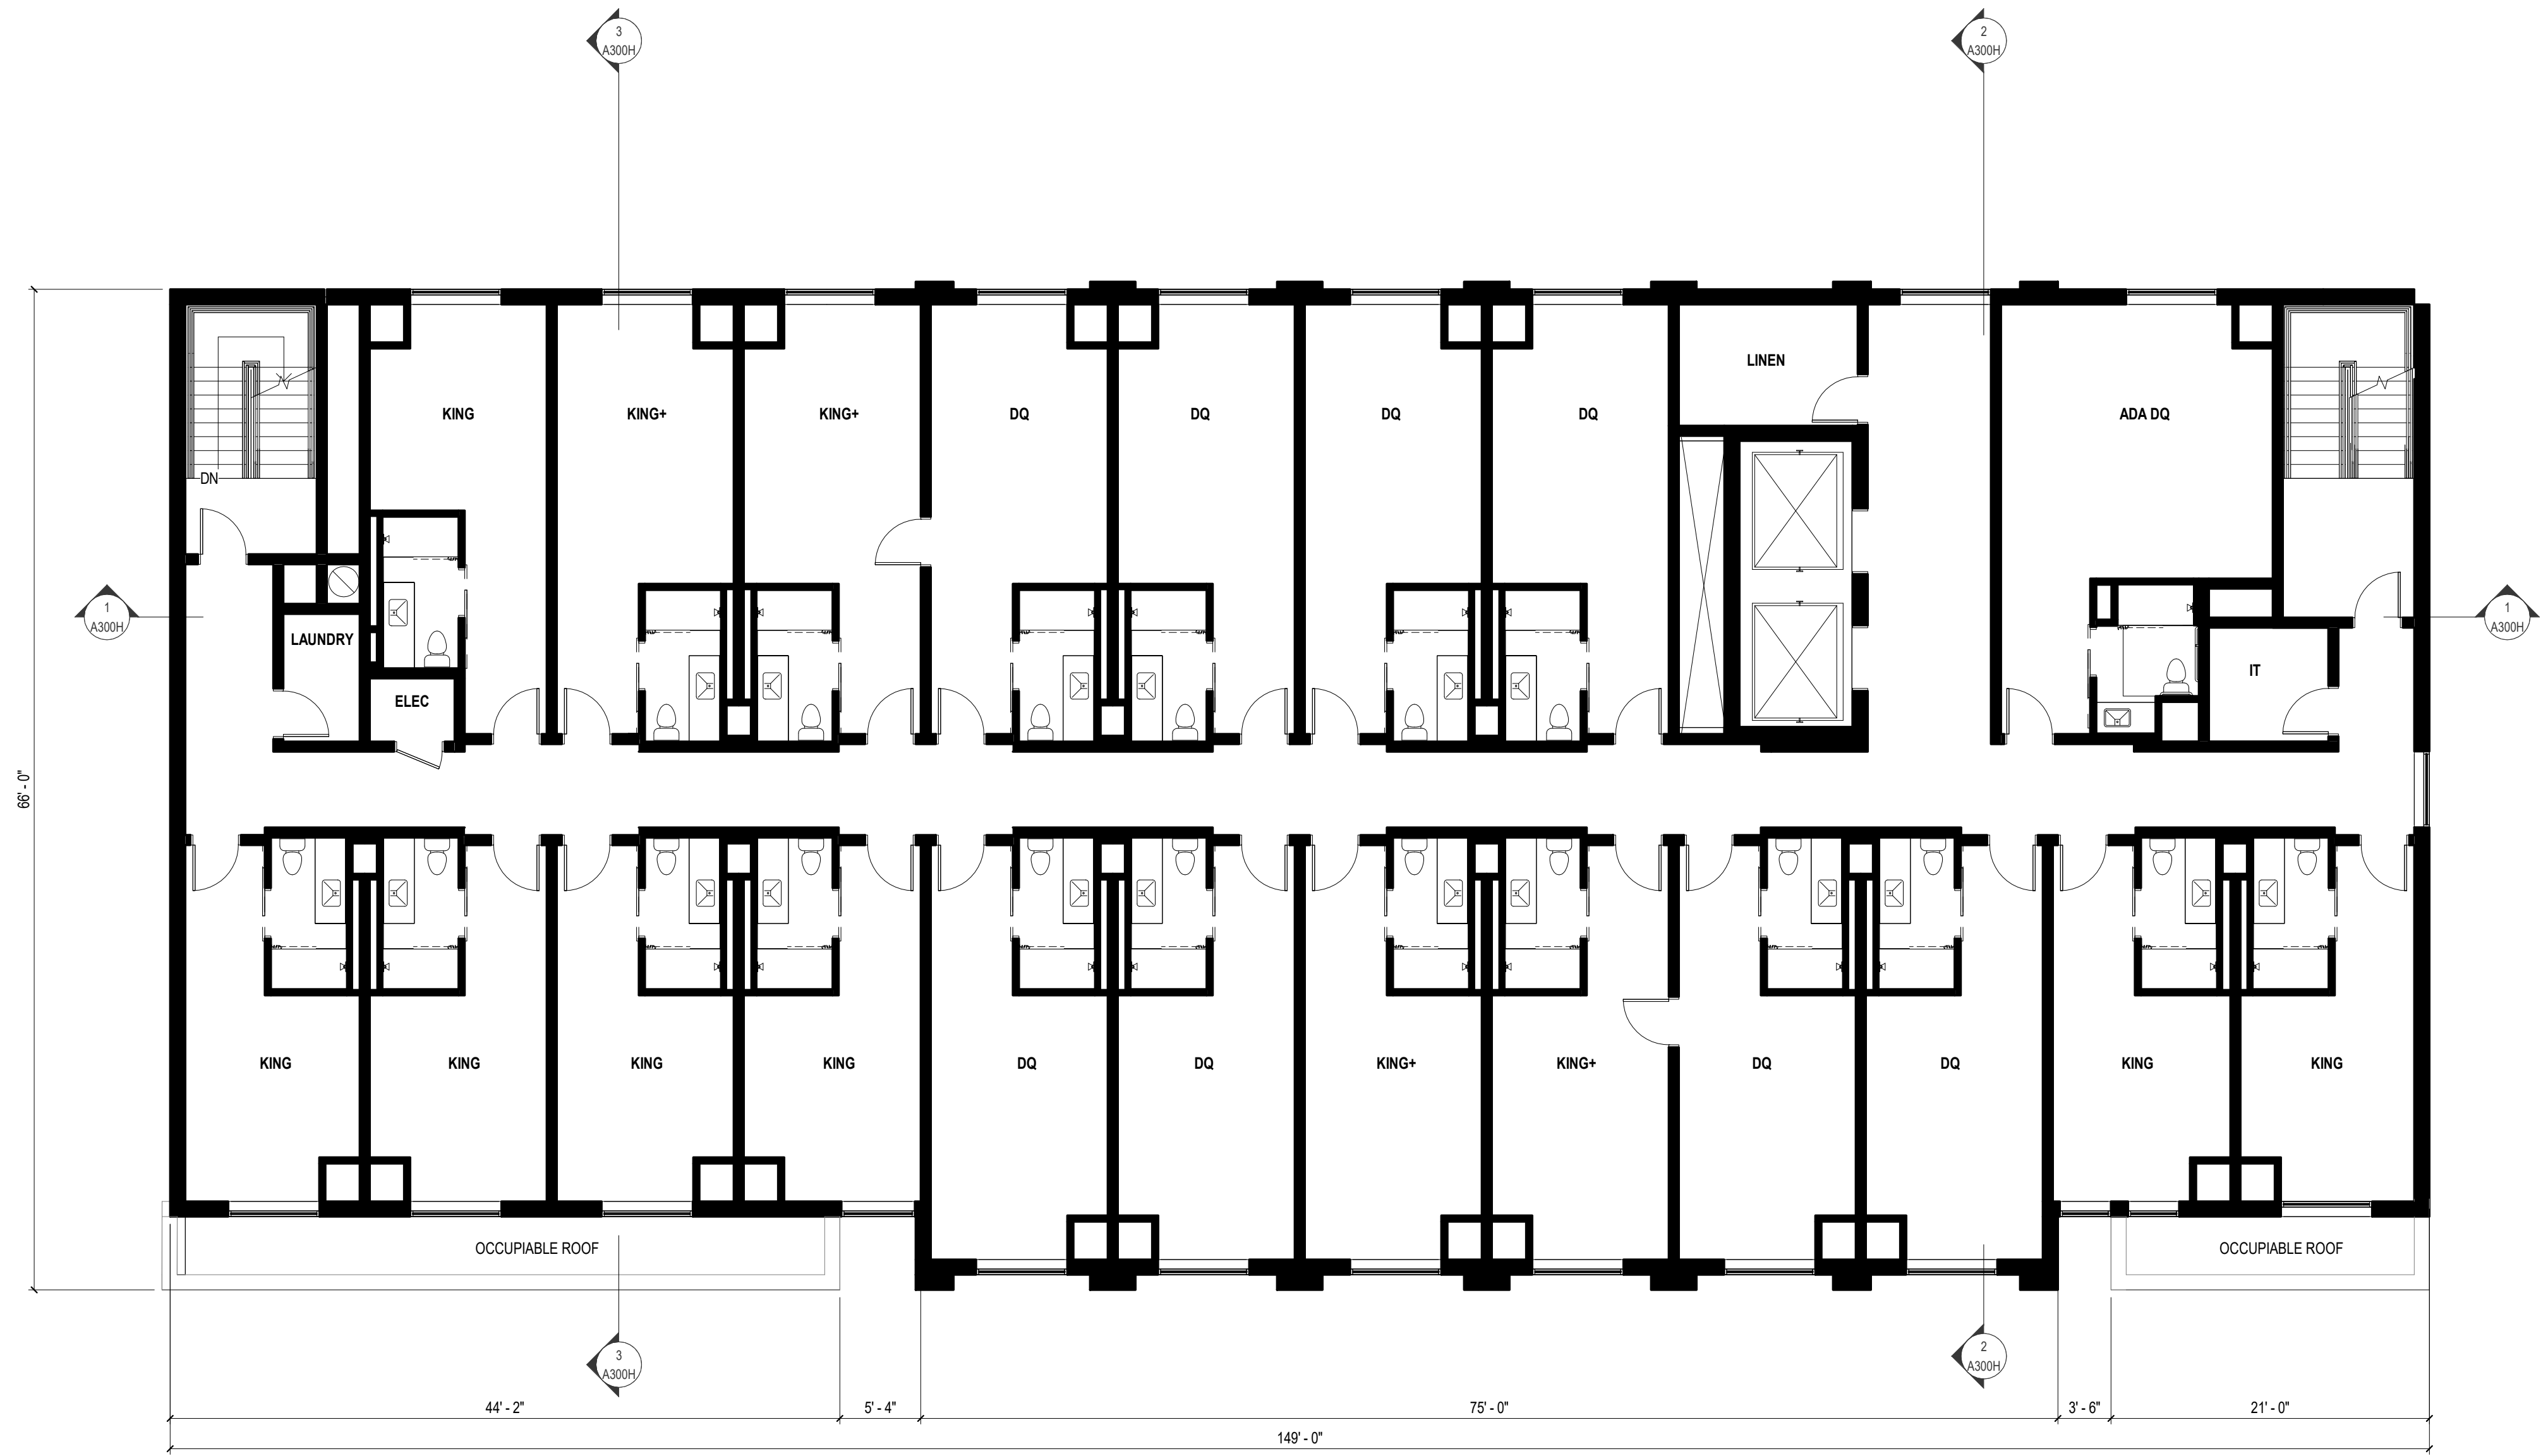

Revisions

CITY OF MADISON LAND USE
APPLICATION

SCOPE DOCUMENTS

Drawing Date
03/22/2024

WILSON + BLAIR
DEVELOPMENT

506 / 508 / 510 / 514 / 516 / 518 E WILSON ST
134 / 140 / 148 S BLAIR ST


Project No.
223014.00

Sheet Title
HOTEL - 3RD FLOOR
PLAN

Copyright © 2023 Kahler Slater, Inc. All rights reserved.
750 N Water Street, Suite 1700, Milwaukee, Wisconsin 53202
Telephone 414.272.2000 Fax 414.272.2001
104 Shockoe Slip, Richmond, Virginia 23219
Telephone 804.707.2500
722 Williamson Street, Madison, Wisconsin 53703
Telephone 608.263.6300 Fax 608.263.6317
125 South Clark Street, Suite 675-2, Chicago, Illinois 60603
Telephone 312.789.4516

Sheet No.
A113H

NOT FOR
CONSTRUCTION

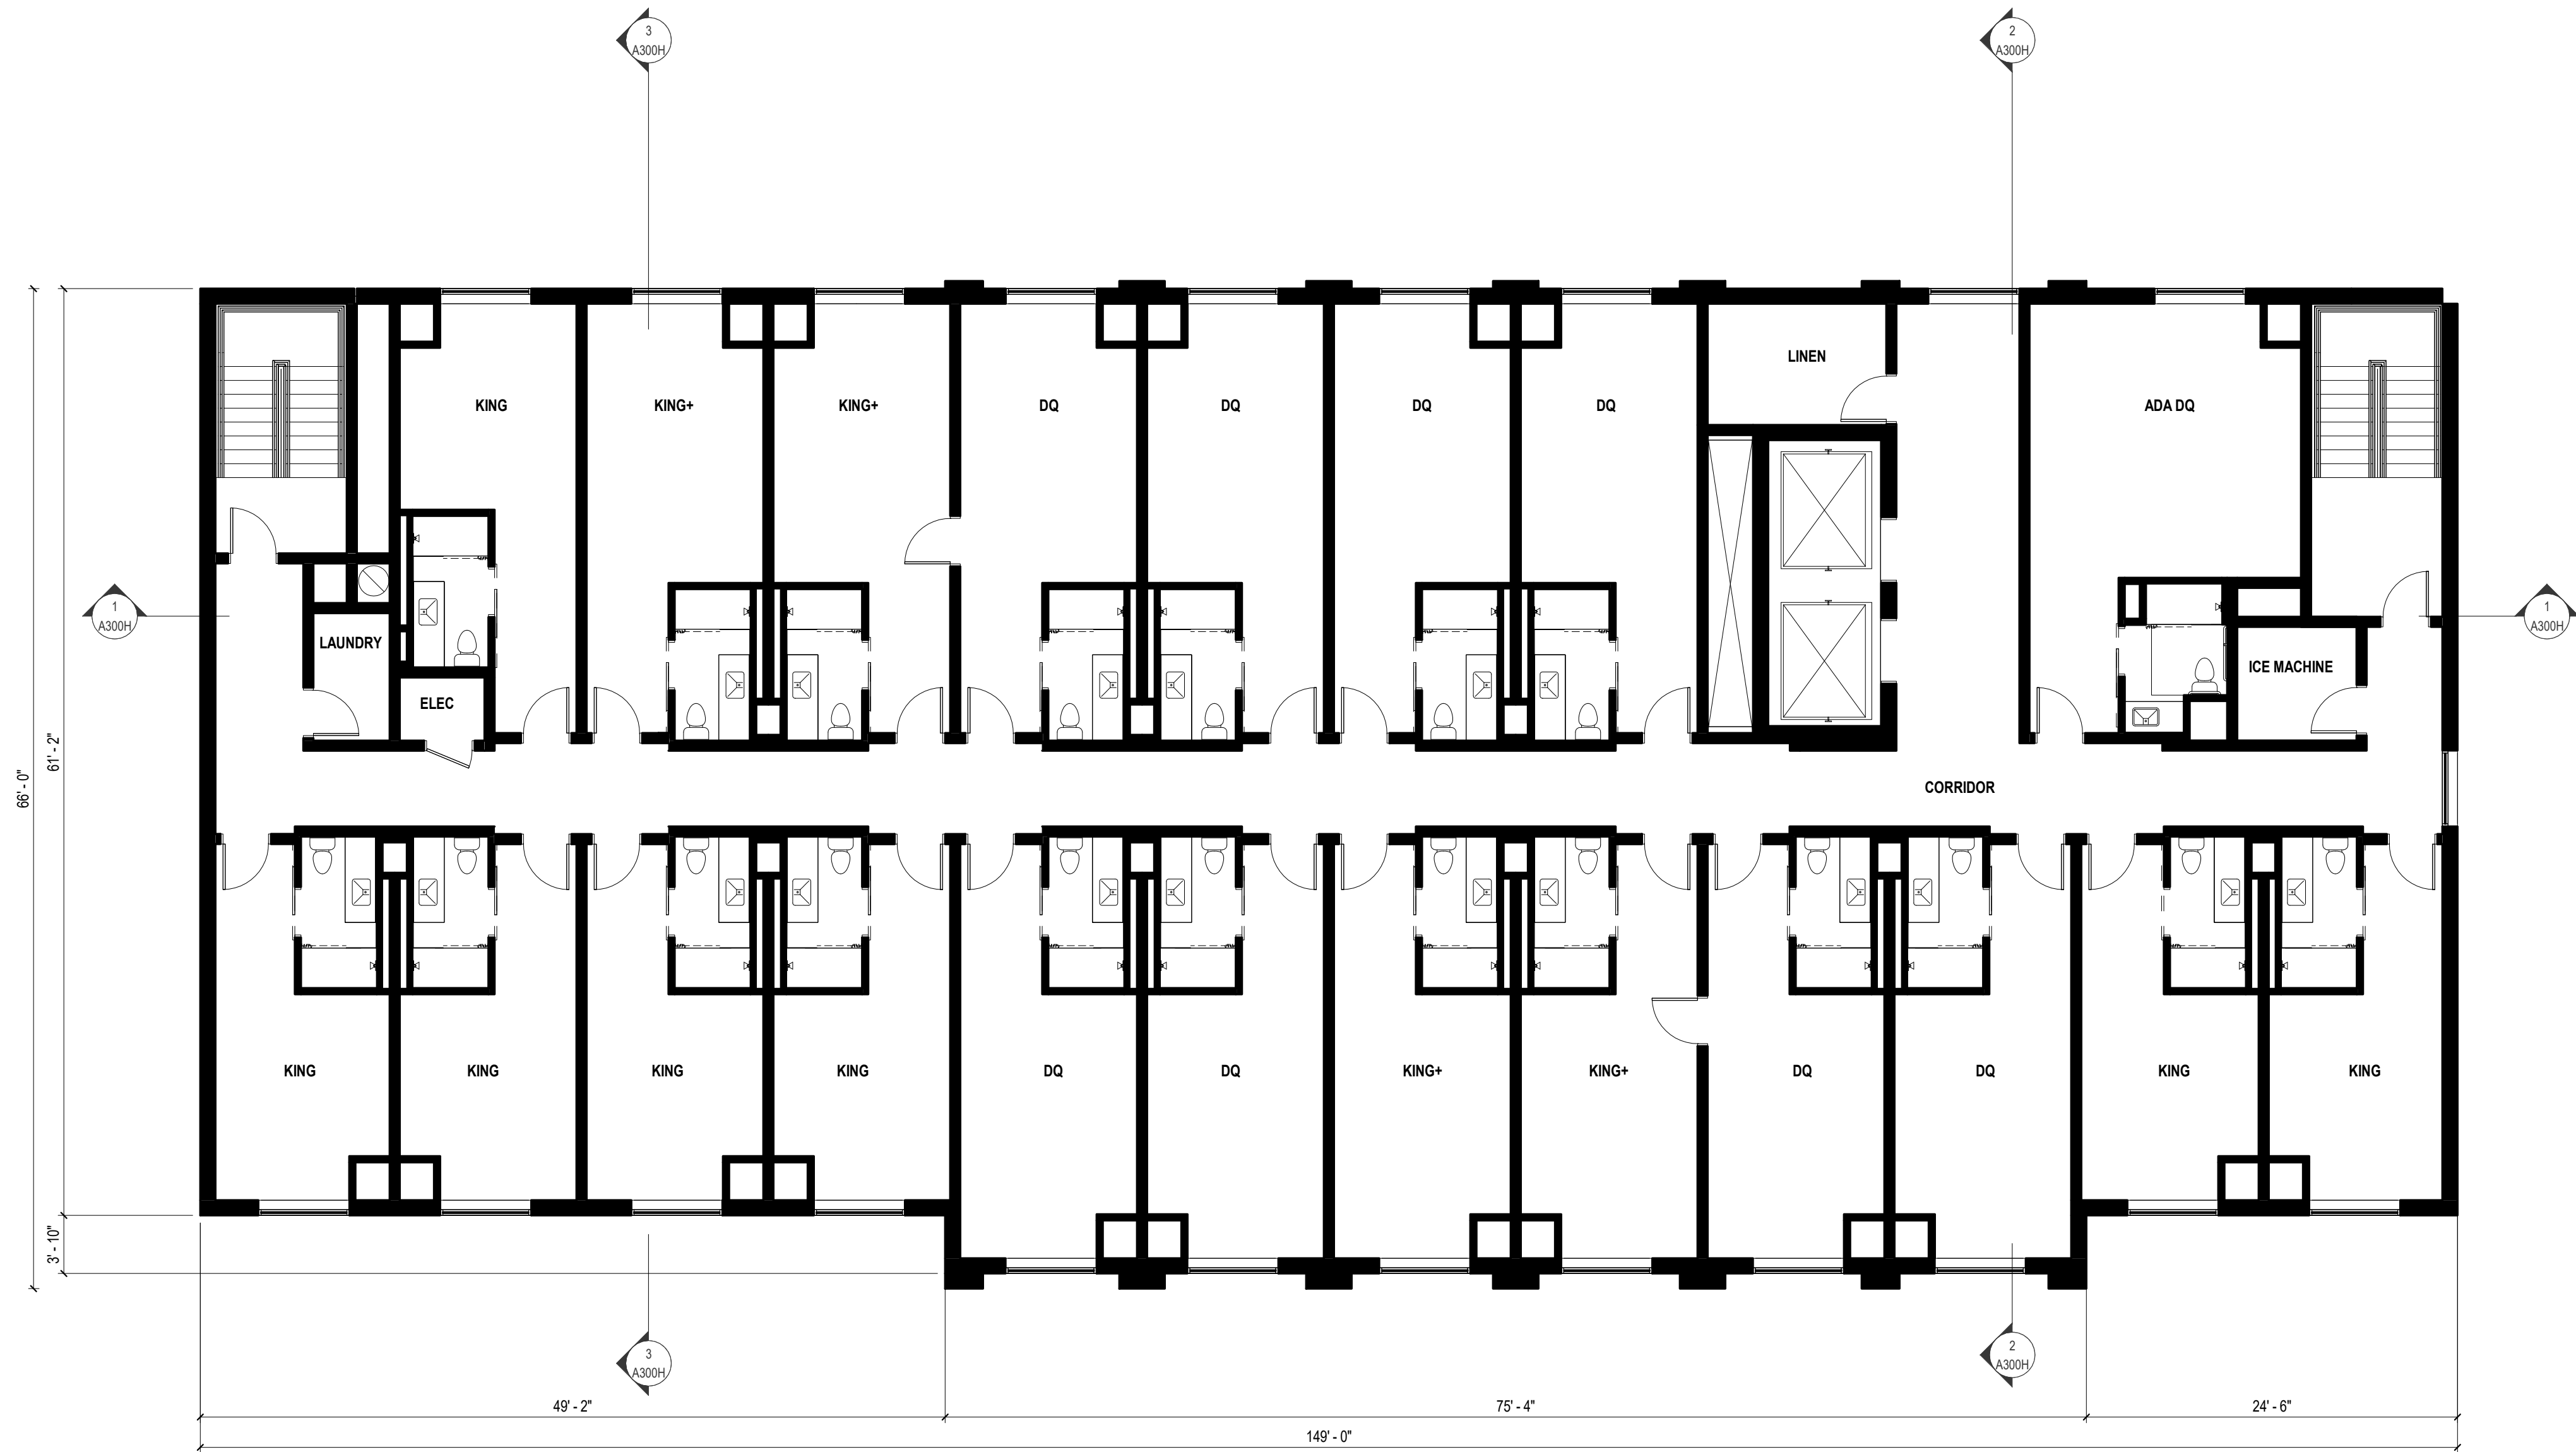

Revisions

CITY OF MADISON LAND USE
APPLICATION

SCOPE DOCUMENTS

Drawing Date
03/22/2024

WILSON + BLAIR
DEVELOPMENT

506 / 508 / 510 / 514 / 516 / 518 E WILSON ST
134 / 140 / 148 S BLAIR ST


Project No.
223014.00

Sheet Title


HOTEL - TYPICAL FLOOR
PLAN (4-6)

Copyright © 2023 Kahler Slater, Inc. All rights reserved.
750 N Water Street, Suite 1700, Milwaukee, Wisconsin 53202
Telephone 414.272.2000 Fax 414.272.2001
104 Shockoe Slip, Richmond, Virginia 23219
Telephone 804.707.2500
722 Williamson Street, Madison, Wisconsin 53703
Telephone 608.263.6300 Fax 608.263.6317
125 South Clark Street, Suite 675-2, Chicago, Illinois 60603
Telephone 312.789.4516

Sheet No.
A114H

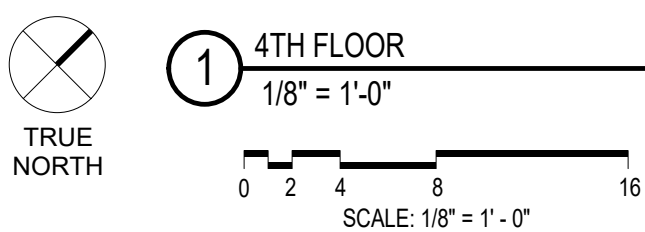

NOT FOR
CONSTRUCTION

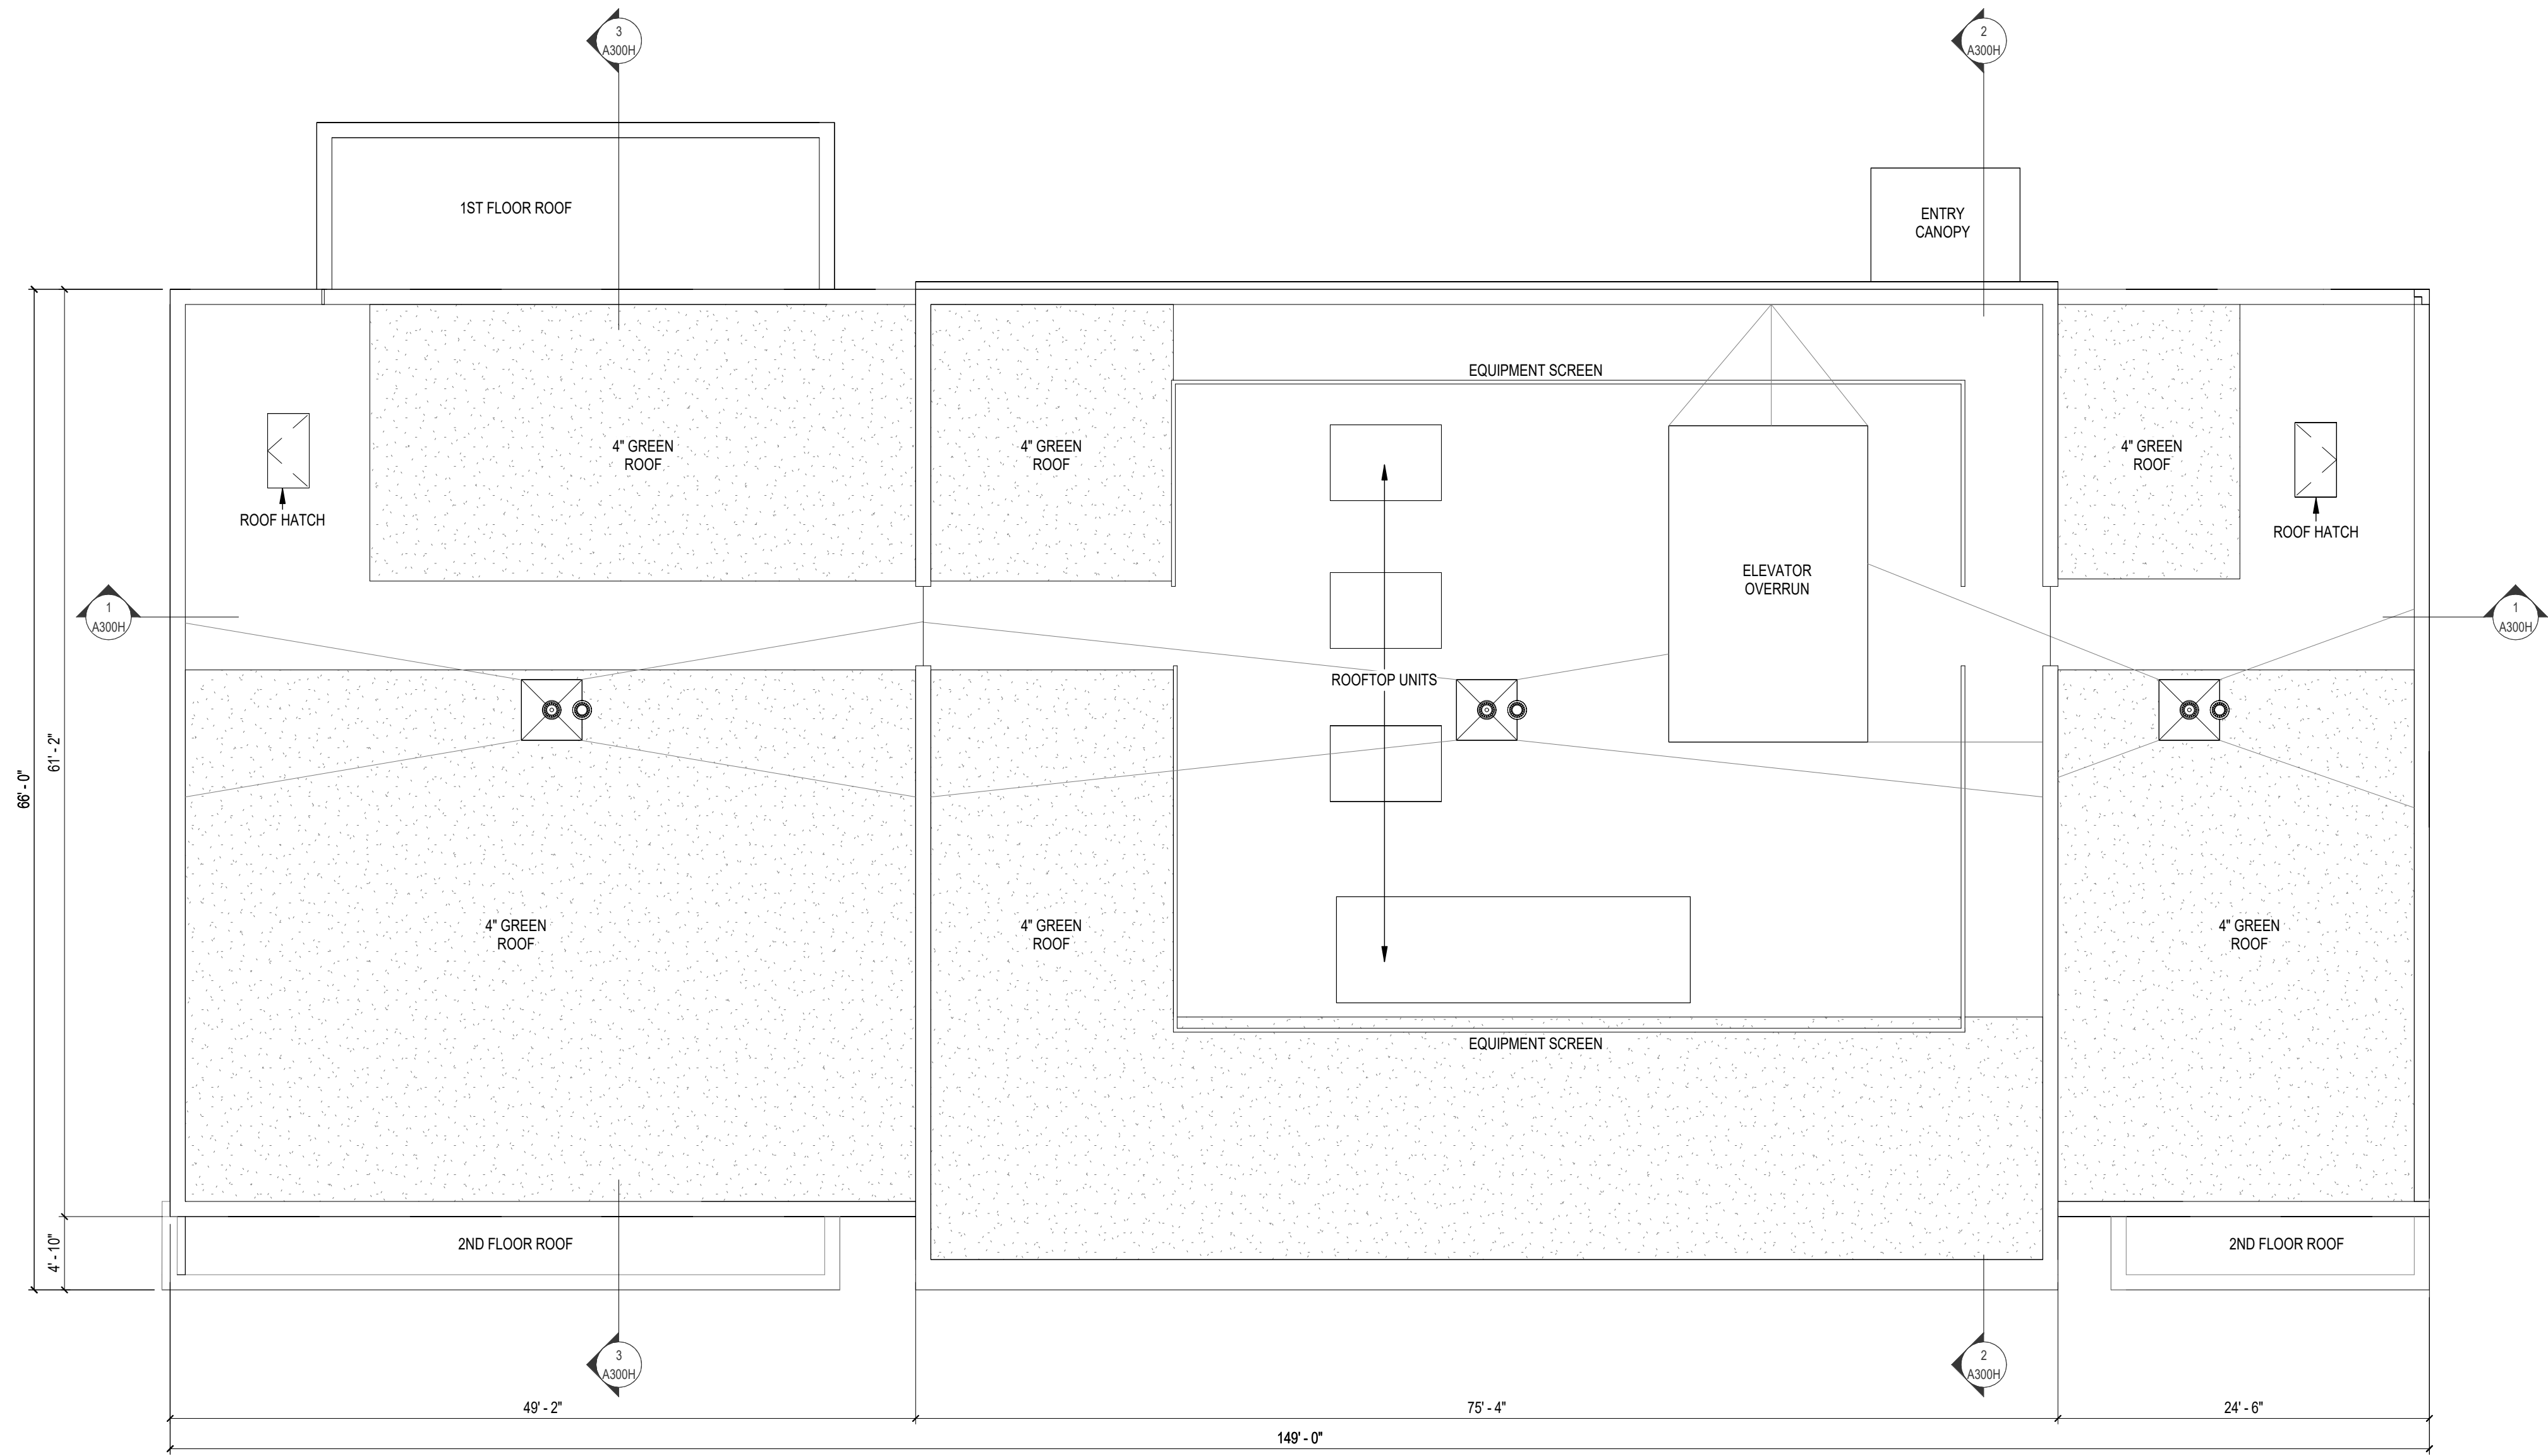

Revisions

CITY OF MADISON LAND USE
APPLICATION

SCOPE DOCUMENTS

Drawing Date
03/22/2024

WILSON + BLAIR
DEVELOPMENT

506 / 508 / 510 / 514 / 516 / 518 E WILSON ST
134 / 140 / 148 S BLAIR ST

Project No.
223014.00

Sheet Title
HOTEL - ROOF PLAN

Copyright © 2023 Kahler Slater, Inc. All rights reserved.
750 N Water Street, Suite 1700, Milwaukee, Wisconsin 53202
Telephone 414.272.2000 Fax 414.272.2001
104 Shockoe Slip, Richmond, Virginia 23219
Telephone 804.707.2500
722 Williamson Street, Madison, Wisconsin 53703
Telephone 608.263.6300 Fax 608.263.6317
125 South Clark Street, Suite 675-2, Chicago, Illinois 60603
Telephone 312.789.4516

Sheet No.
A115H



NOT FOR
CONSTRUCTION

FIBREGLASS WINDOW
CORRUGATED METAL PANEL - PERFORATED
METAL PANEL REVEAL
METAL PANEL
CORRUGATED METAL PANEL
METAL COPING
CLAY BRICK - UTILITY
METAL EXTRUSION WITH INTEGRATED DOWNLIGHT



ELEVATOR OVERRUN
170'-0"
ROOF
164'-0"
Level 6
154'-0"
Level 5
144'-0"
Level 4
134'-0"
Level 3
124'-0"
Level 2
114'-0"
Level 1
100'-0"

Revisions

CITY OF MADISON LAND USE
APPLICATION

SCOPE DOCUMENTS

Drawing Date
03/22/2024

WILSON + BLAIR
DEVELOPMENT

506 / 508 / 510 / 514 / 516 / 518 E WILSON ST
134 / 140 / 148 S BLAIR ST

Project No.
223014.00


Sheet Title
HOTEL - EXTERIOR
ELEVATIONS

Copyright © 2023 Kahler Slater, Inc. All rights reserved.
750 N Water Street, Suite 1700, Milwaukee, Wisconsin 53202
Telephone 414.272.2000 Fax 414.272.2001
104 Shockoe Slip, Richmond, Virginia 23219
Telephone 804.707.2500
722 Williamson Street, Madison, Wisconsin 53703
Telephone 608.263.6300 Fax 608.263.6317
125 South Clark Street, Suite 675-2, Chicago, Illinois 60603
Telephone 312.789.4516

Sheet No.

A211H

1 EAST WILSON
1/8" = 1'-0"
0 2 4 8 16
SCALE: 1/8" = 1'-0"

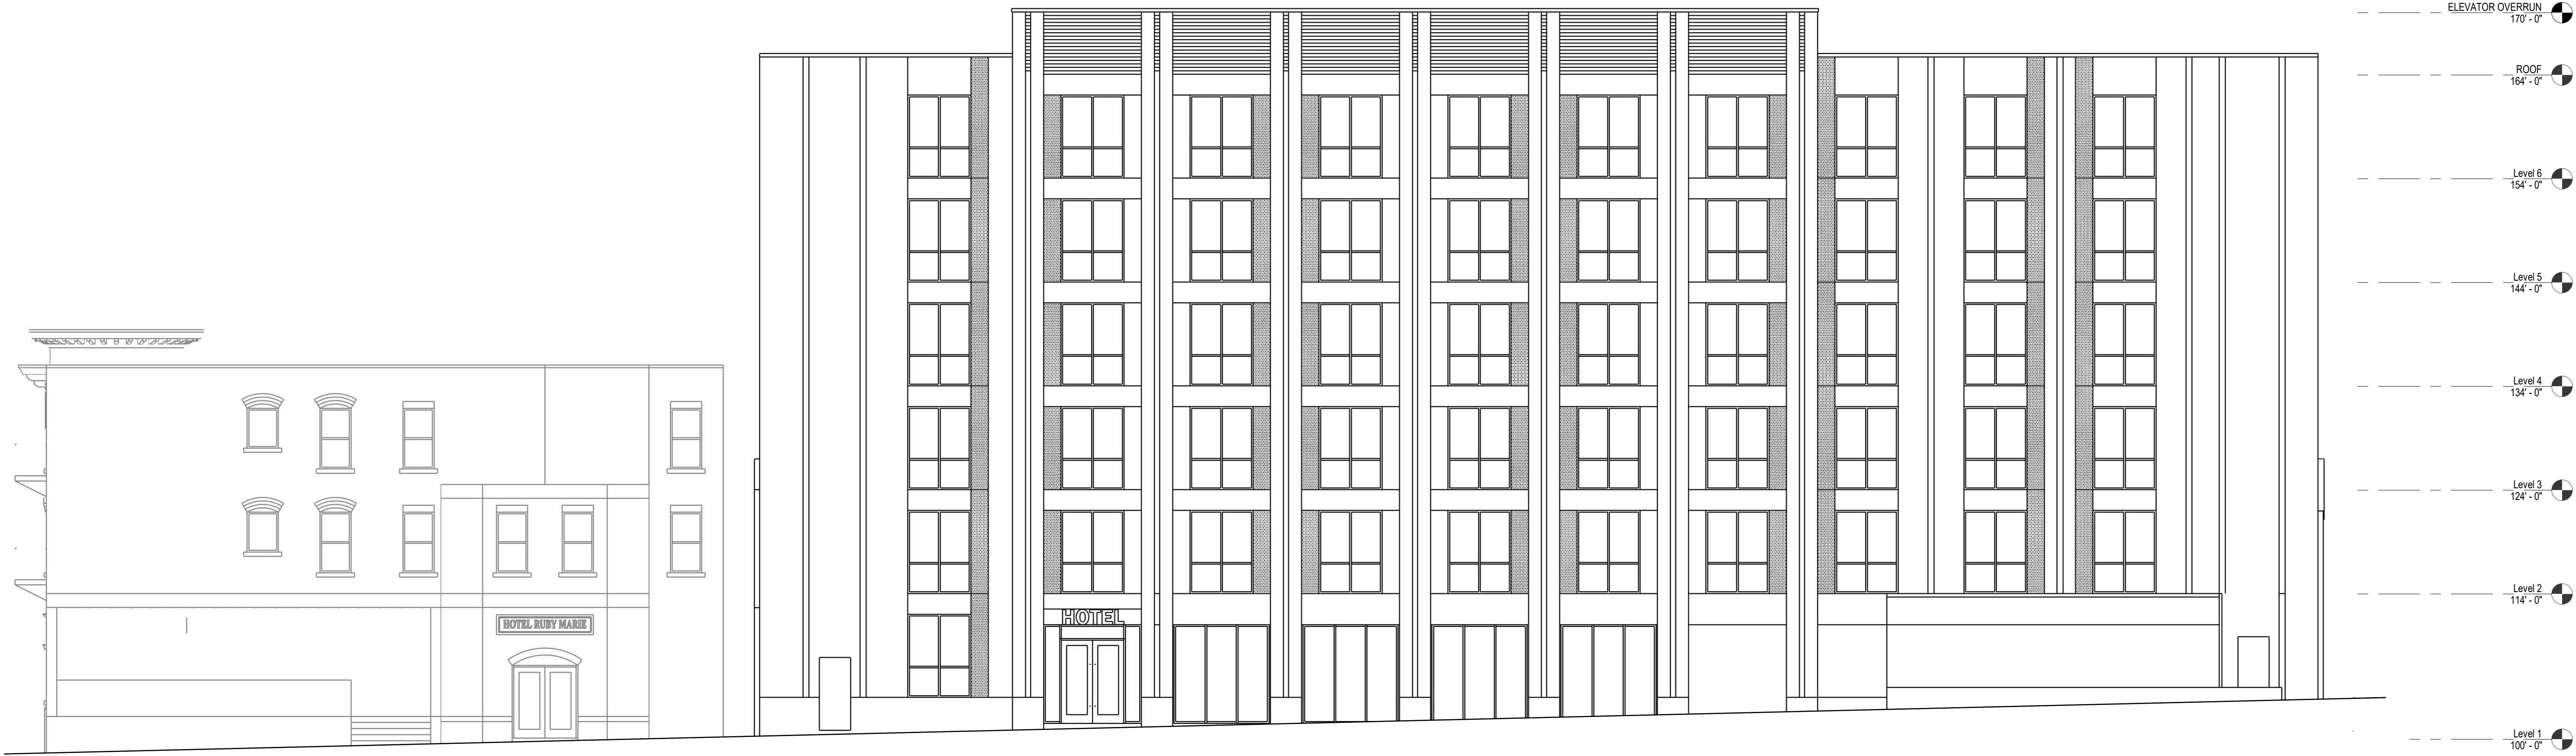

NOT FOR
CONSTRUCTION



EXISTING DECK STRUCTURE TO BE
DEMOLISHED AND REPLACED IN
FUTURE PHASE (FUTURE SUBMITTAL)

1 LIVING STREET
1/8" = 1'-0"
0 2 4 8 16
SCALE: 1/8" = 1'-0"

Revisions

CITY OF MADISON LAND USE
APPLICATION

SCOPE DOCUMENTS

Drawing Date
03/22/2024

WILSON + BLAIR
DEVELOPMENT

506 / 508 / 510 / 514 / 516 / 518 E WILSON ST
134 / 140 / 148 S BLAIR ST



Project No.
223014.00

Sheet Title
HOTEL - EXTERIOR
ELEVATIONS

Copyright © 2023 Kahler Slater, Inc. All rights reserved.
750 N Water Street, Suite 1700, Milwaukee, Wisconsin 53202
Telephone 414.272.2000 Fax 414.272.2001
104 Shockoe Slip, Richmond, Virginia 23219
Telephone 804.707.2500
722 Williamson Street, Madison, Wisconsin 53703
Telephone 608.263.6300 Fax 608.263.6317
125 South Clark Street, Suite 675-2, Chicago, Illinois 60603
Telephone 312.789.4516

Sheet No.
A212H

NOT FOR
CONSTRUCTION

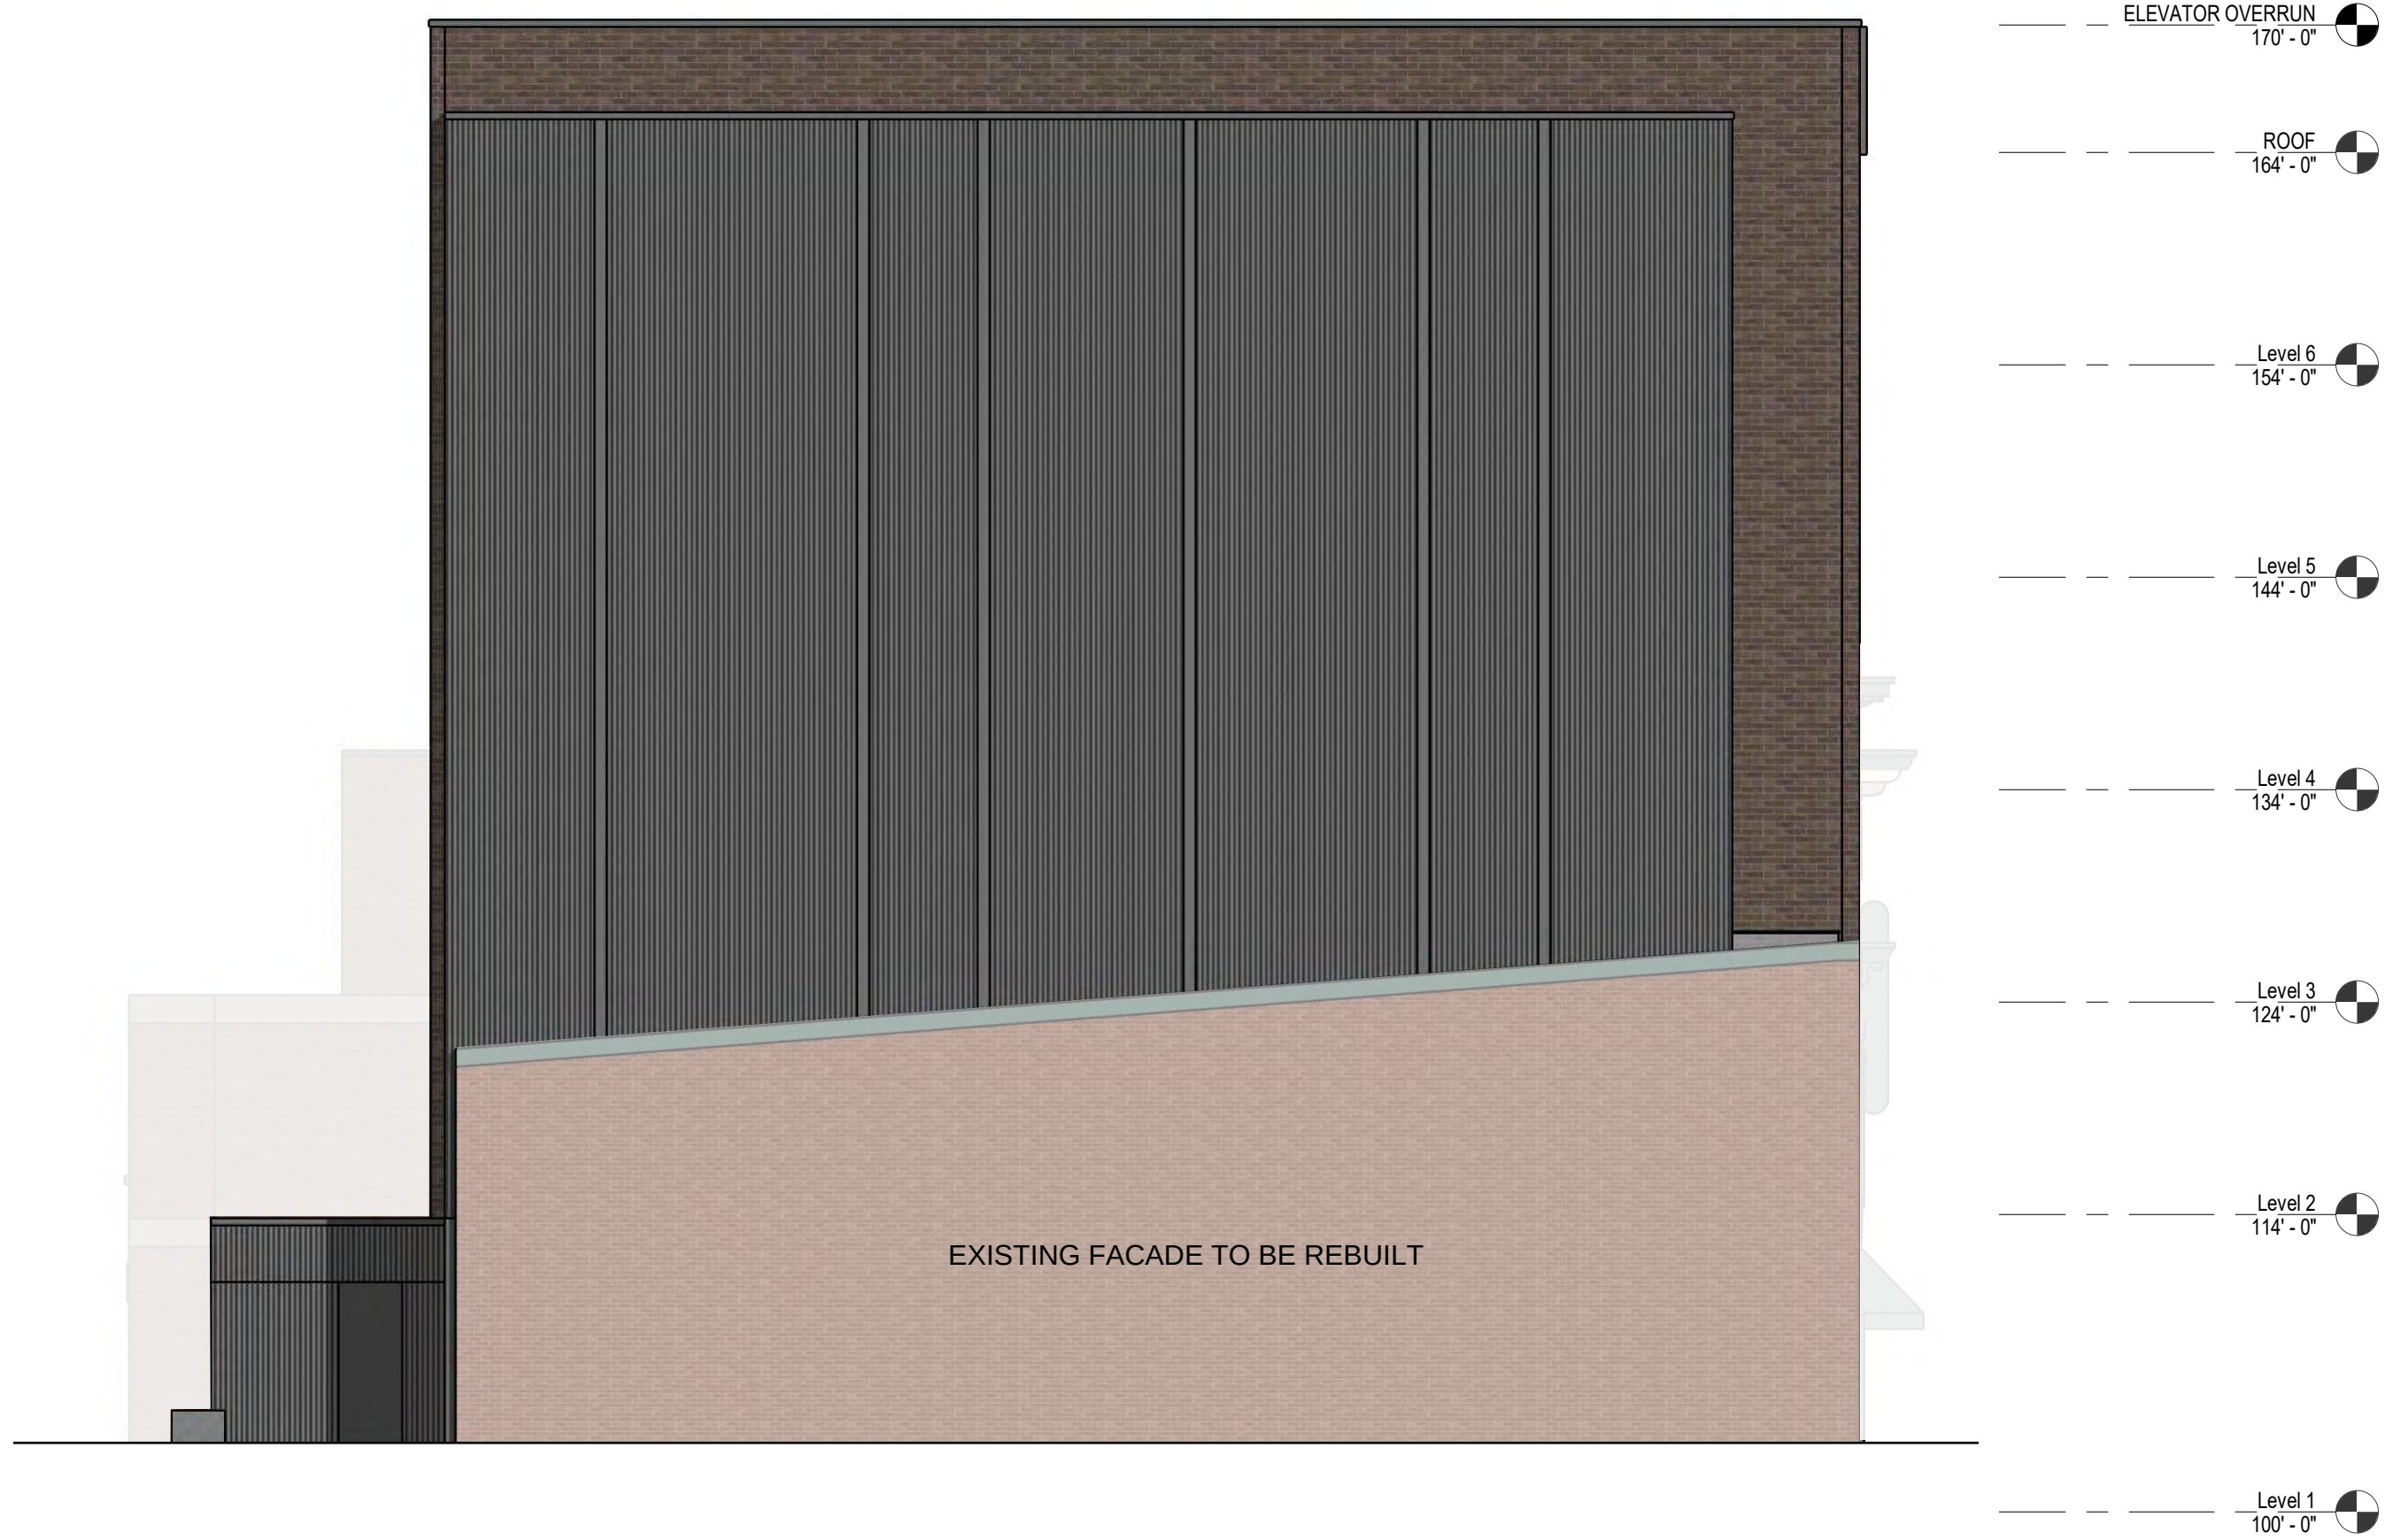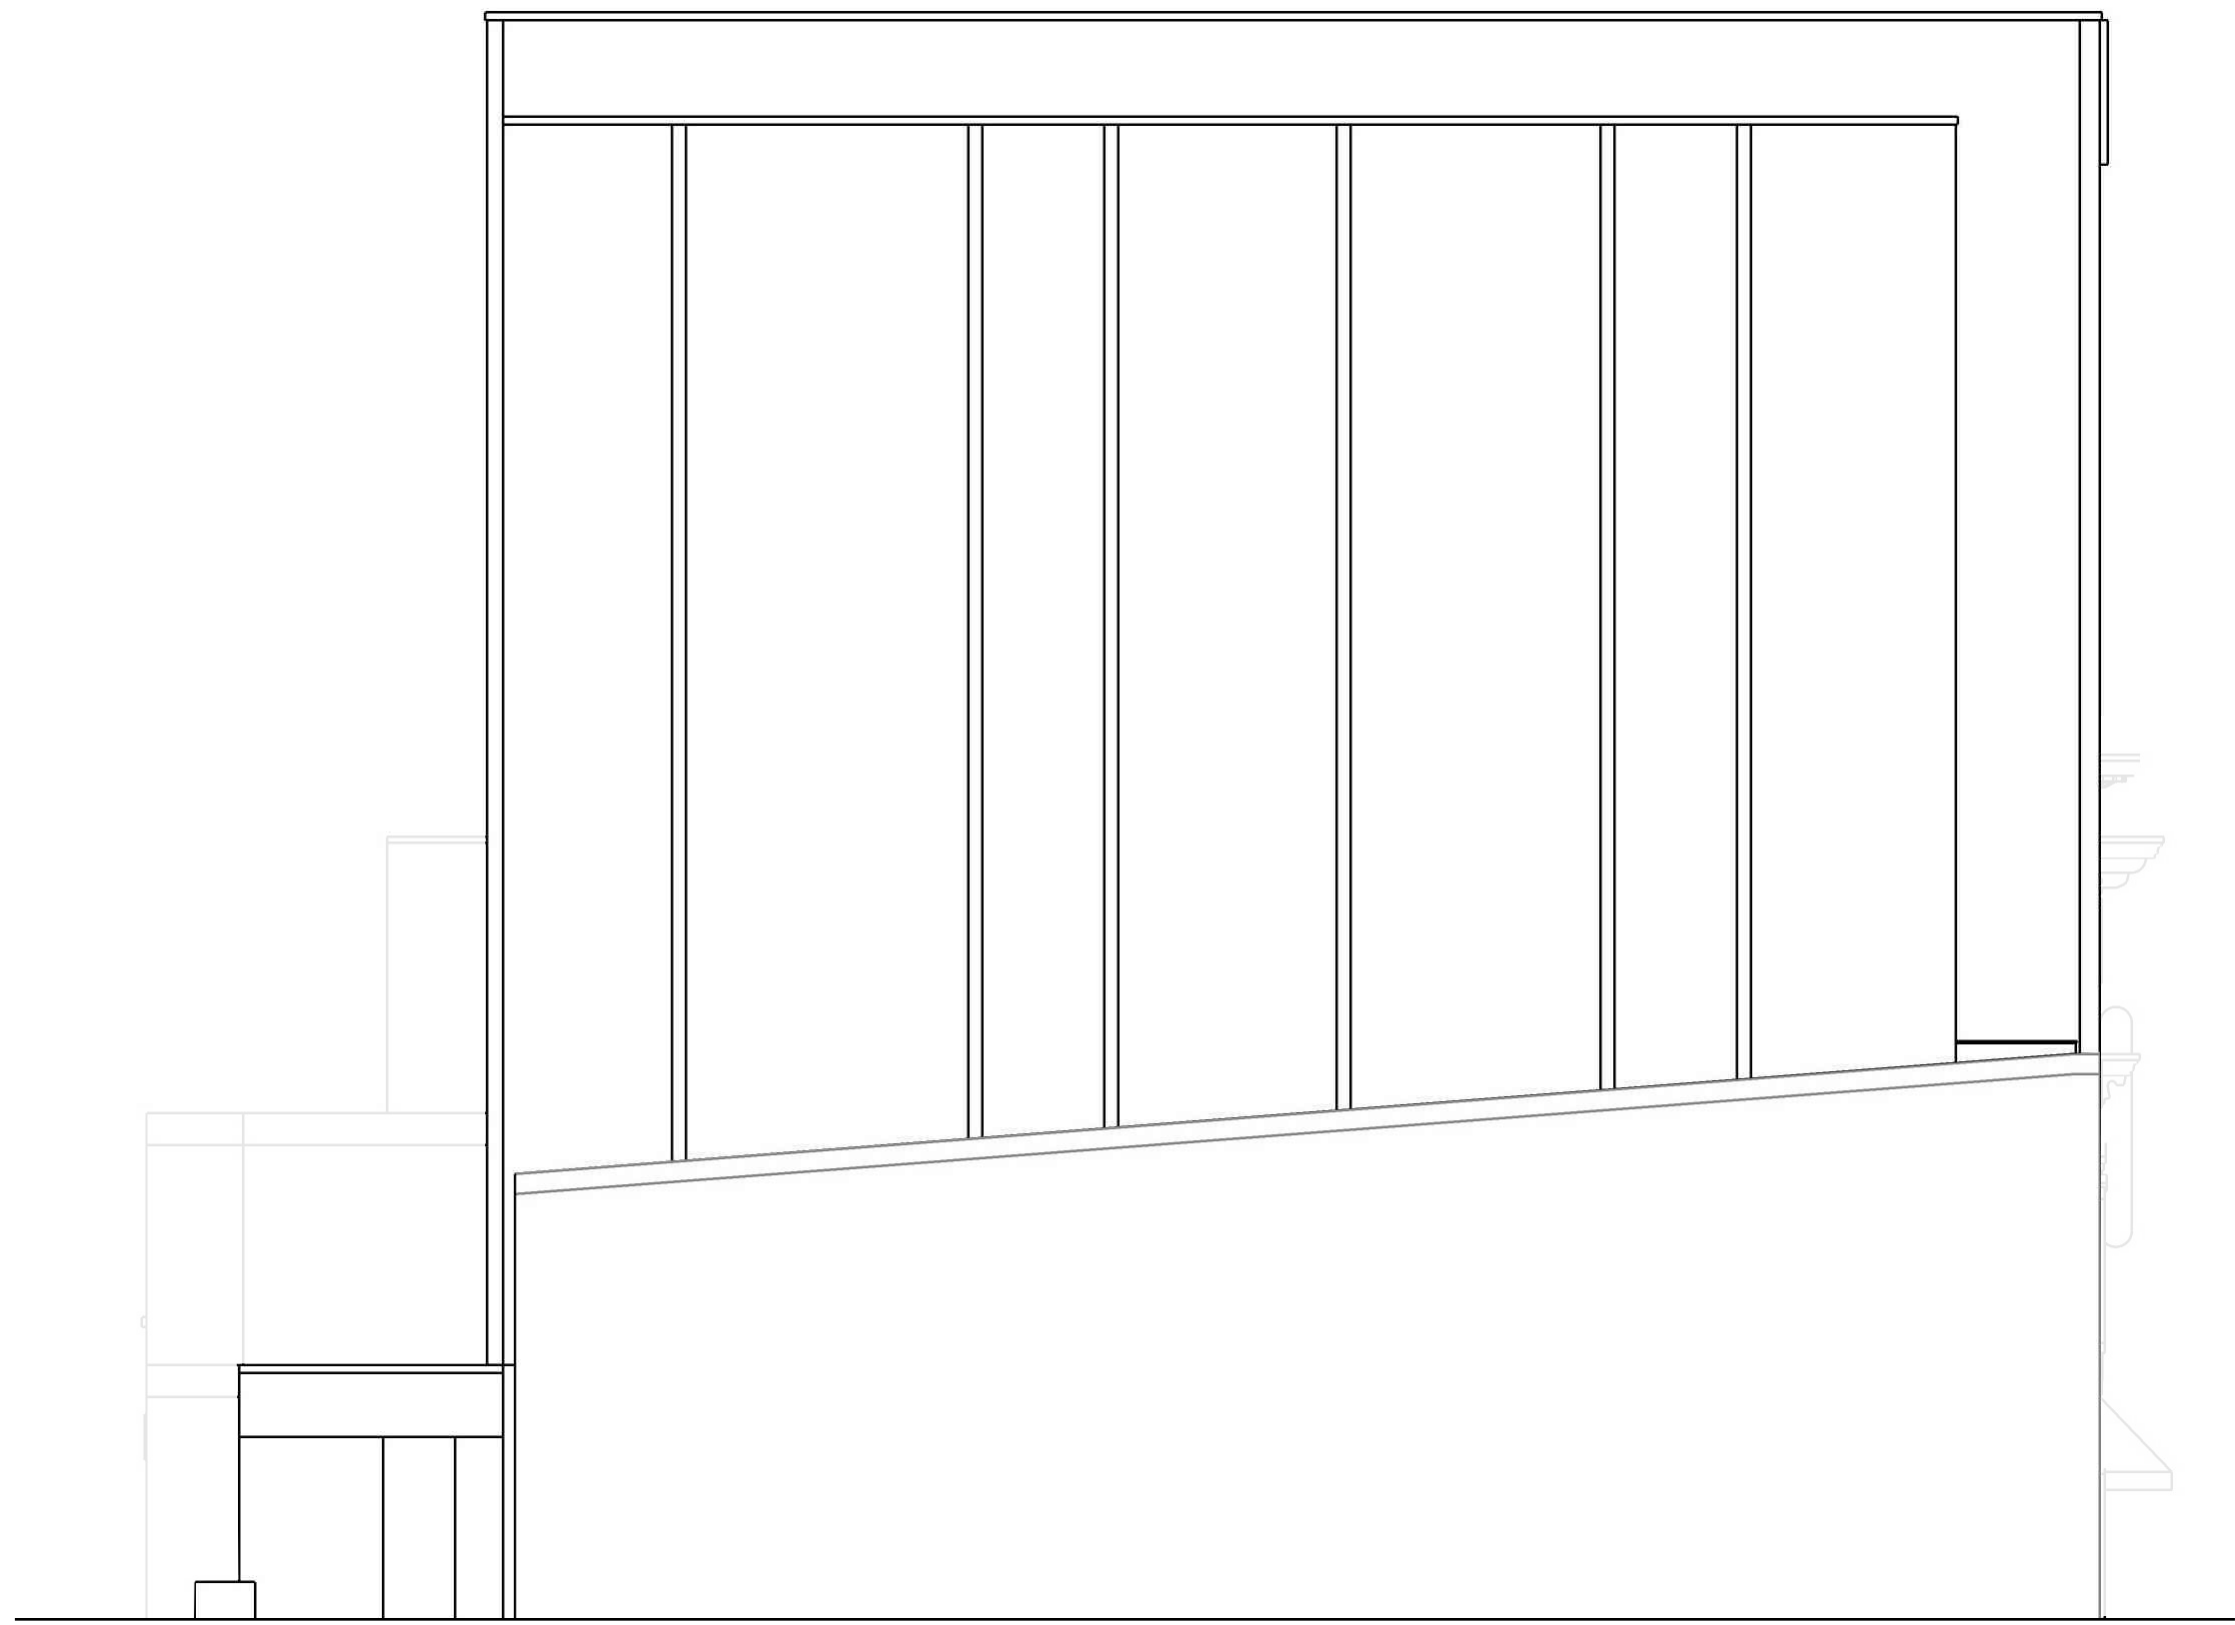

② SOUTH FRANKLIN
1/8" = 1'-0"
0 2 4 8 16
SCALE: 1/8" = 1'-0"

① SOUTH BLAIR
1/8" = 1'-0"
0 2 4 8 16
SCALE: 1/8" = 1'-0"

Revisions

CITY OF MADISON LAND USE
APPLICATION

SCOPE DOCUMENTS

Drawing Date
03/22/2024

WILSON + BLAIR
DEVELOPMENT

506 / 508 / 510 / 514 / 516 / 518 E WILSON ST
134 / 140 / 148 S BLAIR ST


Project No.
223014.00

Sheet Title
HOTEL - EXTERIOR
ELEVATIONS


Copyright © 2023 Kahler Slater, Inc. All rights reserved.
750 N Water Street, Suite 1700, Milwaukee, Wisconsin 53202
Telephone 414.272.2000 Fax 414.272.2001
104 Shockoe Slip, Richmond, Virginia 23219
Telephone 804.707.2500
722 Williamson Street, Madison, Wisconsin 53703
Telephone 608.263.6300 Fax 608.263.6317
125 South Clark Street, Suite 675-2, Chicago, Illinois 60603
Telephone 312.789.4516

Sheet No.
A213H


NOT FOR
CONSTRUCTION

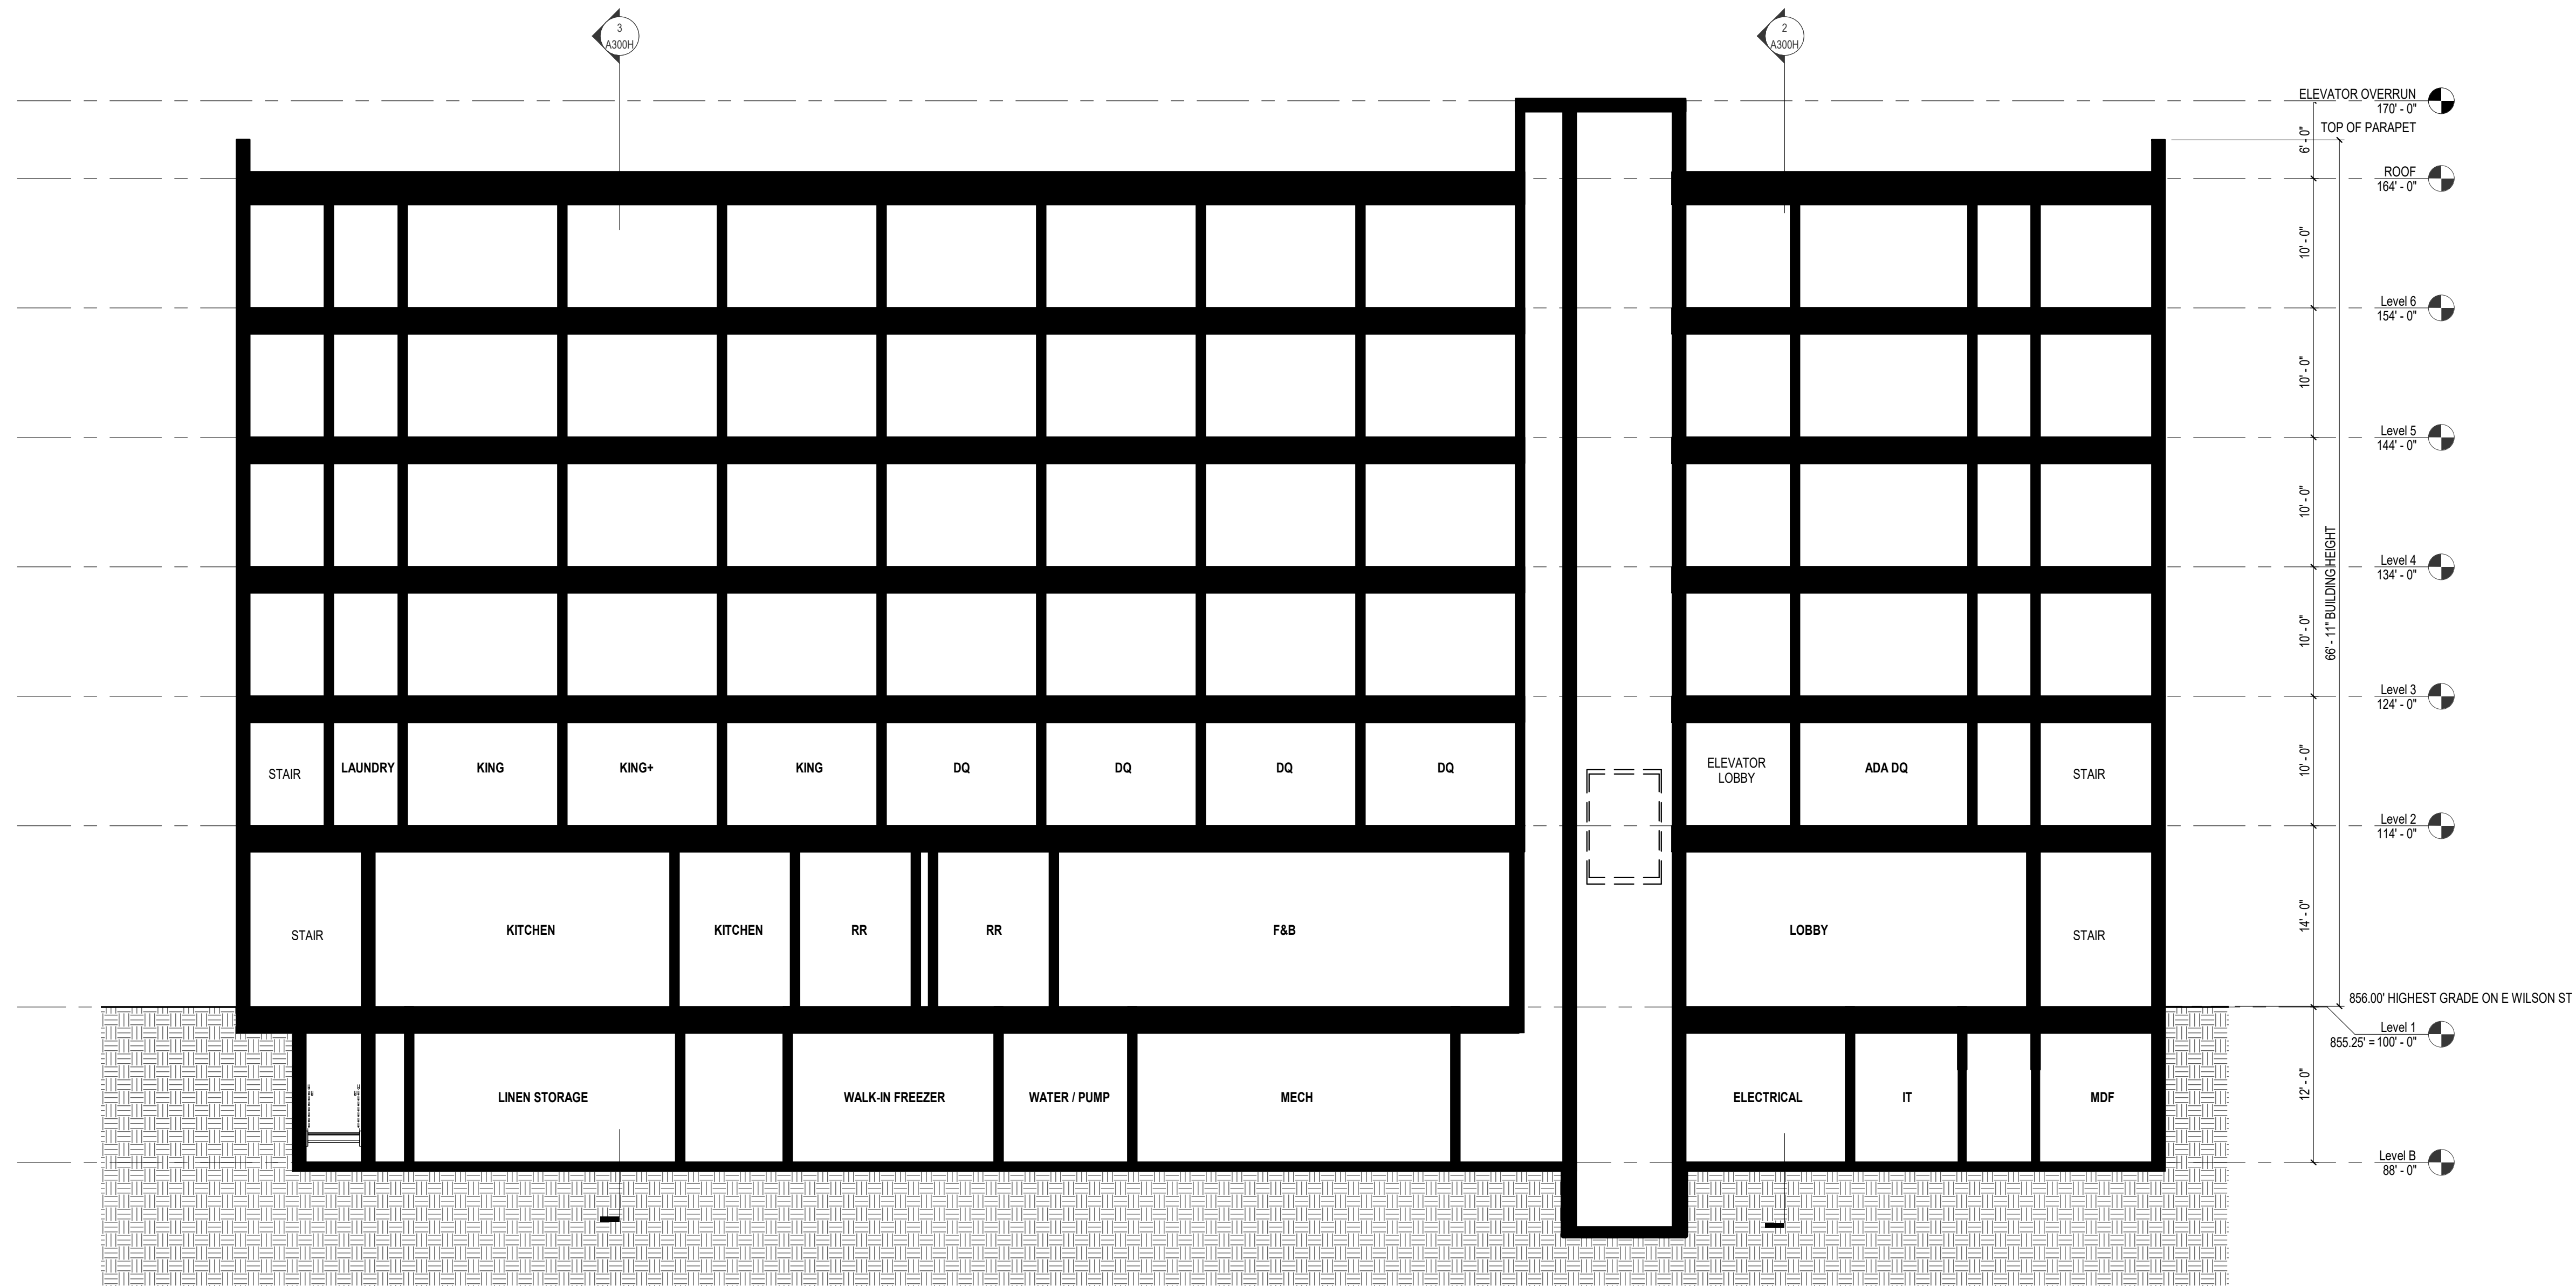

1 BUILDING SECTION AT ELEVATOR
1/8" = 1'-0"

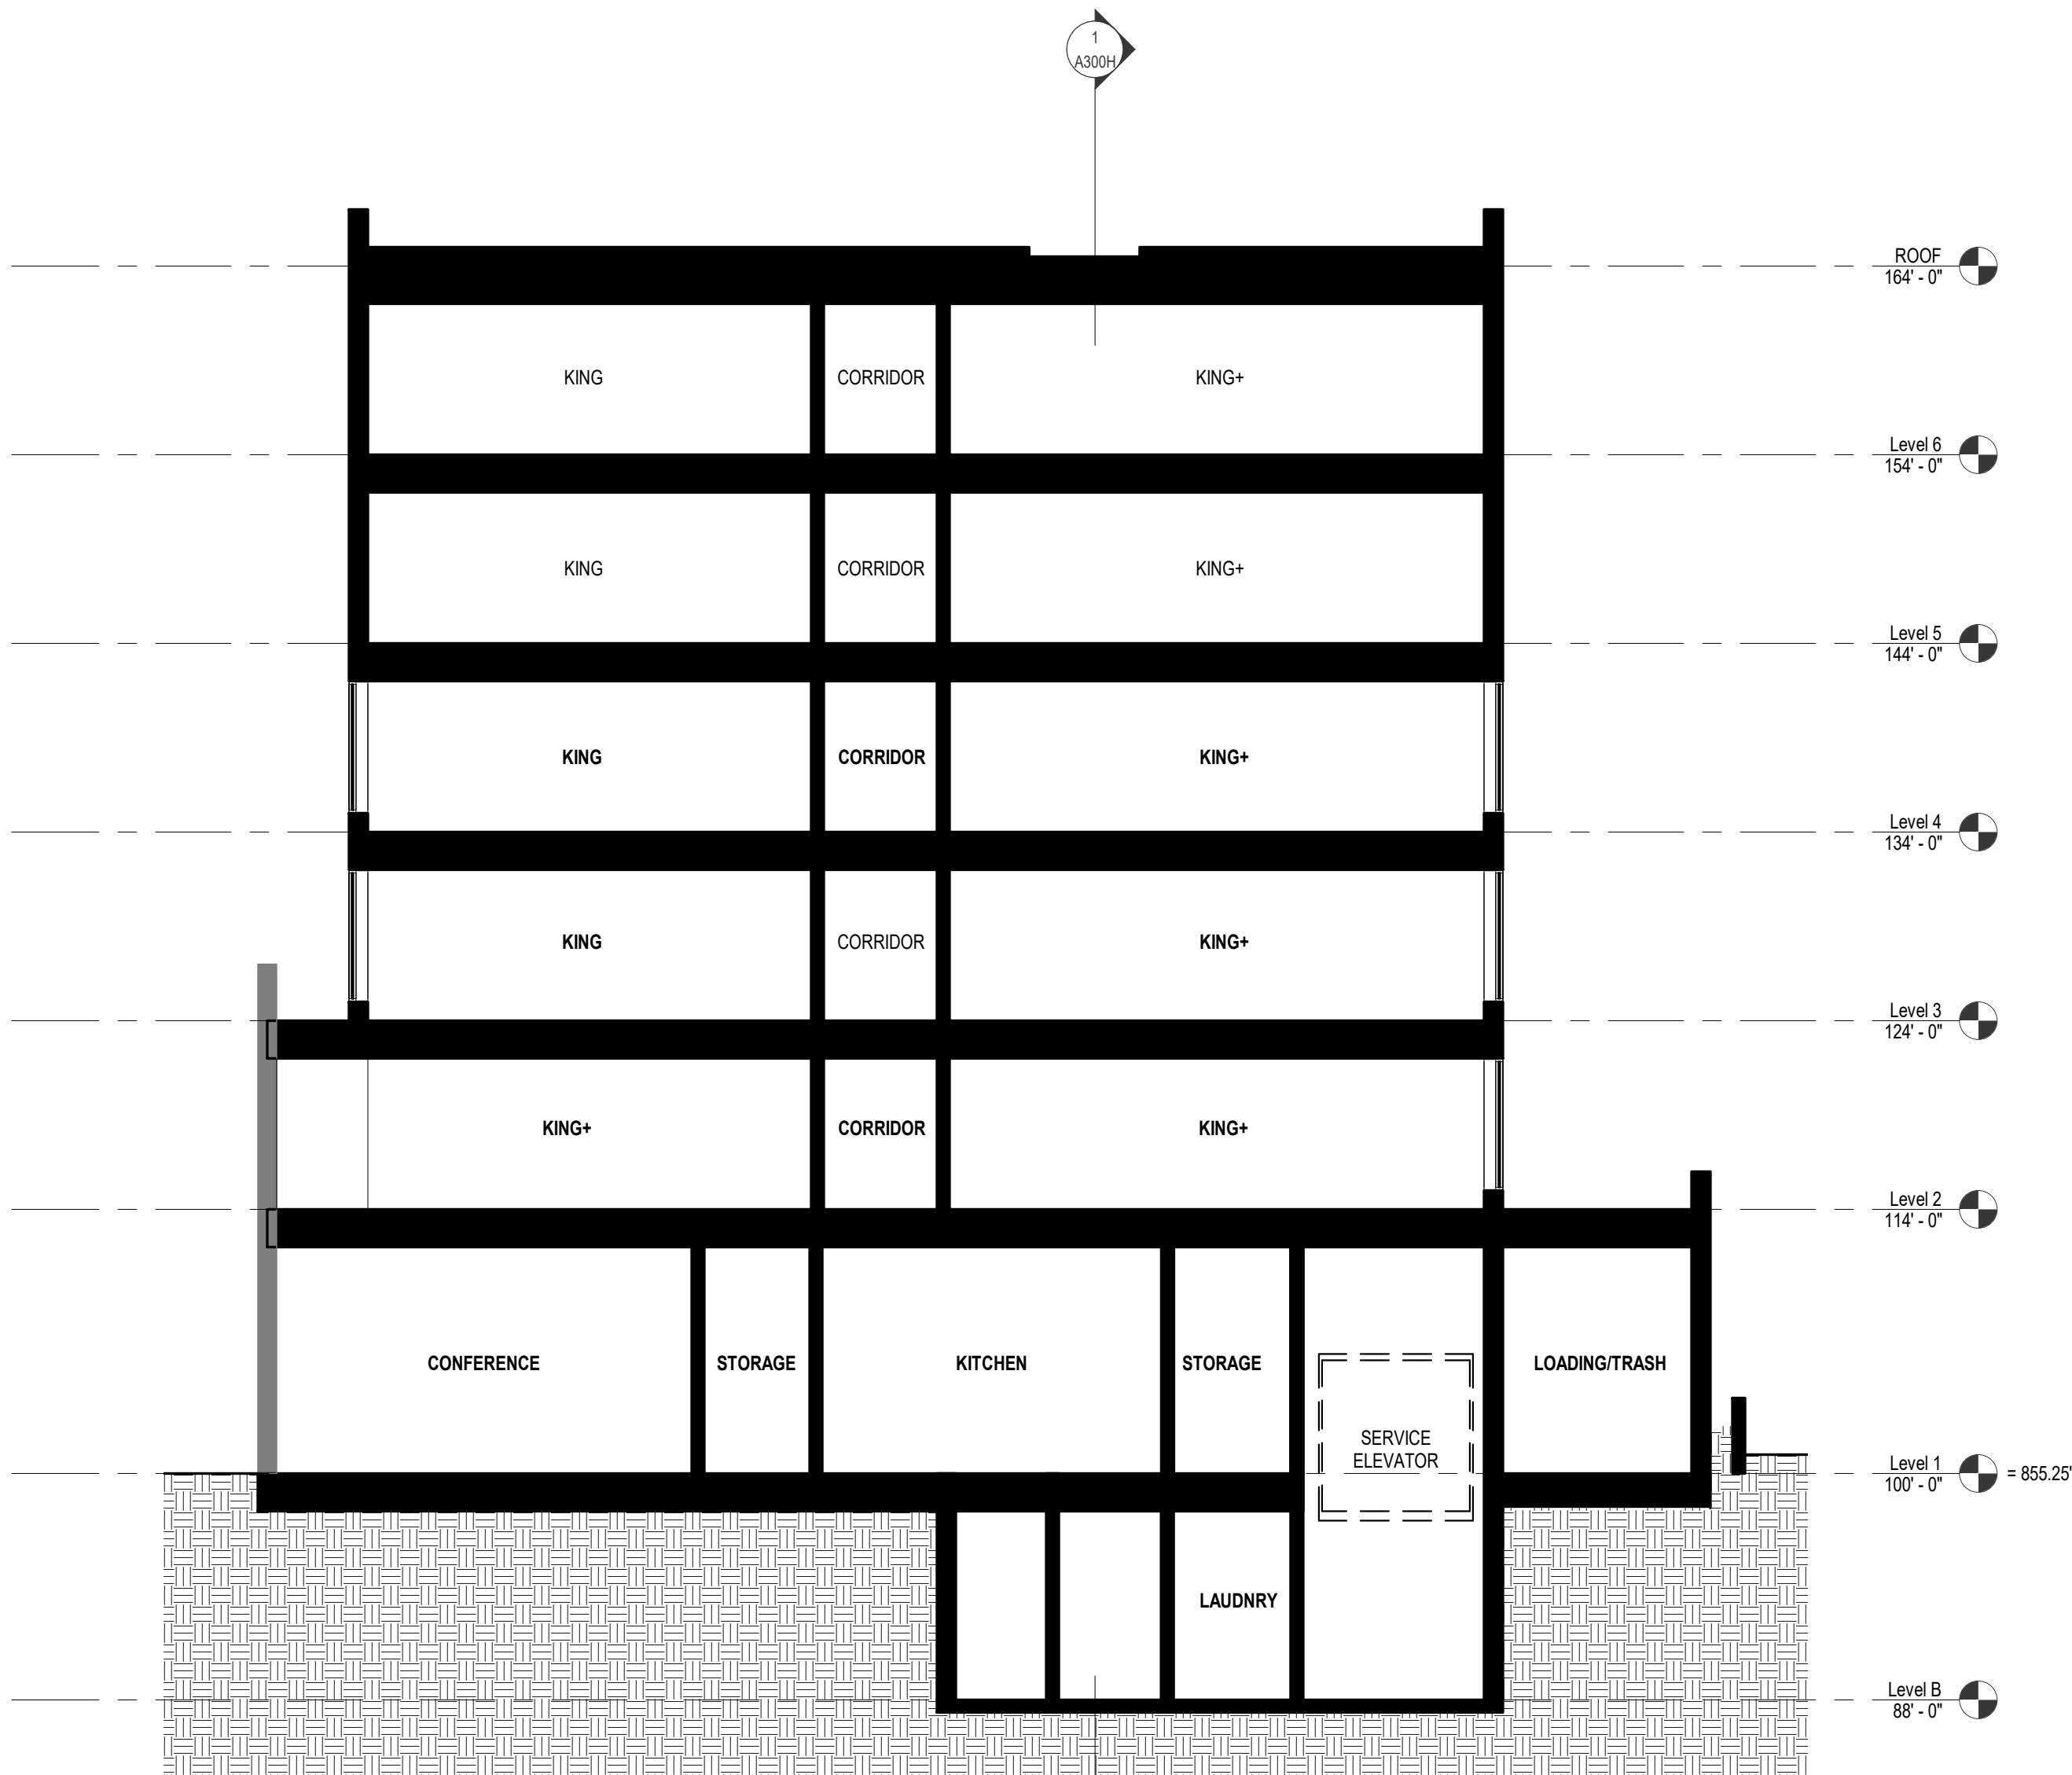

3 BUILDING SECTION AT LOADING ELEVATOR
1/8" = 1'-0"

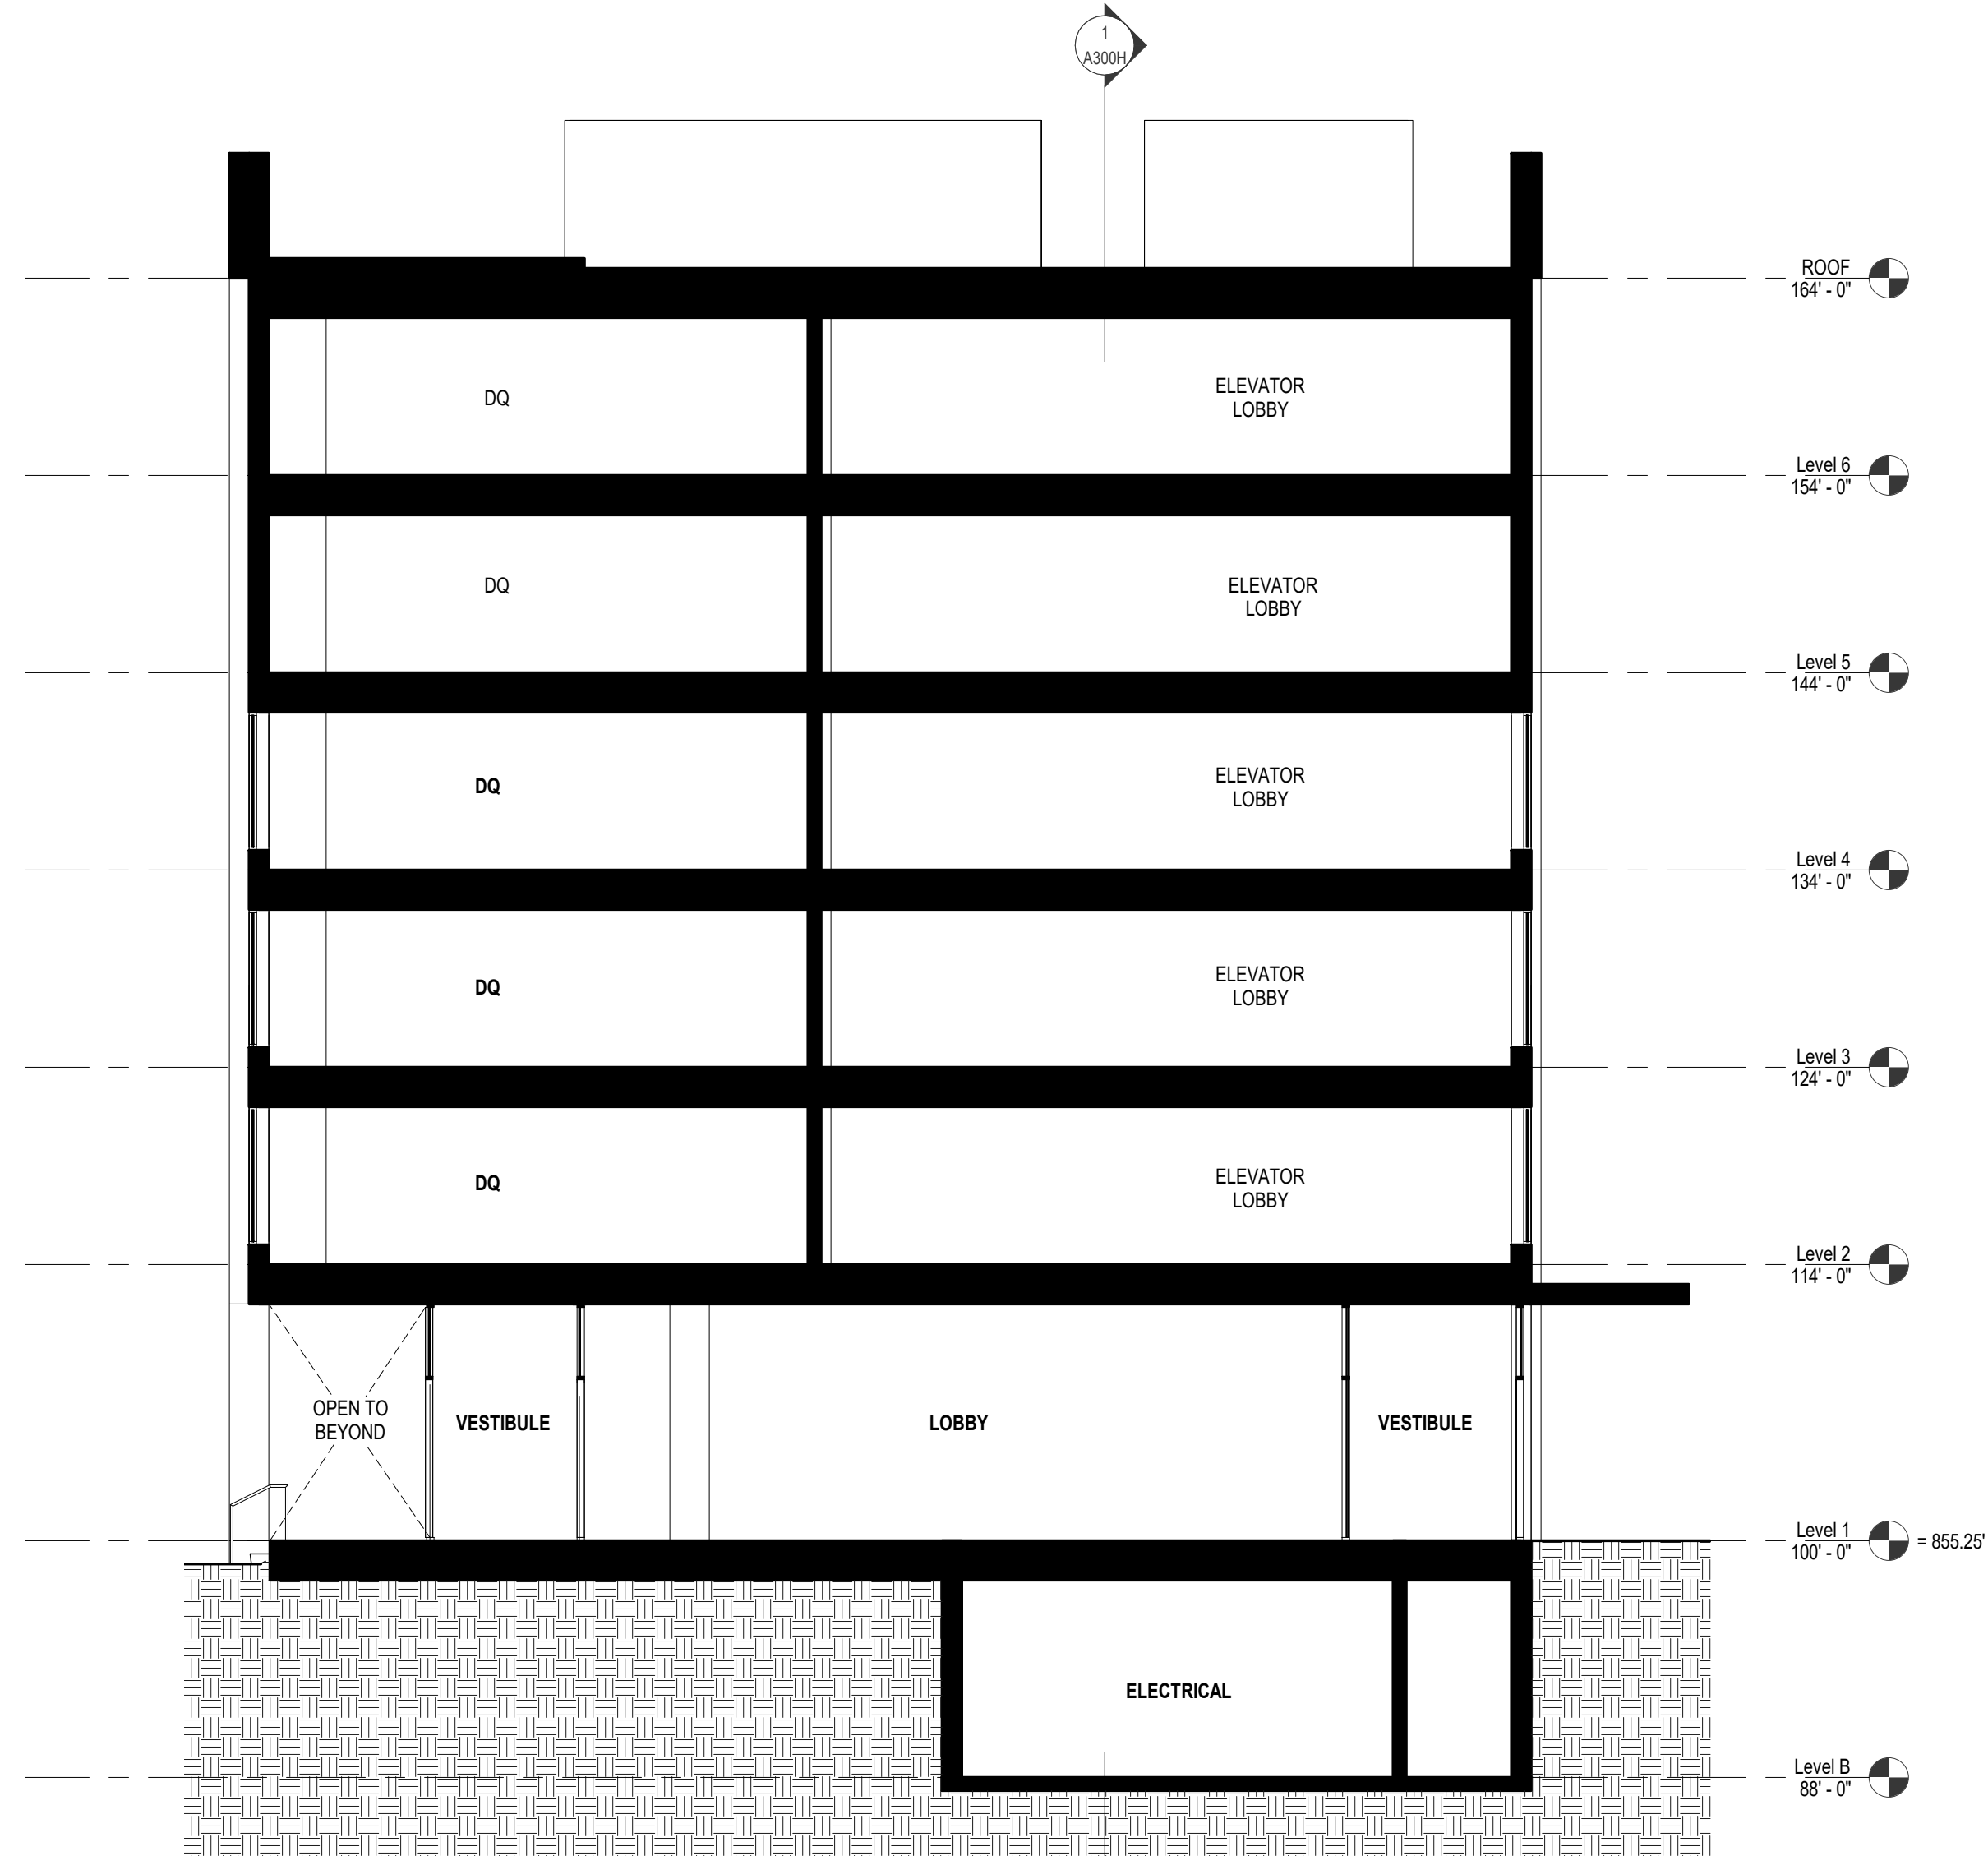

2 BUILDING SECTION AT LOBBY ENTRANCE
1/8" = 1'-0"

Revisions

CITY OF MADISON LAND USE
APPLICATION

SCOPE DOCUMENTS

Drawing Date
03/22/2024

WILSON + BLAIR
DEVELOPMENT


506 / 508 / 510 / 514 / 516 / 518 E WILSON ST
134 / 140 / 148 S BLAIR ST

Project No.
223014.00

Sheet Title
HOTEL - BUILDING
SECTIONS

Copyright © 2023 Kahler Slater, Inc. All rights reserved.
750 N Water Street, Suite 1700, Milwaukee, Wisconsin 53202
Telephone 414.272.2000 Fax 414.272.2001
104 Shockoe Slip, Richmond, Virginia 23219
Telephone 804.707.2500
722 Williamson Street, Madison, Wisconsin 53703
Telephone 608.263.6300 Fax 608.263.6317
125 South Clark Street, Suite 675-2, Chicago, Illinois 60603
Telephone 312.789.4516

Sheet No.
A300H

 

PHOTOMETRIC STATISTICS					
	AVERAGE	MAXIMUM	MINIMUM	MAX/MIN	AVG/MIN
STREET / WALKWAY	1.5 fc	10.5 fc	0.3 fc	35.0 : 1	5.0 : 1
ROOF DECK	1.6 fc	3.1 fc	0.4 fc	7.8 : 1	4.0 : 1

E1 | 01/08/2024


MATERIAL PALETTE - HOTEL



CLAY BRICK - BROWN (URBAN INFILL PORTION)



CORRUGATED METAL PANEL - BLACK (SETBACK PORTION AND INFILL)

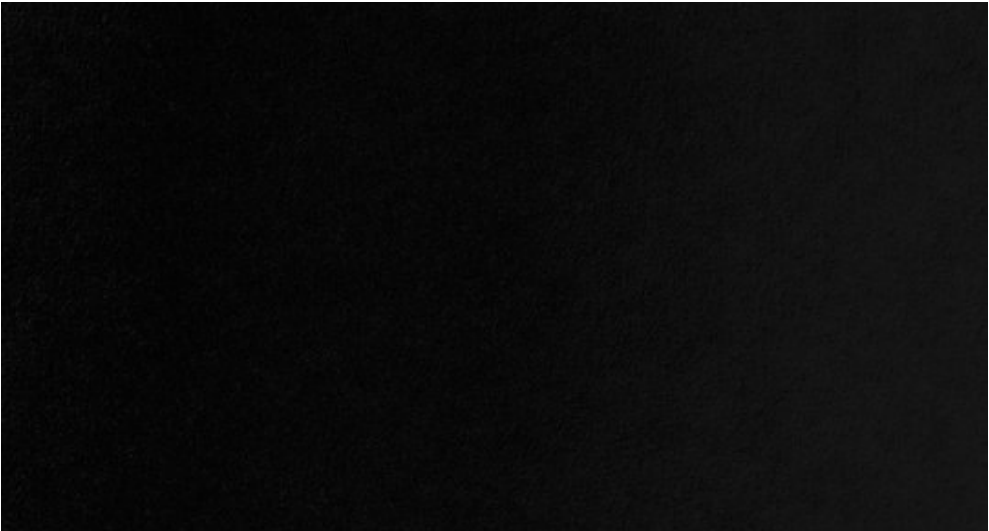


ALUMINUM METAL COPING, TRIM AND WINDOW FRAMES



CAST STONE - BASE WAINSCOT



GLASS BLOCK - CLERESTORY WINDOWS AT BASE

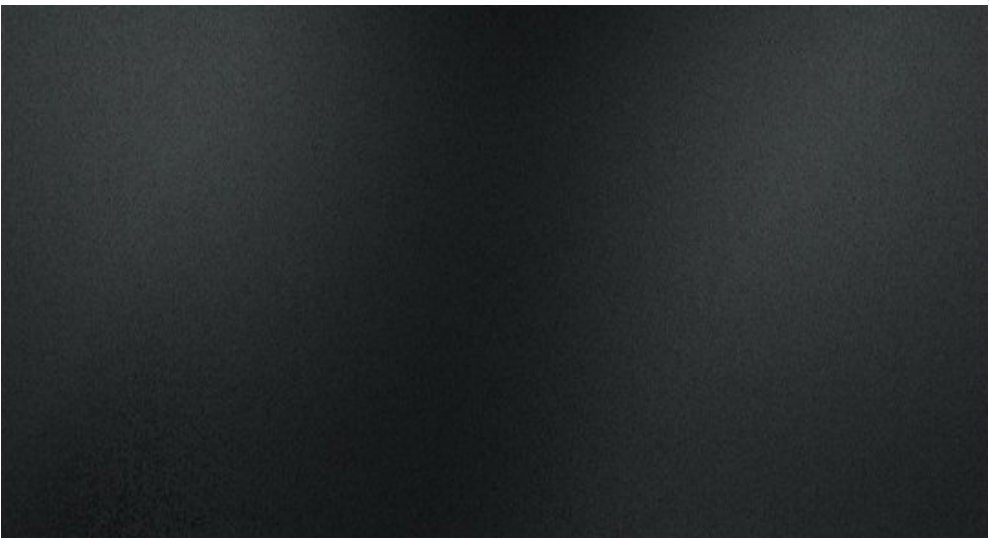

METAL PANEL, BLACK (WINDOW SPANDRELS UPPER STORIES)


MATERIAL PALETTE - MULTIFAMILY




CAST STONE (BASE WAINSCOT AND WINDOW SILLS)



METAL SIDING - BLACK (CLADDING IN BETWEEN MASONRY EXPRESSIONS AND UPPER STORY)

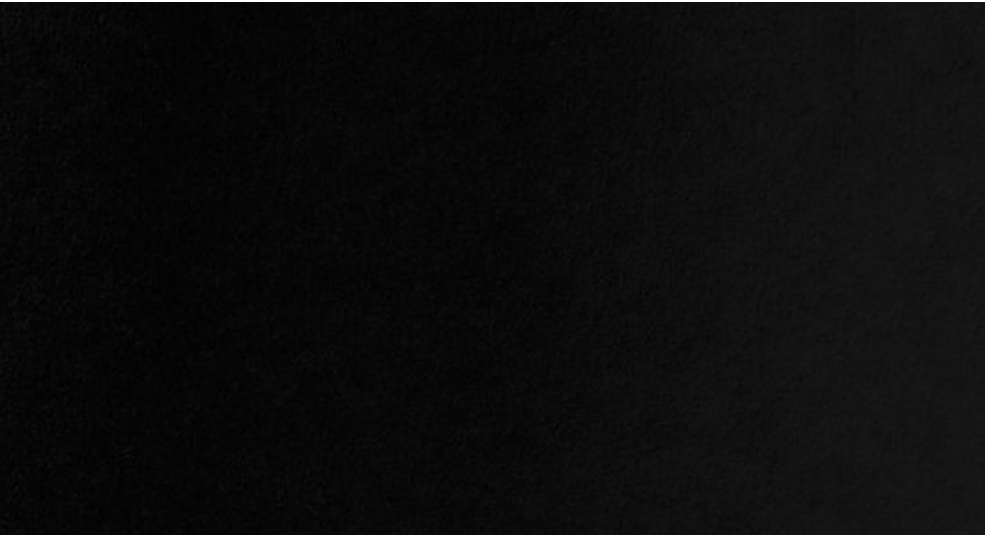

ALUMINUM METAL COPING, TRIM AND WINDOW FRAMES

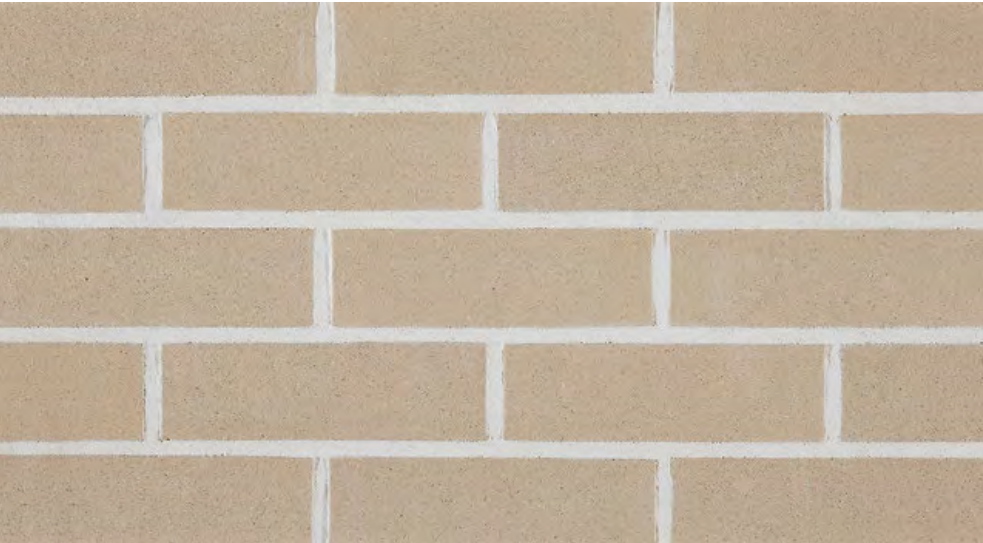

CLAY BRICK - LIGHT CREAM (BASE OF BUILDING)



CLAY BRICK - GREY/BROWN (UPPER STORIES)



METAL PANEL, BLACK (WINDOW SPANDRELS UPPER STORIES)



Wall luminaire · Pole-top luminaire

A series of complimentary wall and pole-top luminaires with unshielded light distribution. A combination of materials in perfect harmony with this classic luminaire shape. Whether as single luminaires or arranged in groups, these luminaires are perfect architectural elements.

Cast bronze and copper · three-ply opal glass

LED color temperatures: 2700K, 3000K, 3500K, 4000K

BEGA luminaires offer a minimum service life of 60,000 hours, with suitable LED replacement modules guaranteed for up to 20 years after date of purchase. Further LED technical data including luminous flux, CRI, dimming and electrical characteristics are provided on the individual luminaire specification sheets, available at www.bega-us.com


Natural bronze and copper. Time and weather factors will create the natural patina of bronze and copper.

NRTL listed to North American standards · Suitable for wet locations
Protection class IP 44


In the table are compatible BOOM luminaire poles made of copper with a base made of cast bronze. A complete overview including technical data of all BOOM poles and anchorage units is given on page 408 - 409.




Wall luminaires

 

Wall luminaires					
	LED	A	B	C	D
31 218	6.3 W	9 7⁄8	21	12 ¼	5 ½

 


Pole-top luminaires				Luminaire poles
	LED	A	B	Pole
84 035	12.3 W	13 ¾	13 ¾	70 552 · 70 550

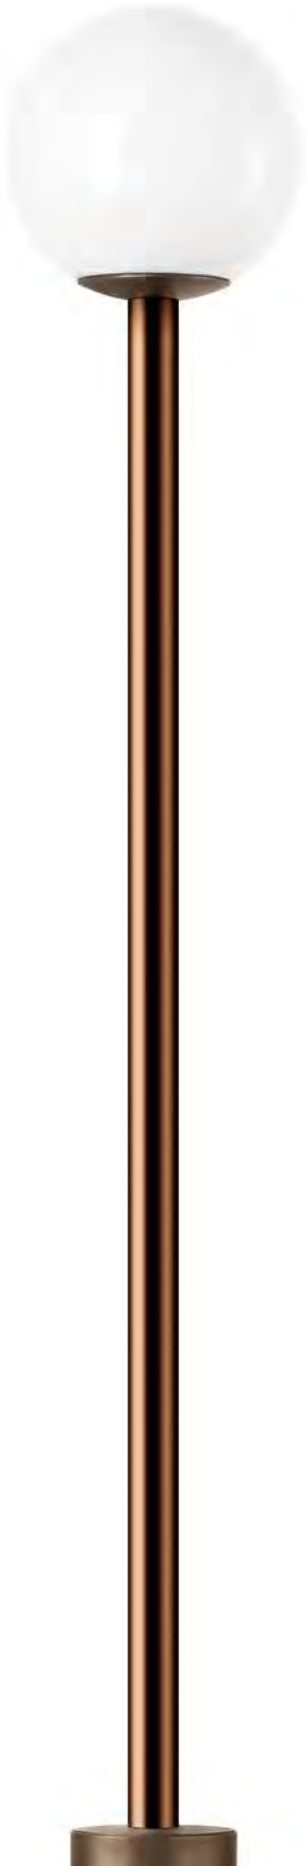

Helio Bollard, Series 600

Gallery

form+ Configurator

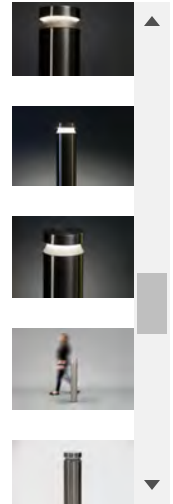

Product Overview

Helio Bollards, Series 600 bring an elegant simplicity to public spaces of all kinds.

- Stainless Steel construction
- Satin finish with Ceramiloc, an invisible protective surface treatment
- Durable powdercoat finish also available
- 40" high x 6" in diameter
- Custom LED light engine with Cree® LEDs in 3000K warm white and 4000K neutral white
- Helio Bollard 3000K is International DarkSky Approved
- 180° and 360° light distribution options
- Non-illuminated and security core versions also available
- ETL and C-ETL listed for wet locations
- High recycled content; highly recyclable
- See the entire [Helio Family](#).

[← Invue](#)**Invue**


ENC Entri Round Clean LED

- One-piece, die-cast aluminum housing and door
- Flush mounted die-cast tool-less latch for ease of maintenance
- Choice of eleven LED optical distributions
- Fits 4" j-box and secured via two concealed stainless steel fasteners
- Offered with optional uplight and colored or clear luminous window

Need help?

Ask a question here.

aluminum adapter box for egress and thru-way wiring
module withstands 10kV transient line surge (LED)
CRI/CCT options within 5-step MacAdam ellipse

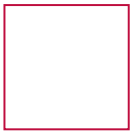[← Invue](#)**Invue**

CCW ClearCurve Wall

- Available in Visual Comfort or Discrete optics configurations
- Lumen packages from 1,600 to 12,000 lumens (18W - 116W)
- Efficacy up to 149 lumens per watt
- 4 WaveStream visual comfort distributions (T2, T3, T4FT, T4W)
- 9 LightSquare distributions (1 or 2 square configurations)

Need help?

Ask a question here.

are options

egree C to 50-degree C

weather battery packs or emergency transfer switches



5.0 (23)

[Write a review](#)

100 ft. Patio Stringer - (48) Medium Base Sockets

Black Wire - 24 in. Socket Spacing - Male to Female Plug Connection - PLTS-12131





These luminaires are secured in the ground with an earth spike.



Garden luminaires
with unshielded light

A series of luminaires with earth spike in three different versions: sphere, cylinder and cylinder with cap. In paths, flowerbeds and on terraces these unshielded luminaires create a pleasant lighting effect. The earth spike mounting allows for flexible and portable installation.


Reinforced polyamide · Three-ply opal glass

LED color temperatures: 2700 K, 3000 K, 3500 K, 4000 K

BEGA luminaires offer a minimum service life of 60,000 hours, with suitable LED replacement modules guaranteed for up to 20 years after date of purchase. Further LED technical data including luminous flux, CRI, dimming and electrical characteristics are provided on the individual luminaire specification sheets, available at www.bega-us.com

Synthetic housing provided in standard BEGA Graphite.
Custom colors not available.

NRTL listed to North American standards · Suitable for wet locations
Protection class IP 65

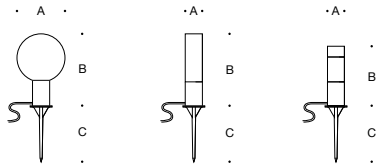

Garden luminaire · Sphere					
		LED	A	B	C
55 030	with earth spike	1.9 W	5 7⁄8	10 1⁄8	7 5⁄8



Garden luminaire · Cylinder					
		LED	A	B	C
55 010	with earth spike	1.9 W	2¾	13 ½	7 ⅝



Garden luminaire · Cylinder w/ cap					
		LED	A	B	C
55 005	with earth spike	1.9 W	2 1⁄2	10 3⁄4	7 7⁄8





Recessed wall luminaires
Asymmetric or asymmetric wide spread distribution

For decades, BEGA has set the standard for recessed wall luminaires worldwide. Newly redesigned with a refined look, broader range of delivered lumens, and contractor friendly enhancements for ease of installation and quality assurance, BEGA's unwavering commitment to quality above all permeates everything about this new approach to recessed wall luminaires.

Recessed wall luminaires with asymmetric or asymmetric wide spread light distribution. The asymmetric distribution provides light in a forward orientation and is suitable for lighting ground surfaces, building entrances, and stairways. The asymmetric wide spread light distribution is ideally suited for illuminating corridors and pathways. Separate installation housing allows for seamless coordination into construction and easy maintenance.

Die-cast aluminum housing and faceplate · Composite installation housing
Safety glass with optical texture

LED color temperatures: 2700 K, 3000 K, 3500 K, 4000 K

BEGA luminaires offer a minimum service life of 60,000 hours, with suitable LED replacement modules guaranteed for up to 20 years after date of purchase. Further LED technical data including luminous flux, CRI, dimming and electrical characteristics are provided on the individual luminaire specification sheets, available at www.bega-us.com

All BEGA standard finishes are matte, textured powder coat with minimum 3 mil thickness. BEGA Unidure® finish, a fluoropolymer technology, provides superior fade protection in Black, Bronze, and Silver. BEGA standard White, as well as optionally available RAL and custom colors, are a polyester powder.


NRTL listed to North American standards · Suitable for wet locations
Protection class IP 65




Asymmetric
light distribution



Asymmetric wide spread
light distribution

 

Asymmetric				
	LED	A	B	C
33 053	4.1 W	6 5⁄8	2 3⁄4	5
33 054	5.9 W	10 1⁄8	2 3⁄4	5
33 055	8.4 W	12 1⁄2	2 3⁄4	5
33 058	12.3 W	13	4 7⁄8	5 1⁄2
33 059	16.4 W	16 1⁄2	4 7⁄8	5 1⁄2
33 060	20.5 W	20 1⁄2	4 7⁄8	5 1⁄2

 

Asymmetric wide spread				
	LED	A	B	C
33 023	4.0 W	6 5⁄8	2 3⁄4	5
33 046	5.9 W	10 1⁄8	2 3⁄4	5
33 049	7.8 W	12 1⁄2	2 3⁄4	5
33 062	12.3 W	13	4 7⁄8	5 1⁄2
33 067	16.4 W	16 1⁄2	4 7⁄8	5 1⁄2
33 098	20.5 W	20 1⁄2	4 7⁄8	5 1⁄2

