

MARKET SQUARE BUILDING A1

MADISON, WISCONSIN



LAND USE APPLICATION SUBMITTAL

DECEMBER 7, 2022



JLA
ARCHITECTS

JLA PROJECT NUMBER: W22-0122



JLA
ARCHITECTS
MADISON | MILWAUKEE | DENVER
JLA-AP.COM

JLA PROJECT NUMBER: W22-0122

MARKET SQUARE
BUILDING A1
LAND USE APPLICATION
SUBMITTAL

PROGRESS DOCUMENTS

These documents reflect progress and intent and may be subject to change, including additional detail. These are not final construction documents and should not be used for final bidding or construction-related purposes.

DATE OF ISSUANCE DECEMBER 7, 2022


REVISION SCHEDULE		
Mark	Description	Date

SHEET TITLE

SITE CONTEXT

SHEET NUMBER

G100

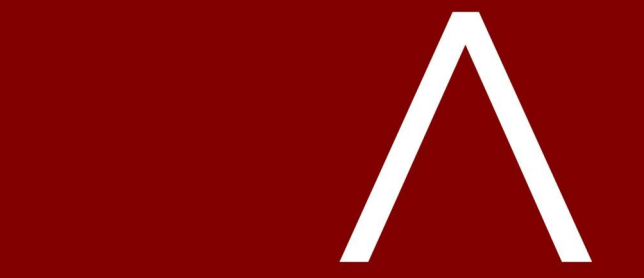

JLA
ARCHITECTS
MADISON | MILWAUKEE | DENVER
JLA-AP.COM

JLA PROJECT NUMBER: W22-0122

**MARKET SQUARE
BUILDING A1**
LAND USE APPLICATION
SUBMITTAL

PROGRESS DOCUMENTS

These documents reflect progress and intent and may be subject to change, including additional detail. These are not final construction documents and should not be used for final bidding or construction-related purposes.

DATE OF ISSUANCE **DECEMBER 7, 2022**


REVISION SCHEDULE		
Mark	Description	Date

SHEET TITLE

SITE CONTEXT

SHEET NUMBER

G101

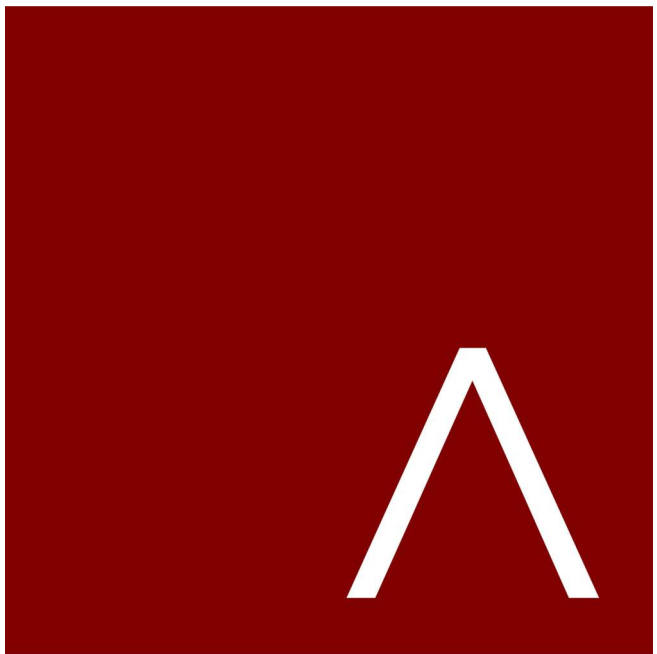

JLA
ARCHITECTS
MADISON | MILWAUKEE | DENVER
JLA-AP.COM

JLA PROJECT NUMBER: W22-0122

MARKET SQUARE
BUILDING A1
LAND USE APPLICATION
SUBMITTAL

PROGRESS DOCUMENTS

These documents reflect progress and intent and may be subject to change, including additional detail. These are not final construction documents and should not be used for final bidding or construction-related purposes.

DATE OF ISSUANCE DECEMBER 7, 2022


REVISION SCHEDULE		
Mark	Description	Date

SHEET TITLE

SITE CONTEXT

SHEET NUMBER

G102

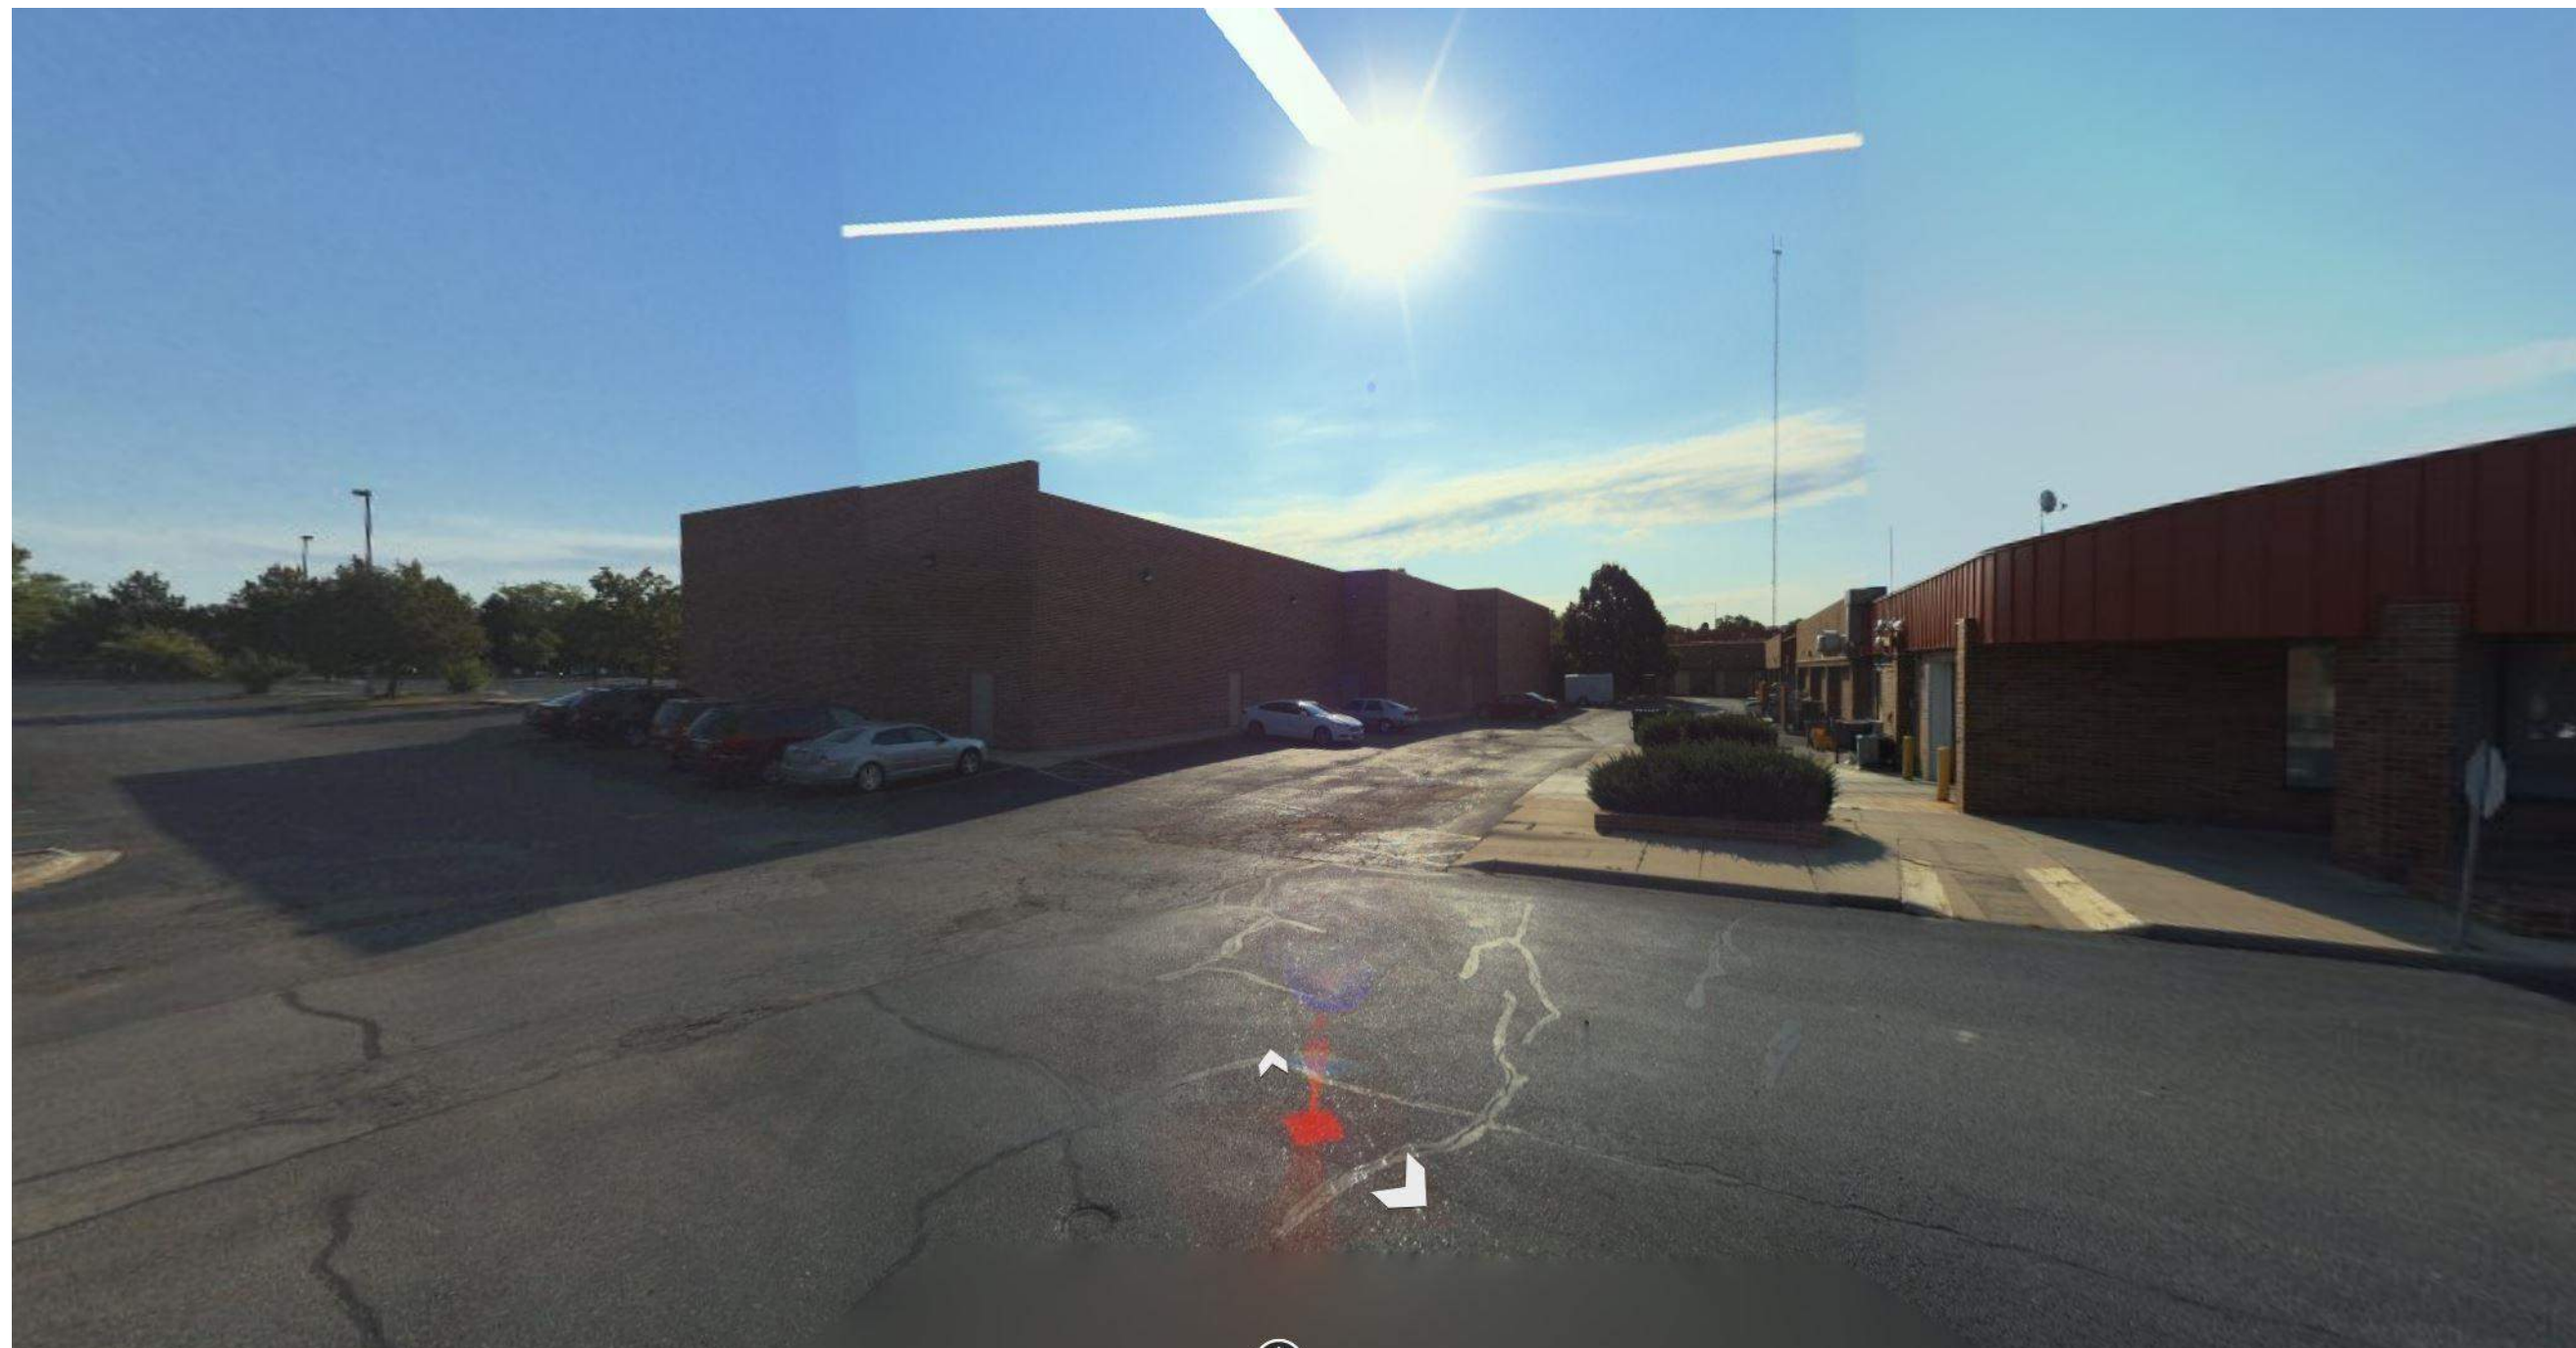

JLA
ARCHITECTS
MADISON | MILWAUKEE | DENVER
JLA-AP.COM

JLA PROJECT NUMBER: W22-0122

**MARKET SQUARE
BUILDING A1**
LAND USE APPLICATION
SUBMITTAL

PROGRESS DOCUMENTS

These documents reflect progress and intent and may be subject to change, including additional detail. These are not final construction documents and should not be used for final bidding or construction-related purposes.

DATE OF ISSUANCE **DECEMBER 7, 2022**


REVISION SCHEDULE		
Mark	Description	Date

SHEET TITLE

SITE CONTEXT

SHEET NUMBER

G103

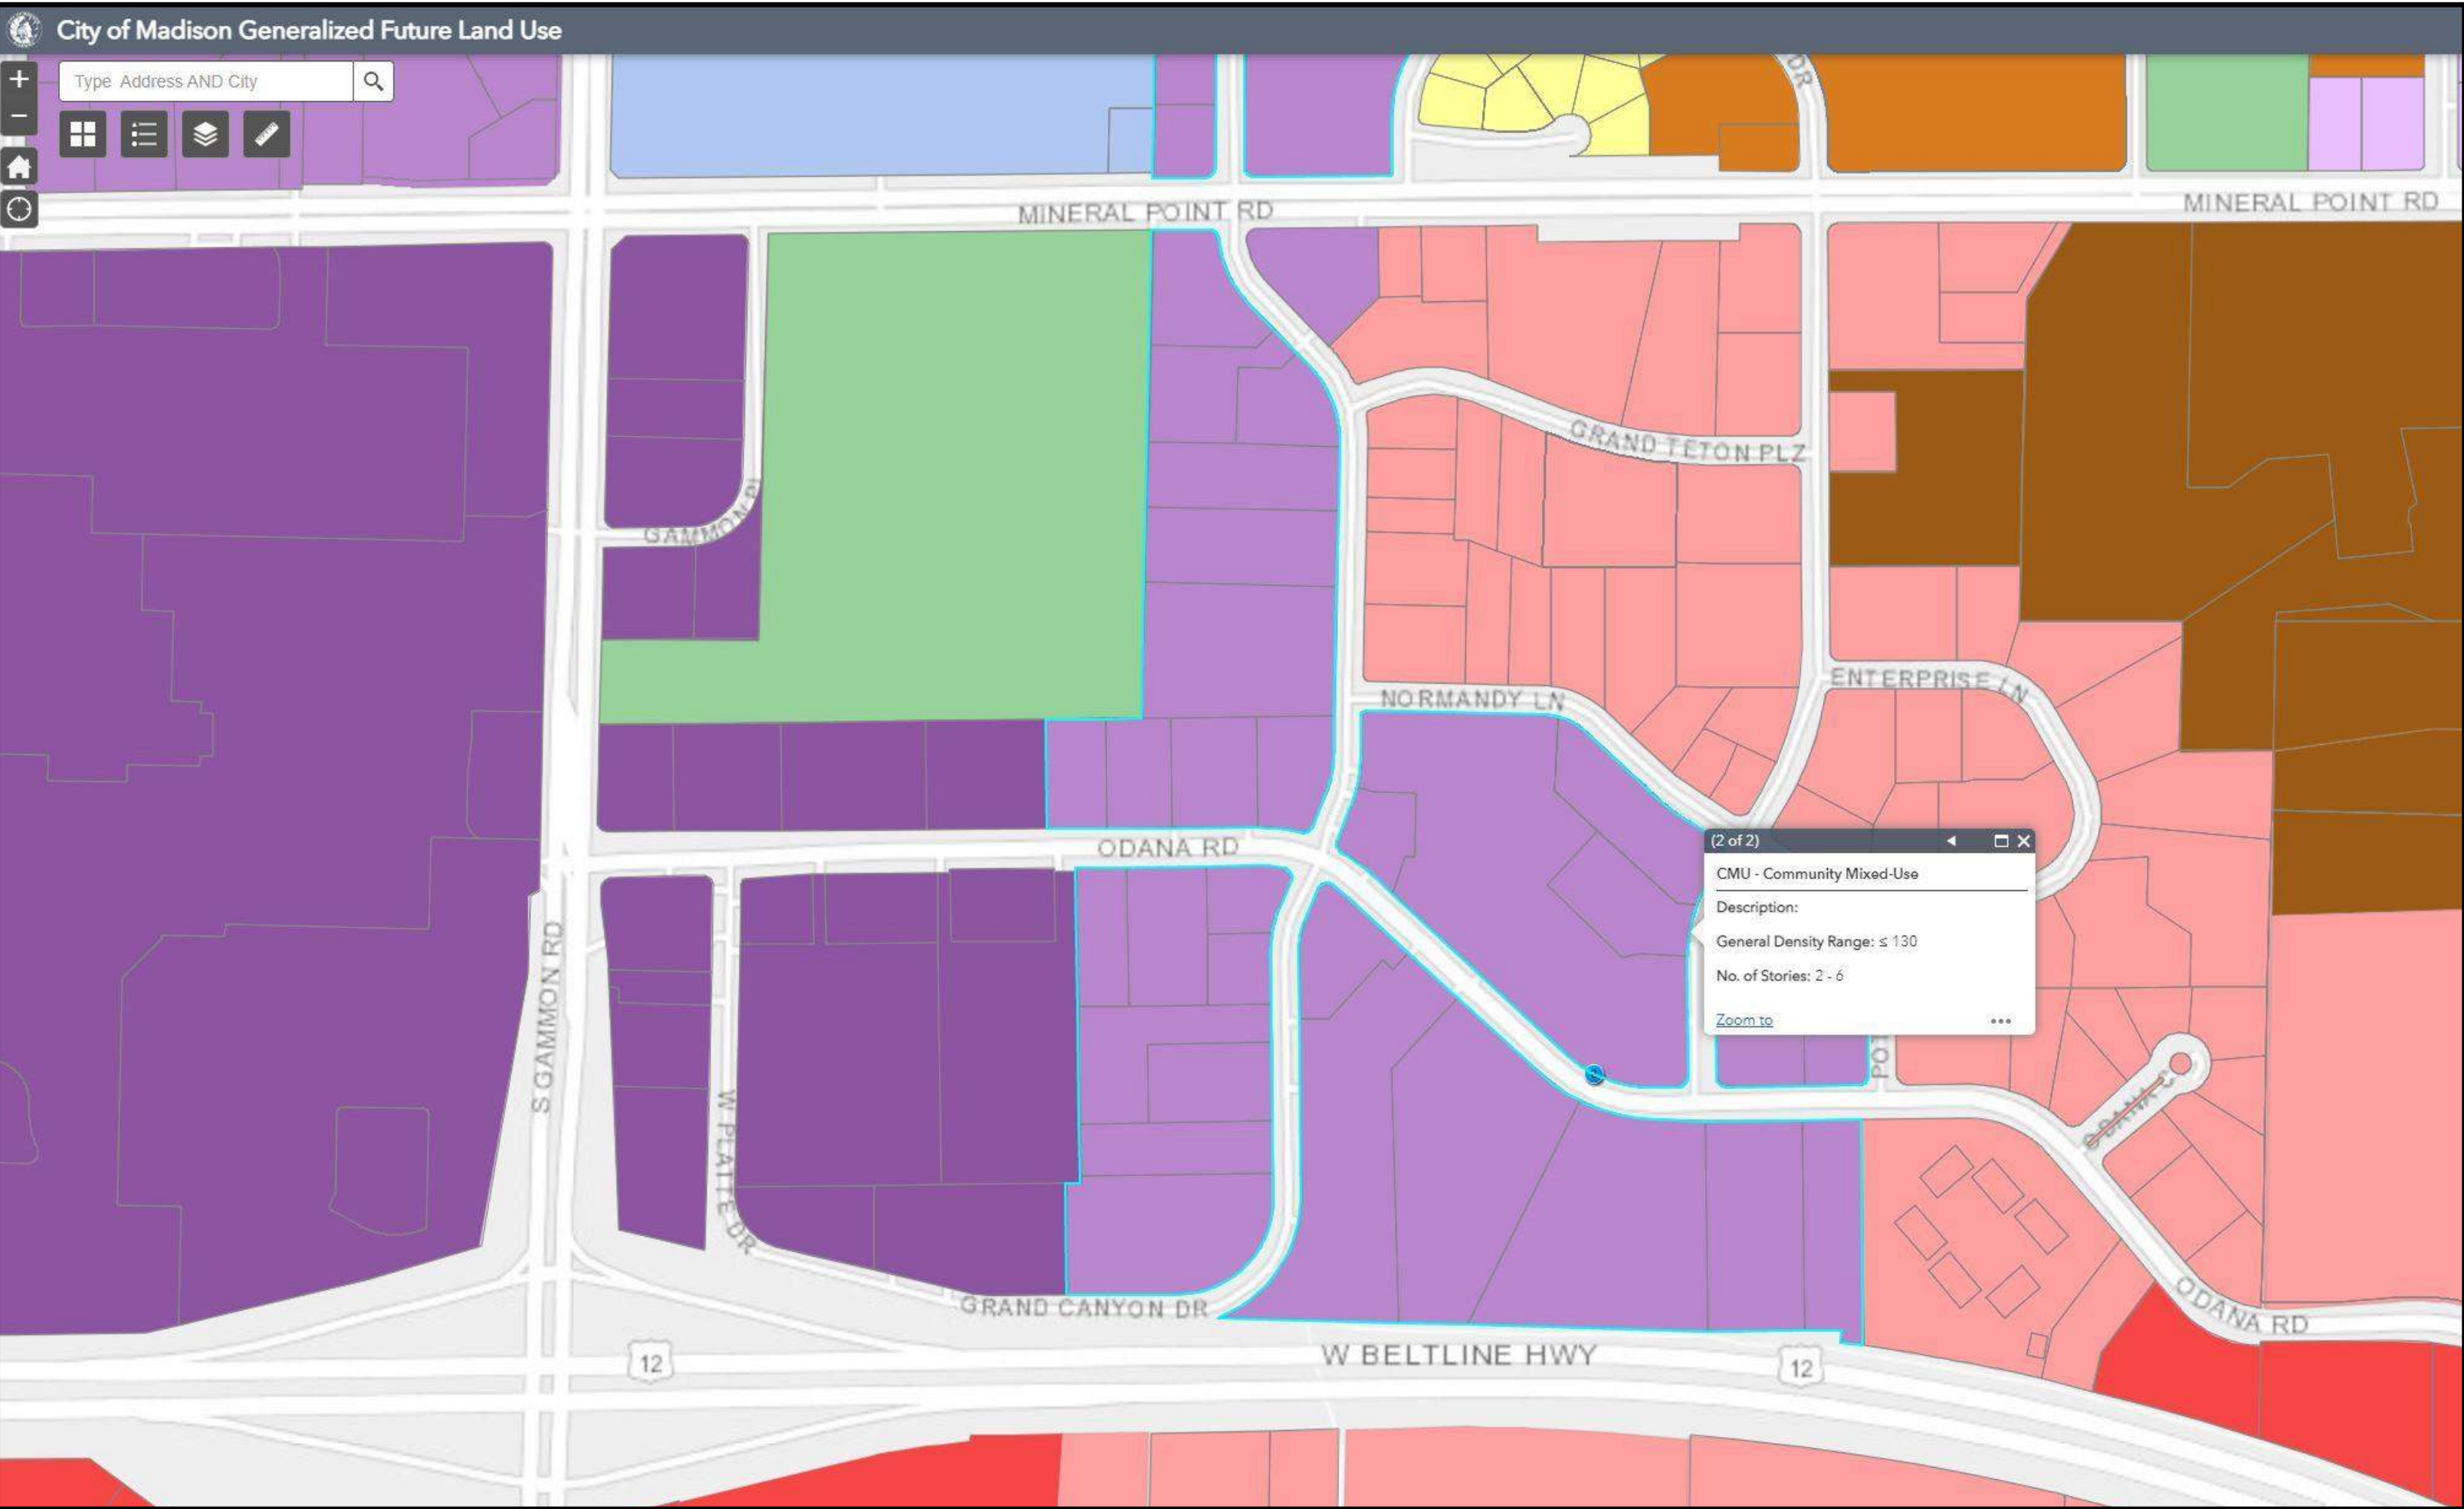

Mixed-Use Future Land Use Categories

Mixed-Use and Commercial Building Form	Neighborhood Mixed-Use (NMU)	Community Mixed-Use (CMU)	Regional Mixed-Use (RMU)	Downtown Mixed-Use (DMU)	Downtown Core (DC)
Commercial Block Building					
Civic or Institutional Building					
Residential - Commercial Conversion					
Live-Work Building					
Single-Family Attached Building					
Small Multifamily Building					
Courtyard Multifamily Building					
Large Multifamily Building					
Parking / Liner Buildings					
Free-Standing Commercial Building					
Podium Building					
Flex Building					
Number of Stories	2-4	2-6	2-12	See Downtown Plan, page 37	
General Residential Density Range	≤70	≤130	--	--	--



JLA
ARCHITECTS
MADISON | MILWAUKEE | DENVER
JLA-AP.COM

JLA PROJECT NUMBER: W22-0122

MARKET SQUARE
BUILDING A1
LAND USE APPLICATION
SUBMITTAL

PROGRESS DOCUMENTS

These documents reflect progress and intent and may be subject to change, including additional detail. These are not final construction documents and should not be used for final bidding or construction-related purposes.

DATE OF ISSUANCE DECEMBER 7, 2022


REVISION SCHEDULE		
Mark	Description	Date

SHEET TITLE


ZONING SUMMARY

SHEET NUMBER

G103

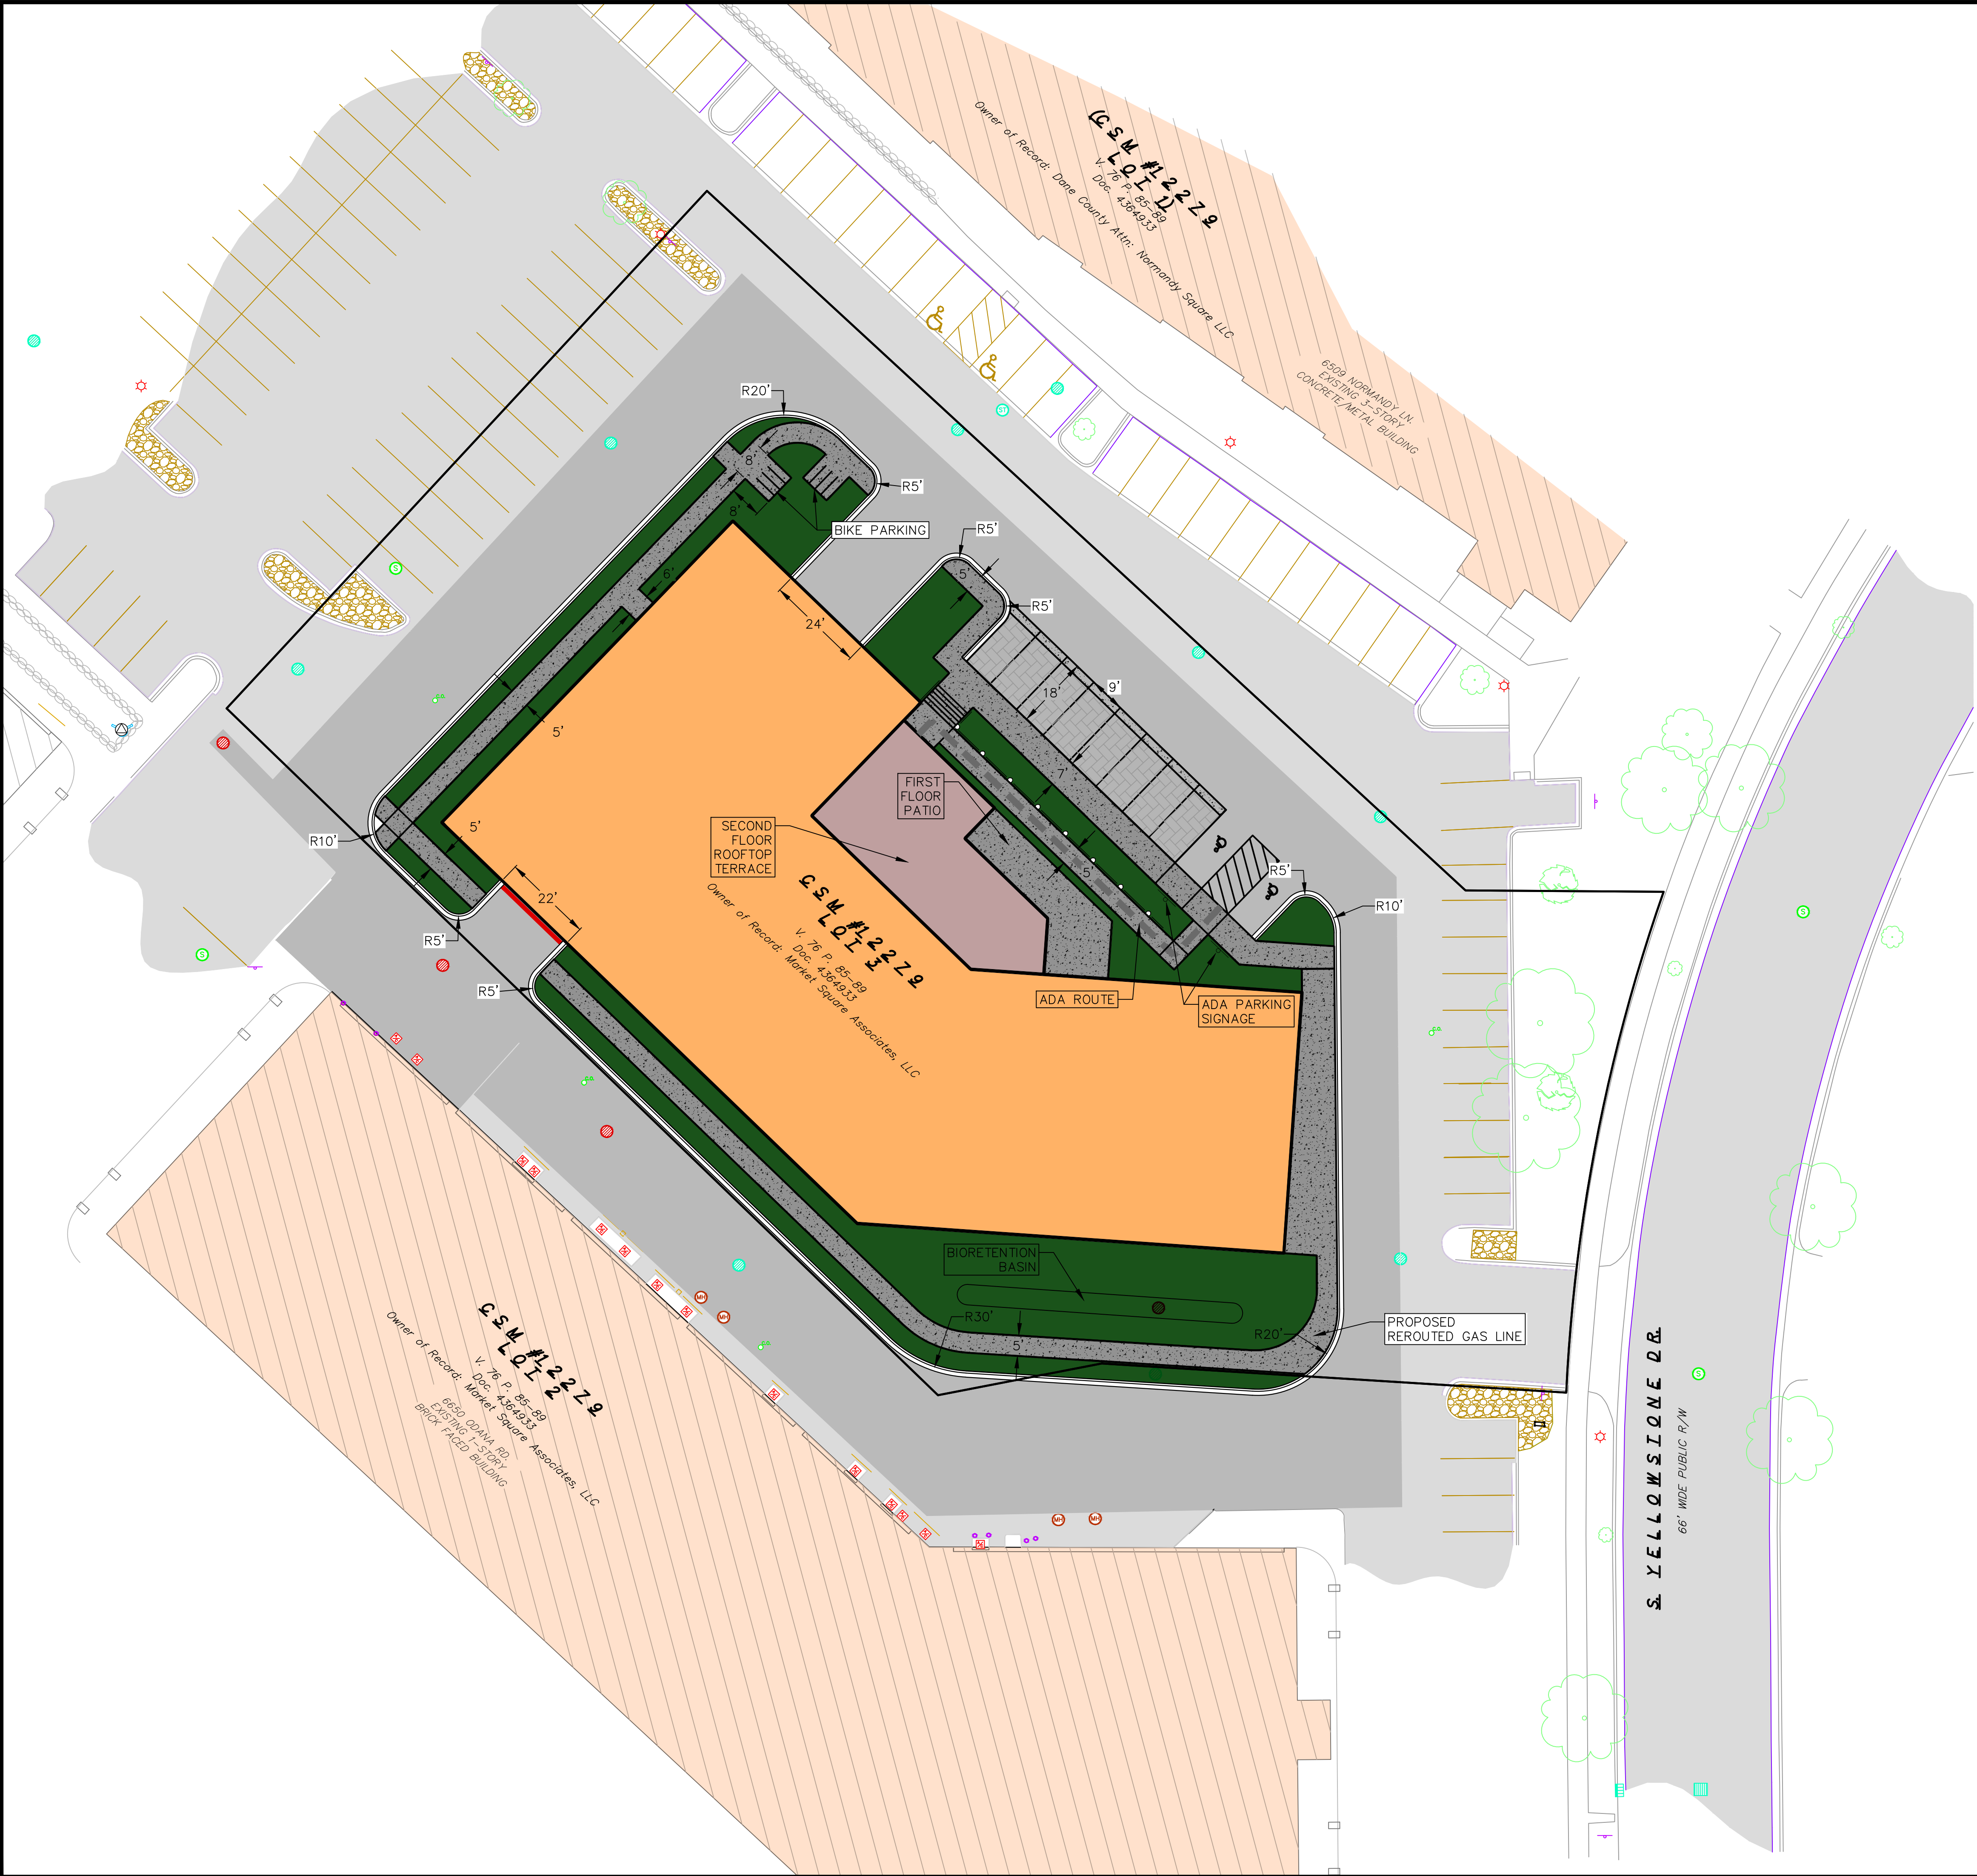

- SITE PLAN LEGEND**
- PROPERTY BOUNDARY
 - CURB AND GUTTER (REVERSE CURB HATCHED)
 - PROPOSED CONCRETE
 - PROPOSED LIGHT-DUTY ASPHALT
 - PROPOSED PERMEABLE PAVERS
 - PROPOSED RAILING
 - PROPOSED SIGN
 - PROPOSED LIGHT POLE
 - PROPOSED BOLLARD
 - PROPOSED ADA DETECTABLE WARNING FIELD
 - PROPOSED HANDICAP PARKING

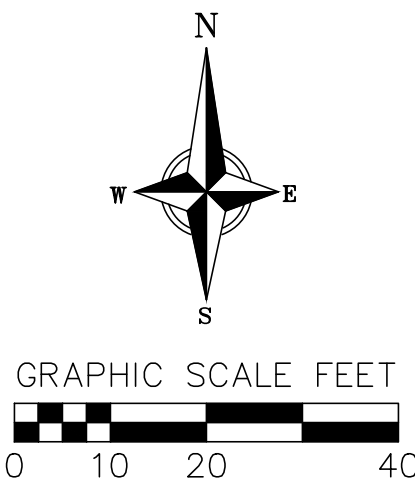

NOT FOR CONSTRUCTION



vierbicher
planners | engineers | advisors

REVISIONS		REVISIONS	
NO.	DATE	NO.	DATE
DATE 10/07/2022			
DRAFTER JGRU			
CHECKED KJEN			
PROJECT NO. 220094			
C3.0			

SITE PLAN

MARKET SQUARE SHOPPING CENTER

MADISON

DANE COUNTY, WISCONSIN

PLANT INSTALLATION SCHEDULE:

	QTY	BOTANICAL NAME	COMMON NAME	SIZE	SPACING	ROOT	NOTES
Deciduous Trees							
Ame / Aut	2	Amelanchier x grandiflora 'Autumn Brilliance'	Autumn Brilliance Serviceberry	6' ht.	As shown	BB	multi-stem
Bet / nig	2	Betula nigra	River Birch	7' ht.	As shown	BB	multi-stem
Gle / Imp	3	Gleditsia triacanthos 'Impcole' PP 1605	Imperial Honeylocust	2 1/2"	As shown	BB	
Evergreen Trees/Shrubs							
Jun / Man	21	Juniperus chinensis 'Maney'	Maney Juniper	5 gallon	As shown	Cont.	
Jun / Sea	2	Juniperus chinensis 'Sea Green'	Sea Green Juniper	5 gallon	As shown	Cont.	
Tax / Hic	1	Taxus x media 'Hicks'	Hicks Yew	7 gallon	As shown	Cont.	
Tax / Tau	5	Taxus x media 'Tauntoni'	Tauntion Yew	5 gallon	As shown	Cont.	
Deciduous Shrubs							
Hyd / Ann	12	Hydrangea arborescens 'Annabelle'	Annabelle Hydrangea	3 gallon	As shown	Cont.	
Rhu / Gro	54	Rhus aromatica 'Gro-low'	Gro-low Sumac	3 gallon	4' o.c.	Cont.	
Ros / Radk	4	Rosa 'Radkopnik pp#18507'	Double Pink Knock Out Rose	3 gallon	4' o.c.	Cont.	
Syr / mey	9	Syringa meyeri 'Palibari'	Dwarf Korean Lilac	3 gallon	As shown	Cont.	
Vib / Bai	6	Viburnum trilobum 'Bailey Compact'	Bailey Compact Viburnum	3 gallon	As shown	Cont.	

Perennials							
Ech / Mag	16	Echinacea purpurea 'Magnus'	Magnus Purple Coneflower	1 gallon	30" o.c.	Cont.	
Eup / Gat	27	Eupatorium maculatum 'Gateway'	Gateway Joe-Pye Weed	1 gallon	28" o.c.	Cont.	
Hem / Par	35	Hemerocallis x Pardon Me	Pardon Me Daylily	1 gallon	24" o.c.	Cont.	
Hem / Ste	25	Hemerocallis 'Stella D'Oro'	Stella D'Oro Daylily	1 gallon	24" o.c.	Cont.	
Iri / ver	16	Iris versicolor	Northern Blue Flag Iris	1 gallon	21" o.c.	Cont.	
Iri / vir	9	Iris virginica var. shrevei	Southern Blue Flag Iris	1 gallon	21" o.c.	Cont.	
Lia / Kob	43	Liatris spicata 'Kobold'	Kobold Spike Blazing Star	1 gallon	21" o.c.	Cont.	
Nep / Wal	21	Nepeta faassenii 'Walker's Low'	Walker's Low Catmint	1 gallon	30" o.c.	Cont.	
Rud / Gol	11	Rudbeckia fulgida 'Goldsturm'	Goldsturm Black-Eyed Susan	1 gallon	24" o.c.	Cont.	
Ornamental Grasses							
Cal / Kar	7	Calamagrostis acutiflora 'Karl Foerster'	Karl Foerster Feather Reed Grass	1 gallon	24" o.c.	Cont.	
Mis / Pur	9	Miscanthus sinensis 'Purpurascens'	Flame Grass	1 gallon	36" o.c.	Cont.	
Mol / Sky	62	Molinia caerulea arundinacea 'Skyracer'	Molinia Skyracer	1 gallon	30" o.c.	Cont.	
Pan / Hae	29	Panicum virgatum 'Shenandoah'	Red Switch Grass	1 gallon	30" o.c.	Cont.	
Spo / Tar	15	Sporobolus heterolepis 'Tara'	Dwarf Prairie Dropseed Tara	1 gallon	30" o.c.	Cont.	

LEGEND

	EXISTING TREE		NEW PERENNIALS
	NEW SHADE TREE		NEW ORNAMENTAL GRASSES
	NEW ORNAMENTAL TREE		TURF SOD
	NEW CONIFEROUS TREE		
	NEW CONIFEROUS SHRUB		
	NEW DECIDUOUS SHRUB		


GENERAL NOTES:

- ALL PLANTS SHALL BE MULCHED WITH SHREDDED HARDWOOD MULCH, U.N.O.
- ALL PLANTS SHALL HAVE SPADED EDGE - 6" DEPTH U.N.O.
- ALL PLANTS SHOULD BE IRRIGATED.
- REFER TO LANDSCAPE WORKSHEET FOR LANDSCAPE POINTS CALCULATIONS.

KEYNOTES:

- CONCRETE WALK, REFER TO CIVIL DWGS
- CONCRETE PATIO, REFER TO CIVIL DWGS
- PERMEABLE PAVERS, REFER TO CIVIL DWGS
- CONCRETE STAIR, REFER TO CIVIL
- POLE LIGHT FIXTURE, REFER TO LIGHTING DWGS
- METAL EDGING
- BIKE RACKS, SEE CIVIL

AREA OF DISTURBANCE - 53,061 SF
BUILDING FOOTPRINT - 18,421 SF
DEVELOPMENT AREA - 34,640 SF

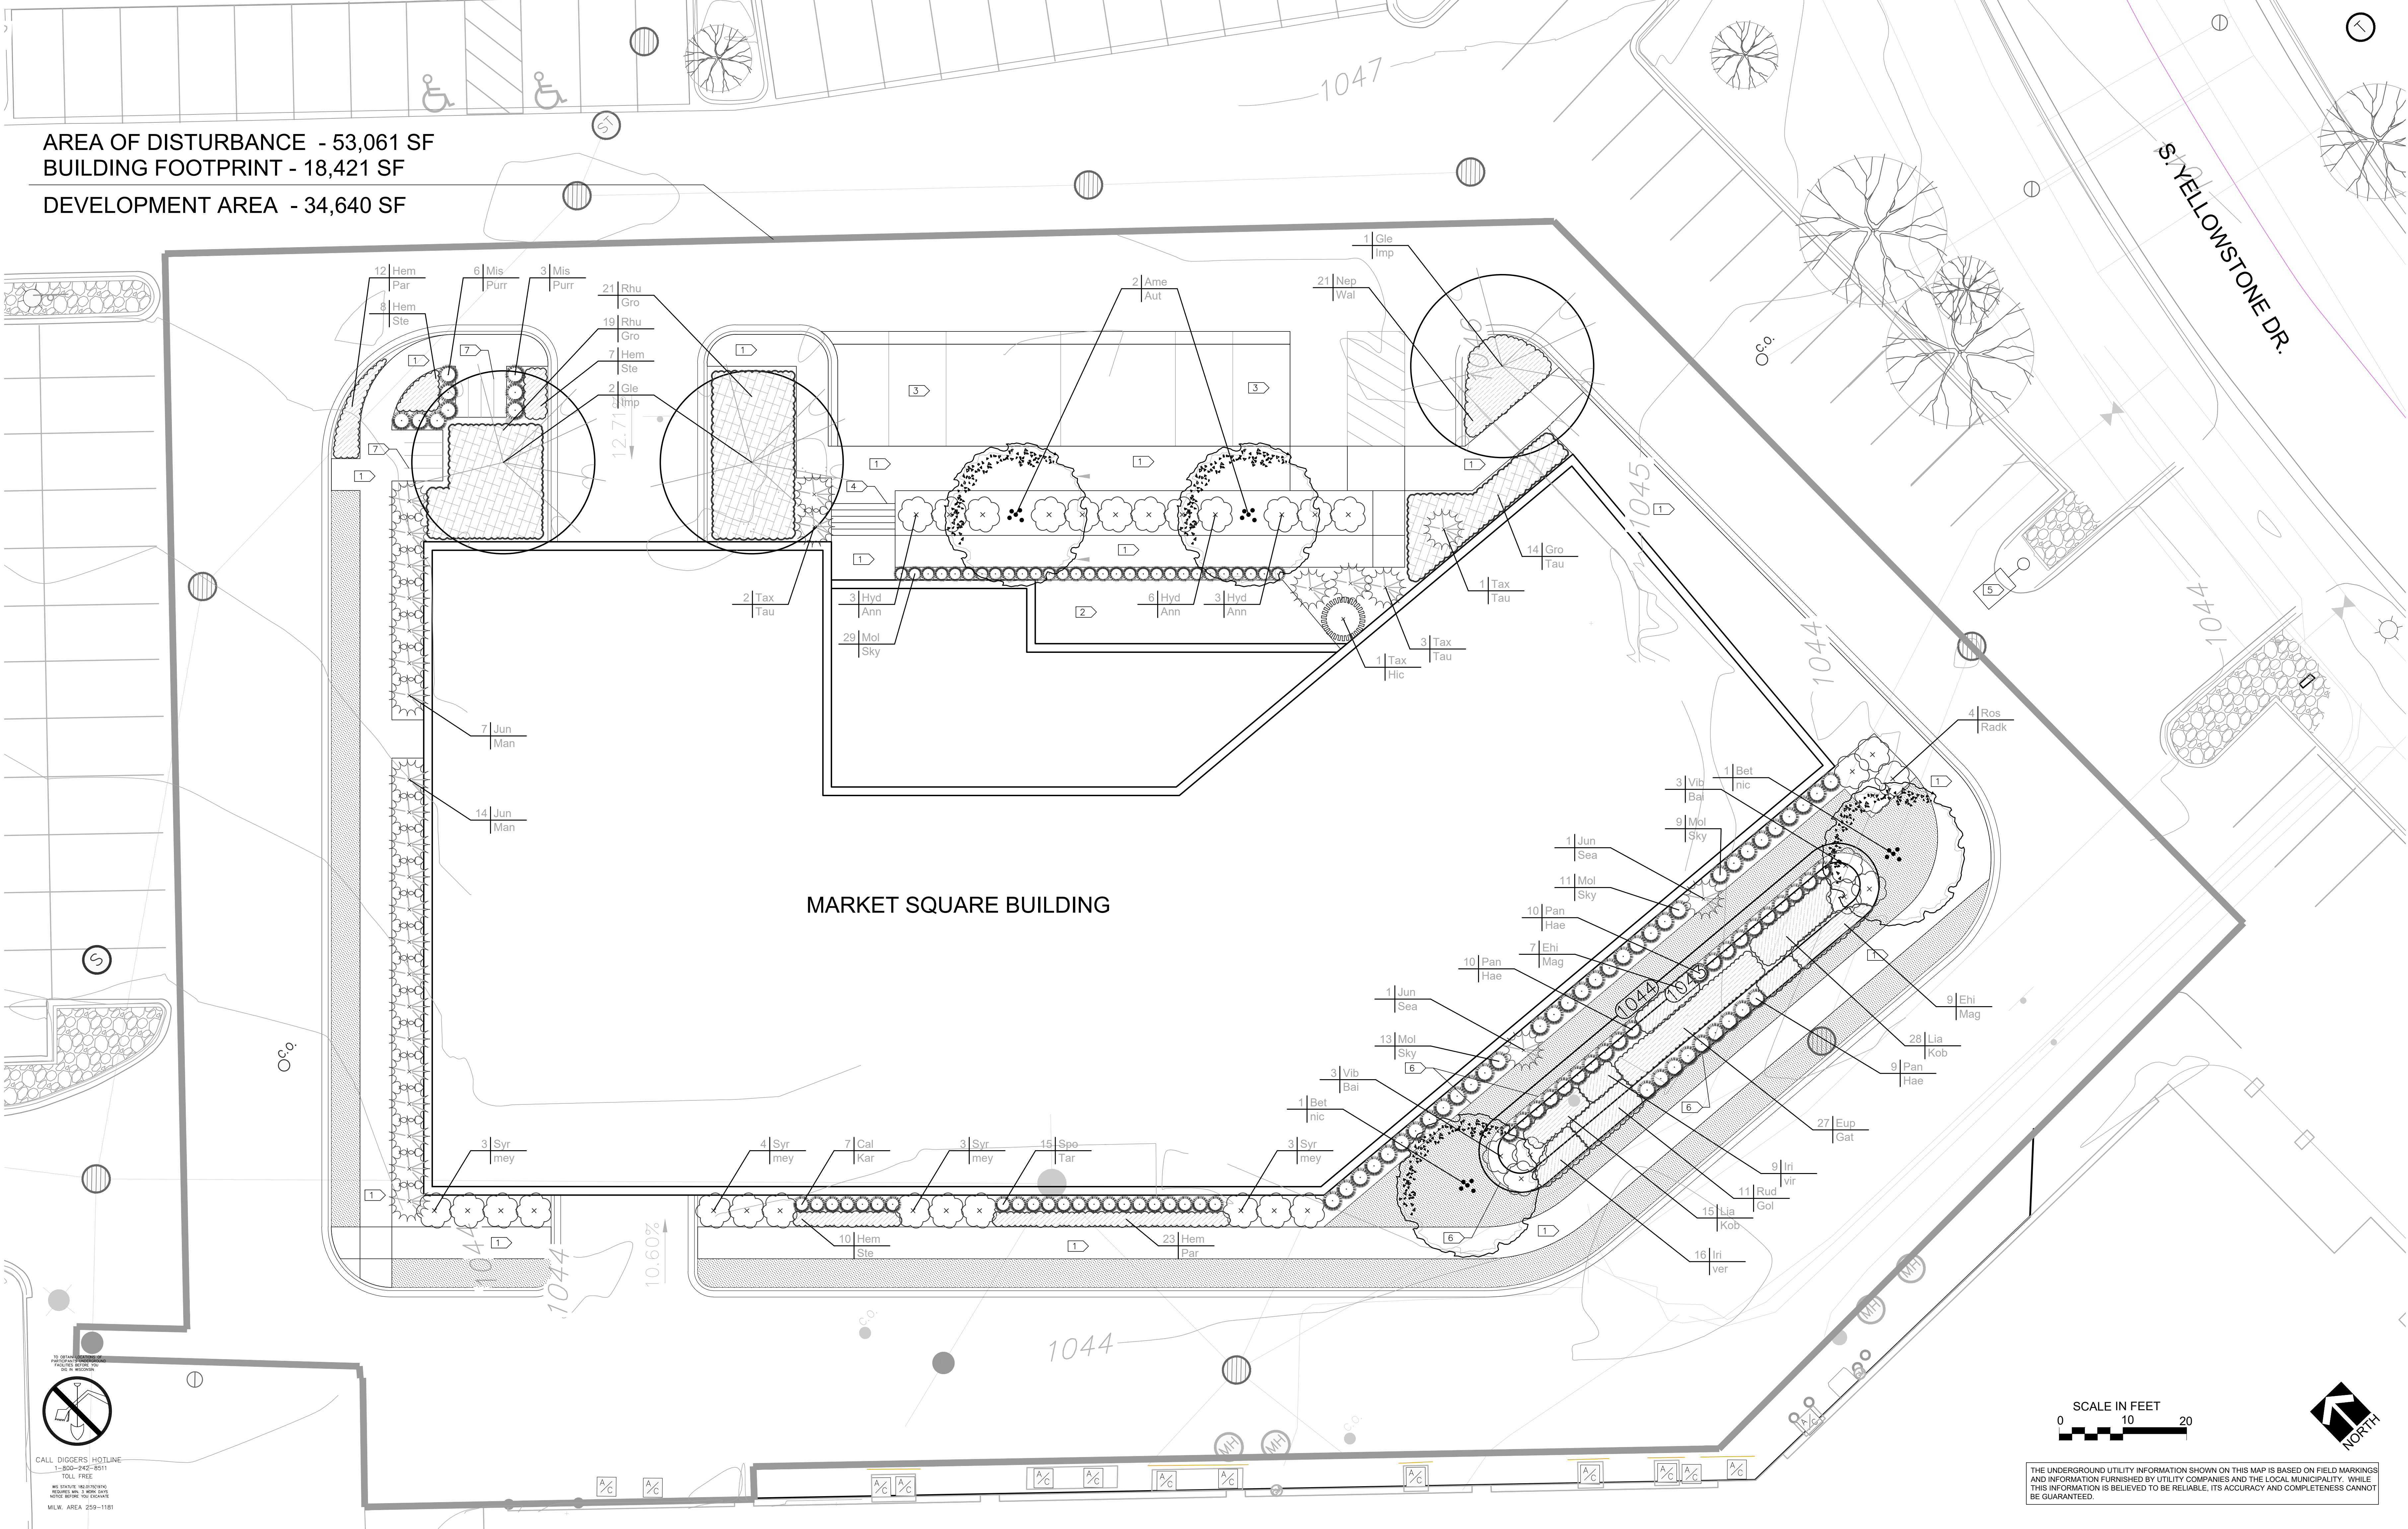

MARKET SQUARE
6604 ODANA ROAD
MADISON, 53719 WI

LANDSCAPE PLAN

NOT FOR CONSTRUCTION
These progress documents are for city review purposes only.

© COPYRIGHT 2022 New Eden Landscape Architecture, LLC
REVISIONS:
PROJECT NO.: 22015-VIE-MQ SCALE: 1"=10'-0" DATE: 10/10/2022 DRWN BY: EDS CHKD BY: RS SHEET:



JLA
ARCHITECTS
MADISON | MILWAUKEE | DENVER
JLA-AP.COM

JLA PROJECT NUMBER: W22-0122

MARKET SQUARE
BUILDING A1
LAND USE APPLICATION
SUBMITTAL

PROGRESS DOCUMENTS
These documents reflect progress and intent and may be subject to change, including additional detail. These are not final construction documents and should not be used for final bidding or construction-related purposes.

DATE OF ISSUANCE **DECEMBER 7, 2022**

REVISION SCHEDULE		
Mark	Description	Date

SHEET TITLE

AERIAL PERSPECTIVE

SHEET NUMBER

A200



JLA
ARCHITECTS
MADISON | MILWAUKEE | DENVER
JLA-AP.COM

JLA PROJECT NUMBER: W22-0122

MARKET SQUARE
BUILDING A1
LAND USE APPLICATION
SUBMITTAL

PROGRESS DOCUMENTS

These documents reflect progress and intent and may be subject to change, including additional detail. These are not final construction documents and should not be used for final bidding or construction-related purposes.

DATE OF ISSUANCE DECEMBER 7, 2022

REVISION SCHEDULE		
Mark	Description	Date

SHEET TITLE

AERIAL PERSPECTIVE

SHEET NUMBER

A201



JLA
ARCHITECTS
MADISON | MILWAUKEE | DENVER
JLA-AP.COM

JLA PROJECT NUMBER: W22-0122

MARKET SQUARE
BUILDING A1
LAND USE APPLICATION
SUBMITTAL

PROGRESS DOCUMENTS

These documents reflect progress and intent and may be subject to change, including additional detail. These are not final construction documents and should not be used for final bidding or construction-related purposes.

DATE OF ISSUANCE DECEMBER 7, 2022


REVISION SCHEDULE		
Mark	Description	Date

SHEET TITLE

EXTERIOR
PERSPECTIVES

SHEET NUMBER

A210

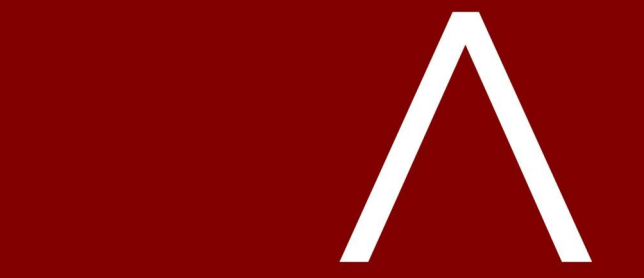

JLA
ARCHITECTS
MADISON | MILWAUKEE | DENVER
JLA-AP.COM

JLA PROJECT NUMBER: W22-0122

MARKET SQUARE
BUILDING A1
LAND USE APPLICATION
SUBMITTAL

PROGRESS DOCUMENTS

These documents reflect progress and intent and may be subject to change, including additional detail. These are not final construction documents and should not be used for final bidding or construction-related purposes.

DATE OF ISSUANCE DECEMBER 7, 2022


REVISION SCHEDULE		
Mark	Description	Date

SHEET TITLE

EXTERIOR
PERSPECTIVES

SHEET NUMBER

A211

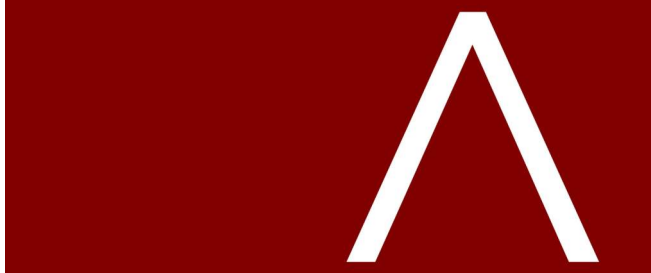

JLA
ARCHITECTS
MADISON | MILWAUKEE | DENVER
JLA-AP.COM

JLA PROJECT NUMBER: W22-0122

MARKET SQUARE
BUILDING A1
LAND USE APPLICATION
SUBMITTAL

PROGRESS DOCUMENTS

These documents reflect progress and intent and may be subject to change, including additional detail. These are not final construction documents and should not be used for final bidding or construction-related purposes.

DATE OF ISSUANCE DECEMBER 7, 2022

REVISION SCHEDULE		
Mark	Description	Date

SHEET TITLE

EXTERIOR
PERSPECTIVES

SHEET NUMBER

A212



JLA
ARCHITECTS
MADISON | MILWAUKEE | DENVER
JLA-AP.COM

JLA PROJECT NUMBER: W22-0122

MARKET SQUARE
BUILDING A1
LAND USE APPLICATION
SUBMITTAL

PROGRESS DOCUMENTS

These documents reflect progress and intent and may be subject to change, including additional detail. These are not final construction documents and should not be used for final bidding or construction-related purposes.

DATE OF ISSUANCE DECEMBER 7, 2022

REVISION SCHEDULE		
Mark	Description	Date

SHEET TITLE

EXTERIOR
PERSPECTIVES

SHEET NUMBER

A213



JLA
ARCHITECTS
MADISON | MILWAUKEE | DENVER
JLA-AP.COM

JLA PROJECT NUMBER: W22-0122

MARKET SQUARE
BUILDING A1
LAND USE APPLICATION
SUBMITTAL

PROGRESS DOCUMENTS

These documents reflect progress and intent and may be subject to change, including additional detail. These are not final construction documents and should not be used for final bidding or construction-related purposes.

DATE OF ISSUANCE DECEMBER 7, 2022

REVISION SCHEDULE		
Mark	Description	Date

SHEET TITLE

EXTERIOR PERSPECITVE
WITH NEIGHBORHOOD
CONTEXT

SHEET NUMBER

A214



JLA
ARCHITECTS
MADISON | MILWAUKEE | DENVER
JLA-AP.COM

JLA PROJECT NUMBER: W22-0122

MARKET SQUARE
BUILDING A1
LAND USE APPLICATION
SUBMITTAL

PROGRESS DOCUMENTS

These documents reflect progress and intent and may be subject to change, including additional detail. These are not final construction documents and should not be used for final bidding or construction-related purposes.

DATE OF ISSUANCE DECEMBER 7, 2022

REVISION SCHEDULE		
Mark	Description	Date

SHEET TITLE

EXTERIOR PERSPECTIVE
WITH NEIGHBORHOOD
CONTEXT

SHEET NUMBER

A215



JLA
ARCHITECTS
MADISON | MILWAUKEE | DENVER
JLA-AP.COM

JLA PROJECT NUMBER: W22-0122

MARKET SQUARE
BUILDING A1
LAND USE APPLICATION
SUBMITTAL

PROGRESS DOCUMENTS
These documents reflect progress and intent and may be subject to change, including additional detail. These are not final construction documents and should not be used for final bidding or construction-related purposes.

DATE OF ISSUANCE: DECEMBER 7, 2022

REVISION SCHEDULE		
Mark	Description	Date

SHEET TITLE

EXTERIOR PERSPECTIVE
WITH NEIGHBORHOOD
CONTEXT

SHEET NUMBER

A216



JLA
ARCHITECTS

MADISON | MILWAUKEE | DENVER
JLA-AP.COM

JLA PROJECT NUMBER: W22-0122

MARKET SQUARE
BUILDING A1
LAND USE APPLICATION
SUBMITTAL

PROGRESS DOCUMENTS

These documents reflect progress and intent and may be subject to change, including additional detail. These are not final construction documents and should not be used for final bidding or construction-related purposes.

DATE OF ISSUANCE DECEMBER 7, 2022

REVISION SCHEDULE		
Mark	Description	Date

SHEET TITLE


EXTERIOR PERSPECTIVE
EVENING VIEWS

SHEET NUMBER


A217




SHADOW ON MARCH 21st @ 9am

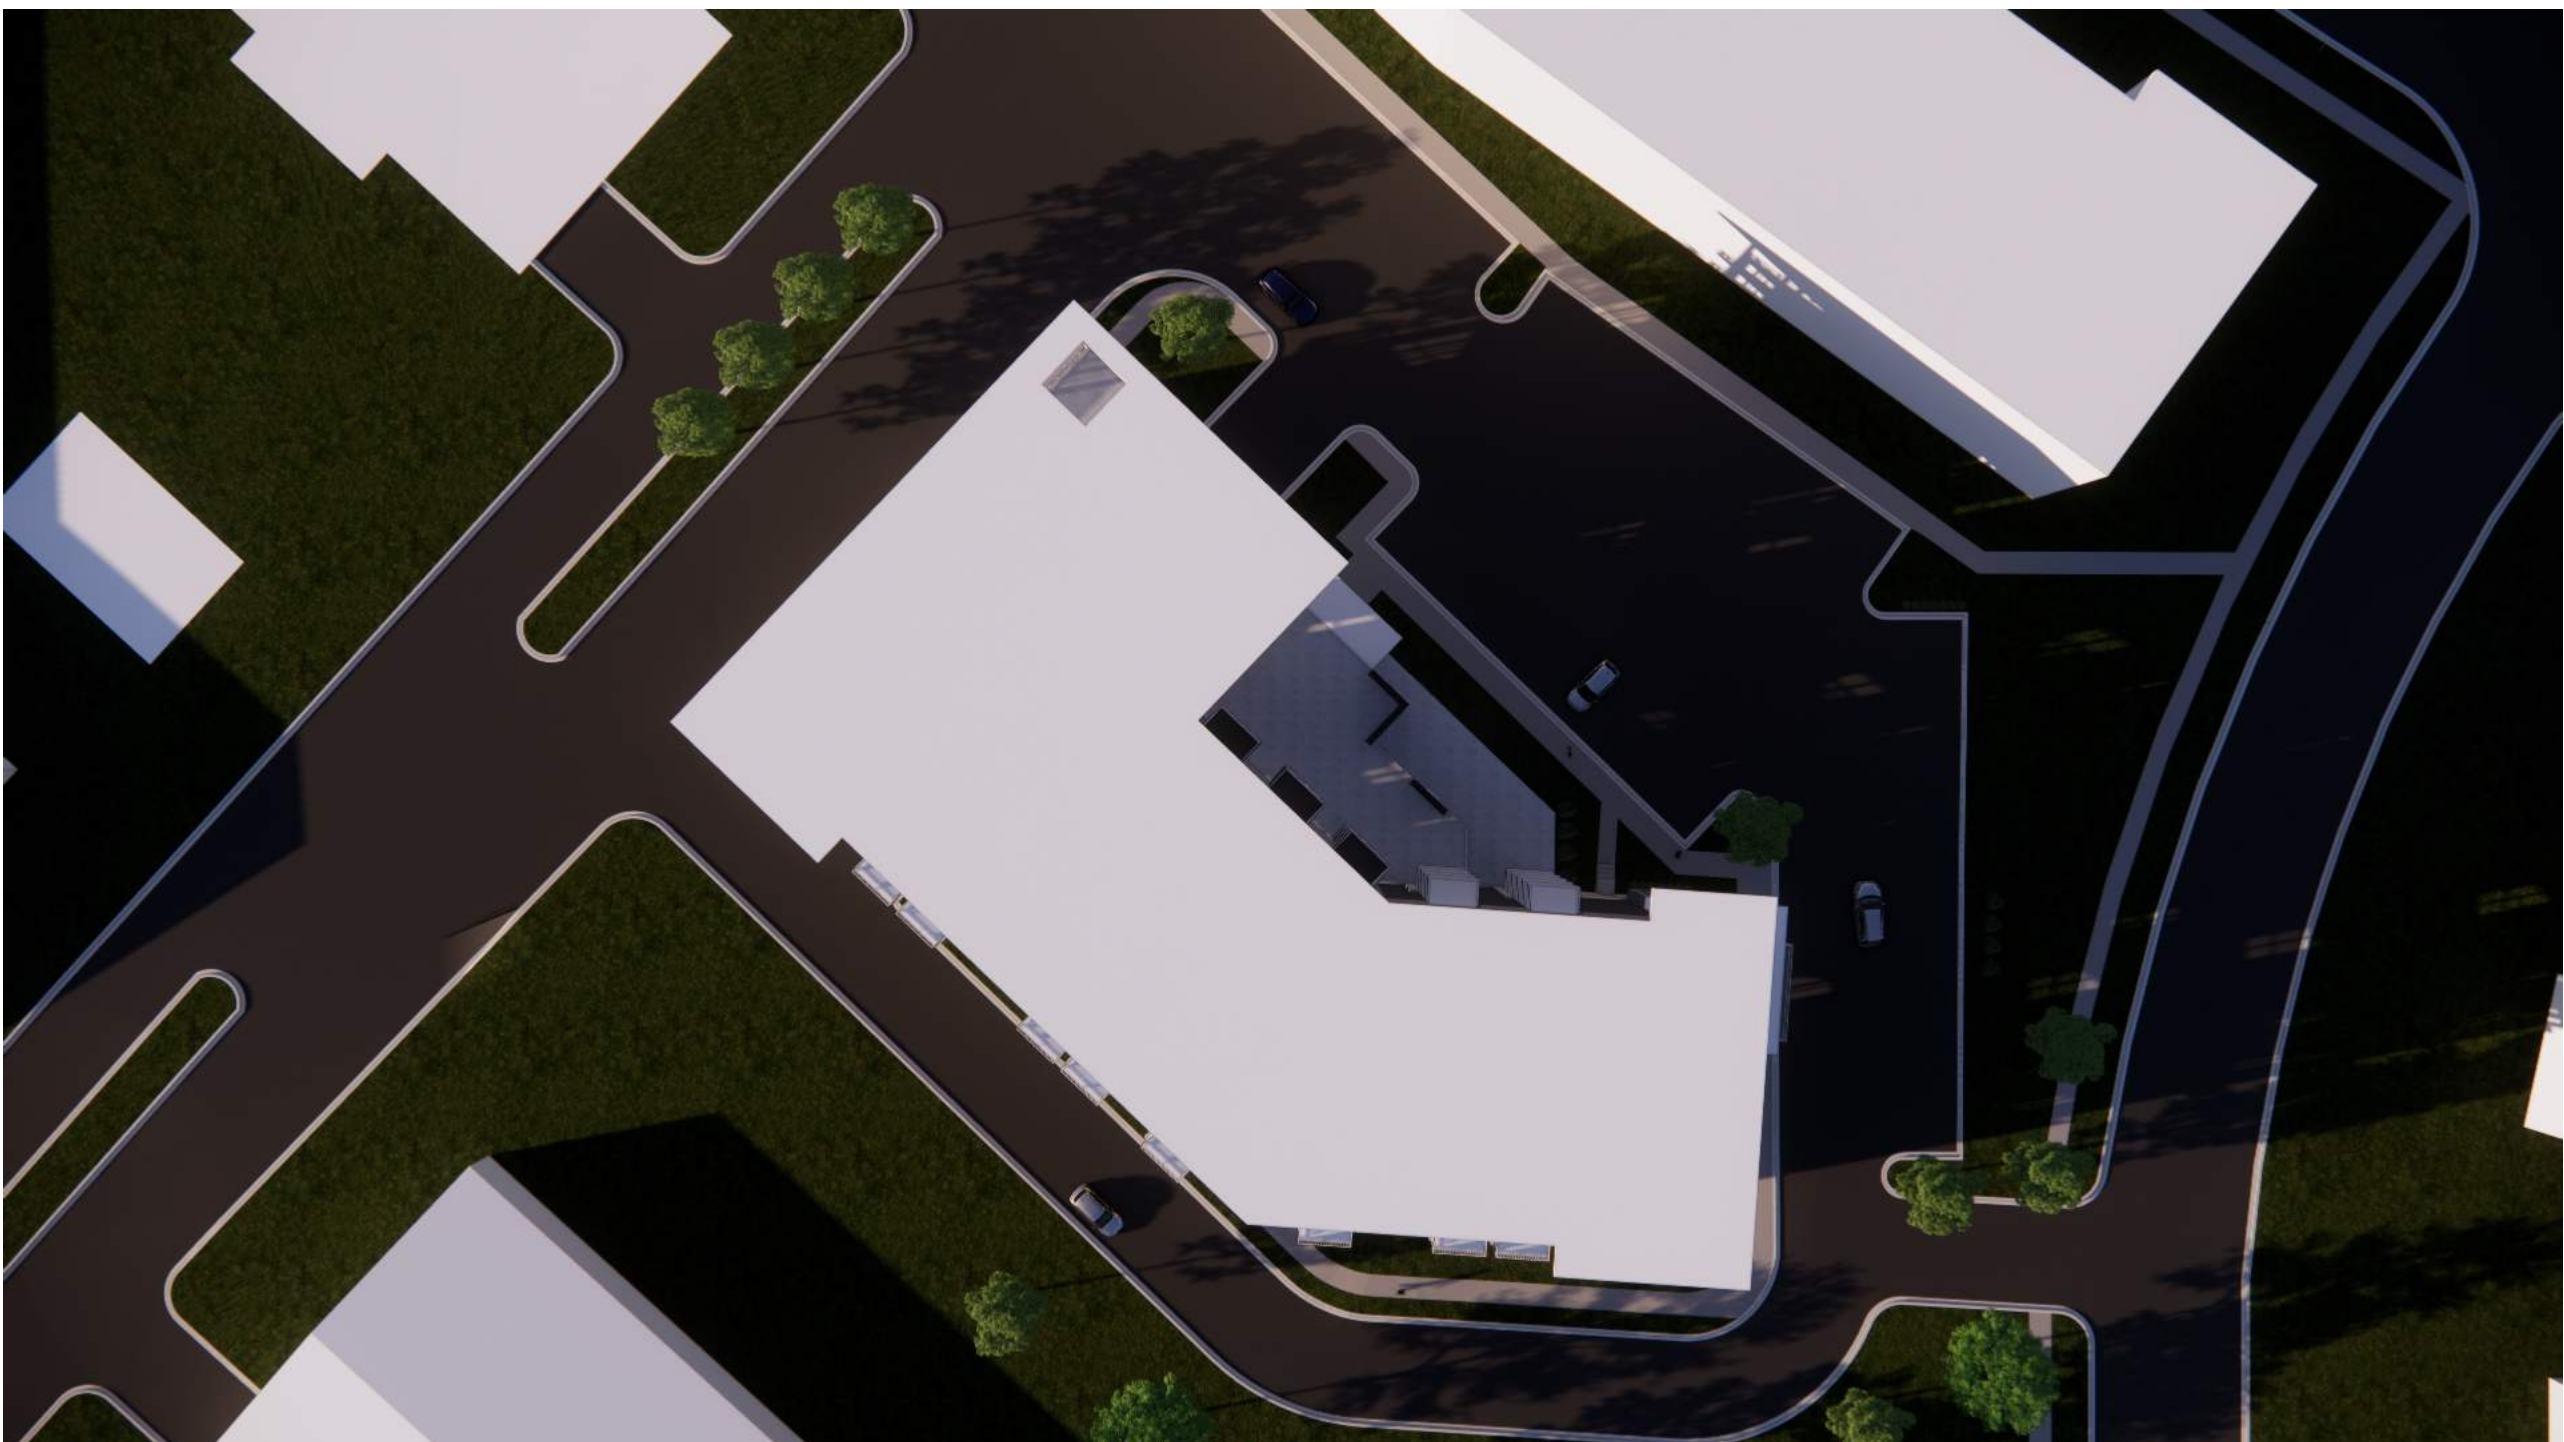

SHADOW ON MARCH 21st @ 5pm

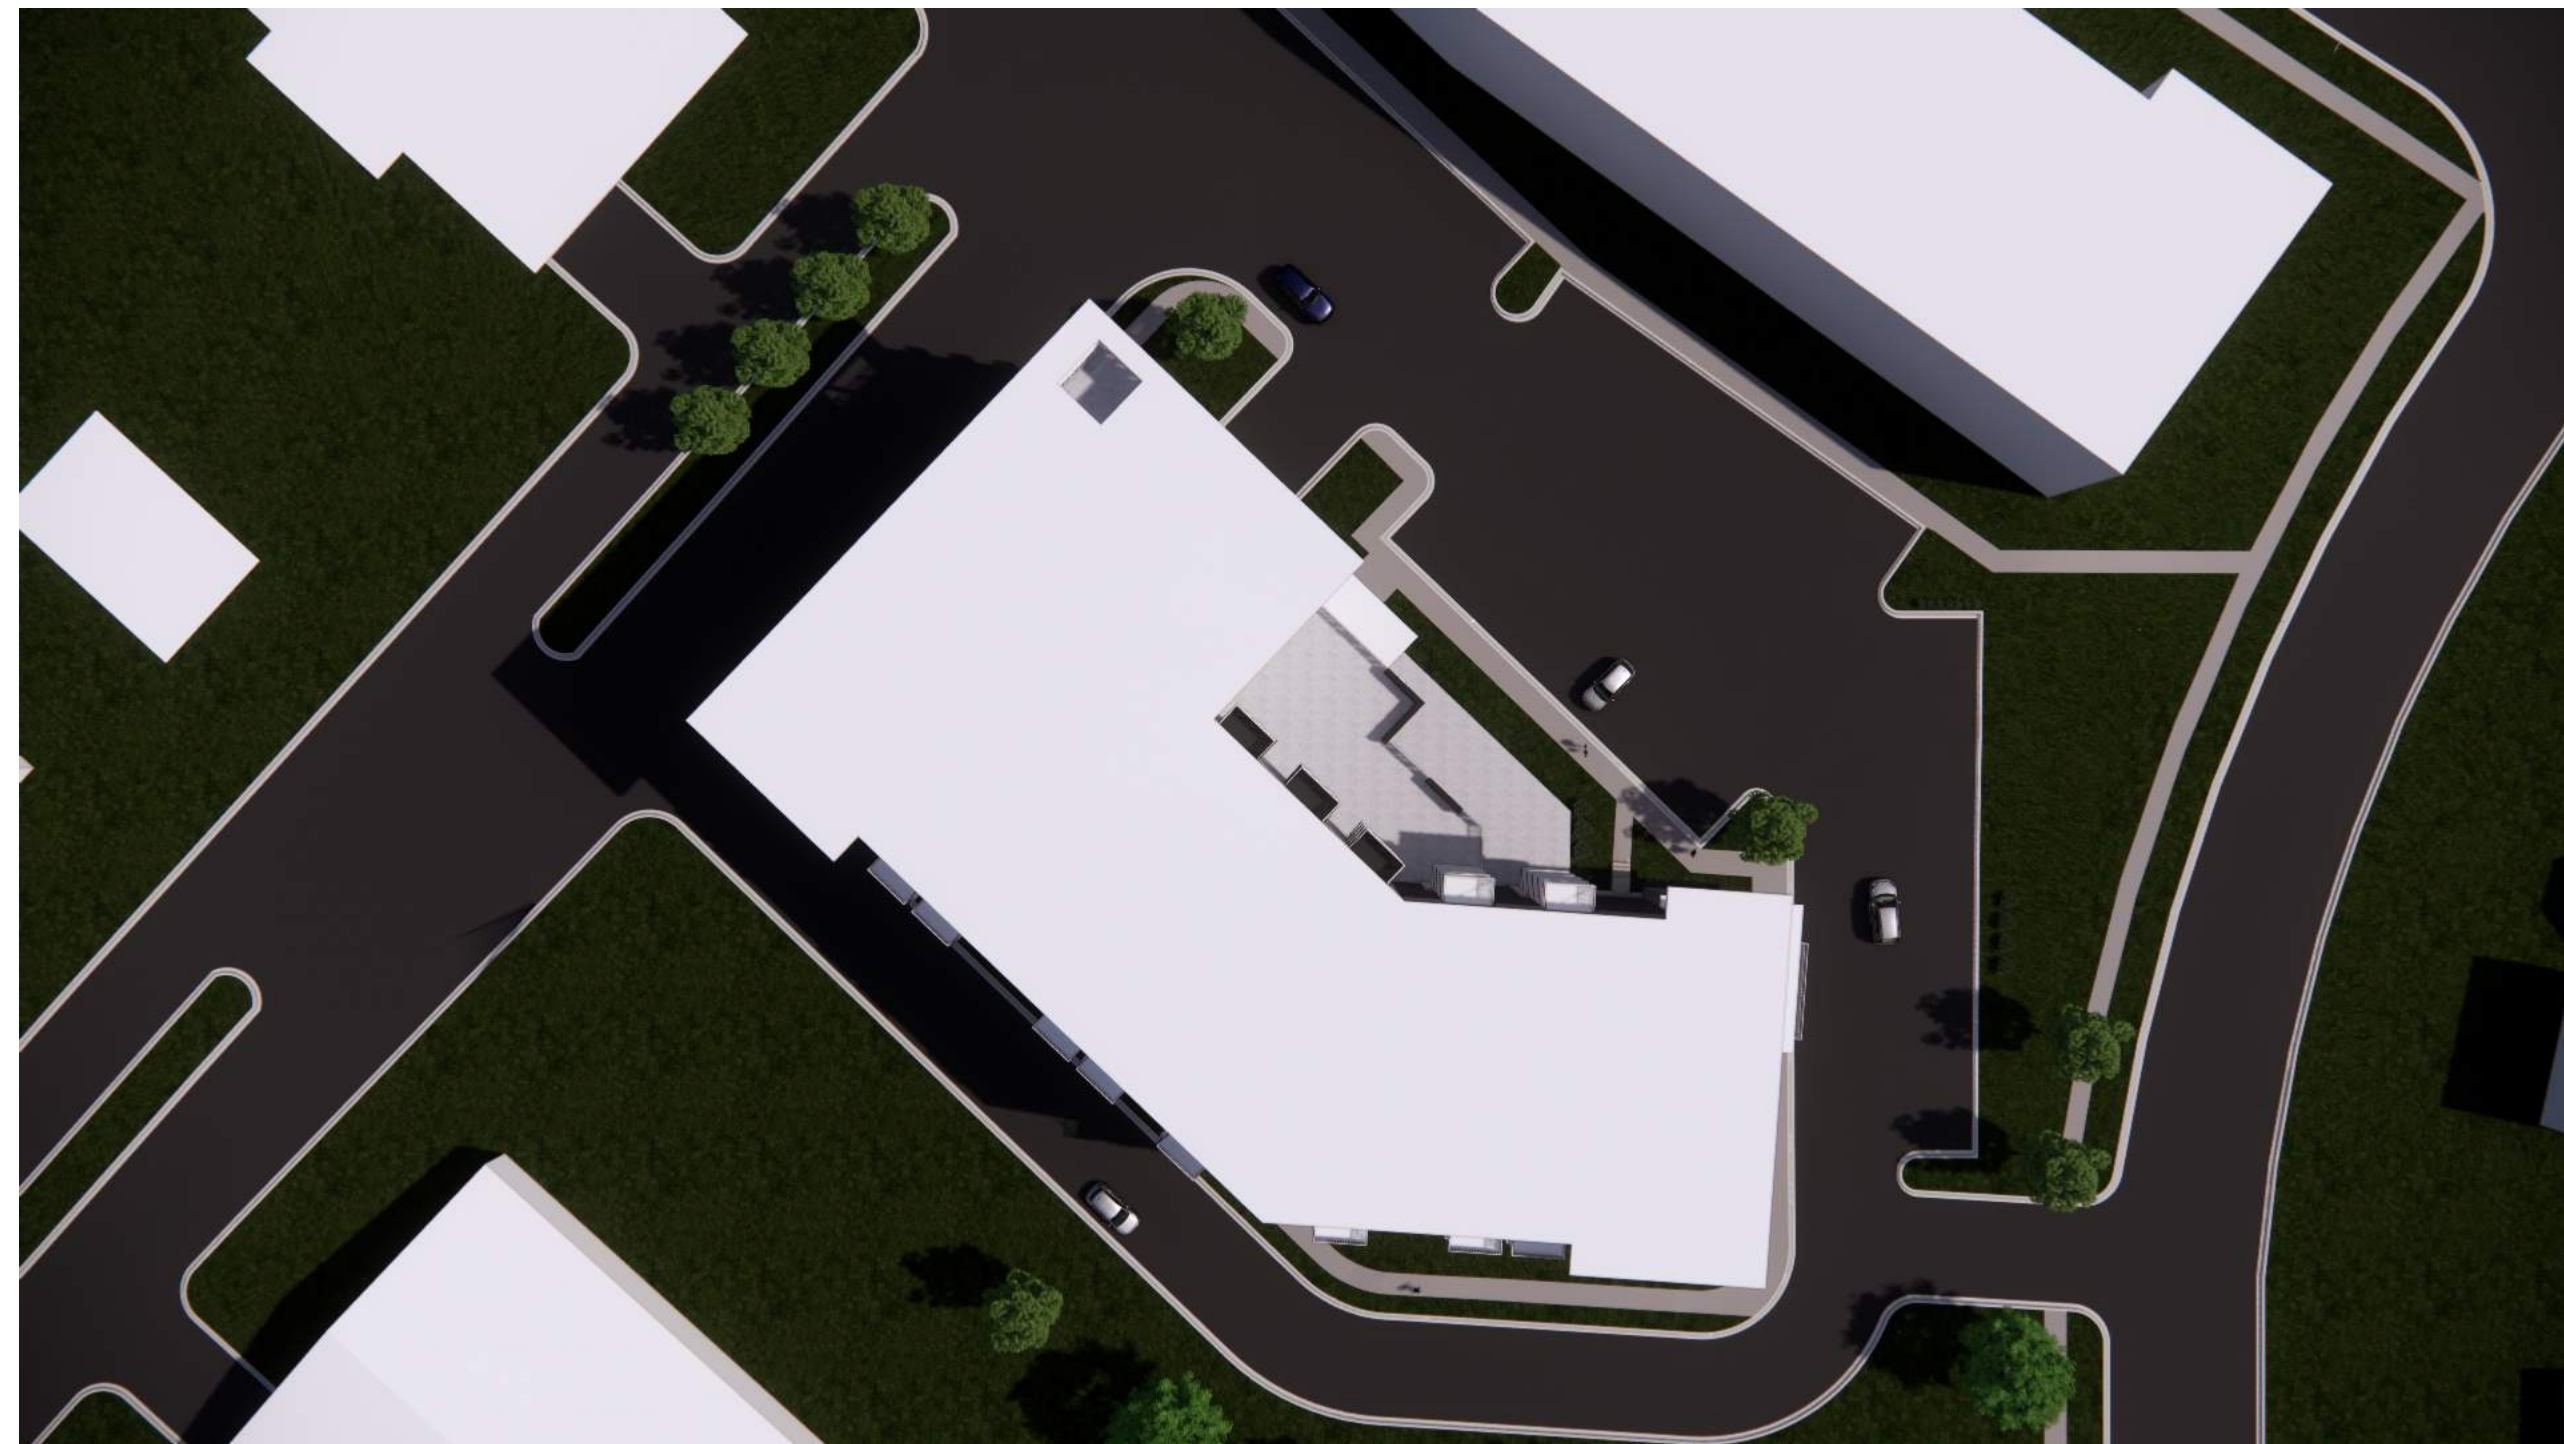

SHADOW ON JUNE 12th @ 9am

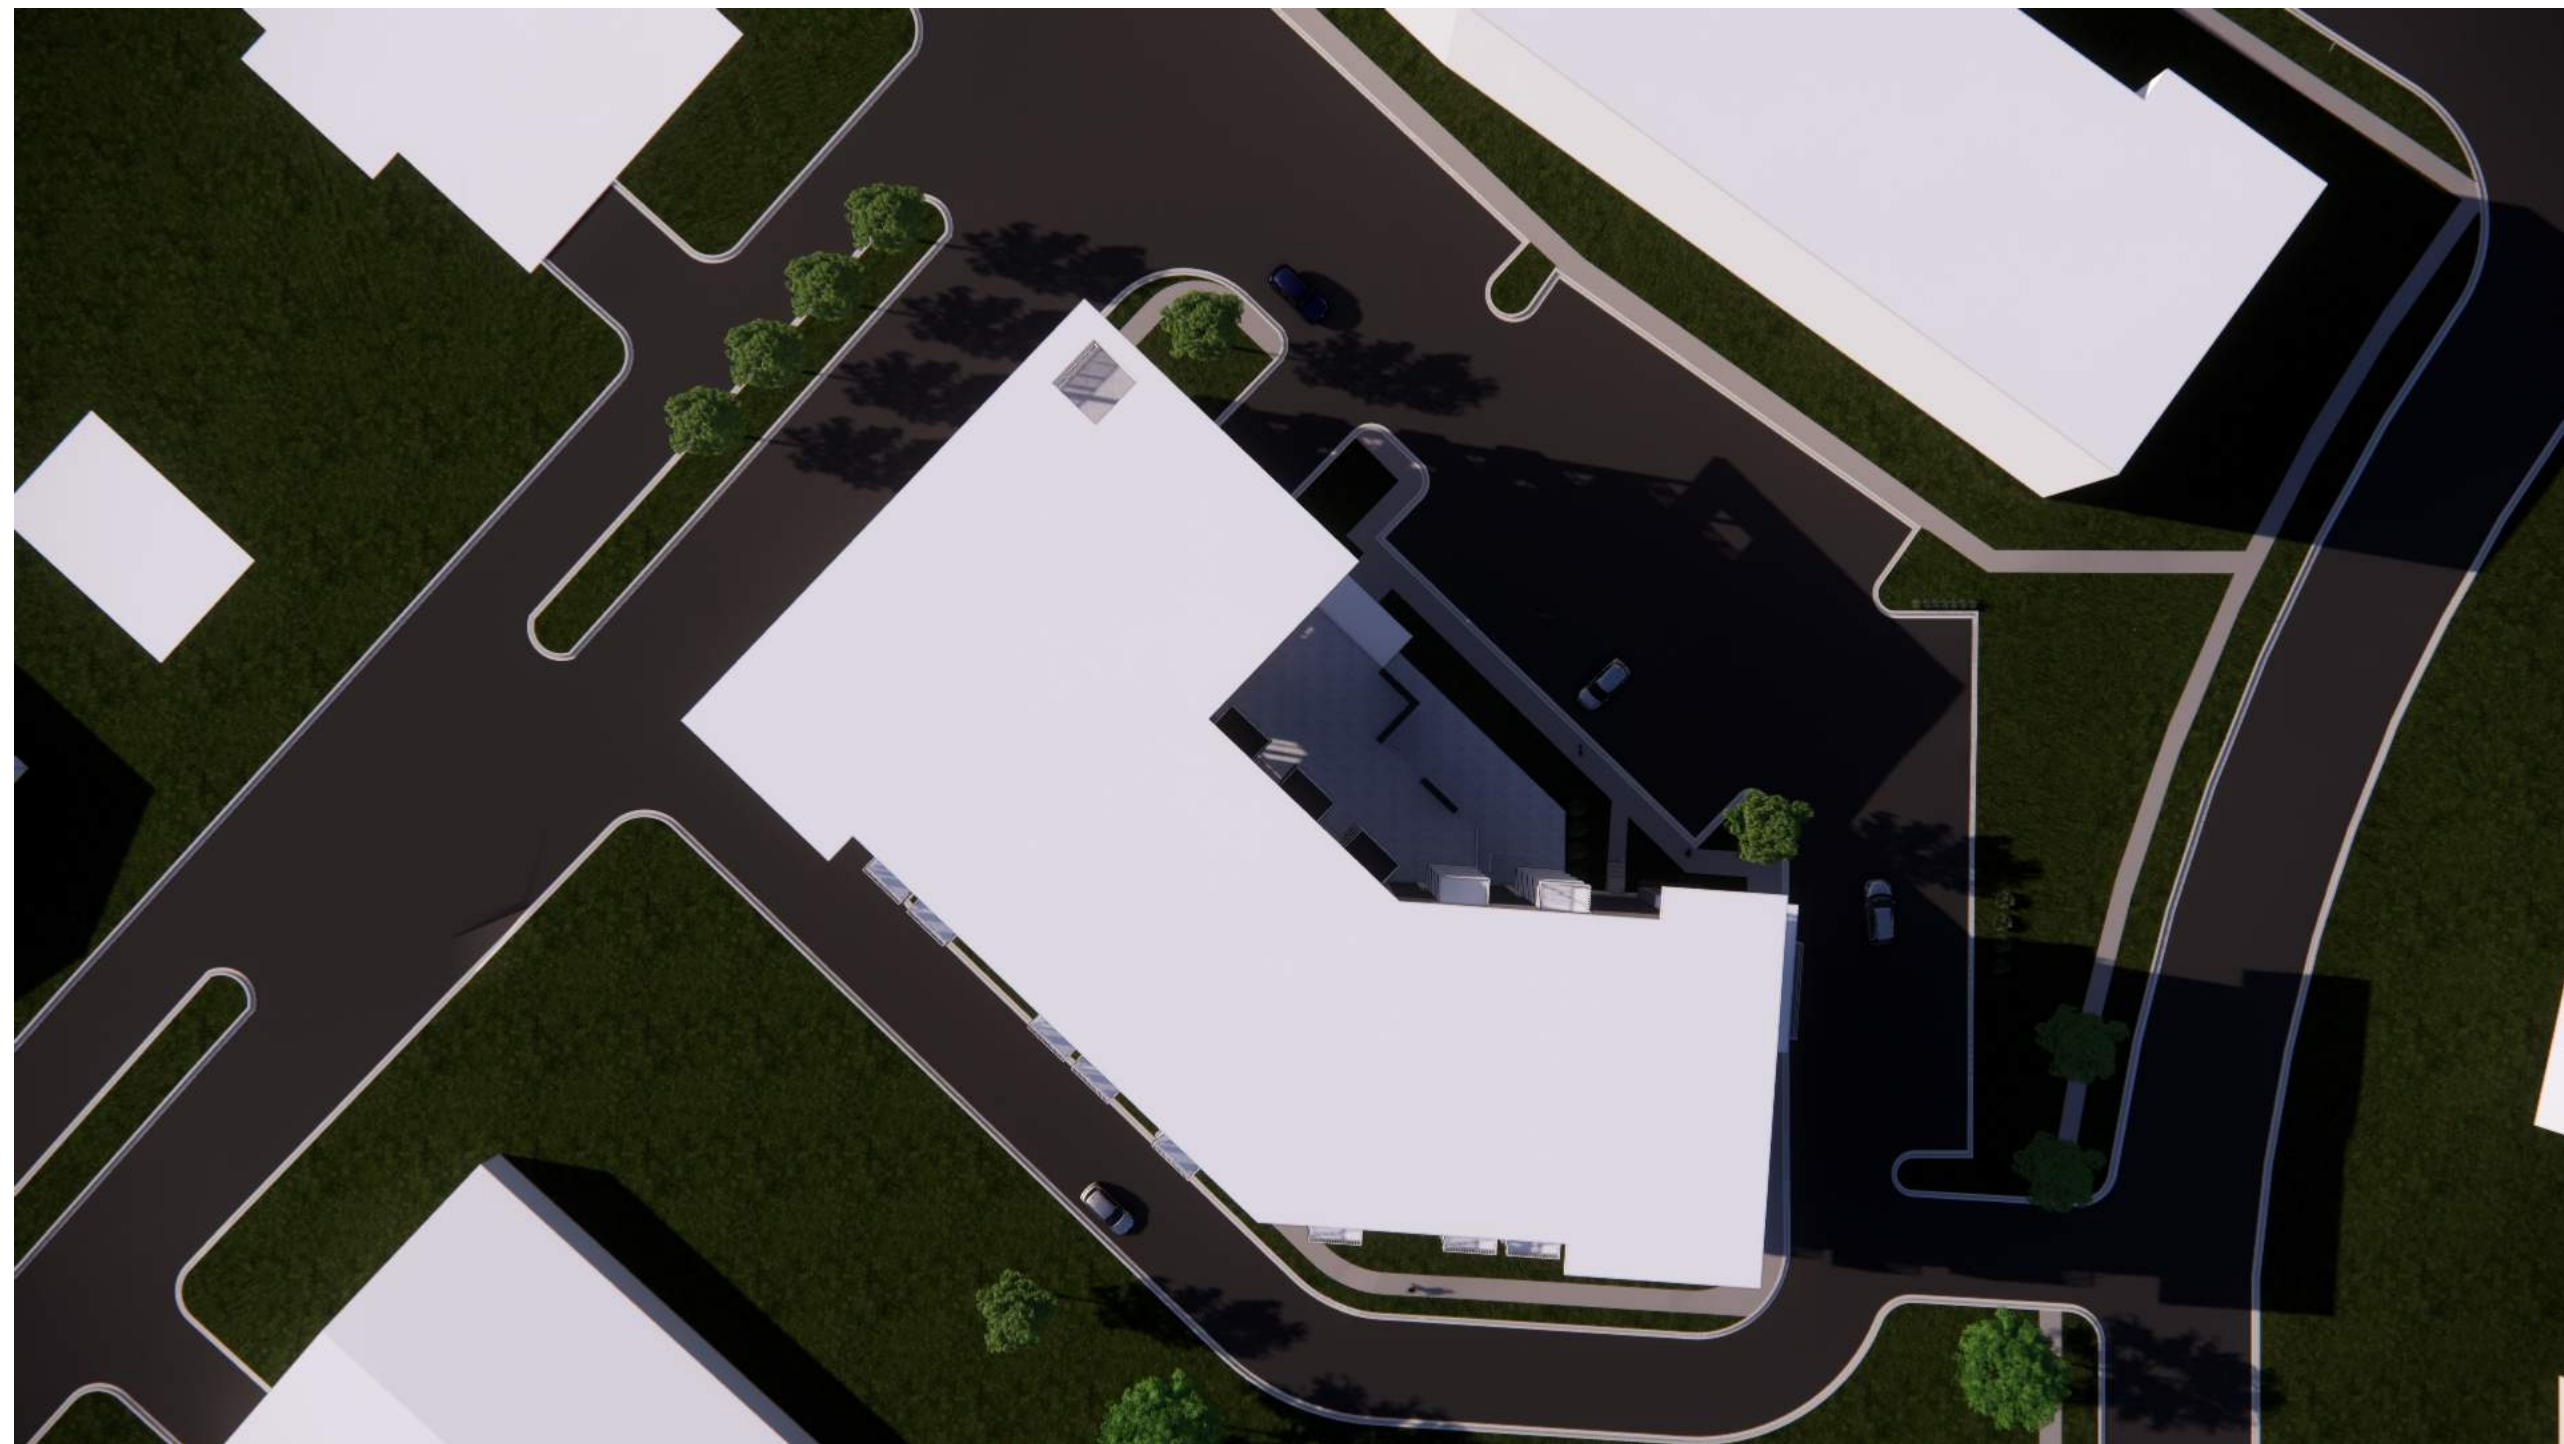

SHADOW ON JUNE 12th @ 5pm



JLA
ARCHITECTS
MADISON | MILWAUKEE | DENVER
JLA-AP.COM

JLA PROJECT NUMBER: W22-0122

MARKET SQUARE
BUILDING A1
LAND USE APPLICATION
SUBMITTAL

PROGRESS DOCUMENTS
These documents reflect progress and intent and may be subject to change, including additional detail. These are not final construction documents and should not be used for final bidding or construction-related purposes.

DATE OF ISSUANCE DECEMBER 7, 2022

REVISION SCHEDULE		
Mark	Description	Date

SHEET TITLE


SHADOW STUDY

SHEET NUMBER

A300




SHADOW ON SEPTEMBER 21st @ 9am

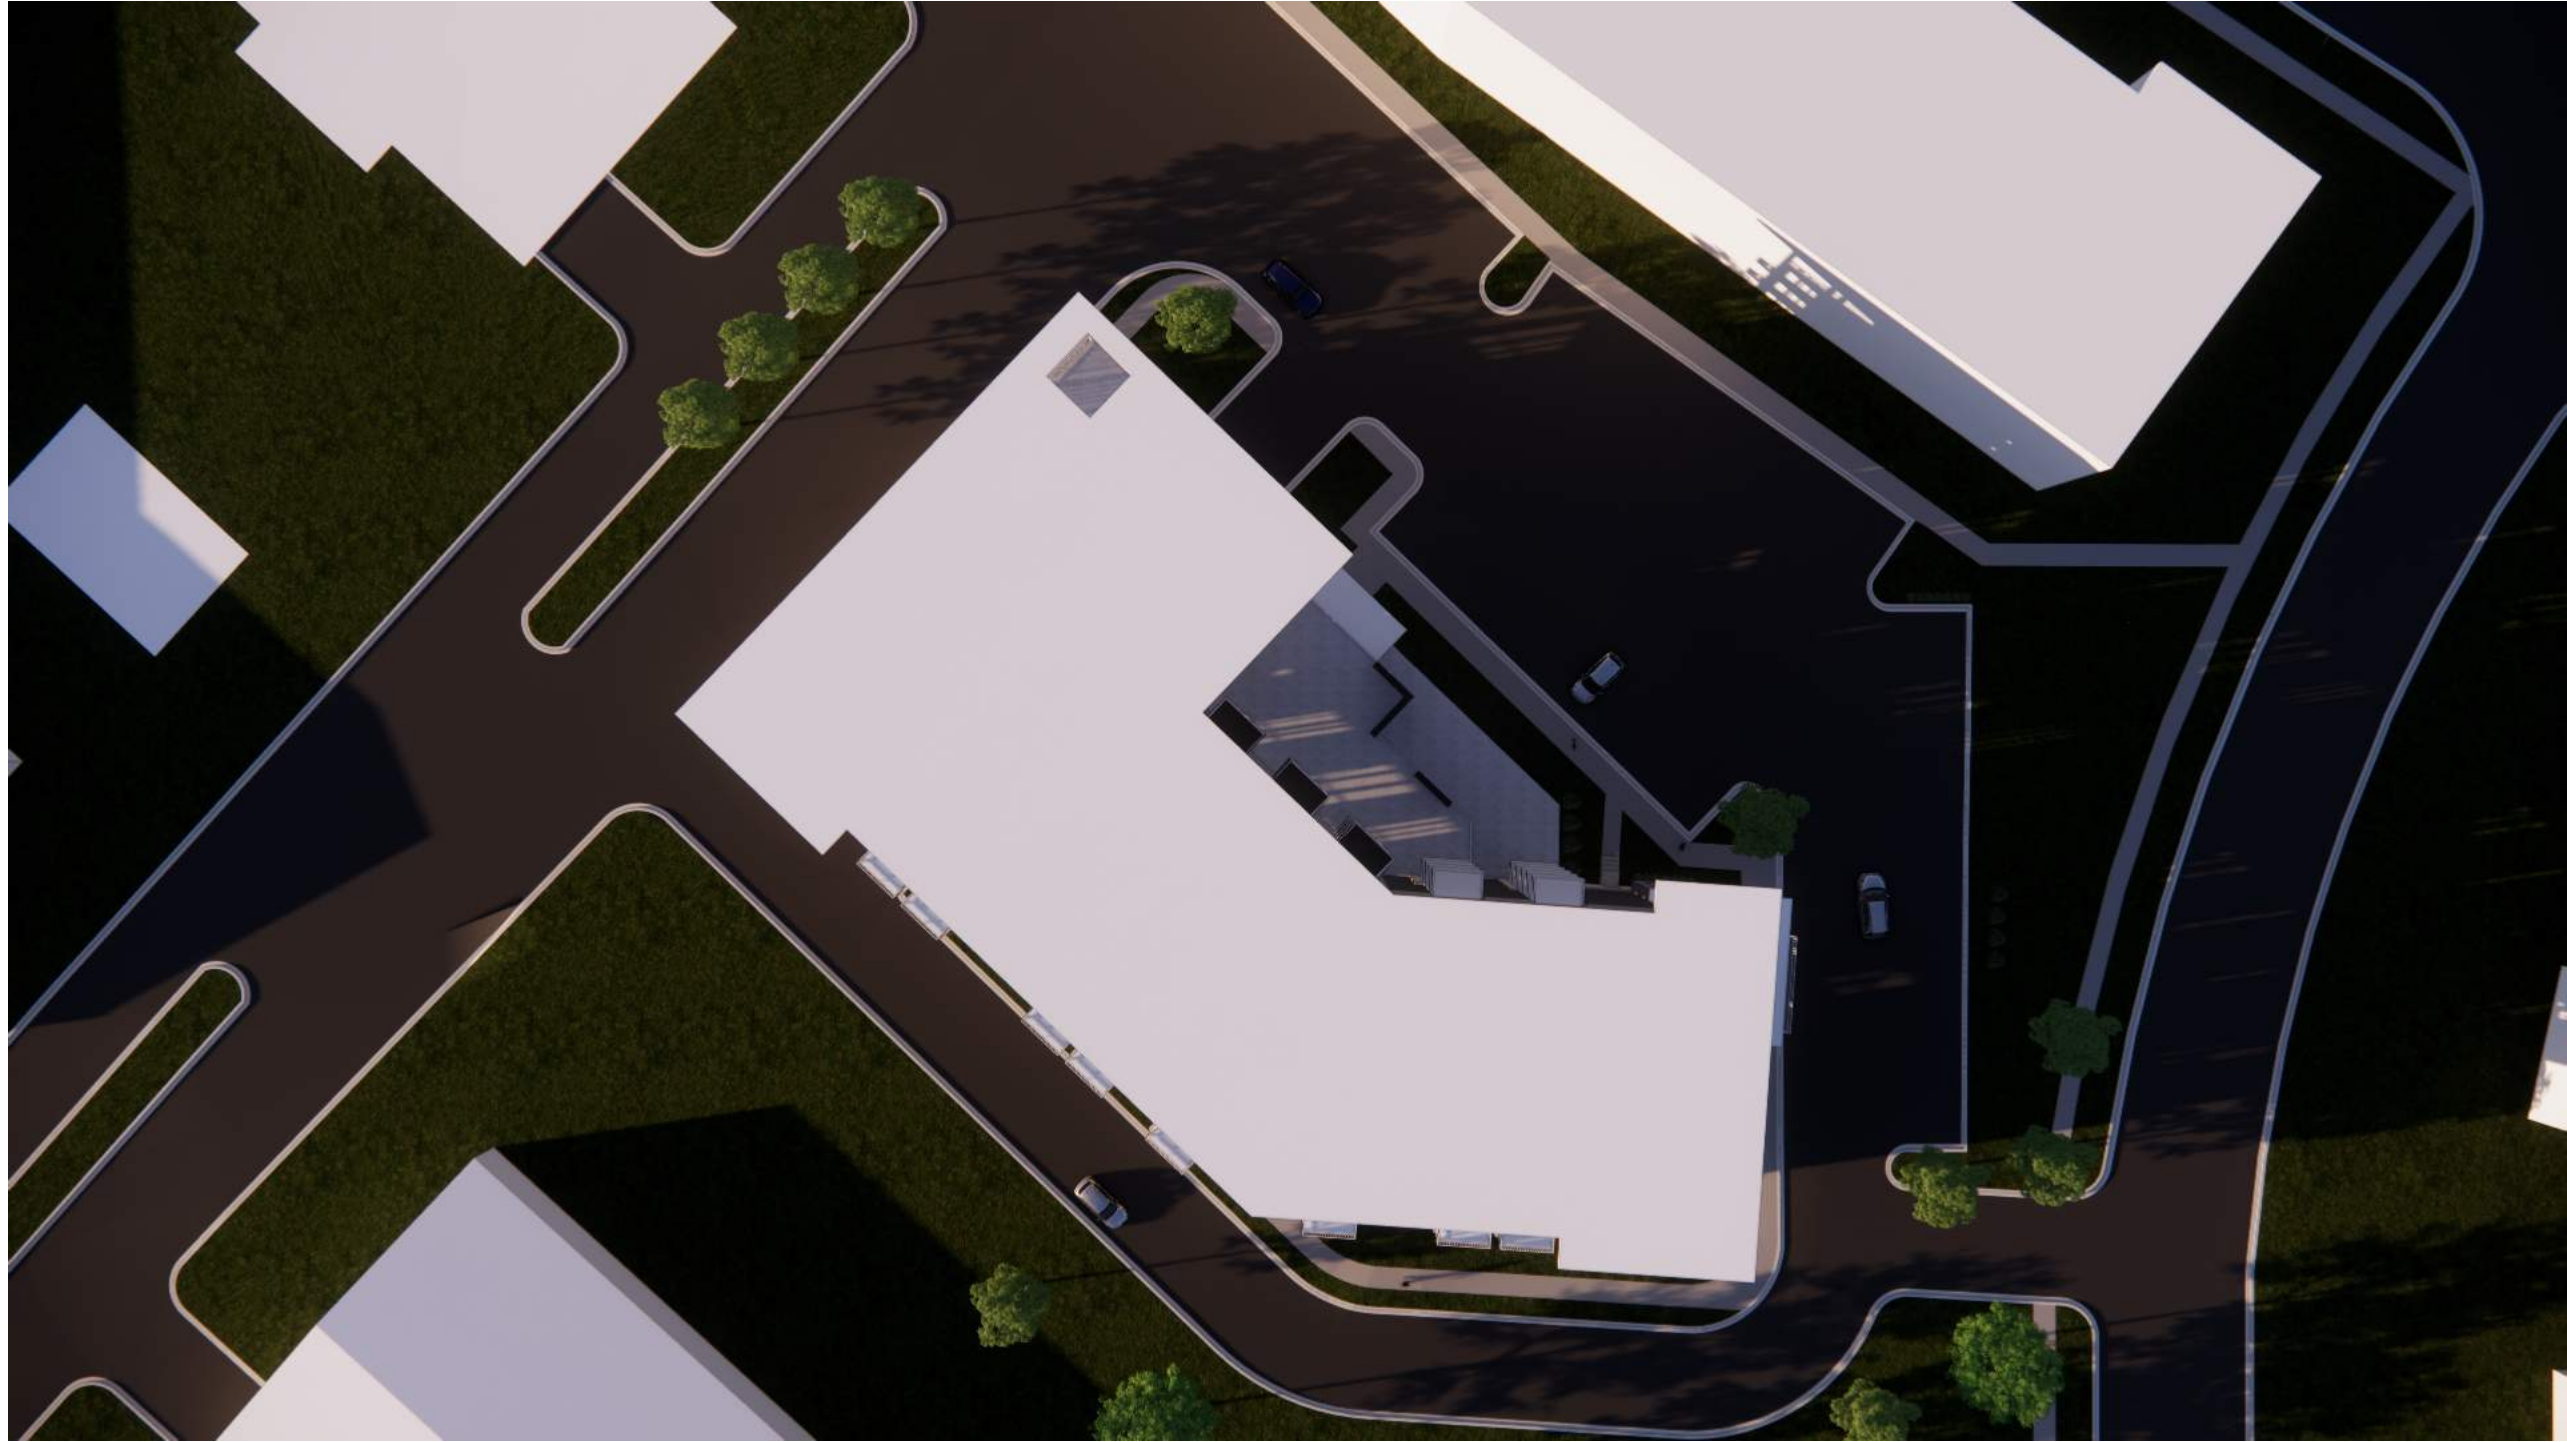

SHADOW ON SEPTEMBER 21st @ 5pm



SHADOW ON DECEMBER 21st @ 9am

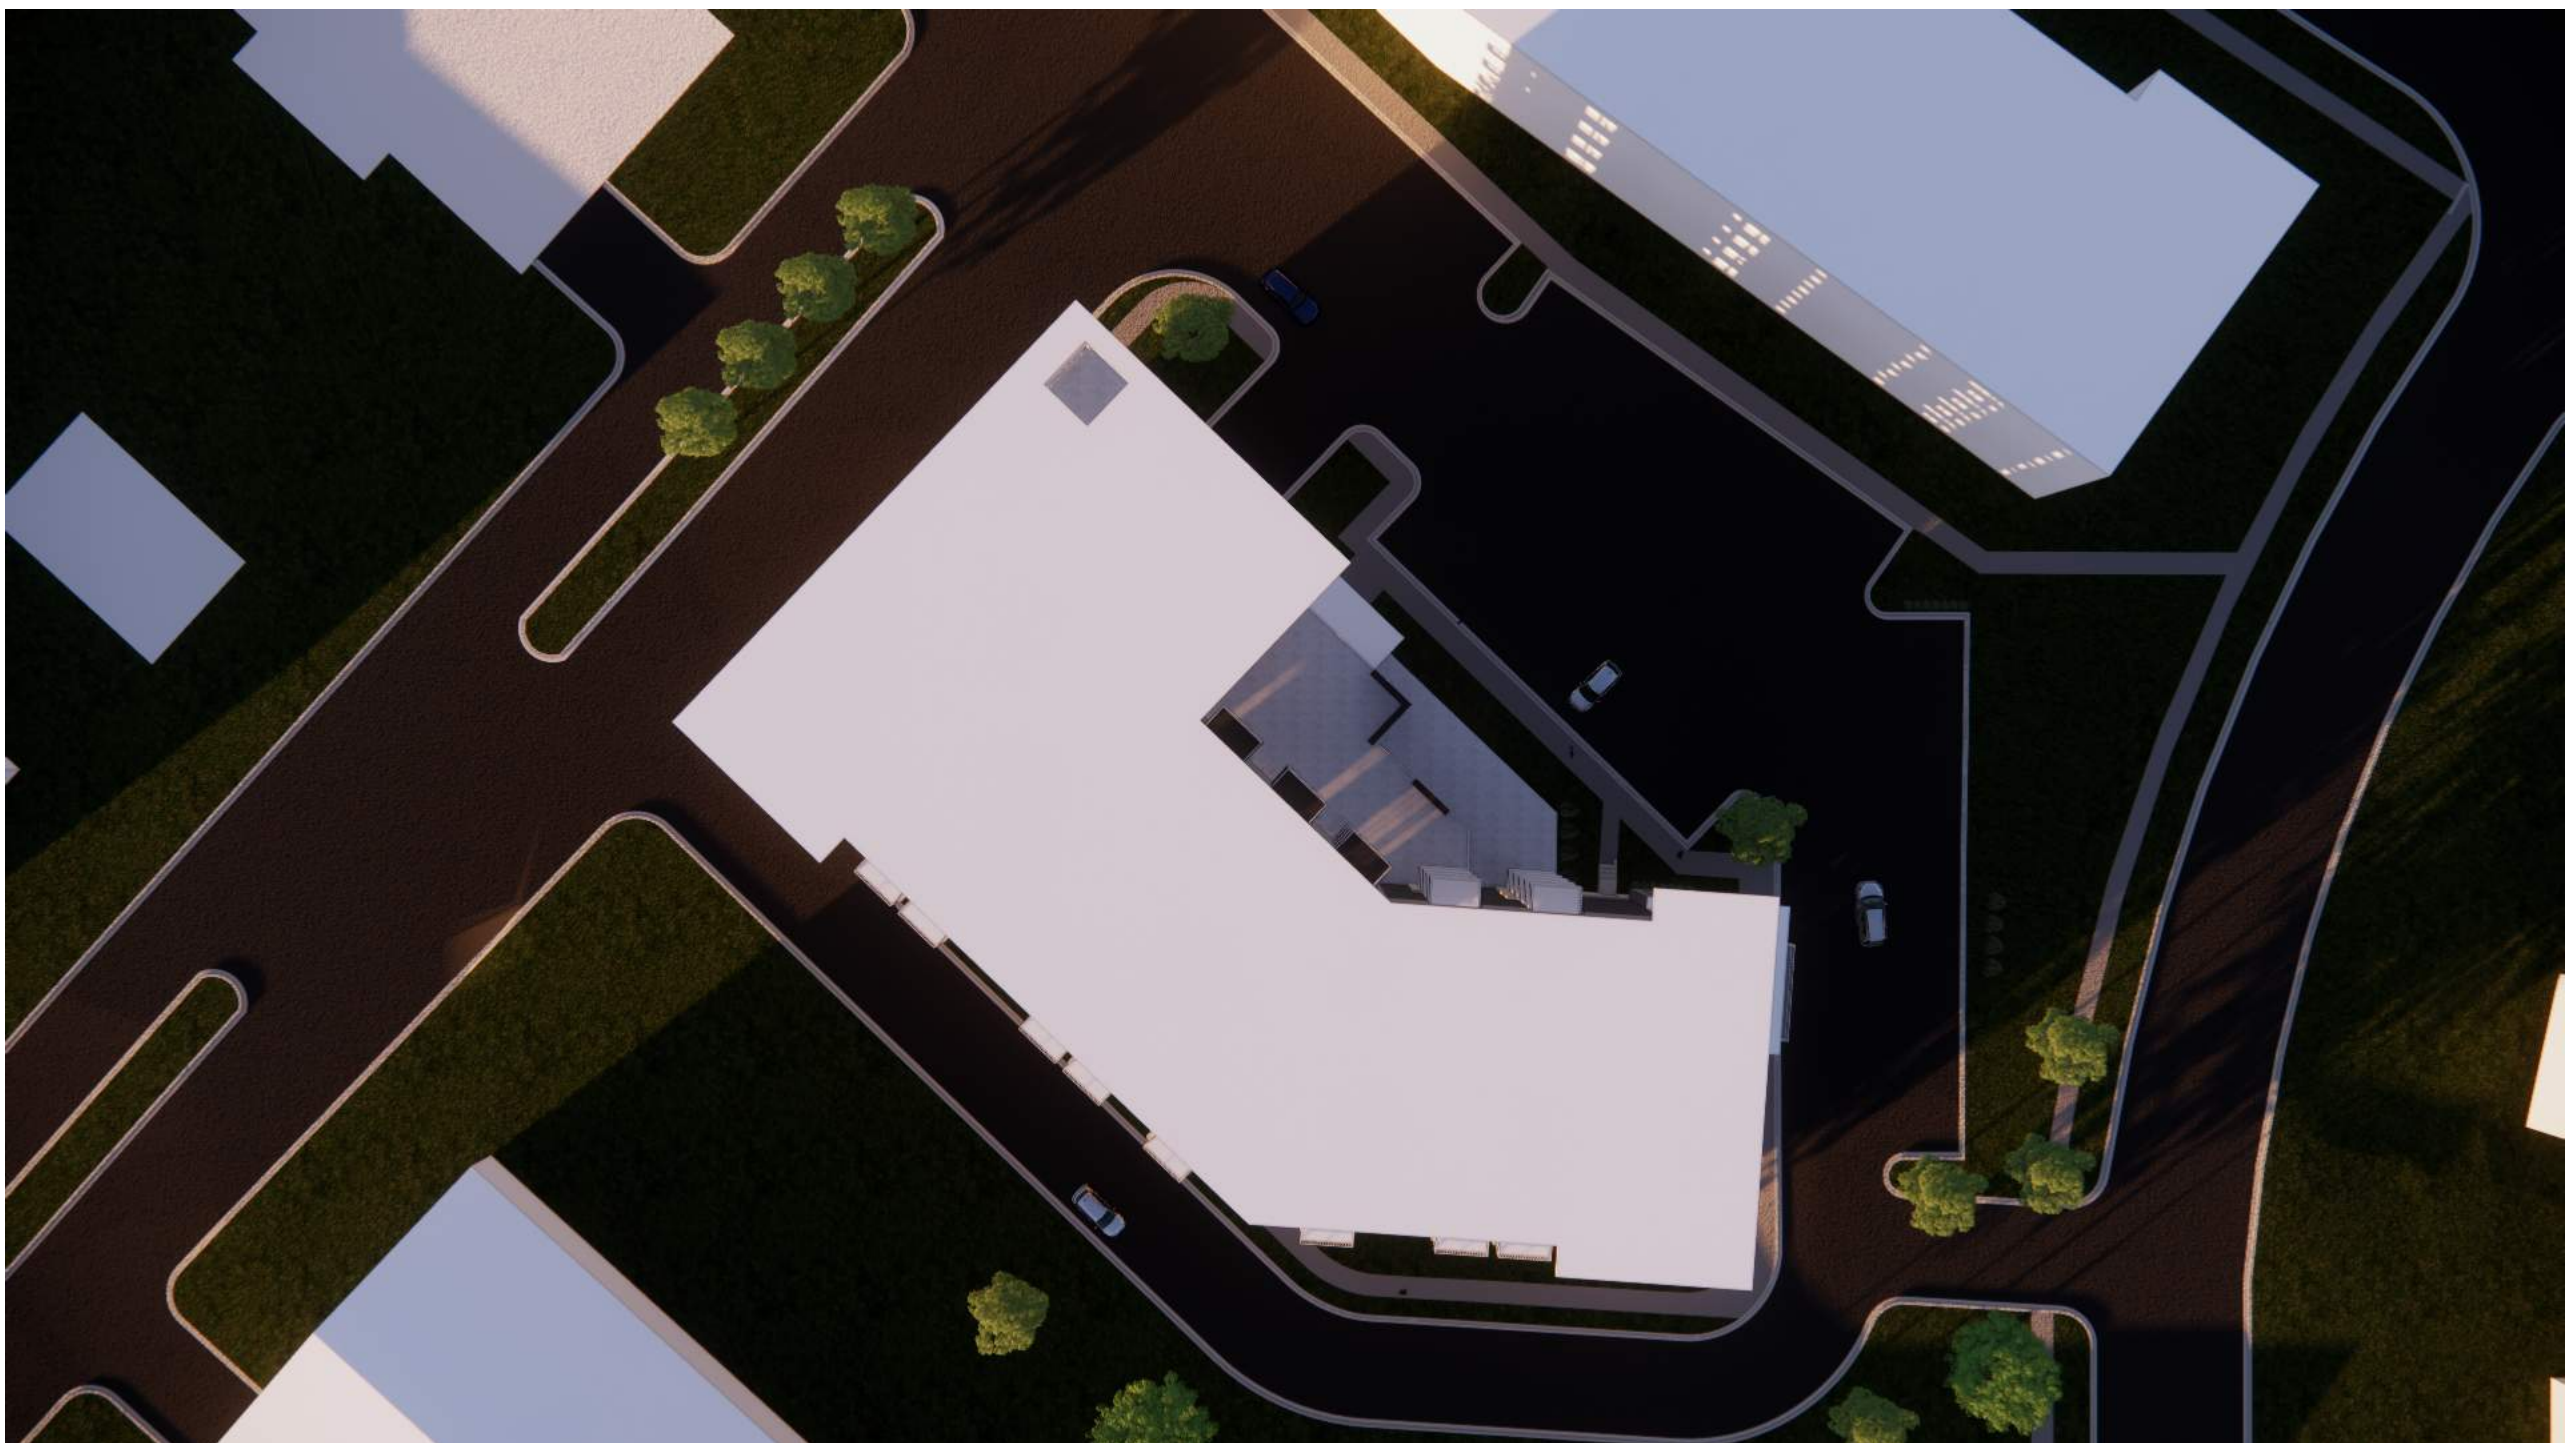

SHADOW ON DECEMBER 21st @ 4pm



JLA
ARCHITECTS
MADISON | MILWAUKEE | DENVER
JLA-AP.COM

JLA PROJECT NUMBER: W22-0122

MARKET SQUARE
BUILDING A1
LAND USE APPLICATION
SUBMITTAL

PROGRESS DOCUMENTS

These documents reflect progress and intent and may be subject to change, including additional detail. These are not final construction documents and should not be used for final bidding or construction-related purposes.

DATE OF ISSUANCE DECEMBER 7, 2022

REVISION SCHEDULE		
Mark	Description	Date

SHEET TITLE

SHADOW STUDY

SHEET NUMBER

A301



UTILTY BRICK-
'TUMBLEWEED'

COMPOSITE
PANEL #1 -
'IRON GRAY'

COMPOSITE
PANEL #2 -
'COBBLE
STONE'

COMPOSITE
PANEL #3 -
'AGED
PEWTER'



JLA
ARCHITECTS
MADISON | MILWAUKEE | DENVER
JLA-AP.COM

JLA PROJECT NUMBER: W22-0122

MARKET SQUARE
BUILDING A1
LAND USE APPLICATION
SUBMITTAL

PROGRESS DOCUMENTS

These documents reflect progress and intent and may be subject to change, including additional detail. These are not final construction documents and should not be used for final bidding or construction-related purposes.

DATE OF ISSUANCE DECEMBER 7, 2022

REVISION SCHEDULE		
Mark	Description	Date


SHEET TITLE

MATERIALS BOARD

SHEET NUMBER

A400

- STUDIO UNIT
- 1 BD UNIT
- 2 BD UNIT
- AMENITIES
- BLDG. SUPP / STOR.
- CIRCULATION
- PARKING

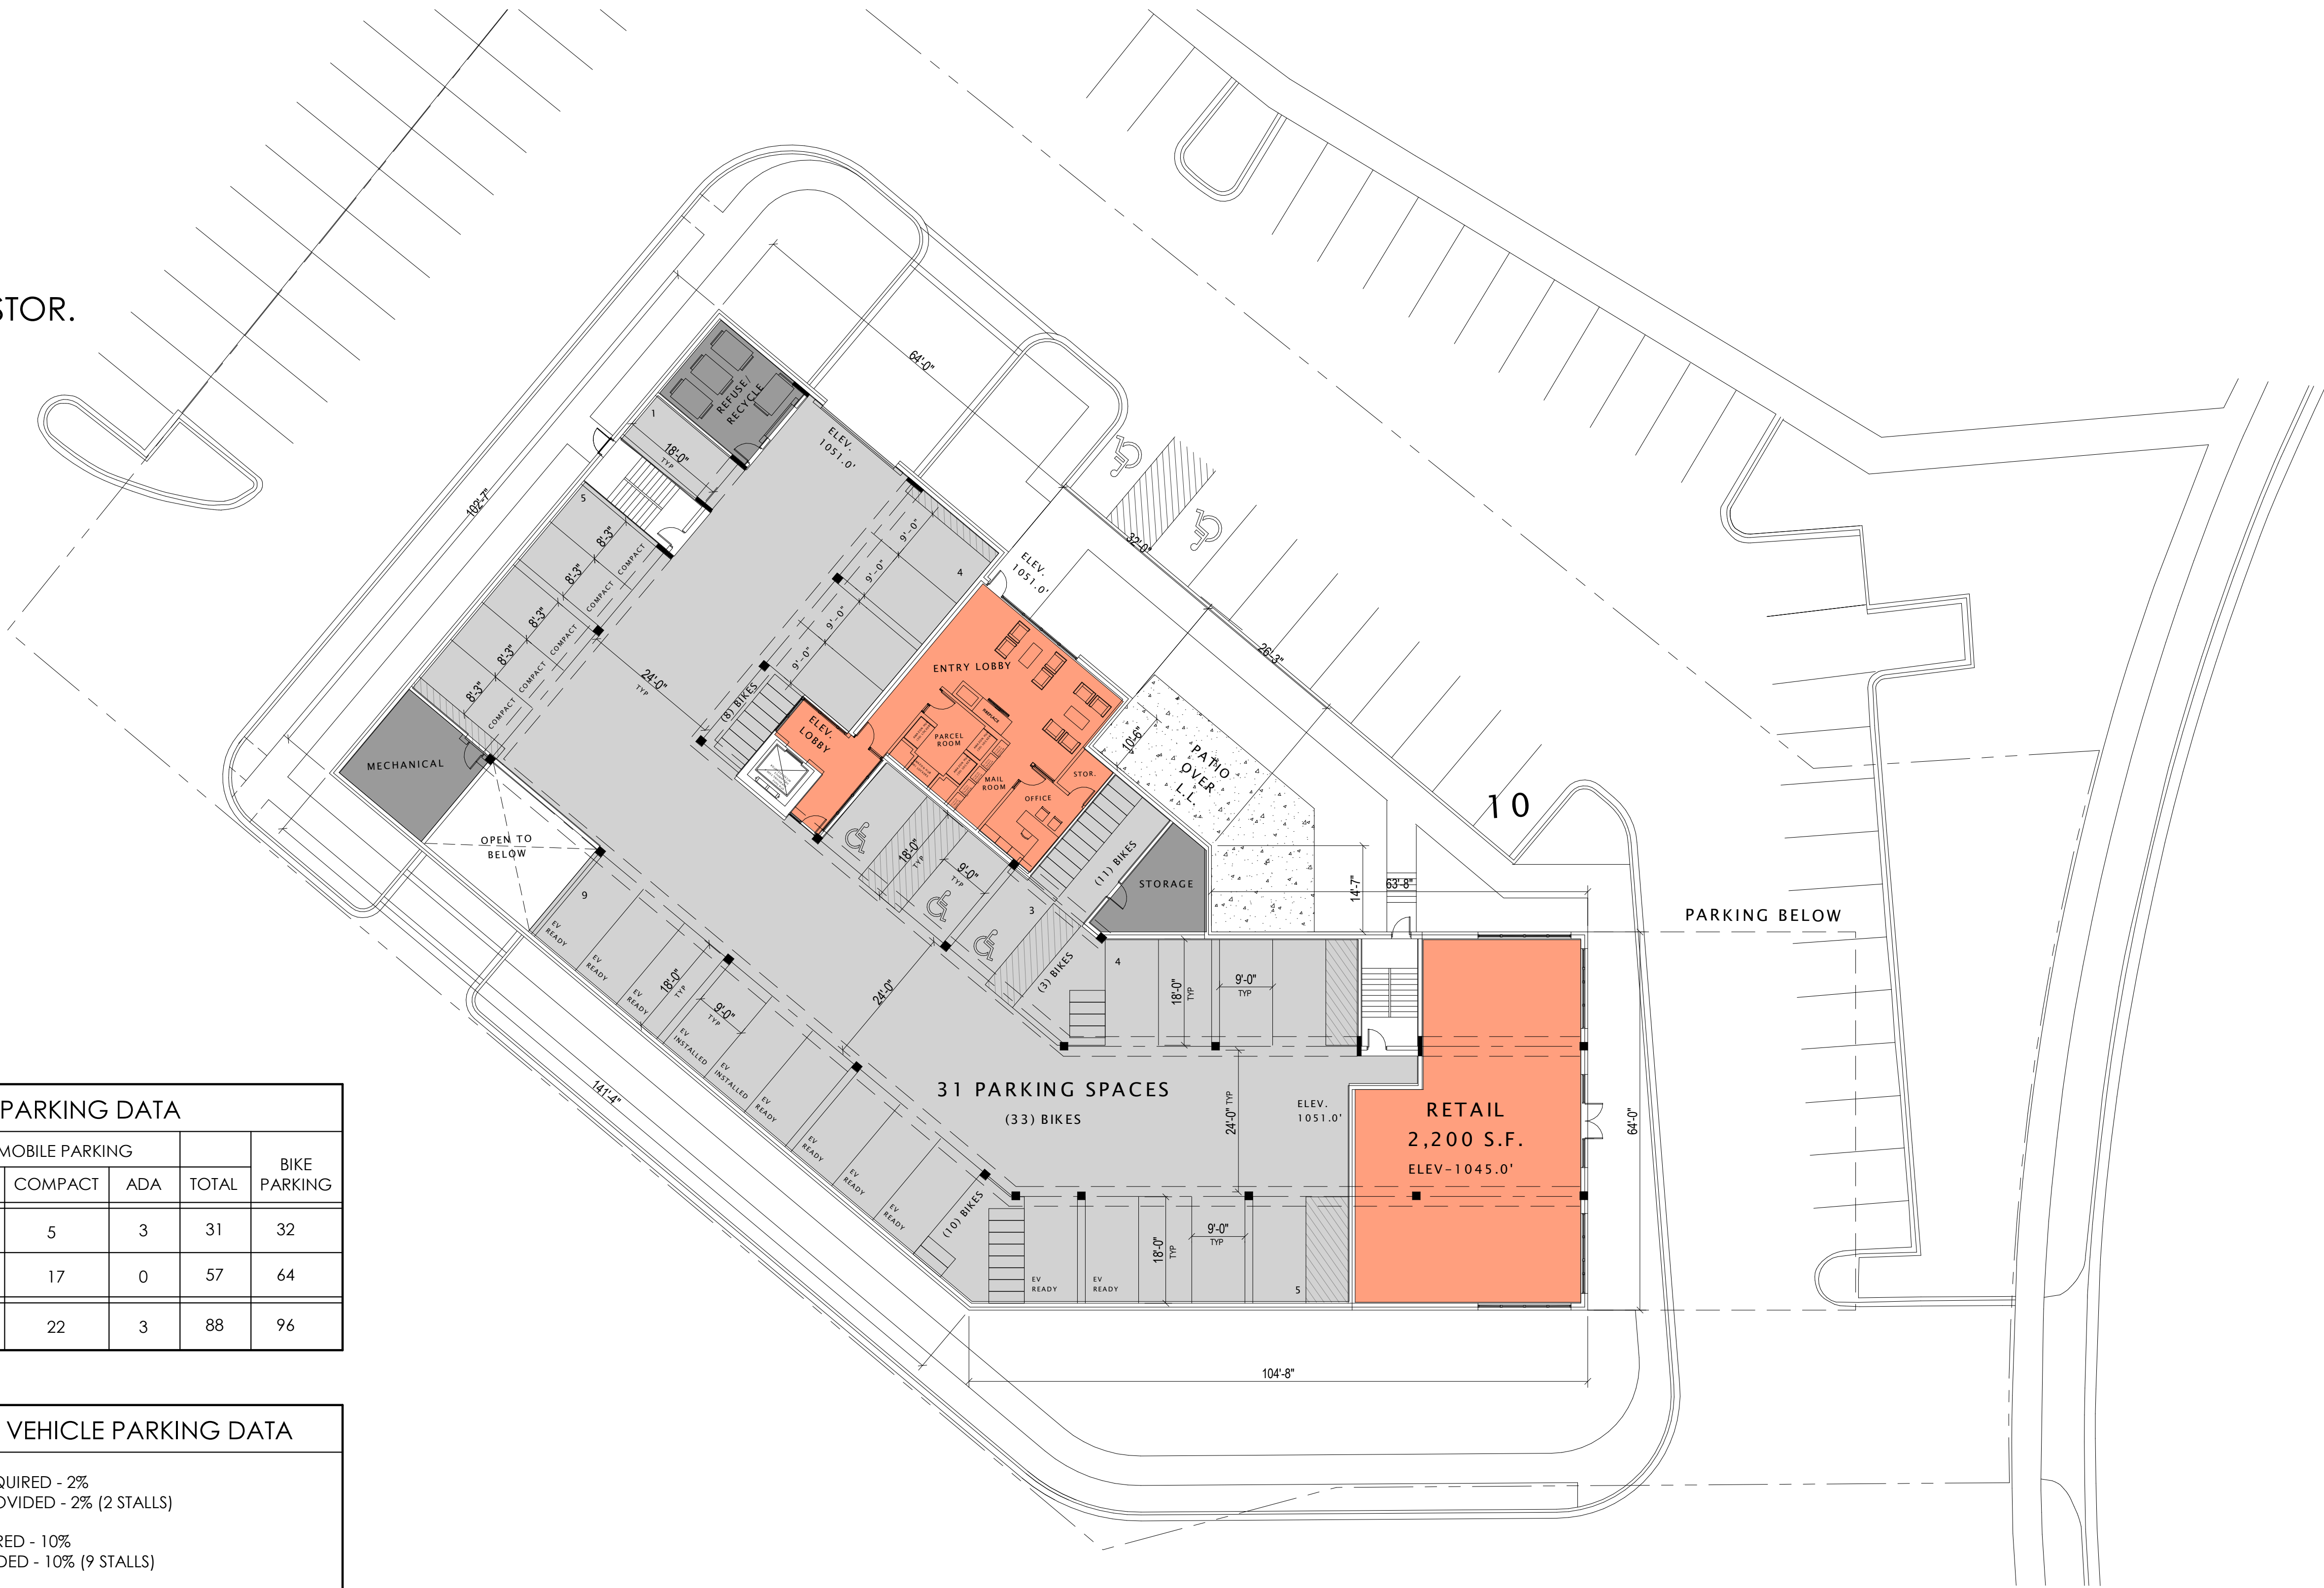

PARKING DATA					
LEVEL	AUTOMOBILE PARKING			TOTAL	BIKE PARKING
	STANDARD	COMPACT	ADA		
1	23	5	3	31	32
L.L.	40	17	0	57	64
TOTAL	59	22	3	88	96

ELECTRIC VEHICLE PARKING DATA	
EV INSTALLED REQUIRED - 2%	
EV INSTALLED PROVIDED - 2% (2 STALLS)	
EV READY REQUIRED - 10%	
EV READY PROVIDED - 10% (9 STALLS)	



JLA
ARCHITECTS
MADISON | MILWAUKEE | DENVER
JLA-AP.COM

JLA PROJECT NUMBER: W22-0122

MARKET SQUARE
BUILDING A1
LAND USE APPLICATION
SUBMITTAL

PROGRESS DOCUMENTS

These documents reflect progress and intent and may be subject to change, including additional detail. These are not final construction documents and should not be used for final bidding or construction-related purposes.

DATE OF ISSUANCE DECEMBER 7, 2022


REVISION SCHEDULE		
Mark	Description	Date

SHEET TITLE


FIRST FLOOR PLAN

SHEET NUMBER

A101

 

- STUDIO UNIT
- 1 BD UNIT
- 2 BD UNIT
- AMENITIES
- BLDG. SUPP / STOR.
- CIRCULATION
- PARKING

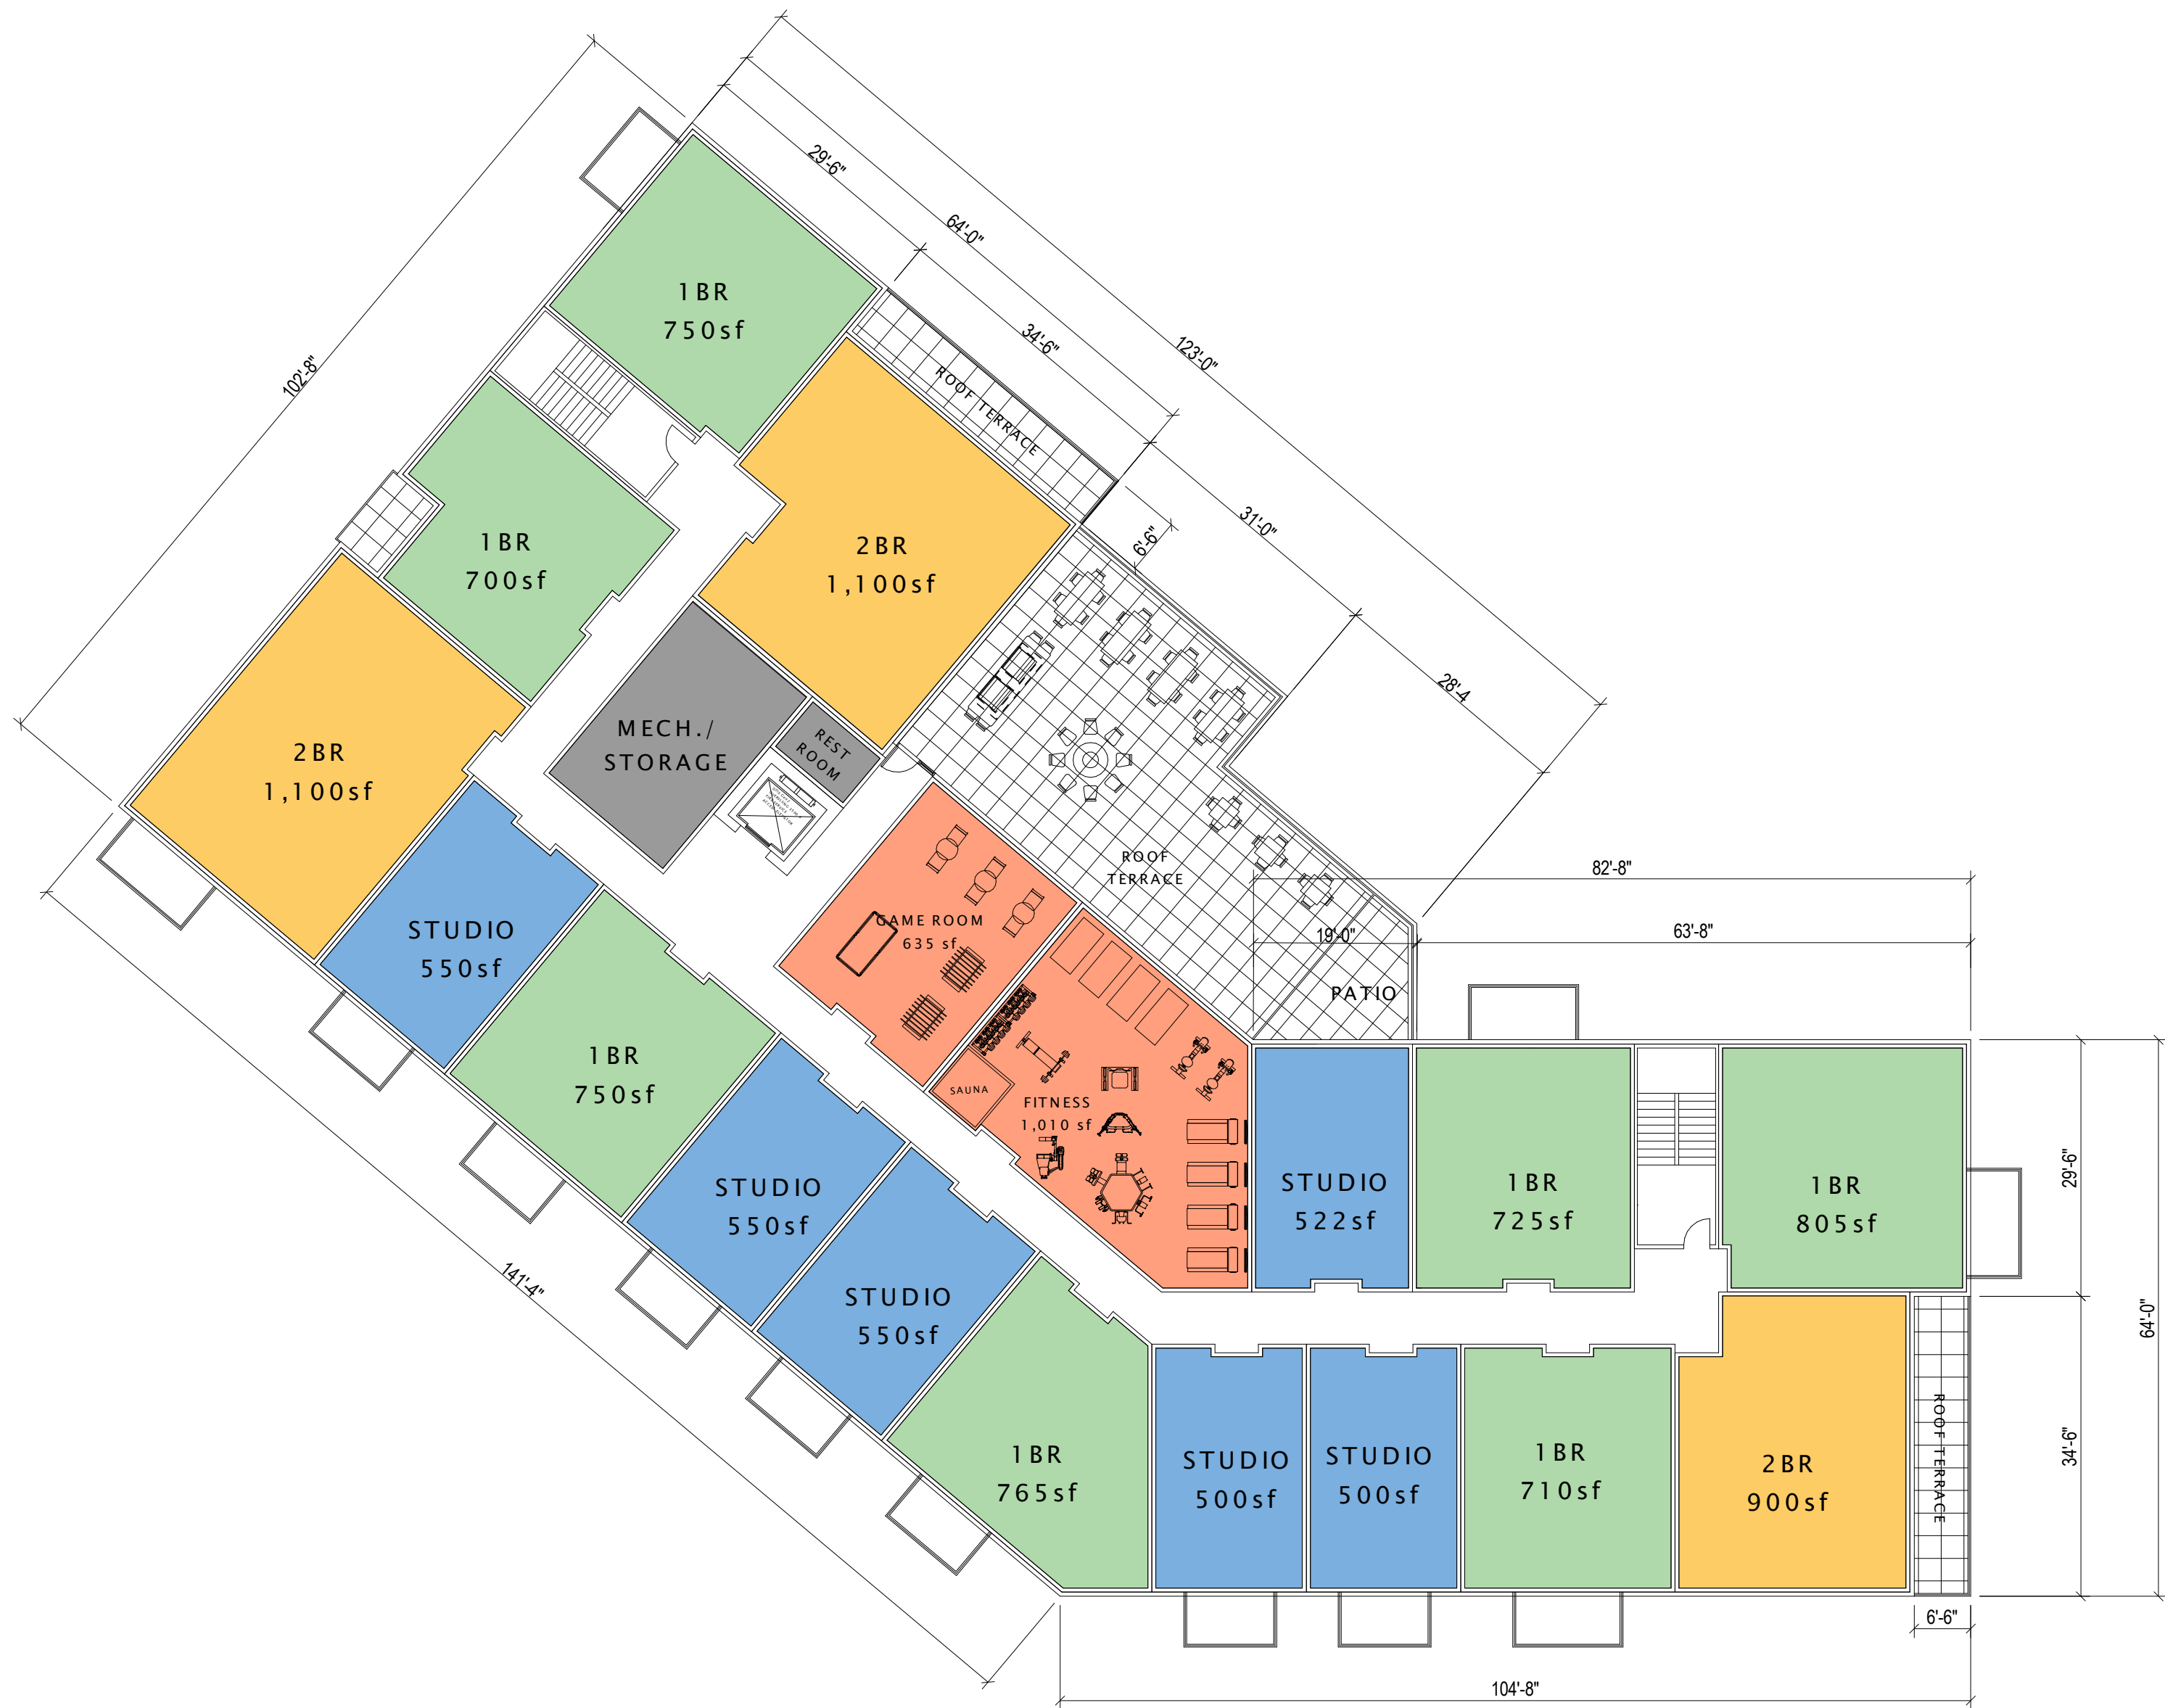

1 SECOND FLOOR PLAN
1/16" = 1'-0"



JLA
ARCHITECTS
MADISON | MILWAUKEE | DENVER
JLA-AP.COM

JLA PROJECT NUMBER: W22-0122

MARKET SQUARE
BUILDING A1
LAND USE APPLICATION
SUBMITTAL

PROGRESS DOCUMENTS

These documents reflect progress and intent and may be subject to change, including additional detail. These are not final construction documents and should not be used for final bidding or construction-related purposes.

DATE OF ISSUANCE DECEMBER 7, 2022


REVISION SCHEDULE		
Mark	Description	Date

SHEET TITLE

SECOND FLOOR PLAN


SHEET NUMBER

A102

 

10/10/2022 10:34:51 AM

① SIXTH FLOOR PLAN
1/16" = 1'-0"

 

JLA
ARCHITECTS
MADISON | MILWAUKEE | DENVER
JLA-AP.COM

JLA PROJECT NUMBER: W22-0122

MARKET SQUARE
BUILDING A1
LAND USE APPLICATION
SUBMITTAL

PROGRESS DOCUMENTS

These documents reflect progress and intent and may be subject to change, including additional detail. These are not final construction documents and should not be used for final bidding or construction-related purposes.

DATE OF ISSUANCE DECEMBER 7, 2022


REVISION SCHEDULE		
Mark	Description	Date

SHEET TITLE

SIXTH FLOOR PLAN

SHEET NUMBER

A106

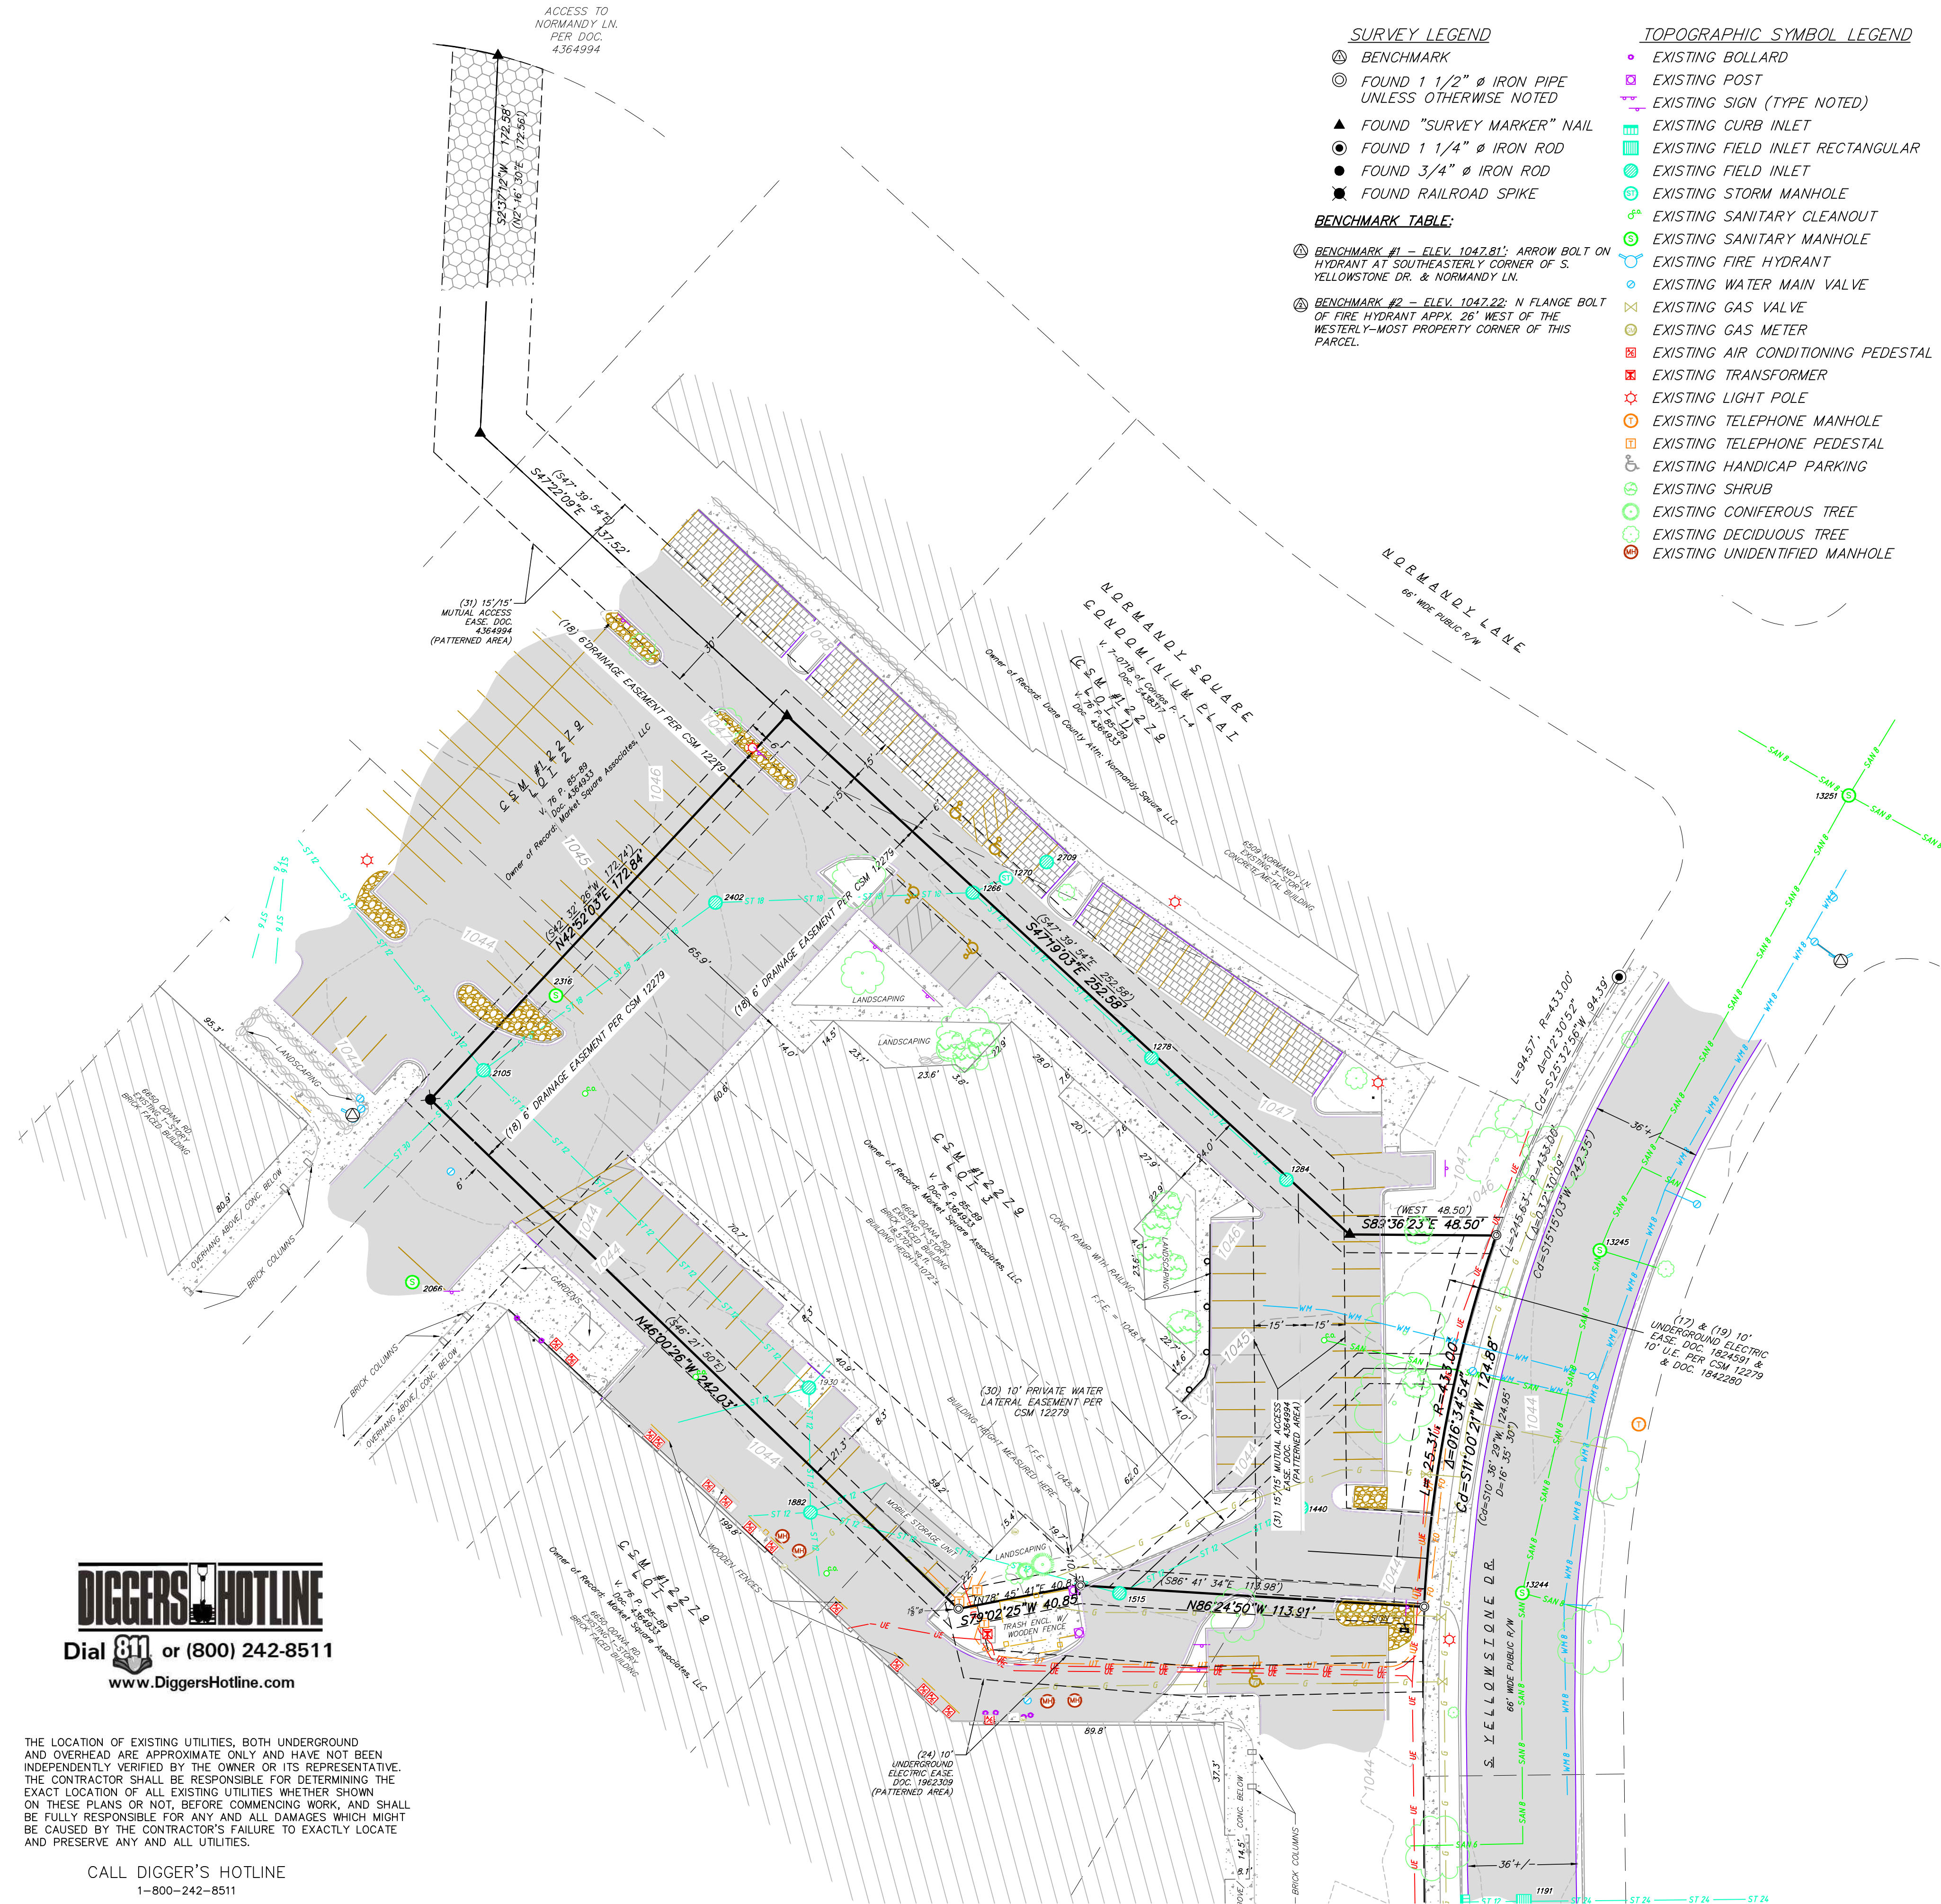

EXISTING SANITARY STRUCTURE TABLE			
STRUCTURE PT. #	STRUCTURE TYPE	RIM ELEVATION	INVERT
2066	SAN MH	1044.08	
2316	SAN MH	1044.13	
13244	SAN MH	1043.79	N 6" 1034.94
			E 8" 1035.07
13245	SAN MH	1044.57	N 8" 1034.60
			S 8" 1034.65
13251	SAN MH	1045.17	N 8" 1033.79
			E 8" 1035.61
			S 8" 1033.79
			W 8" 1035.31

EXISTING STORM SEWER STRUCTURE TABLE				
STRUCTURE PT. #	STRUCTURE TYPE	RIM ELEVATION	INVERT	
1191	SQUARE INLET	1043.26	E 24" RCP	1039.00
			S 24" RCP	1038.00
			W 12" RCP	1039.00
1199	CURB INLET	1043.24	E 12" RCP	1039.00
1266	ROUND INLET	1046.52	NE 12" PVC	1040.00
			E 12" PVC	1040.00
			SW 18" RCP	1040.00
1270	STMH STORMCEPTOR	1047.20		
1278	ROUND INLET	1046.64	E 12" PVC	1041.00
			W 12" PVC	1041.00
1284	ROUND INLET	1045.93	W 12" PVC	1042.00
1440	ROUND INLET	1043.14	SW 12" PVC	1040.00
1515	ROUND INLET	1044.10	E 12" PVC	1039.00
			NW 12" PVC	1039.00
1882	ROUND INLET	1044.24	NE 12" PVC	1038.00
			E 12" PVC	1038.00
			SW 12" PVC	1039.00
			NW 12" PVC	1038.00
			SE 12" PVC	1038.00
1930	ROUND INLET	1043.10	NE 12" PVC	1038.00
			SE 12" PVC	1038.00
			SW 12" PVC	1038.00
			W 12" PVC	1038.00
2105	ROUND INLET	1043.21	N 18" RCP	1037.00
			E 12" RCP	1038.00
			S 30" RCP	1036.00
			W 12" RCP	1036.00
2311	ROUND INLET	1043.89	E 12" RCP	1037.00
			SE 6" PVC	1038.00
			SE 6" PVC	1038.00
			WSW 12" RCP	1038.00
2402	ROUND INLET	1045.92	NE 18" RCP	1039.00
			SSW 18" RCP	1039.00
2709	ROUND INLET	1047.36		

SURVEYED FOR:
Walter Wayne Development
702 North High Point Road
Suite 200
Madison, WI 53717

SURVEYED BY:
Vierbicher Associates, Inc.
By: Baiba M. Rozite, PLS
600 W. Virginia St., Suite 601
Milwaukee, WI 53204
(262) 408-5564
broz@vierbicher.com

DIGGERS HOTLINE
Dial **811** or (800) 242-8511
www.DiggersHotline.com

THE LOCATION OF EXISTING UTILITIES, BOTH UNDERGROUND AND OVERHEAD ARE APPROXIMATE ONLY AND HAVE NOT BEEN INDEPENDENTLY VERIFIED BY THE OWNER OR ITS REPRESENTATIVE. THE CONTRACTOR SHALL BE RESPONSIBLE FOR DETERMINING THE EXACT LOCATION OF ALL EXISTING UTILITIES WHETHER SHOWN ON THESE PLANS OR NOT, BEFORE COMMENCING WORK, AND SHALL BE FULLY RESPONSIBLE FOR ANY AND ALL DAMAGES WHICH MIGHT BE CAUSED BY THE CONTRACTOR'S FAILURE TO EXACTLY LOCATE AND PRESERVE ANY AND ALL UTILITIES.

CALL DIGGER'S HOTLINE
1-800-242-8511

EXISTING CONDITIONS
MARKET SQUARE SHOPPING CENTER
MADISON
DANE COUNTY, WISCONSIN

[illegible]

DATE
10/07/2022

DRAFTER

JGRU
CHECKED

KJEN

PROJECT NO.
220094

01

C1.0


NOT FOR CONSTRUCTION

C1.0





NOT FOR CONSTRUCTION

- DEMOLITION PLAN LEGEND
- X—X—X— CURB AND GUTTER REMOVAL
 - [Hatched Box] ASPHALT REMOVAL
 - [Dotted Box] CONCRETE REMOVAL
 - [Diagonal Line Box] BUILDING REMOVAL
 - (X) TREE REMOVAL
 - [Blue Square with X] UTILITY STRUCTURE REMOVAL
 - - - X - - - UTILITY LINE REMOVAL


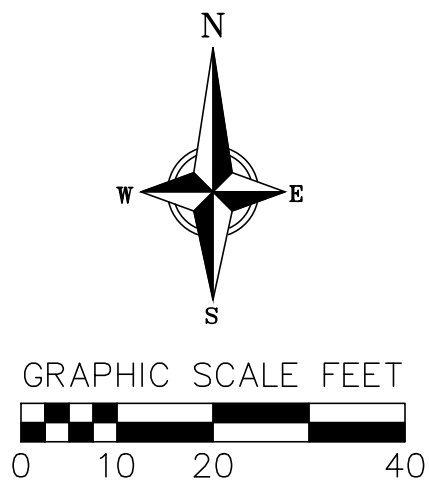



REVISIONS		REVISIONS	
NO.	DATE	NO.	DATE

DEMOLITION PLAN
MARKET SQUARE SHOPPING CENTER
MADISON
DANE COUNTY, WISCONSIN

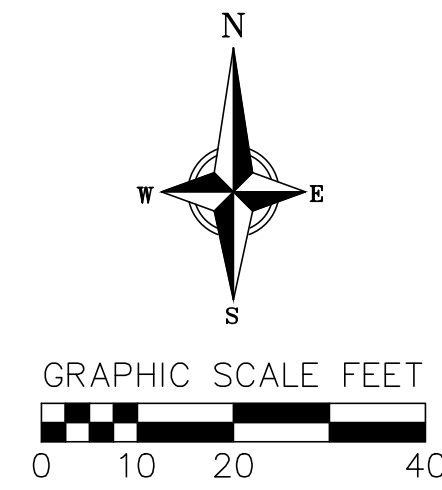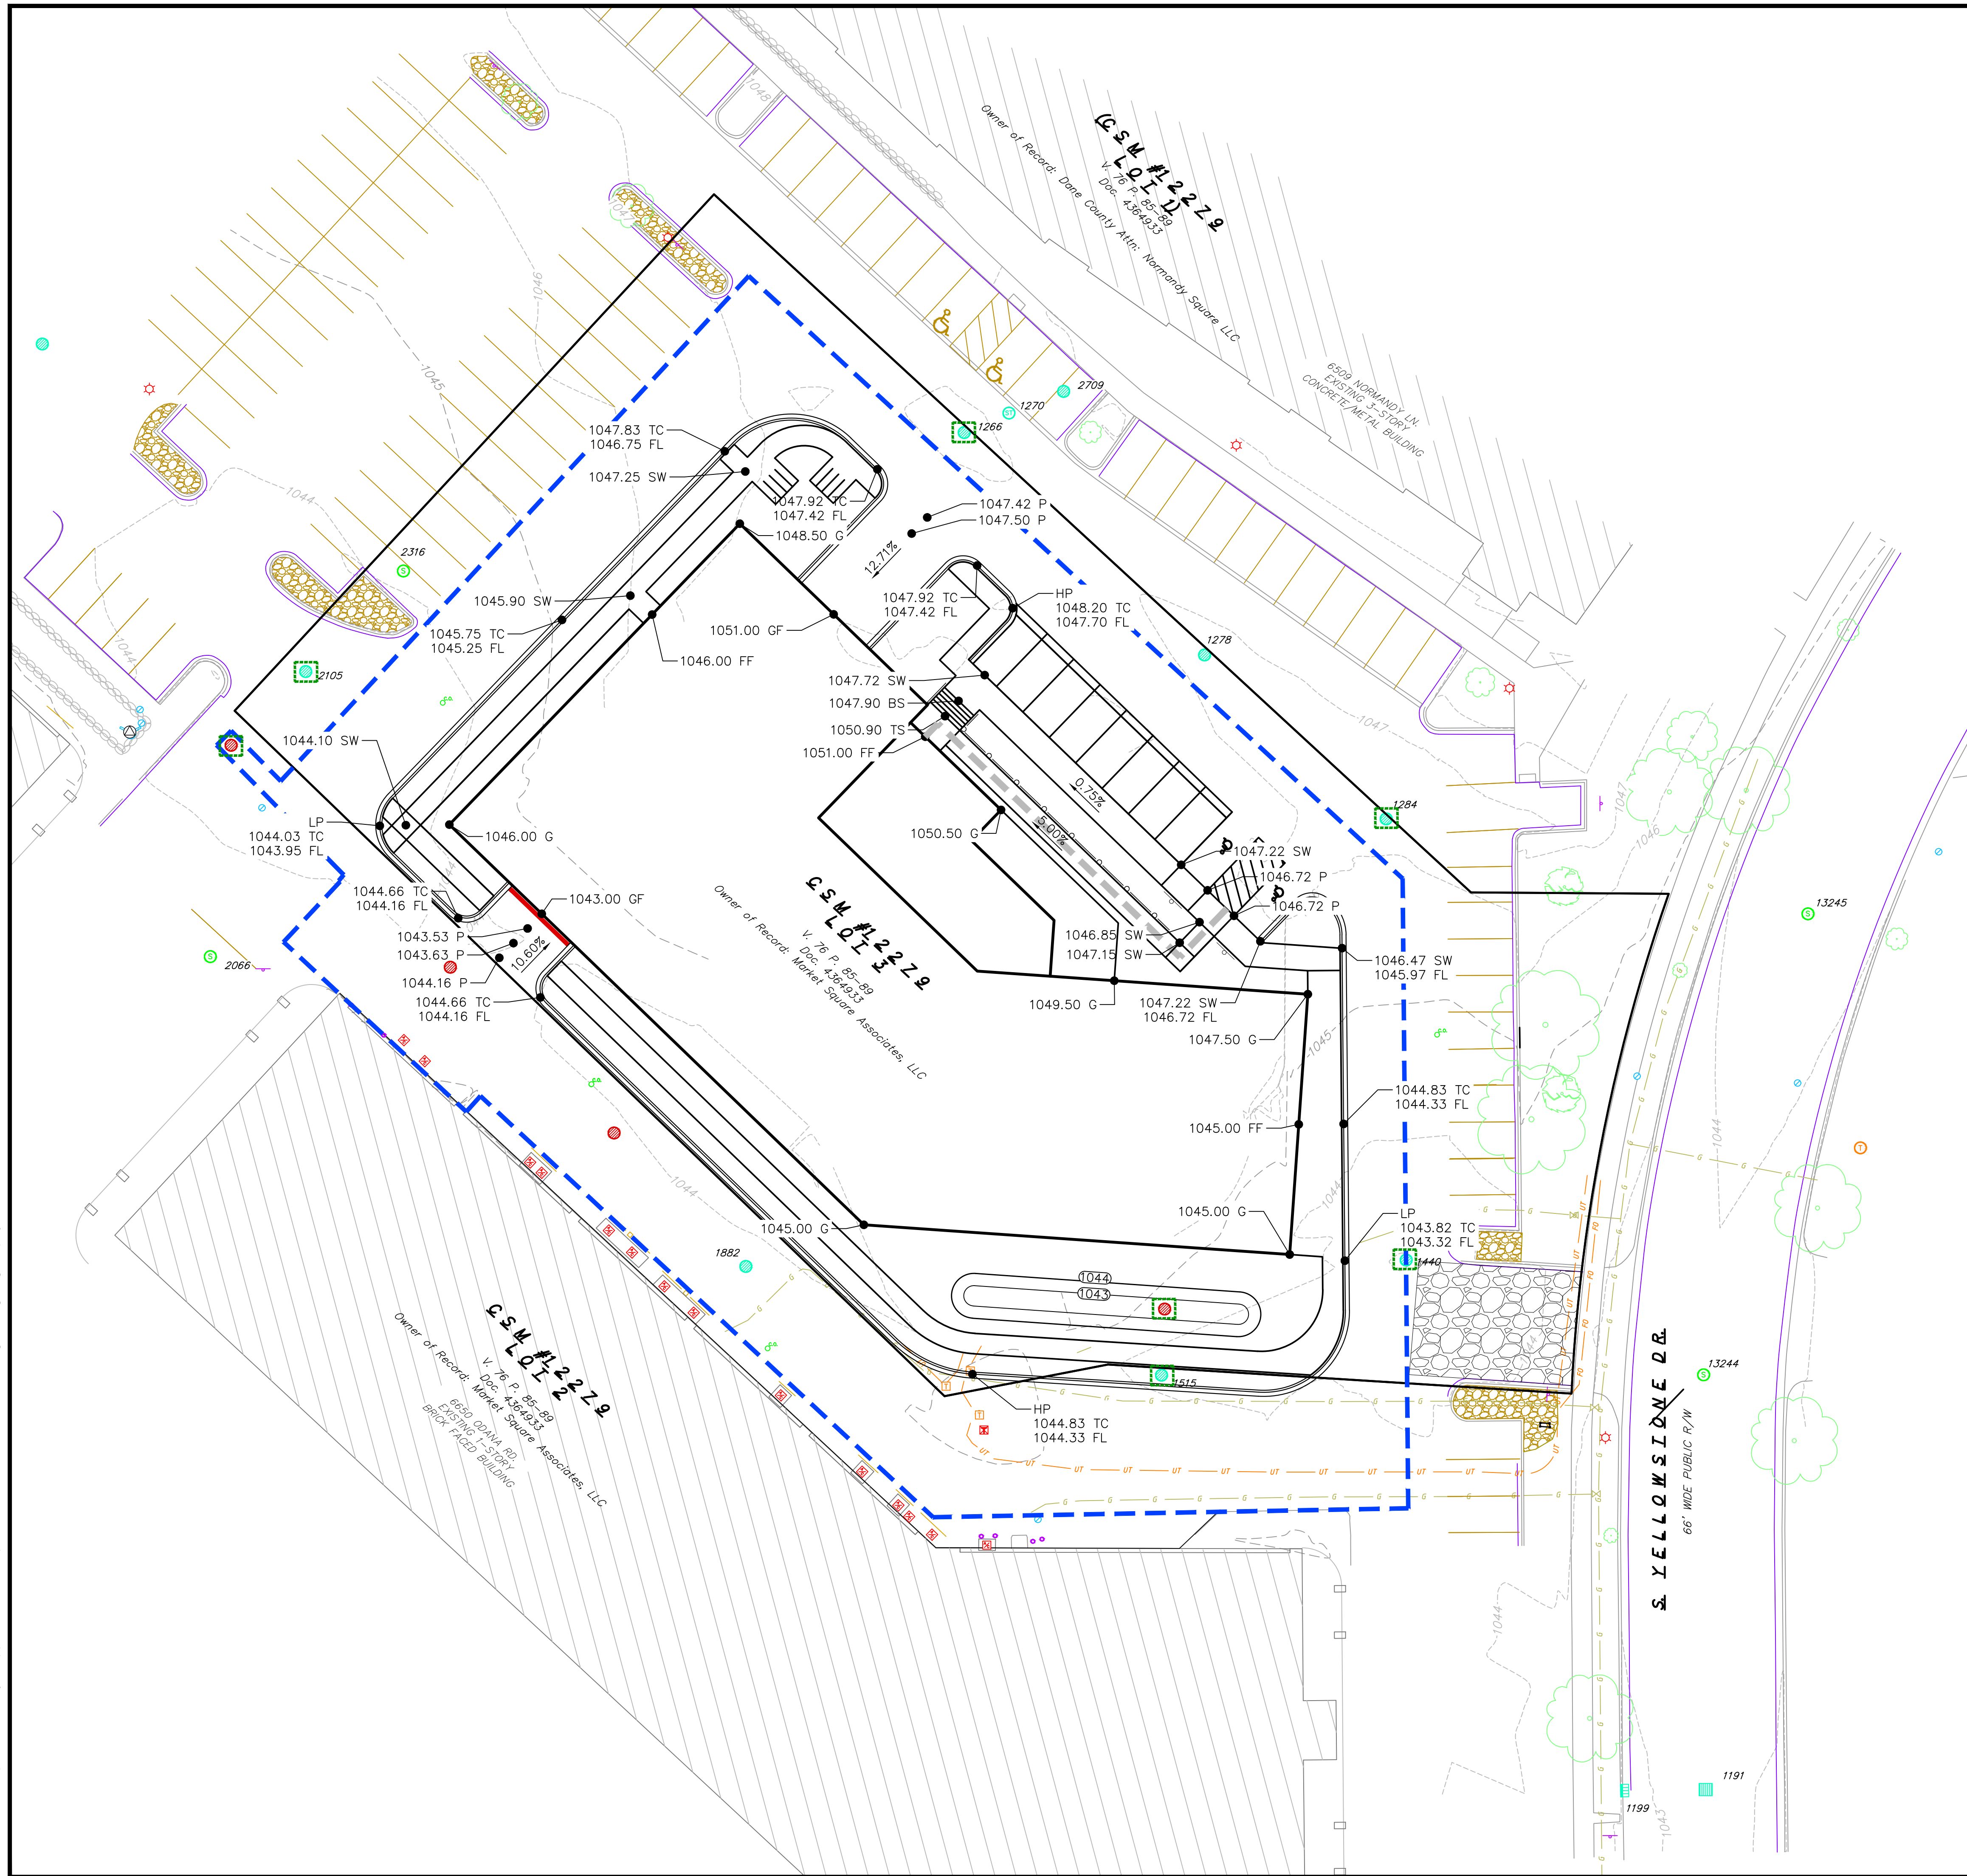

- ### GRADING LEGEND
- | | |
|---|--------------------------|
| — 820 — | EXISTING MAJOR CONTOURS |
| - - - 818 - - - | EXISTING MINOR CONTOURS |
| (820) | PROPOSED MAJOR CONTOURS |
| (818) | PROPOSED MINOR CONTOURS |
| ⇒ | DRAINAGE DIRECTION |
| 2.92% | PROPOSED SLOPE ARROWS |
| ± 1048.61 | EXISTING SPOT ELEVATIONS |
| ● 1048.61 | PROPOSED SPOT ELEVATIONS |
| — — — — — | DISTURBED LIMITS |
|  | INLET PROTECTION |
|  | TRACKING PAD |

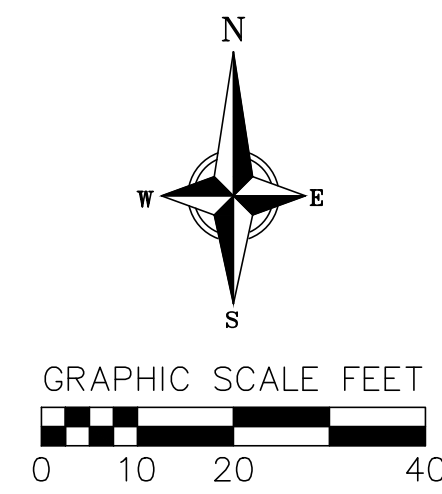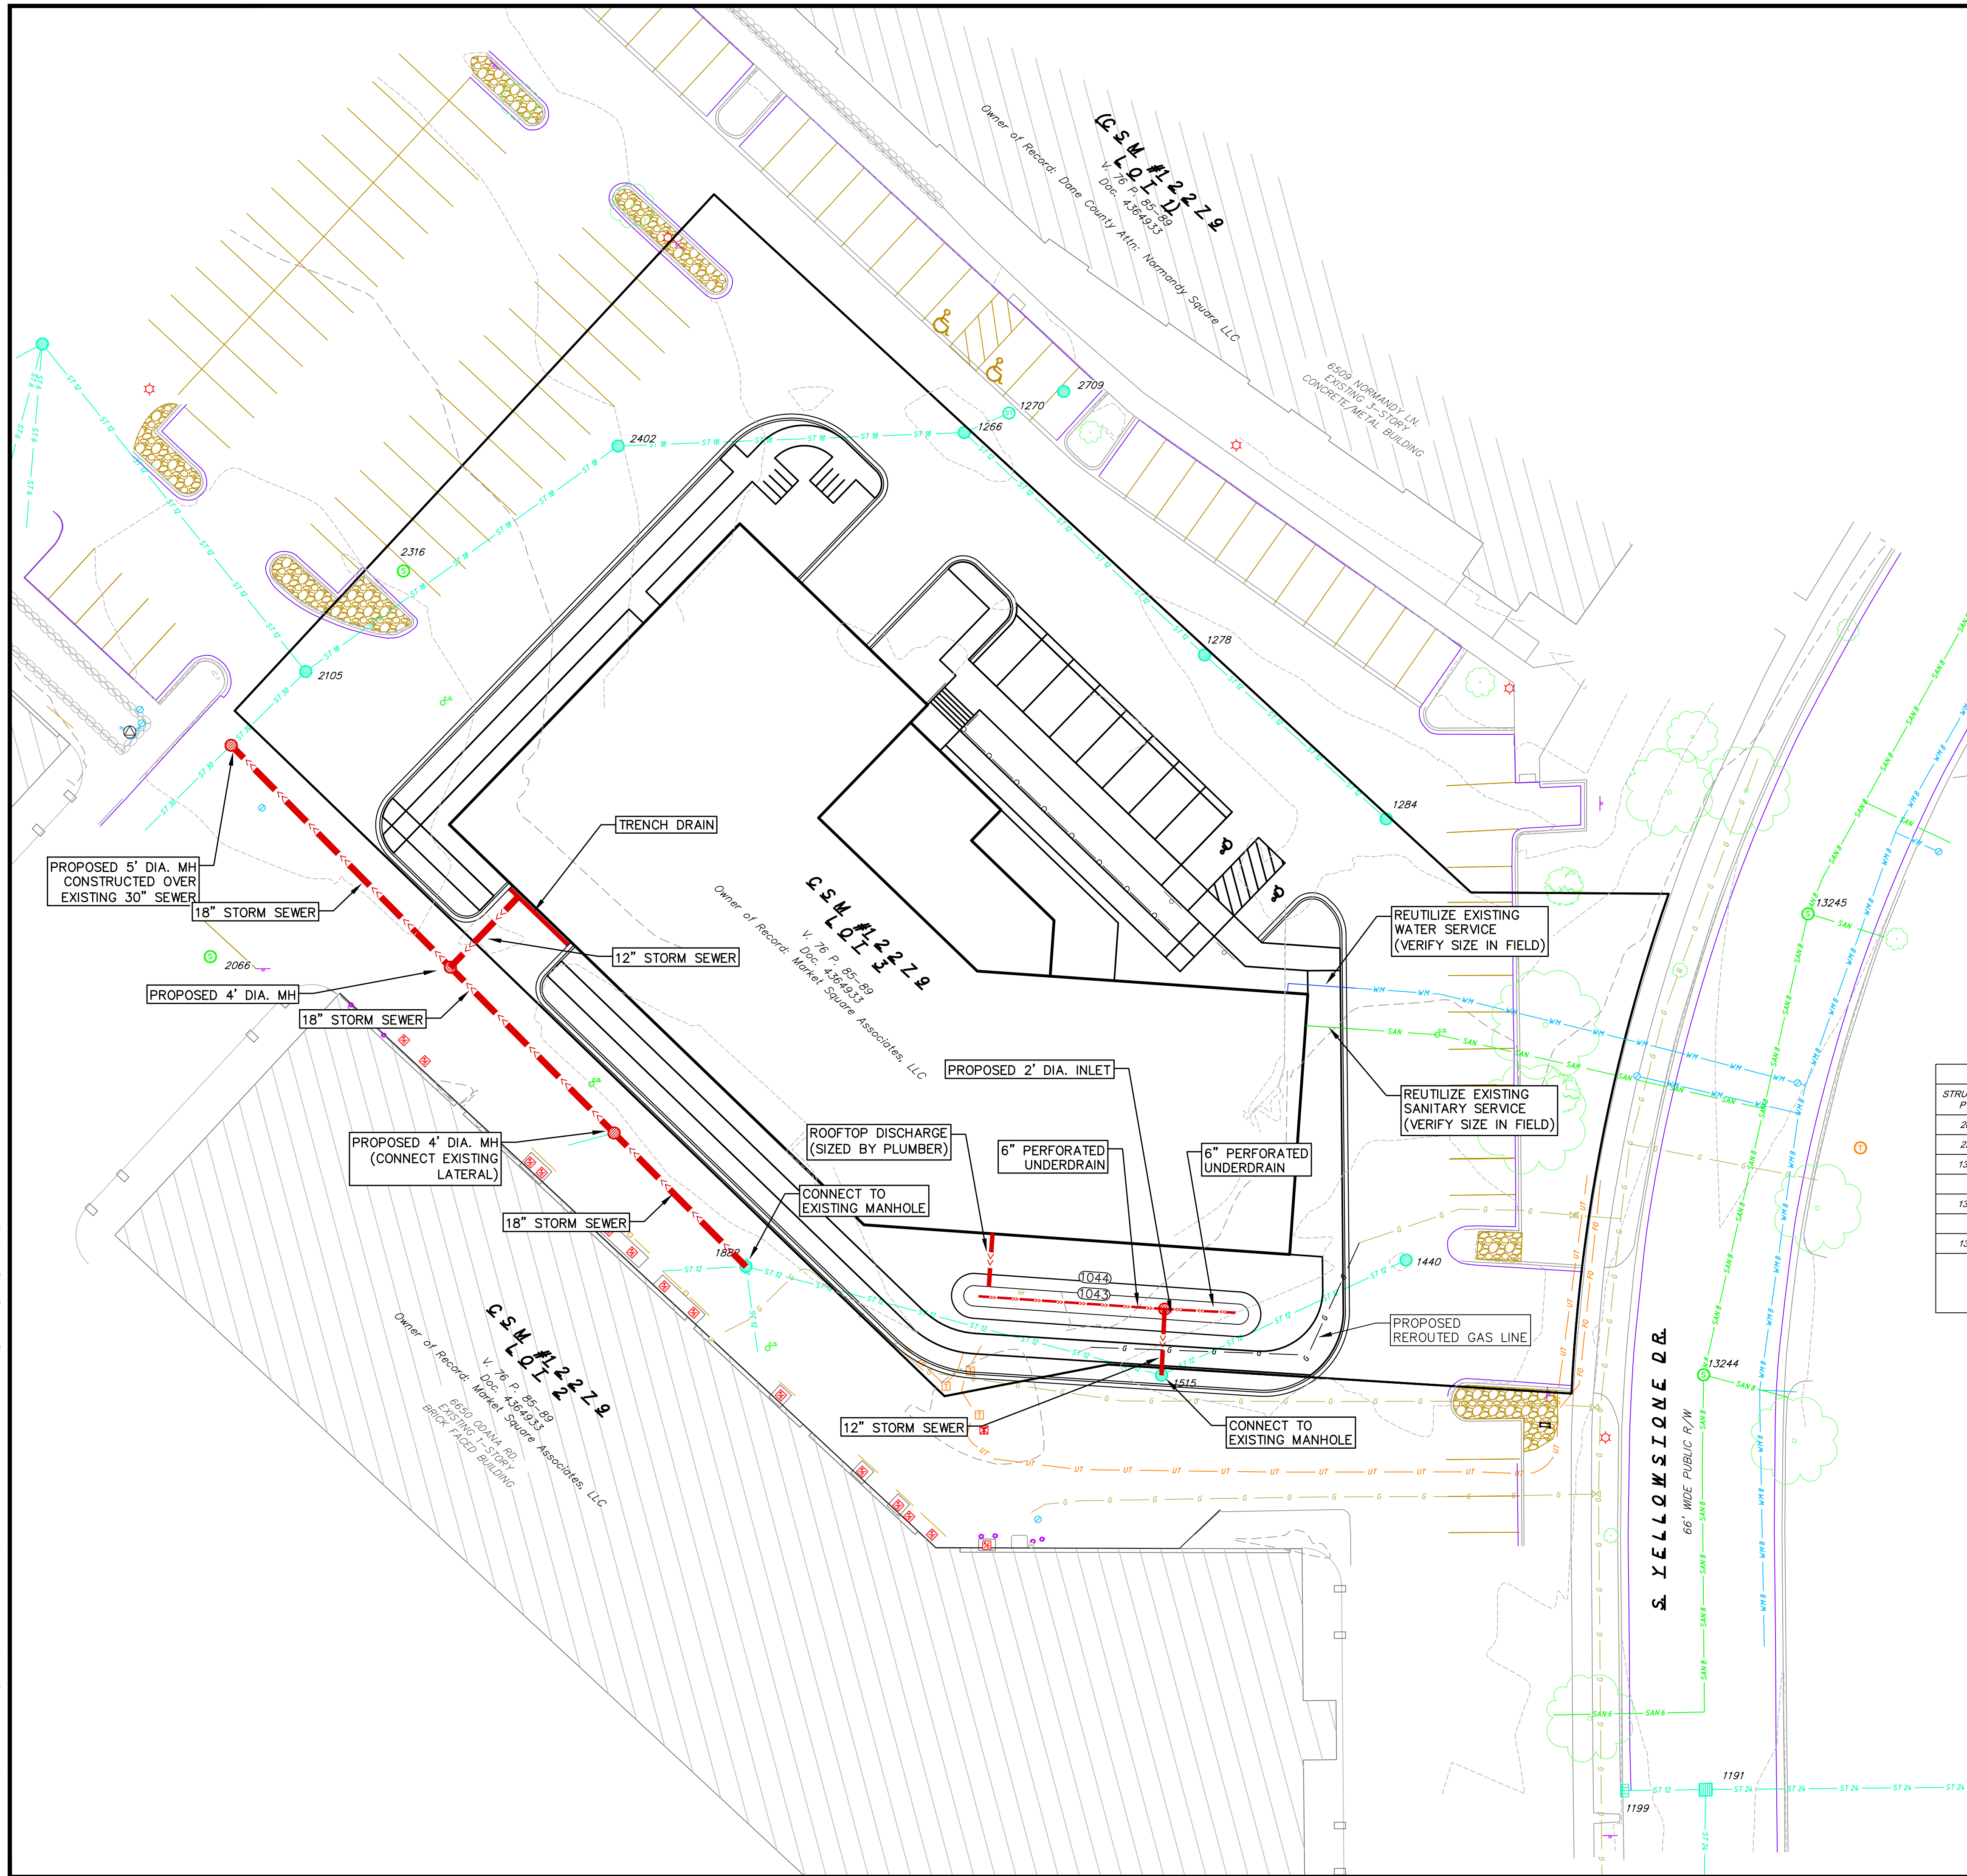

 - ### PROPOSED UTILITY LEGEND
- | | |
|---|----------------------------------|
|  | STORM SEWER PIPE |
|  | STORM SEWER MANHOLE |
|  | STORM SEWER ENDWALL |
|  | STORM SEWER CURB INLET |
|  | STORM SEWER CURB INLET W/MANHOLE |
|  | STORM SEWER FIELD INLET |
|  | ROOF DRAIN CLEANOUT |
|  | SANITARY SEWER PIPE (GRAVITY) |
|  | SANITARY SEWER PIPE (FORCE MAIN) |
|  | SANITARY SEWER LATERAL PIPE |
|  | SANITARY SEWER MANHOLE |
|  | SANITARY SEWER CLEANOUT |
|  | WATER MAIN |
|  | WATER SERVICE LATERAL PIPE |
|  | FIRE HYDRANT |
|  | WATER VALVE |
|  | CURB STOP |
|  | WATER VALVE MANHOLE |
|  | PROPOSED PIPE INSULATION |
|  | GAS MAIN |
|  | ELECTRIC SERVICE |
- Abbreviations**

STMH – Storm Sewer Manhole
 FI – Fire Hydrant
 CI – Curb Inlet
 CB – Curb Box
 EW – Electric Water
 SMH – Sanitary Sewer Manhole

ABBREVIATIONS

STMH – STORM MANHOLE
FI – FIELD INLET
CI – CURB INLET
CB – CATCH BASIN
EW – ENDWALL
SMH – SANITARY MANHOLE

EXISTING SANITARY STRUCTURE TABLE			
STRUCTURE PT. #	STRUCTURE TYPE	RIM ELEVATION	INVERT
2066	SAN MH	1044.08	
2316	SAN MH	1044.13	
13244	SAN MH	1043.79	N 8" 1034.94
			E 8" 1035.07
13245	SAN MH	1044.57	N 8" 1034.60
			S 8" 1034.65
13251	SAN MH	1045.17	N 8" 1033.79
			E 8" 1035.61
			S 8" 1033.79
			W 8" 1035.31

EXISTING STORM SEWER STRUCTURE TABLE			
STRUCTURE PT. #	STRUCTURE TYPE	RIM ELEVATION	INVERT
1191	SQUARE INLET	1043.26	E 24" RCP 1039.22 S 24" RCP 1038.93 W 12" RCP 1039.41
1199	CURB INLET	1043.24	E 12" RCP 1039.72
1266	ROUND INLET	1046.52	NE 12" PVC 1040.26 E 12" PVC 1040.70 SW 18" RCP 1040.24
1270	STMH STORMCEPTOR	1047.20	
1278	ROUND INLET	1046.64	E 12" PVC 1041.99 W 12" PVC 1041.93
1284	ROUND INLET	1045.93	W 12" PVC 1042.41
1440	ROUND INLET	1043.14	SW 12" PVC 1040.04
1515	ROUND INLET	1044.10	E 12" PVC 1039.88 NW 12" PVC 1039.80
1882	ROUND INLET	1044.24	NE 12" PVC 1038.88 E 12" PVC 1038.96 SW 12" PVC 1039.08 NW 12" PVC 1038.74 SE 12" PVC 1038.87
1930	ROUND INLET	1043.10	NE 12" PVC 1038.76 SE 12" PVC 1038.69 SW 12" PVC 1038.74 W 12" PVC 1038.68
2106	ROUND INLET	1043.21	N 18" RCP 1037.71 E 12" RCP 1038.89 S 30" RCP 1036.80 W 12" RCP 1036.04
2311	ROUND INLET	1043.89	E 12" RCP 1037.63 SE 6" PVC 1038.37 SE 6" PVC 1038.03 WSW 12" RCP 1037.63
2402	ROUND INLET	1045.92	NE 18" RCP 1039.46 SSW 18" RCP 1039.03
2709	ROUND INLET	1047.36	

NOT FOR CONSTRUCTION




1 USABLE OPEN SPACE - 3RD FLOOR
1" = 40'-0"




3 USABLE OPEN SPACE - 6TH FLOOR
1" = 40'-0"



6 USABLE OPEN SPACE - 2ND FLOOR
1" = 40'-0"

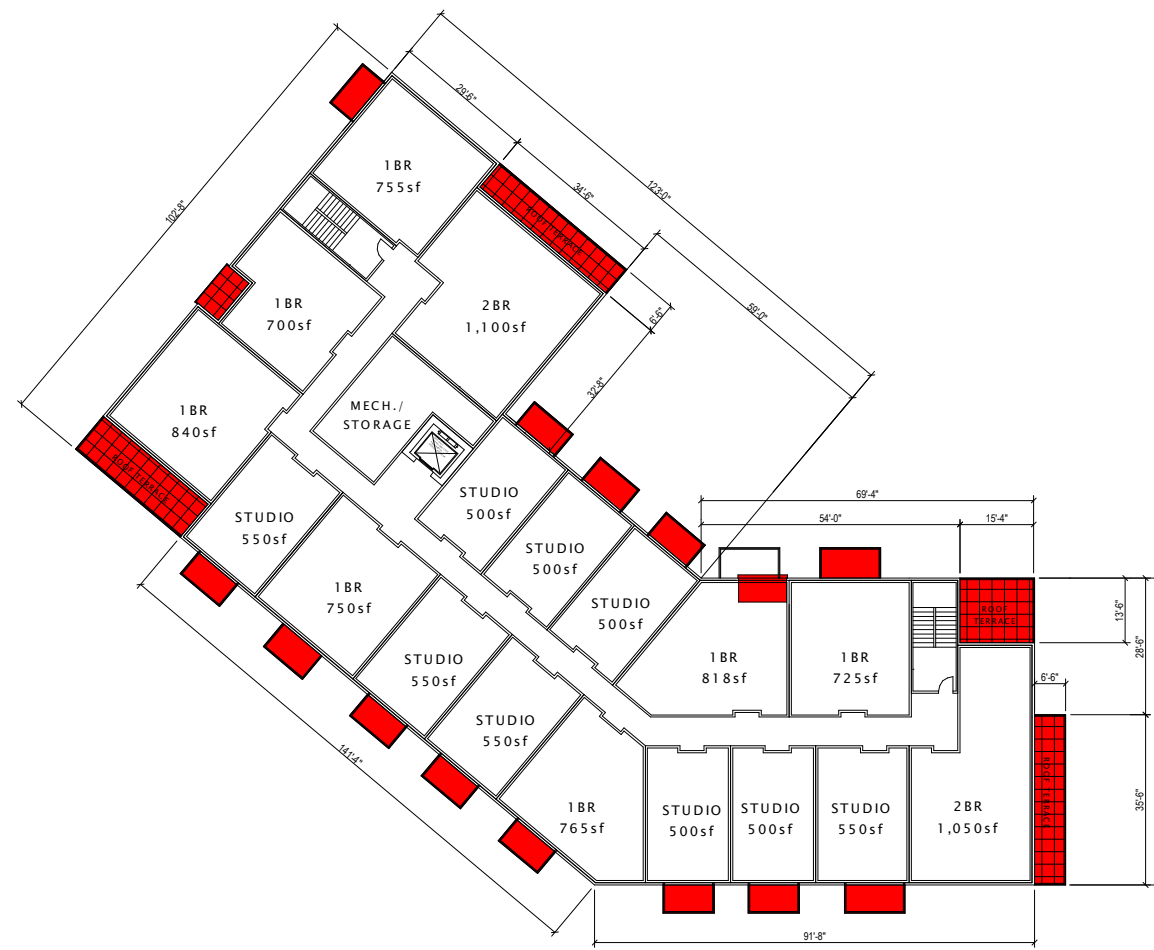

9 USABLE OPEN SPACE - 5TH FLOOR
1" = 40'-0"

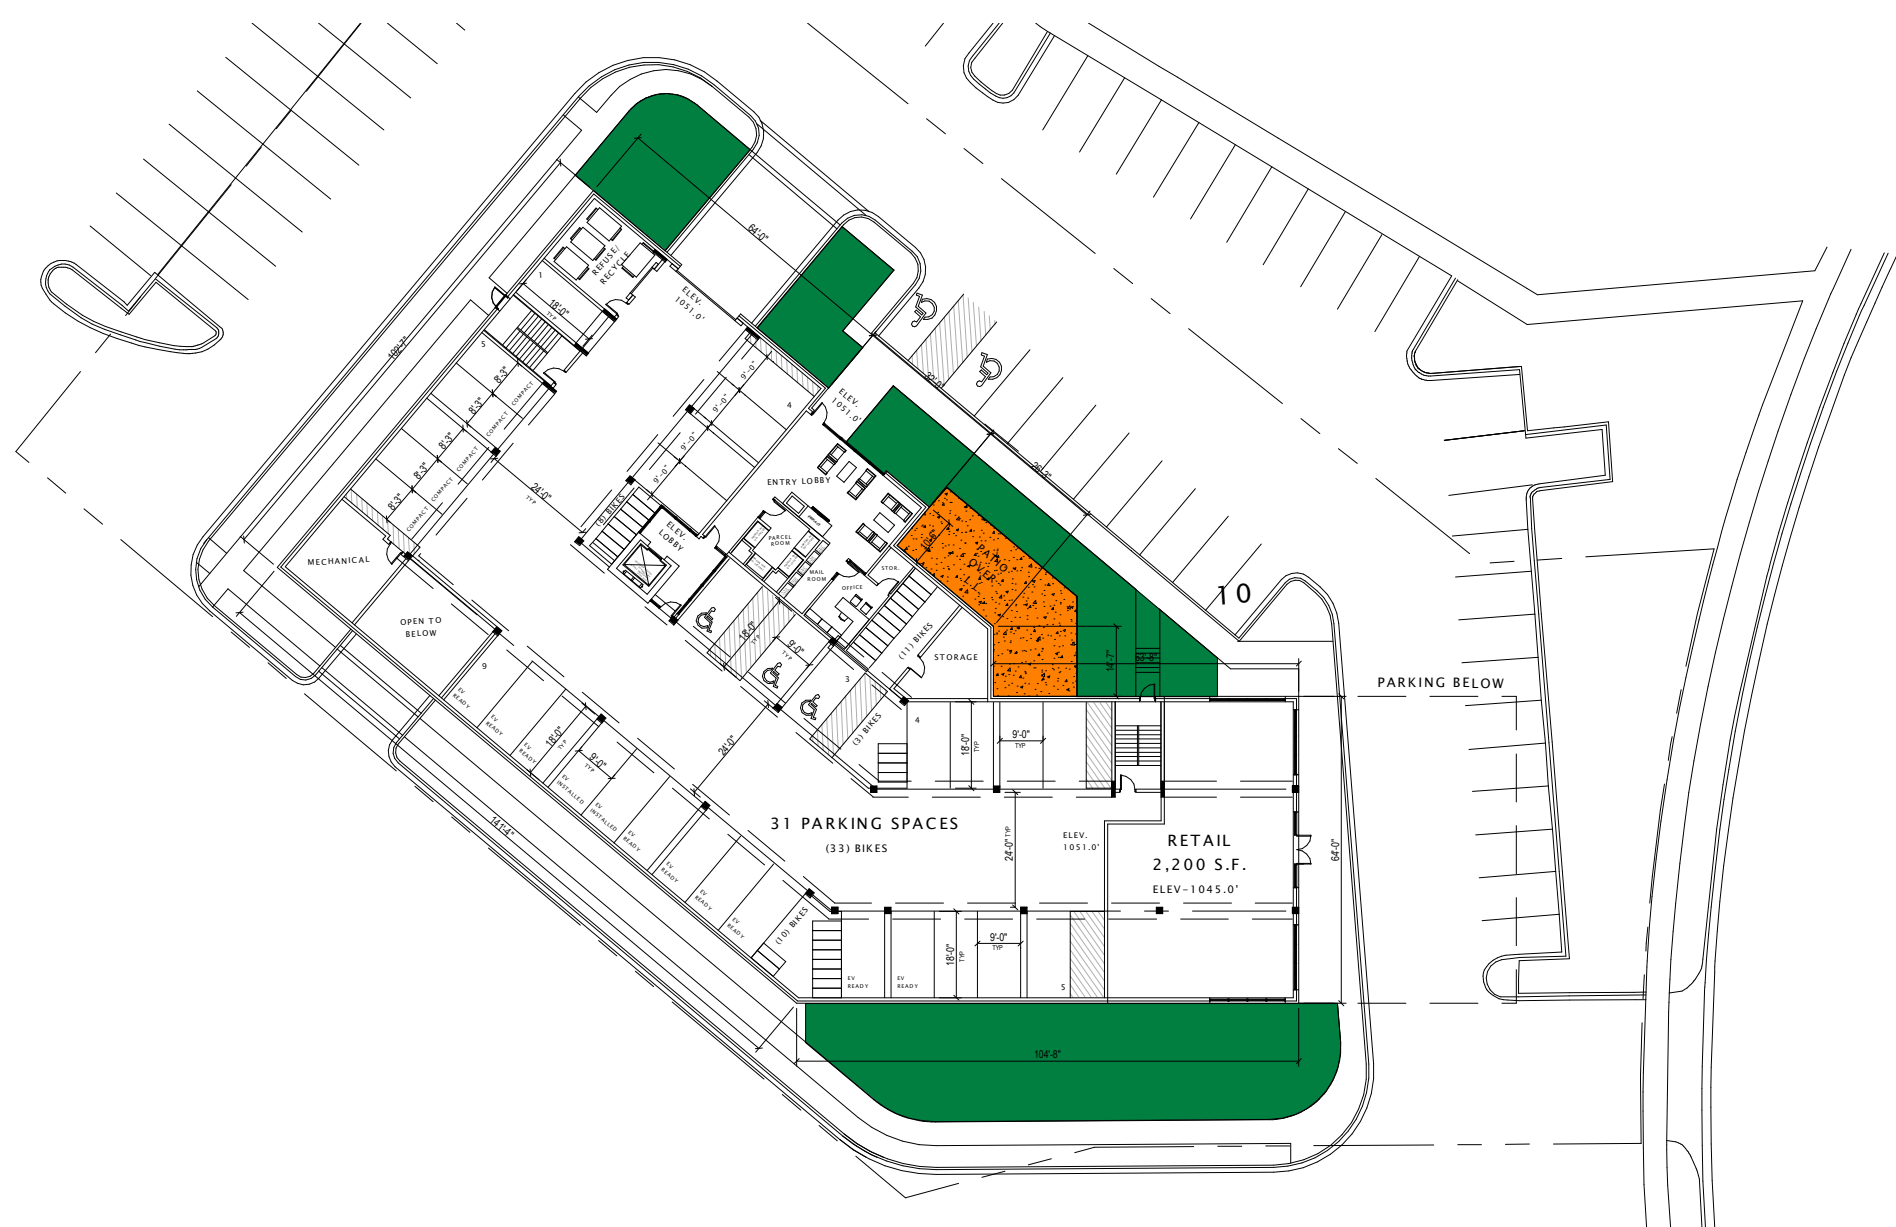

11 USABLE OPEN SPACE - 1ST FLOOR
1" = 40'-0"



13 USABLE OPEN SPACE - 4TH FLOOR
1" = 40'-0"

USABLE OPEN AREA CHART

-  DENOTES USABLE OPEN AREA ON PLAN = 4,824 S.F.
-  DENOTES USABLE OPEN AREA PRIVATE BALCONIES = 7,742 S.F.
-  DENOTES USABLE OPEN AREA ROOF DECKS = 3,994 S.F.

REQUIRED USABLE OPEN AREA =
(40 S.F. X 87 DWELLING UNITS) =
3,480 S.F.

TOTAL USABLE OPEN AREA = 16,560 S.F.



JLA
ARCHITECTS

MADISON | MILWAUKEE | DENVER
JLA-AP.COM

JLA PROJECT NUMBER: W22-0122

MARKET SQUARE BUILDING A1 LAND USE APPLICATION SUBMITTAL

PROGRESS DOCUMENTS

These documents reflect progress and intent and may be subject to change, including additional detail. These are not final construction documents and should not be used for final bidding or construction-related purposes.

DATE OF ISSUANCE **DECEMBER 7, 2022**


REVISION SCHEDULE		
Mark	Description	Date



SHEET TITLE

USABLE OPEN SPACE


SHEET NUMBER

ASP-100

 

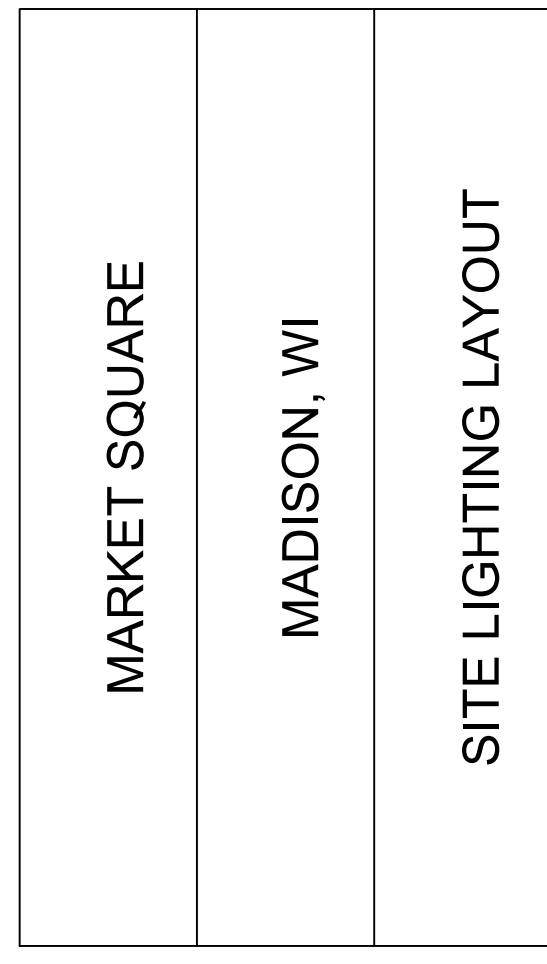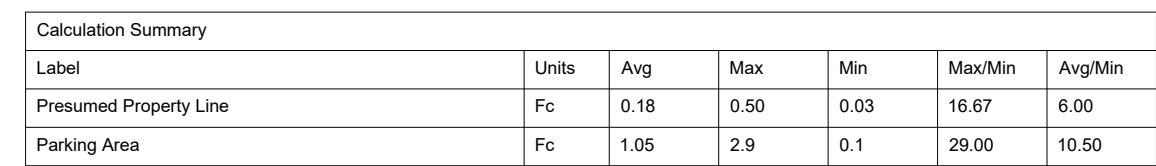

- STUDIO UNIT
- 1 BD UNIT
- 2 BD UNIT
- AMENITIES
- BLDG. SUPP / STOR.
- CIRCULATION
- PARKING

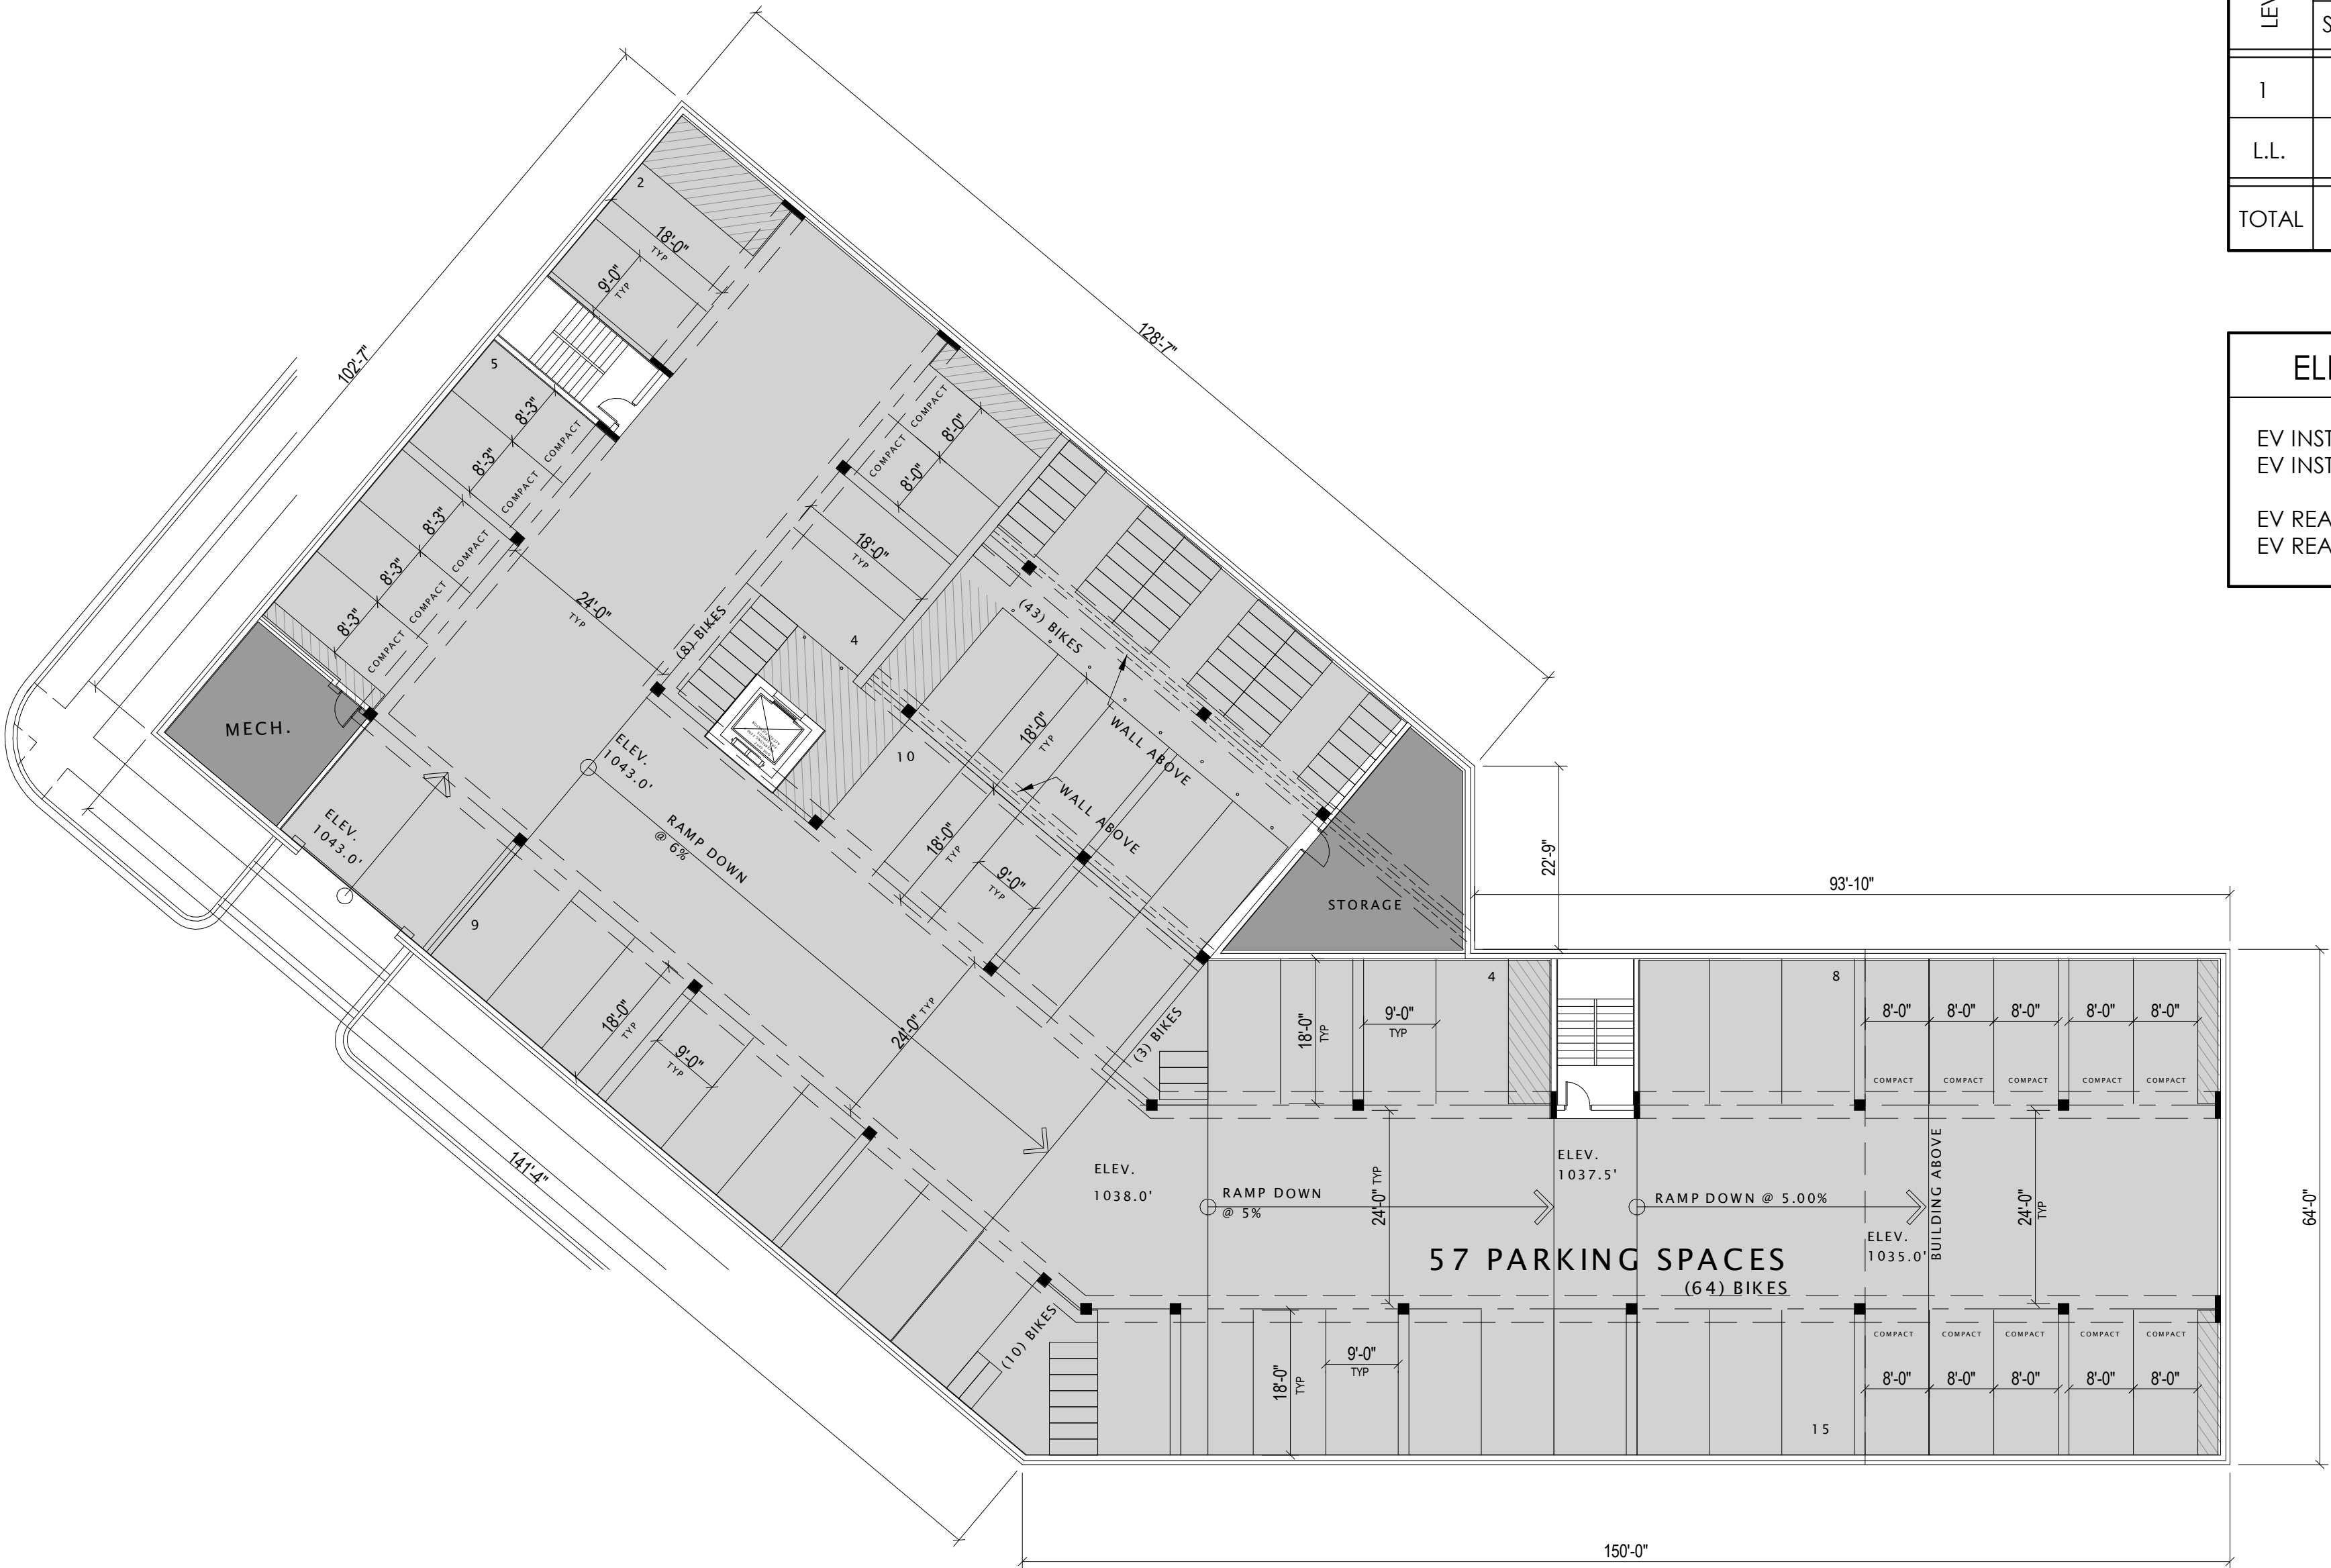

PARKING DATA					
LEVEL	AUTOMOBILE PARKING				BIKE PARKING
	STANDARD	COMPACT	ADA	TOTAL	
1	23	5	3	31	32
L.L.	40	17	0	57	64
TOTAL	59	22	3	88	96

ELECTRIC VEHICLE PARKING DATA	
EV INSTALLED REQUIRED - 2%	
EV INSTALLED PROVIDED - 2% (2 STALLS)	
EV READY REQUIRED - 10%	
EV READY PROVIDED - 10% (9 STALLS)	



JLA
ARCHITECTS
MADISON | MILWAUKEE | DENVER
JLA-AP.COM

JLA PROJECT NUMBER: W22-0122

MARKET SQUARE
BUILDING A1
LAND USE APPLICATION
SUBMITTAL

PROGRESS DOCUMENTS
These documents reflect progress and intent and may be subject to change, including additional detail. These are not final construction documents and should not be used for final bidding or construction-related purposes.

DATE OF ISSUANCE: DECEMBER 7, 2022

REVISION SCHEDULE		
Mark	Description	Date


SHEET TITLE

LOWER LEVEL PLAN

SHEET NUMBER


A100

1 LOWER LEVEL PLAN
1/16" = 1'-0"

 

10/10/2022 10:34:49 AM

1 THIRD FLOOR PLAN
1/16" = 1'-0"

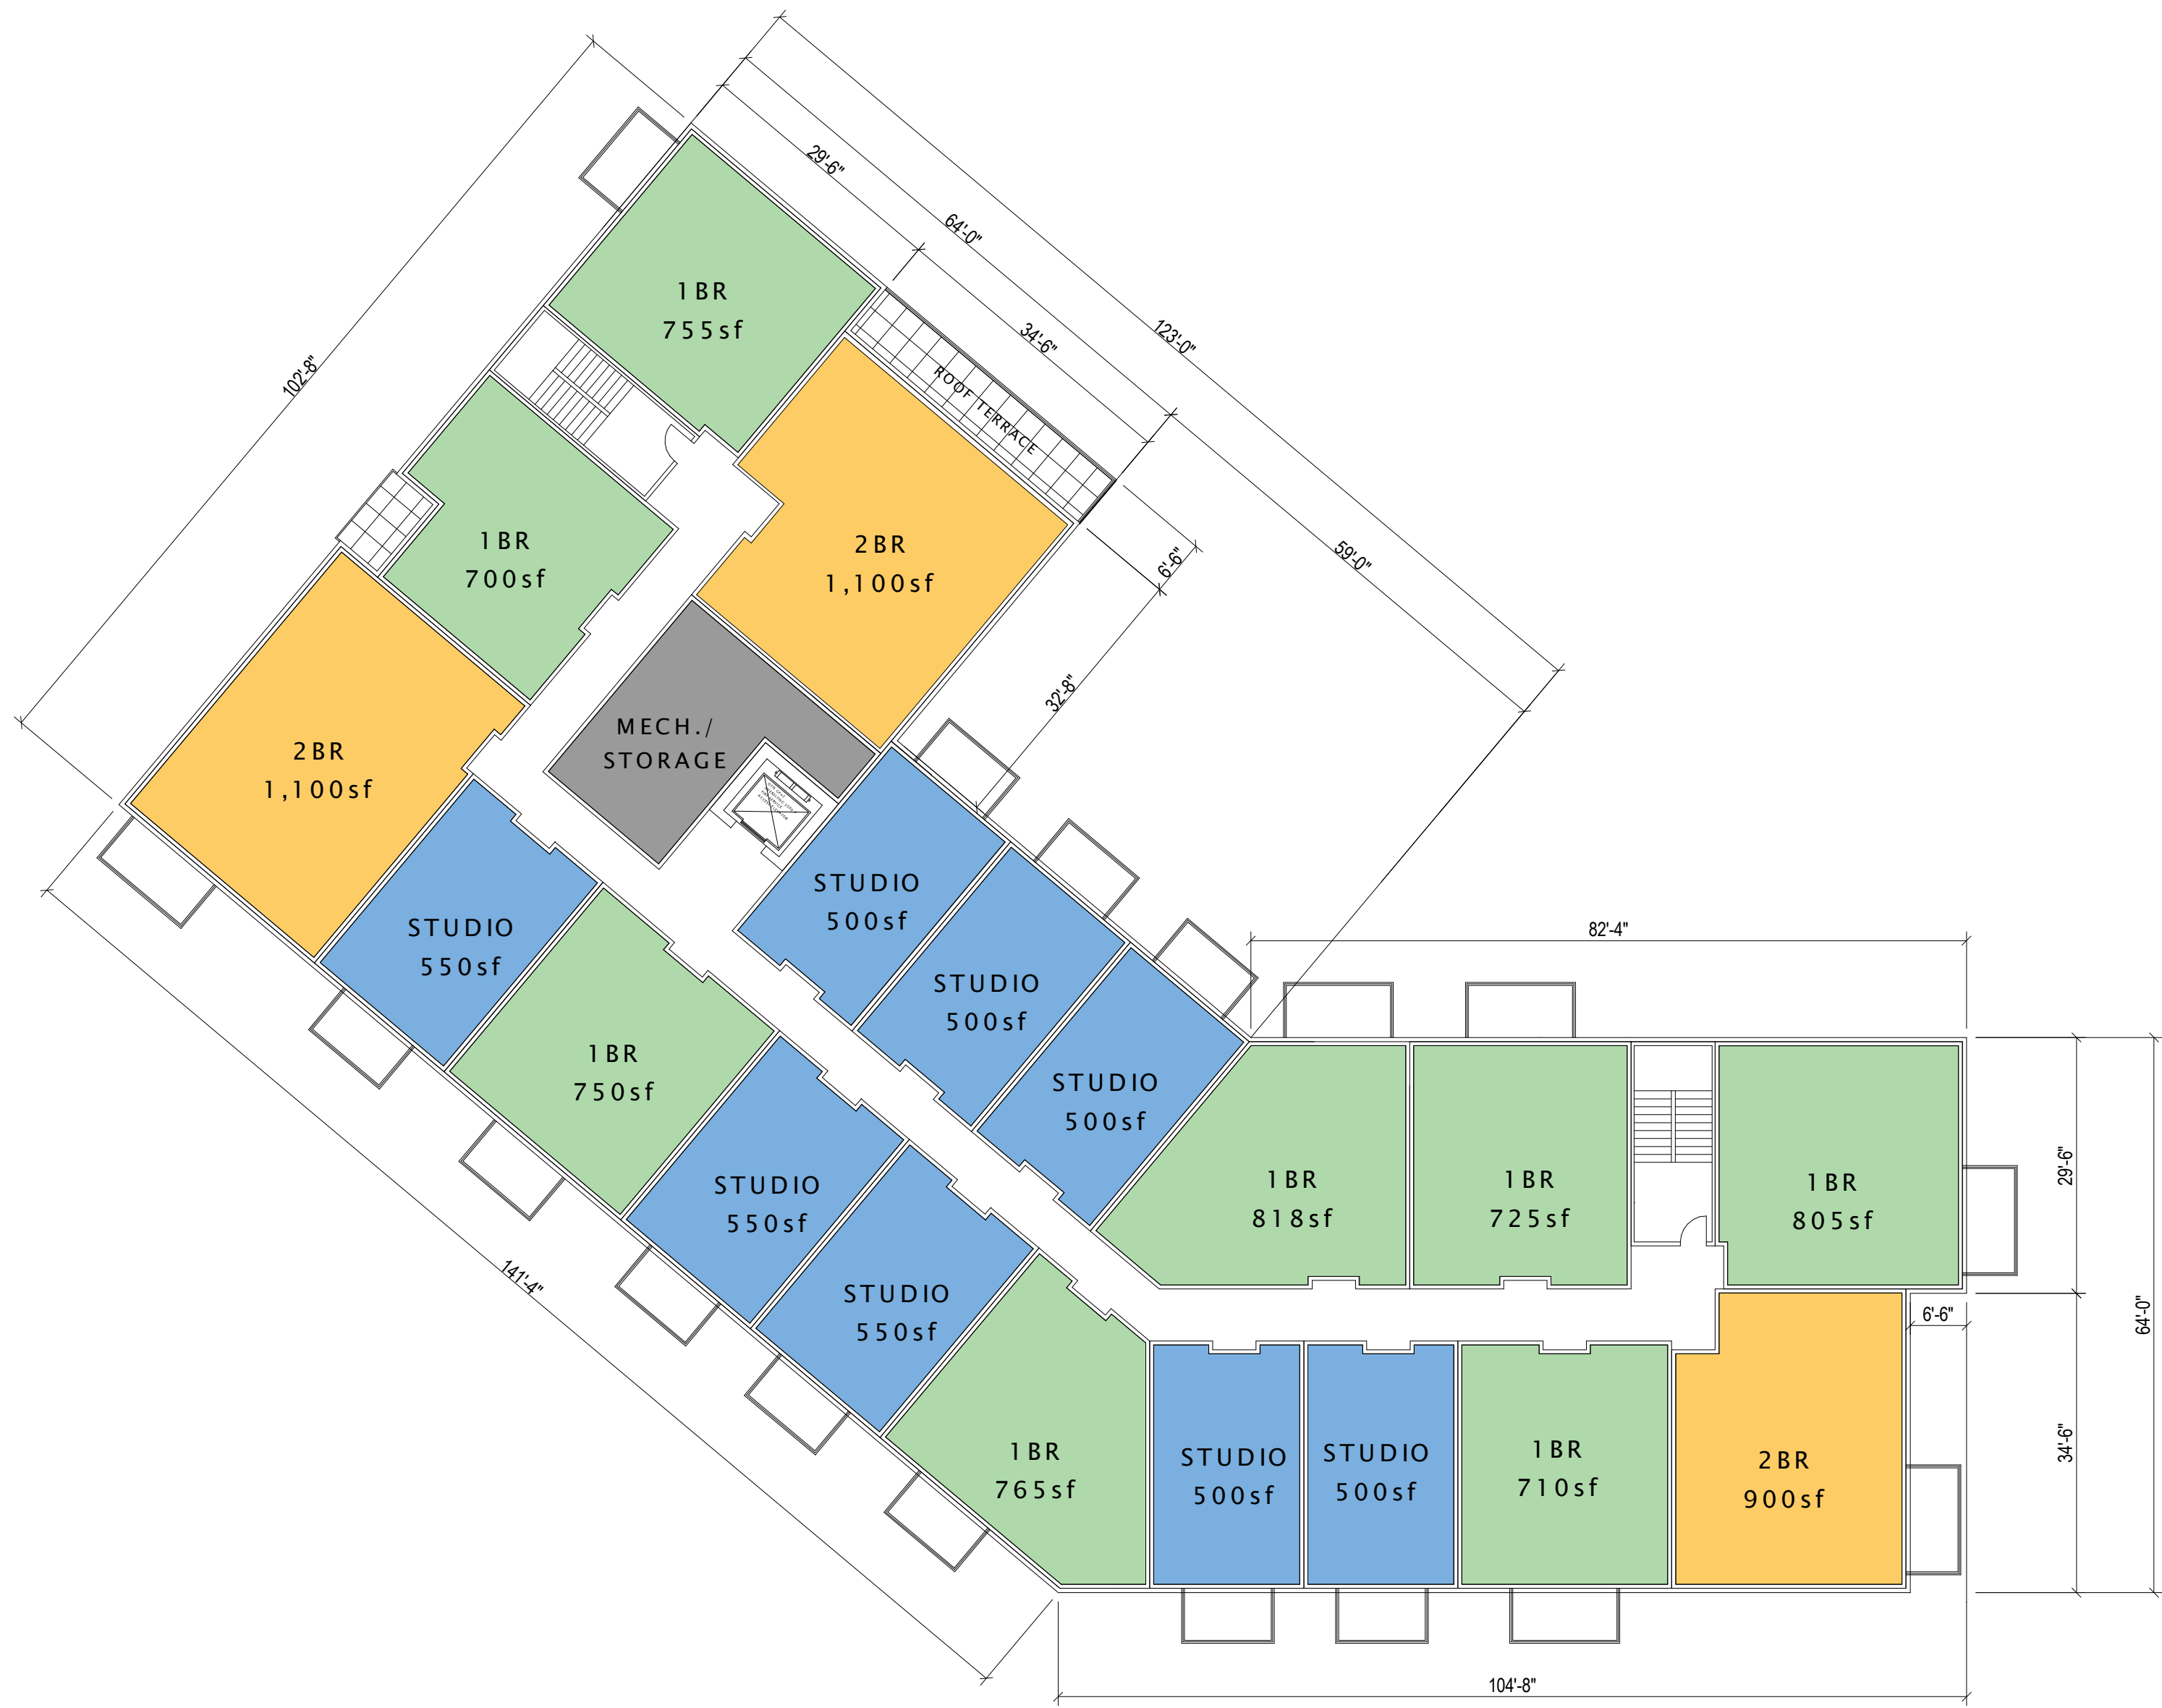

JLA
ARCHITECTS
MADISON | MILWAUKEE | DENVER
JLA-AP.COM

JLA PROJECT NUMBER: W22-0122

MARKET SQUARE
BUILDING A1
LAND USE APPLICATION
SUBMITTAL

PROGRESS DOCUMENTS
These documents reflect progress and intent and may be subject to change, including additional detail. These are not final construction documents and should not be used for final bidding or construction-related purposes.

DATE OF ISSUANCE: DECEMBER 7, 2022

REVISION SCHEDULE		
Mark	Description	Date

SHEET TITLE



THIRD FLOOR PLAN

SHEET NUMBER

A103

10/10/2022 10:34:50 AM

1 FOURTH FLOOR PLAN
1/16" = 1'-0"

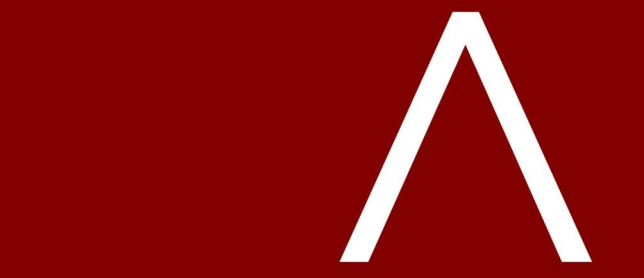 

JLA
ARCHITECTS
MADISON | MILWAUKEE | DENVER
JLA-AP.COM

JLA PROJECT NUMBER: W22-0122

MARKET SQUARE
BUILDING A1
LAND USE APPLICATION
SUBMITTAL

PROGRESS DOCUMENTS

These documents reflect progress and intent and may be subject to change, including additional detail. These are not final construction documents and should not be used for final bidding or construction-related purposes.

DATE OF ISSUANCE DECEMBER 7, 2022

REVISION SCHEDULE		
Mark	Description	Date

SHEET TITLE



FOURTH FLOOR PLAN

SHEET NUMBER

A104

10/10/2022 10:34:51 AM

1 FIFTH FLOOR PLAN
1/16" = 1'-0"

 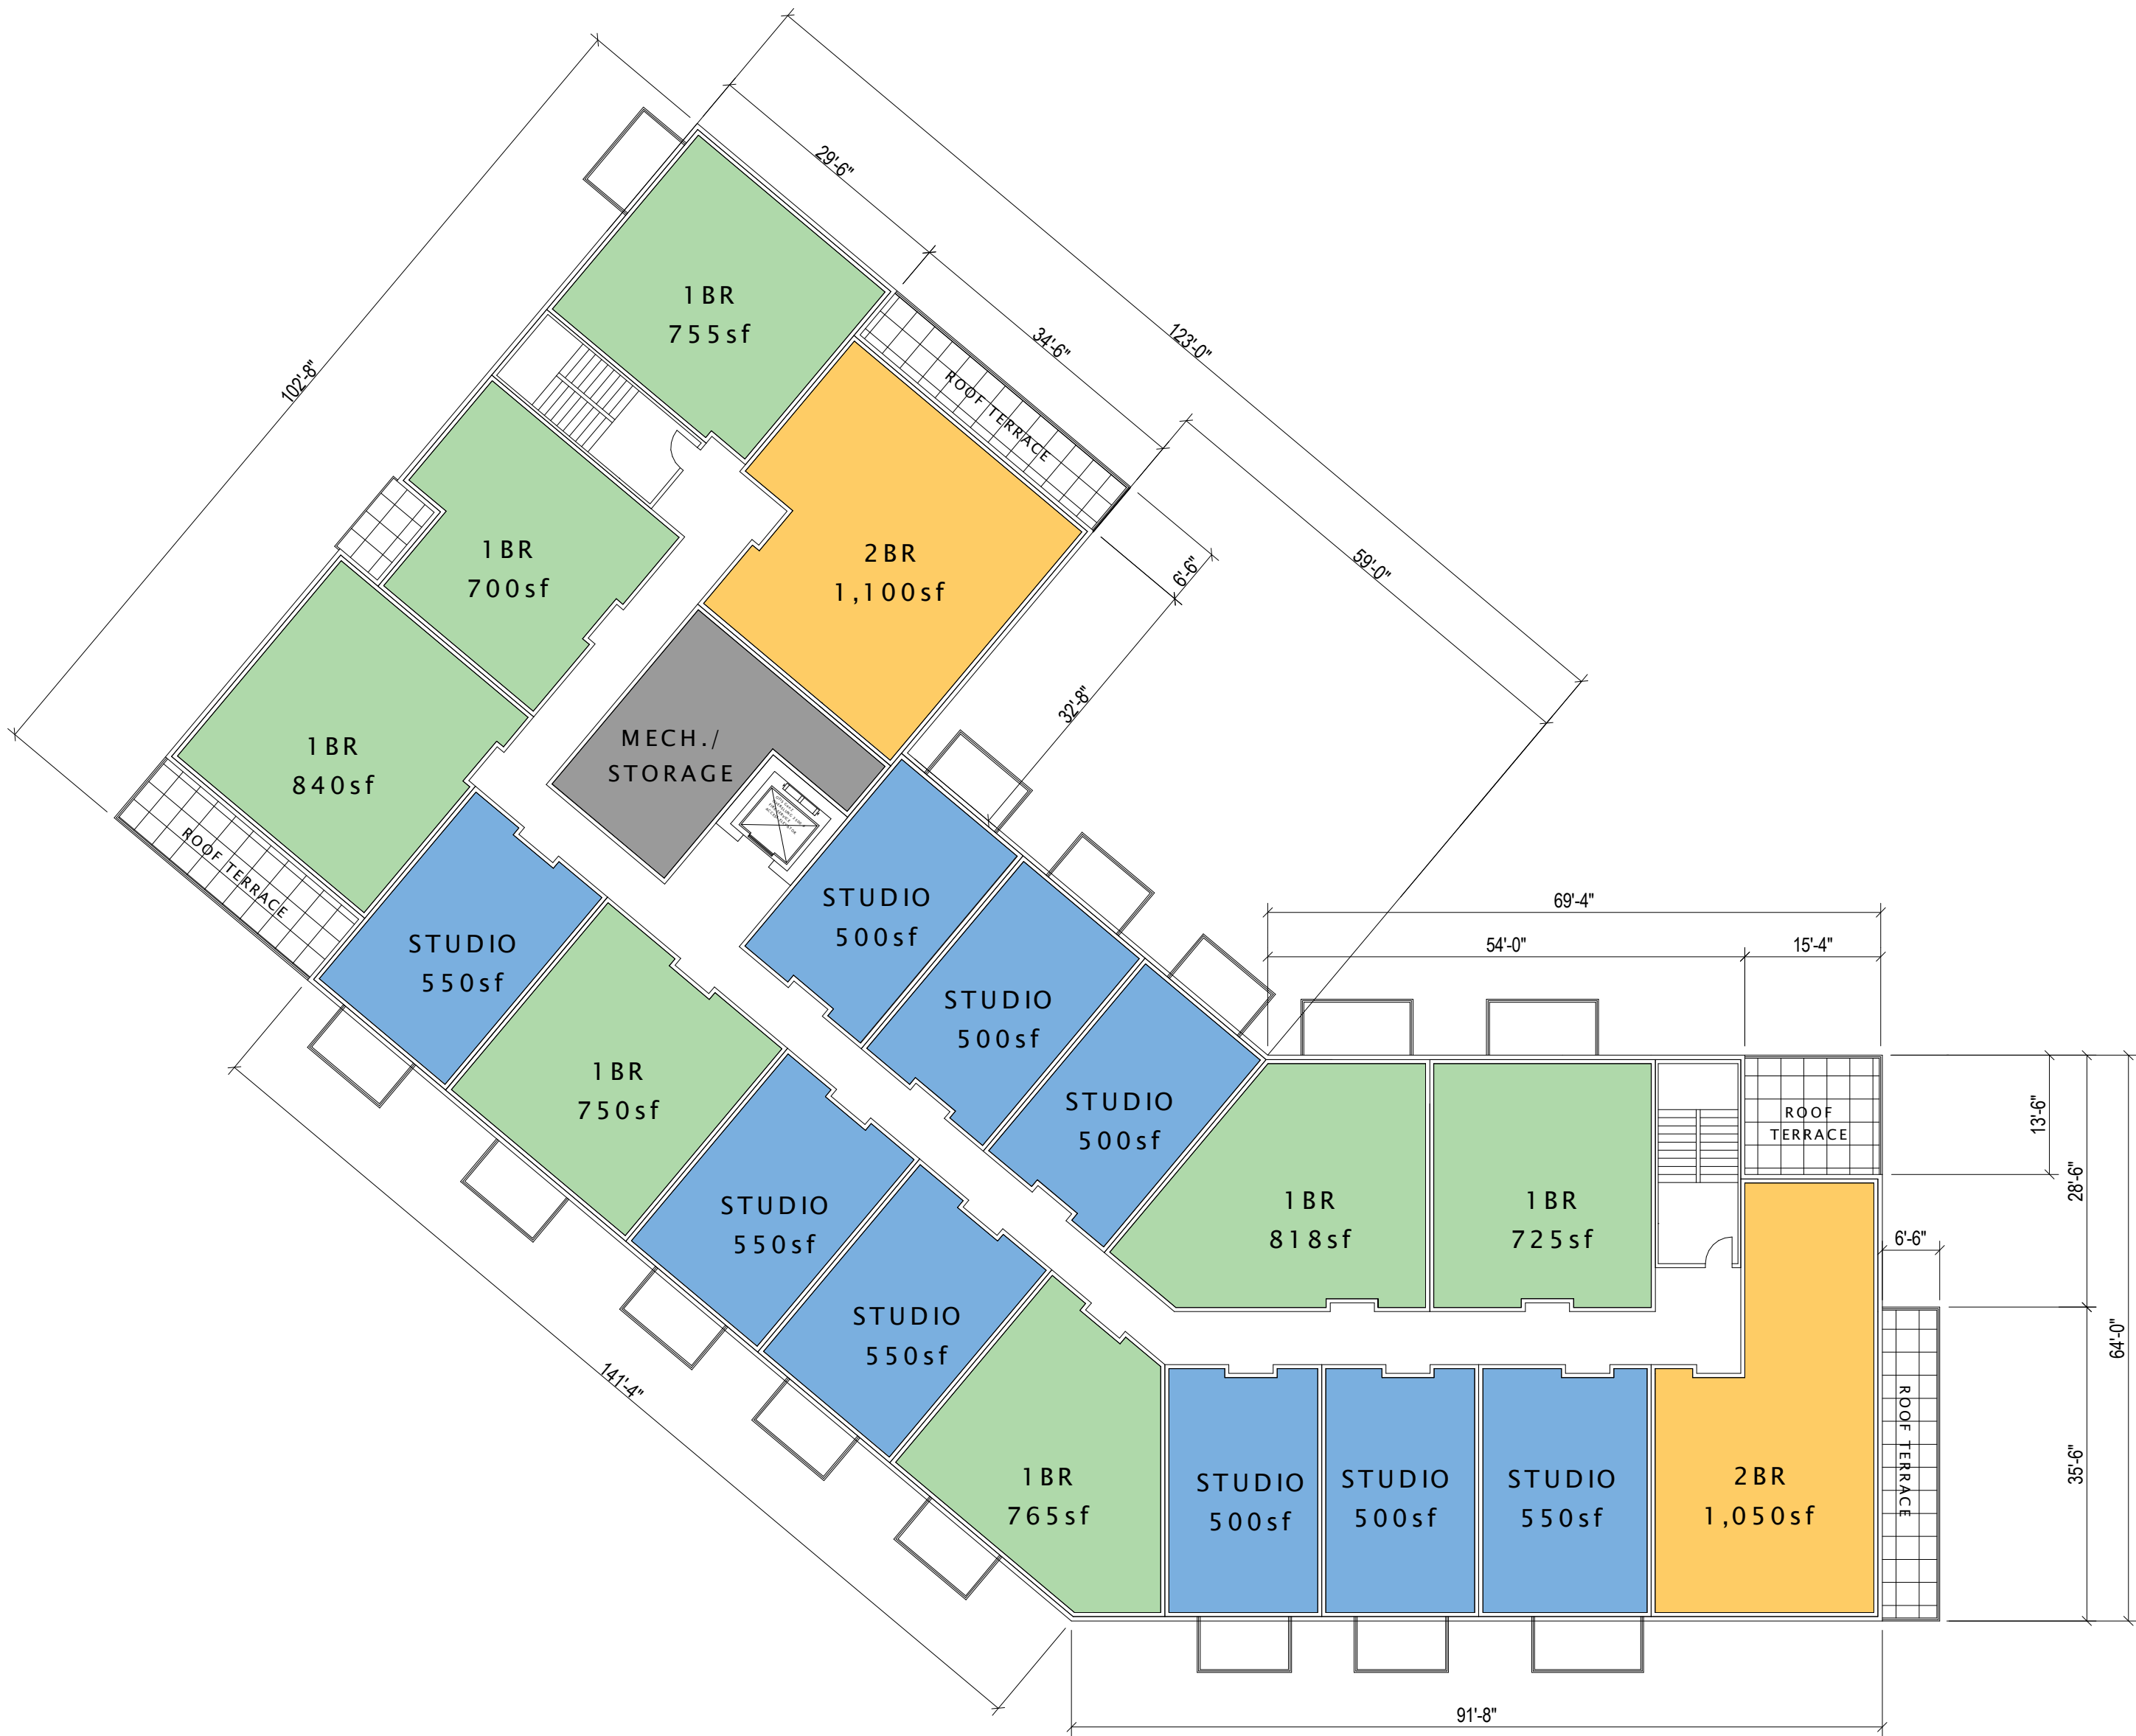

JLA
ARCHITECTS

MADISON | MILWAUKEE | DENVER
JLA-AP.COM

JLA PROJECT NUMBER: W22-0122

MARKET SQUARE
BUILDING A1
LAND USE APPLICATION
SUBMITTAL

PROGRESS DOCUMENTS

These documents reflect progress and intent and may be subject to change, including additional detail. These are not final construction documents and should not be used for final bidding or construction-related purposes.

DATE OF ISSUANCE: DECEMBER 7, 2022


REVISION SCHEDULE		
Mark	Description	Date

SHEET TITLE


FIFTH FLOOR PLAN

SHEET NUMBER

A105

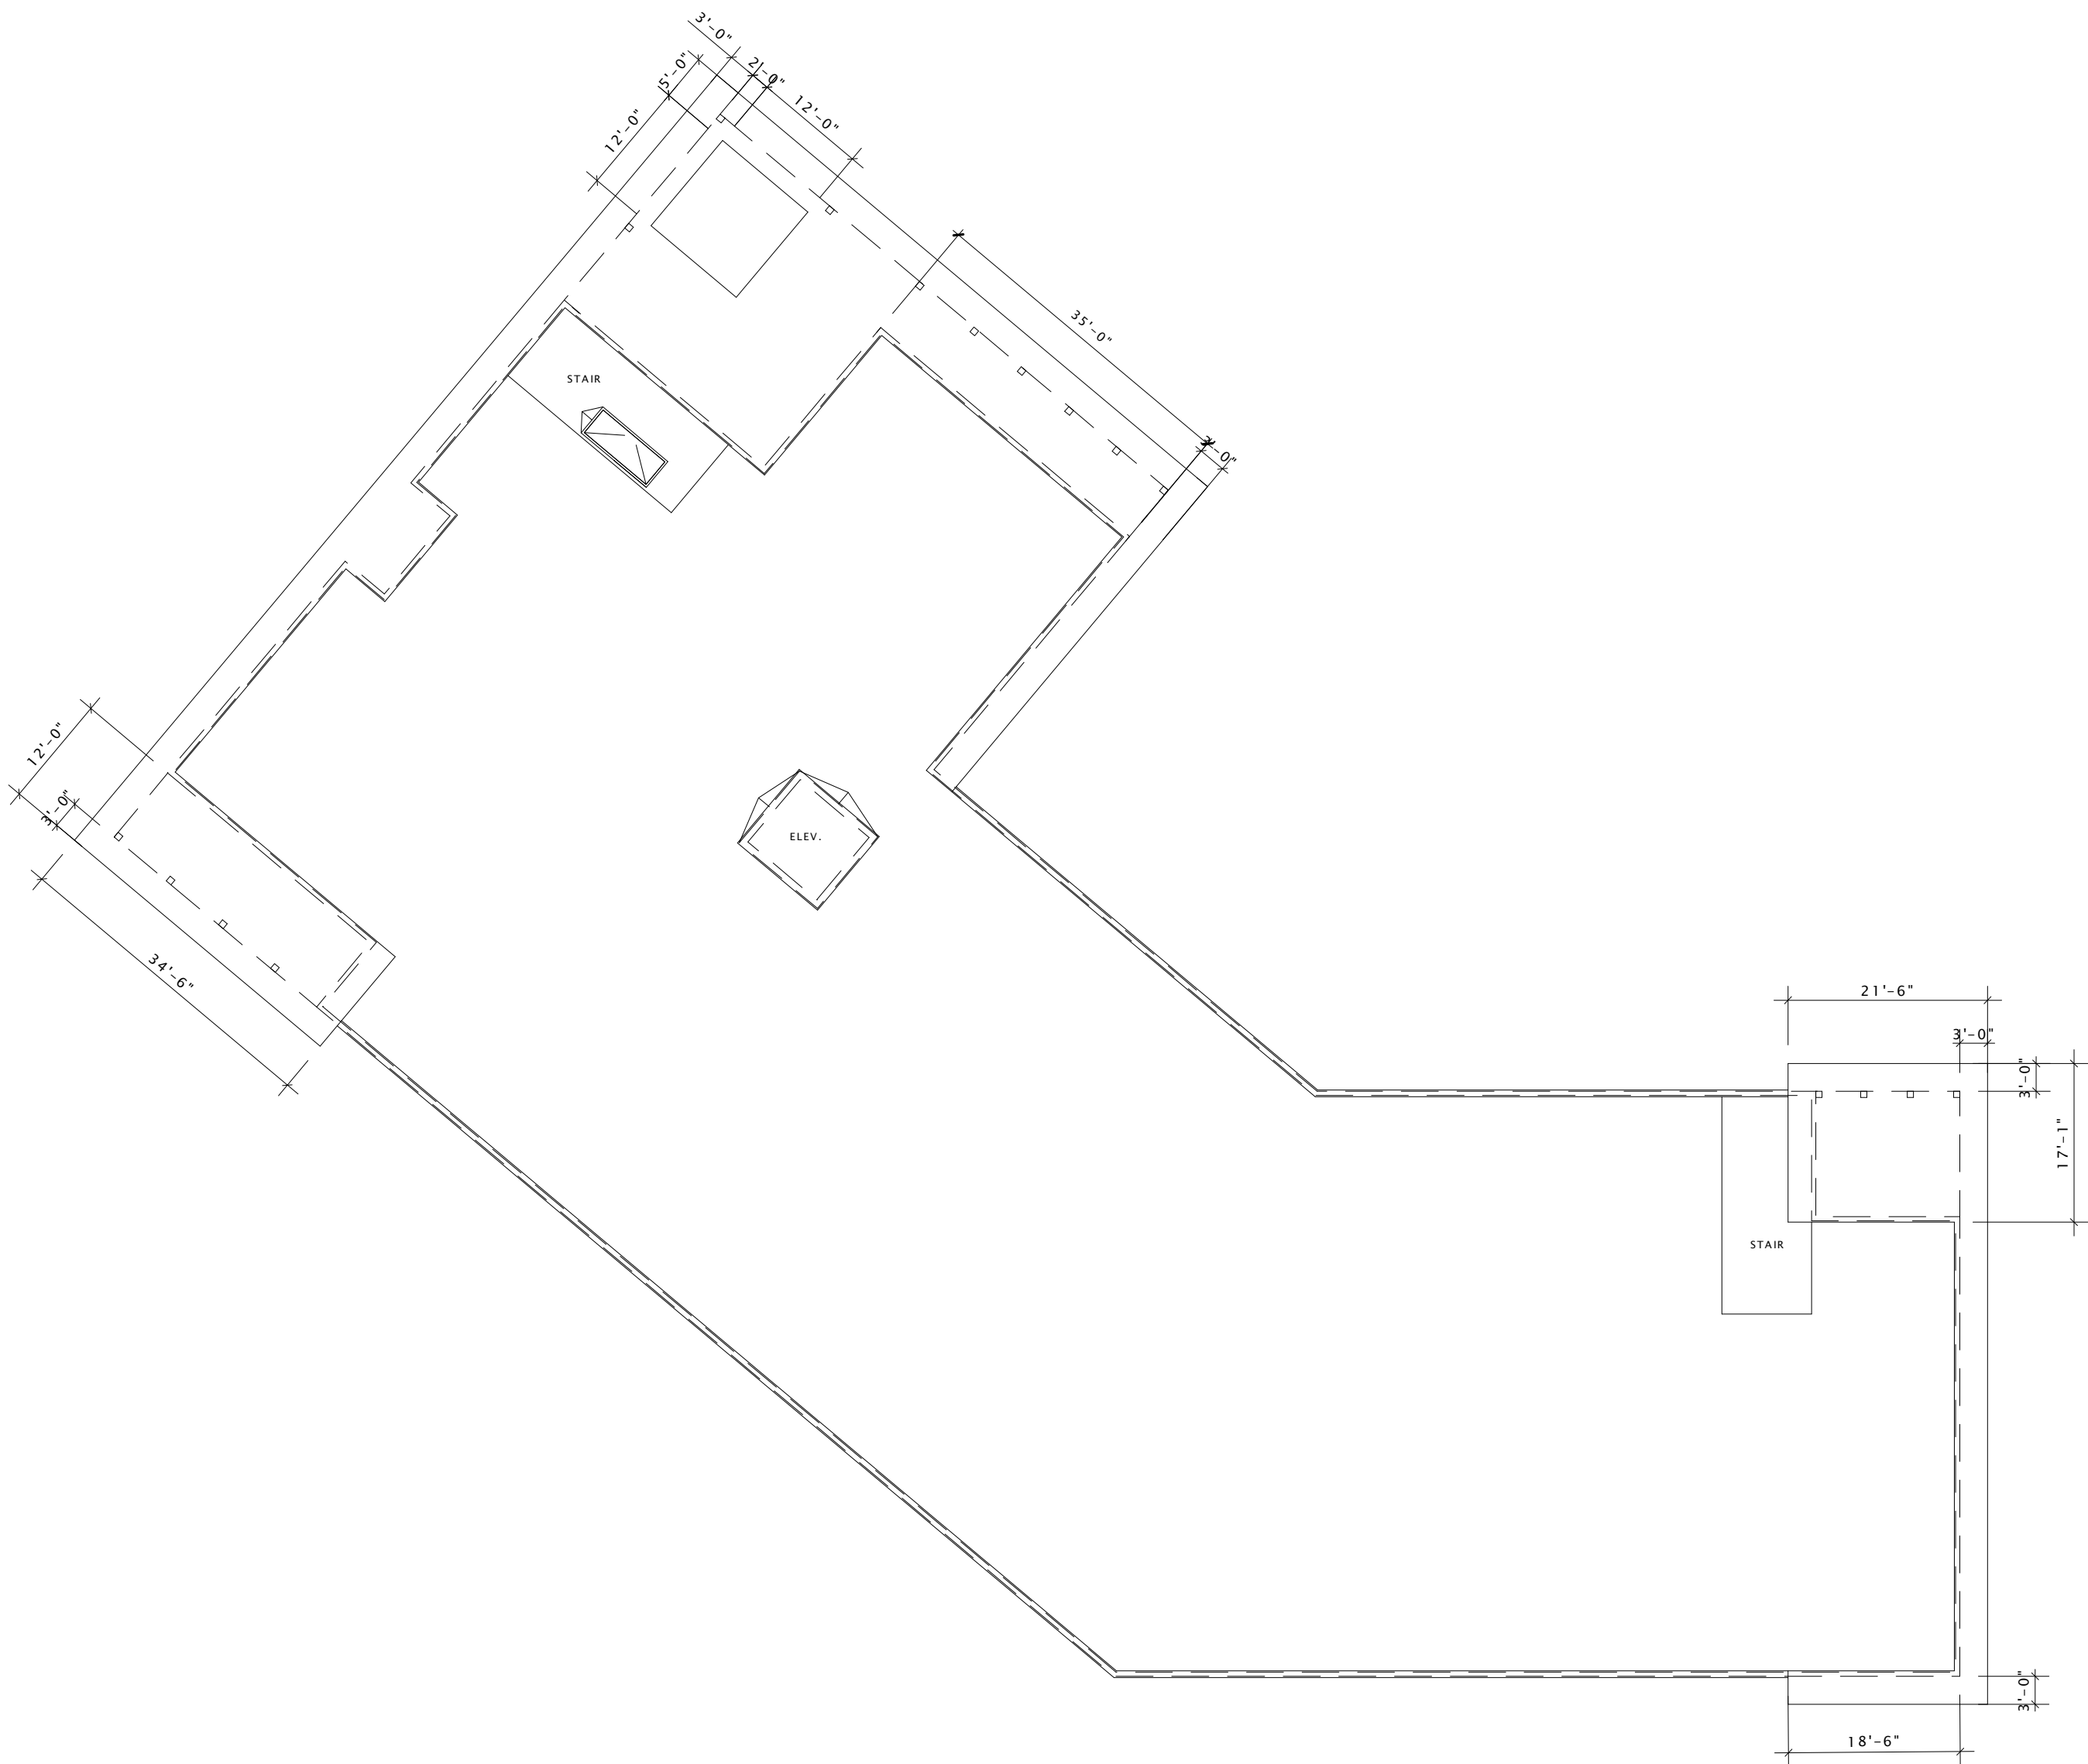

1 ROOF PLAN
1/16" = 1'-0"

 

JLA
ARCHITECTS
MADISON | MILWAUKEE | DENVER
JLA-AP.COM

JLA PROJECT NUMBER: W22-0122

MARKET SQUARE
BUILDING A1
LAND USE APPLICATION
SUBMITTAL

PROGRESS DOCUMENTS

These documents reflect progress and intent and may be subject to change, including additional detail. These are not final construction documents and should not be used for final bidding or construction-related purposes.

DATE OF ISSUANCE DECEMBER 7, 2022

REVISION SCHEDULE		
Mark	Description	Date

SHEET TITLE

ROOF PLAN

SHEET NUMBER

A110



6 NORTH ELEVATION
1/8" = 1'-0"



16 EAST ELEVATION
1/8" = 1'-0"



JLA
ARCHITECTS
MADISON | MILWAUKEE | DENVER
JLA-AP.COM

JLA PROJECT NUMBER: W22-0122

MARKET SQUARE
BUILDING A1
LAND USE APPLICATION
SUBMITTAL

PROGRESS DOCUMENTS

These documents reflect progress and intent and may be subject to change, including additional detail. These are not final construction documents and should not be used for final bidding or construction-related purposes.

DATE OF ISSUANCE DECEMBER 7, 2022

REVISION SCHEDULE		
Mark	Description	Date

SHEET TITLE

EXTERIOR ELEVATIONS
- COLOR

SHEET NUMBER

A500-A



① NORTH ELEVATION B&W
1/8" = 1'-0"



② EAST ELEVATION B&W
1/8" = 1'-0"



JLA
ARCHITECTS
MADISON | MILWAUKEE | DENVER
JLA-AP.COM

JLA PROJECT NUMBER: W22-0122

MARKET SQUARE
BUILDING A1
LAND USE APPLICATION
SUBMITTAL

PROGRESS DOCUMENTS

These documents reflect progress and intent and may be subject to change, including additional detail. These are not final construction documents and should not be used for final bidding or construction-related purposes.

DATE OF ISSUANCE DECEMBER 7, 2022

REVISION SCHEDULE		
Mark	Description	Date

SHEET TITLE


EXTERIOR ELEVATIONS
- B&W

SHEET NUMBER

A500-B



6 SOUTH ELEVATION
1/8" = 1'-0"

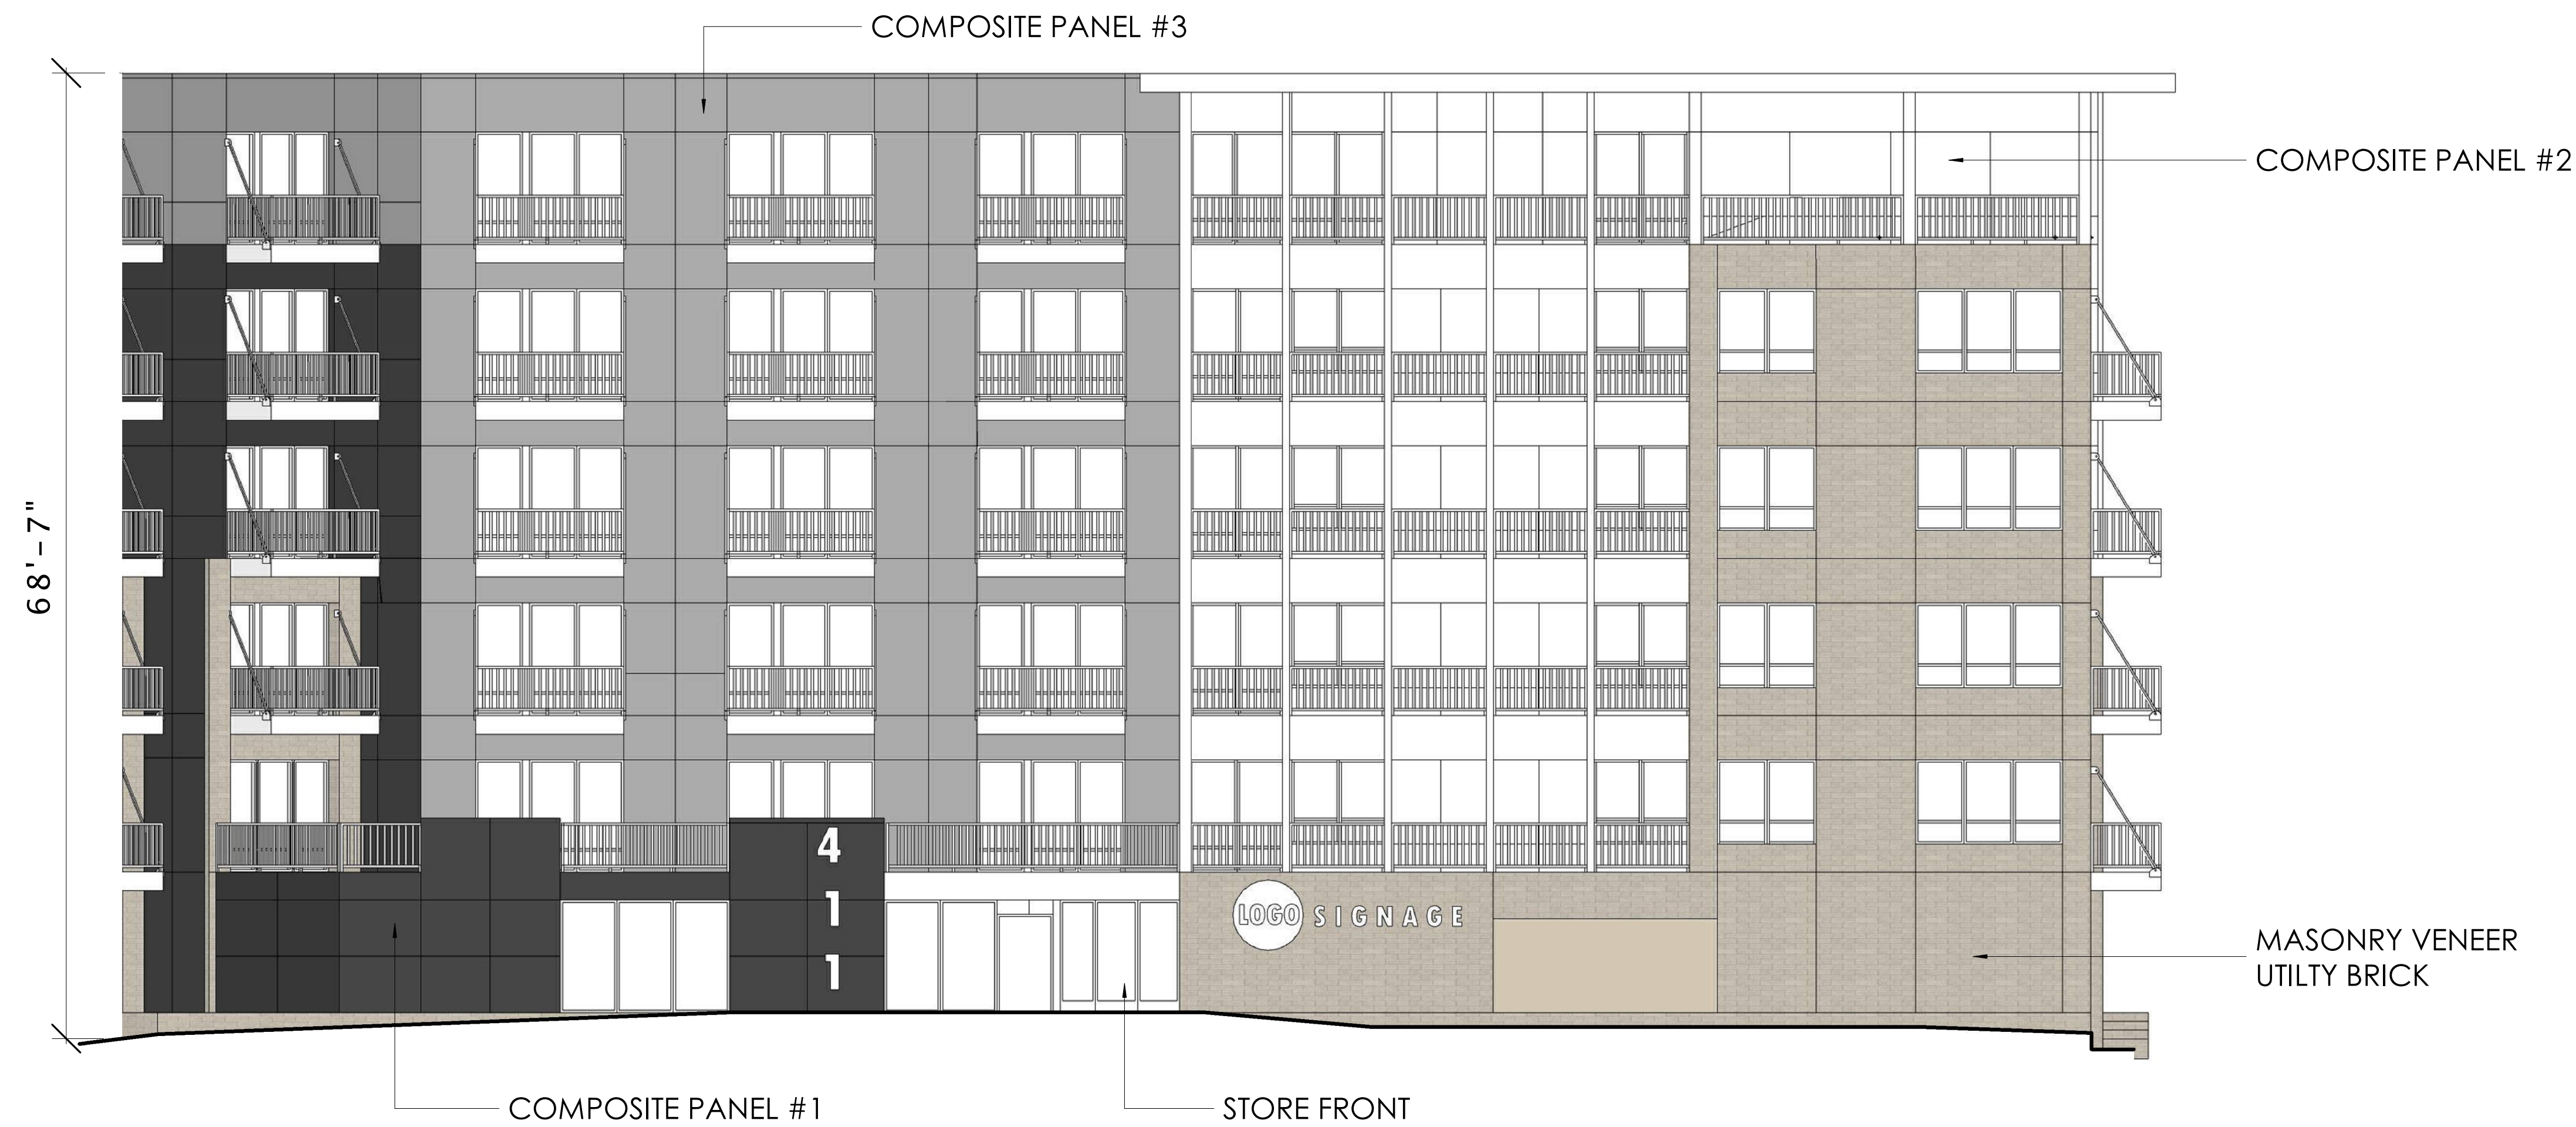

16 NORTHEAST ELEVATION
1/8" = 1'-0"



JLA
ARCHITECTS
MADISON | MILWAUKEE | DENVER
JLA-AP.COM

JLA PROJECT NUMBER: W22-0122

MARKET SQUARE
BUILDING A1
LAND USE APPLICATION
SUBMITTAL

PROGRESS DOCUMENTS

These documents reflect progress and intent and may be subject to change, including additional detail. These are not final construction documents and should not be used for final bidding or construction-related purposes.

DATE OF ISSUANCE DECEMBER 7, 2022

REVISION SCHEDULE		
Mark	Description	Date

SHEET TITLE


EXTERIOR ELEVATIONS
- COLOR

SHEET NUMBER

A501-A



② SOUTH ELEVATION B&W
1/8" = 1'-0"

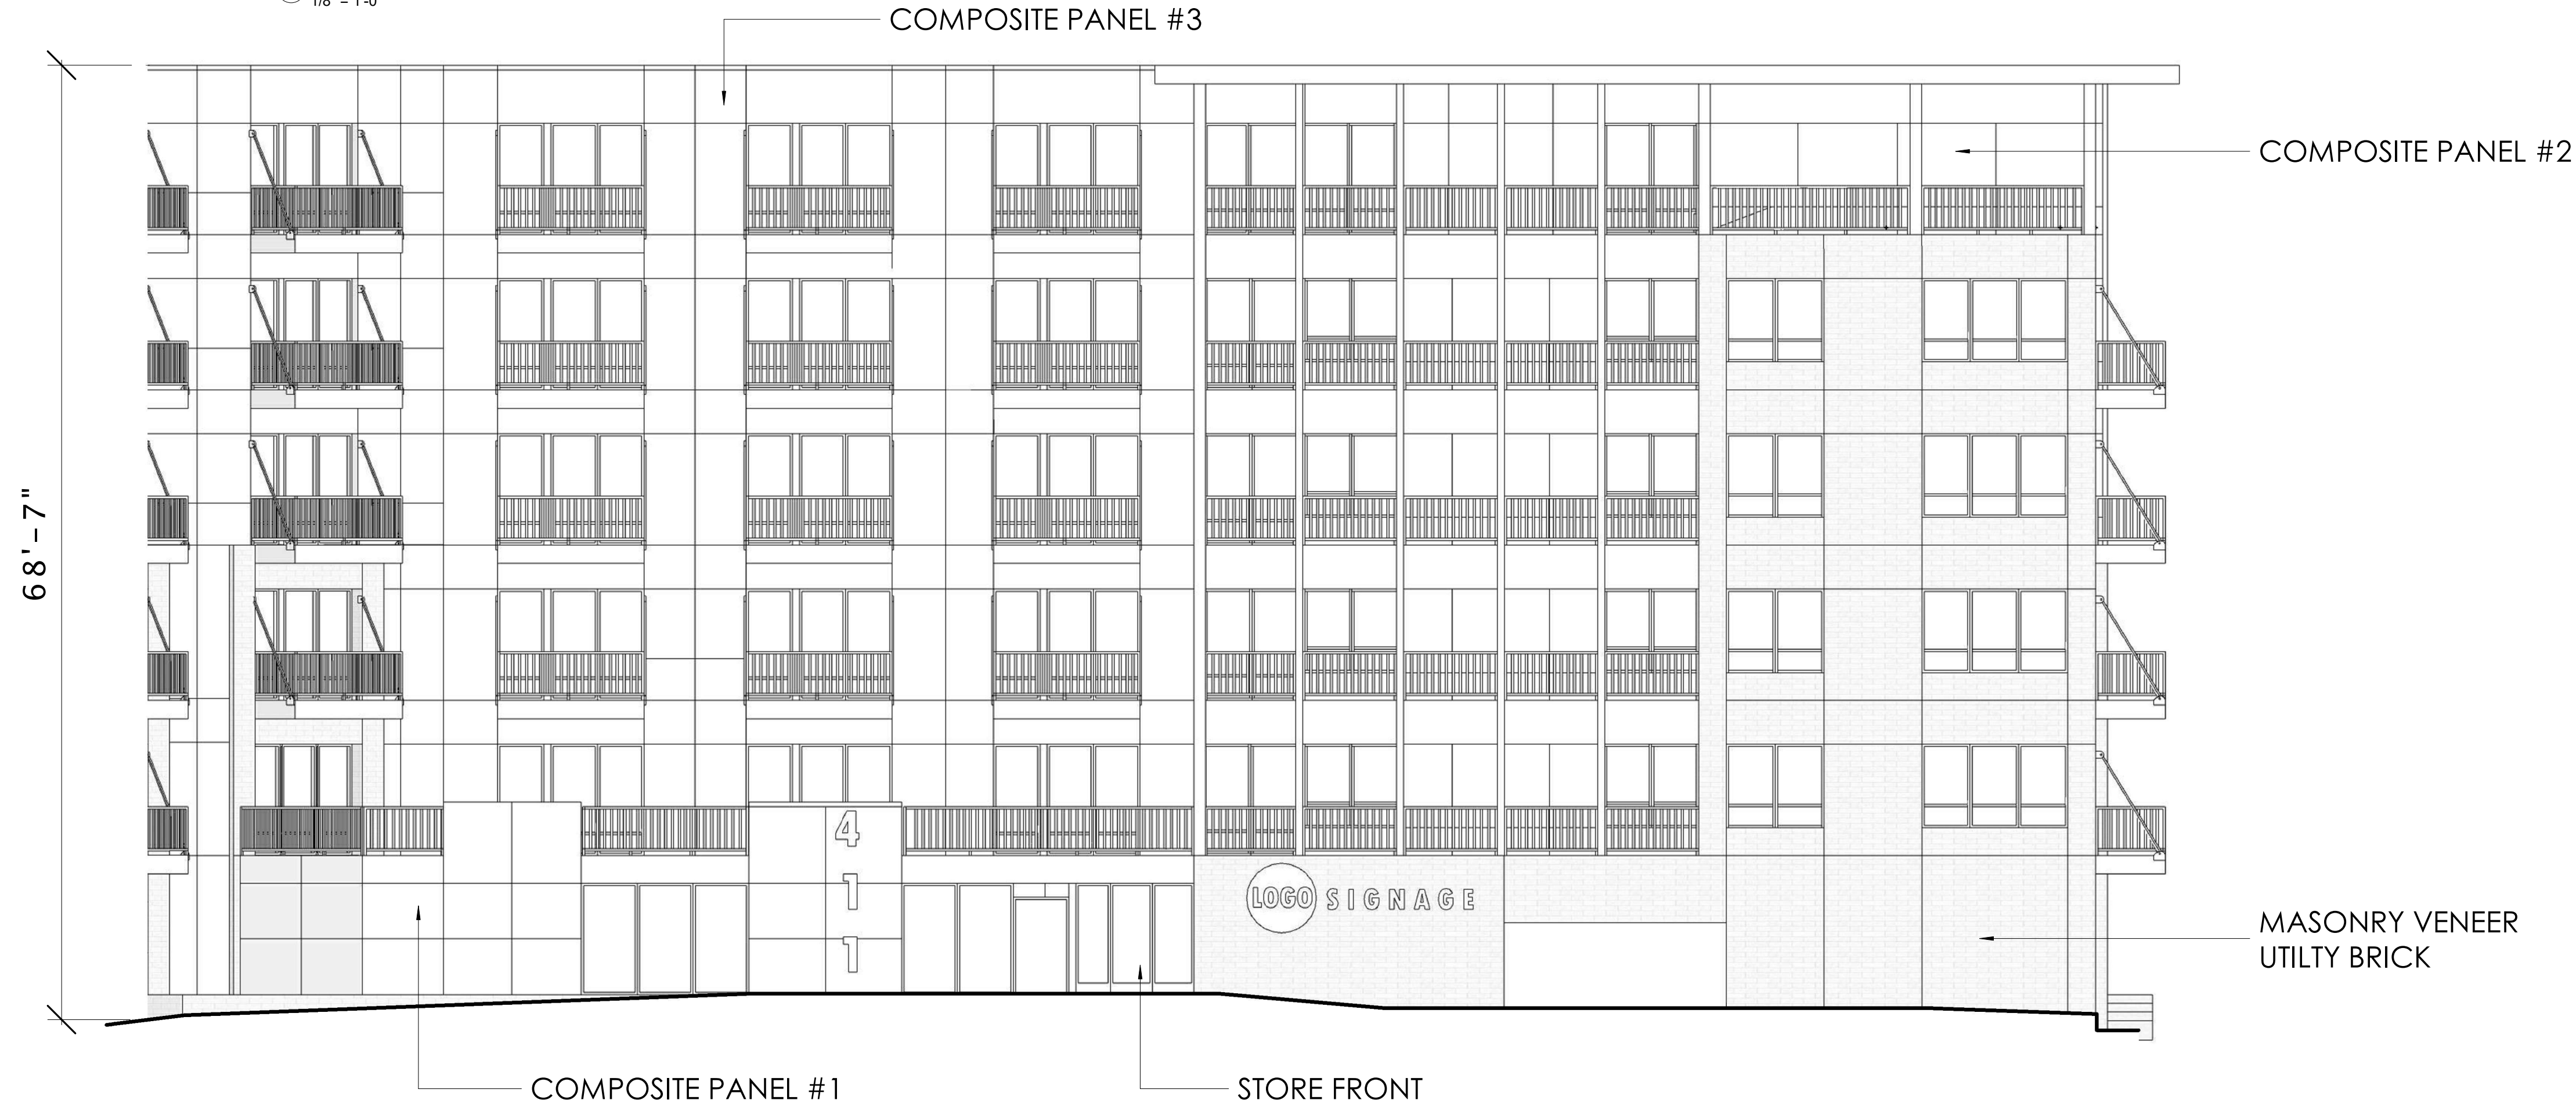

① NORTHEAST ELEVATION 1
1/8" = 1'-0"



JLA
ARCHITECTS
MADISON | MILWAUKEE | DENVER
JLA-AP.COM

JLA PROJECT NUMBER: W22-0122

MARKET SQUARE
BUILDING A1
LAND USE APPLICATION
SUBMITTAL

PROGRESS DOCUMENTS

These documents reflect progress and intent and may be subject to change, including additional detail. These are not final construction documents and should not be used for final bidding or construction-related purposes.

DATE OF ISSUANCE DECEMBER 7, 2022


REVISION SCHEDULE		
Mark	Description	Date

SHEET TITLE

EXTERIOR ELEVATIONS
- B&W

SHEET NUMBER

A501-B

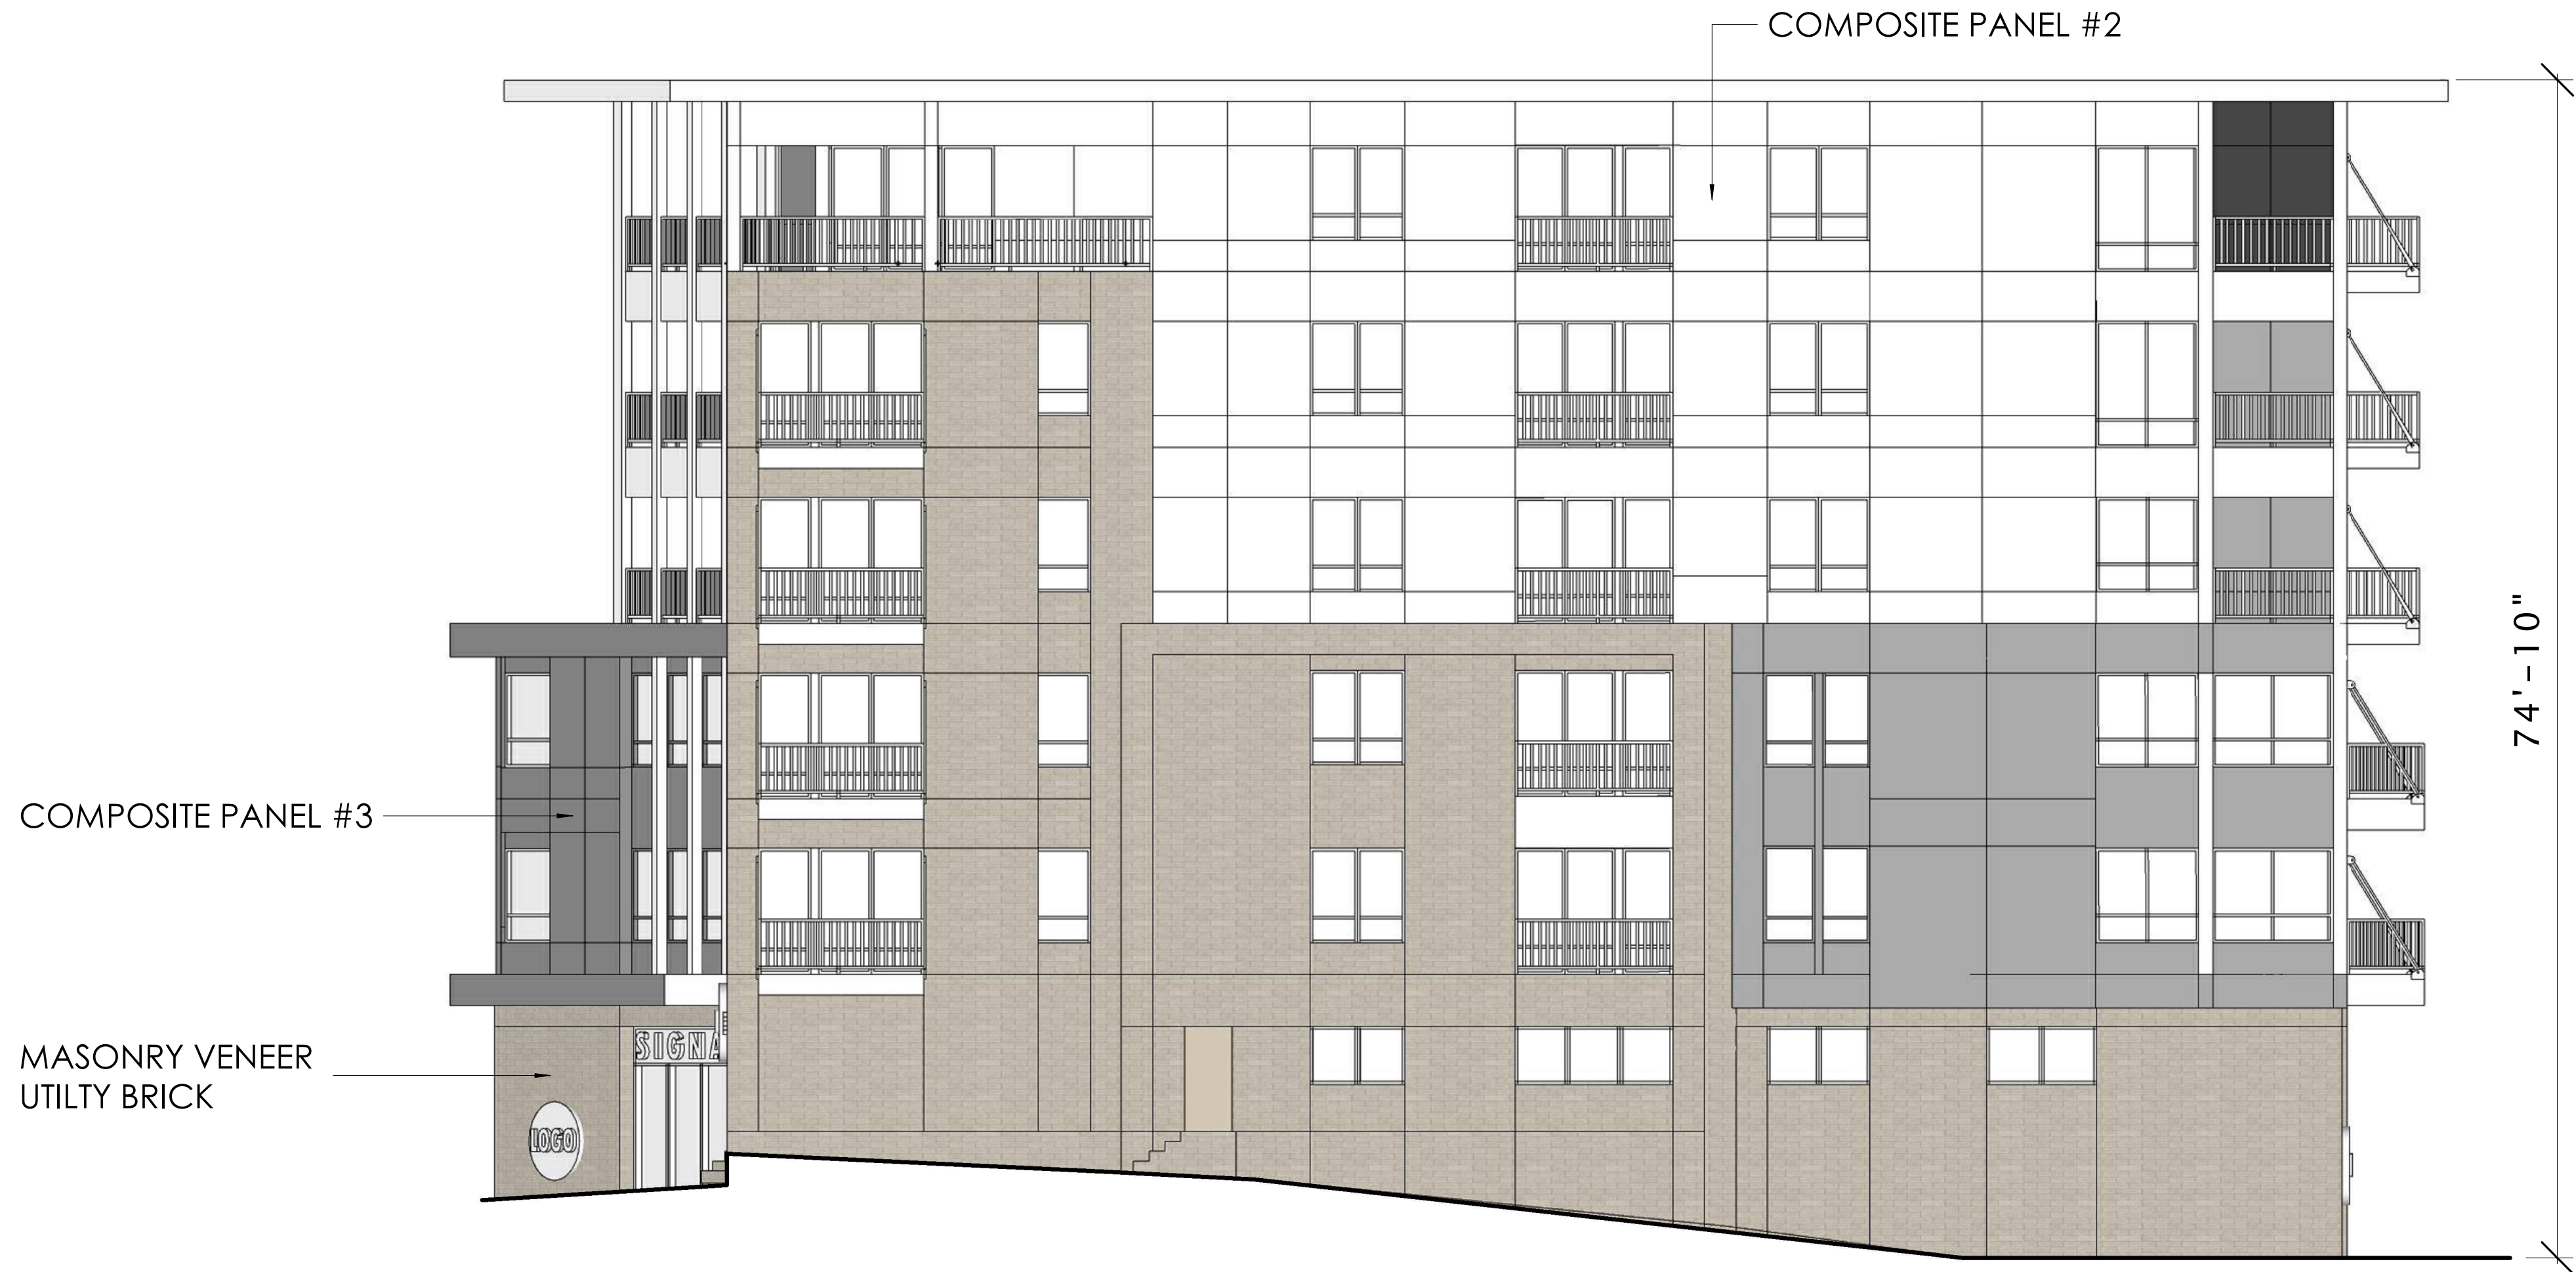

② NORTHWEST ELEVATION
1/8" = 1'-0"



① SOUTHEAST ELEVATION
1/8" = 1'-0"



JLA
ARCHITECTS
MADISON | MILWAUKEE | DENVER
JLA-AP.COM

JLA PROJECT NUMBER: W22-0122

MARKET SQUARE
BUILDING A1
LAND USE APPLICATION
SUBMITTAL

PROGRESS DOCUMENTS
These documents reflect progress and intent and may be subject to change, including additional detail. These are not final construction documents and should not be used for final bidding or construction-related purposes.

DATE OF ISSUANCE: DECEMBER 7, 2022

REVISION SCHEDULE		
Mark	Description	Date

SHEET TITLE
EXTERIOR ELEVATIONS
- COLOR

SHEET NUMBER
A502-A



② NORTHWEST ELEVATION B&W
1/8" = 1'-0"



① SOUTHEAST ELEVATION B&W
1/8" = 1'-0"



JLA
ARCHITECTS
MADISON | MILWAUKEE | DENVER
JLA-AP.COM

JLA PROJECT NUMBER: W22-0122

MARKET SQUARE
BUILDING A1
LAND USE APPLICATION
SUBMITTAL

PROGRESS DOCUMENTS

These documents reflect progress and intent and may be subject to change, including additional detail. These are not final construction documents and should not be used for final bidding or construction-related purposes.

DATE OF ISSUANCE DECEMBER 7, 2022

REVISION SCHEDULE		
Mark	Description	Date

SHEET TITLE


EXTERIOR ELEVATIONS
- B&W

SHEET NUMBER

A502-B



② SOUTHWEST ELEVATION
1/8" = 1'-0"

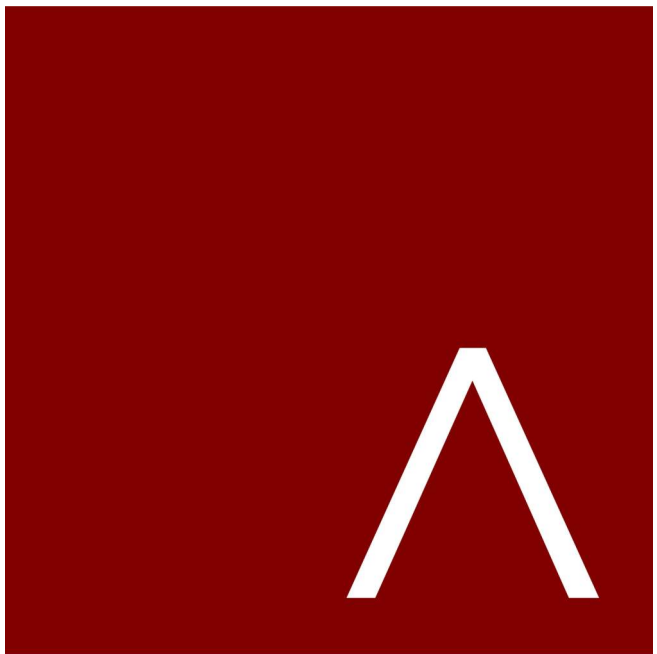

JLA
ARCHITECTS
MADISON | MILWAUKEE | DENVER
JLA-AP.COM

JLA PROJECT NUMBER: W22-0122

MARKET SQUARE
BUILDING A1
LAND USE APPLICATION
SUBMITTAL

PROGRESS DOCUMENTS
These documents reflect progress and intent and may be subject to change, including additional detail. These are not final construction documents and should not be used for final bidding or construction-related purposes.

DATE OF ISSUANCE: DECEMBER 7, 2022

REVISION SCHEDULE		
Mark	Description	Date

SHEET TITLE

EXTERIOR ELEVATIONS
- COLOR

SHEET NUMBER

A503-A



1 SOUTHWEST ELEVATION B&W
1/8" = 1'-0"



JLA
ARCHITECTS
MADISON | MILWAUKEE | DENVER
JLA-AP.COM

JLA PROJECT NUMBER: W22-0122

MARKET SQUARE
BUILDING A1
LAND USE APPLICATION
SUBMITTAL

PROGRESS DOCUMENTS

These documents reflect progress and intent and may be subject to change, including additional detail. These are not final construction documents and should not be used for final bidding or construction-related purposes.

DATE OF ISSUANCE DECEMBER 7, 2022

REVISION SCHEDULE		
Mark	Description	Date

SHEET TITLE

EXTERIOR ELEVATIONS
- B&W

SHEET NUMBER

A503-B

28.129 BIRD-SAFE REQUIREMENTS:

(1) **Statement of Purpose:** The Bird-Safe Glass Requirements in this section are intended to reduce the heightened risk for bird collisions with glass on specified building designs and configurations.

(2) **Applicability:** Subsection (4) applies to all exterior construction and development activity, including the expansion of existing buildings and structures, as specified therein.

(3) **Measuring Glass Area:** Under this Ordinance, glass area shall be measured as one (1) continuous panel of glass or other transparent material, or a set of two (2) or more such panels divided by mullions of six (6) inches in width or narrower. Panels surrounded on all sides by solid walls or mullions wider than six (6) inches shall be considered individual windows. Spandrel or opaque reflectivity of 14% or less shall not be included in the calculation of glass area. See Revised Figure 1.

(4) **Bird-Safe Glass Treatment Requirements:** Glass areas on the following buildings or structures shall be treated to reduce the risk of bird collision by incorporating a pattern of visual markers that are either: a) dots or other isolated shapes that are 1/4" in diameter or larger and spaced at not more than a two-inch (2") by two-inch (2") pattern; or b) lines that are 1/8" in width or greater and spaced no more than 2" apart; low reflective opaque materials; building-integrated structures like non-glass double-skin facades, metal screens, fixed solar shading, exterior insect screens, and other features that cover the glass surface; or other similar mitigation treatments approved by the Zoning Administrator.

(a) **Buildings or structures over 10,000 square feet:** For any building or structure over 10,000 square feet in size (floor area of above-grade stories), bird-safe glass treatment is required as follows:

- For building facades where the first sixty (60) feet (See REVISED Figure 2) from grade are comprised of greater than or equal to fifty percent (50%) glass:
 - At least eighty-five percent (85%) of the glass must be treated; and
 - All glass within fifteen (15) feet of a building corner must be treated when see through or fly through conditions exist. See Figure 3.
- For building facades where the first sixty (60) feet from grade are comprised of less than fifty percent (50%) glass:
 - At least eighty-five percent (85%) of the glass on glass areas fifty (50) square feet or over must be treated; and
 - Of all glass areas over fifty (50) square feet, any glass within fifteen (15) feet of a building corner must be treated.
- All glass railings must be treated.
- All glass on enclosed building connections shall be treated up to sixty (60) feet above grade.

(b) **Sky-bridges:** For buildings and structures of any size, all glass on above-ground bridges must be treated.

(c) **At grade glass:** For buildings and structures of any size, all at grade glass features such as sound walls or glass screens must be treated.

(5) **This Ordinance shall become effective October 1, 2020.**

BIRD GLASS CALCULATIONS MARKET SQUARE
10/10/2022


50+ SQ FT AND REQUIRE A BIRD GLAZING SAFETY SYSTEM ON A MIN. OF 85% OF THE GLAZING

WINDOW DESIGNATION	WIDTH	HEIGHT	# OF PANES	AREA	WALL DESIGNATION													
					SOUTH ELEVATION		SOUTHWEST ELEVATION		NORTHWEST ELEVATION		NORTHEAST ELEVATION		SOUTHEAST ELEVATION		NORTH ELEVATION		EAST ELEVATION	
					GLZ AREA	# WINDOW	GLZ AREA	# WINDOW	GLZ AREA	# WINDOW	GLZ AREA	# WINDOW	GLZ AREA	# WINDOW	GLZ AREA	# WINDOW	GLZ AREA	# WINDOW
WINDOW A 6/0 X 6/0	5.7	5.7	4.0	32.5	32.5	1.0	194.9	6.0	292.4	9.0	292.4	9.0	130.0	4.0			130.0	4.0
WINDOW B 3/0 X 8/0	2.7	7.7	1.0	20.8	249.5	12.0	499.0	24.0	207.9	10.0	311.9	15.0			207.9	10.0	62.4	3.0
WINDOW C 2/9 X 6/0	2.4	5.7	2.0	13.7	355.7	26.0	109.4	8.0	54.7	4.0						8.0		
WINDOW D 6/0 X 7/6	5.7	7.2	4.0	41.0	82.1	2.0	82.1	2.0	41.0	1.0	41.0	1.0	41.0	1.0			205.2	5.0
WINDOW E 3/0 X 6/0	2.7	5.7	2.0	15.4					61.6	4.0							107.7	7.0
WINDOW F 7/8 X 6/0	7.3	5.7	4.0	41.6					83.2	2.0								
WINDOW G 7/0 X 6/0	6.7	5.7	4.0	38.2								4.0						
WINDOW H 10/6 X 6/0	10.2	5.7	6.0	58.1							232.6	4.0						
WINDOW I 9/8 X 6/0	9.3	5.7	6.0	53.0									212.0	4.0				
WINDOW J 9/8 X 7/6	9.3	7.2	6.0	67.0									67.0	1.0				
WINDOW K 5/0 X 6/0	4.7	5.7	2.0	26.8													53.6	2.0
WINDOW L 5/0 X 6/0	2.7	7.2	2.0	19.4													38.9	2.0
WINDOW M 2/9 X 7/6	2.4	7.2	2.0	17.3										69.1	4.0			
DOOR A 3/0 X 8/0	2.7	7.7	1.0	20.8														
					719.7	TOTAL GLZ	885.4	TOTAL GLZ	740.9	TOTAL GLZ	1,051.4	TOTAL GLZ	450.0	TOTAL GLZ	277.0	TOTAL GLZ	597.7	TOTAL GLZ
					6222.0	WALL AREA	8,480.0	WALL AREA	6,160.0	WALL AREA	7,126.0	WALL AREA	1,931.0	WALL AREA	4,744.0	WALL AREA	3,946.0	WALL AREA
					11.57%	% GLAZING	10.44%	% GLAZING	12.03%	% GLAZING	14.75%	% GLAZING	23.30%	% GLAZING	5.84%	% GLAZING	15.15%	% GLAZING

PATIO DESIGNATION	WIDTH	HEIGHT	# OF PANES	AREA	WALL DESIGNATION													
					SOUTH ELEVATION		SOUTHWEST ELEVATION		NORTHWEST ELEVATION		NORTHEAST ELEVATION		SOUTHEAST ELEVATION		NORTH ELEVATION		EAST ELEVATION	
					GLZ AREA	# PATIO	GLZ AREA	# PATIO	GLZ AREA	# PATIO	GLZ AREA	# PATIO	GLZ AREA	# PATIO	GLZ AREA	# PATIO	GLZ AREA	# PATIO
PATIO P 6/0 X 8/0	5.7	7.7	2.0	43.9	526.7	12.0	1053.4	24.0	438.9	10.0	658.4	15.0	0.0	0.0	438.9	10.0	131.7	3.0
					526.7	TOTAL GLZ	1053.4	TOTAL GLZ	438.9	TOTAL GLZ	658.4	TOTAL GLZ	0.0	TOTAL GLZ	438.9	TOTAL GLZ	131.7	TOTAL GLZ
					6222.0	WALL AREA	8480.0	WALL AREA	6160.0	WALL AREA	7126.0	WALL AREA	1931.0	WALL AREA	4744.0	WALL AREA	3946.0	WALL AREA
					8.46%	% GLAZING	12.42%	% GLAZING	7.13%	% GLAZING	9.24%	% GLAZING	0.00%	% GLAZING	9.25%	% GLAZING	3.34%	% GLAZING

SF DESIGNATION	WIDTH	HEIGHT	# OF PANES	AREA	WALL DESIGNATION													
					SOUTH ELEVATION		SOUTHWEST ELEVATION		NORTHWEST ELEVATION		NORTHEAST ELEVATION		SOUTHEAST ELEVATION		NORTH ELEVATION		EAST ELEVATION	
					GLZ AREA	# SF	GLZ AREA	# SF	GLZ AREA	# SF	GLZ AREA	# SF	GLZ AREA	# SF	GLZ AREA	# SF	GLZ AREA	# SF
STOREFRONT 1 9/6 X 3/8	9.2	3.3	3.0	30.4	91.1	3.0	242.9	8.0	30.4	1.0					30.4	1.0		
STOREFRONT 2 12/6 X 8/4	12.3	8.0	4.0	98.4	98.4	1.0									98.4	1.0		
STOREFRONT 3 6/0 X 3/8	5.7	3.3	2.0	18.8					56.4	3.0								
STOREFRONT 4 6/0 X 8/4	5.7	8.0	2.0	45.6	45.6	1.0												
STOREFRONT 5 12/0 X 8/0	11.7	7.7	3.0	90.1							90.1	1.0						
STOREFRONT 6 8/0 X 8/0	7.7	7.7	3.0	59.3							118.6	2.0						
STOREFRONT 7 10/0 X 8/4	9.7	8.0	3.0	77.6													155.2	2.0
STOREFRONT 8 10/0 X 8/4	14.7	8.0	4.0	117.6													235.2	2.0
					235.1	TOTAL GLZ	242.9	TOTAL GLZ	86.8	TOTAL GLZ	208.7	TOTAL GLZ	0.0	TOTAL GLZ	128.8	TOTAL GLZ	390.4	TOTAL GLZ
					6222.0	WALL AREA	8480.0	WALL AREA	6160.0	WALL AREA	7126.0	WALL AREA	1931.0	WALL AREA	4744.0	WALL AREA	3946.0	WALL AREA
					3.78%	% GLAZING	2.86%	% GLAZING	1.41%	% GLAZING	2.93%	% GLAZING	0.00%	% GLAZING	2.71%	% GLAZING	9.89%	% GLAZING

TOTALS						
SOUTH ELEVATION	SOUTHWEST ELEVATION	NORTHWEST ELEVATION	NORTHEAST ELEVATION	SOUTHEAST ELEVATION	NORTH ELEVATION	EAST ELEVATION
1,481.5	2,181.7	1,266.5	1,918.4	450.0	844.7	1,119.8
6,222.0	8,480.0	6,160.0	7,126.0	1,931.0	4,744.0	3,946.0
23.81%	25.73%	20.56%	26.92%	23.30%	17.81%	28.38%

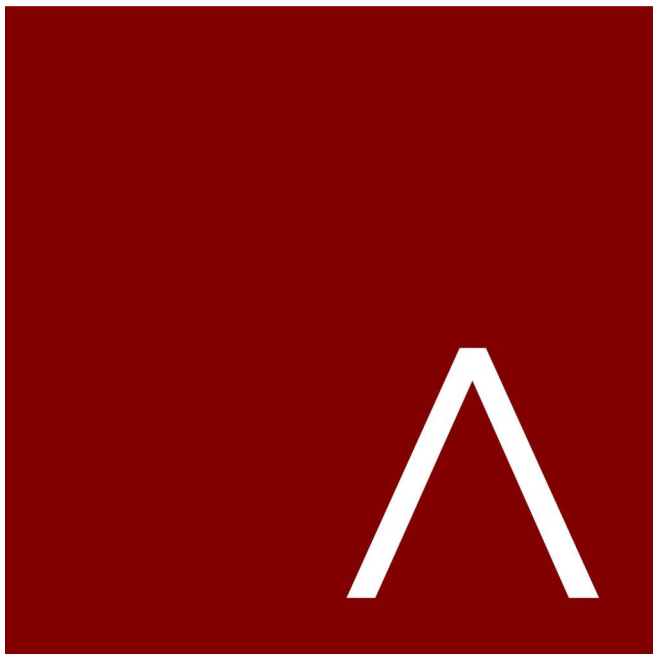

JLA
ARCHITECTS
MADISON | MILWAUKEE | DENVER
JLA-AP.COM

JLA PROJECT NUMBER: W22-0122

MARKET SQUARE
BUILDING A1
LAND USE APPLICATION
SUBMITTAL

PROGRESS DOCUMENTS

These documents reflect progress and intent and may be subject to change, including additional detail. These are not final construction documents and should not be used for final bidding or construction-related purposes.

DATE OF ISSUANCE DECEMBER 7, 2022

REVISION SCHEDULE		
Mark	Description	Date

SHEET TITLE

BIRD GLASS MATRIX

SHEET NUMBER

A600

10/10/2022 10:35:26 AM



② EAST ELEVATION BIRD GLASS
1/16" = 1'-0"




⑦ NORTH ELEVATION BIRD GLASS
1/16" = 1'-0"




⑫ NORTHEAST ELEVATION BIRD GLASS
1/16" = 1'-0"




⑰ SOUTHWEST ELEVATION BIRD GLASS
1/16" = 1'-0"

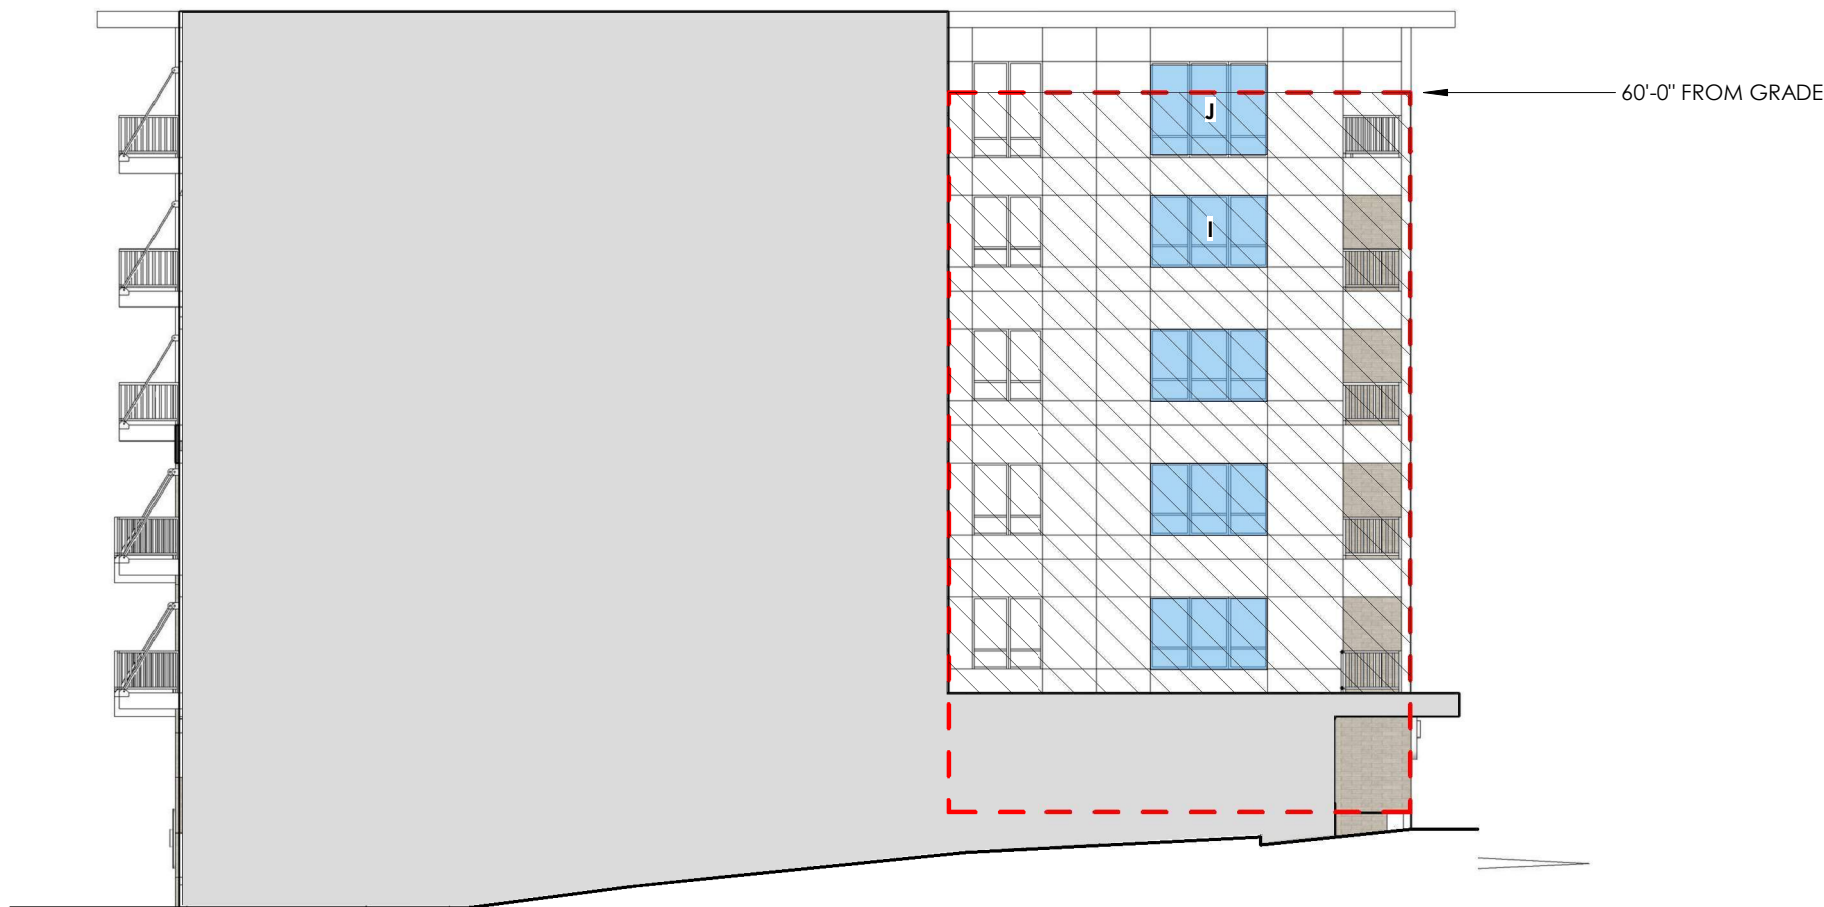

⑨ SOUTHEAST ELEVATION BIRD GLASS
1/16" = 1'-0"

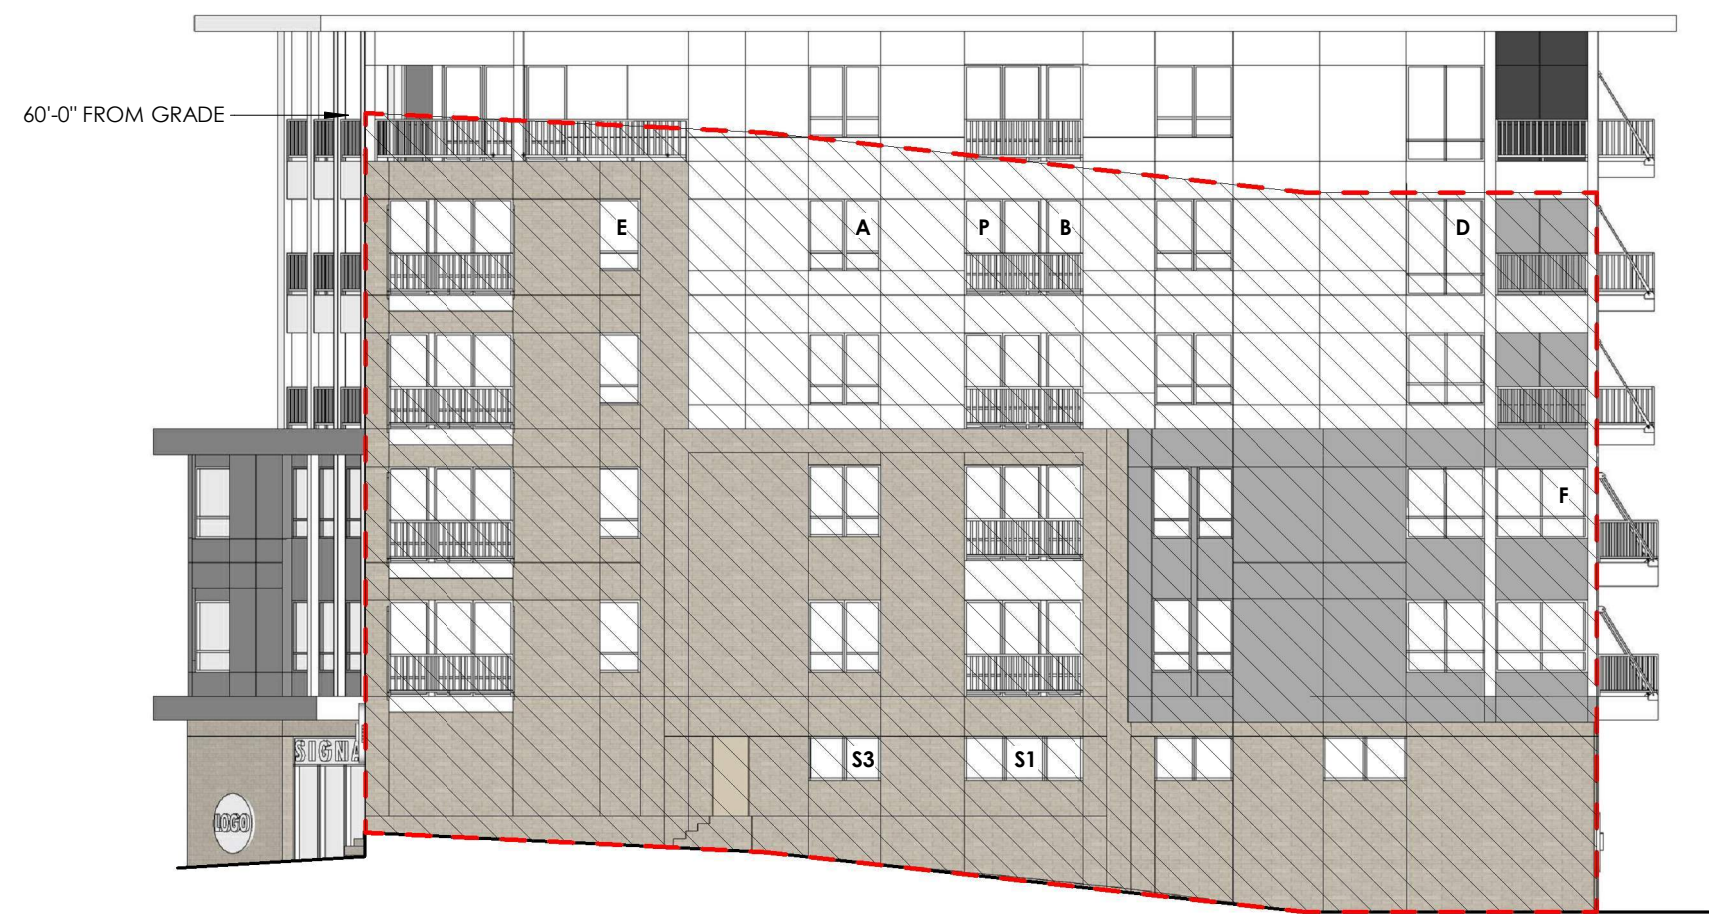

⑭ NORTHWEST ELEVATION BIRD GLASS
1/16" = 1'-0"

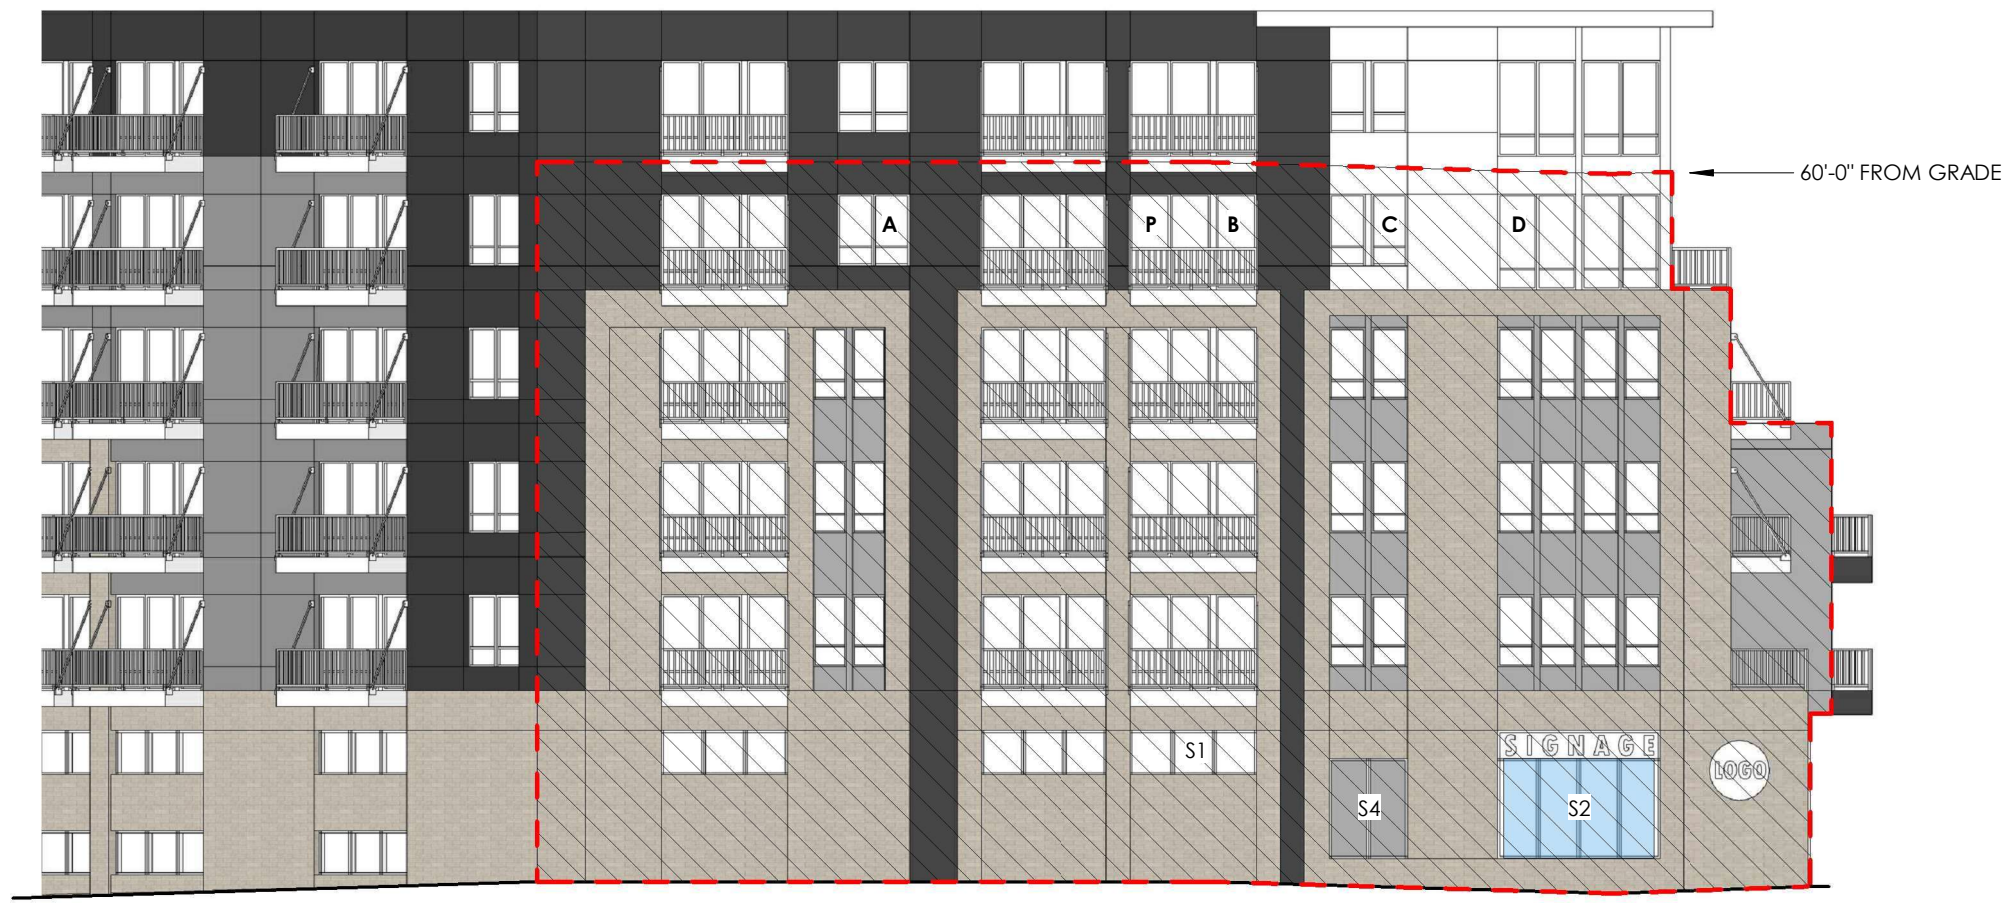

⑲ SOUTH ELEVATION BIRD GLASS
1/16" = 1'-0"

GLAZING KEYNOTES

- A: WINDOW 4/0 X 6/0
B: WINDOW 3/0 X 8/0
C: WINDOW 2/9 X 6/0
D: WINDOW 6/0 X 7/6
E: WINDOW 3/0 X 4/0
F: WINDOW 7/8 X 6/0
G: WINDOW 7/0 X 4/0
H: WINDOW 10/6 X 6/0
I: WINDOW 9/8 X 6/0
J: WINDOW 9/8 X 7/6
K: WINDOW 5/0 X 4/0
L: WINDOW 3/0 X 7/6
M: WINDOW 2/9 X 7/6

D1: DOOR 3/0 X 8/0

P: PATIO DOOR 6/0 X 8/0

- S1: STOREFRONT 9/6 X 3/8
S2: STOREFRONT 12/6 X 8/4
S3: STOREFRONT 6/0 X 3/8
S4: STOREFRONT 6/0 X 8/4
S5: STOREFRONT 12/0 X 8/0
S6: STOREFRONT 8/0 X 8/0
S7: STOREFRONT 10/0 X 8/4
S8: STOREFRONT 15/0 X 8/4



JLA
ARCHITECTS

MADISON | MILWAUKEE | DENVER
JLA-AP.COM

JLA PROJECT NUMBER: W22-0122

MARKET SQUARE BUILDING A1 LAND USE APPLICATION SUBMITTAL

PROGRESS DOCUMENTS

These documents reflect progress and intent and may be subject to change, including additional detail. These are not final construction documents and should not be used for final bidding or construction-related purposes.

DATE OF ISSUANCE **DECEMBER 7, 2022**

REVISION SCHEDULE		
Mark	Description	Date

SHEET TITLE

**BIRD GLASS EXTERIOR
ELEVATIONS**

SHEET NUMBER

A801