



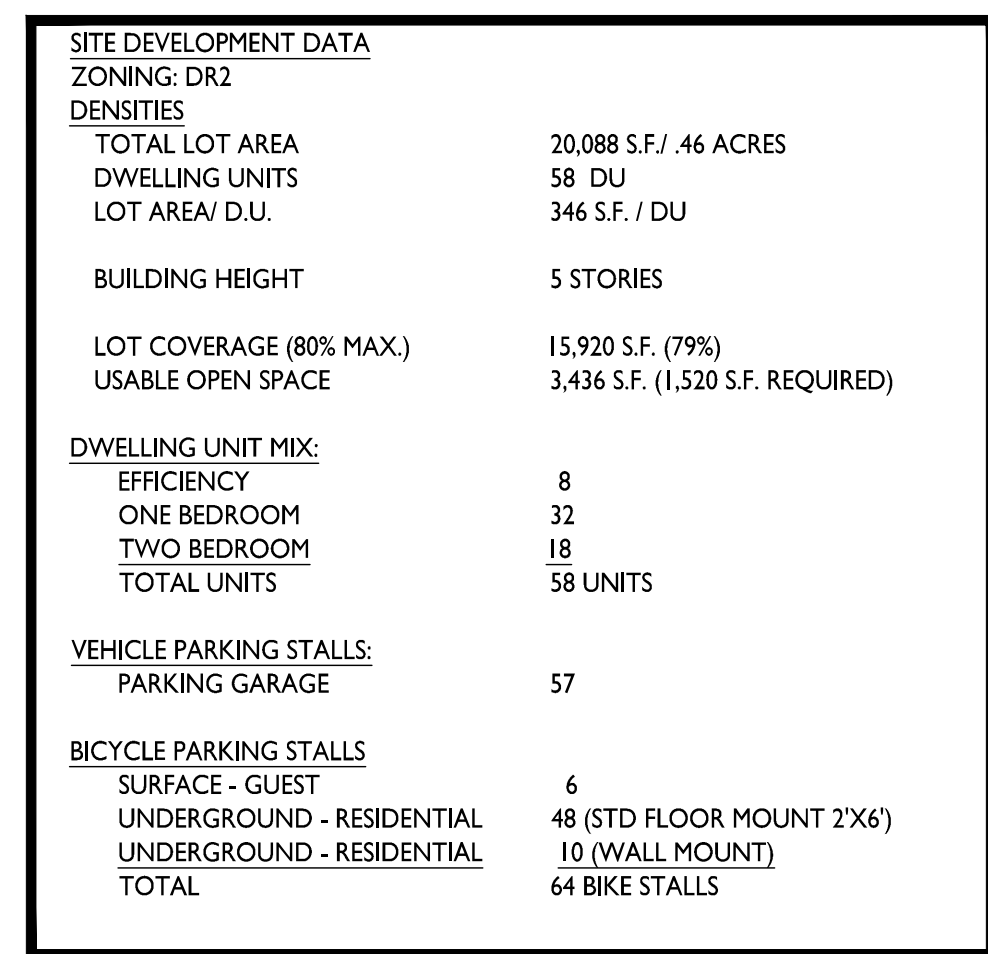

SHEET INDEX	
C-1.1	SITE PLAN
C-1.2	LIGHTING PLAN
C-1.3	FIRE ACCESS PLAN
C-1.4	USABLE OPEN SPACE
C-1.5	LOT COVERAGE
C-100	EXISTING CONDITIONS
C-200	DEMO PLAN
C-300	PRELIMINARY GRADING & EROSION CONTROL PLAN
C-400	PRELIMINARY UTILITY PLAN
L-100	PRELIMINARY LANDSCAPE PLAN
A-1.0	BASEMENT PLAN
A-1.1	FIRST FLOOR PLAN
A-1.2	SECOND FLOOR PLAN
A-1.3	THIRD & FOURTH FLOOR PLAN
A-2.1	ELEVATIONS
A-2.2	ELEVATIONS
A-2.3	ELEVATIONS
A-2.4	ELEVATIONS - RENDERED
A-2.5	ELEVATIONS - RENDERED
A-2.6	ELEVATIONS - RENDERED
A-2.7	3D RENDERING
A-2.8	3D RENDERING

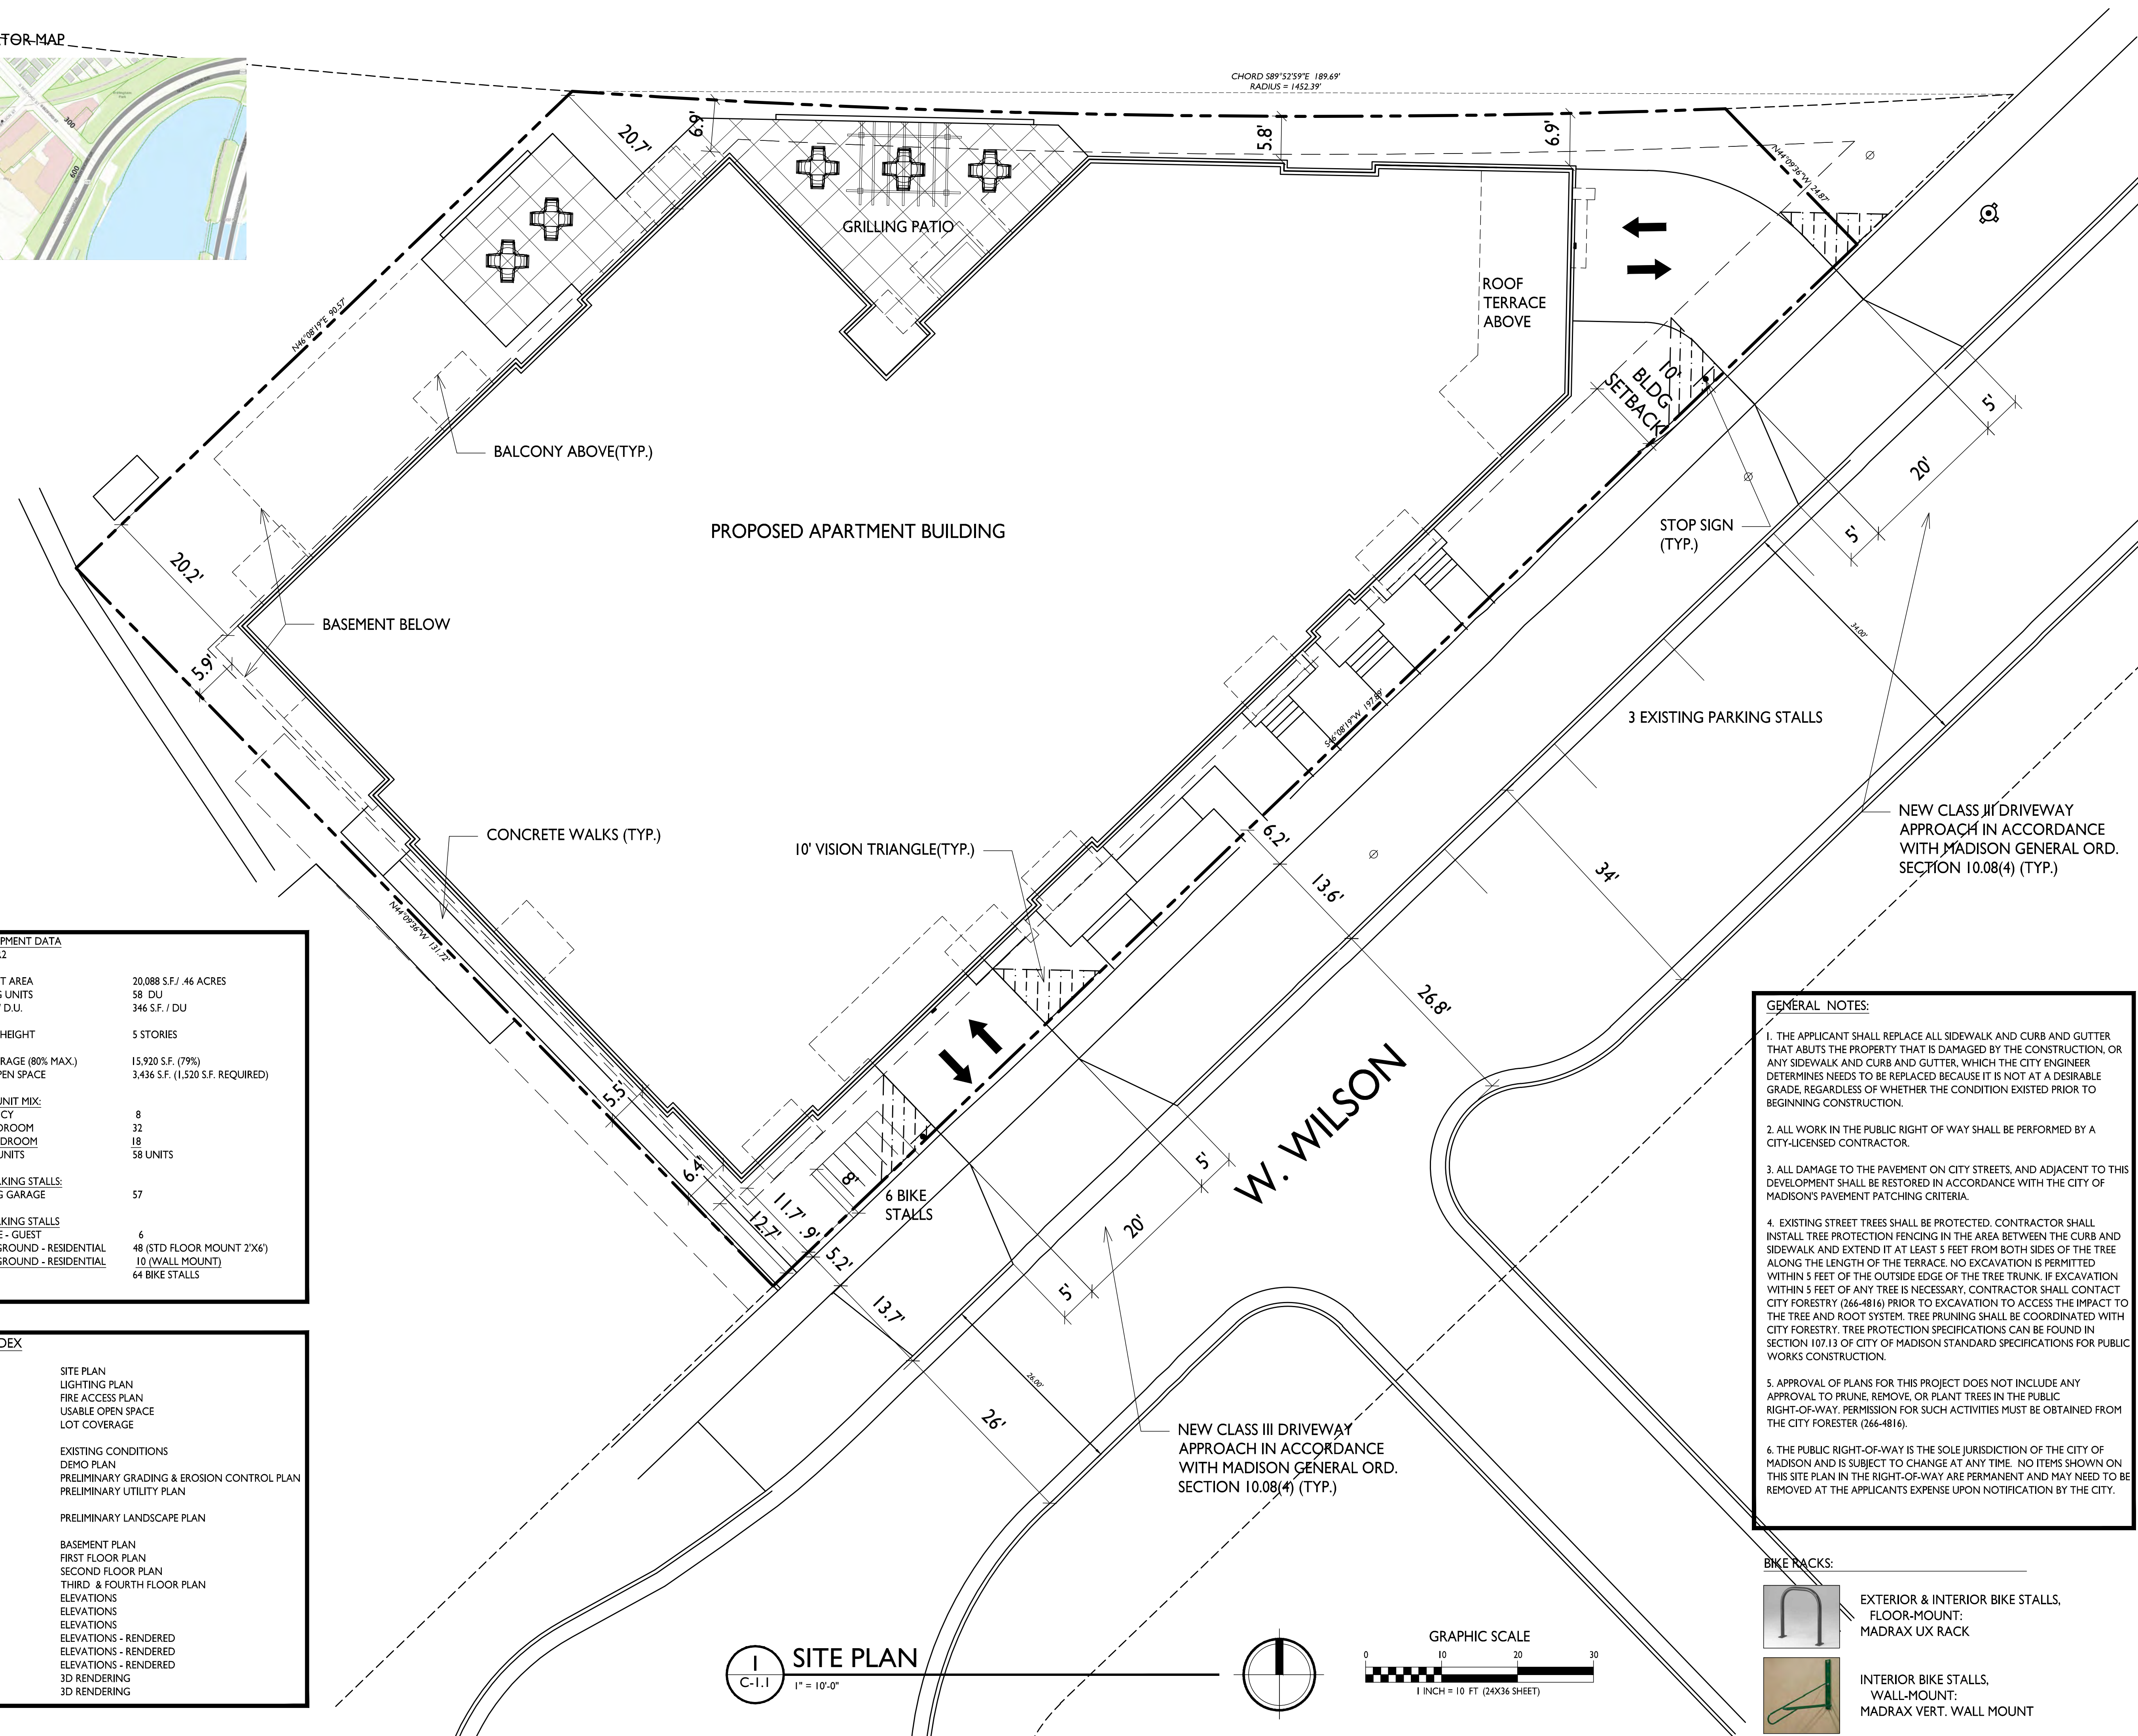

PROJECT TITLE
West Wilson St
Apartment
Development

616 - 632 W. Wilson St
SHEET TITLE
Site Plan

SHEET NUMBER

C-1.1

PROJECT NO. **1862**
© Knothe & Bruce Architects, LLC



knothe • bruce
ARCHITECTS

Phone: 7601 University Ave, Ste 201
608.836.3690 Middleton, WI 53562

ISSUED
Issued for Land Use Submittal - March 6, 2019

PROJECT TITLE
**West Wilson St
Apartment
Development**


616 - 632 W. Wilson St
SHEET TITLE
Site Lighting Plan

SHEET NUMBER


C-1.2

PROJECT NO. **1862**
© Knothe & Bruce Architects, LLC

STATISTICS						
DESCRIPTION	SYMBOL	AVG.	MAX.	MIN.	MAX. / MIN.	AVG. / MIN.
Parking Garage Area Lighting "A"	+	2.4 fc	6.4 fc	0.4 fc	16.0:1	6.0:1
Parking Garage Area Lighting "B"	+	1.6 fc	7.1 fc	0.1 fc	71.0:1	16.0:1

 LUMINAIRE SCHEDULE							
SYMBOL	LABEL	QTY.	MANUF.	CATALOG	DESCRIPTION	FILE	MOUNTING
	A	2	LITHONIA LIGHTING	WST LED P1 30K VF HVOLT	WST LED, PERFORMANCE PACKAGE I, 3000K, VISUAL COMFORT FORWARD THROW, HVOLT	WST_LED_P1_30K _VF_HVOLT.iex	ON BUILDING 8'-0" ABOVE GRADE

EXAMPLE LIGHT FIXTURE DISTRIBUTION

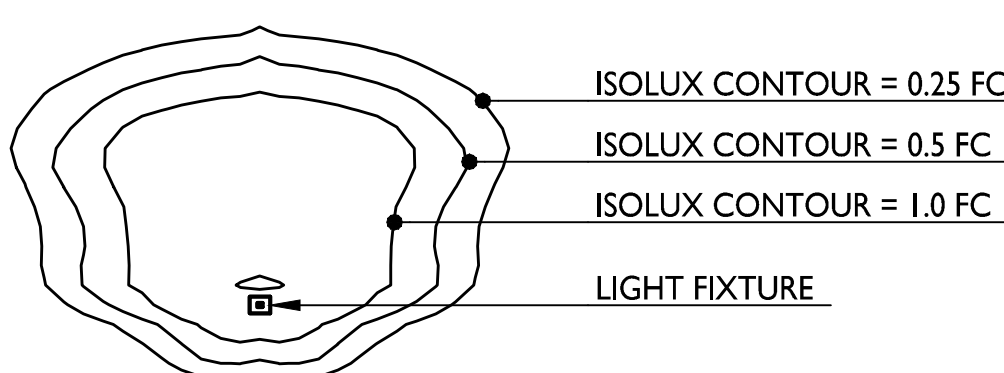


ISOLUX CONTOUR = 0.25 FC



ISOLUX CONTOUR = 0.5 FC

ISOLUX CONTOUR = 1.0 FC

LIGHT FIXTURE

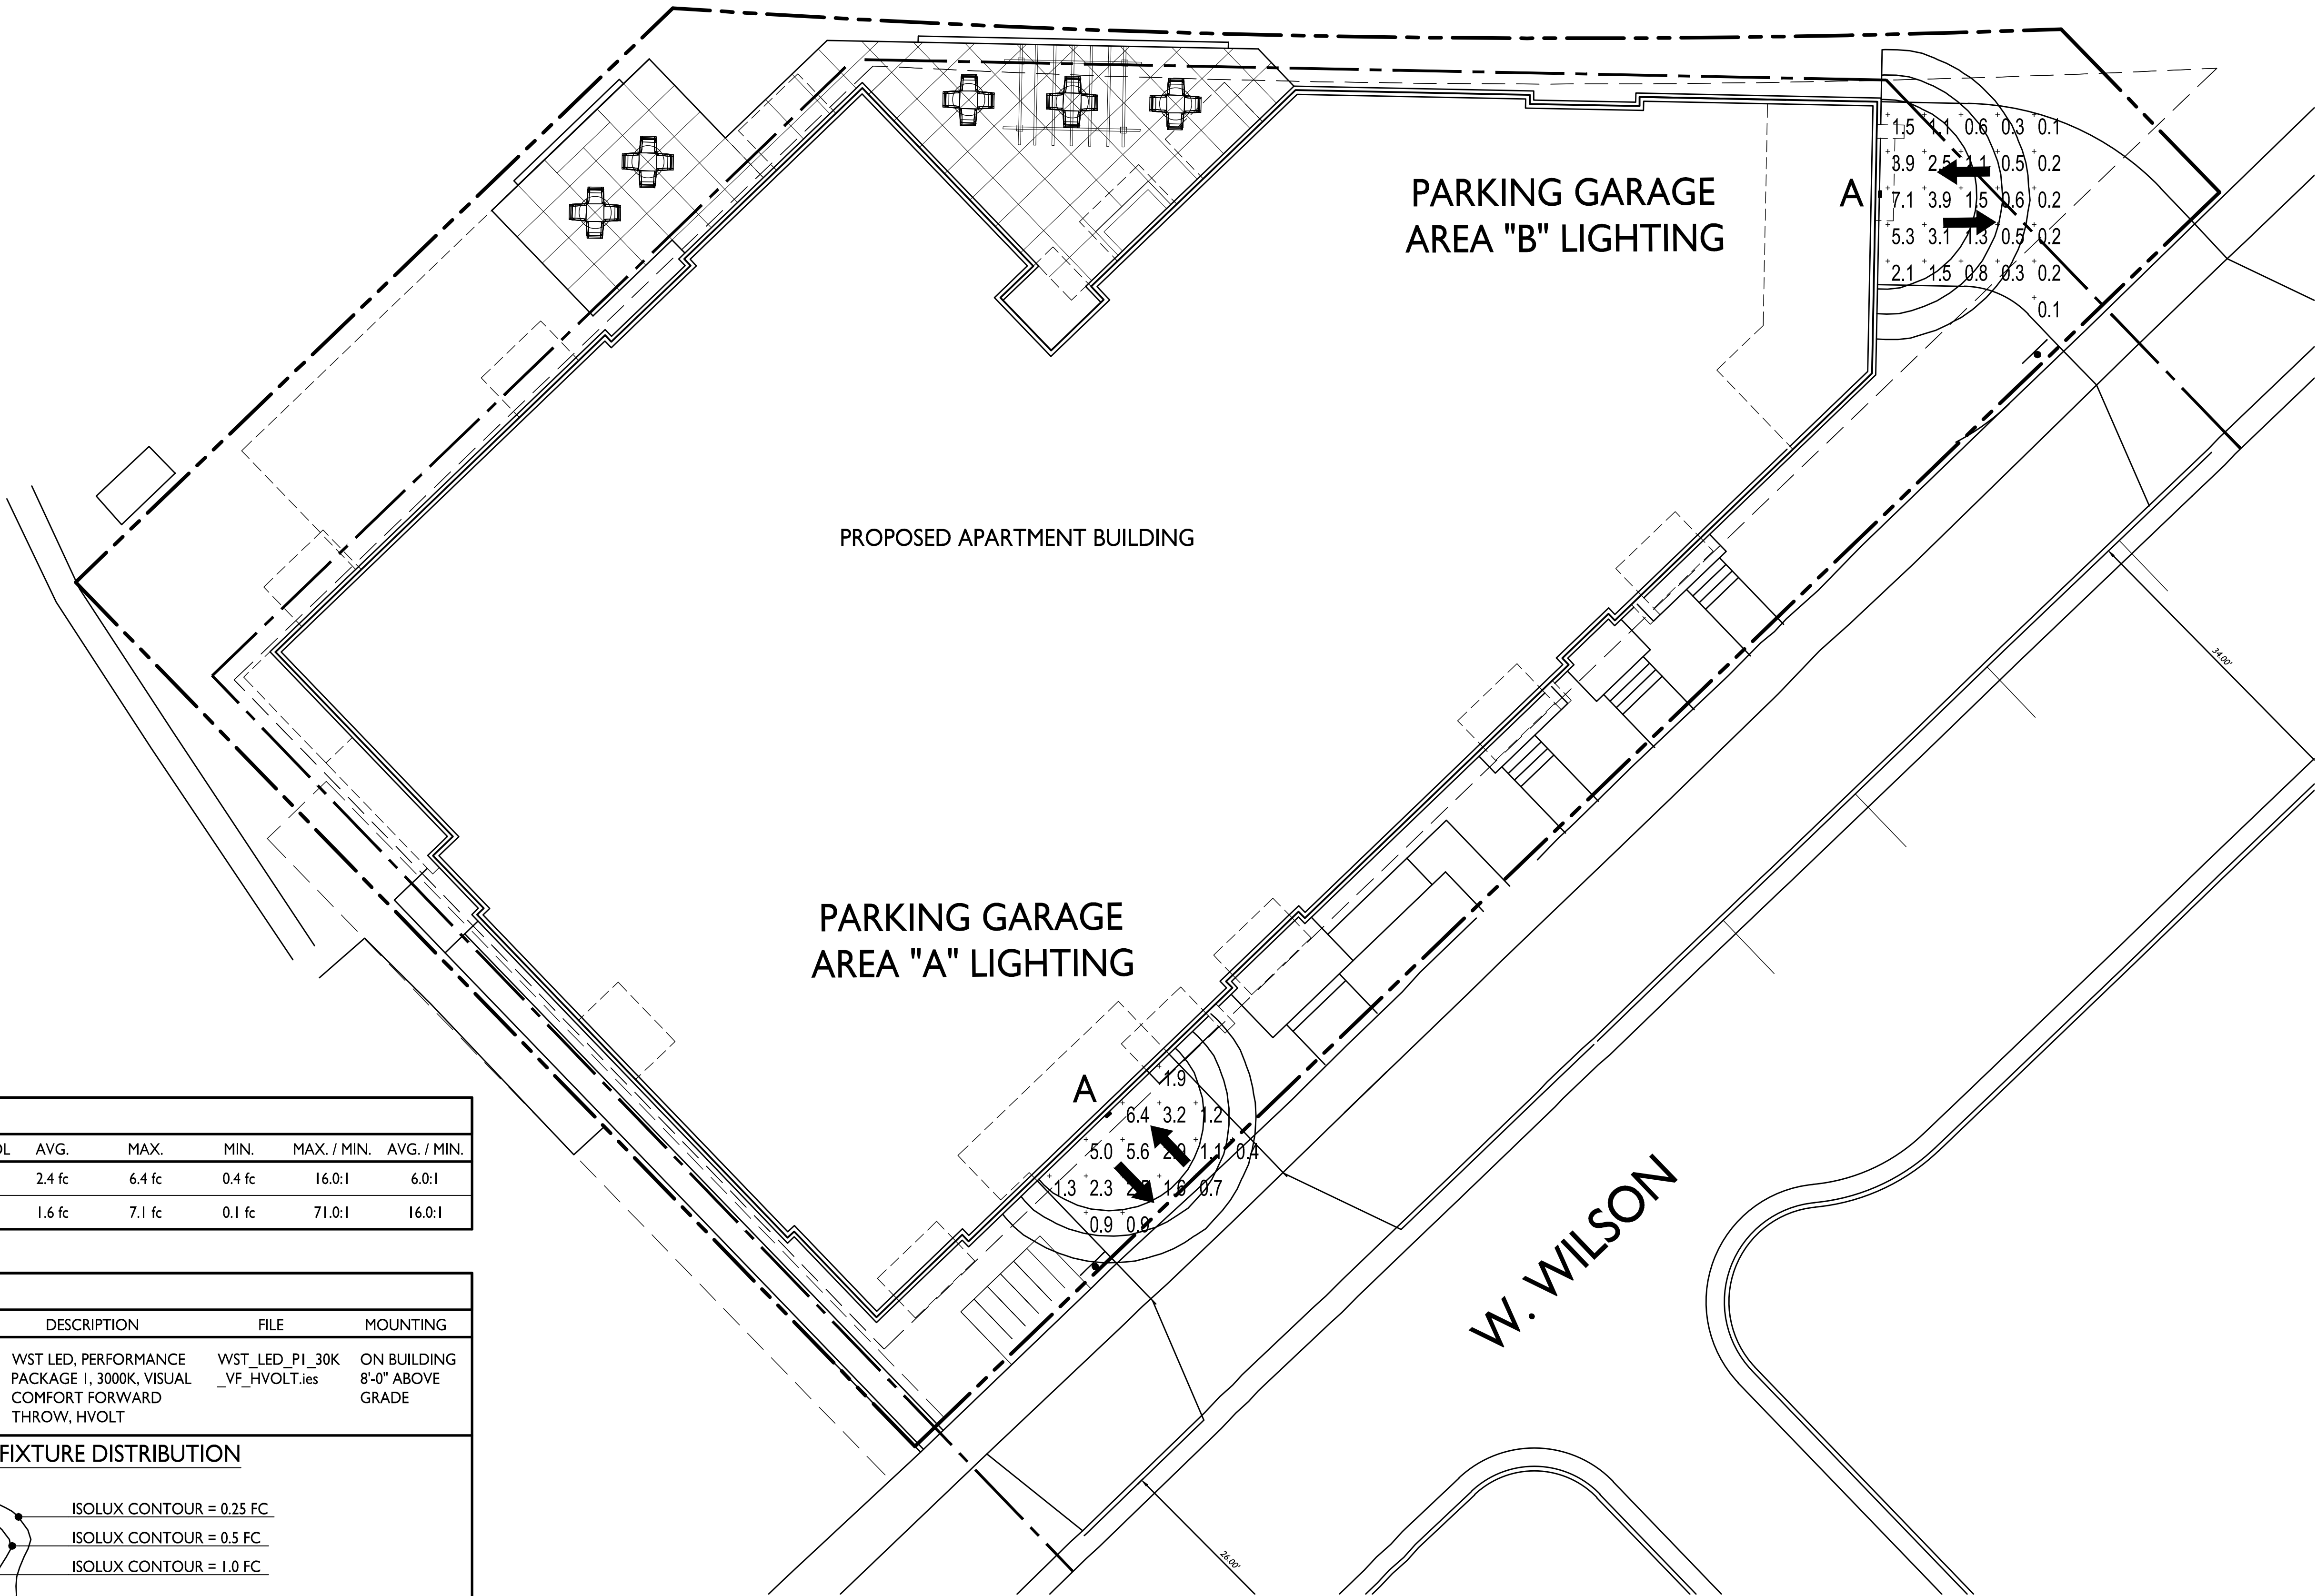

1
C-1.2
SITE LIGHTING PLAN
1" = 10'-0"

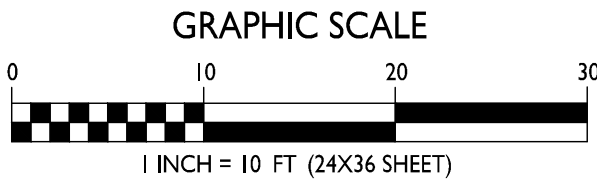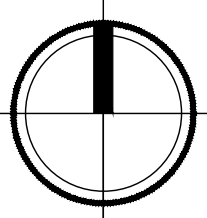




ISSUED
Issued for Land Use Submittal - March 6, 2019

PROJECT TITLE
**West Wilson St
Apartment
Development**

616 - 632 W. Wilson St.
SHEET TITLE
**Usable Open
Space**

SHEET NUMBER

C-1.4
PROJECT NO. 1862
© Knothe & Bruce Architects, LLC

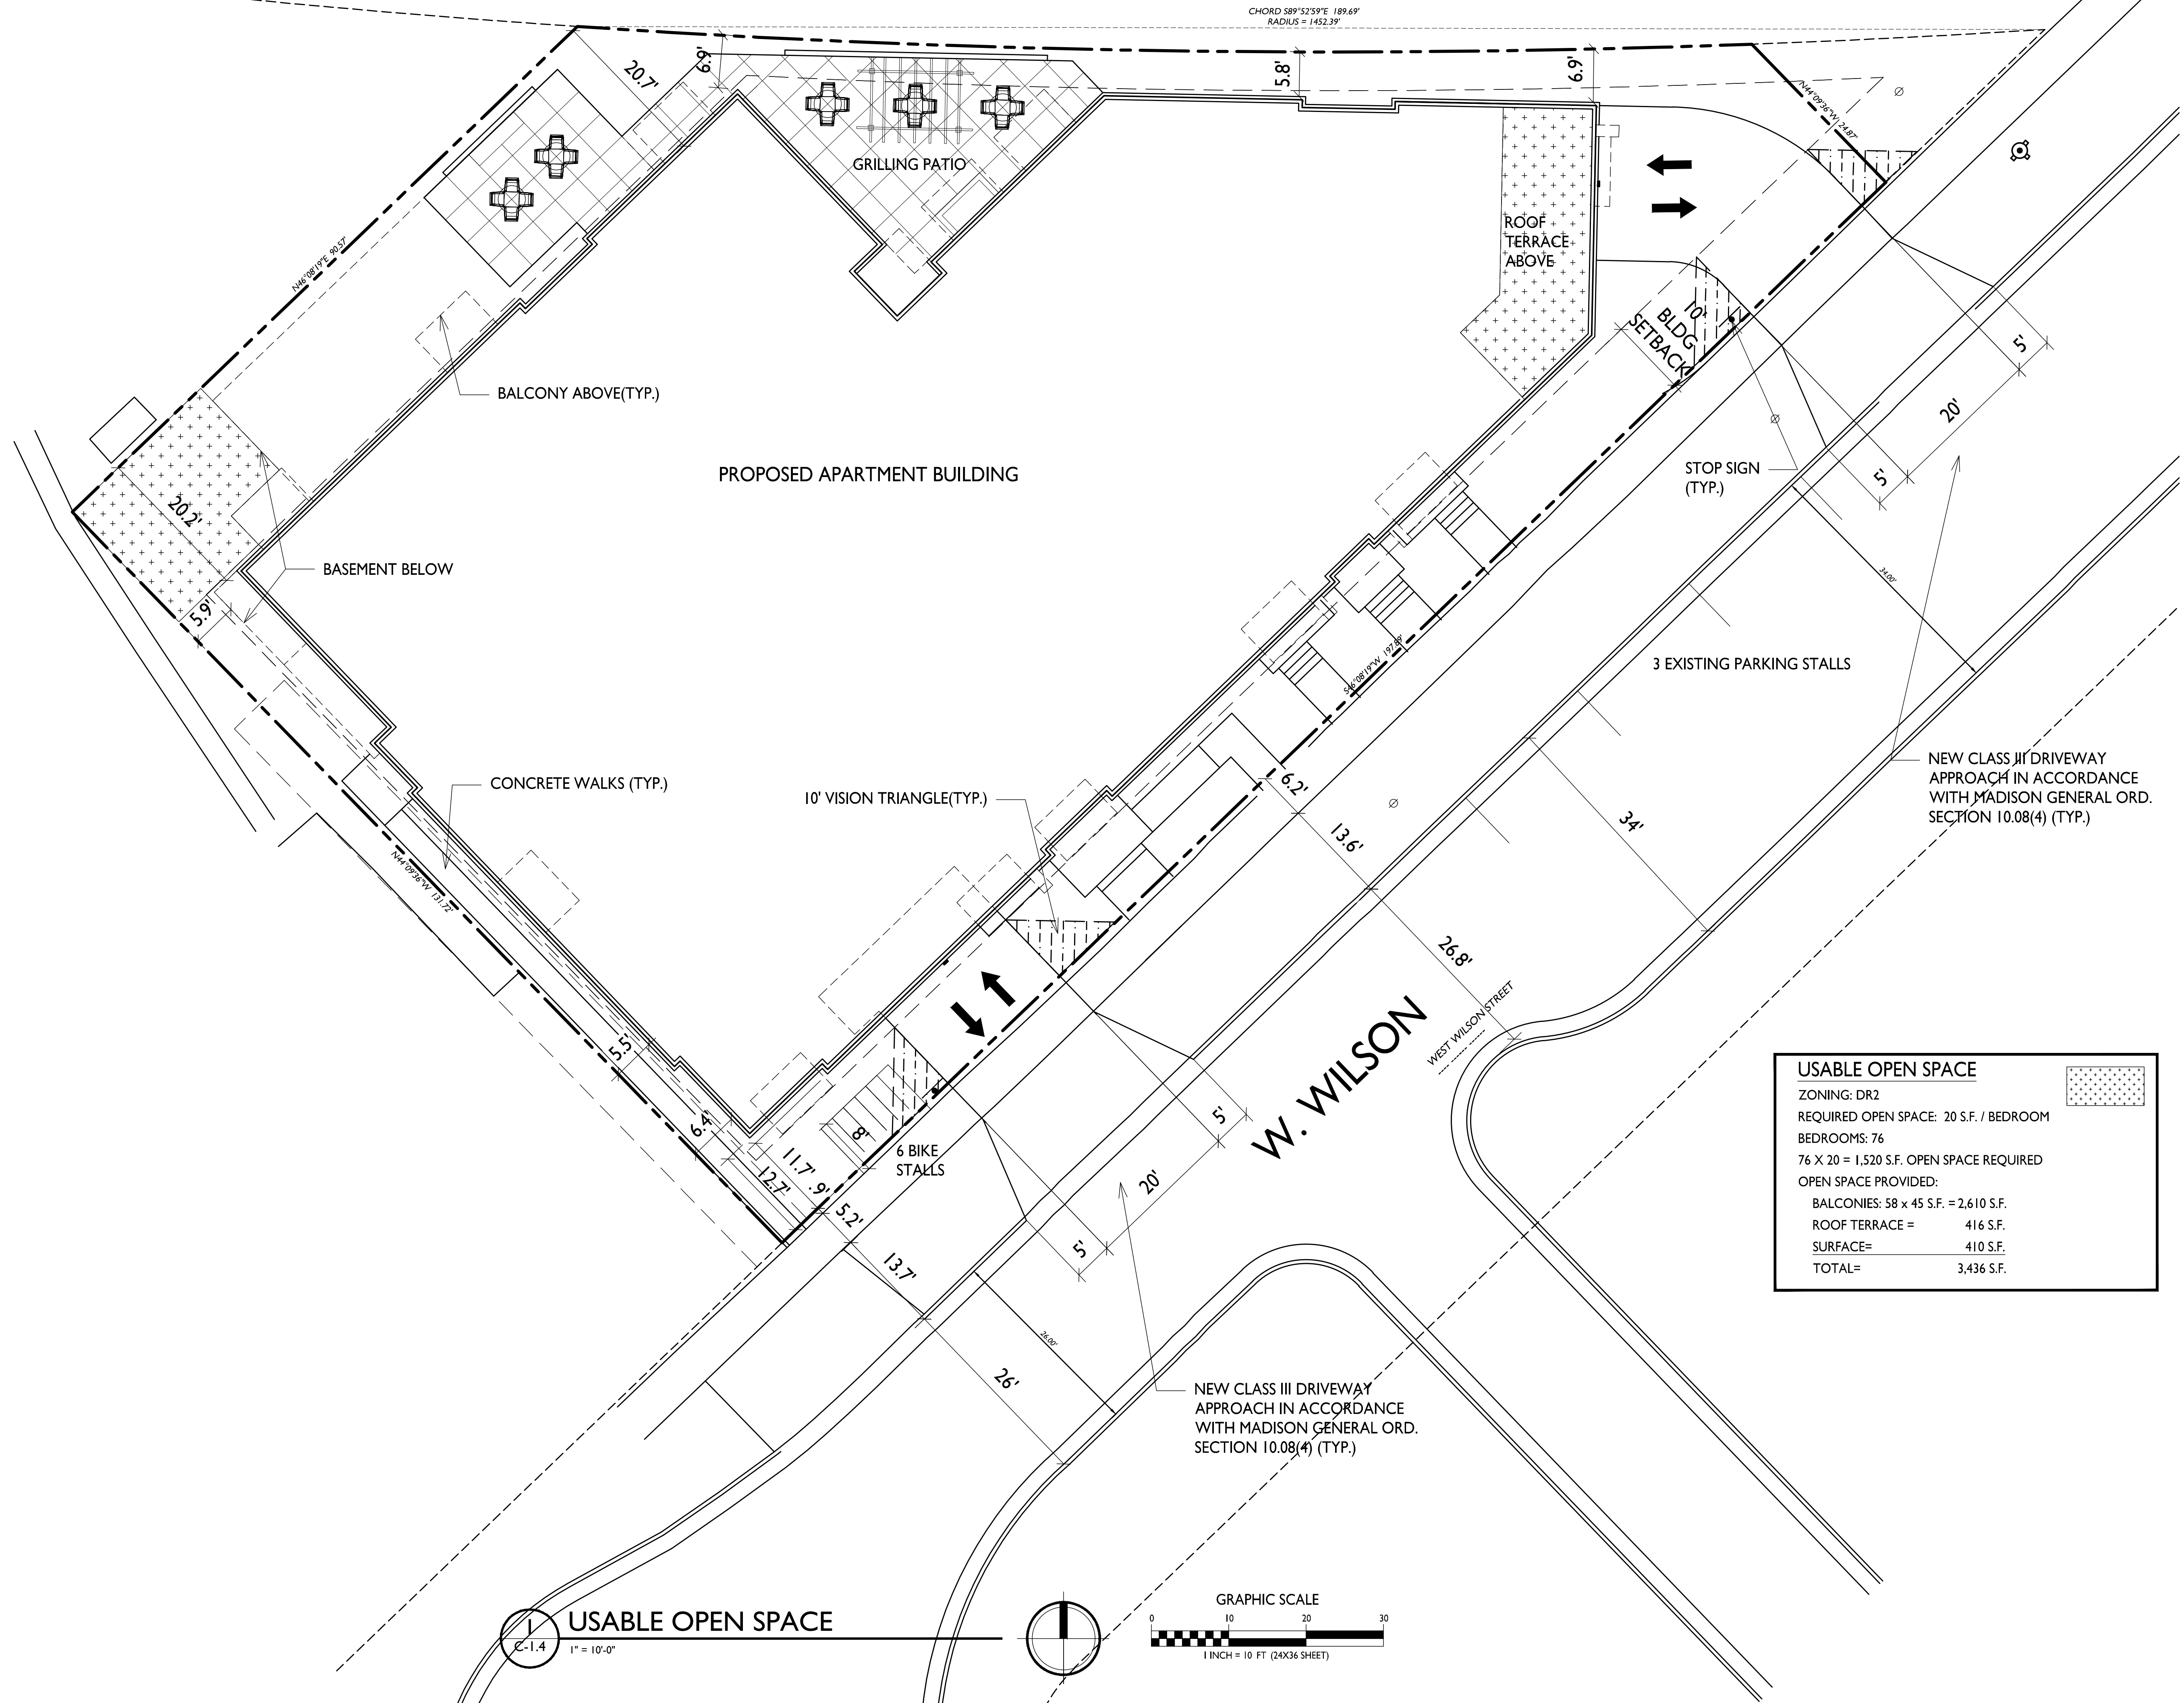



ISSUED
Issued for Land Use Submittal - March 6, 2019


PROJECT TITLE
West Wilson St
Apartment
Development


616 - 632 W. Wilson St
SHEET TITLE
Lot Coverage


SHEET NUMBER

C-1.5

PROJECT NO. **1862**
© Knothe & Bruce Architects, LLC

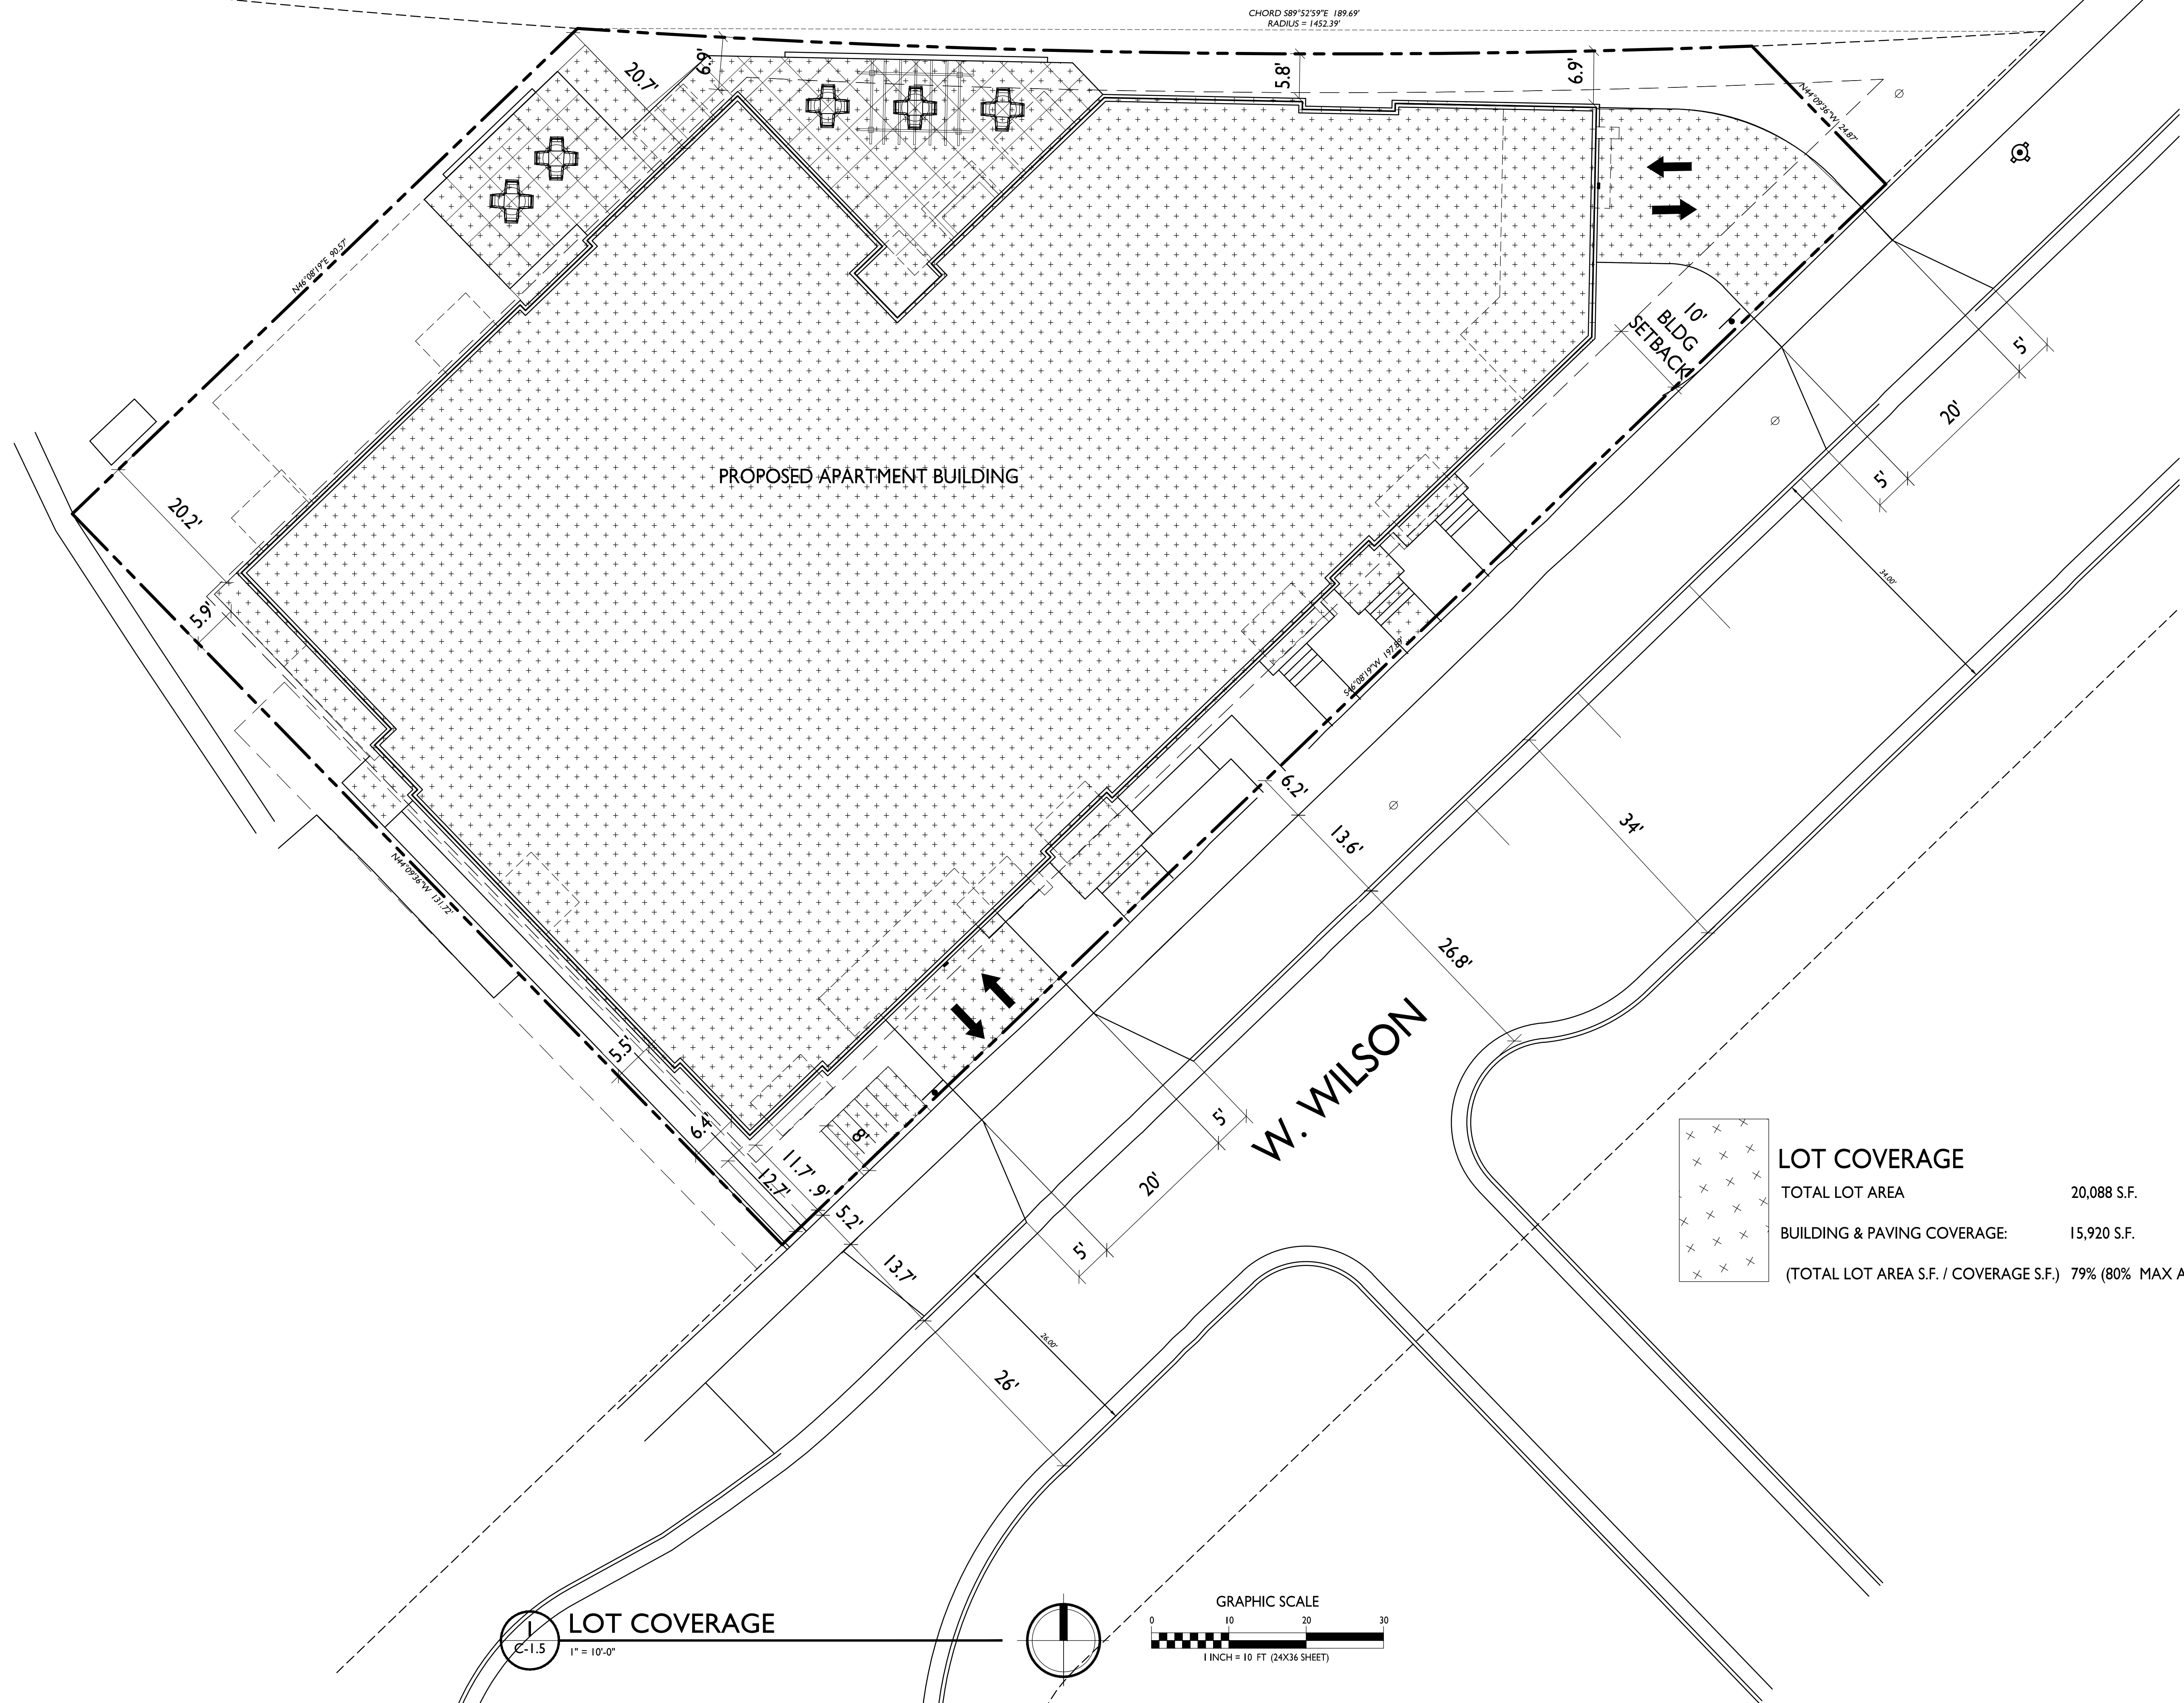

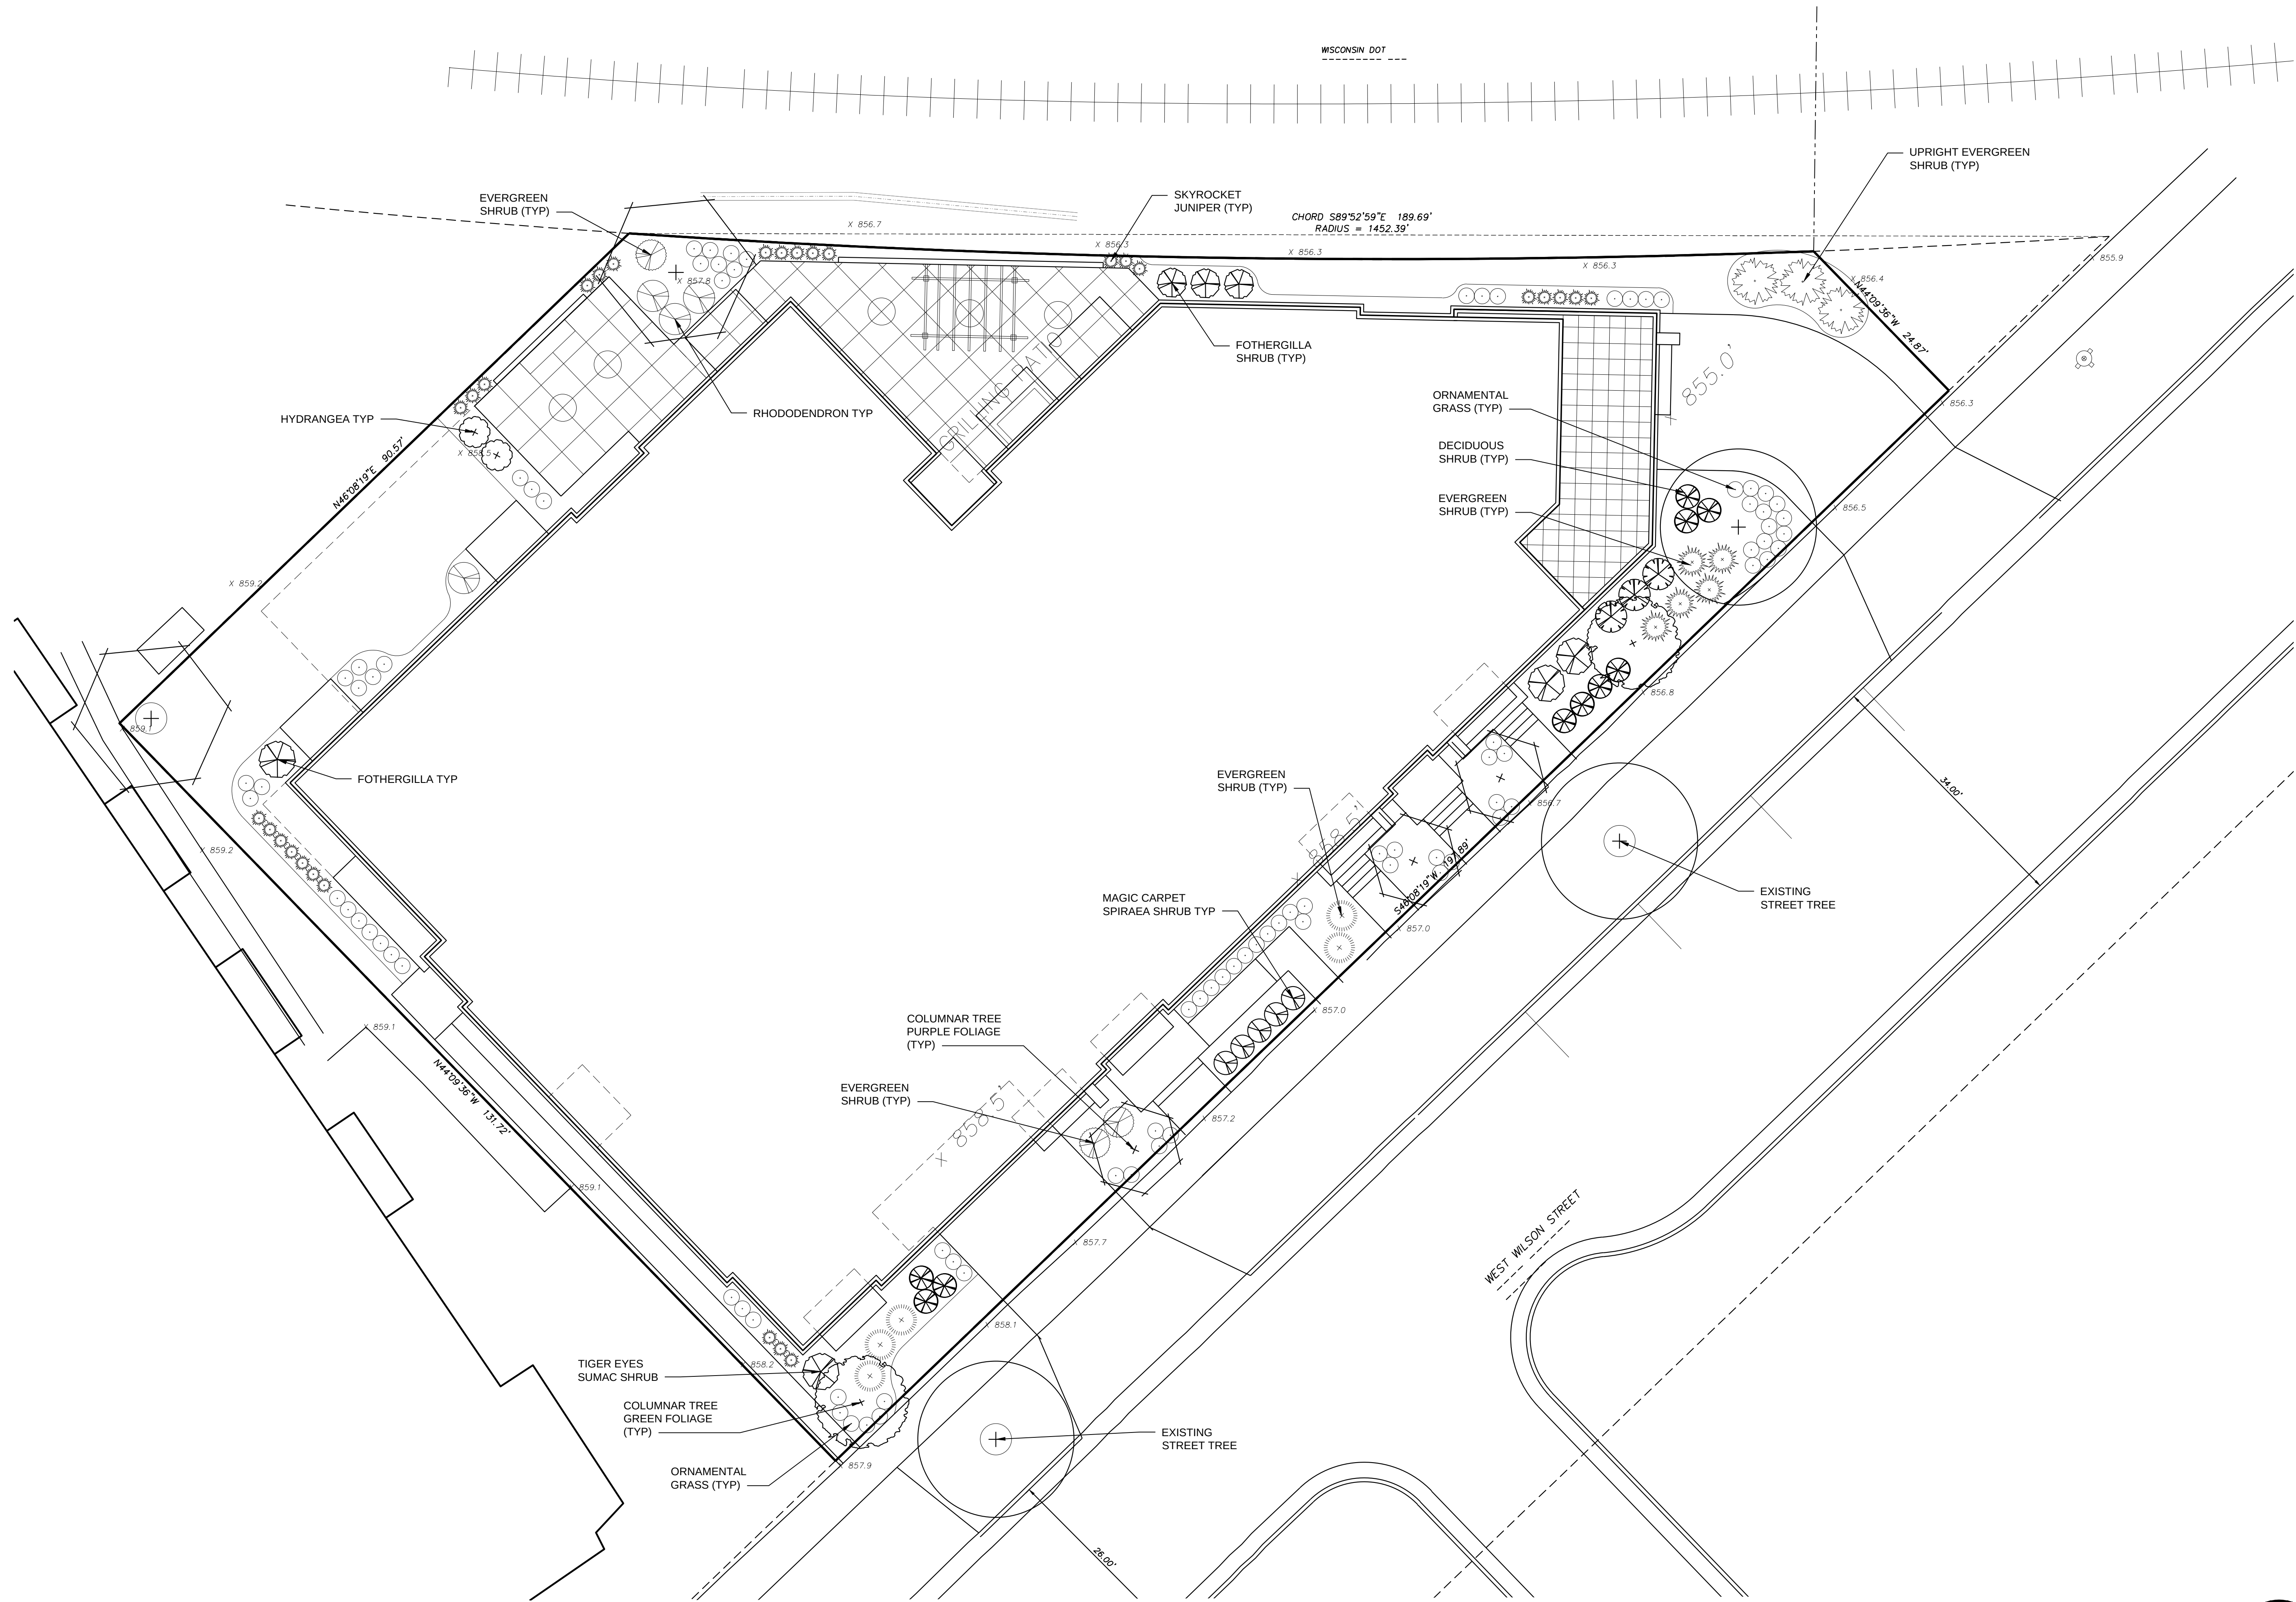

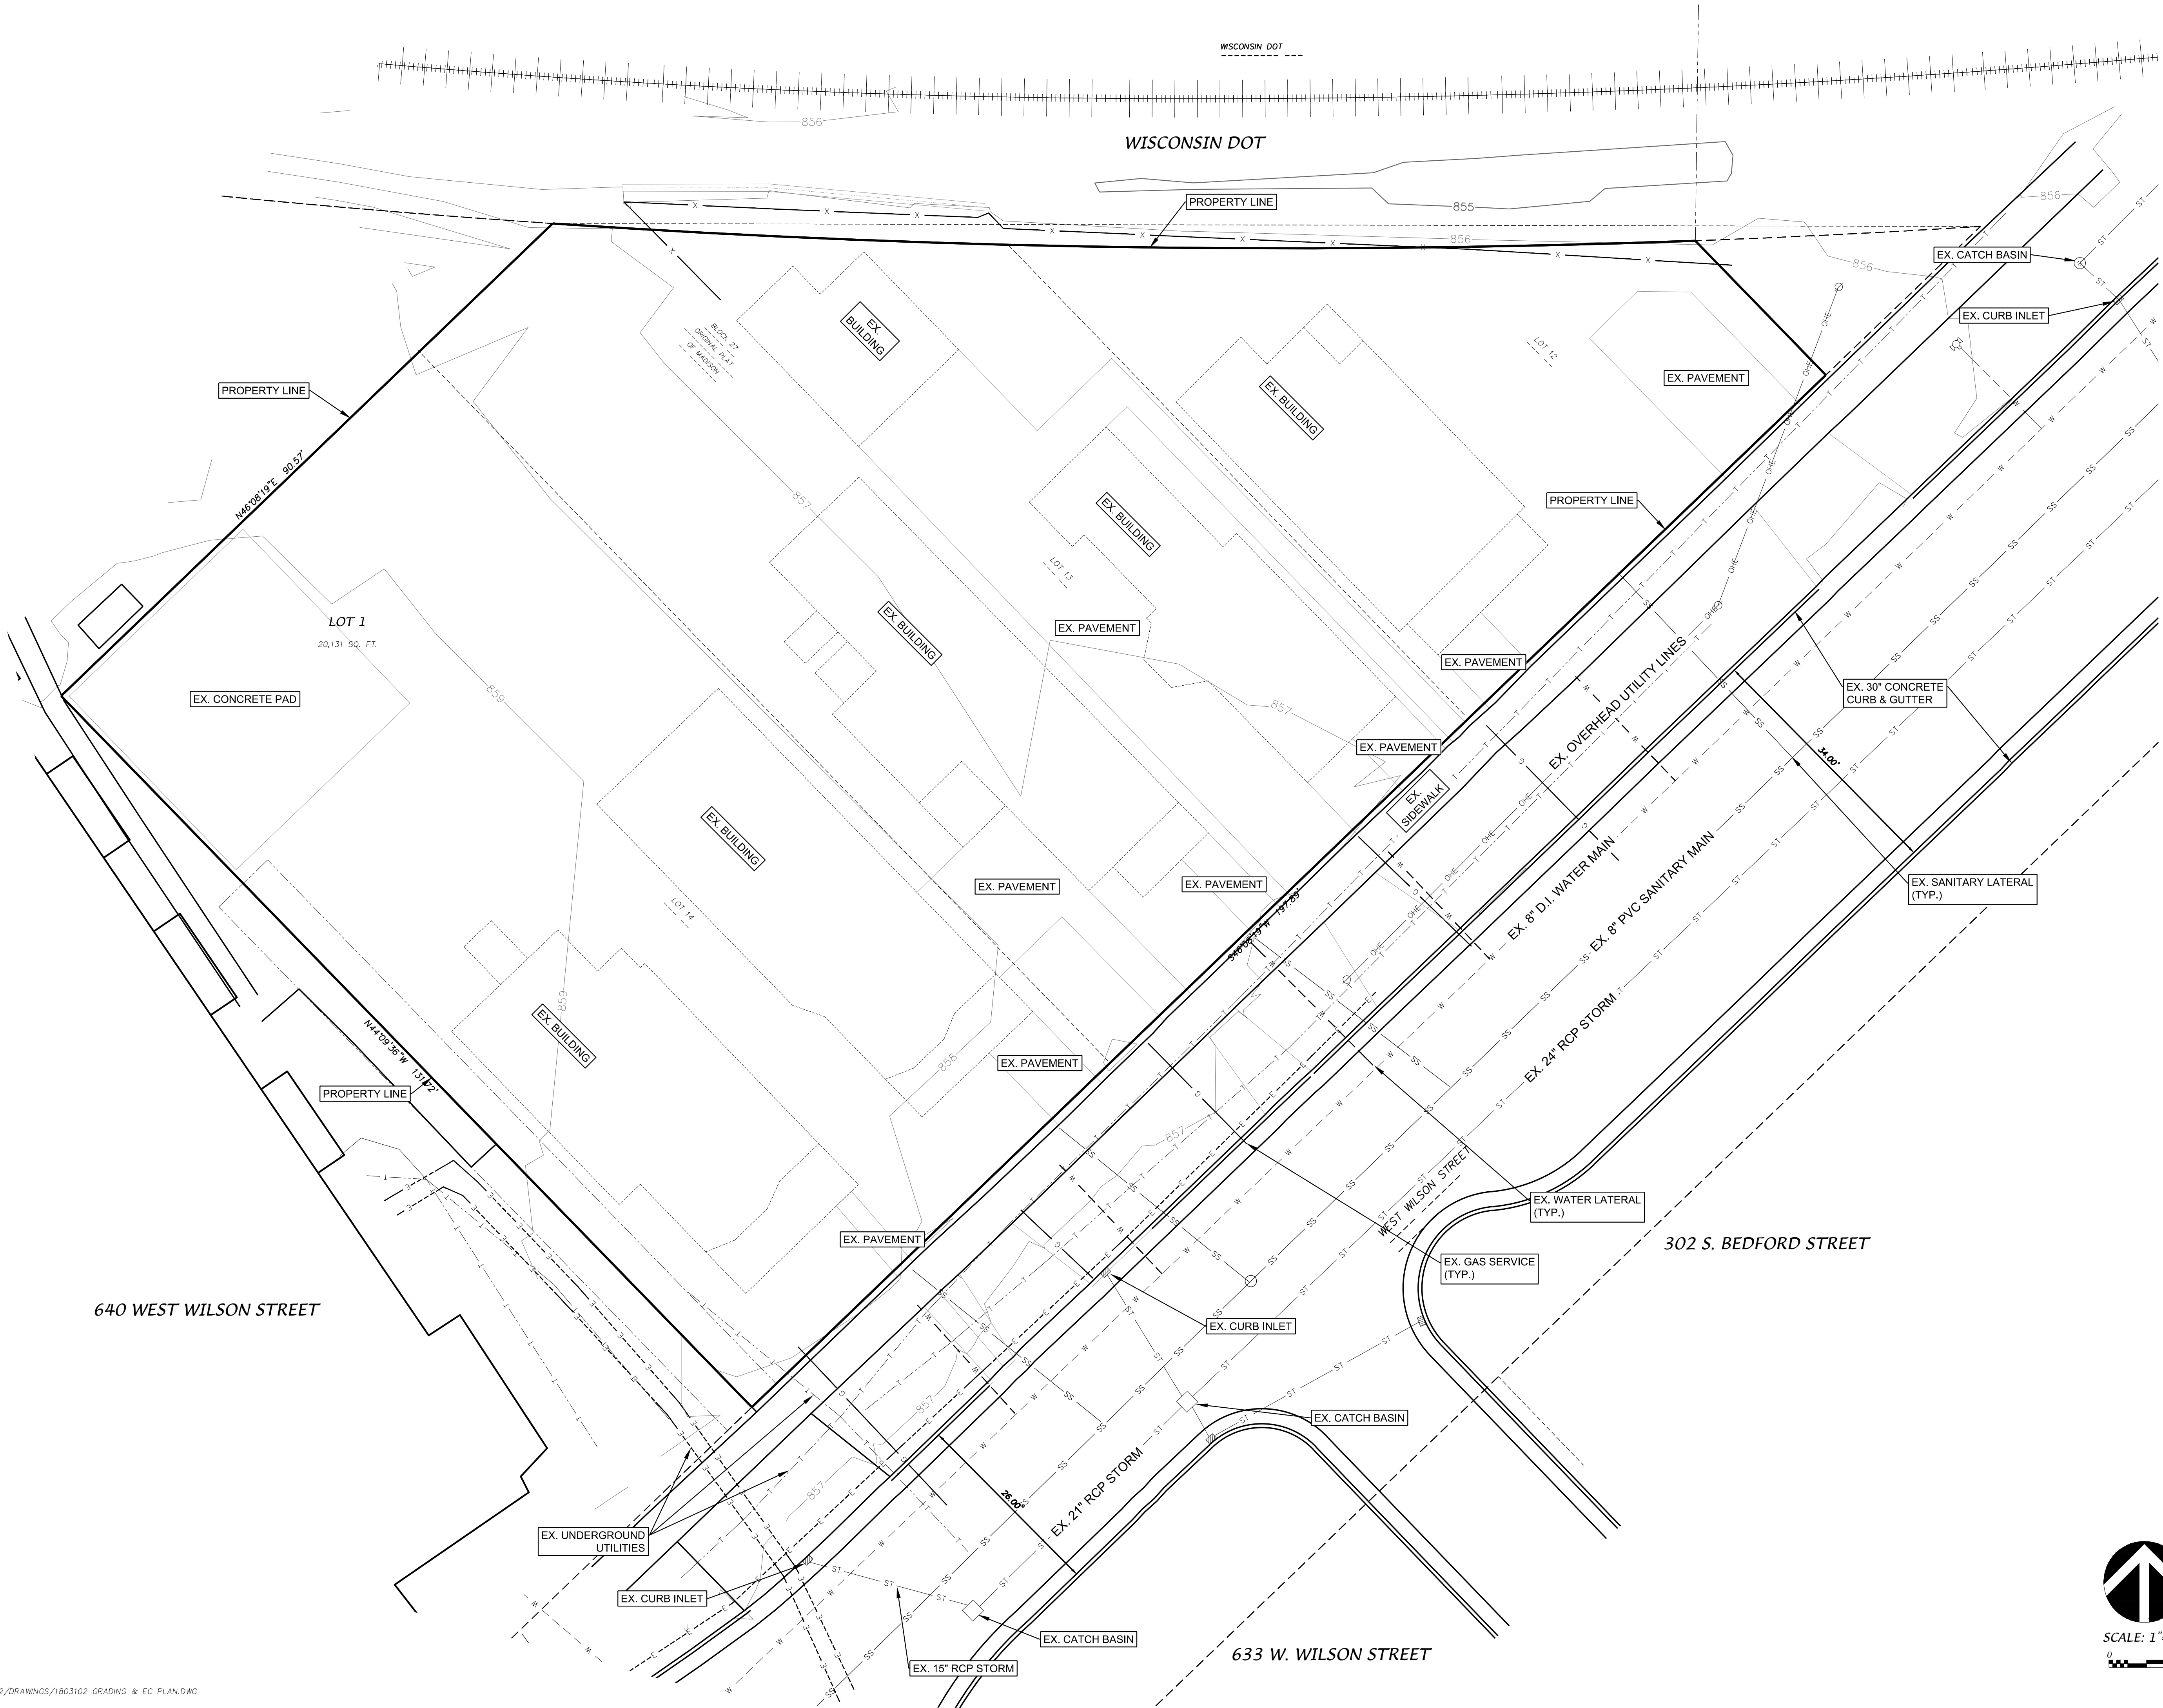

U:\USER\1803102\DRAWINGS\1803102 GRADING & EC PLAN.DWG






PROJECT TITLE

SHEET NUMBER


PROJECT NO. _____


Knothe & Bruce Architects, LLC

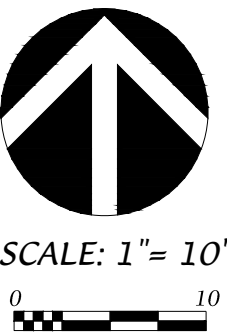

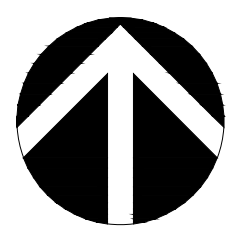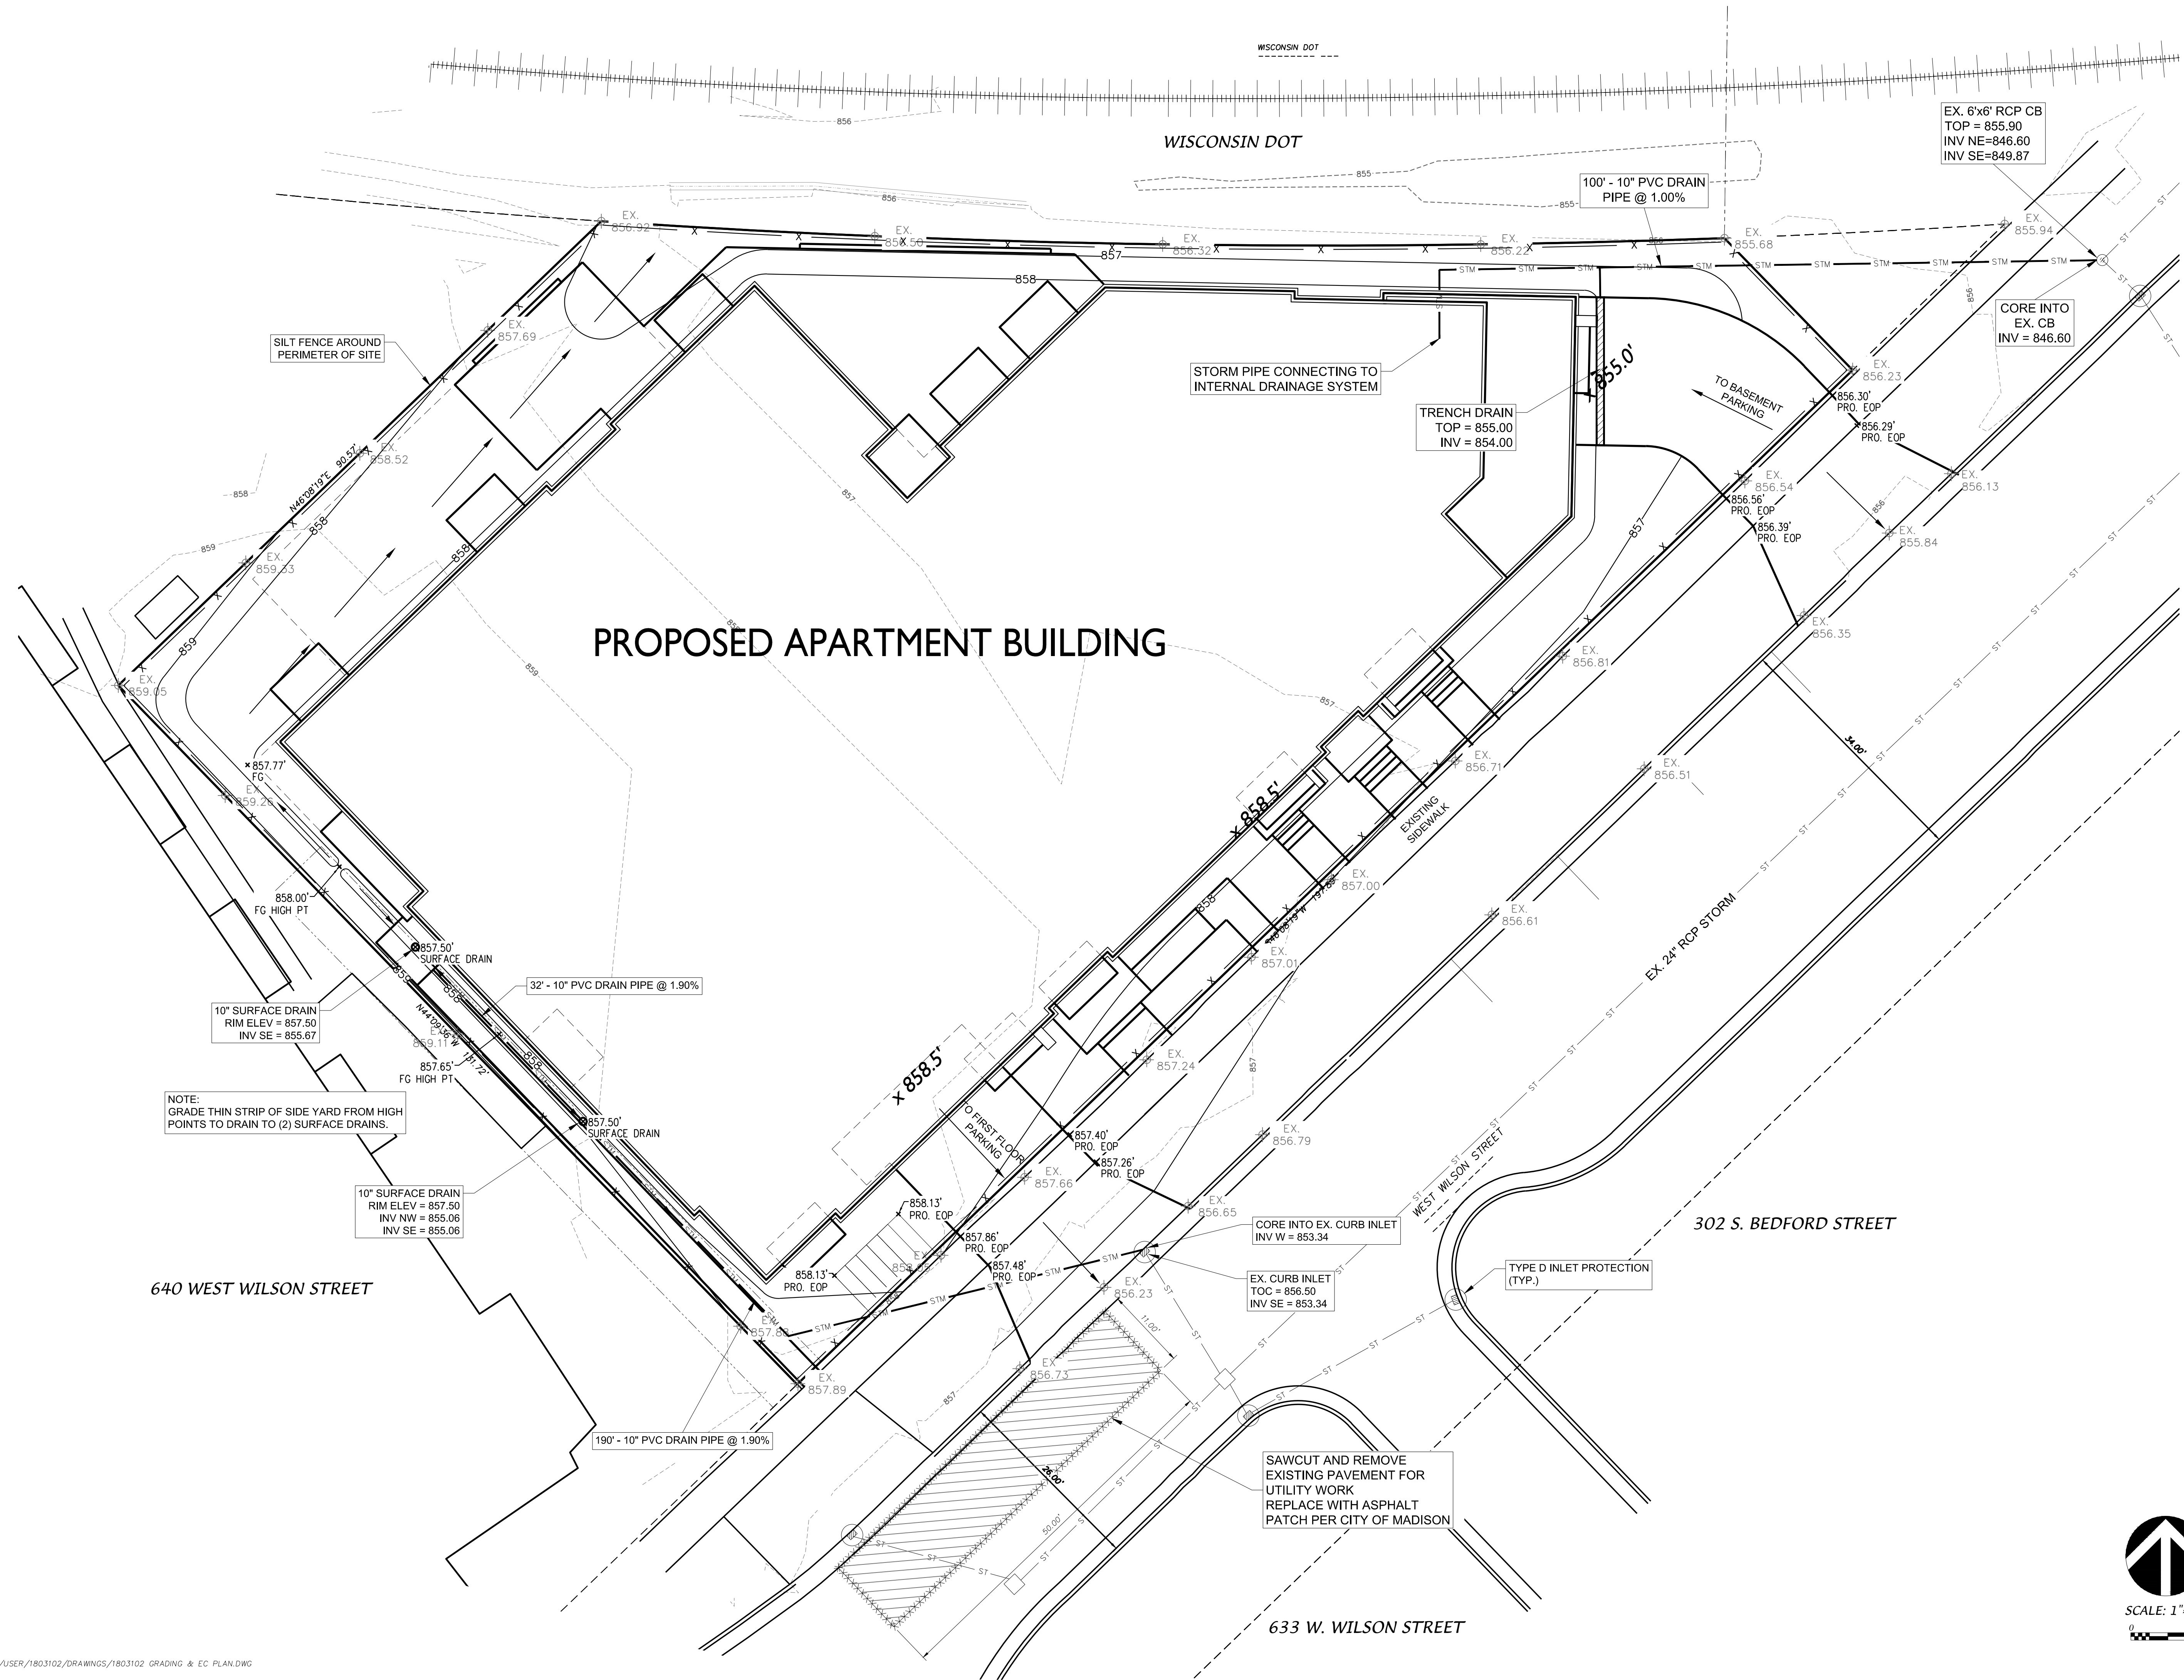


SCALE: 1"= 10'
0 10

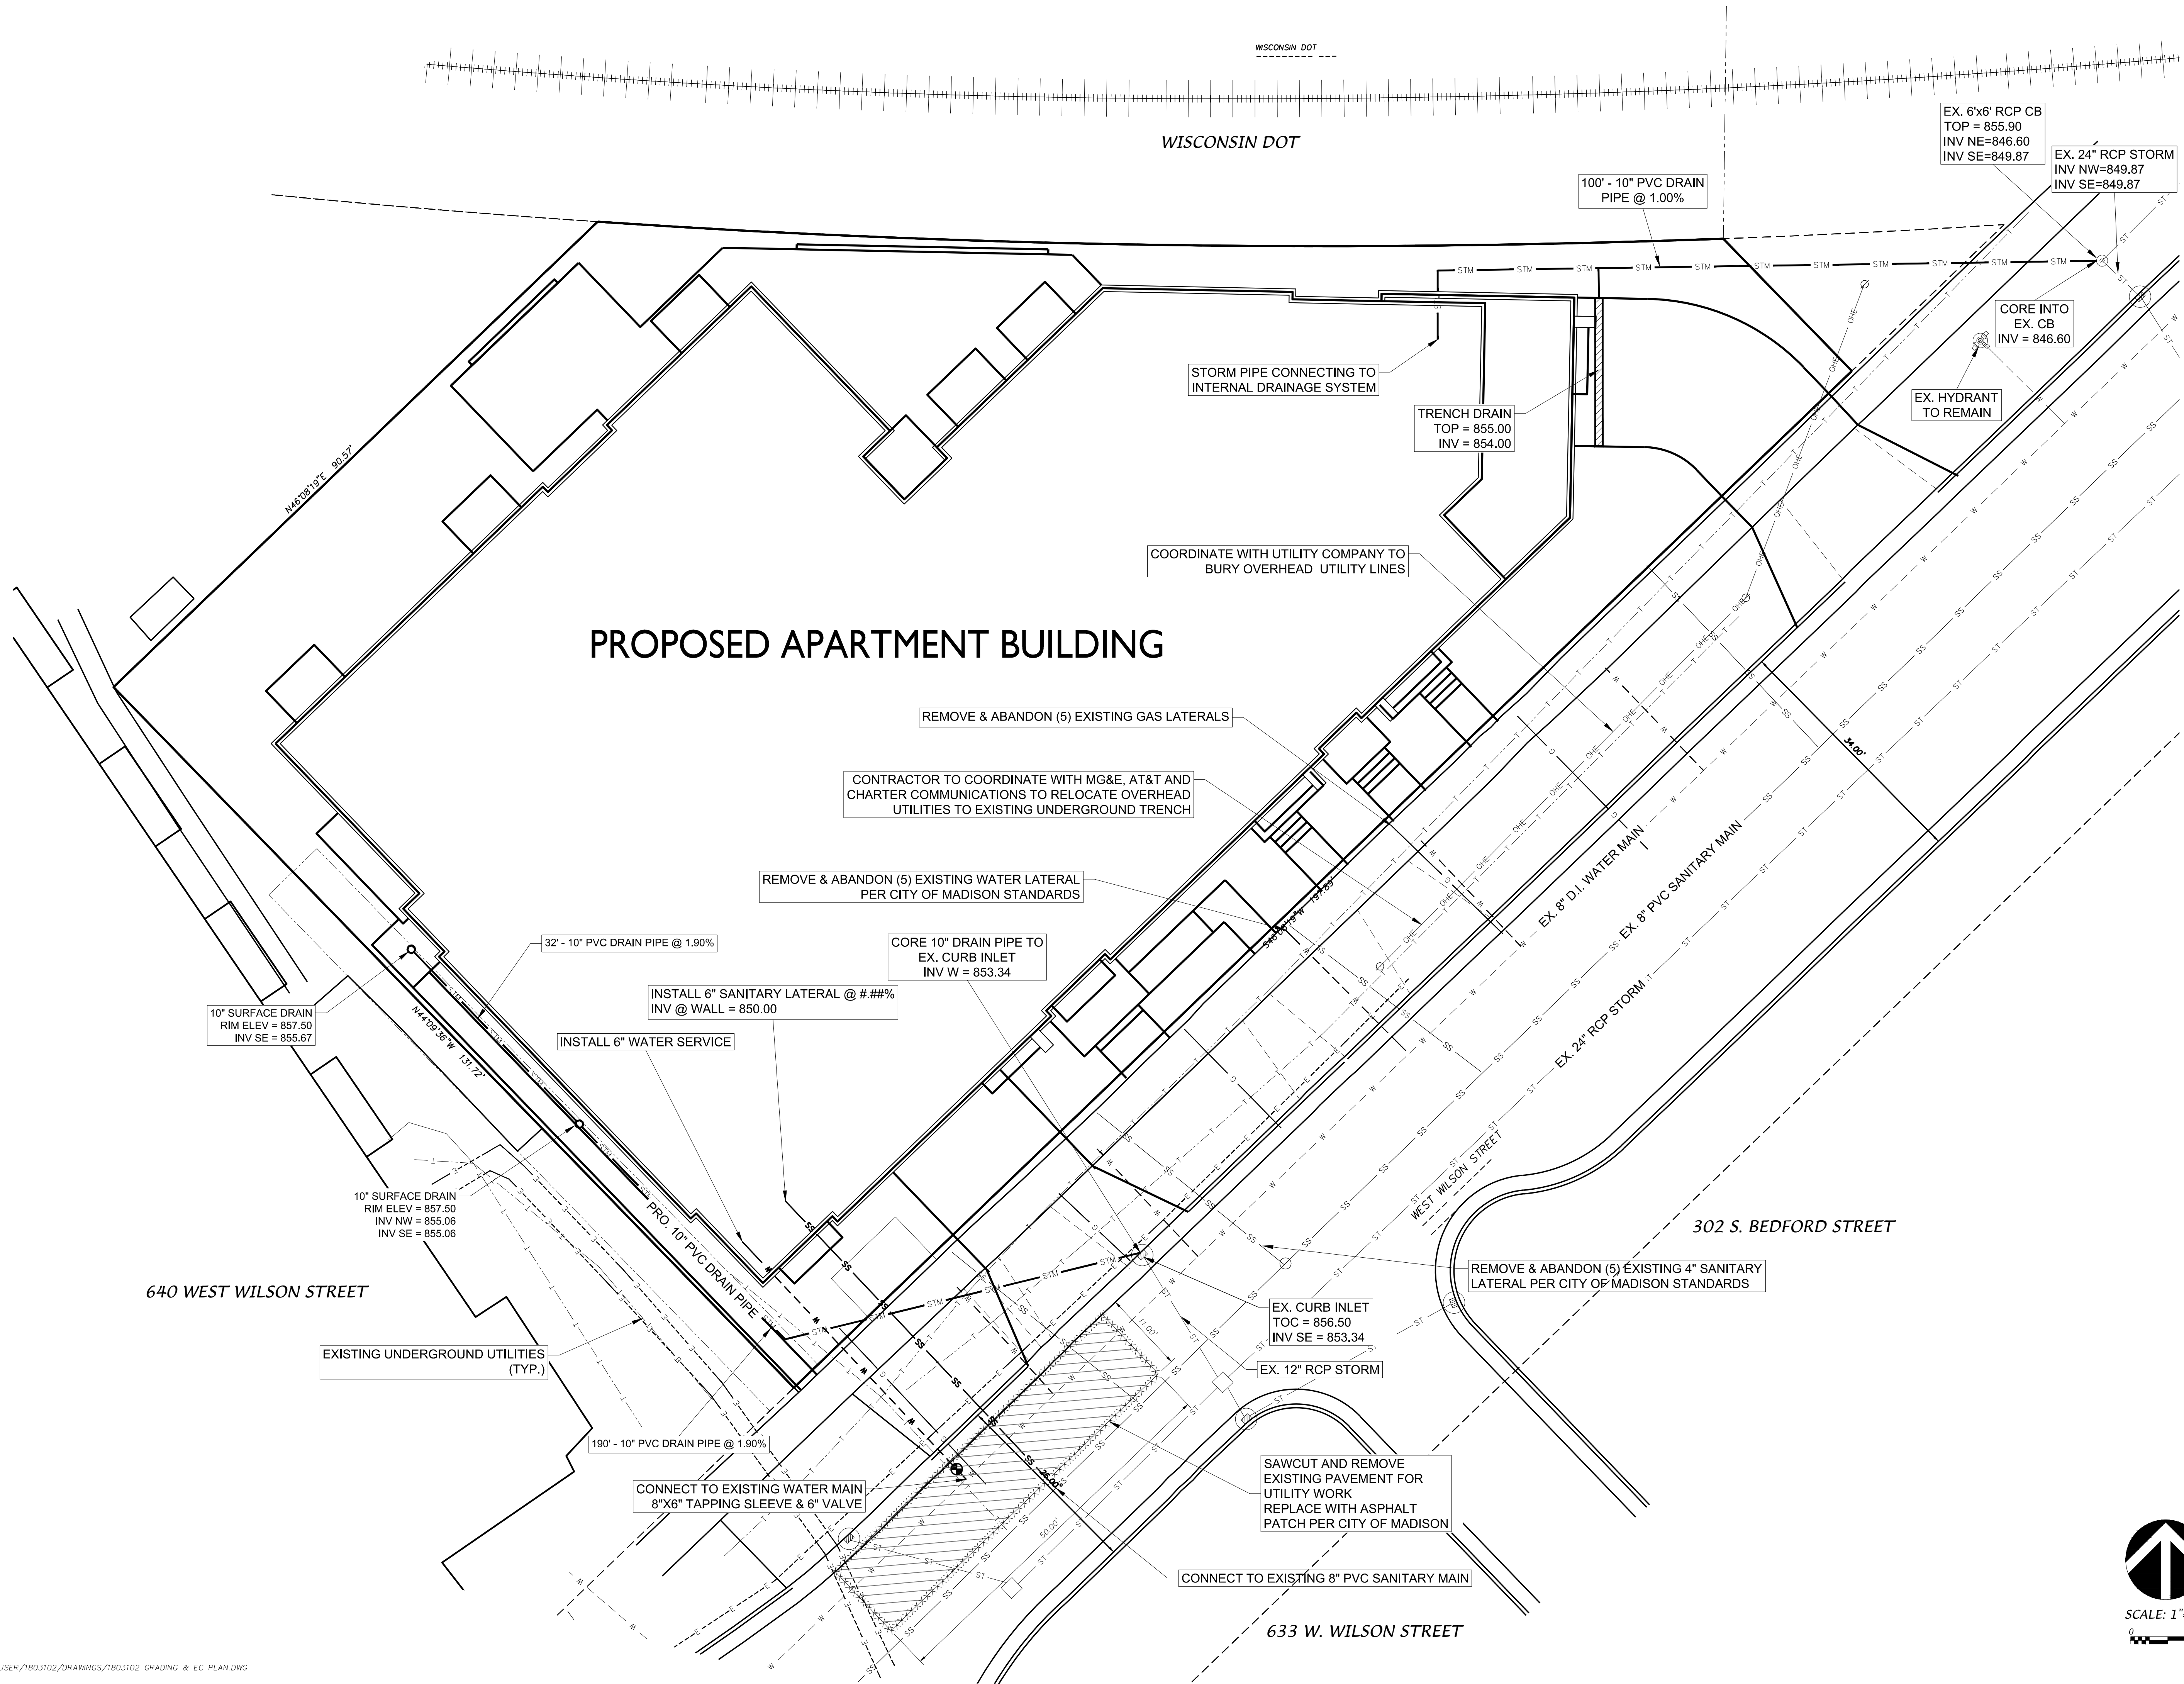

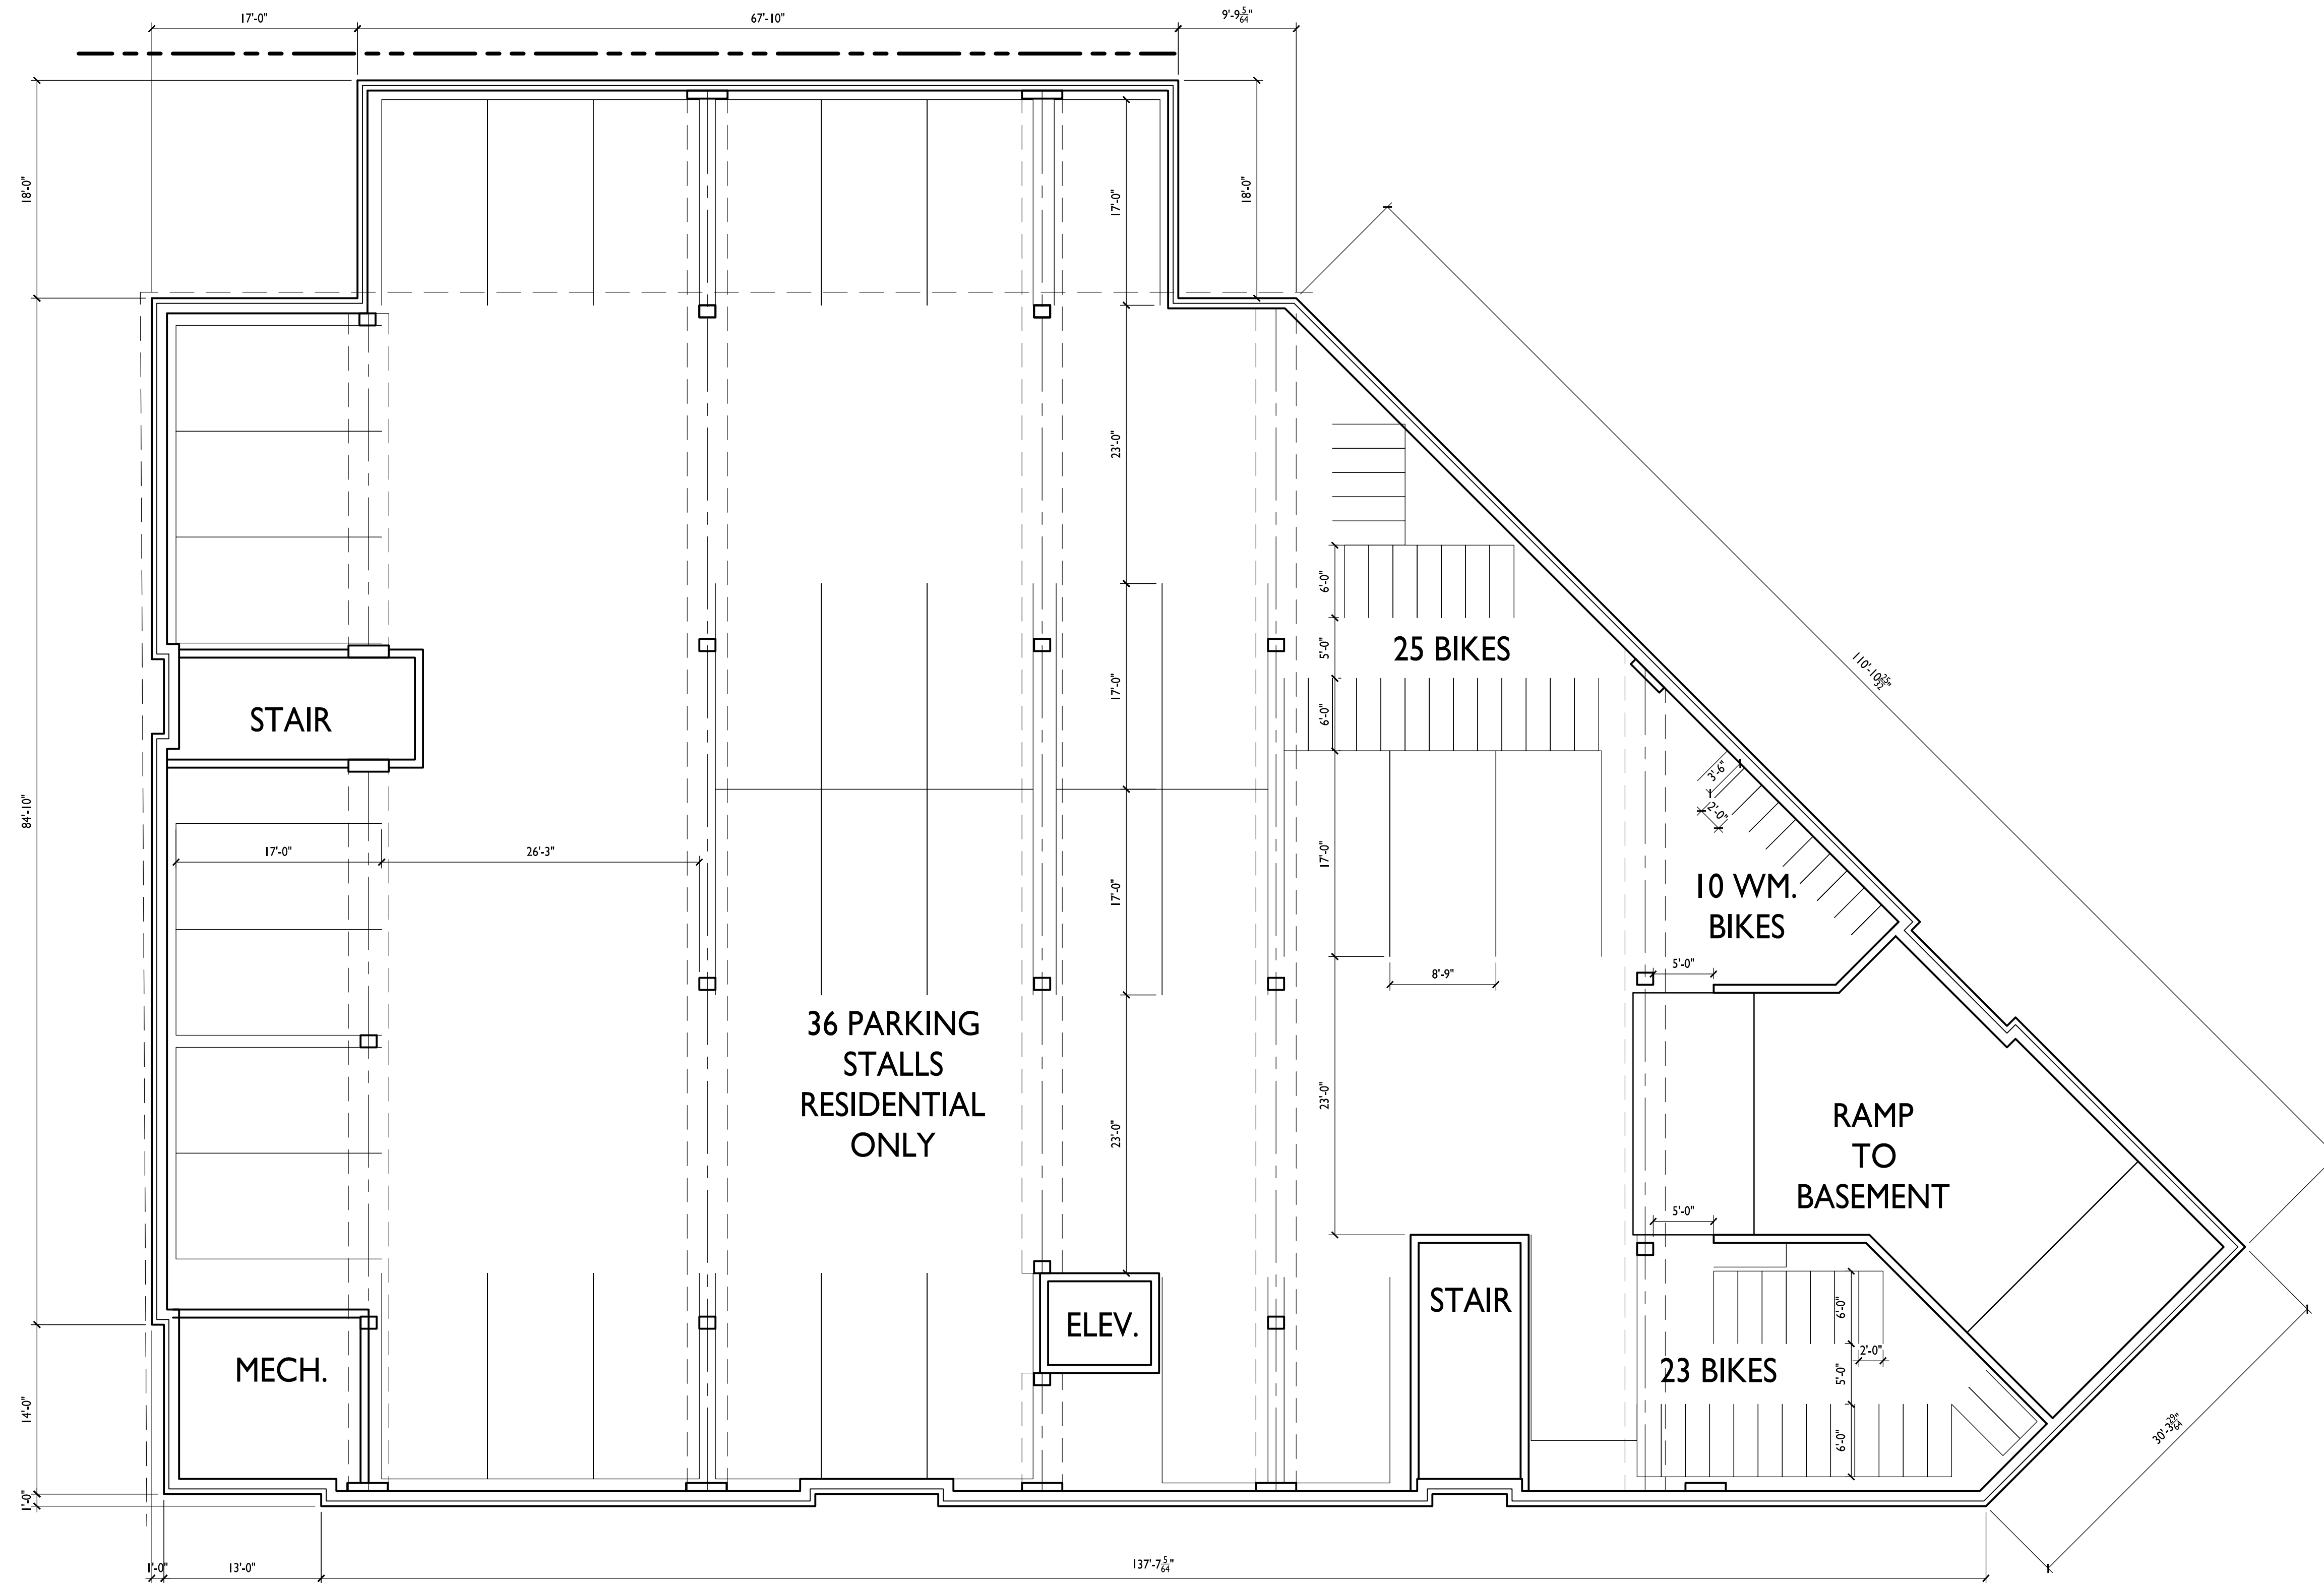

BASEMENT FLOOR PLAN

A-1.0
1/8" = 1'-0"

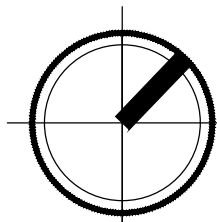

BIKE RACKS:



EXTERIOR & INTERIOR BIKE STALLS,
FLOOR-MOUNT:
MADRAX UX RACK



INTERIOR BIKE STALLS,
WALL-MOUNT:
MADRAX VERT. WALL MOUNT

ISSUED
Issued for Land Use Submittal - March 6, 2019

PROJECT TITLE
**West Wilson St
Apartment
Development**

616 - 632 W. Wilson St.
SHEET TITLE
**Basement Floor
Plan**

SHEET NUMBER

A-1.0

PROJECT NO. **1862**
© Knothe & Bruce Architects, LLC




ISSUED
Issued for Land Use Submittal - March 6, 2019


616 - 632 W. Wilson St
SHEET TITLE
First Floor Plan

SHEET NUMBER

PROJECT NO. 1862
© Knothe & Bruce Architects, LLC

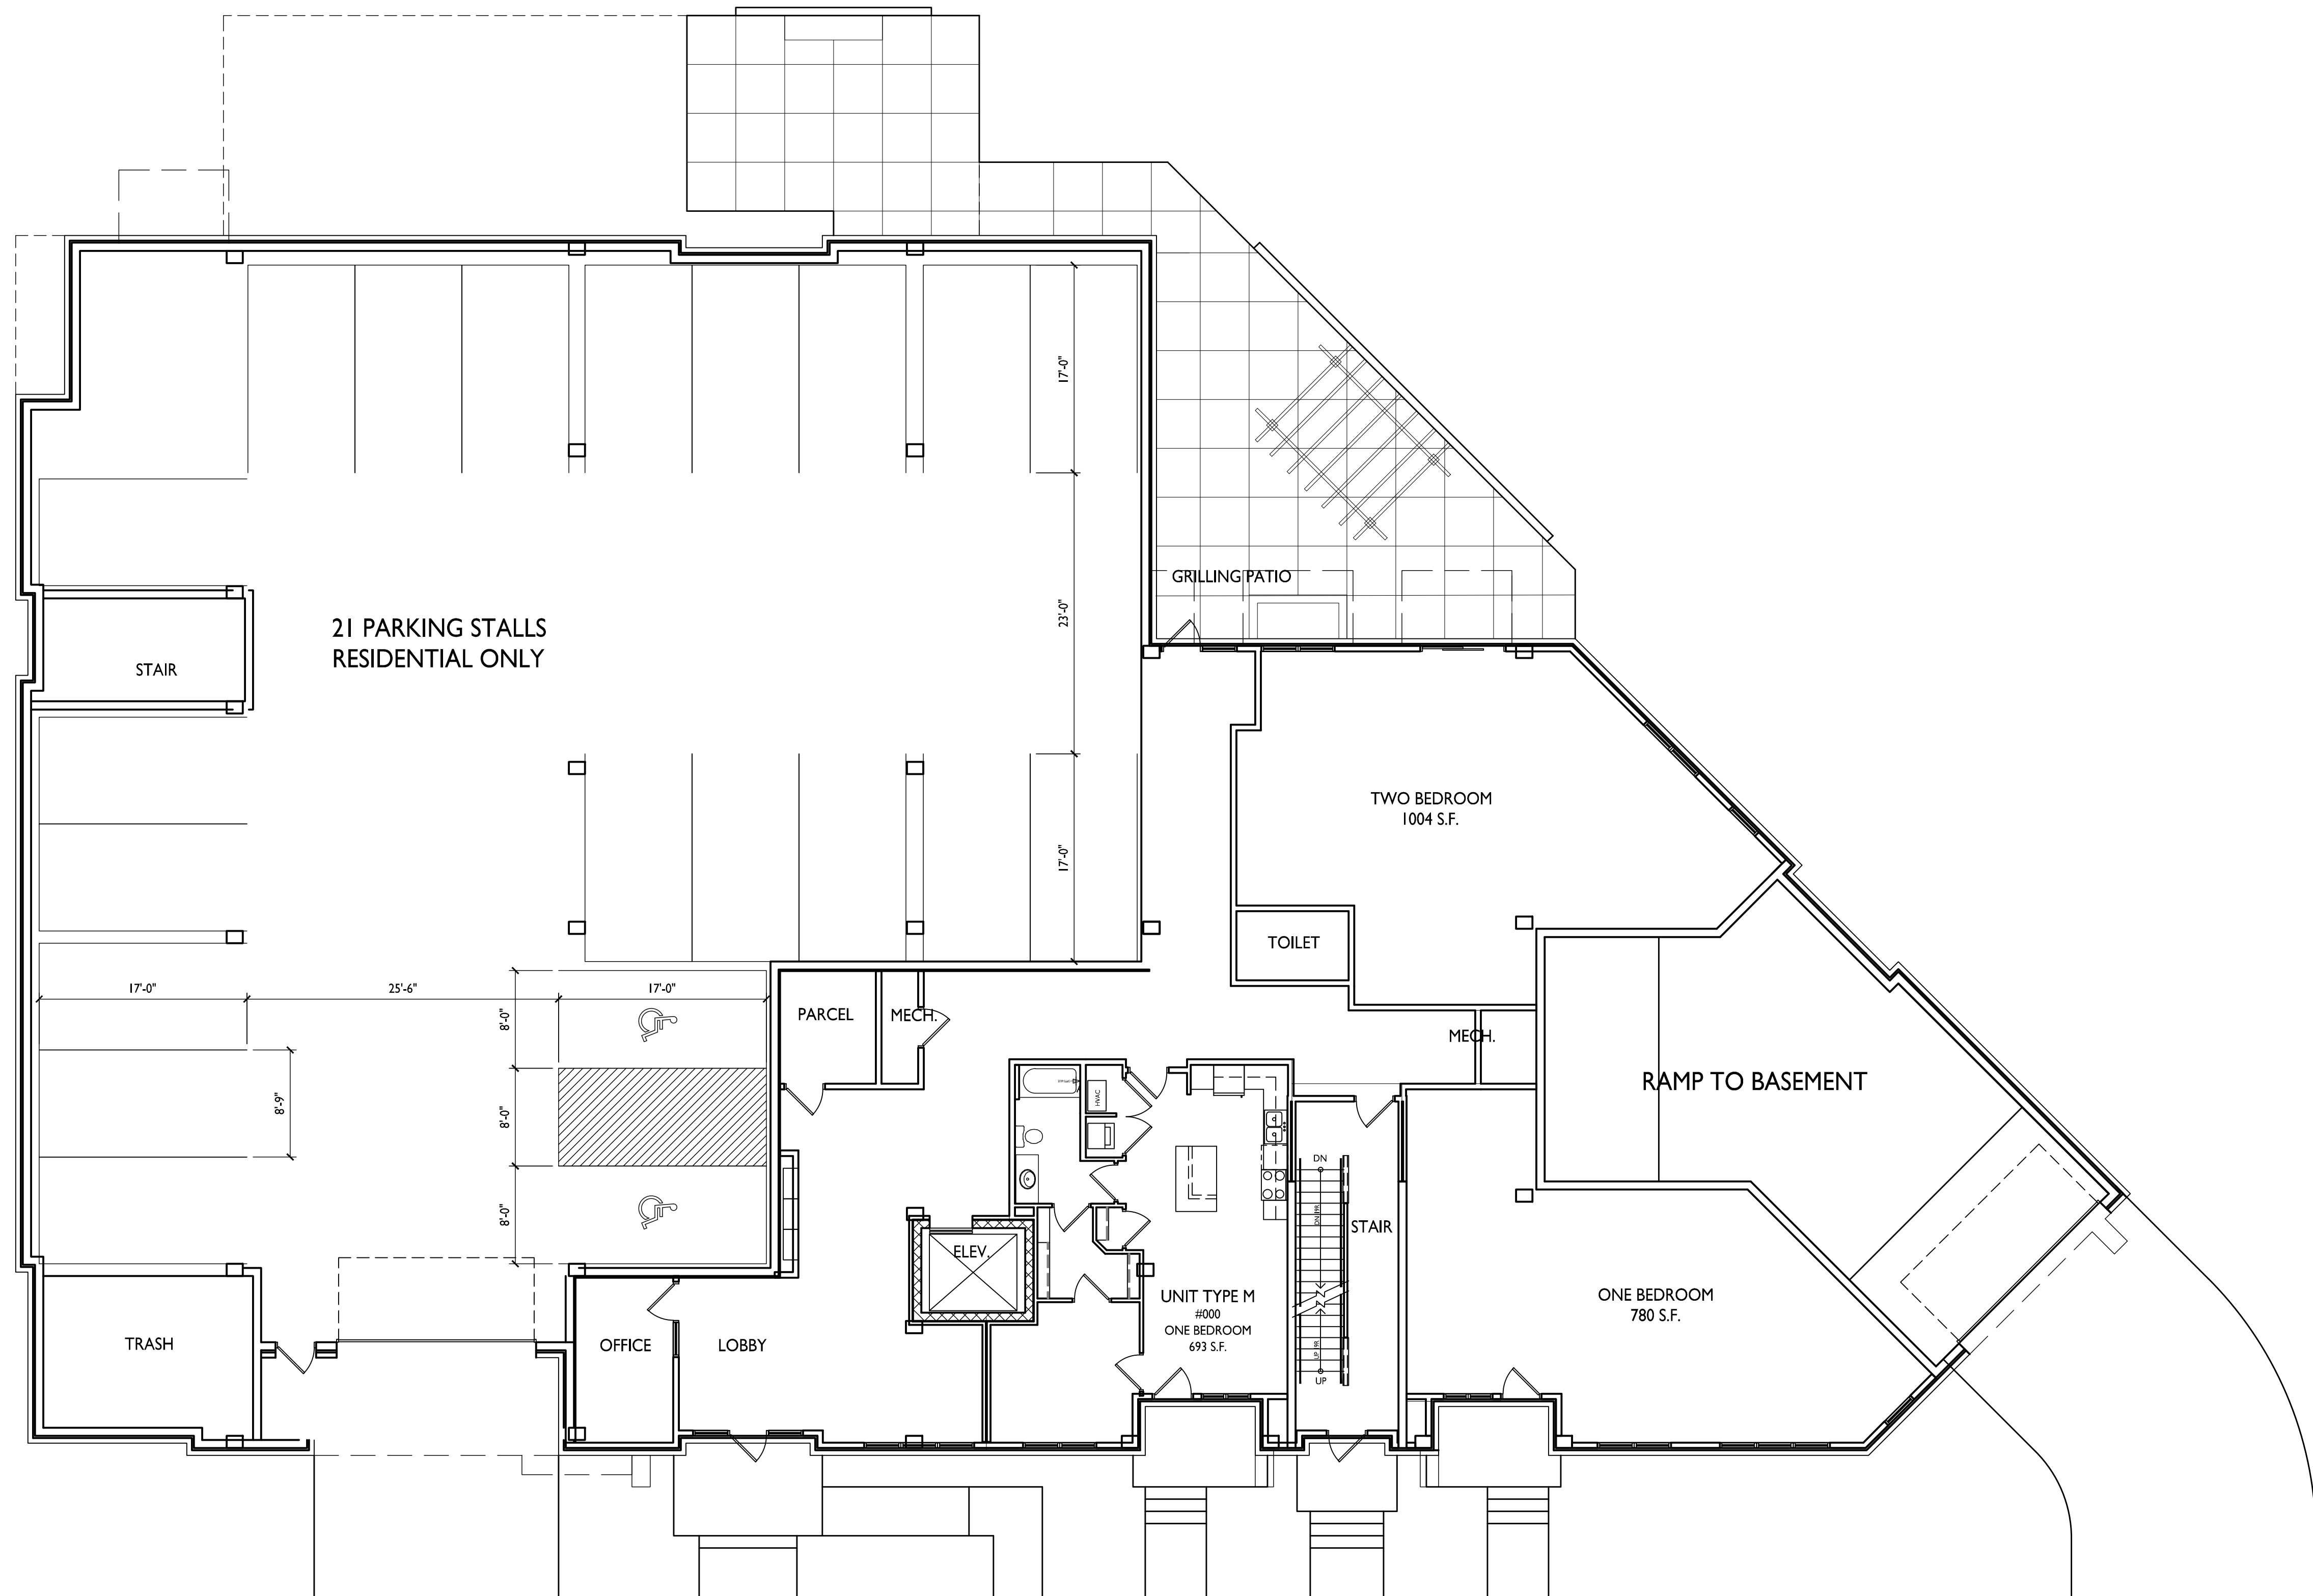

FIRST FLOOR PLAN
1/8" = 1'-0"

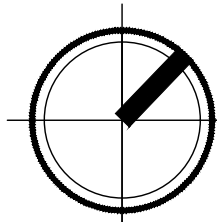



knothe • bruce
ARCHITECTS

Phone: 7601 University Ave, Ste 201
608.836.3690 Middleton, WI 53562

ISSUED
Issued for Land Use Submittal - March 6, 2019


PROJECT TITLE
West Wilson St
Apartment
Development

616 - 632 W. Wilson St
SHEET TITLE
Second Floor Plan


SHEET NUMBER


A-1.2

PROJECT NO. 1862
© Knothe & Bruce Architects, LLC

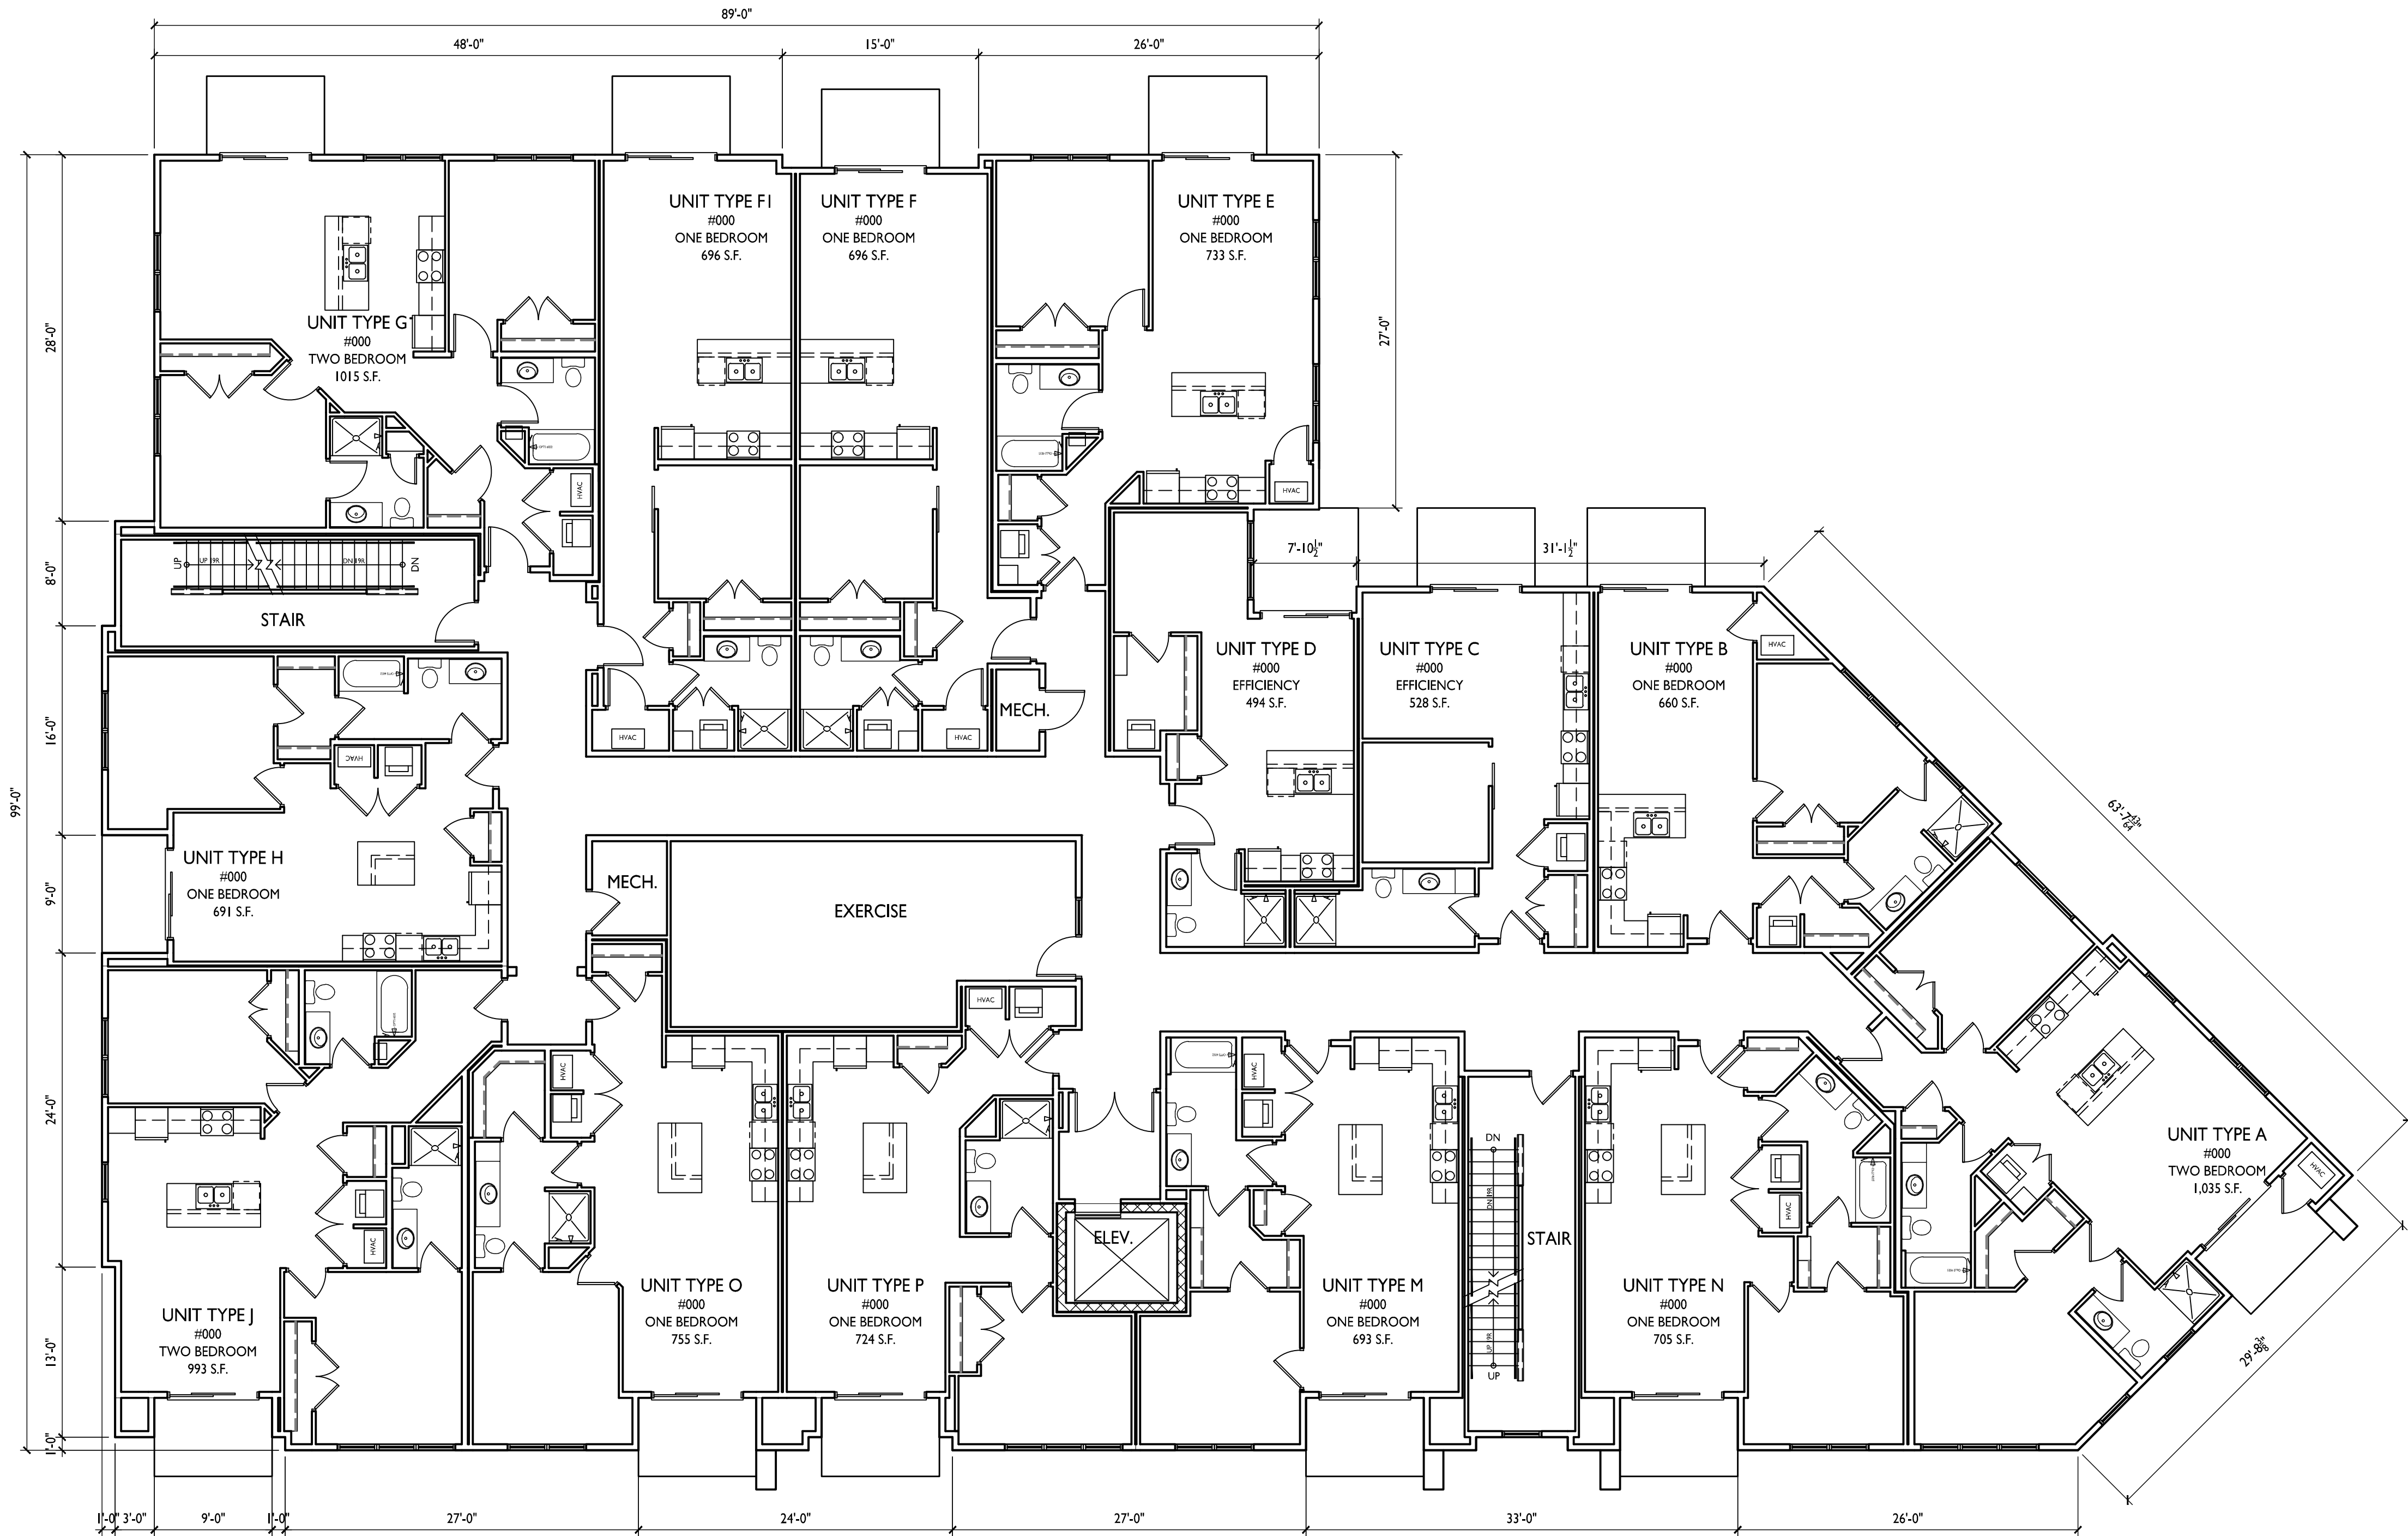

1 SECOND FLOOR PLAN
A-1.2 1/8" = 1'-0"

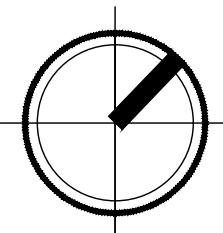

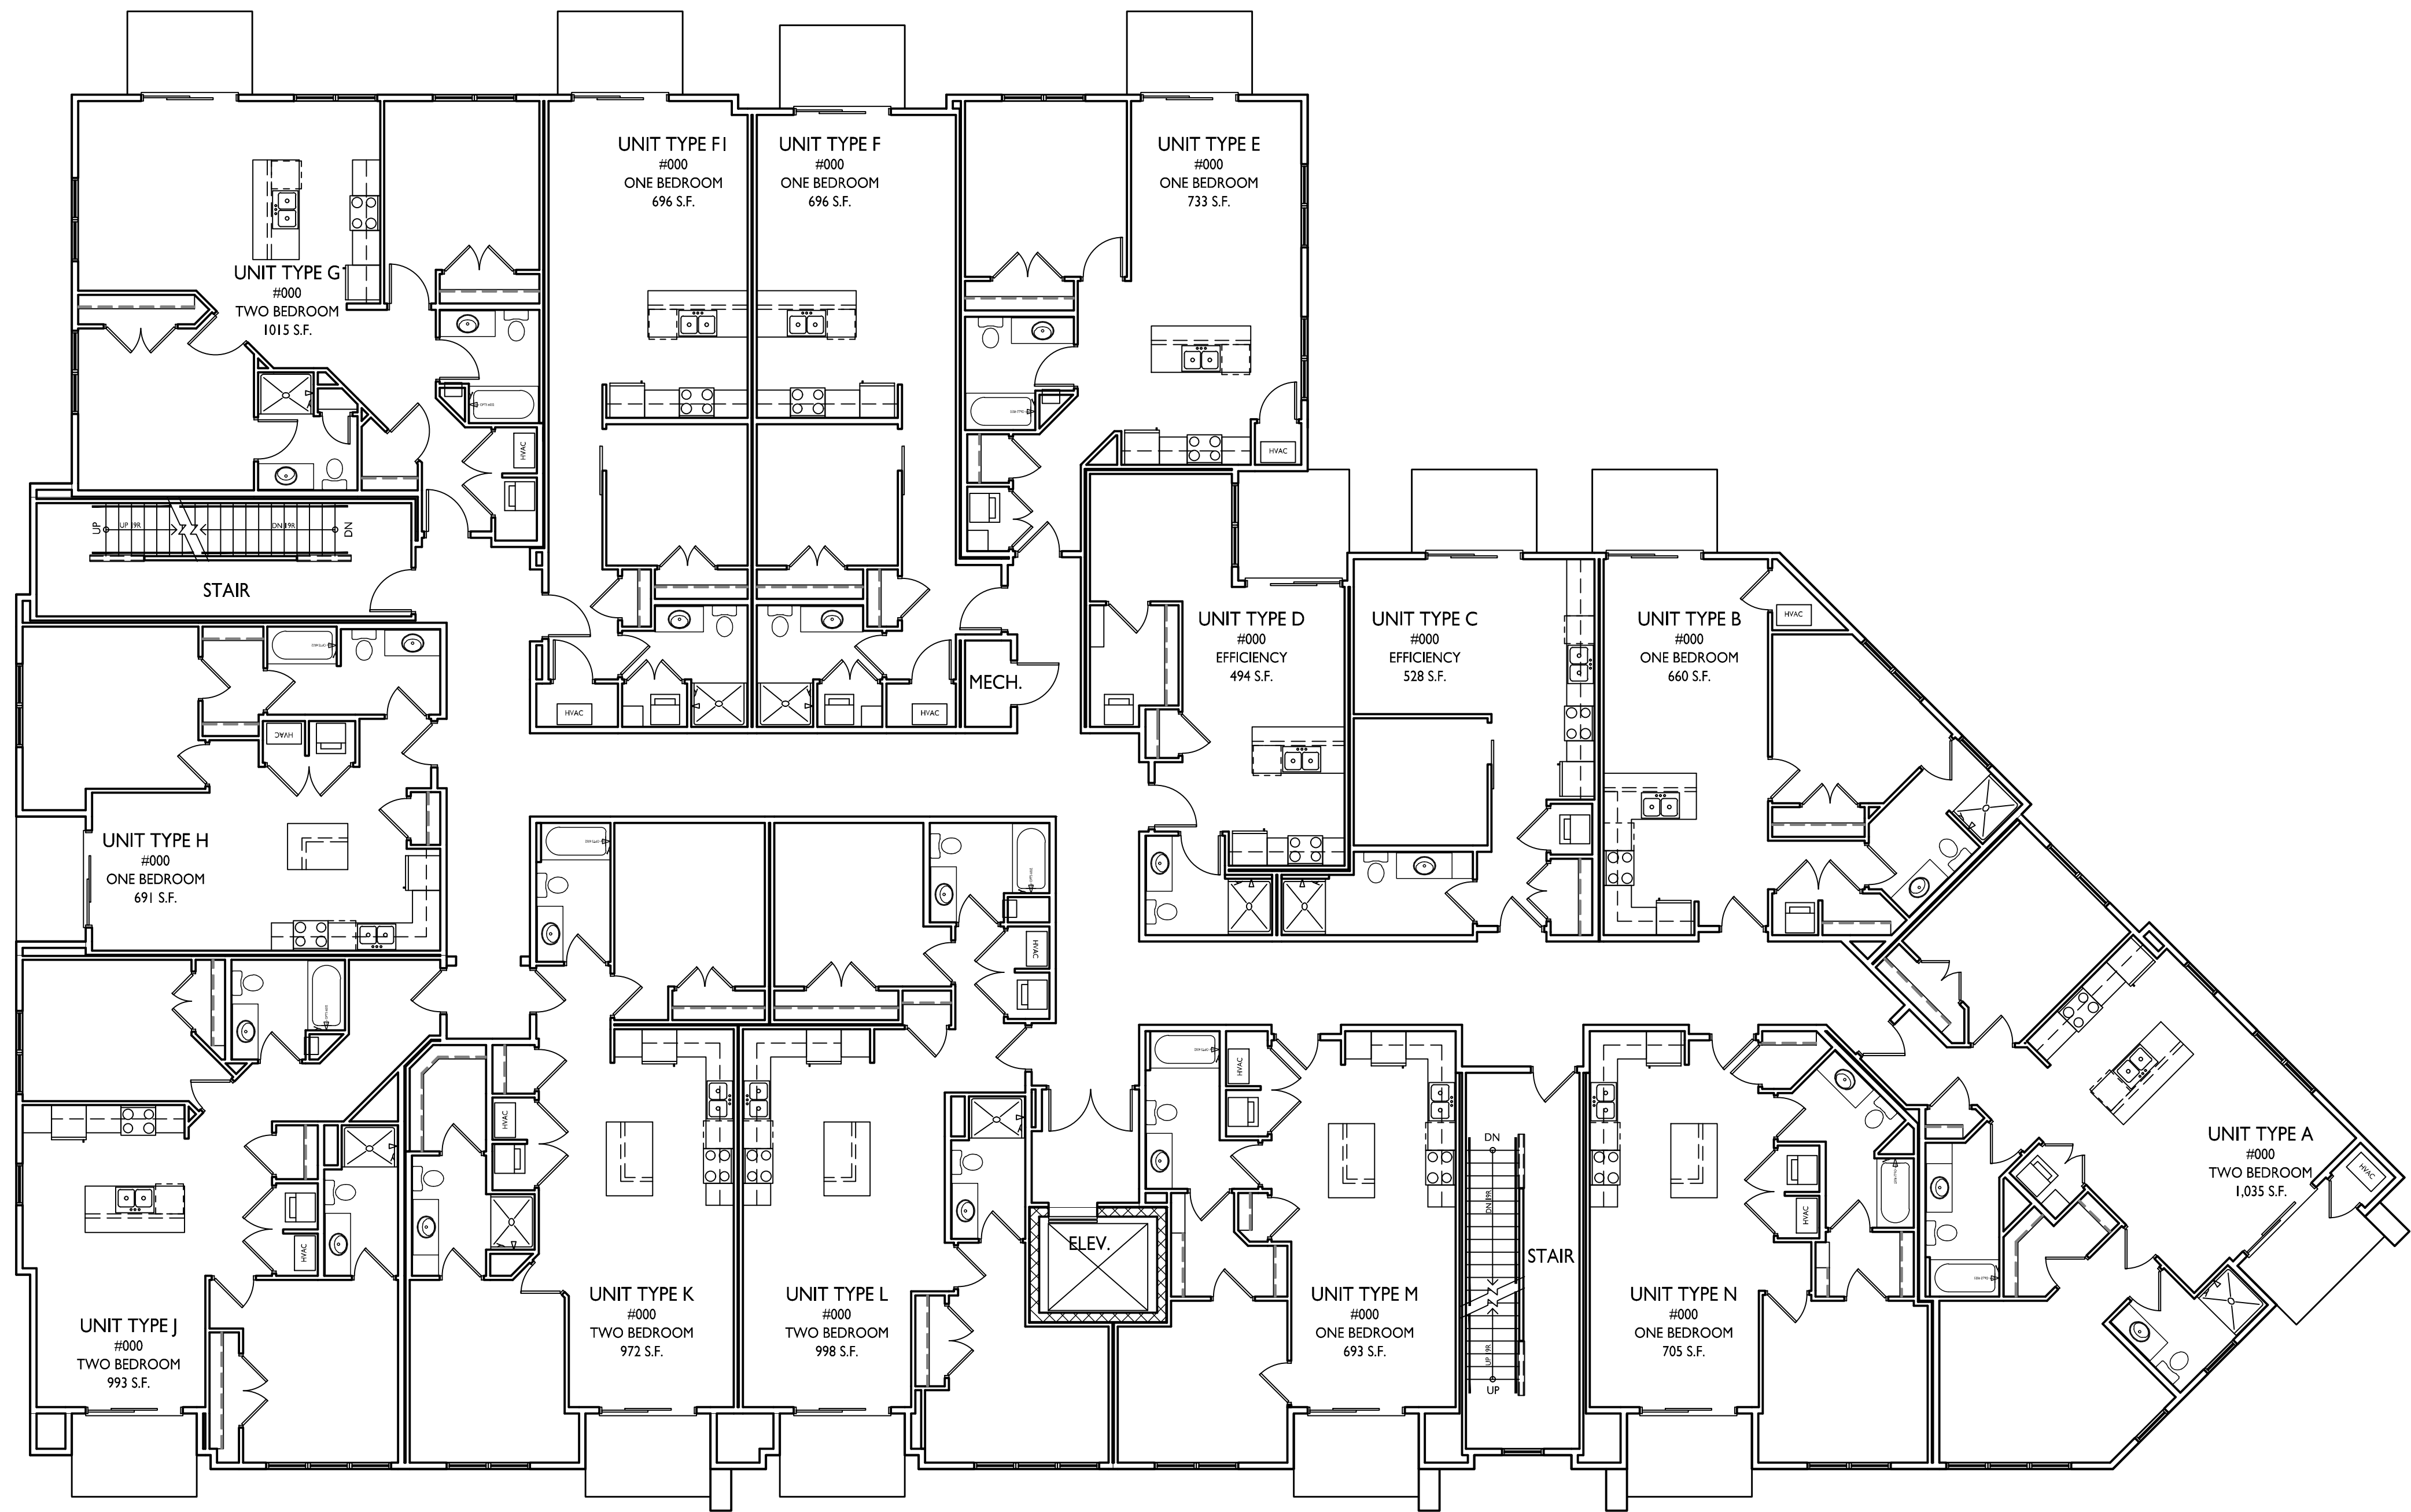

ISSUED
Issued for Land Use Submittal - March 6, 2019

PROJECT TITLE
**West Wilson St
Apartment
Development**

616 - 632 W. Wilson St
SHEET TITLE
**Third & Fourth
Floor Plan**

SHEET NUMBER

A-1.3


PROJECT NO. 1862
© Knothe & Bruce Architects, LLC



I
A-1.4

FIFTH FLOOR PLAN

1/8" = 1'-0"

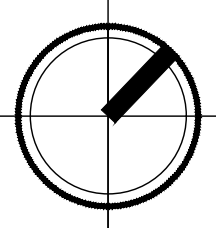

ISSUED
Issued for Land Use Submittal - March 6, 2019

PROJECT TITLE
West Wilson St
Apartment
Development

616 - 632 W. Wilson St
SHEET TITLE
Fifth Floor Plan

SHEET NUMBER

A-1.4
PROJECT NO. 1862
© Knothe & Bruce Architects, LLC



1 FRONT ELEVATION
A-2.1 1/8" = 1'-0"

EXTERIOR MATERIAL SCHEDULE	
BUILDING ELEMENT	COLOR
METAL SIDING - CORRUGATED	WEATHERED ZINC
COMPOSITE METAL PANEL	SILVER
BRICK VENEER	MED IRON SPOT VELOUR
WINDOWS	BLACK
ALUM. STOREFRONT	BLACK
METAL DOORS/FRAMES	BLACK
GARAGE DOORS	WHITE
STONE SILLS & BANDS	TBD
RAILINGS	BLACK



2 REAR ELEVATION
A-2.1 1/8" = 1'-0"



knothe + bruce
ARCHITECTS

knothebruce.com 608.836.3690
7601 University Ave. • Suite 201 • Middleton, WI 53562

KEY PLAN

ISSUED
Issued for Review - Februaru 1, 2019
Issued for land Use - March 6th, 2019

PROJECT TITLE
West Wilson
St Apartment
Development

616 - 632 W.
Wilson St.

SHEET TITLE
Exterior
Elevations

SHEET NUMBER

A-2.2

PROJECT NUMBER 1862

© 2015 Knothe & Bruce Architects, LLC



EXTERIOR MATERIAL SCHEDULE	
BUILDING ELEMENT	COLOR
METAL SIDING - CORRUGATED	WEATHERED ZINC
COMPOSITE METAL PANEL	SILVER
BRICK VENEER	MED IRON SPOT VELOUR
WINDOWS	BLACK
ALUM. STOREFRONT	BLACK
METAL DOORS/FRAMES	BLACK
GARAGE DOORS	WHITE
STONE SILLS & BANDS	TBD
RAILINGS	BLACK

1 FRONT ELEVATION - ANGLED
A-2.2 1/8" = 1'-0"



2 REAR ELEVATION - ANGLED
A-2.2 1/8" = 1'-0"



TYPICAL MATERIALS

- METAL SIDING AND TRIM
- VINYL WINDOWS
- COMPOSITE METAL PANELS
- ALUMINUM RAILINGS
- BRICK VENEER
- CAST STONE SILLS, BANDS

EXTERIOR MATERIAL SCHEDULE

BUILDING ELEMENT	COLOR
METAL SIDING - CORRUGATED	WEATHERED ZINC
COMPOSITE METAL PANEL	SILVER
BRICK VENEER	MED IRON SPOT VELOUR
WINDOWS	BLACK
ALUM. STOREFRONT	BLACK
METAL DOORS/FRAMES	BLACK
GARAGE DOORS	WHITE
STONE SILLS & BANDS	TBD
RAILINGS	BLACK

1 FRONT ELEVATION - RENDER
A-2.4 1/8" = 1'-0"



TYPICAL MATERIALS

- METAL SIDING AND TRIM
- VINYL WINDOWS
- ALUMINUM RAILINGS
- BRICK VENEER
- CAST STONE SILLS, BANDS

2 REAR ELEVATION - RENDER
A-2.4 1/8" = 1'-0"



1
A-2.5
FRONT ELEVATION - ANGLED - RENDERED
1/8" = 1'-0"

TYPICAL MATERIALS

- METAL SIDING AND TRIM
- VINYL WINDOWS
- COMPOSITE METAL PANELS
- ALUMINUM RAILINGS
- BRICK VENEER
- CAST STONE SILLS, BANDS

EXTERIOR MATERIAL SCHEDULE

BUILDING ELEMENT	COLOR
METAL SIDING - CORRUGATED	WEATHERED ZINC
COMPOSITE METAL PANEL	SILVER
BRICK VENEER	MED IRON SPOT VELOUR
WINDOWS	BLACK
ALUM. STOREFRONT	BLACK
METAL DOORS/FRAMES	BLACK
GARAGE DOORS	WHITE
STONE SILLS & BANDS	TBD
RAILINGS	BLACK



2
A-2.5
REAR ELEVATION - ANGLED - RENDER
1/8" = 1'-0"

TYPICAL MATERIALS

- METAL SIDING AND TRIM
- VINYL WINDOWS
- ALUMINUM RAILINGS
- BRICK VENEER
- CAST STONE SILLS, BANDS



knothe • bruce
ARCHITECTS

knothebruce.com 608.836.3690
7601 University Ave. • Suite 201 • Middleton, WI 53562

KEY PLAN

ISSUED
Issued for Review - Februaru 1, 2019
Issued for land Use - March 6th, 2019

PROJECT TITLE
West Wilson
St Apartment
Development

616 - 632 W.
Wilson St.

SHEET TITLE
Exterior
Elevations -
Render

SHEET NUMBER

A-2.5

PROJECT NUMBER 1862

© 2015 Knothe & Bruce Architects, LLC

EXTERIOR MATERIAL SCHEDULE		
BUILDING ELEMENT	MANUFACTURER	COLOR
METAL SIDING - CORRUGATED	MCELROY METAL	WEATHERED ZINC
COMPOSITE METAL PANEL	REYNOBOND	SILVER
BRICK VENEER	YANKEE HILL	MED IRON SPOT VELOUR
WINDOWS	ANDERSEN	BLACK
ALUM. STOREFRONT	N/A	BLACK
METAL DOORS/FRAMES	N/A	BLACK
GARAGE DOORS	N/A	WHITE
STONE SILLS & BANDS	EDWARDS	TBD
RAILINGS	SUPERIOR	BLACK



1
A-2.6
SIDE ELEVATION - RENDER
1/8" = 1'-0"

ISSUED
Issued for Review - Februaru 1, 2019
Issued for land Use - March 6th, 2019

PROJECT TITLE
West Wilson
St Apartment
Development

616 - 632 W.
Wilson St.

SHEET TITLE
Exterior
Elevations -
Render

SHEET NUMBER



West Wilson St Apartment Development

616 - 632 W. Wilson St.

East View

A-2.7





West Wilson St Apartment Development

616 - 632 W. Wilson St.

South View

A-2.8

