

GENERAL NOTES:

1. THE APPLICANT SHALL REPLACE ALL SIDEWALK AND CURB AND GUTTER THAT ABUTS THE PROPERTY THAT IS DAMAGED BY THE CONSTRUCTION, OR ANY SIDEWALK AND CURB AND GUTTER WHICH THE CITY ENGINEER DETERMINES NEEDS TO BE REPLACED BECAUSE IT IS NOT AT A DESIRABLE GRADE, REGARDLESS OF WHETHER THE CONDITION EXISTED PRIOR TO BEGINNING CONSTRUCTION.

2. ALL WORK IN THE PUBLIC RIGHT OF WAY SHALL BE PERFORMED BY A CITY-LICENSED CONTRACTOR.

3. ALL DAMAGE TO THE PAVEMENT ON CITY STREETS, AND ADJACENT TO THIS DEVELOPMENT SHALL BE RESTORED IN ACCORDANCE WITH THE CITY OF MADISON'S PAVEMENT PATCHING CRITERIA.

4. ALL PROPOSED STREET TREE REMOVALS WITHIN THE RIGHT OF WAY SHALL BE REVIEWED BY CITY FORESTRY BEFORE THE PLAN COMMISSION MEETING. STREET TREE REMOVALS REQUIRE APPROVAL AND A TREE REMOVAL PERMIT ISSUED BY CITY FORESTRY. ANY STREET TREE REMOVALS REQUESTED AFTER THE DEVELOPMENT PLAN IS APPROVED BY THE PLAN COMMISSION OR THE BOARD OF PUBLIC WORKS AND CITY FORESTRY WILL REQUIRE A MINIMUM OF A 72-HOUR REVIEW PERIOD WHICH SHALL INCLUDE THE NOTIFICATION OF THE ALDERPERSON WITHIN WHO'S DISTRICT IS AFFECTED BY THE STREET TREE REMOVAL(S) PRIOR TO A TREE REMOVAL PERMIT BEING ISSUED.

5. AS DEFINED BY THE SECTION 107.13 OF CITY OF MADISON STANDARD SPECIFICATIONS FOR PUBLIC WORKS CONSTRUCTION: NO EXCAVATION IS PERMITTED WITHIN 5 FEET OF THE TRUNK OF THE STREET TREE OR WHEN CUTTING ROOTS OVER 3 INCHES IN DIAMETER. IF EXCAVATION IS NECESSARY, THE CONTRACTOR SHALL CONTACT MADISON CITY FORESTRY (266-4816) PRIOR TO EXCAVATION. CITY OF MADISON FORESTRY PERSONNEL SHALL ASSESS THE IMPACT TO THE TREE AND TO ITS ROOT SYSTEM PRIOR TO WORK COMMENCING. TREE PROTECTION SPECIFICATIONS CAN BE FOUND ON THE FOLLOWING WEBSITE: CITYOFMADISON.COM/BUSINESS/PW/SPECS.CFM

6. CONTRACTOR SHALL TAKE PRECAUTIONS DURING CONSTRUCTION TO NOT DISFIGURE, SCAR, OR IMPAIR THE HEALTH OF ANY STREET TREE. CONTRACTOR SHALL OPERATE EQUIPMENT IN A MANNER AS TO NOT DAMAGE THE BRANCHES OF THE STREET TREE(S). THIS MAY REQUIRE USING SMALLER EQUIPMENT AND LOADING AND UNLOADING MATERIALS IN A DESIGNATED SPACE AWAY FROM TREES ON THE CONSTRUCTION SITE. ANY DAMAGE OR INJURY TO EXISTING STREET TREES (EITHER ABOVE OR BELOW GROUND) SHALL BE REPORTED IMMEDIATELY TO CITY FORESTRY AT 266-4816. PENALTIES AND REMEDIATION SHALL BE REQUIRED.

7. SECTION 107.13(G) OF CITY OF MADISON STANDARD SPECIFICATIONS FOR PUBLIC WORKS CONSTRUCTION ADDRESSES SOIL COMPACTION NEAR STREET TREES AND SHALL BE FOLLOWED BY CONTRACTOR. THE STORAGE OF PARKED VEHICLES, CONSTRUCTION EQUIPMENT, BUILDING MATERIALS, REFUSE, EXCAVATED SPOILS OR DUMPING OF POISONOUS MATERIALS ON OR AROUND TREES AND ROOTS WITHIN FIVE (5) FEET OF THE TREE OR WITHIN THE PROTECTION ZONE IS PROHIBITED.

8. ON THIS PROJECT, STREET TREE PROTECTION ZONE FENCING IS REQUIRED. THE FENCING SHALL BE ERECTED BEFORE THE DEMOLITION, GRADING OR CONSTRUCTION BEGINS. THE FENCE SHALL INCLUDE THE ENTIRE WIDTH OF TERRACE AND, EXTEND AT LEAST 5 FEET ON BOTH SIDES OF THE OUTSIDE EDGE OF THE TREE TRUNK. DO NOT REMOVE THE FENCING TO ALLOW FOR DELIVERIES OR EQUIPMENT ACCESS THROUGH THE TREE PROTECTION ZONE.



9. STREET TREE PRUNING SHALL BE COORDINATED WITH MADISON FORESTRY AT A MINIMUM OF TWO WEEKS PRIOR TO THE START OF CONSTRUCTION FOR THIS PROJECT. ALL PRUNING SHALL FOLLOW THE AMERICAN NATIONAL STANDARDS INSTITUTE (ANSI) A300 - PART 1 STANDARDS FOR PRUNING.

10. AT LEAST ONE WEEK PRIOR TO STREET TREE PLANTING, CONTRACTOR SHALL CONTACT CITY FORESTRY AT (608) 266-4816 TO SCHEDULE INSPECTION AND APPROVAL OF NURSERY TREE STOCK AND REVIEW PLANTING SPECIFICATIONS WITH THE LANDSCAPER.

11. APPROVAL OF PLANS FOR THIS PROJECT DOES NOT INCLUDE ANY APPROVAL TO PRUNE, REMOVE, OR PLANT TREES IN THE PUBLIC RIGHT-OF-WAY. PERMISSION FOR SUCH ACTIVITIES MUST BE OBTAINED FROM THE CITY FORESTER (266-4816).

12. THE PUBLIC RIGHT-OF-WAY IS THE SOLE JURISDICTION OF THE CITY OF MADISON AND IS SUBJECT TO CHANGE AT ANY TIME. NO ITEMS SHOWN ON THIS SITE PLAN IN THE RIGHT-OF-WAY ARE PERMANENT AND MAY NEED TO BE REMOVED AT THE APPLICANTS EXPENSE UPON NOTIFICATION BY THE CITY.

SHEET INDEX	
SITE	
C-1.1	SITE PLAN
C-1.2	FIRE DEPARTMENT ACCESS
C-1.3	LOT COVERAGE
C-1.4	USABLE OPEN SPACE
C101	EXISTING CONDITIONS & DEMOLITION PLAN
C102	OVERALL SITE PLAN
C103	DETAILED SITE PLAN
C201	GRADING & EROSION PLAN
C202	UTILITY PLAN
LANDSCAPE PLAN	
L101	LANDSCAPE PLAN
ARCHITECTURAL	
A-1.0	BASEMENT PLAN
A-1.1	FIRST FLOOR PLAN
A-1.2	SECOND FLOOR PLAN
A-1.3	THIRD FLOOR PLAN
A-1.4	FOURTH FLOOR PLAN
A-1.5	FIFTH FLOOR PLAN
A-1.6	ROOF PLAN
A-201	EXTERIOR ELEVATIONS
A-202	EXTERIOR ELEVATIONS - COLORED
EXTERIOR RENDERINGS	

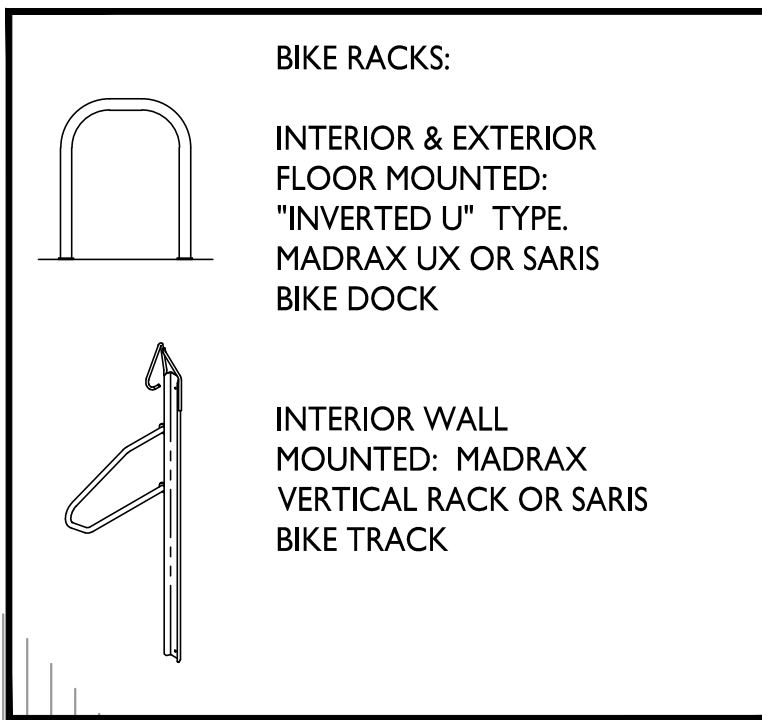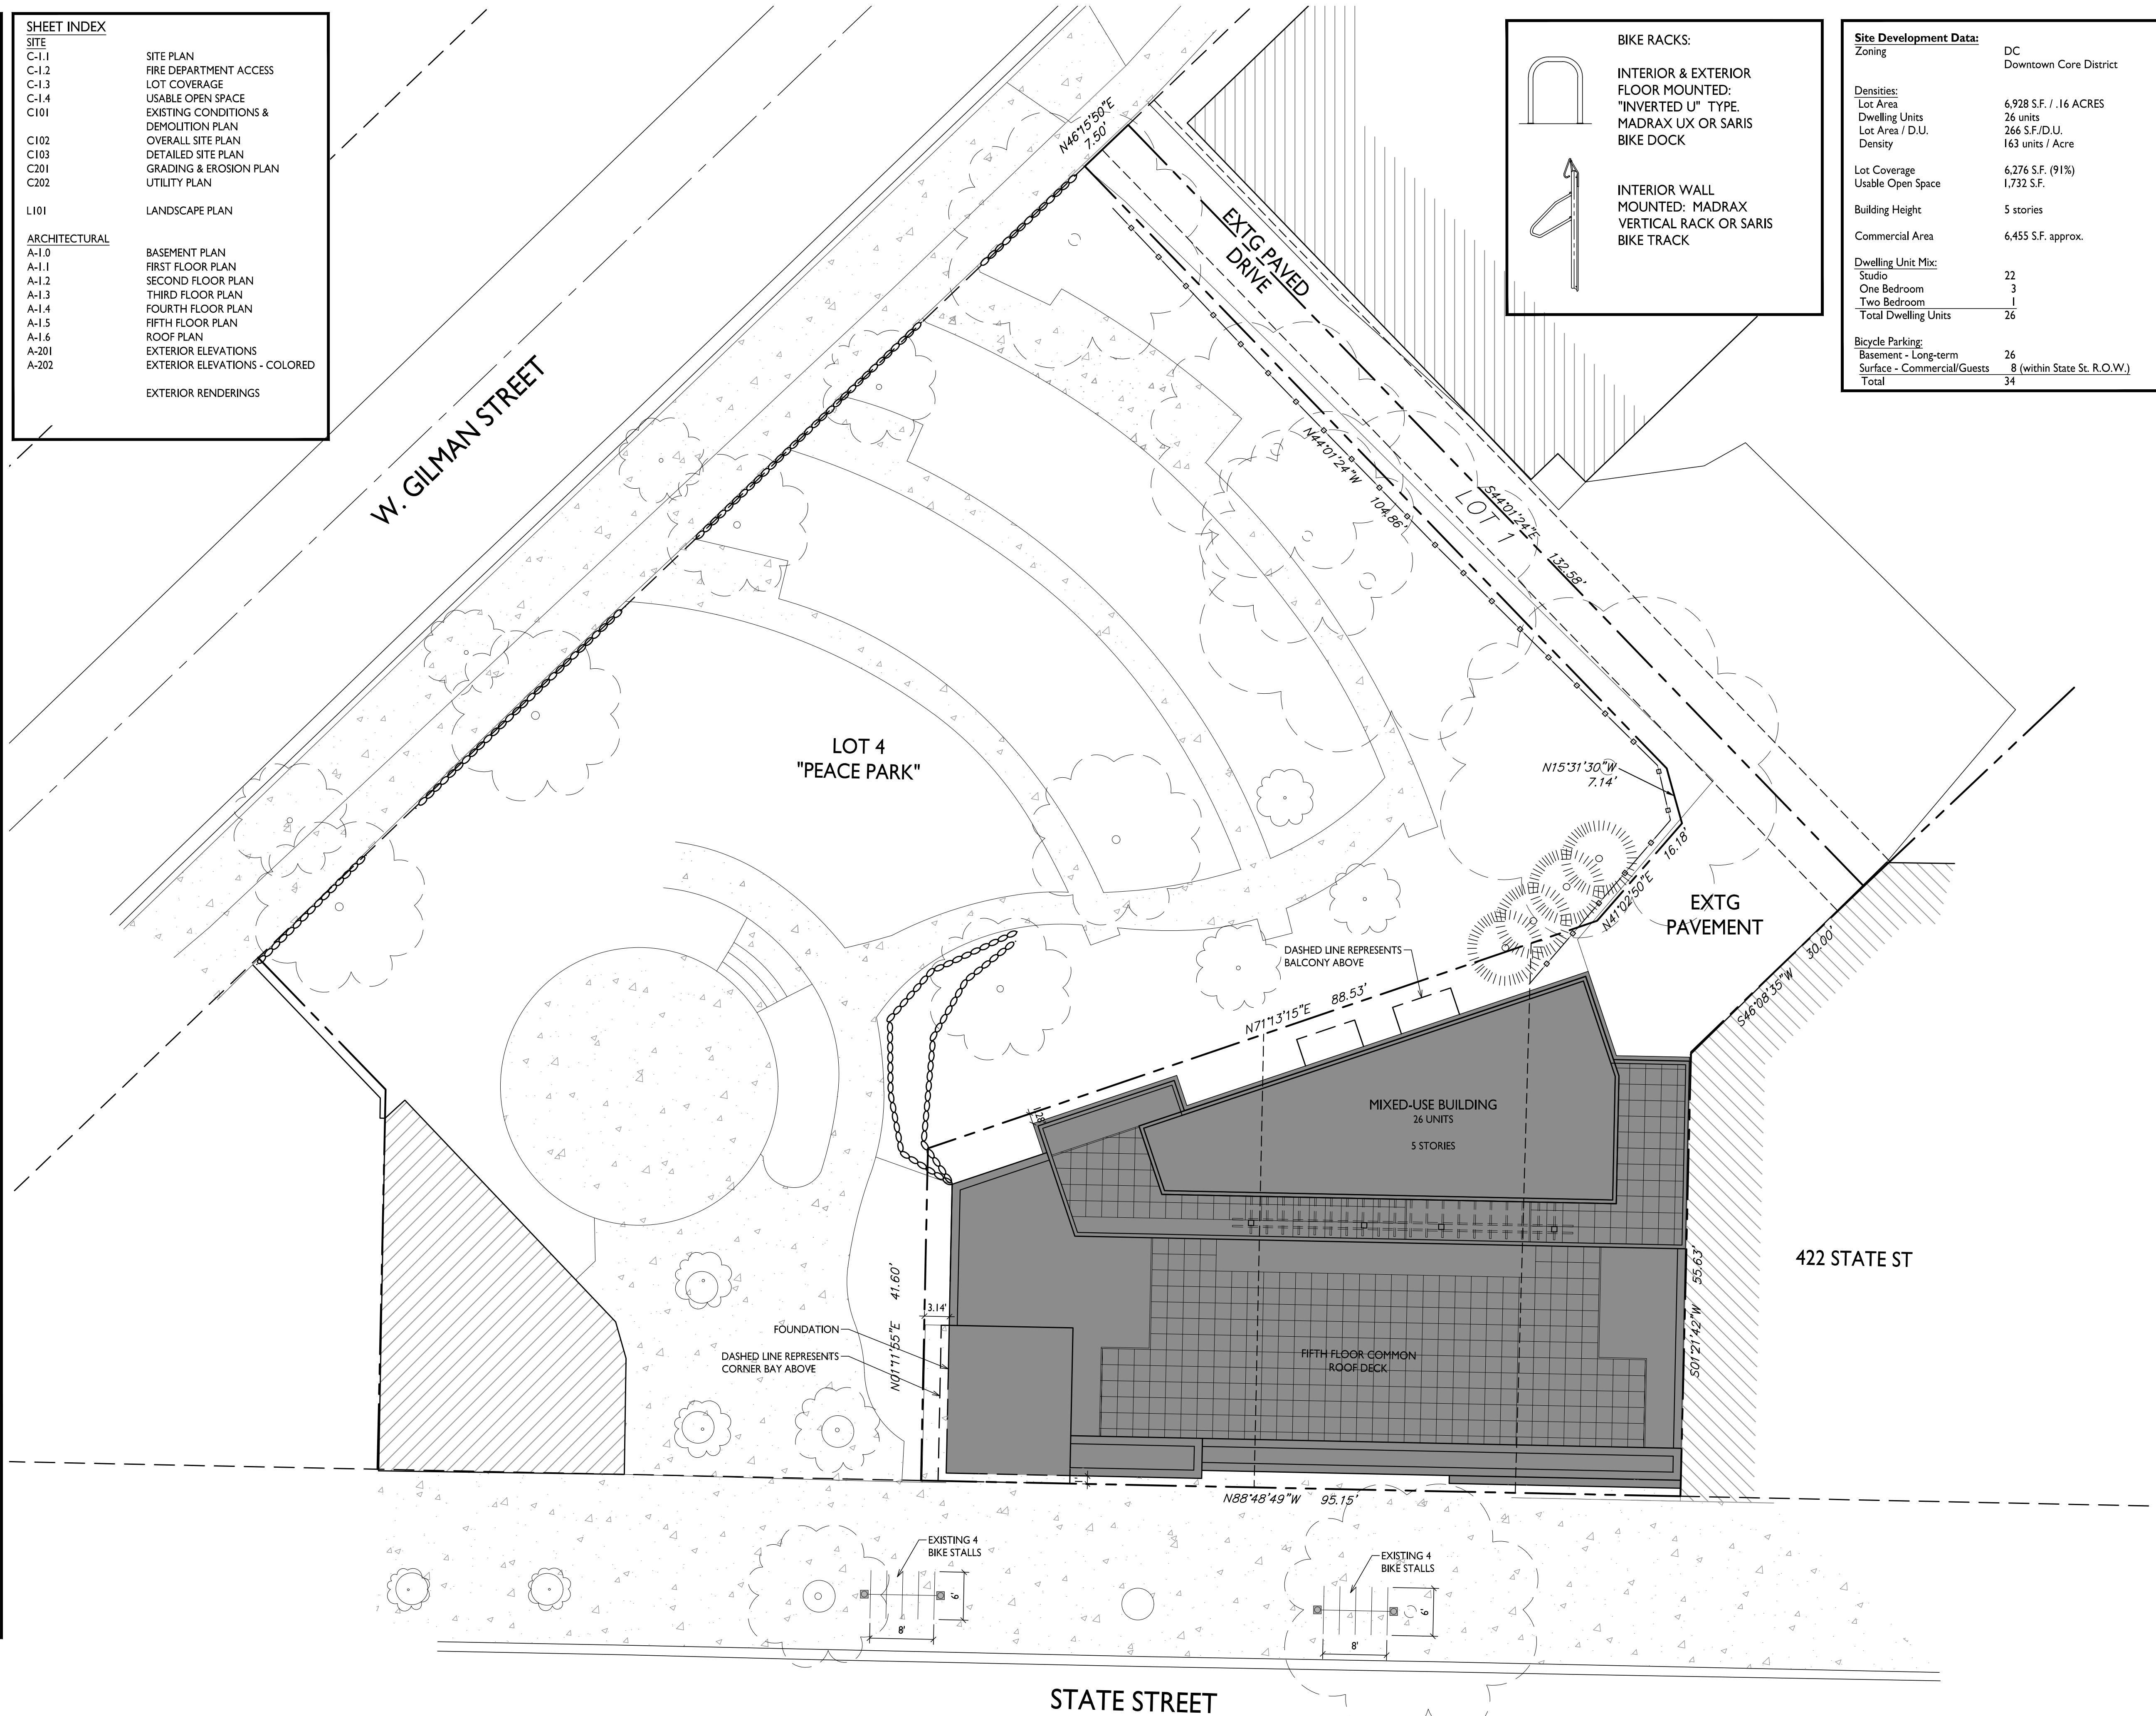

<u>Site Development Data:</u>	
Zoning	DC Downtown Core District
<u>Densities:</u>	
Lot Area	6,928 S.F. / .16 ACRES
Dwelling Units	26 units
Lot Area / D.U.	266 S.F./D.U.
Density	163 units / Acre
Lot Coverage	6,276 S.F. (91%)
Usable Open Space	1,732 S.F.
Building Height	5 stories
Commercial Area	6,455 S.F. approx.
<u>Dwelling Unit Mix:</u>	
Studio	22
One Bedroom	3
Two Bedroom	1
Total Dwelling Units	26
<u>Bicycle Parking:</u>	
Basement - Long-term	26
Surface - Commercial/Guests	8 (within State St. R.O.W.)
Total	34



knothe • bruce
ARCHITECTS

Phone: 7601 University Ave., Ste 201
608.836.3690 Middleton, WI 53562

ISSUED
Issued for UDC Informational - Jan. 24, 2022
Land Use & UDC Submittal - February 07, 2022
Updated Land Use & UDC Submittal - May 10, 2022
Updated Land Use & UDC Submittal - Oct. 26, 2022
Updated Land Use & UDC Submittal - Feb. 13, 2023

PROJECT TITLE
430, 432, 444
State Street



Madison, Wisconsin
SHEET TITLE
Fire Department
Access Plan

SHEET NUMBER

C-1.2



PROJECT NO. 1939


© Knothe & Bruce Architects, LLC

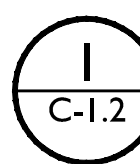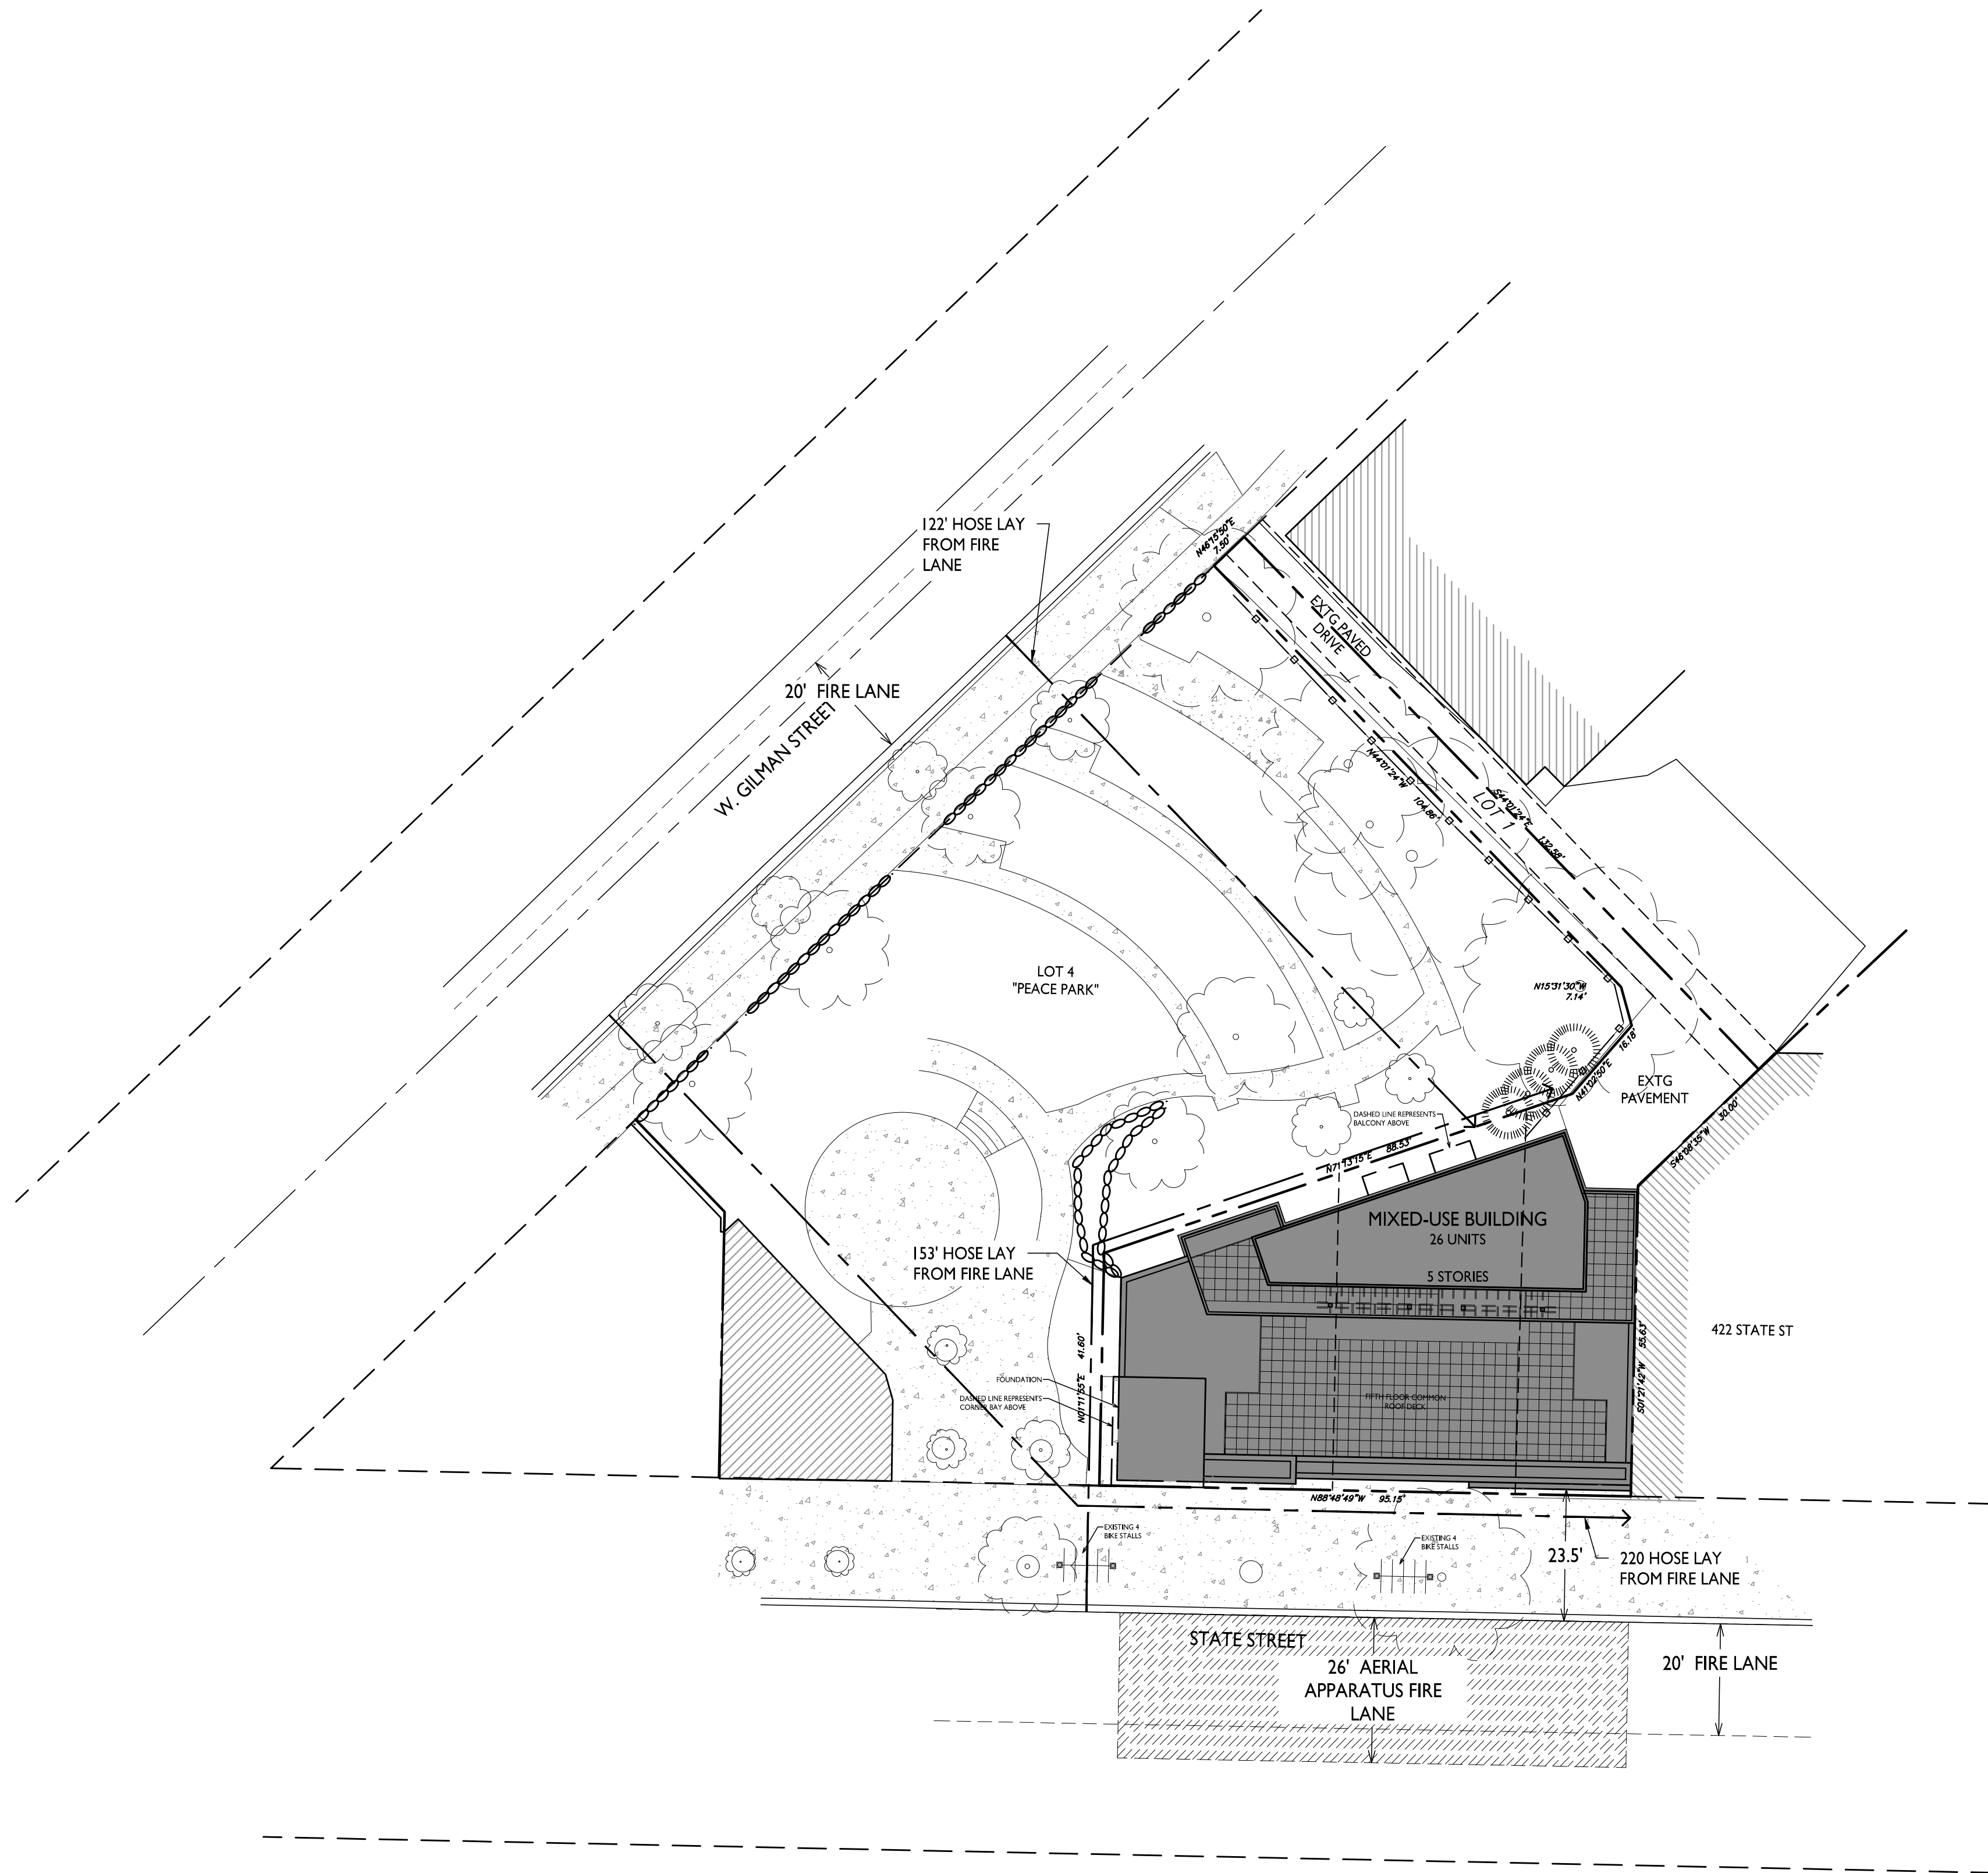

FIRE DEPARTMENT ACCESS PLAN

1" = 20'-0"

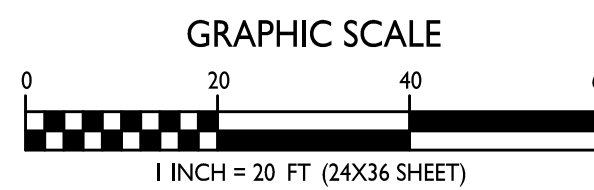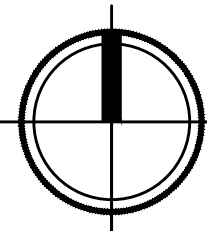

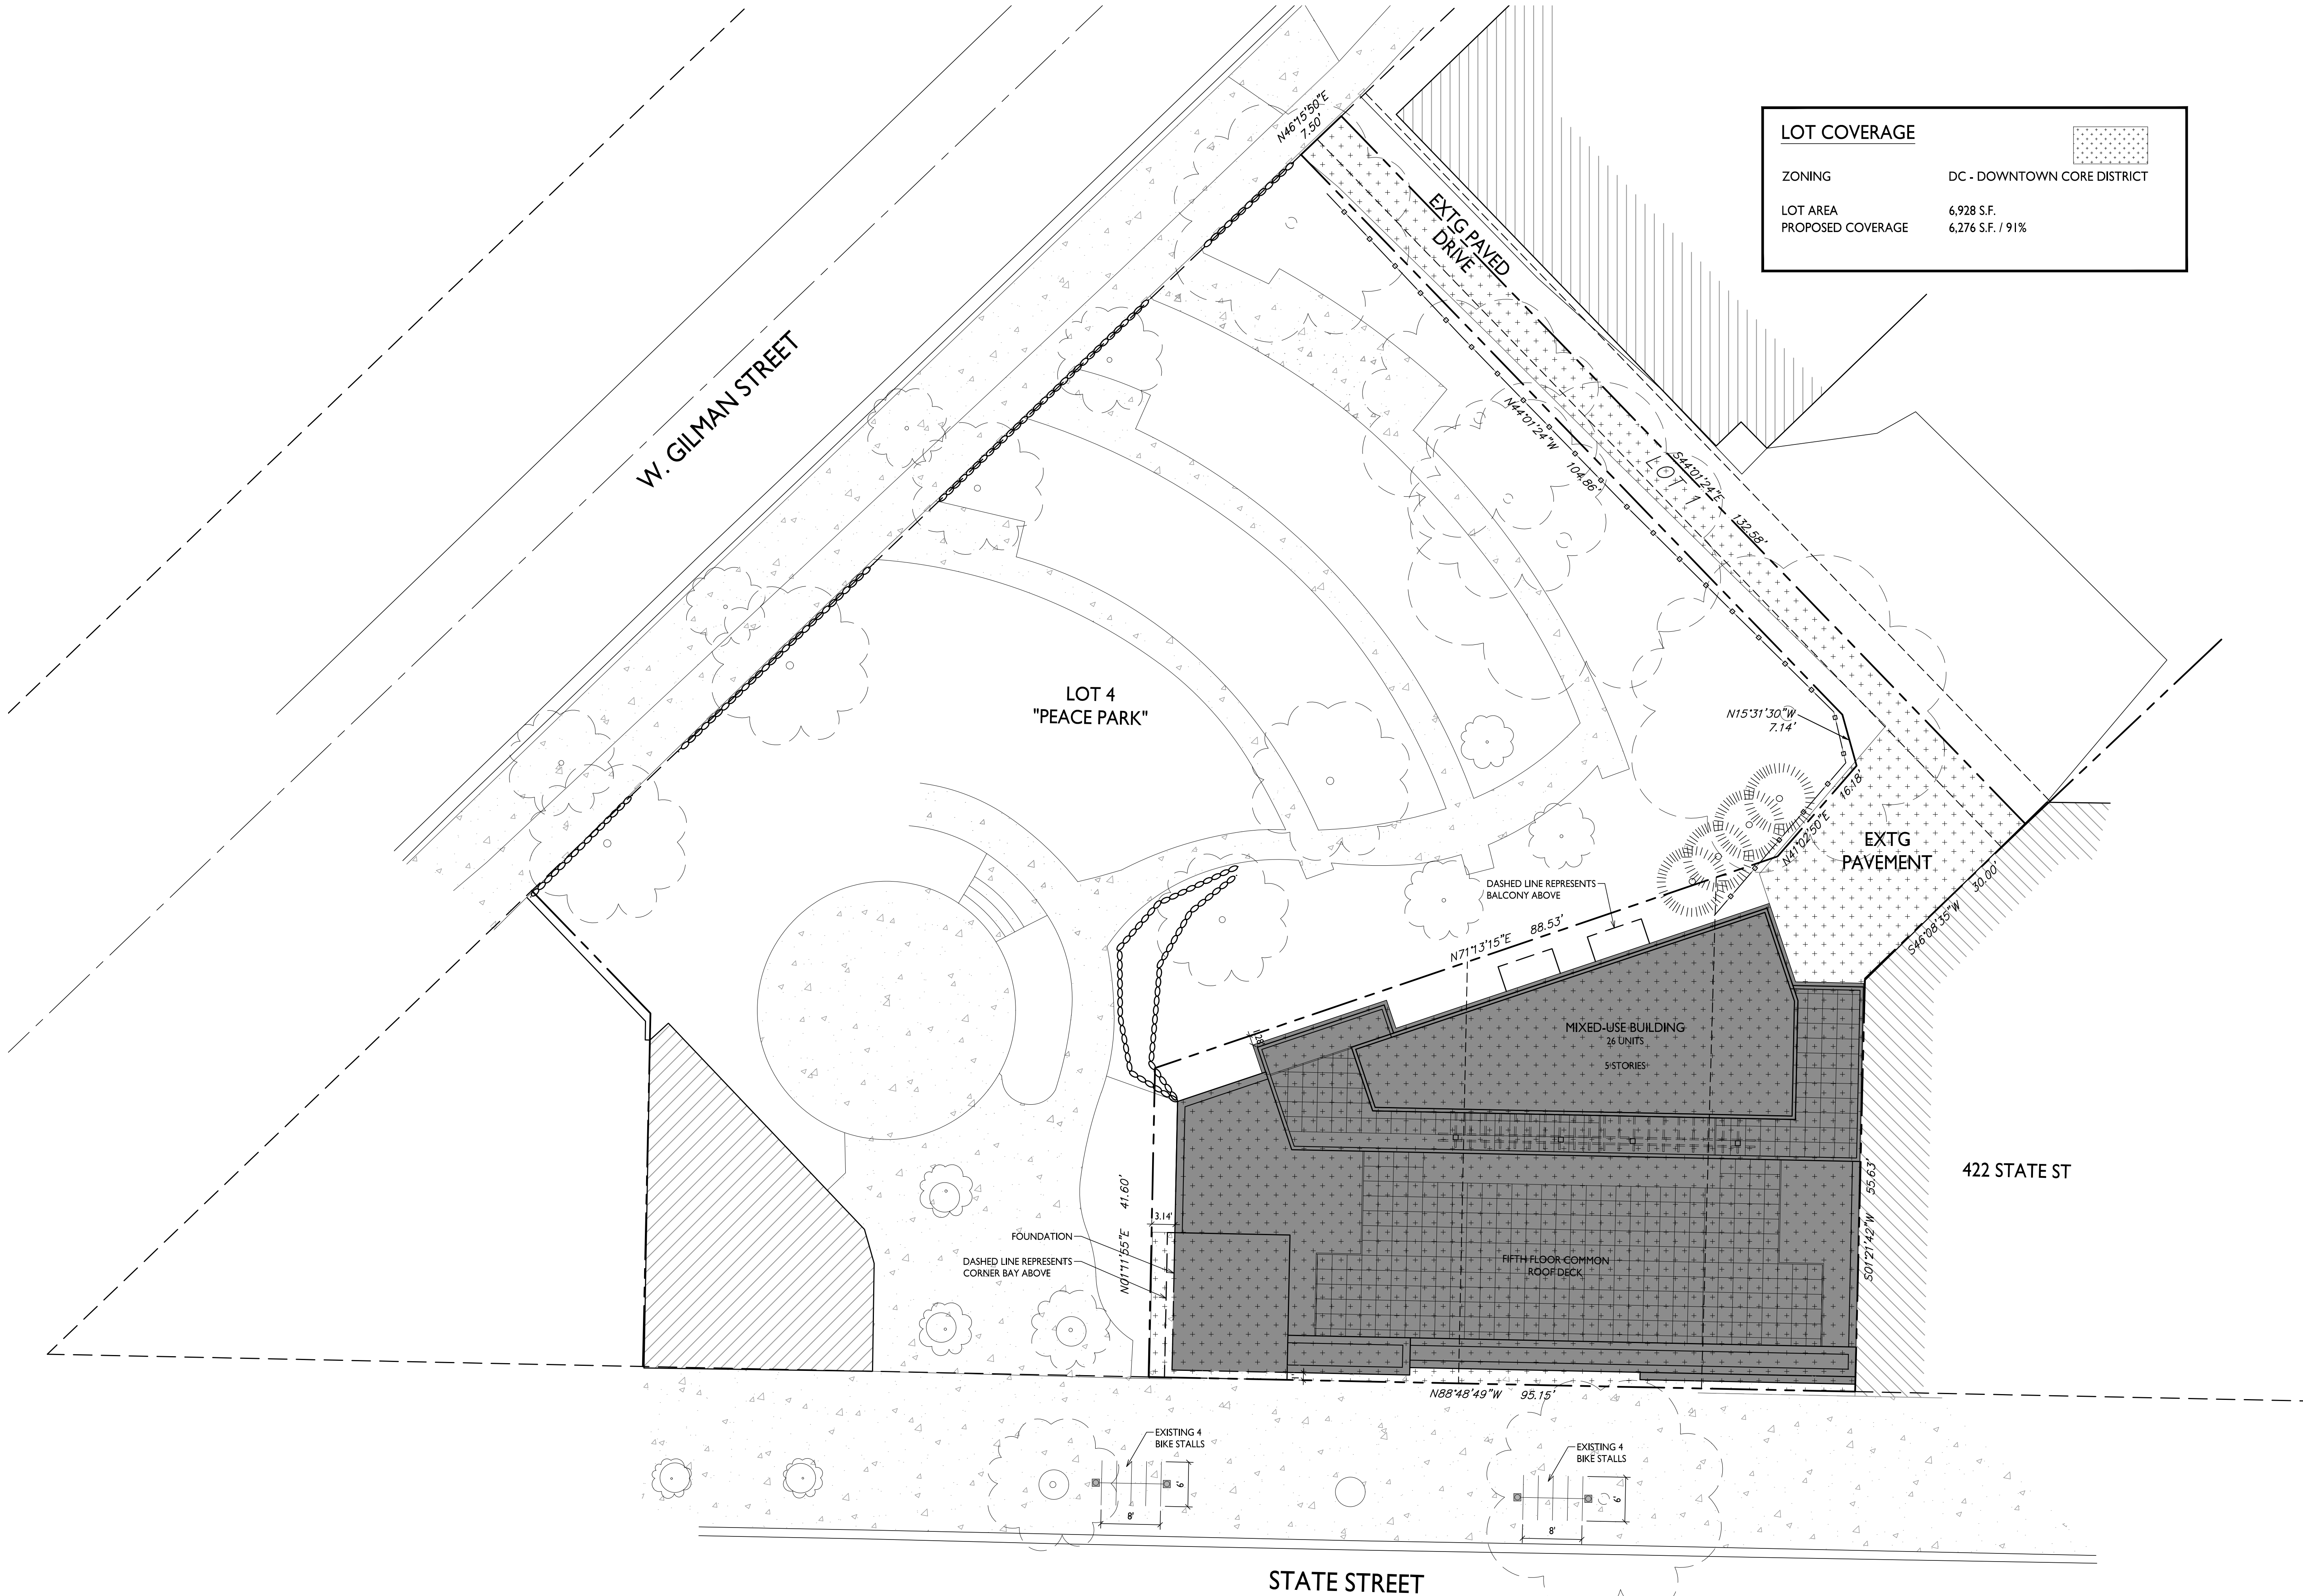



LOT COVERAGE	
ZONING	DC - DOWNTOWN CORE DISTRICT
LOT AREA	6,928 S.F.
PROPOSED COVERAGE	6,276 S.F. / 91%


ISSUED
Issued for UDC Informational - Jan. 24, 2022
Land Use & UDC Submittal - February 07, 2022
Updated Land Use & UDC Submittal - May 10, 2022
Updated Land Use & UDC Submittal - Oct. 26, 2022
Updated Land Use & UDC Submittal - Feb. 13, 2023

PROJECT TITLE
430, 432, 444
State Street

Madison, Wisconsin
SHEET TITLE
Lot Coverage

SHEET NUMBER

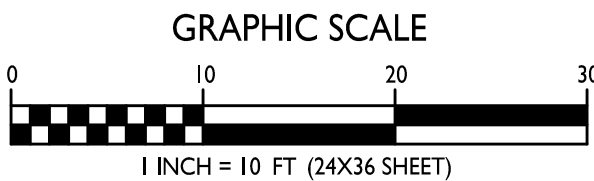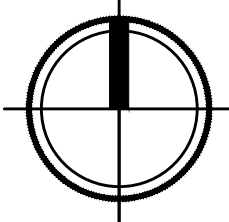

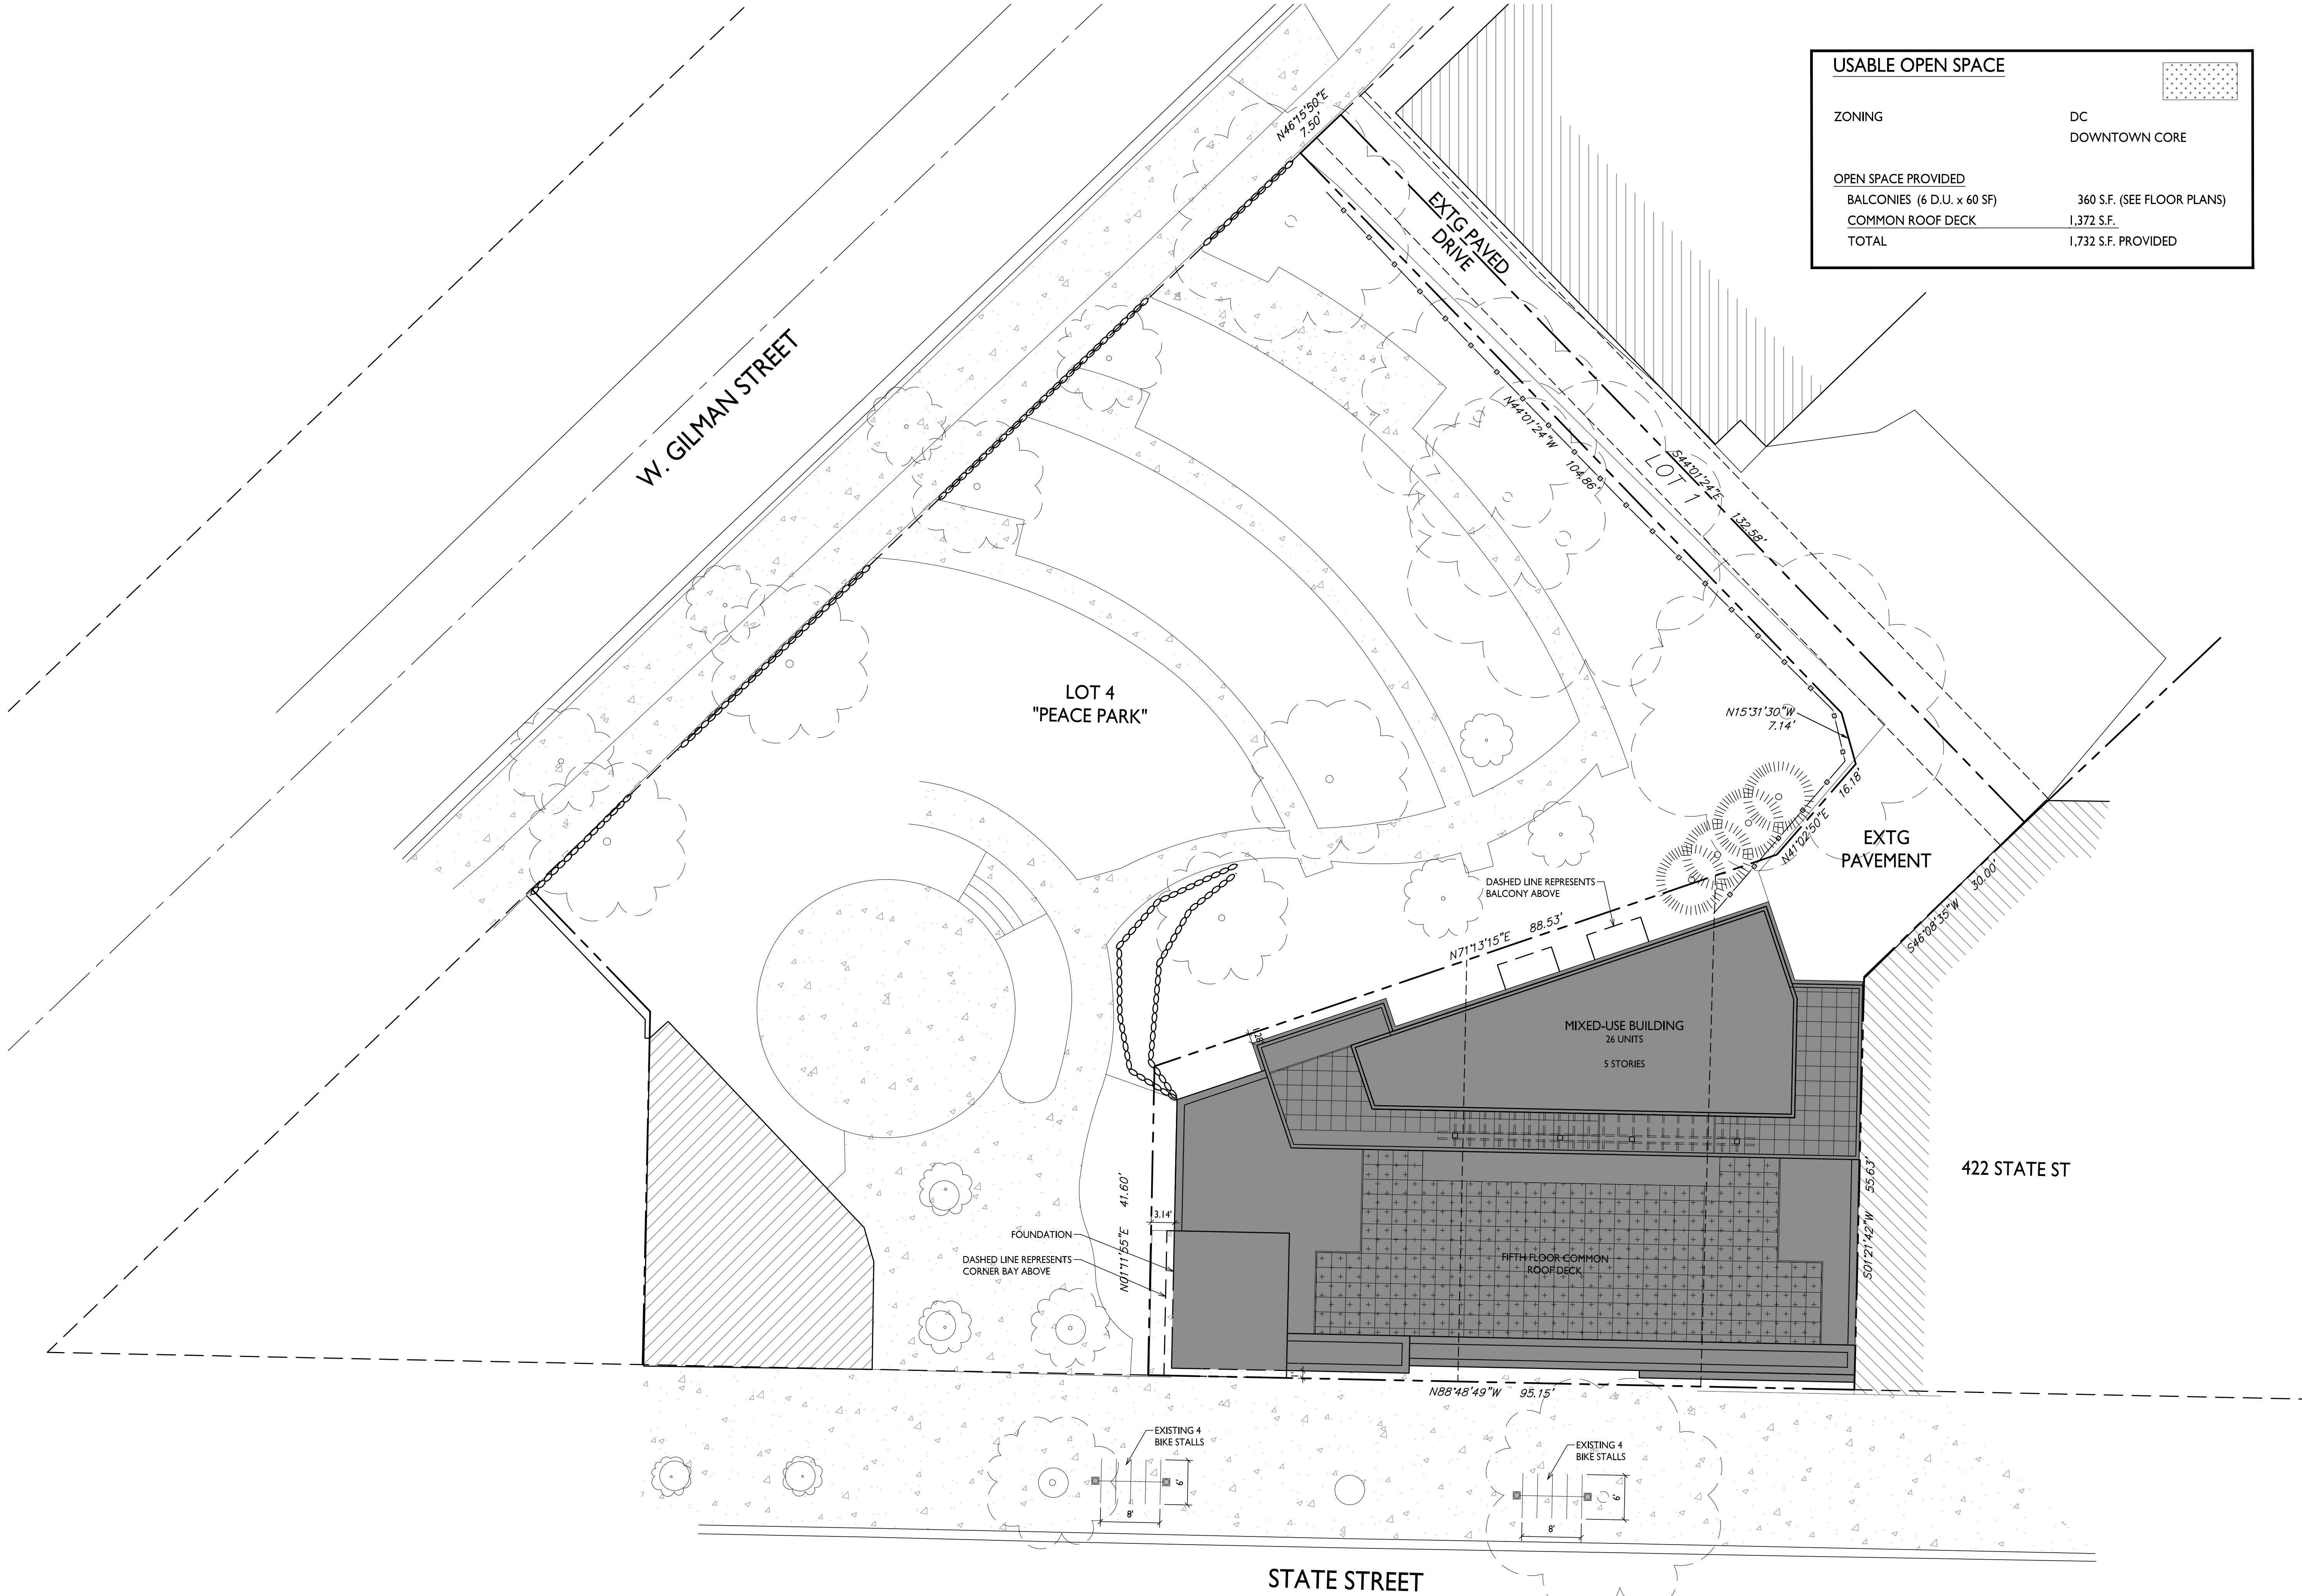

USABLE OPEN SPACE	
ZONING	DC DOWNTOWN CORE
OPEN SPACE PROVIDED	
BALCONIES (6 D.U. x 60 SF)	360 S.F. (SEE FLOOR PLANS)
COMMON ROOF DECK	1,372 S.F.
TOTAL	1,732 S.F. PROVIDED

ISSUED
Issued for UDC Informational - Jan. 24, 2022
Land Use & UDC Submittal - February 07, 2022
Updated Land Use & UDC Submittal - May 10, 2022
Updated Land Use & UDC Submittal - Oct. 26, 2022
Updated Land Use & UDC Submittal - Feb. 13, 2023



PROJECT TITLE
430, 432, 444
State Street


Madison, Wisconsin
SHEET TITLE
Usable Open Space

SHEET NUMBER

C-1.4


PROJECT NO. **1939**
© Knothe & Bruce Architects, LLC

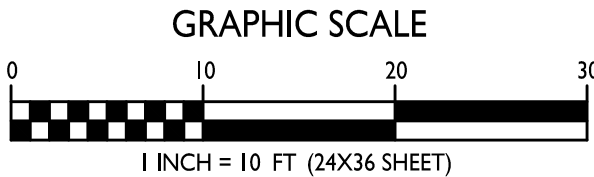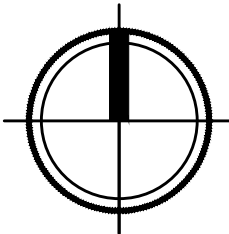

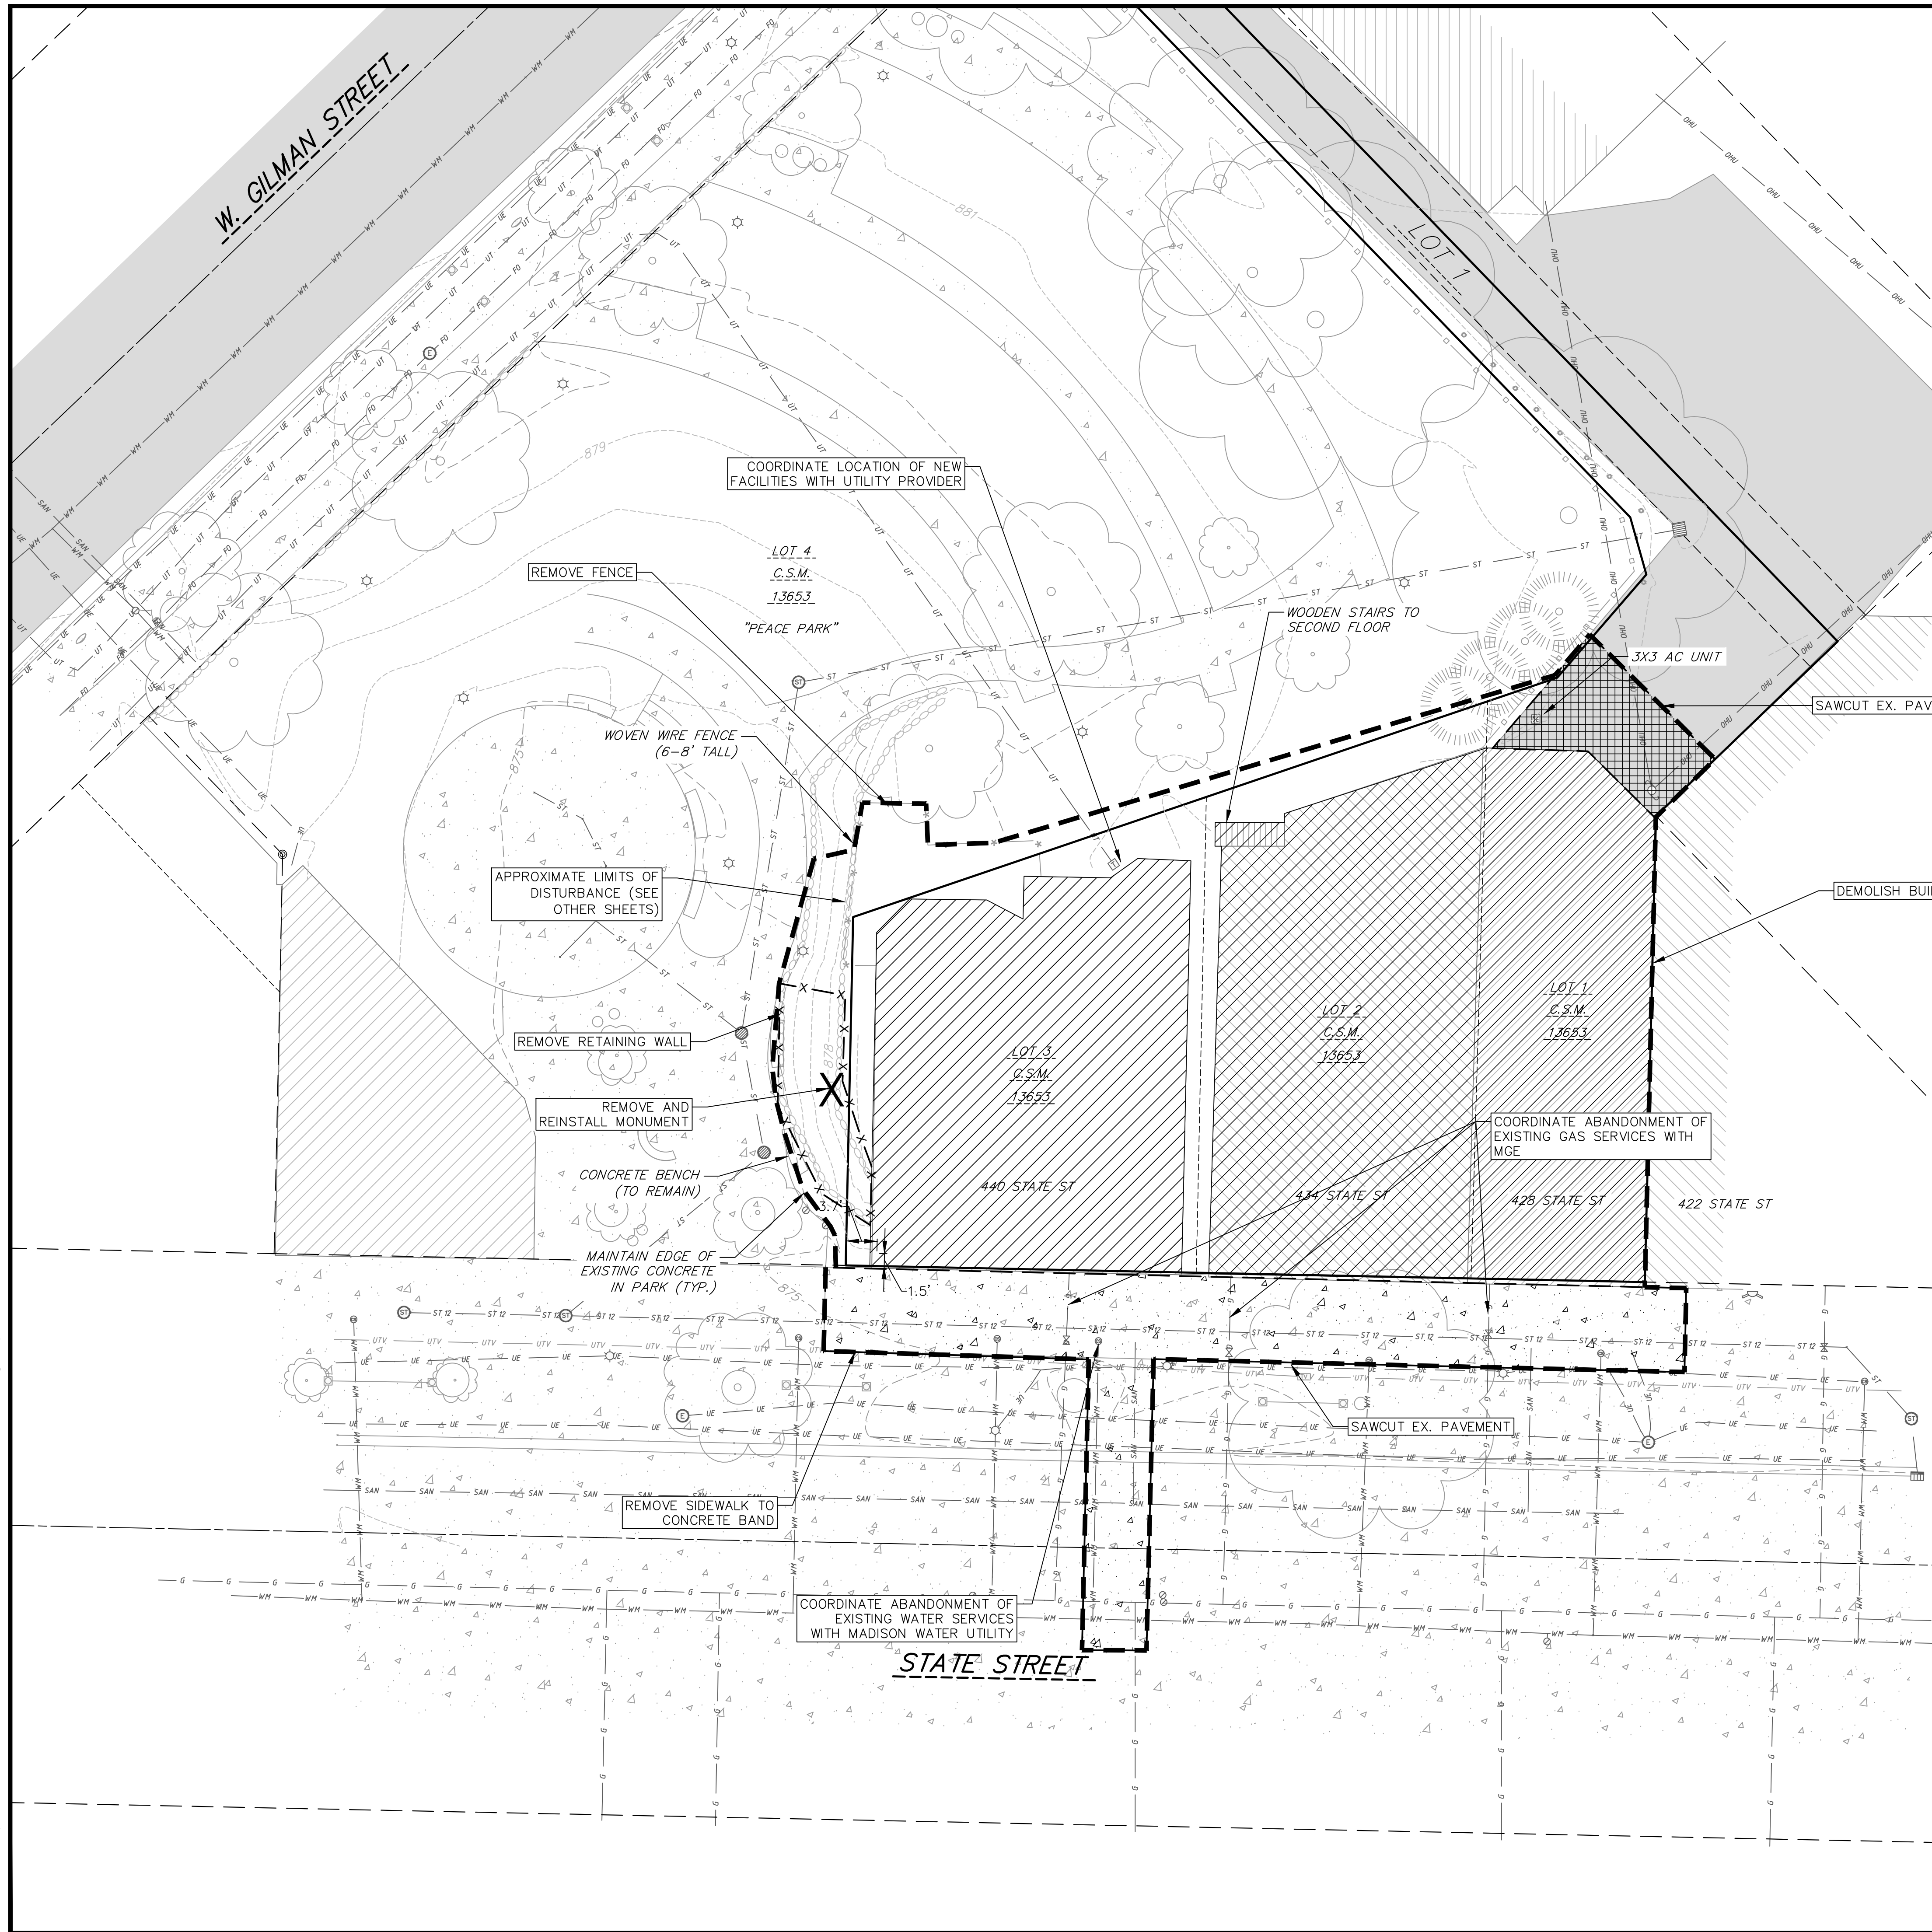

TOPOGRAPHIC SYMBOL LEGEND

- ✕ EXISTING POST
- 🚗 EXISTING PARKING METER
- 📐 EXISTING FIELD INLET RECTANGULAR
- 🌀 EXISTING FIELD INLET
- 🌀 EXISTING STORM MANHOLE
- 🔧 EXISTING FIRE DEPARTMENT CONNECTION
- ⦿ EXISTING WATER MAIN VALVE
- ⛽ EXISTING GAS VALVE
- 🔌 EXISTING ELECTRIC MANHOLE
- ☆ EXISTING LIGHT POLE
- 📶 EXISTING TELEPHONE PEDESTAL
- 🌲 EXISTING CONIFEROUS TREE
- 🌳 EXISTING DECIDUOUS TREE
- 🔌 EXISTING UTILITY POLE
- ⦿ EXISTING CURB STOP

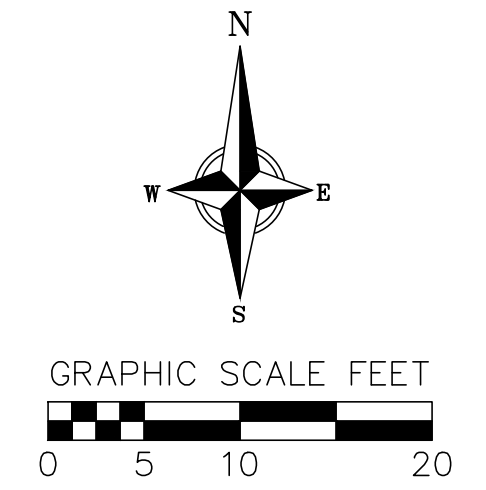

SURVEY LEGEND

- ◎ FOUND 1" Ø IRON PIPE
 ▲ FOUND P.K. NAIL
 ● FOUND 3/4" Ø IRON ROD

TOPOGRAPHIC LINEWORK LEGEND

- | | | |
|---|-----|---|
| UTV | UTV | EXISTING UNDERGROUND CABLE TV |
| OHJ | OHJ | EXISTING OVERHEAD GENERAL UTILITIES |
| FO | FO | EXISTING FIBER OPTIC LINE |
| UT | UT | EXISTING UNDERGROUND TELEPHONE |
|  | | EXISTING RETAINING WALL |
| * | * | EXISTING GENERAL FENCE |
|  | | EXISTING WOOD FENCE |
| G | G | EXISTING GAS LINE |
| UE | UE | EXISTING UNDERGROUND ELECTRIC LINE |
| SAN | SAN | EXISTING SANITARY SEWER LINE (SIZE NOTED) |
| ST | ST | EXISTING STORM SEWER LINE (SIZE NOTED) |
| WM | WM | EXISTING WATER MAIN (SIZE NOTED) |
| — 820 — | | EXISTING MAJOR CONTOUR |
| — 818 — | | EXISTING MINOR CONTOUR |

SITE PLAN LEGEND

- PROPERTY BOUNDARY
 DISTURBED LIMITS

DEMOLITION PLAN LEGEND

-
- Legend for Figure 1:
- SAWCUT (indicated by a dashed line)
 - ASPHALT REMOVAL (indicated by a cross-hatched pattern)
 - CONCRETE REMOVAL (indicated by a stippled pattern)
 - BUILDING REMOVAL (indicated by a diagonal line pattern)

DEMOLITION NOTES:

1. CONTRACTOR SHALL KEEP ALL CITY STREETS FREE AND CLEAR OF CONSTRUCTION RELATED DIRT/DUST/DEBRIS.
2. COORDINATE EXISTING UTILITY REMOVAL/ABANDONMENT WITH LOCAL AUTHORITIES AND UTILITY COMPANIES HAVING JURISDICTION.
3. ALL SAWCUTTING SHALL BE FULL DEPTH TO PROVIDE A CLEAN EDGE TO MATCH NEW CONSTRUCTION. MATCH EXISTING ELEVATIONS AT POINTS OF CONNECTION FOR NEW AND EXISTING PAVEMENT, CURB, SIDEWALKS, ETC. ALL SAWCUT LOCATIONS SHOWN ARE APPROXIMATE AND MAY BE FIELD ADJUSTED TO ACCOMMODATE CONDITIONS, JOINTS, MATERIAL TYPE, ETC. REMOVE MINIMUM AMOUNT NECESSARY FOR INSTALLATION OF PROPOSED IMPROVEMENTS.
4. CONTRACTOR SHALL PROVIDE AND SHALL BE RESPONSIBLE FOR ANY NECESSARY TRAFFIC CONTROL SIGNAGE AND SAFETY MEASURES DURING DEMOLITION AND CONSTRUCTION OPERATIONS WITHIN OR NEAR THE PUBLIC ROADWAY.
5. COORDINATE TREE REMOVAL WITH LANDSCAPE ARCHITECT. ALL TREES TO BE REMOVED SHALL BE REMOVED IN THEIR ENTIRETY AND STUMPS SHALL BE GROUND TO 12" BELOW PROPOSED SUBGRADE.
6. IF APPLICABLE, PROVIDE TREE PROTECTION FENCING PRIOR TO CONSTRUCTION OPERATIONS. MAINTAIN THROUGHOUT CONSTRUCTION.
7. ALL LIGHT POLES TO BE REMOVED FROM PRIVATE PROPERTY SHALL BE REMOVED IN THEIR ENTIRETY, INCLUDING BASE AND ALL APPURTENANCES. COORDINATE ABANDONMENT OF ELECTRICAL LINES WITH ELECTRICAL ENGINEER AND OWNER PRIOR TO DEMOLITION.
8. CONTRACTOR SHALL CLOSE ALL ABANDONED DRIVEWAYS BY REPLACING THE CURB IN FRONT OF THE DRIVEWAYS AND RESTORING THE TERRACE WITH GRASS.
9. CONTRACTOR SHALL OBTAIN ANY NECESSARY DEMOLITION AND UTILITY PLUGGING PERMITS.
10. ANY DAMAGE TO THE CITY PAVEMENT, INCLUDING DAMAGE RESULTING FROM CURB REPLACEMENT, WILL REQUIRE RESTORATION IN ACCORDANCE WITH THE CITY ENGINEERING PATCHING CRITERIA.

EXISTING CONDITIONS AND DEMOLITION PLAN

430, 432, 444 State Street
CITY OF MADISON
DANE COUNTY, WI

REVISIONS		REVISIONS	
NO.	DATE	NO.	DATE


ATE
02/13/2023

DRAFTER	
PPER/MBRA	
CHECKED	
TSCH	


PROJECT NO.	210421
-------------	--------

C101

1. THE CONTRACTOR IS RESPONSIBLE FOR ANY DAMAGE CAUSED DURING CONSTRUCTION TO PUBLIC PROPERTY, PRIVATE PROPERTY OR UTILITIES.
2. THE CONTRACTOR SHALL SUBMIT SHOP DRAWINGS FOR REVIEW BY THE ENGINEER, PRIOR TO PLACING AN ORDER OF ANY SUCH ITEM.
3. EXISTING TOPOGRAPHIC INFORMATION IS BASED ON FIELD OBSERVATIONS AND/OR PLAN OF RECORD DRAWINGS. CONTRACTOR SHALL VERIFY TOPOGRAPHIC INFORMATION PRIOR TO STARTING CONSTRUCTION.
4. RIGHT OF WAY (ROW) AND PROPERTY LINES ARE APPROXIMATE. CONTRACTOR SHALL BE RESPONSIBLE FOR PROTECTING EXISTING PROPERTY CORNER MONUMENTATION. ANY MONUMENTS DISTURBED BY CONTRACTOR SHALL BE REPLACED AT THE CONTRACTORS EXPENSE.
5. CONTRACTOR SHALL COORDINATE WITH DRY UTILITY COMPANY'S REGARDING ANY POTENTIAL CONFLICTS AND COORDINATE RELOCATIONS AS MAY BE REQUIRED. CONTRACTOR SHALL ALSO COORDINATE THE PROPOSED INSTALLATION OF NEW FACILITIES AS REQUIRED.

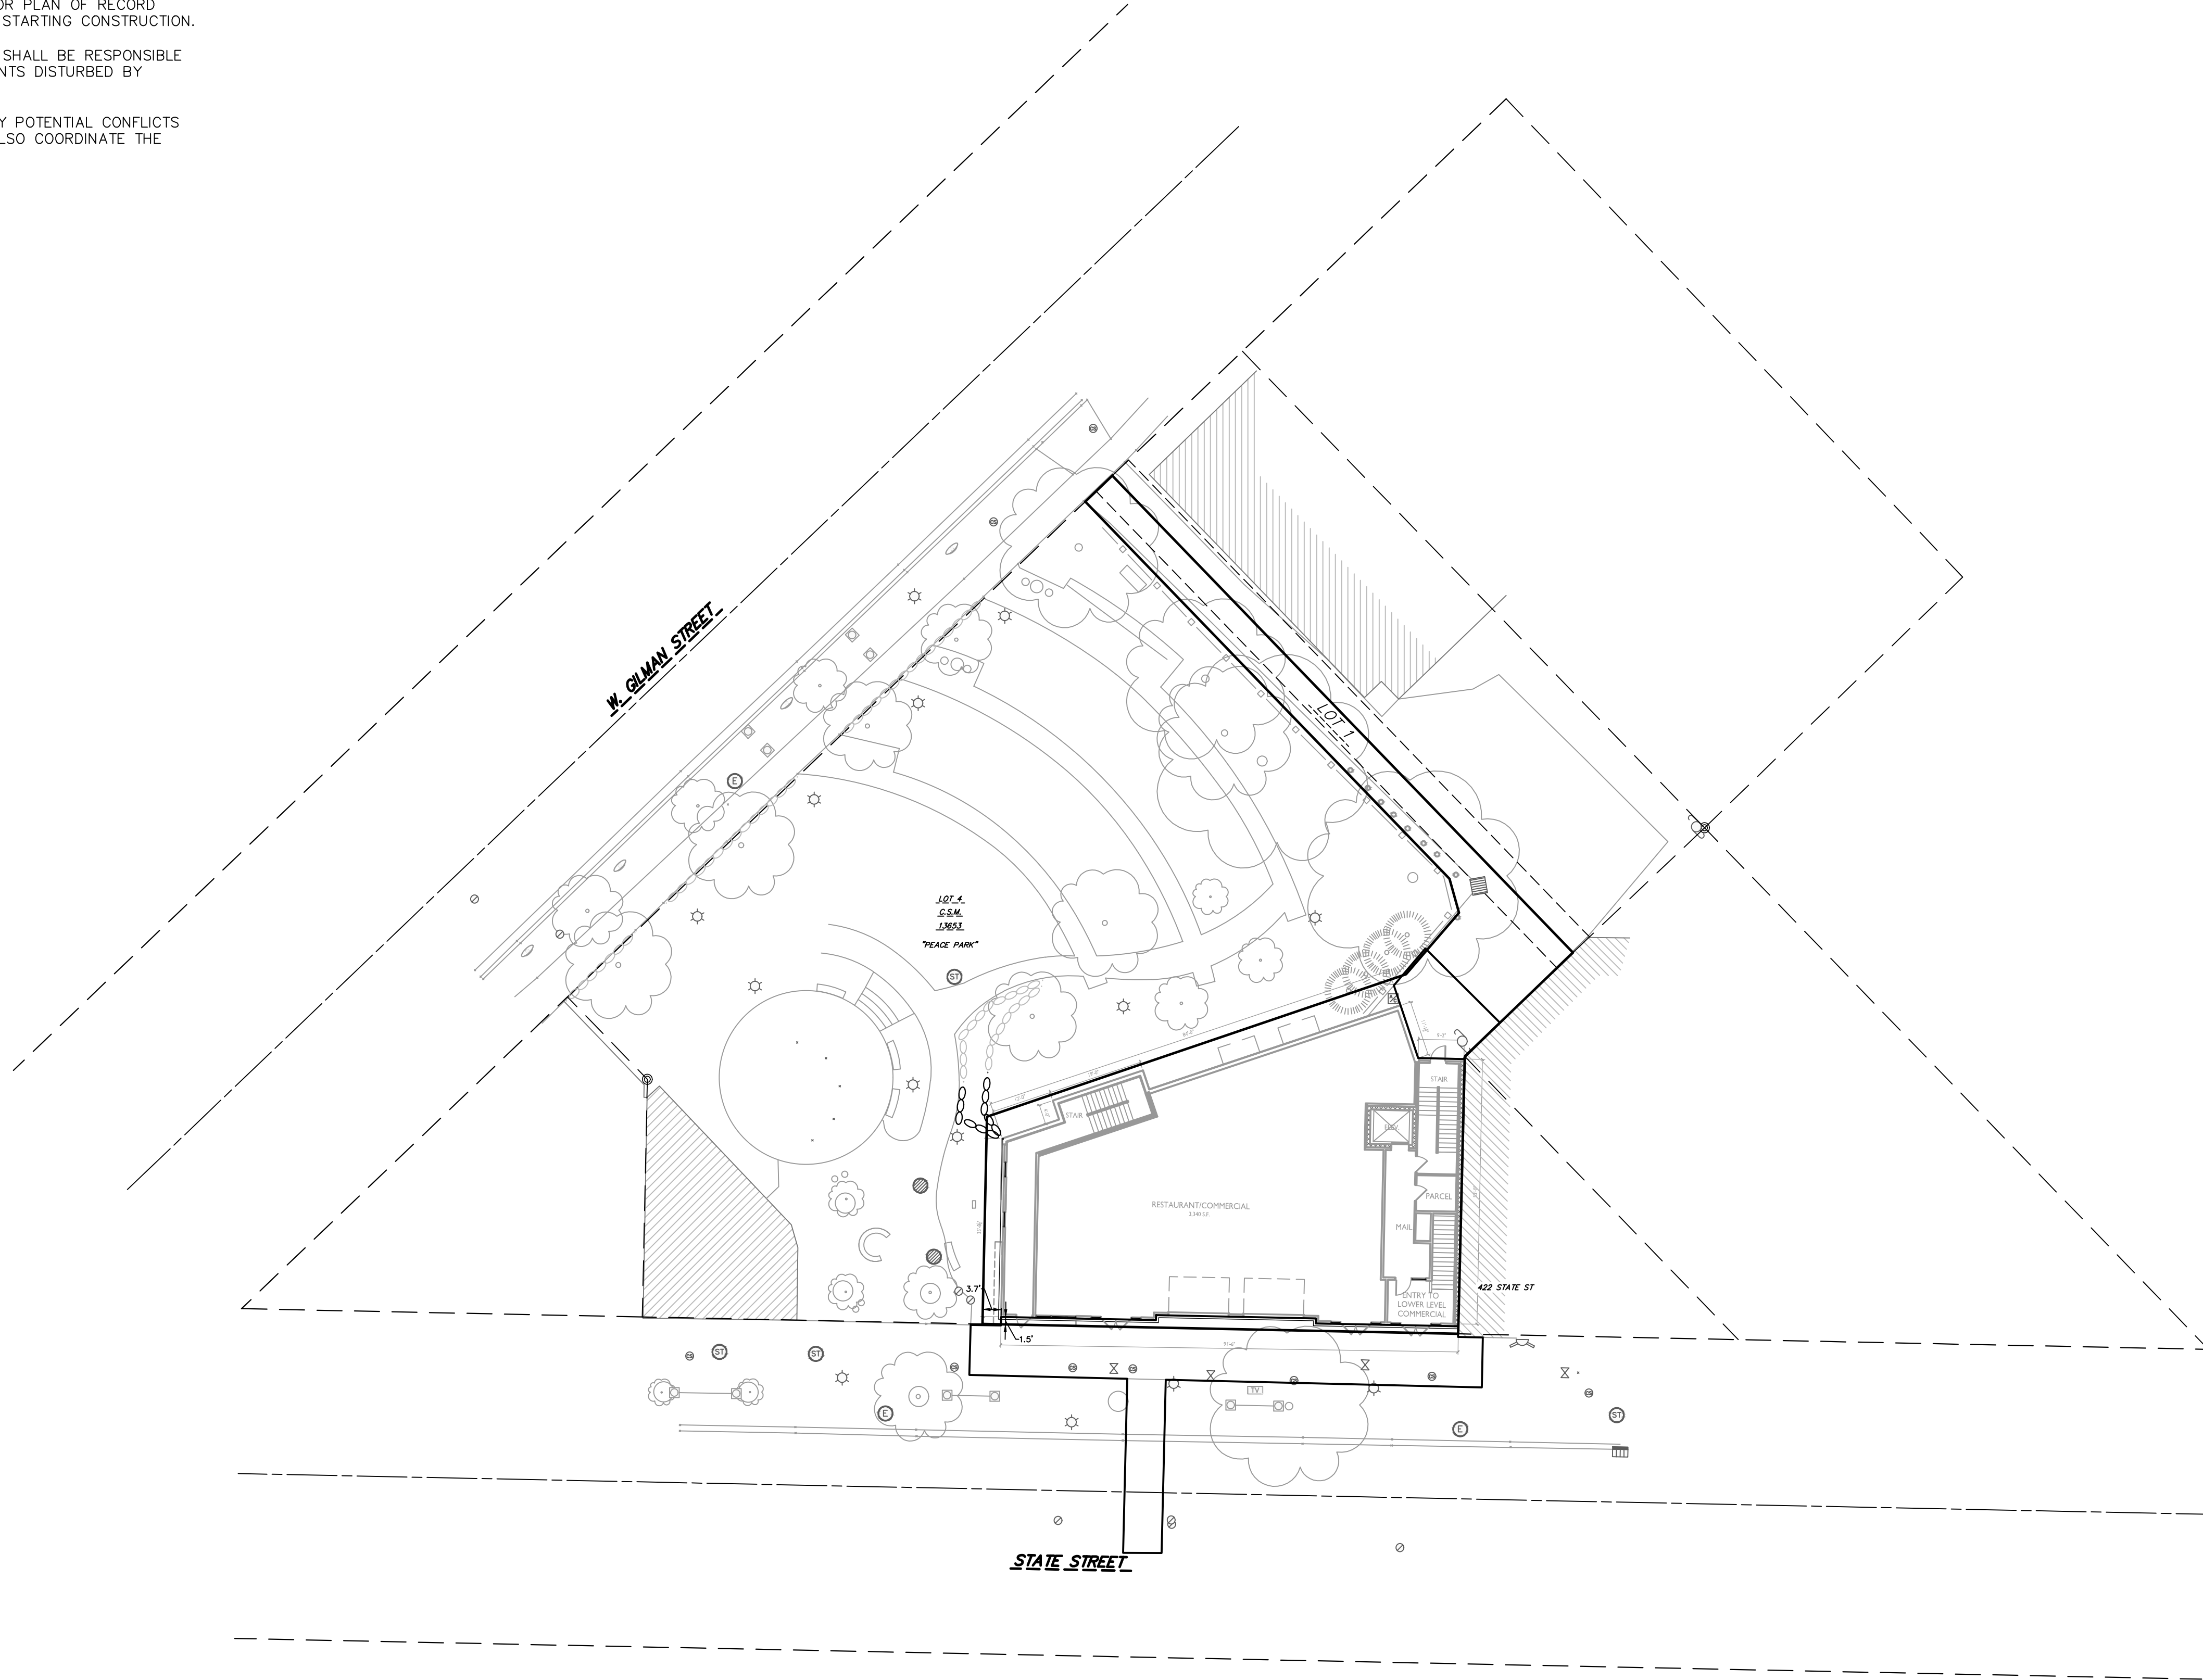

	REVIEWS			REVIEWS		
	NO.	DATE	REMARKS	NO.	DATE	REMARKS
DATE	02/13/2023					
DRAFTER	DPER/MBRA					
CHECKED	TSCW					
PROJECT NO.	210421					
	C102					

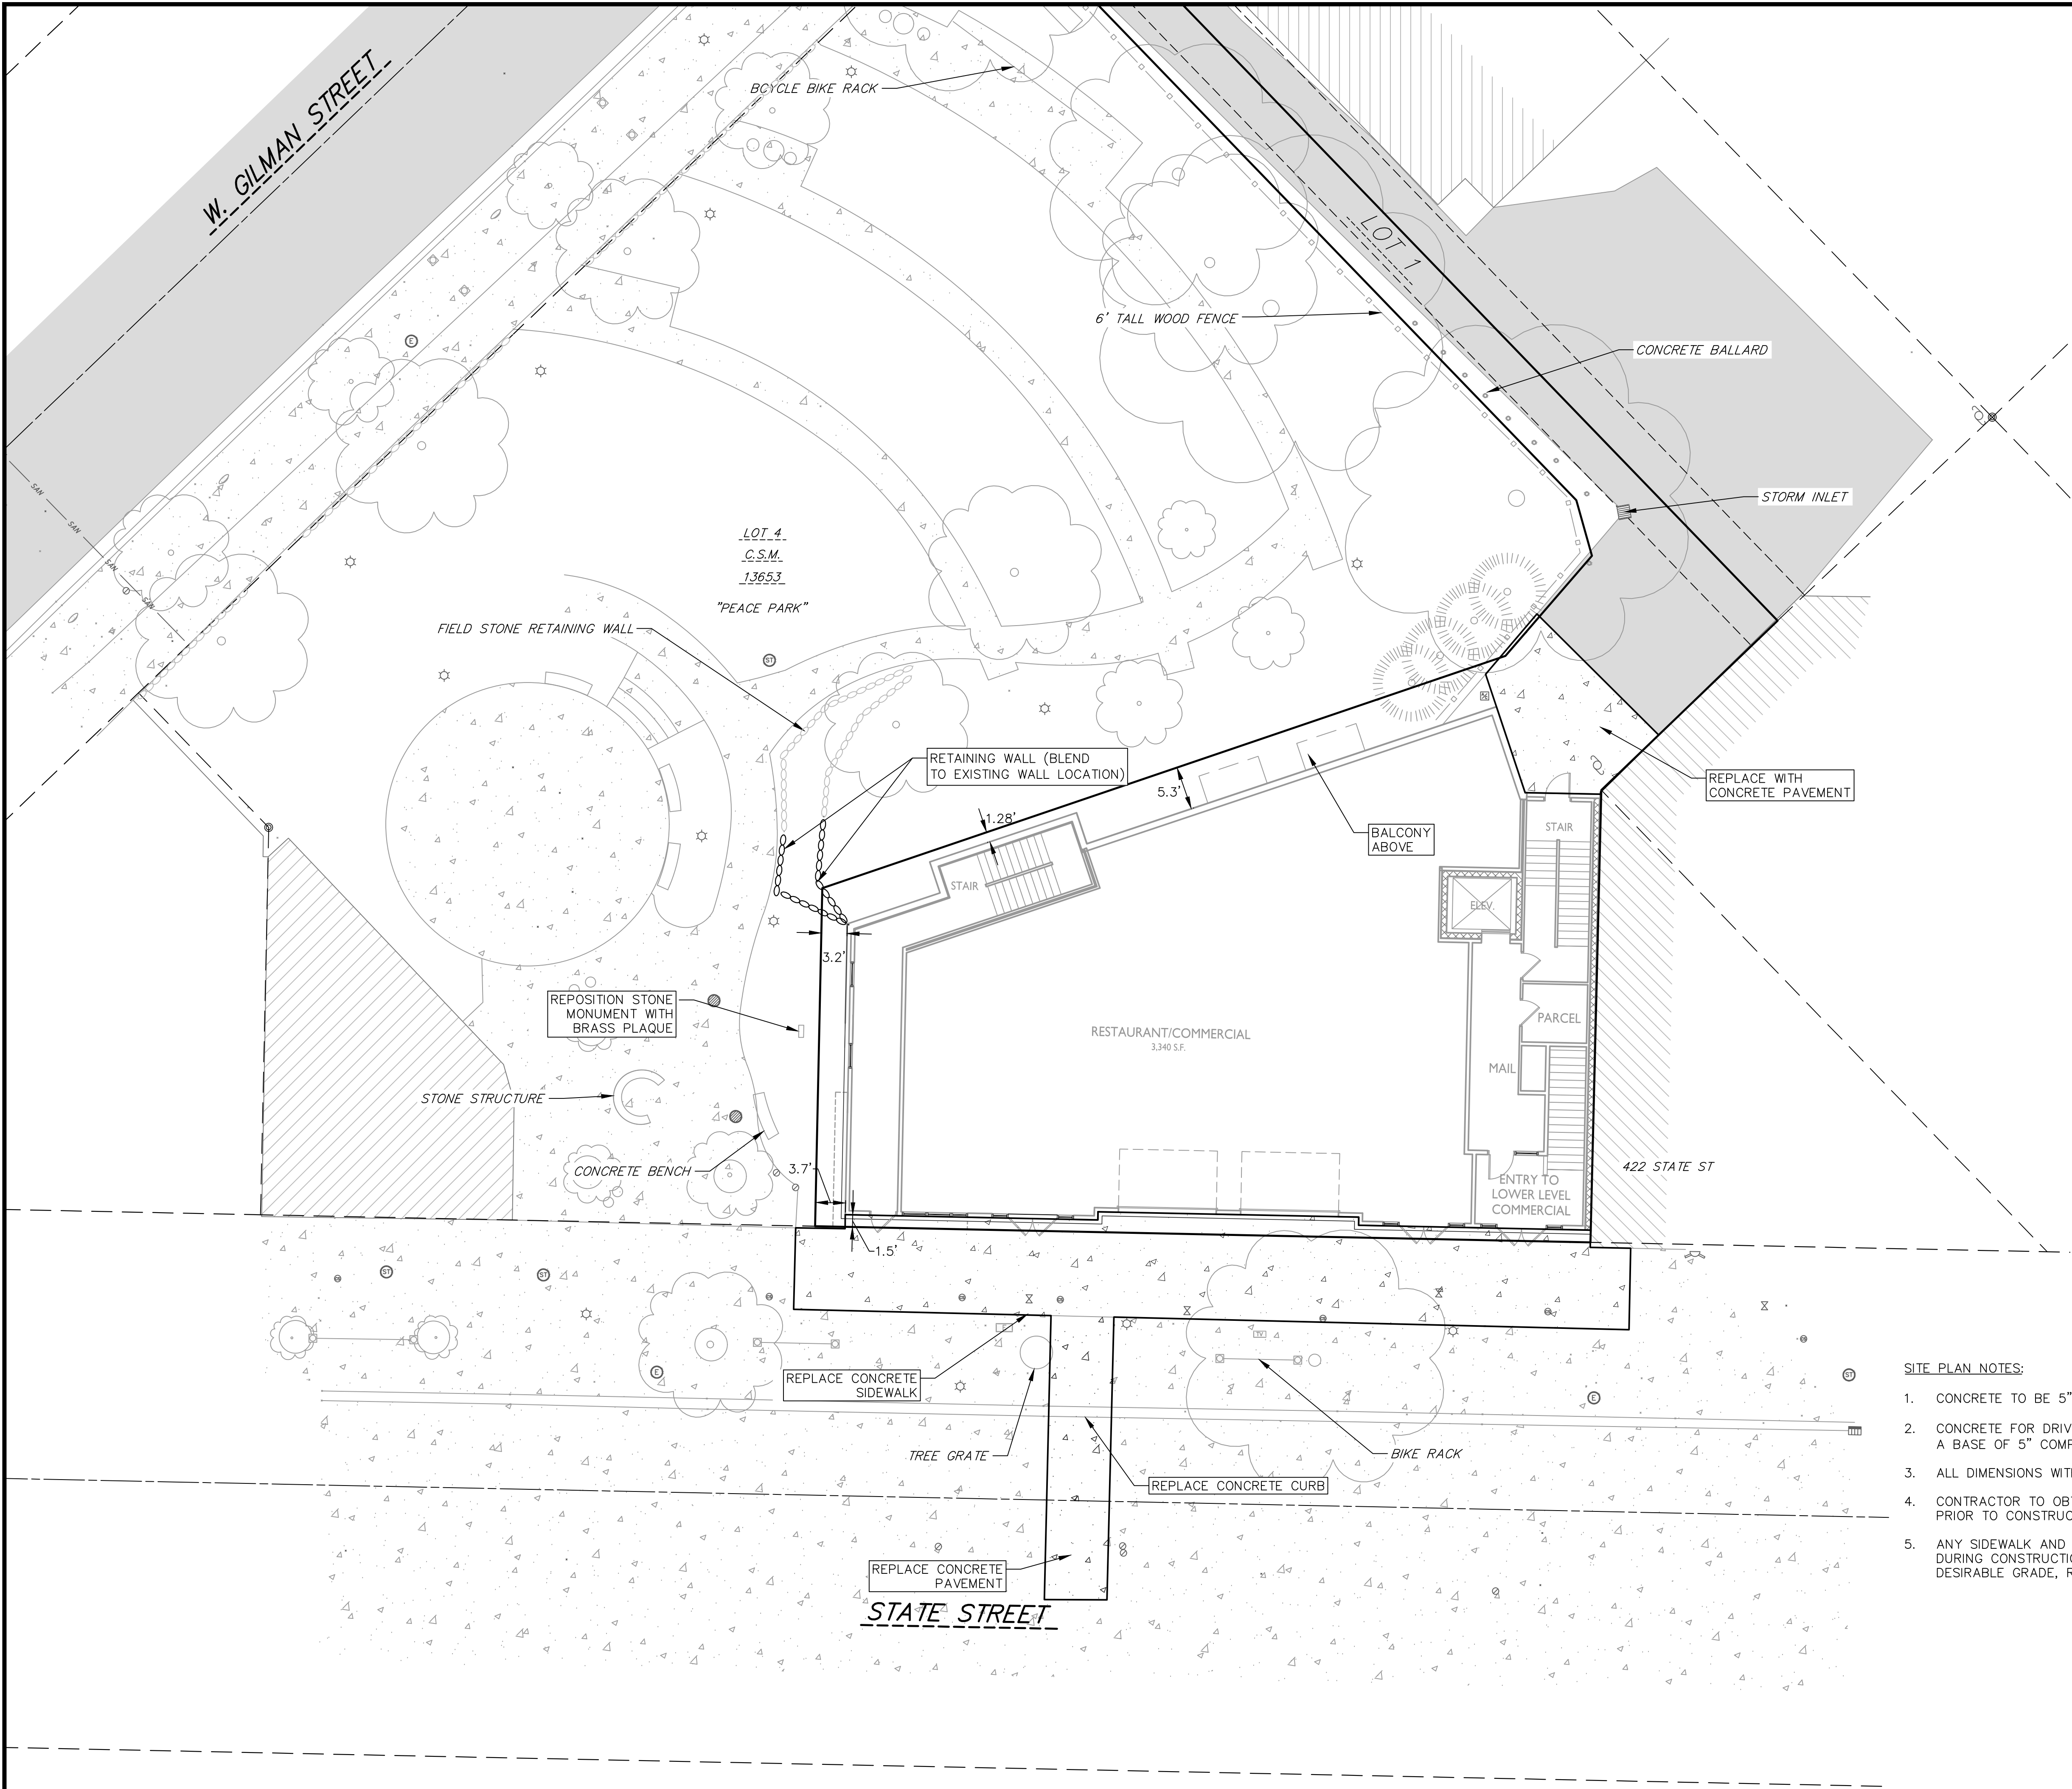

TOPOGRAPHIC SYMBOL LEGEND

- EXISTING POST
- EXISTING PARKING METER
- EXISTING FIELD INLET RECTANGULAR
- EXISTING FIELD INLET
- EXISTING STORM MANHOLE
- EXISTING FIRE DEPARTMENT CONNECTION
- EXISTING WATER MAIN VALVE
- EXISTING GAS VALVE
- EXISTING ELECTRIC MANHOLE
- EXISTING LIGHT POLE
- EXISTING TELEPHONE PEDESTAL
- EXISTING CONIFEROUS TREE
- EXISTING DECIDUOUS TREE
- EXISTING UTILITY POLE
- EXISTING CURB STOP

SURVEY LEGEND

- FOUND 1" Ø IRON PIPE
- FOUND P.K. NAIL
- FOUND 3/4" Ø IRON ROD

TOPOGRAPHIC LINEWORK LEGEND


- EXISTING RETAINING WALL
- EXISTING WOOD FENCE

SITE PLAN LEGEND

- PROPERTY BOUNDARY
- PROPOSED CONCRETE
- PROPOSED RETAINING WALL

SITE PLAN NOTES:

- CONCRETE TO BE 5" THICK, CONSTRUCTED ON A BASE OF 4" COMPACTED SAND OR CRUSHED STONE.
- CONCRETE FOR DRIVEWAYS AND SIDEWALK AT DRIVEWAY ENTRANCES SHALL BE 7" THICK, CONSTRUCTED ON A BASE OF 5" COMPACTED SAND OR CRUSHED STONE.
- ALL DIMENSIONS WITH CURB & GUTTER ARE REFERENCED TO THE FACE OF CURB.
- CONTRACTOR TO OBTAIN ANY NECESSARY DRIVEWAY CONNECTION, RIGHT OF WAY AND EXCAVATION PERMITS PRIOR TO CONSTRUCTION.
- ANY SIDEWALK AND CURB & GUTTER ABUTTING THE PROPERTY SHALL BE REPLACED IF IT IS DAMAGED DURING CONSTRUCTION OR IF THE CITY ENGINEERING DEPARTMENT DETERMINES THAT IT IS NOT AT A DESIRABLE GRADE, REGARDLESS OF WHETHER THE CONDITION EXISTED PRIOR TO BEGINNING CONSTRUCTION.

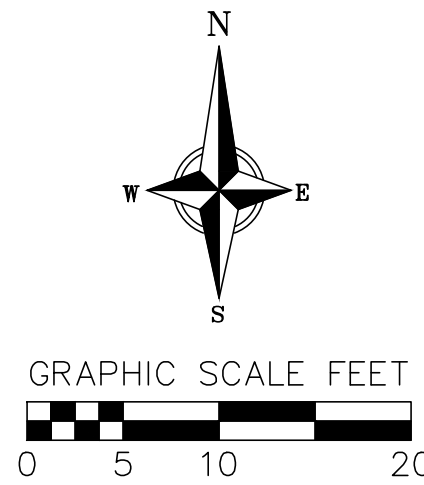



DETAILED SITE PLAN

430, 432, 444 State Street
CITY OF MADISON
DANE COUNTY, WI

REVISIONS		REVISIONS	
NO.	DATE	NO.	DATE

DATE
02/13/2023
DRAFTER
DPER/MBRA
CHECKED
TSCH
PROJECT NO.
210421

C103

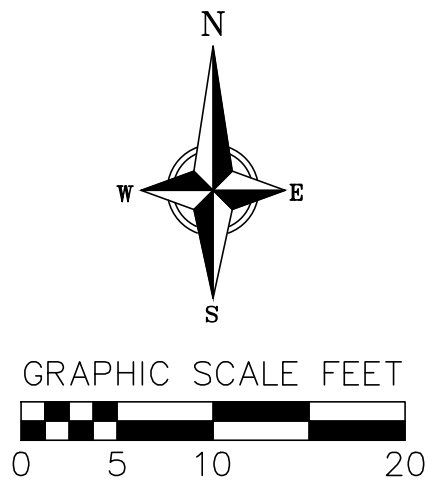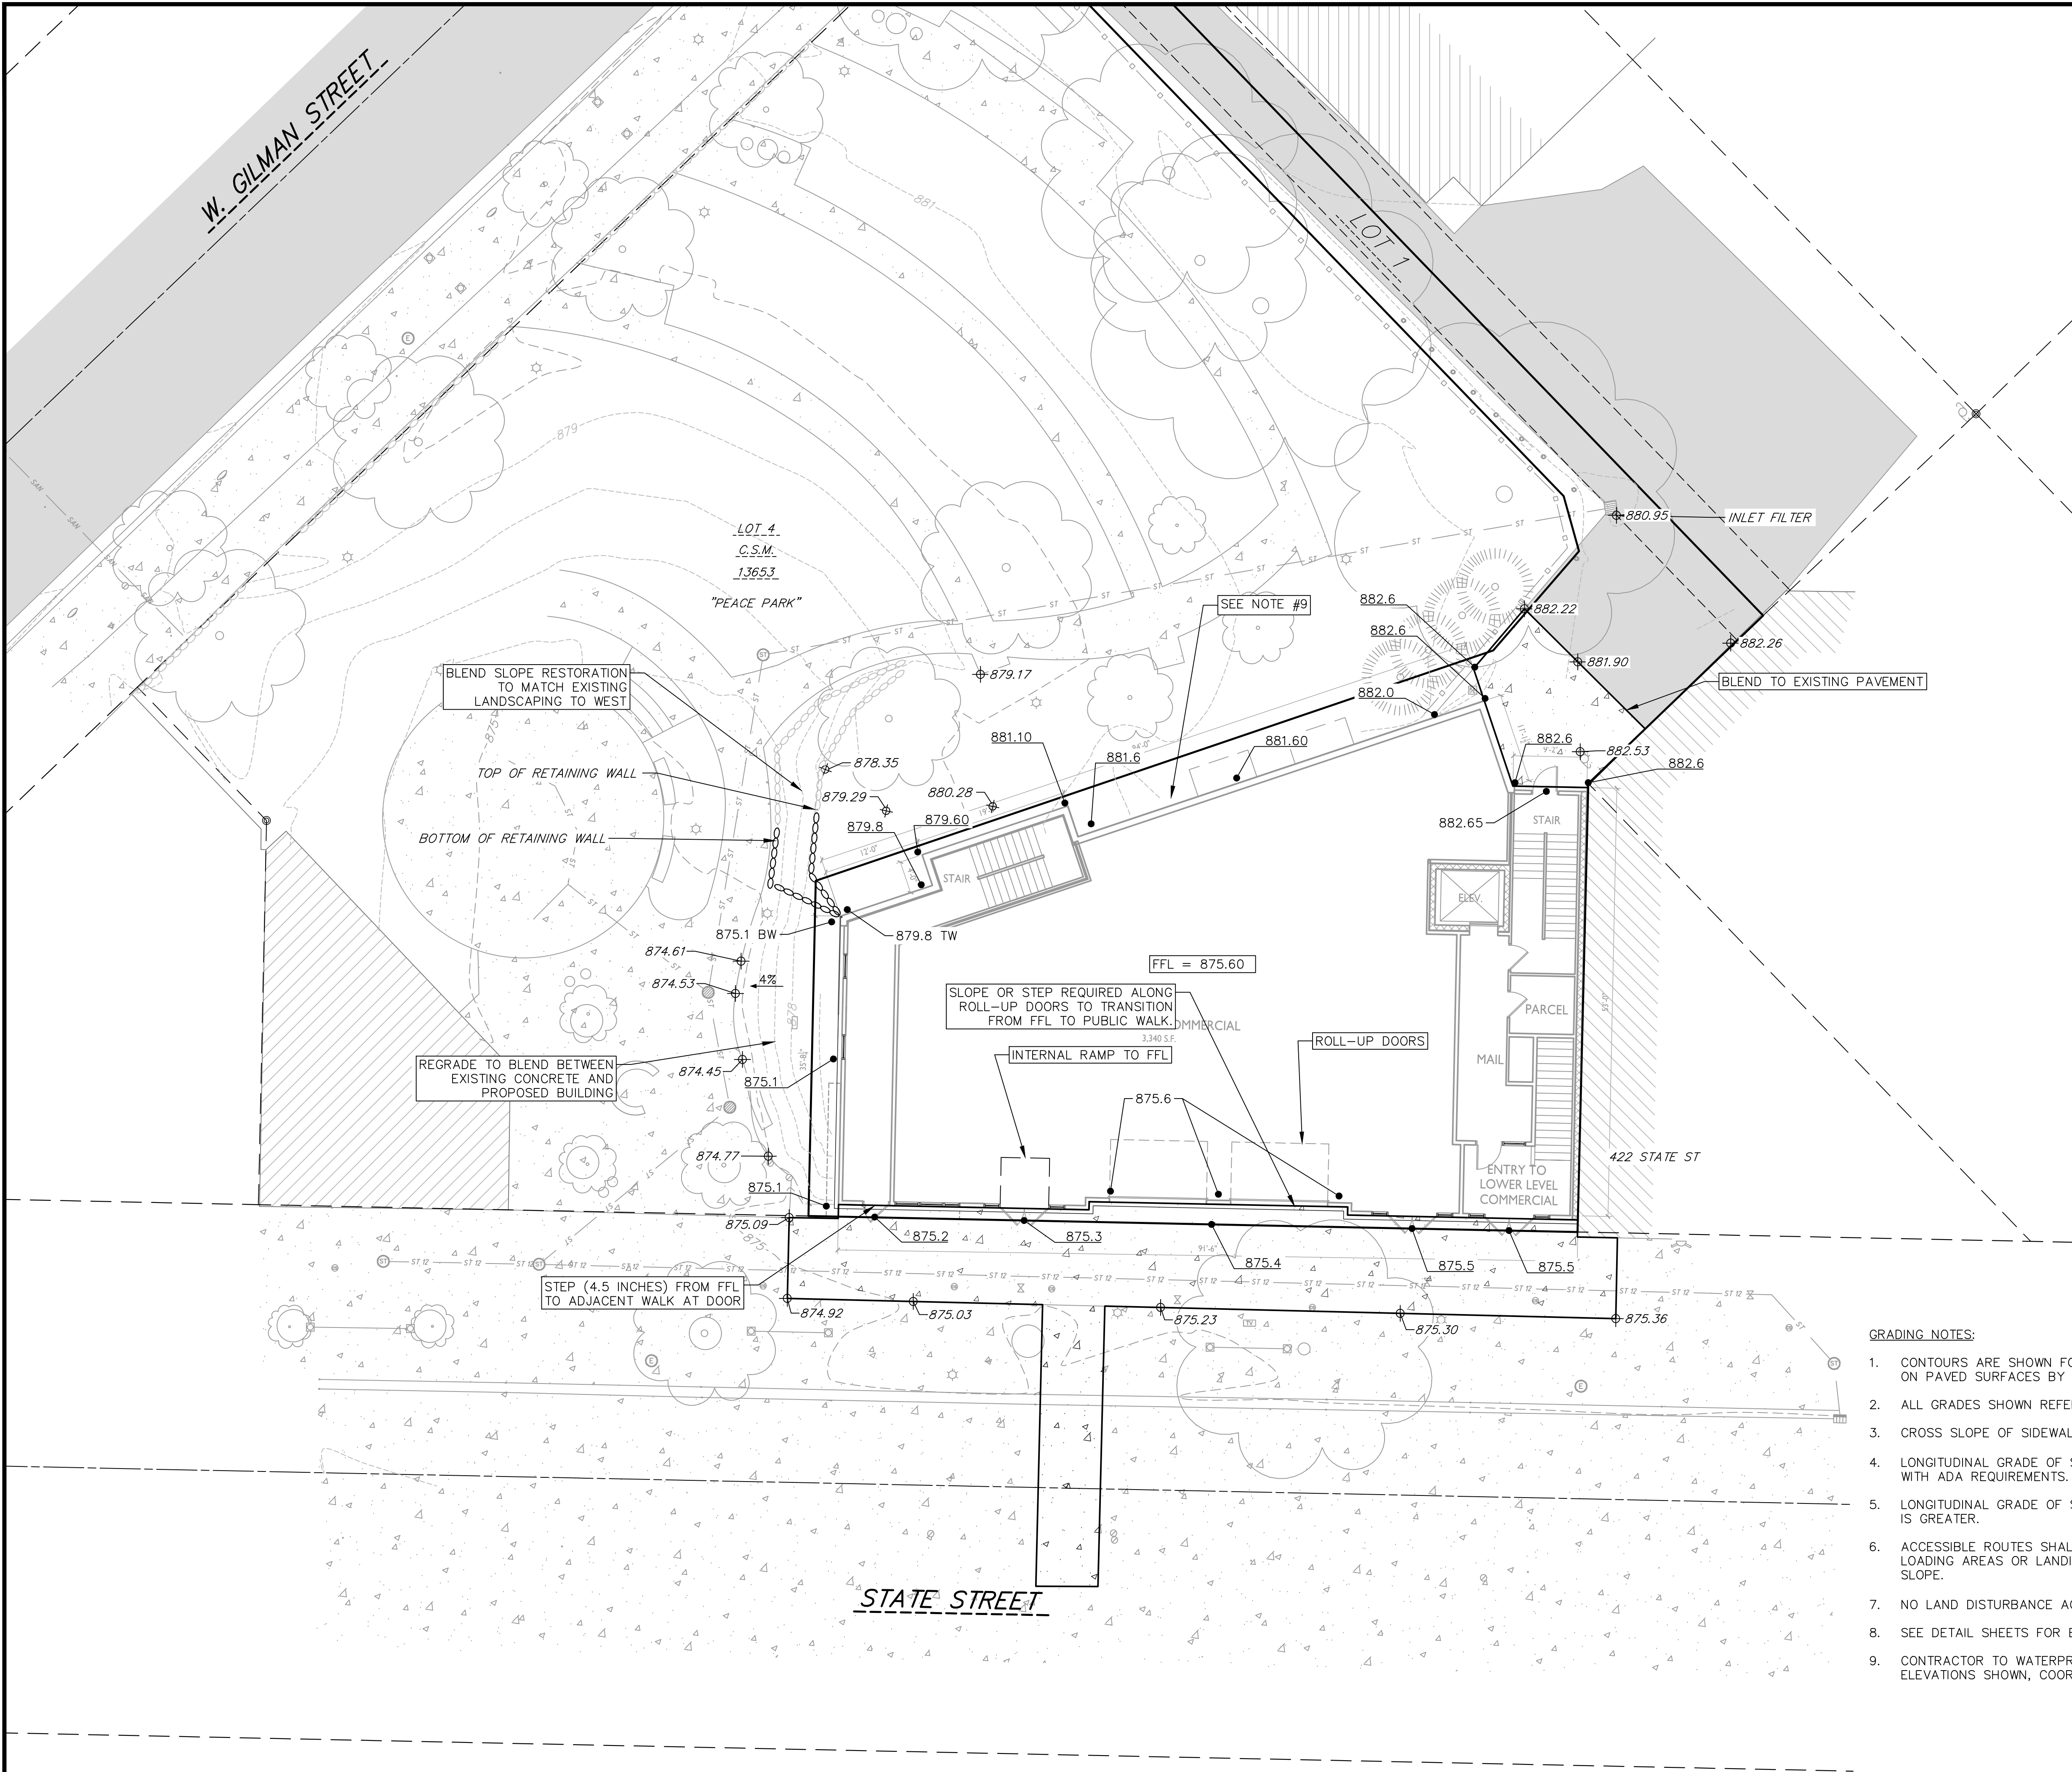

TOPOGRAPHIC SYMBOL LEGEND

- EXISTING POST
- EXISTING PARKING METER
- EXISTING FIELD INLET RECTANGULAR
- EXISTING FIELD INLET
- EXISTING STORM MANHOLE
- EXISTING FIRE DEPARTMENT CONNECTION
- EXISTING WATER MAIN VALVE
- EXISTING GAS VALVE
- EXISTING ELECTRIC MANHOLE
- EXISTING LIGHT POLE
- EXISTING TELEPHONE PEDESTAL
- EXISTING CONIFEROUS TREE
- EXISTING DECIDUOUS TREE
- EXISTING UTILITY POLE
- EXISTING CURB STOP

SURVEY LEGEND

- FOUND 1" Ø IRON PIPE
- FOUND P.K. NAIL
- FOUND 3/4" Ø IRON ROD

TOPOGRAPHIC LINEWORK LEGEND

- EXISTING WOOD FENCE
- EXISTING STORM SEWER LINE (SIZE NOTED)
- EXISTING MAJOR CONTOUR
- EXISTING MINOR CONTOUR
- EXISTING RETAINING WALL

SITE PLAN LEGEND

- PROPERTY BOUNDARY
- PROPOSED CONCRETE
- PROPOSED RETAINING WALL

GRADING LEGEND

- EXISTING SPOT ELEVATIONS
- PROPOSED SPOT ELEVATIONS
- PROPOSED SLOPE ARROWS

GRADING NOTES:

- CONTOURS ARE SHOWN FOR PURPOSES OF INDICATING ROUGH GRADING. FINAL GRADE SHALL BE ESTABLISHED ON PAVED SURFACES BY USING SPOT GRADES ONLY.
- ALL GRADES SHOWN REFERENCE FINISHED ELEVATIONS.
- CROSS SLOPE OF SIDEWALKS SHALL BE 2.0% UNLESS OTHERWISE NOTED.
- LONGITUDINAL GRADE OF SIDEWALK RAMPS SHALL NOT EXCEED 8.33% (1:12) AND SHALL BE IN ACCORDANCE WITH ADA REQUIREMENTS.
- LONGITUDINAL GRADE OF SIDEWALK SHALL NOT EXCEED 5.0% OR THE ADJACENT STREET GRADE WHICHEVER IS GREATER.
- ACCESSIBLE ROUTES SHALL BE 5.0% MAX LONGITUDINAL SLOPE AND 1.5% MAX CROSS SLOPE. ACCESSIBLE LOADING AREAS OR LANDINGS SHALL BE 2.0% MAX SLOPE IN ANY DIRECTION. RAMPS SHALL BE 8.33% MAX SLOPE.
- NO LAND DISTURBANCE ACTIVITIES SHALL BEGIN UNTIL ALL EROSION CONTROL BMP'S ARE INSTALLED.
- SEE DETAIL SHEETS FOR EROSION CONTROL NOTES AND CONSTRUCTION SEQUENCE.
- CONTRACTOR TO WATERPROOF BUILDING ALONG BACK AND SIDE ELEVATIONS TO ALLOW PROPOSED ELEVATIONS SHOWN, COORDINATE WITH ARCHITECTURAL DRAWINGS

GRADING AND EROSION CONTROL PLAN


430, 432, 444 State Street
CITY OF MADISON
DANE COUNTY, WI

REVISIONS		REVISIONS	
NO.	DATE	NO.	DATE

DATE
02/13/2023
DRAFTER
DPER/MBRA
CHECKED
TSCH
PROJECT NO.
210421


C201

1. CONTRACTOR SHALL OBTAIN ANY NECESSARY WORK IN RIGHT OF WAY, EXCAVATION, UTILITY CONNECTION, PLUGGING AND ABANDONMENT PERMITS PRIOR TO CONSTRUCTION.
2. CONTRACTOR TO VERIFY EXISTING UTILITY LOCATIONS AND ELEVATIONS PRIOR TO STARTING WORK.
3. SANITARY & STORM SEWER LENGTHS SHOWN ARE FROM CENTER OF STRUCTURE TO CENTER OF STRUCTURE. STORM SEWER END SECTIONS ARE INCLUDED IN THE LENGTH AND SLOPE OF THE PIPE.
4. CONTRACTOR SHALL INVESTIGATE ALL UTILITY CROSSINGS PRIOR TO CONSTRUCTION AND NOTIFY ENGINEER OF ANY CONFLICTS.
5. CONTRACTOR SHALL BE RESPONSIBLE FOR ADJUSTING ALL UTILITY STRUCTURES TO FINISHED GRADE (MANHOLE RIMS, WATER VALVES, AND CURB STOPS), IF NECESSARY.
6. FOR ALL SEWER AND WATER MAIN CROSSINGS: PROVIDE MINIMUM 18" SEPARATION WHEN WATER MAIN CROSSES BELOW SEWER AND MINIMUM 6" SEPARATION WHEN WATER MAIN CROSSES ABOVE SEWER.
7. IF DEWATERING OPERATIONS EXCEED 70 GALLONS PER MINUTE OF PUMPING CAPACITY, A DEWATERING WELL PERMIT SHALL BE OBTAINED PRIOR TO STARTING ANY DEWATERING ACTIVITIES.
8. A COPY OF THE APPROVED UTILITY PLANS, SPECIFICATIONS AND PLUMBING PERMIT APPROVAL LETTER SHALL BE ON-SITE DURING CONSTRUCTION AND OPEN TO INSPECTION BY AUTHORIZED REPRESENTATIVES OF THE DEPARTMENT OF SAFETY AND PROFESSIONAL SERVICES AND OTHER LOCAL INSPECTORS.
9. PROPOSED UTILITY SERVICE LINES SHOWN ARE APPROXIMATE. COORDINATE THE EXACT LOCATIONS WITH THE PLUMBING DRAWINGS. COORDINATE THE LOCATION WITH THE PLUMBING CONTRACTOR AND/OR OWNER'S CONSTRUCTION REPRESENTATIVE PRIOR TO INSTALLATION OF ANY NEW UTILITIES.
10. STORM BUILDING SEWER PIPE SHALL CONFORM TO ONE OF THE STANDARDS LISTED IN TABLE 384.30-6 OF SPS 384.30(3)(c).
11. UNDERGROUND DRAIN AND VENT PIPE/TUBING SHALL CONFORM TO ONE OF THE STANDARDS LISTED IN TABLE 384.30-2 OF SPS 384.30(2).
12. PRIVATE WATER SERVICES AND PRIVATE WATER MAINS SHALL CONFORM TO ONE OF THE STANDARDS LISTED IN TABLE 384.30-7 OF SPS 384.30(4)(d).
13. PRIVATE SANITARY SEWER AND LATERALS SHALL BE POLYVINYL CHLORIDE (PVC) ASTM D3034 - SDR 35 OR APPROVED EQUAL MATERIAL THAT CONFORMS TO ONE OF THE STANDARDS LISTED IN TABLE 384.30-3 OF SPS 384.30(2)(c).
14. A MEANS TO LOCATE BURIED UNDERGROUND EXTERIOR NON METALLIC SEWERS/MAINS AND WATER SERVICES/MAINS MUST BE PROVIDED WITH TRACER WIRE OR OTHER METHODS IN ORDER TO BE LOCATED PER SPS 382.10(11)(h) AND SPS 382.40(8)(k).
15. EXTERIOR WATER SUPPLY PIPING SETBACKS AND CROSSINGS SHALL BE IN ACCORDANCE WITH SPS 382.40(8)(b).
16. NO PERSON MAY ENGAGE IN PLUMBING WORK IN THE STATE UNLESS LICENSED TO DO SO BY THE DEPARTMENT OF SAFETY AND PROFESSIONAL SERVICES PER S.145.06.
17. SITE CONTRACTOR SHALL LEAVE SANITARY AND WATER LATERALS FIVE (5) FEET SHORT (HORIZONTALLY) FROM THE BUILDING. BUILDING PLUMBER SHALL VERIFY SIZE, LOCATION, AND INVERT ELEVATION OF PROPOSED SANITARY AND WATER LATERALS.
18. IT IS THE CONTRACTOR'S RESPONSIBILITY TO VERIFY THAT THE EXISTING VALVES WILL HOLD THE PRESSURE TEST PRIOR TO CONNECTION. THE CITY IS NOT RESPONSIBLE FOR ANY COSTS INCURRED DUE TO THE CONTRACTOR NOT VERIFYING THAT THE EXISTING VALVE WILL HOLD THE PRESSURE TEST PRIOR TO CONNECTION. IF A NEW VALVE IS REQUIRED, THE APPLICANT WILL BE REQUIRED TO INSTALL ONE AT THEIR EXPENSE, AT THE POINT OF CONNECTION.
19. CONTRACTOR TO CHLORINATE AND BACTERIA TEST BEFORE DOMESTIC SUPPLY PURPOSES
20. CLEAN OUT ALL EXISTING AND PROPOSED STORM INLETS AND CATCH BASINS AT THE COMPLETION OF CONSTRUCTION.
21. SANITARY SEWER MAIN AT BURY DEPTHS GREATER THAN 15' SHALL BE SDR 21. ALL OTHER SANITARY SEWER MAIN SHALL BE SDR 26.
22. CONTRACTOR SHALL COORDINATE WITH DRY UTILITY COMPANY'S REGARDING ANY POTENTIAL CONFLICTS AND COORDINATE RELOCATIONS AS MAY BE REQUIRED. CONTRACTOR SHALL ALSO COORDINATE THE PROPOSED INSTALLATION OF NEW FACILITIES AS REQUIRED.
23. ALL WATER MAIN AND SERVICES SHALL BE INSTALLED AT A MINIMUM DEPTH OF 6.5' FROM TOP OF FINISHED GRADE ELEVATION TO TOP OF MAIN. PROVIDE 1.5' CLEAR SEPARATION IF WATER CROSSES BELOW SEWER AND MINIMUM 0.5' IF WATER CROSSES ABOVE.
24. SANITARY MANHOLES WITH SEWER MAIN CONNECTIONS GREATER THAN 2' ABOVE THE LOWEST INVERT SHALL BE CONSTRUCTED WITH AN EXTERNAL DROP. MANHOLES WITH SEWER LATERAL CONNECTIONS GREATER THAN 2' ABOVE THE LOWEST INVERT SHALL BE CONSTRUCTED WITH AN INTERNAL DROP.
25. INSTALL 1 SHEET OF 4'x8'x4" HIGH DENSITY STYROFOAM INSULATION AT ALL LOCATIONS WHERE STORM SEWER CROSSES WATER MAIN OR WATER LATERALS.

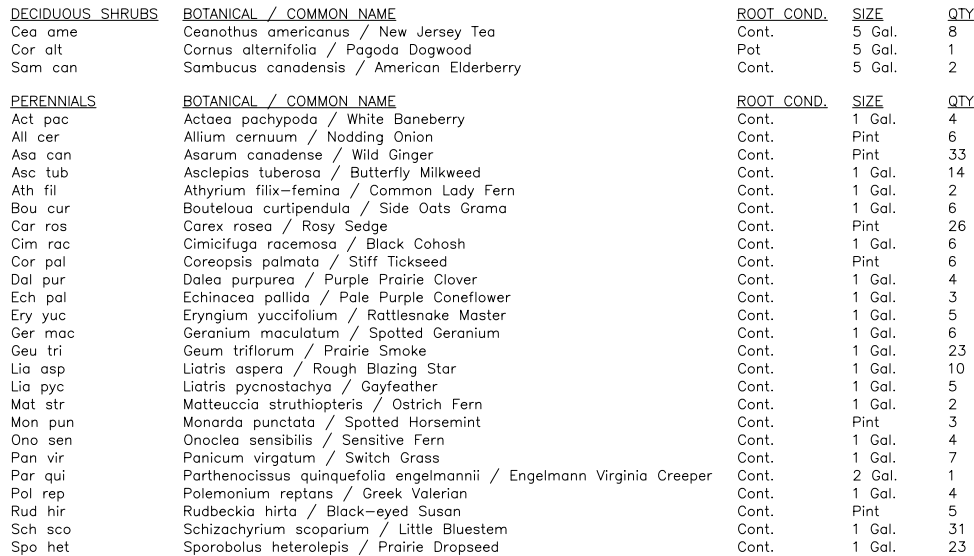LANDSCAPE PLAN: ROOF DECK

1 SEMI-INTENSIVE GREEN ROOF
1 NOT TO SCALE

1. INSTALLATION TO UTILIZE A SEMI-INTENSIVE VEGETATED ROOFING SYSTEM, HANGING GARDENS SYSTEM #2210 OR EQUAL.
2. FOLLOW ALL SPECIFICATIONS OUTLINED BY SYSTEM MANUFACTURER.
3. INSTALL GREEN ROOF PLUG PLANTINGS AS 2" X 2" X 4" OR 2.25" X 2.25" X 5" DEEP PLUGS, 12" ON CENTER IN A TRIANGULAR GRID PATTERN. PLANT SPECIES IN ODD NUMBERED GROUPS OF 5-9 PLANTS, DISTRIBUTING EACH SPECIES RANDOMLY ACROSS PLANTING AREA FOR NATURAL APPEARANCE.

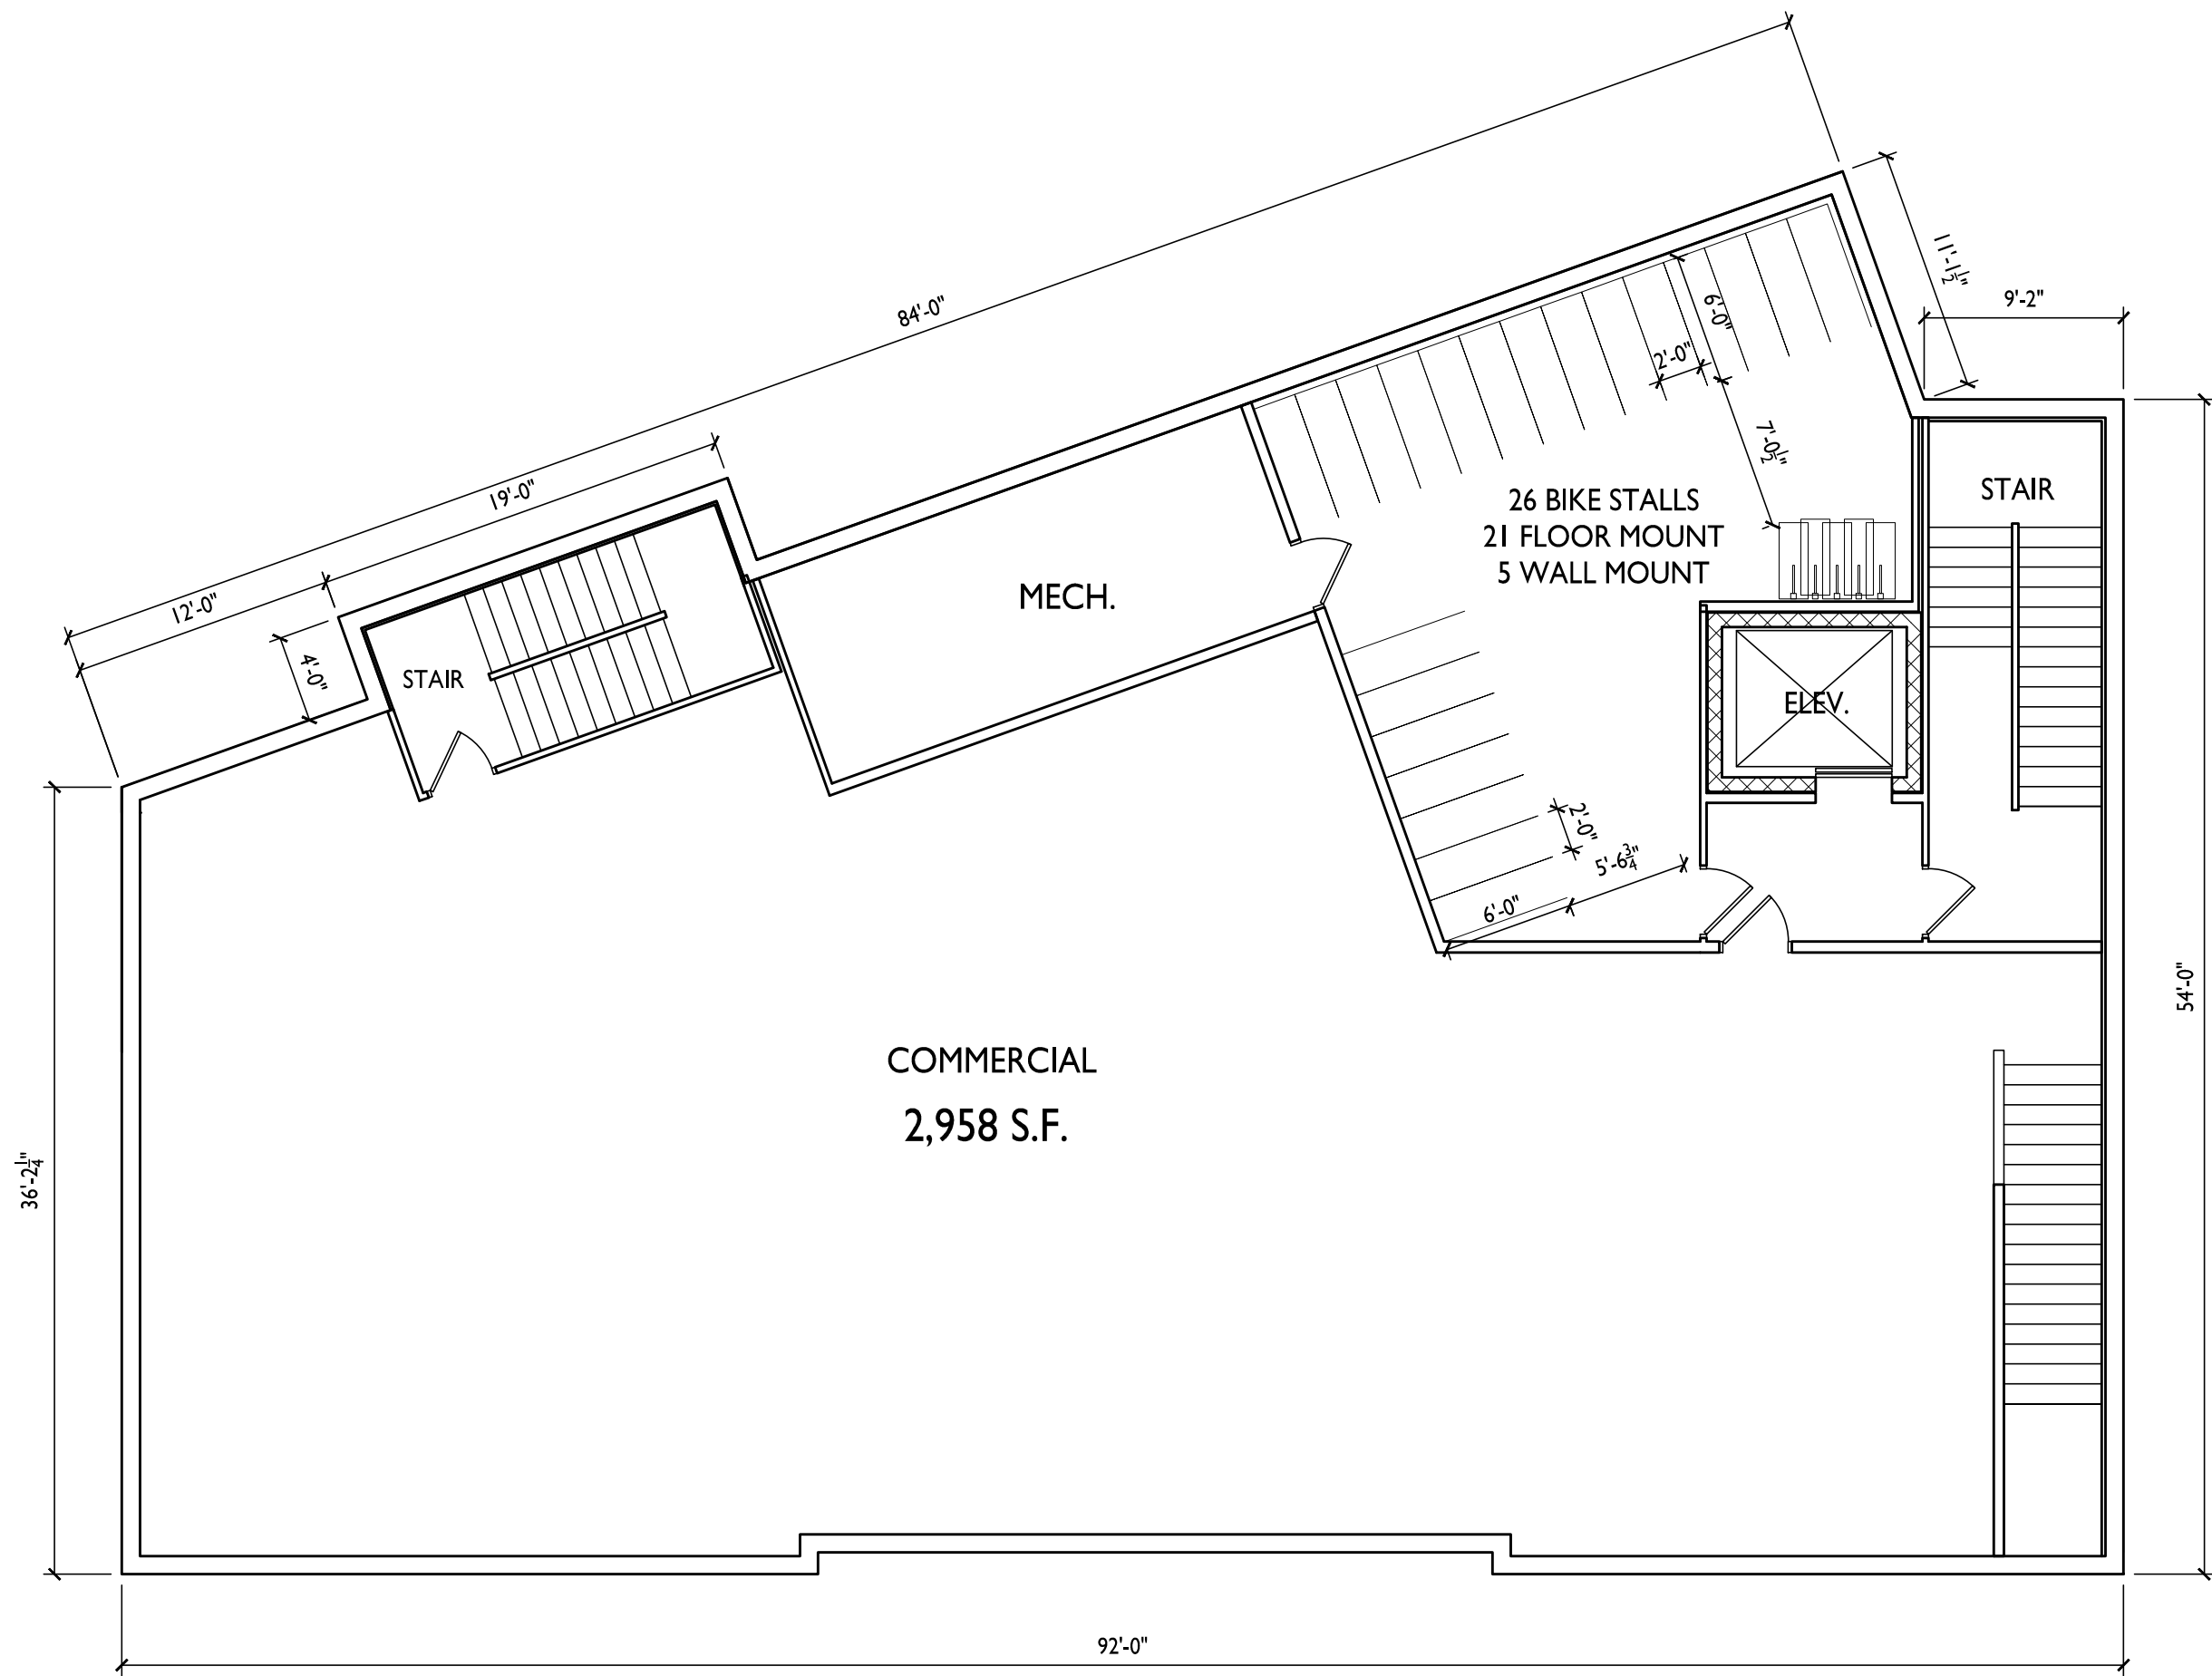

I
A-1.0

BASEMENT FLOOR PLAN

1/8" = 1'-0"

ISSUED

Issued for UDC Informational - Jan. 24, 2022
Land Use & UDC Submittal - February 07, 2022
Updated Land Use & UDC Submittal - May 10, 2022
Updated Land Use & UDC Submittal - Oct. 26, 2022
Updated Land Use & UDC Submittal - Feb. 13, 2023

PROJECT TITLE

430, 432, 444
State Street

Madison, Wisconsin

SHEET TITLE

Basement Floor
Plan

SHEET NUMBER

A-1.0


PROJECT NO. 1939

© Knothe & Bruce Architects, LLC



knothe • bruce
ARCHITECTS


Phone: 7601 University Ave, Ste 201
608.836.3690 Middleton, WI 53562

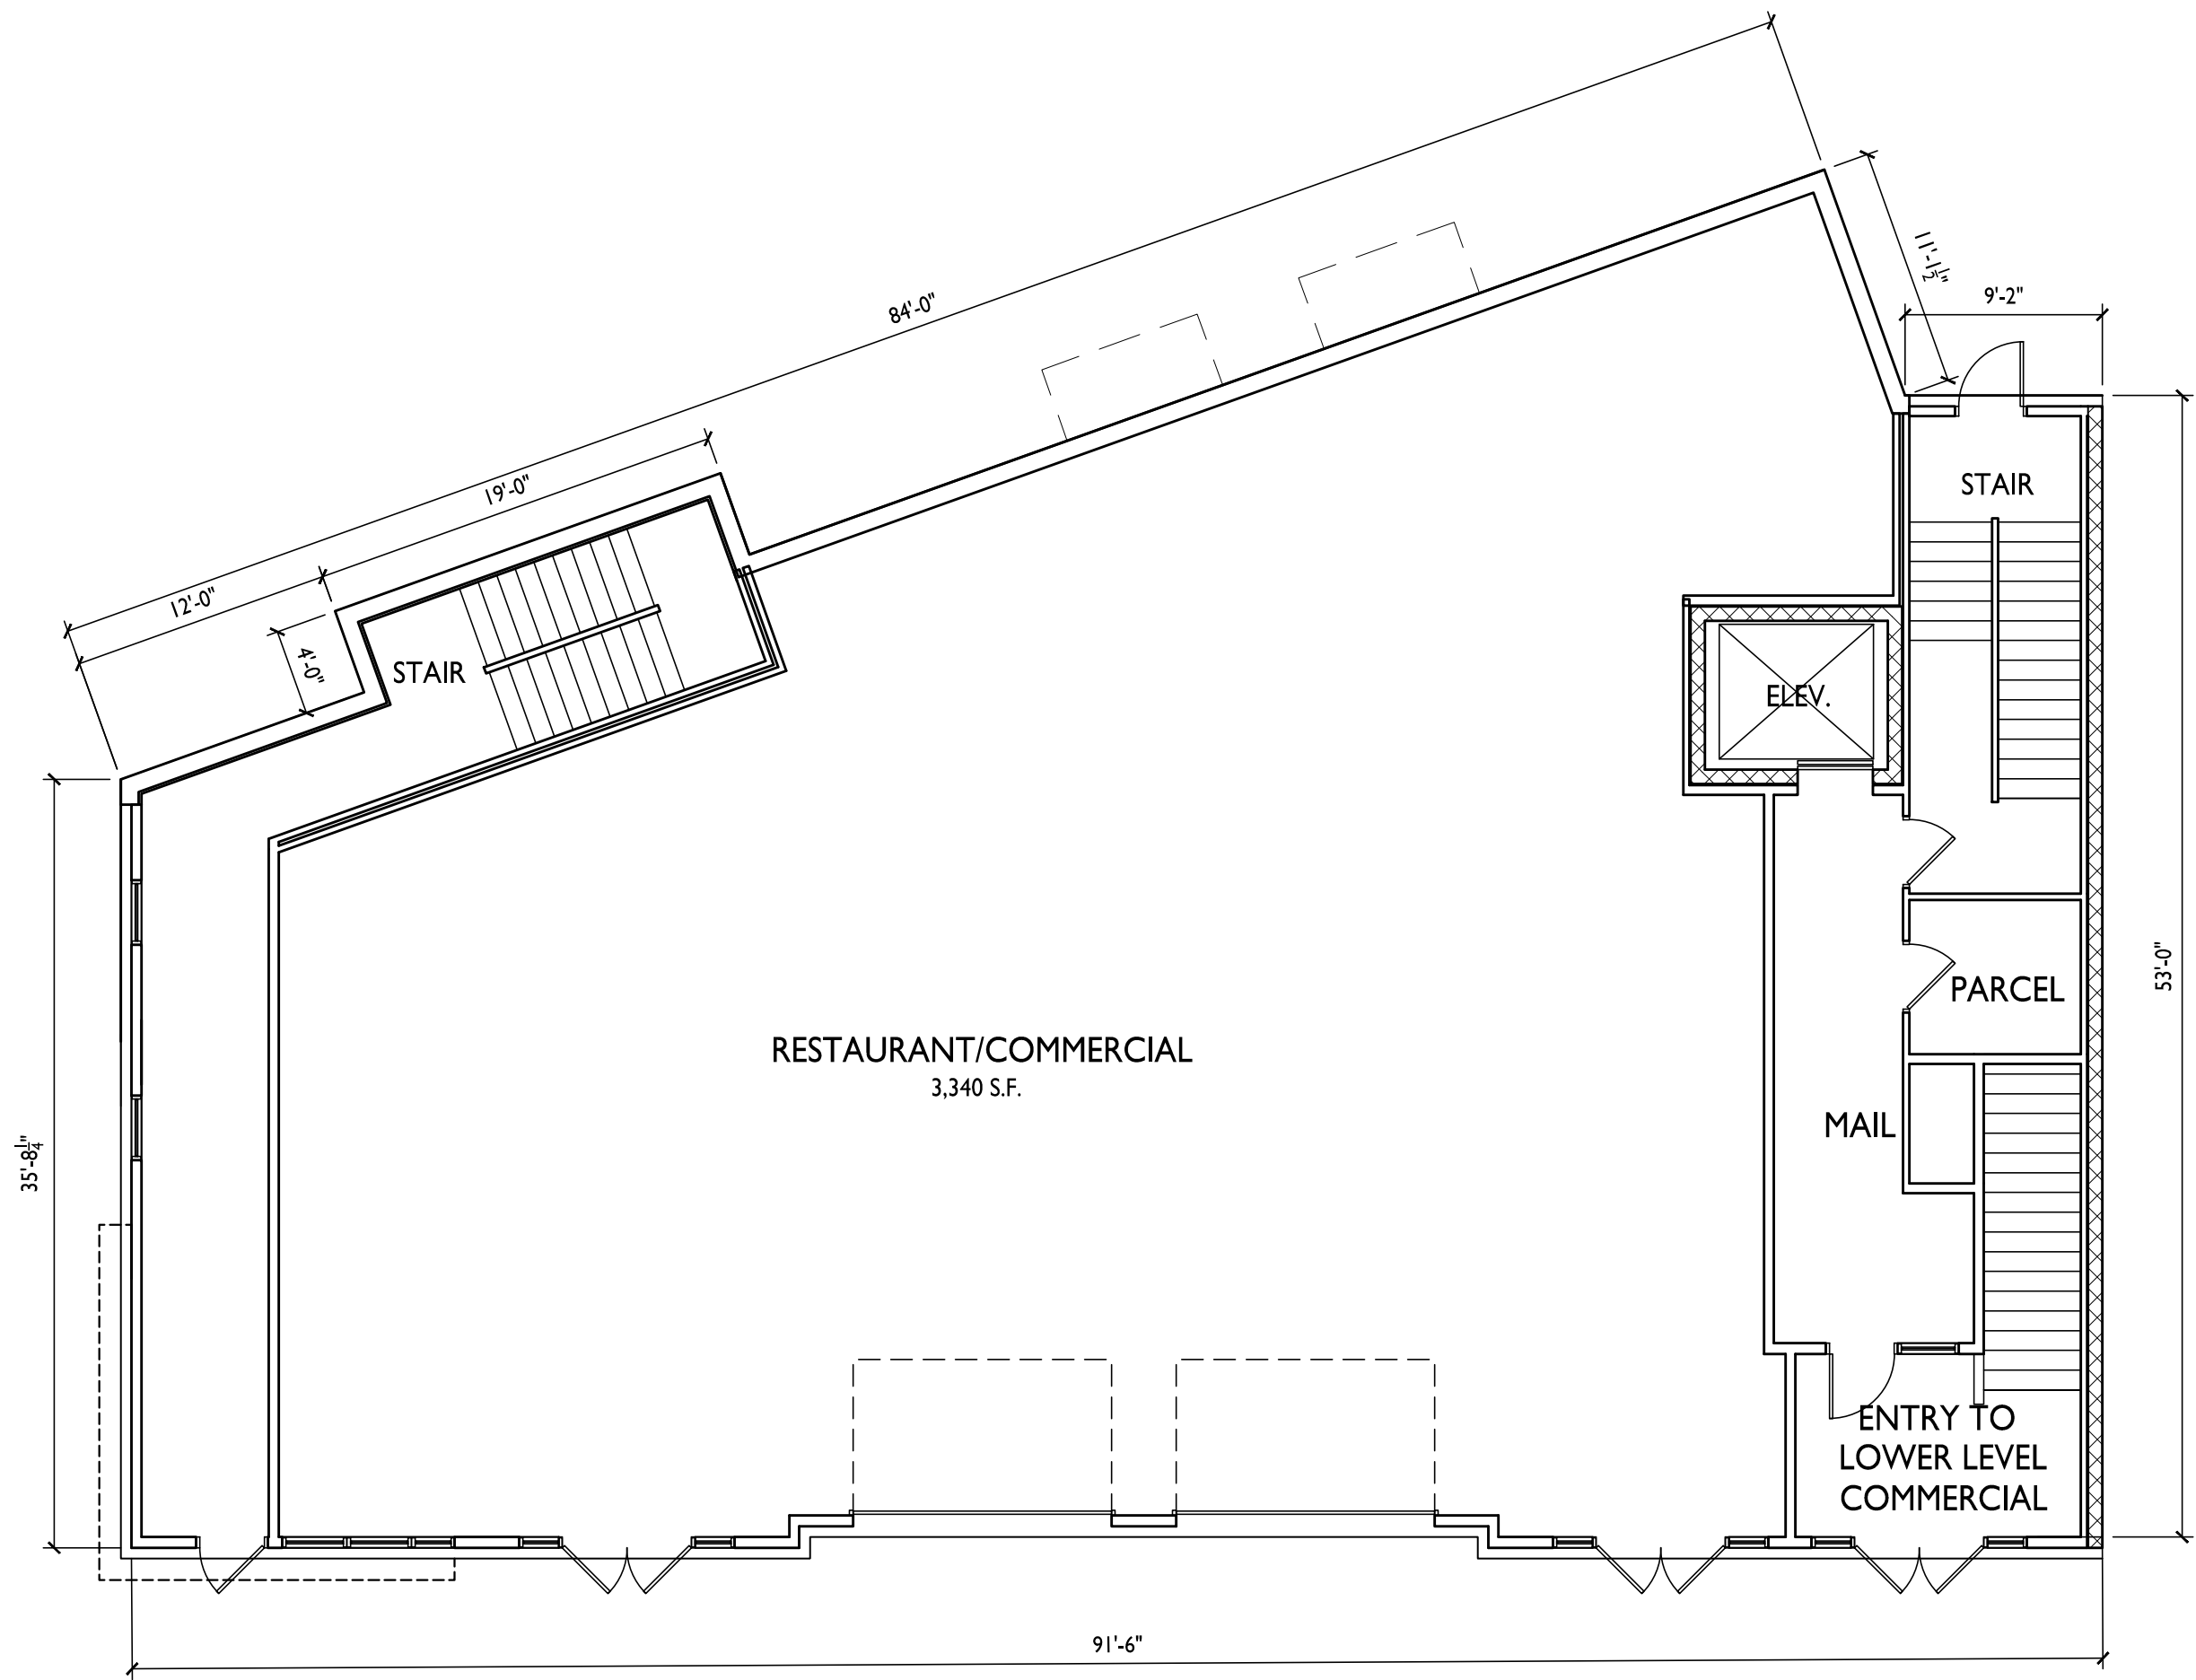

I
A-1.1

FIRST FLOOR PLAN

1/8" = 1'-0"

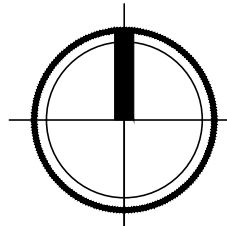

ISSUED

Issued for UDC Informational - Jan. 24, 2022
Land Use & UDC Submittal - February 07, 2022
Updated Land Use & UDC Submittal - May 10, 2022
Updated Land Use & UDC Submittal - Oct. 26, 2022
Updated Land Use & UDC Submittal - Feb. 13, 2023

PROJECT TITLE

430, 432, 444
State Street

Madison, Wisconsin

SHEET TITLE

First Floor Plan


SHEET NUMBER

A-1.1

PROJECT NO.

1939

© Knothe & Bruce Architects, LLC

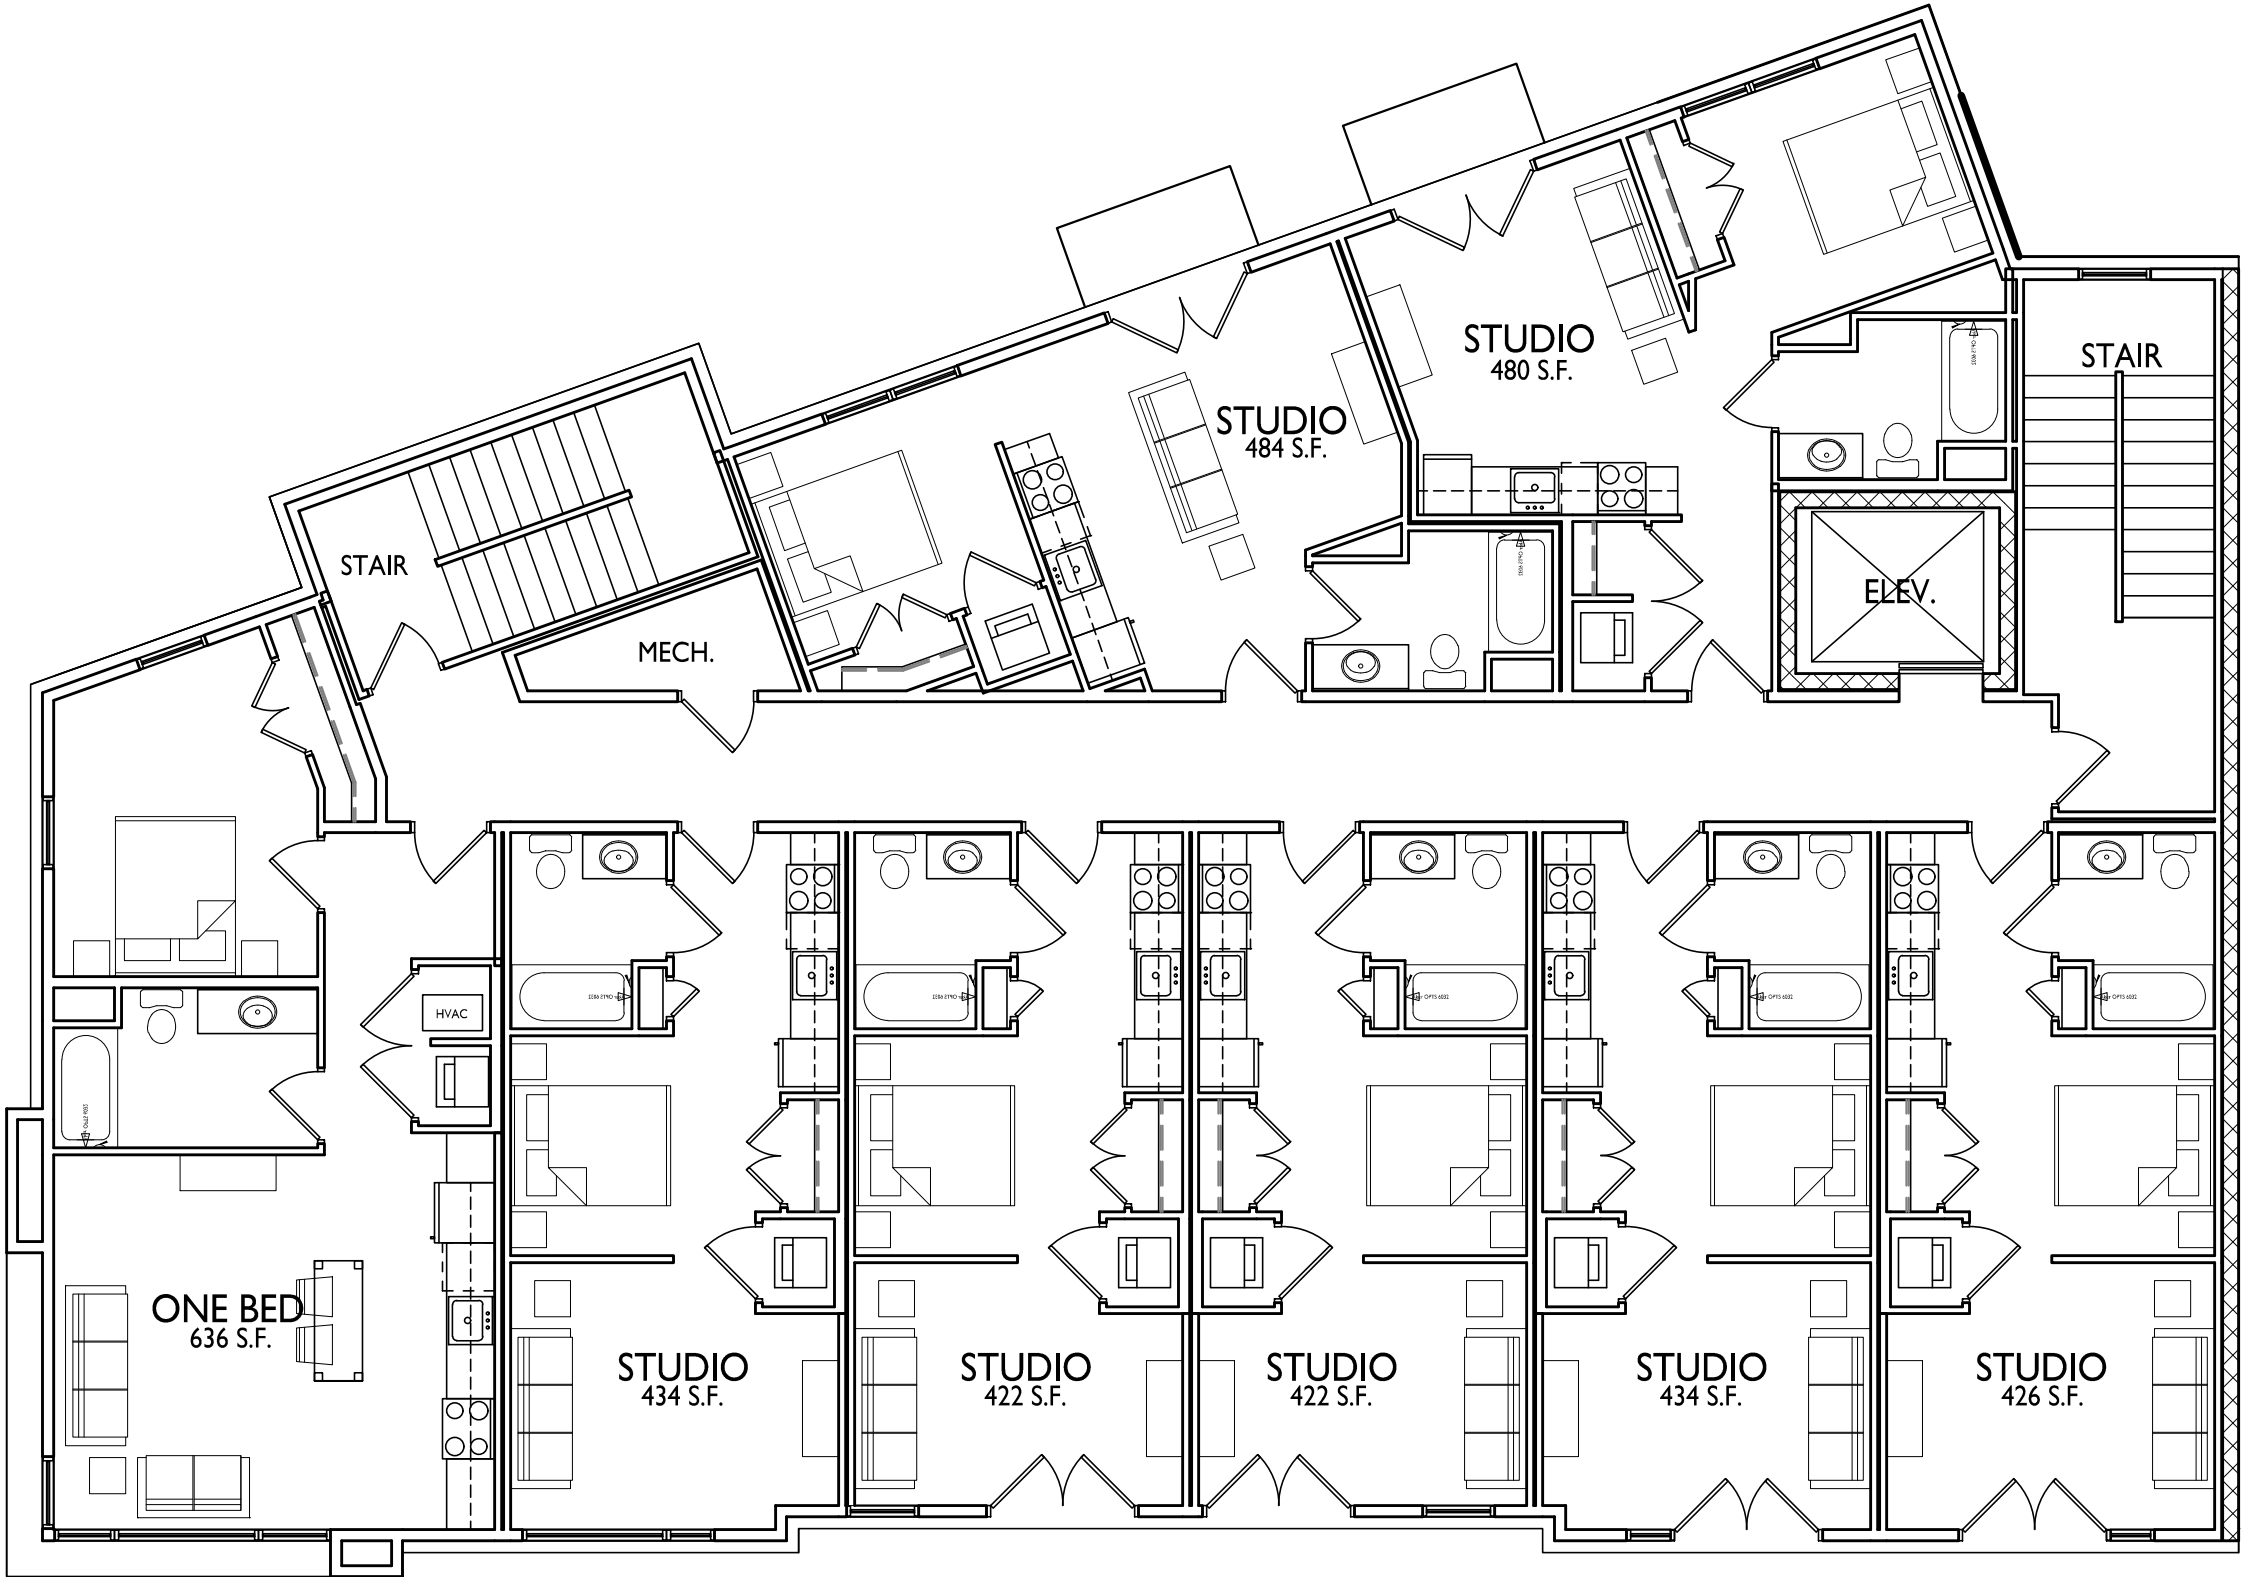

I
A-1.2

SECOND FLOOR PLAN

1/8" = 1'-0"

ISSUED
Issued for UDC Informational - Jan. 24, 2022
Land Use & UDC Submittal - February 07, 2022
Updated Land Use & UDC Submittal - May 10, 2022
Updated Land Use & UDC Submittal - Oct. 26, 2022
Updated Land Use & UDC Submittal - Feb. 13, 2023

PROJECT TITLE
430, 432, 444
State Street

Madison, Wisconsin
SHEET TITLE
Second Floor Plan

SHEET NUMBER

A-1.2
PROJECT NO. 1939
© Knothe & Bruce Architects, LLC



knothe • bruce
ARCHITECTS

Phone: 7601 University Ave., Ste 201
608.836.3690 Middleton, WI 53562

ISSUED
Issued for UDC Informational - Jan. 24, 2022
Land Use & UDC Submittal - February 07, 2022
Updated Land Use & UDC Submittal - May 10, 2022
Updated Land Use & UDC Submittal - Oct. 26, 2022
Updated Land Use & UDC Submittal - Feb. 13, 2023

PROJECT TITLE
430, 432, 444
State Street


Madison, Wisconsin
SHEET TITLE
Third Floor Plan

SHEET NUMBER

A-I.3

PROJECT NO. **1939**


© Knothe & Bruce Architects, LLC

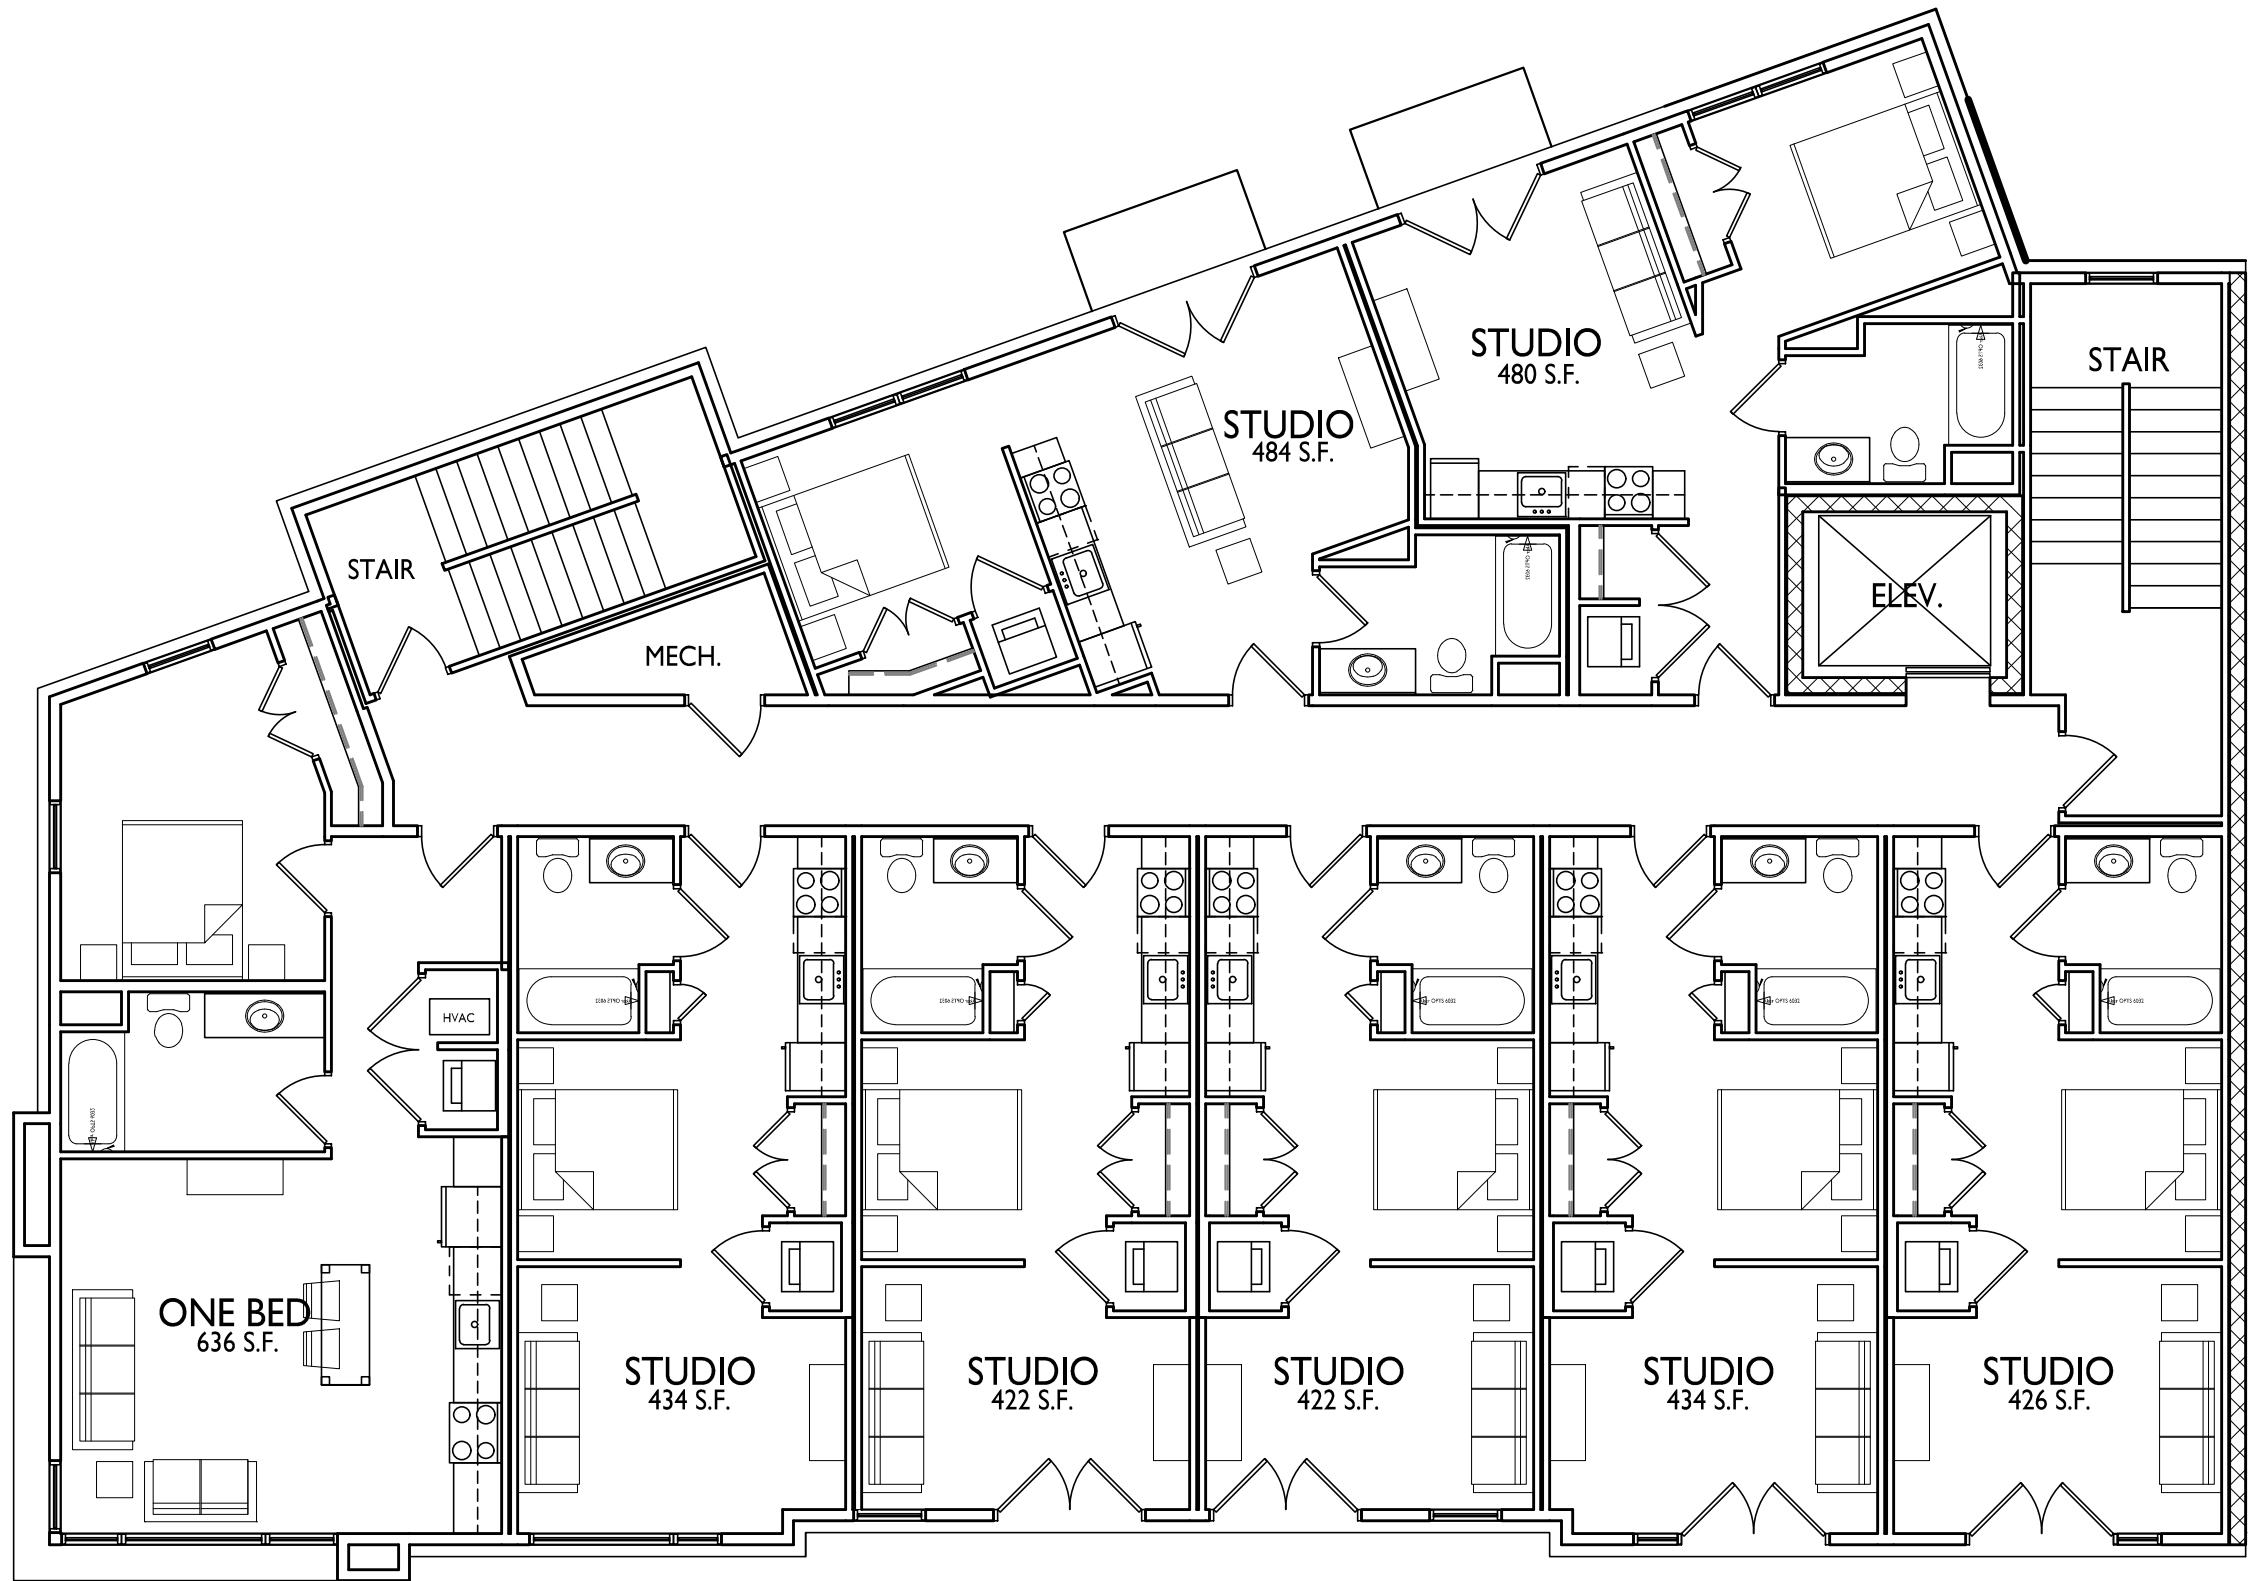

I
A-I.3

THIRD FLOOR PLAN

1/8" = 1'-0"

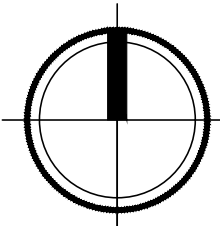



knothe • bruce
ARCHITECTS

Phone: 7601 University Ave., Ste 201
608.836.3690 Middleton, WI 53562

ISSUED
Issued for UDC Informational - Jan. 24, 2022
Land Use & UDC Submittal - February 07, 2022
Updated Land Use & UDC Submittal - May 10, 2022
Updated Land Use & UDC Submittal - Oct. 26, 2022
Updated Land Use & UDC Submittal - Feb. 13, 2023

PROJECT TITLE
430, 432, 444
State Street


Madison, Wisconsin
SHEET TITLE
Fourth Floor Plan

SHEET NUMBER

A-1.4

PROJECT NO. **1939**


© Knothe & Bruce Architects, LLC

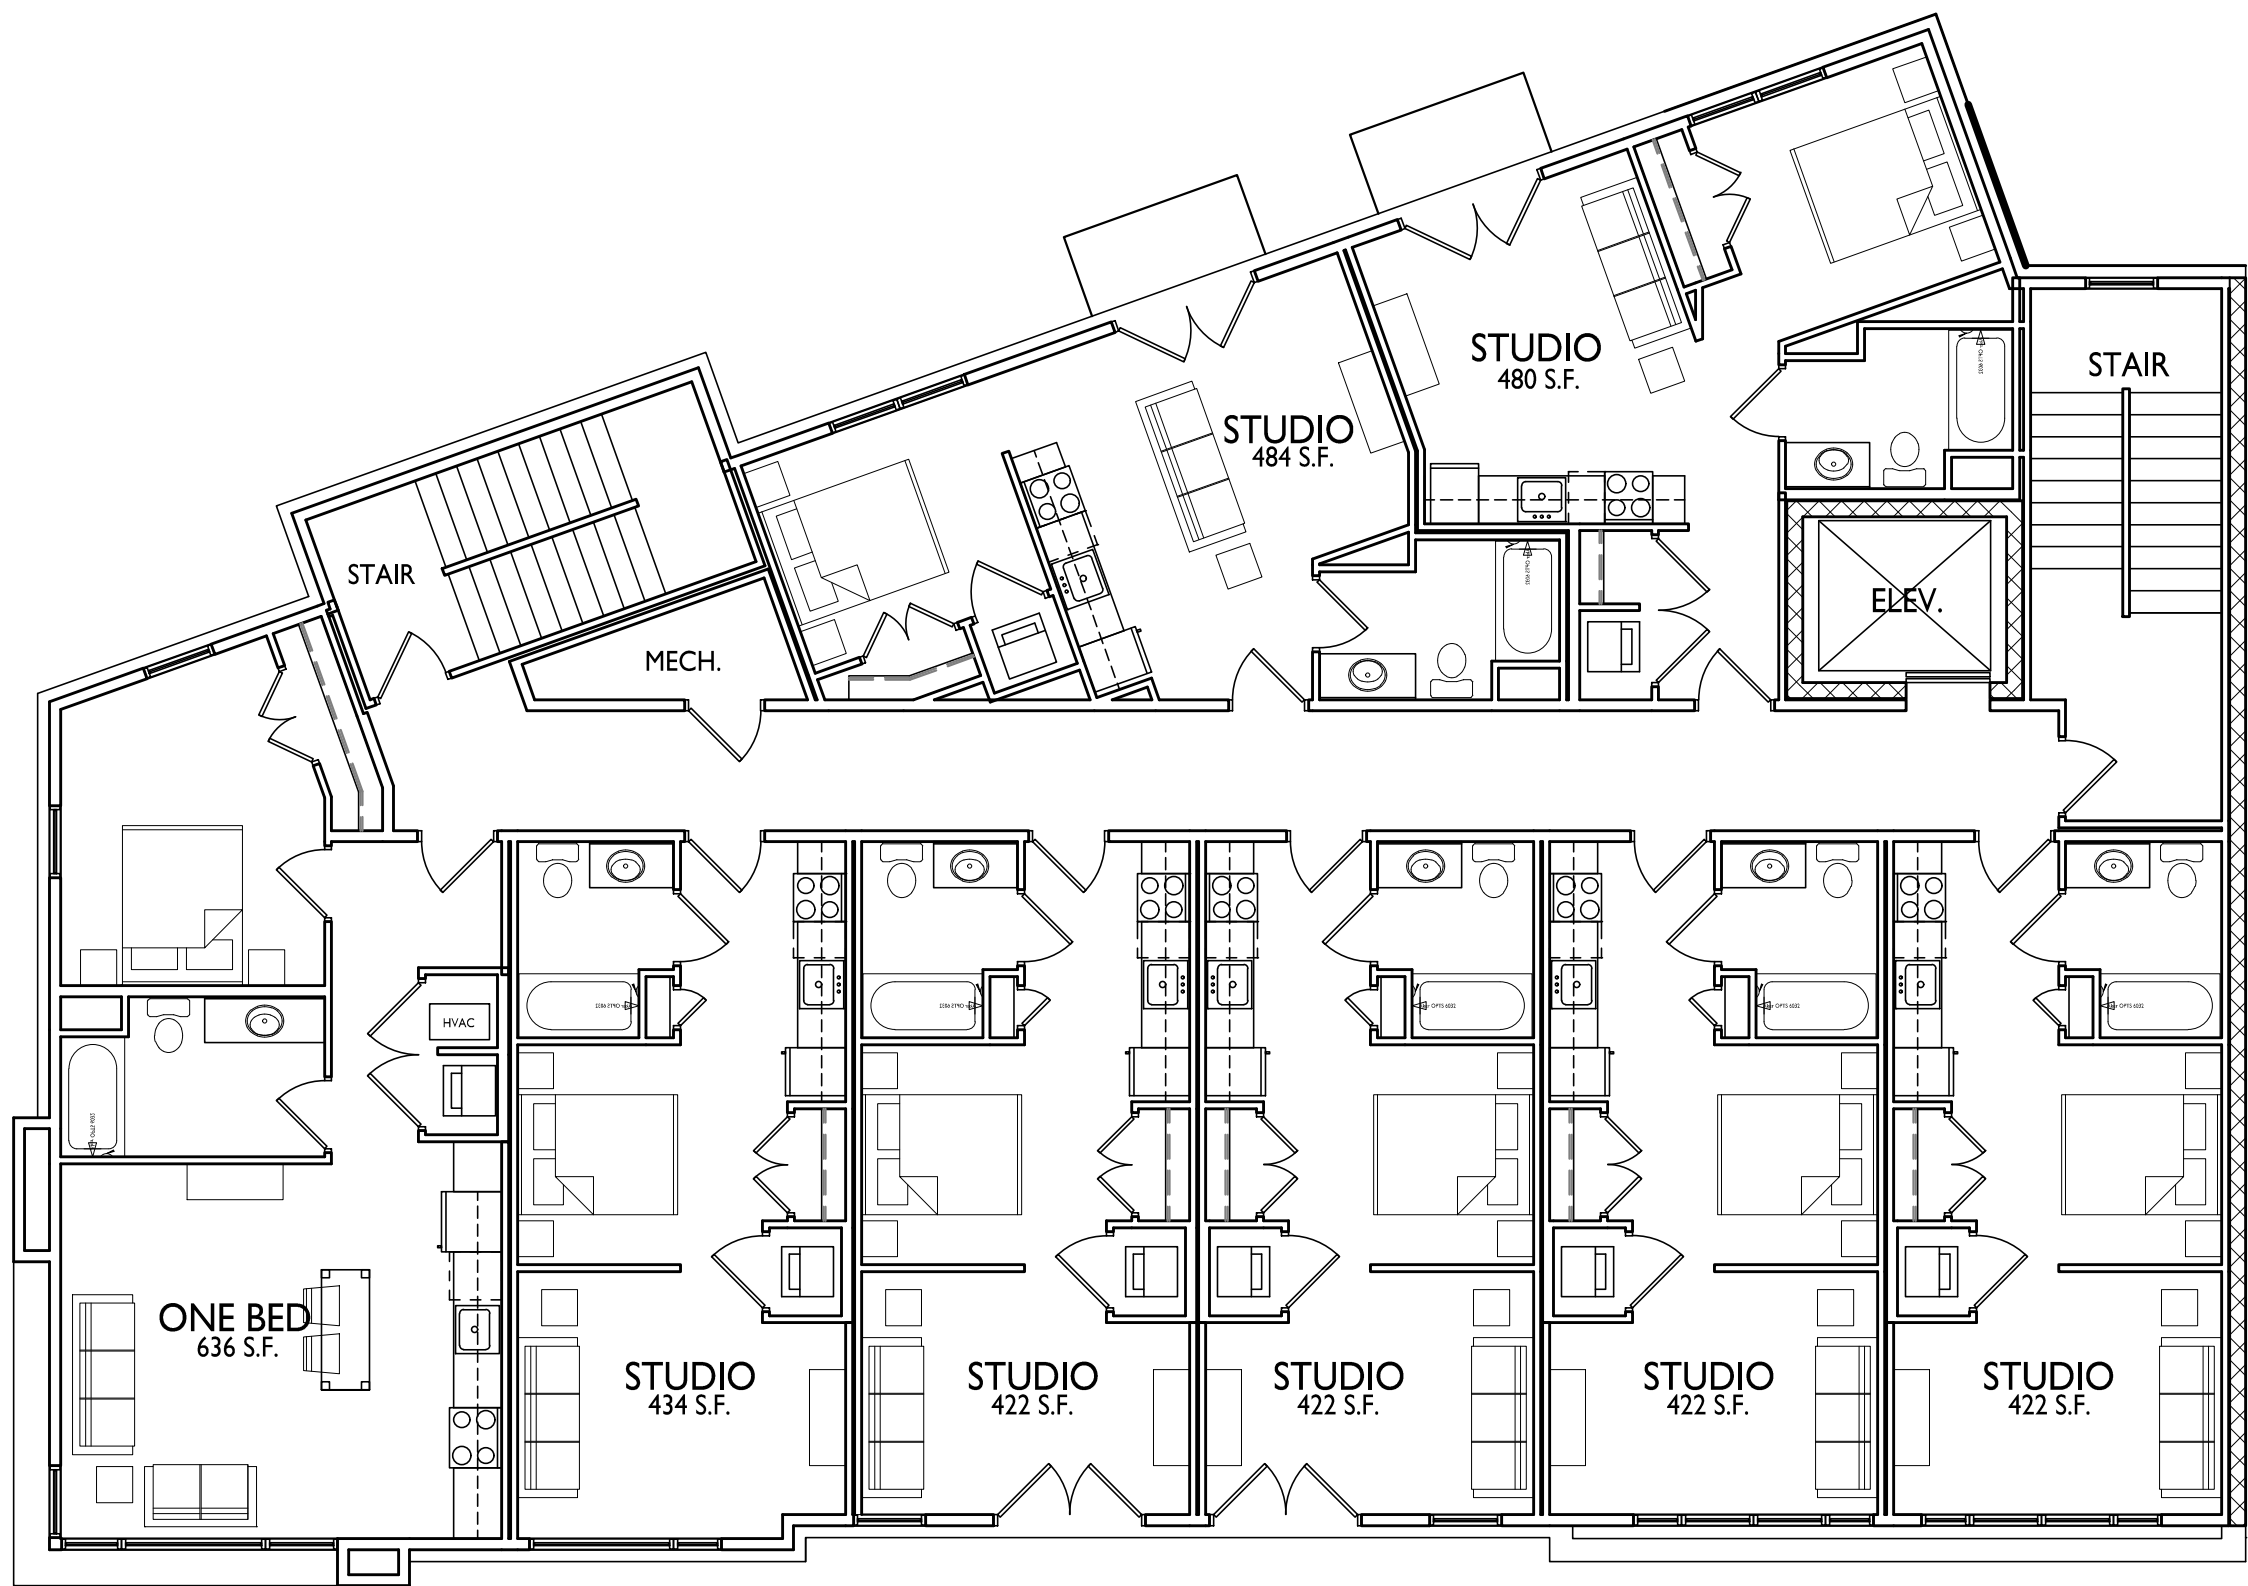


1
A-1.4

FOURTH FOURTH PLAN

1/8" = 1'-0"

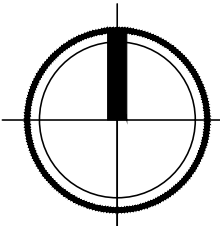

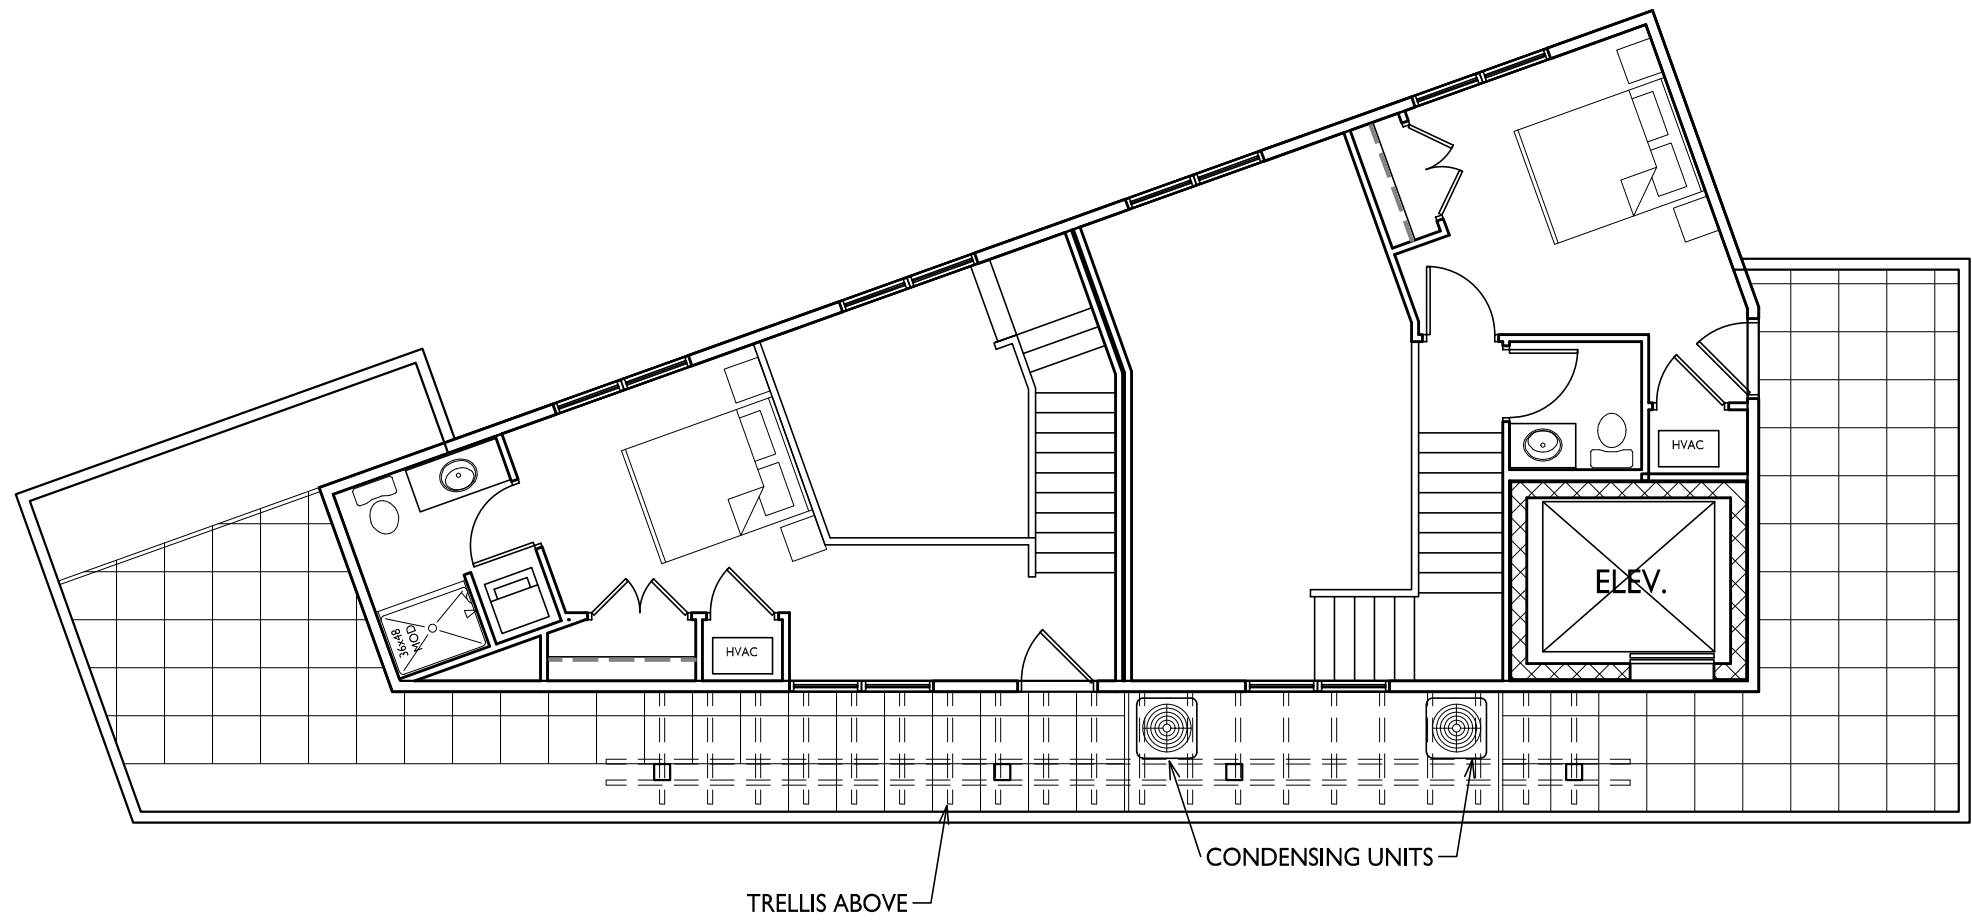


2

A-I.5

1/8" = 1'-0"

LOFT LEVEL FLOOR PLAN

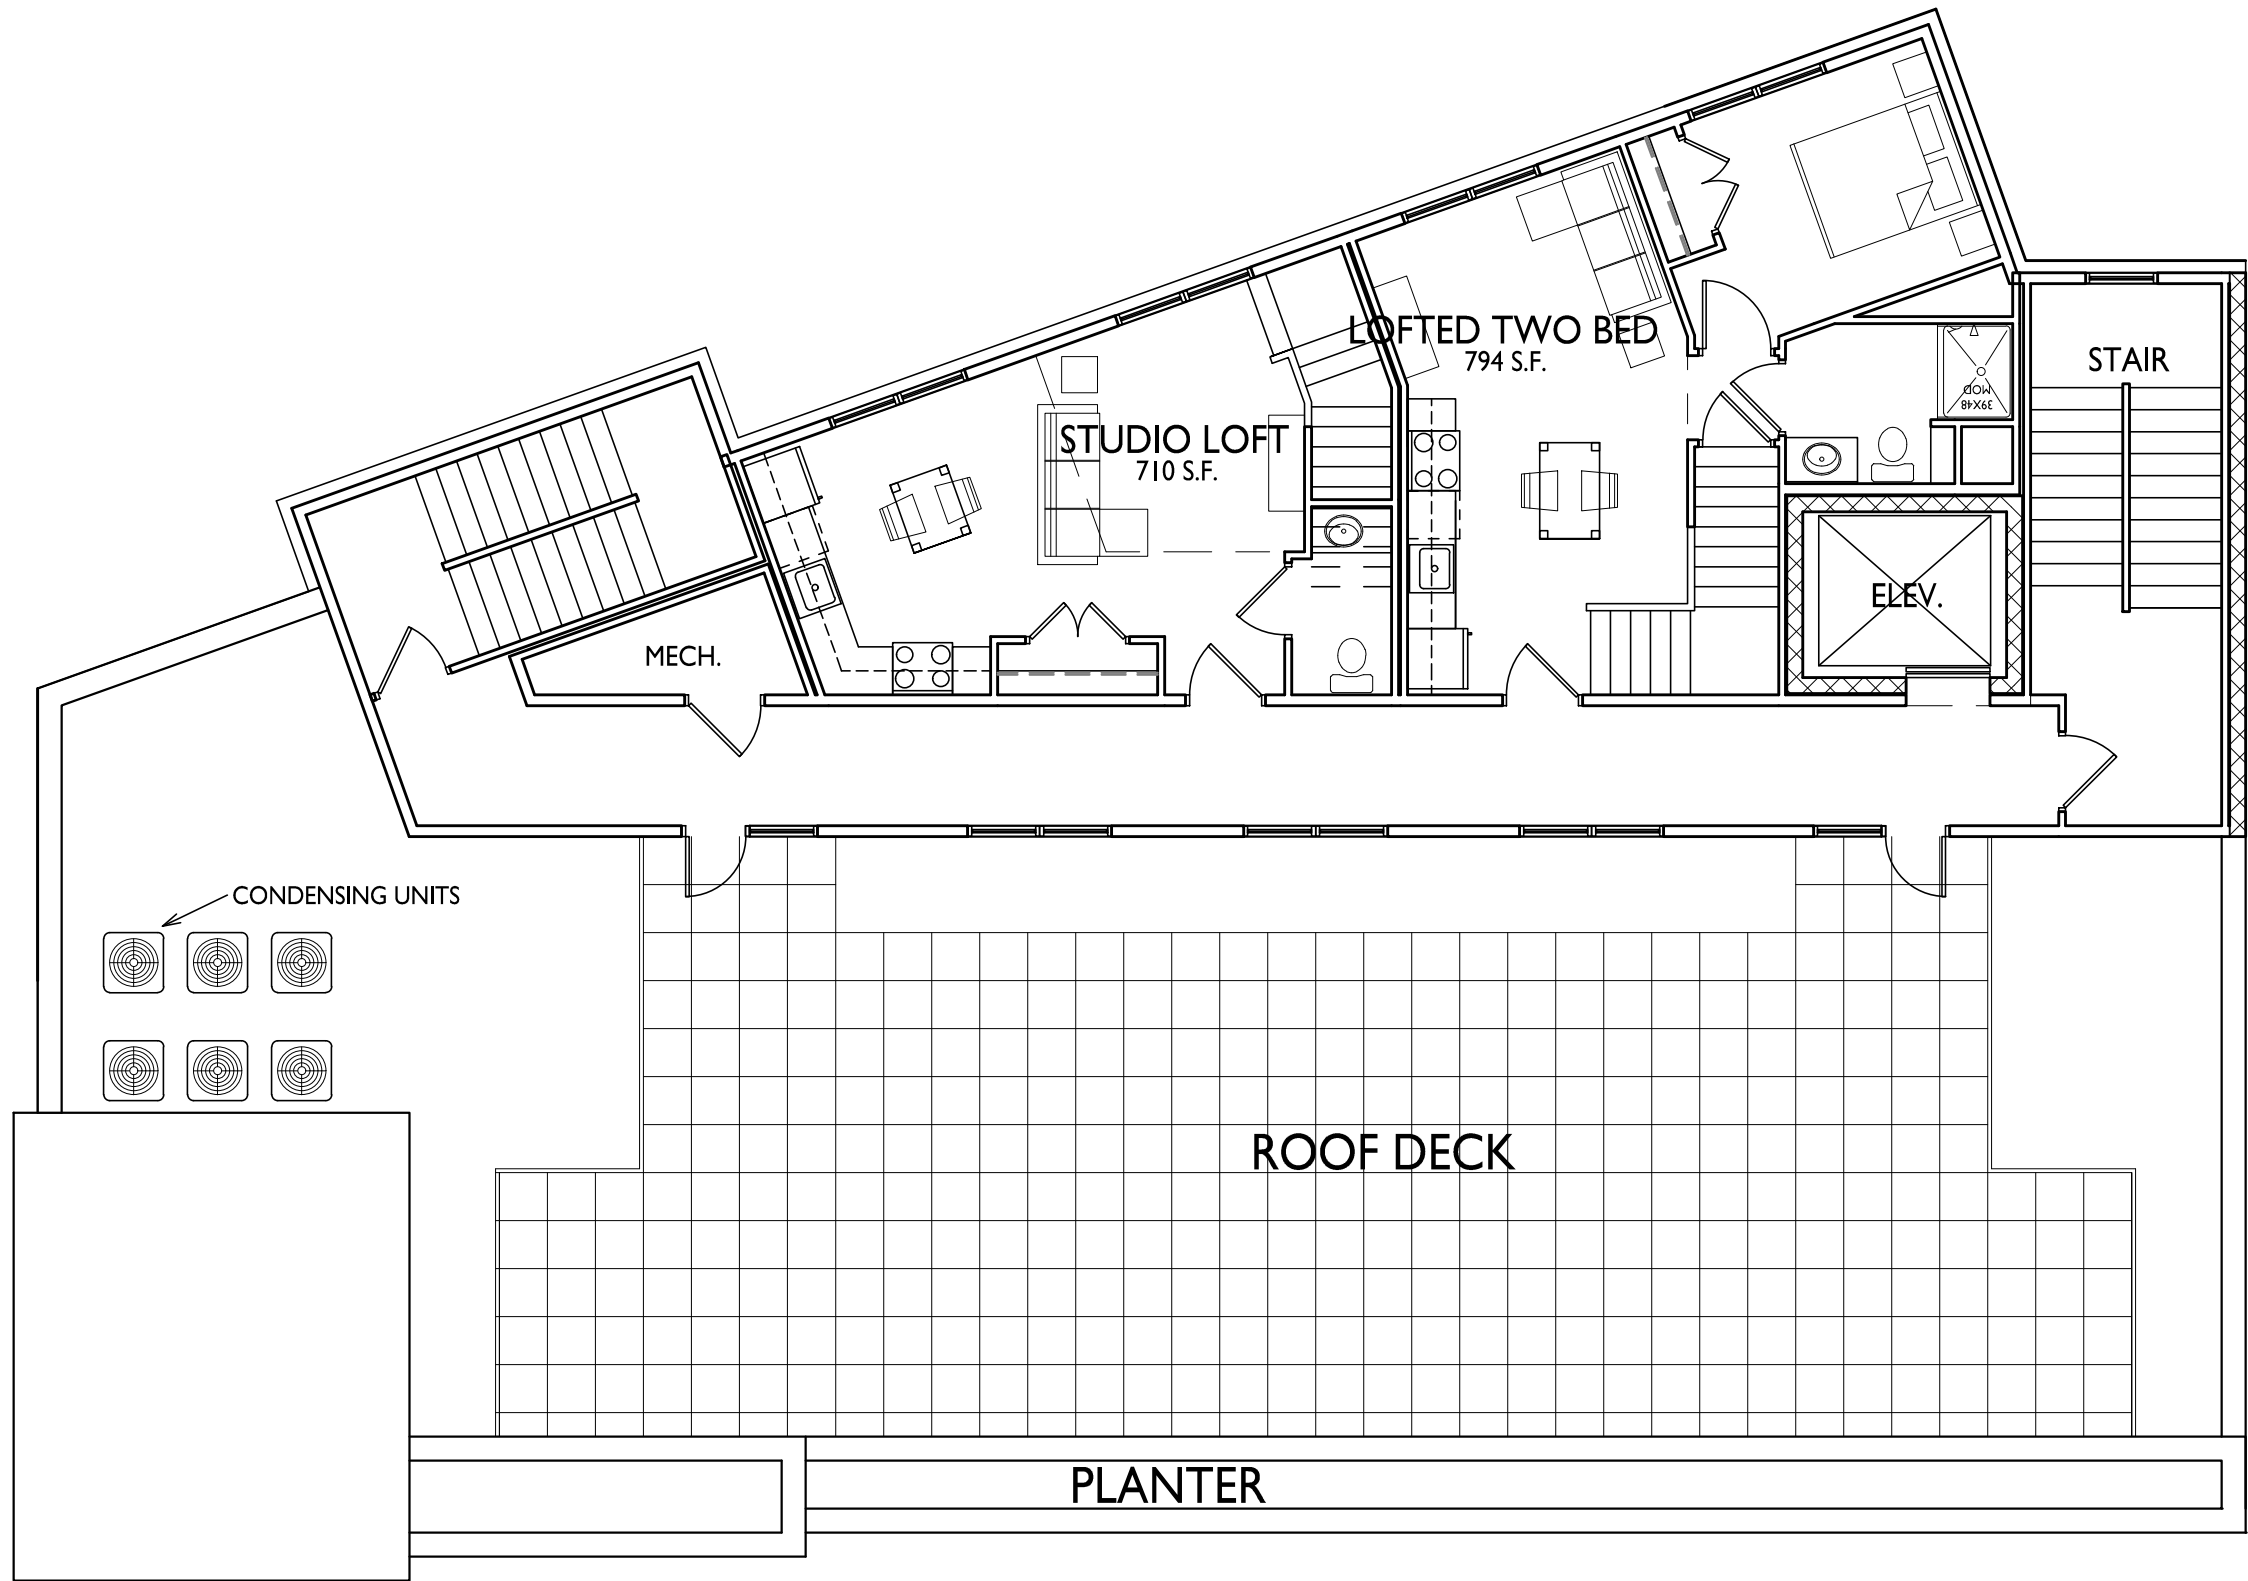


1

A-I.5

1/8" = 1'-0"

FIFTH FLOOR PLAN

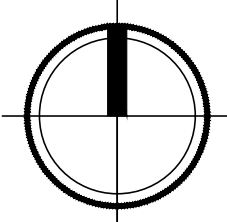

ISSUED

Issued for UDC Informational - Jan. 24, 2022
Land Use & UDC Submittal - February 07, 2022
Updated Land Use & UDC Submittal - May 10, 2022
Updated Land Use & UDC Submittal - Oct. 26, 2022
Updated Land Use & UDC Submittal - Feb. 13, 2023

PROJECT TITLE

430, 432, 444
State Street

Madison, Wisconsin

SHEET TITLE

Fifth Floor Plan

SHEET NUMBER

A-I.5

PROJECT NO. 1939

© Knothe & Bruce Architects, LLC



ISSUED

Issued for UDC Informational - Jan. 24, 2022
Land Use & UDC Submittal - February 07, 2022
Updated Land Use & UDC Submittal - May 10, 2022
Updated Land Use & UDC Submittal - Oct. 26, 2022
Updated Land Use & UDC Submittal - Feb. 13, 2023

PROJECT TITLE
430, 432, 444
State Street

Madison, Wisconsin

SHEET TITLE


Roof Plan

SHEET NUMBER


A-1.6

PROJECT NO. 1939

© Knothe & Bruce Architects, LLC

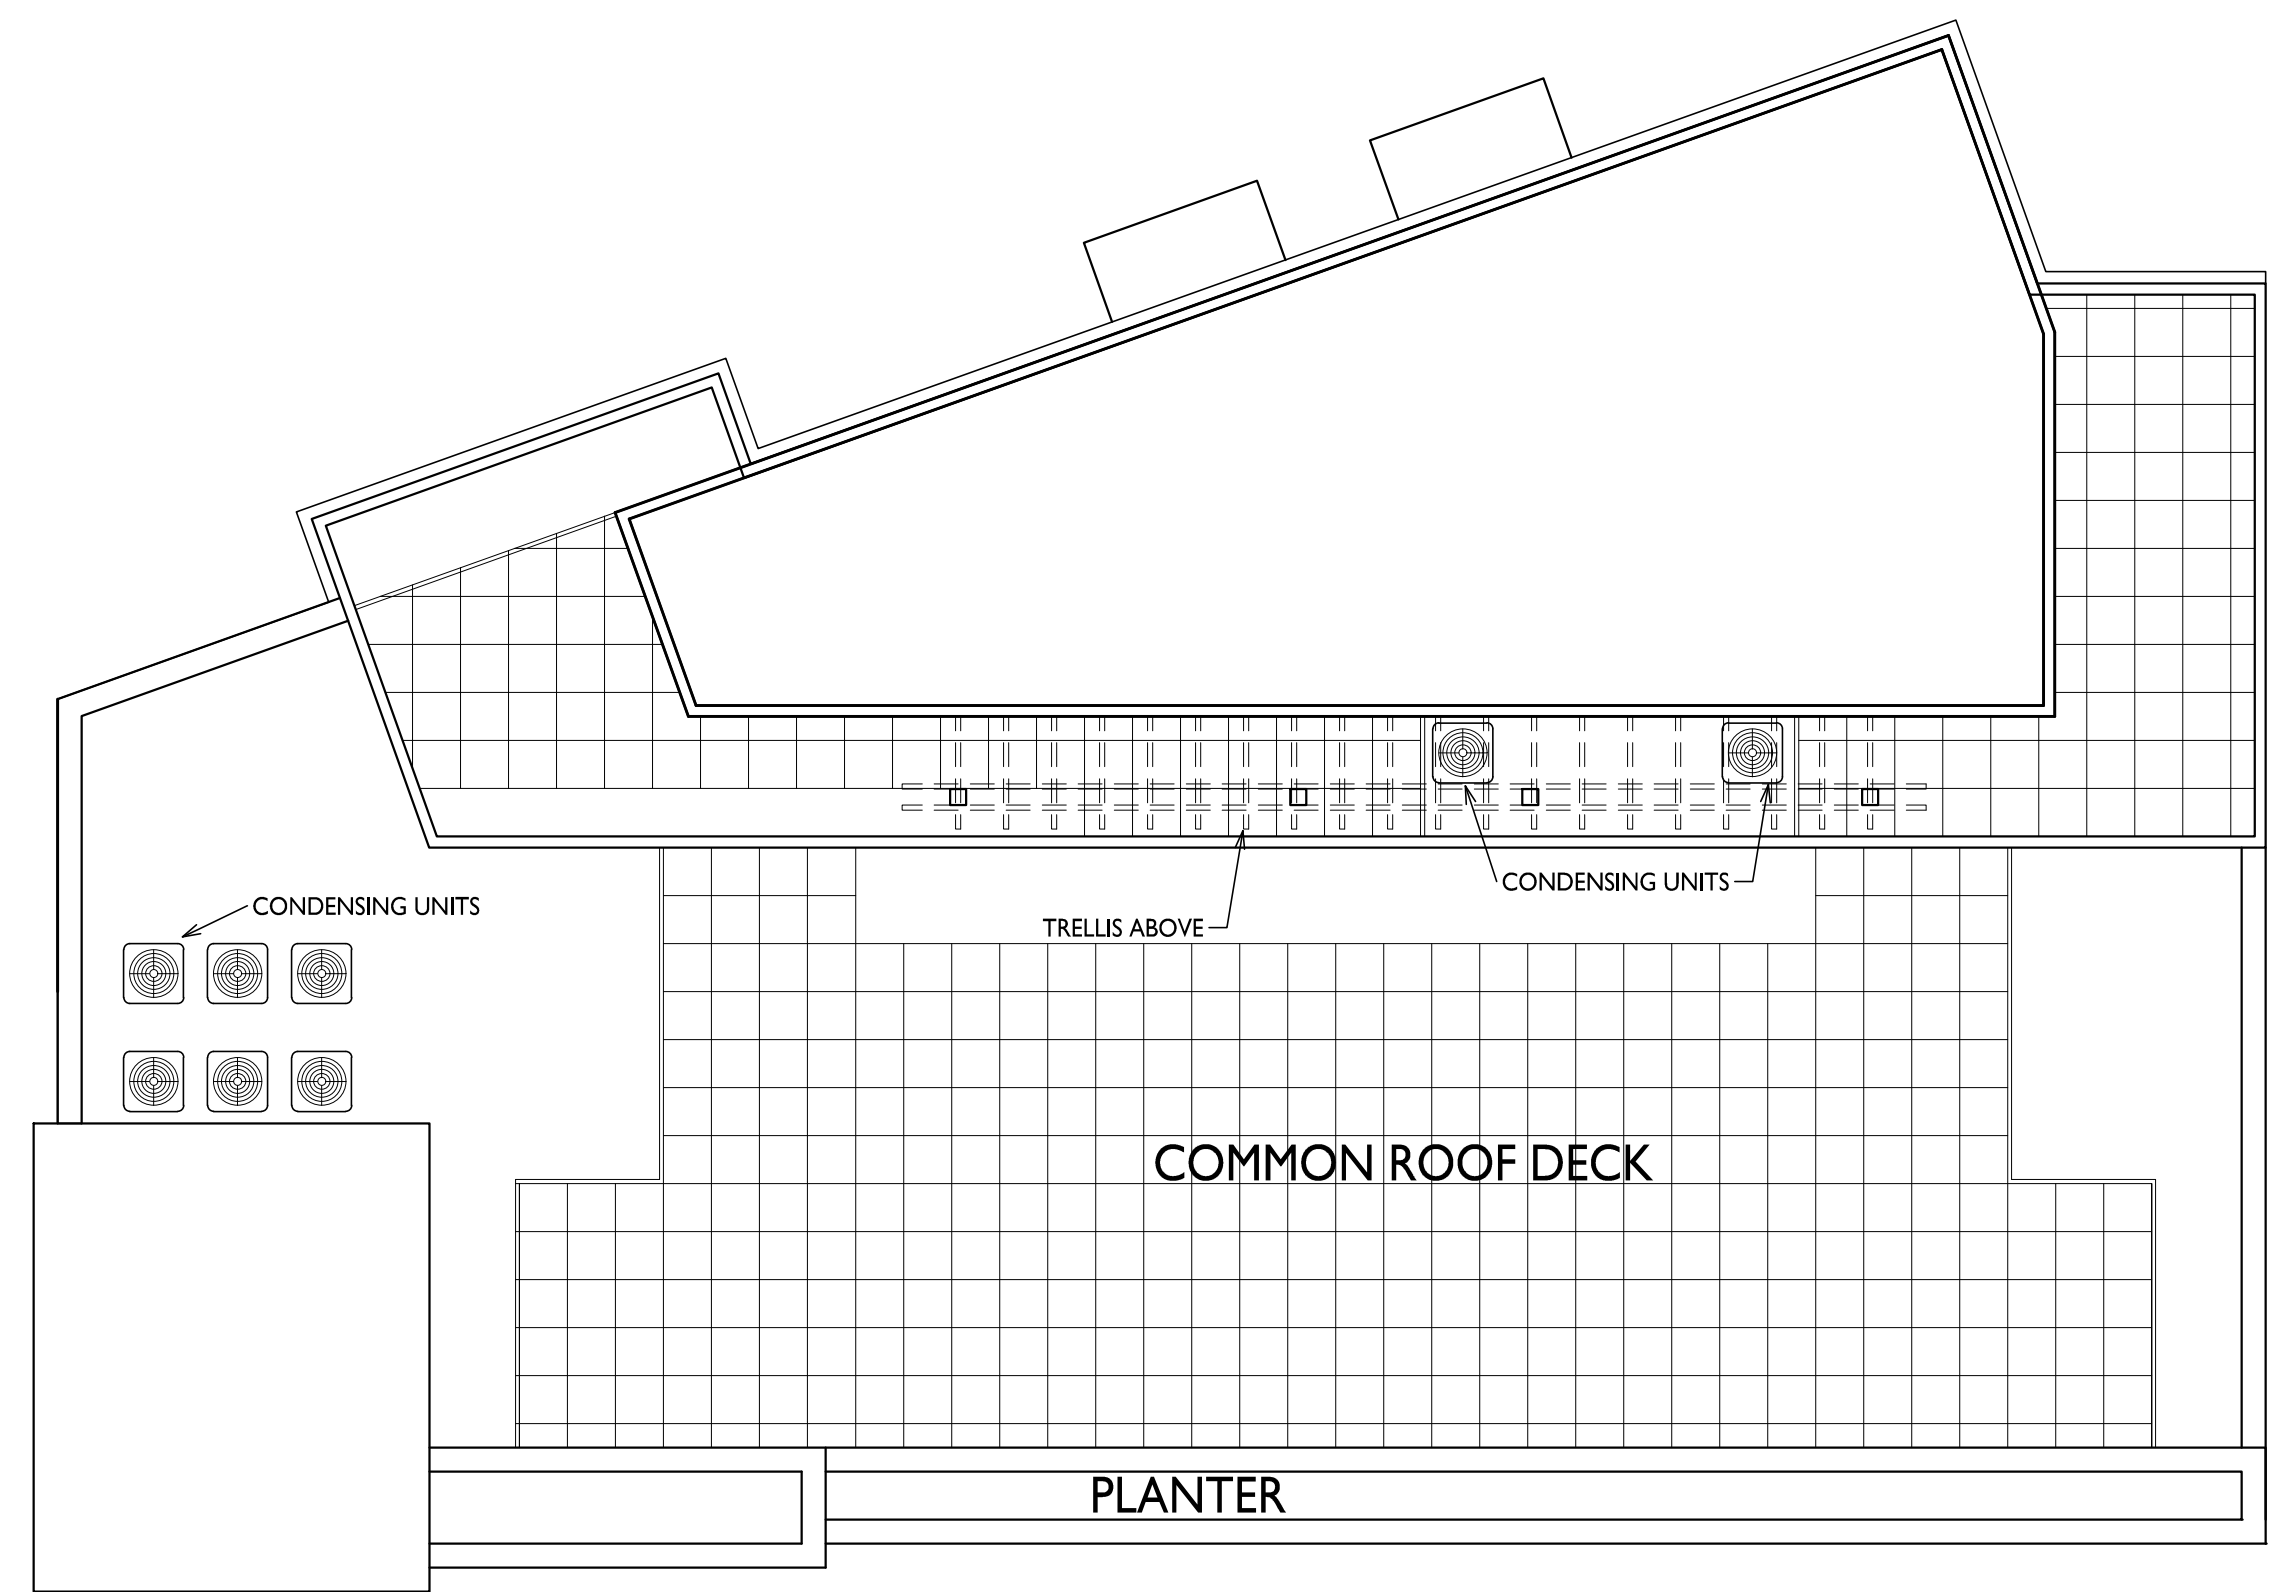

I ROOF PLAN
A-1.6 1/8" = 1'-0"

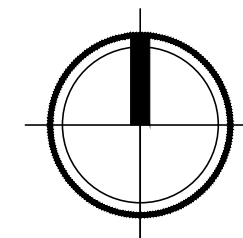

ISSUED
Updated Land Use & UDC Submittal
October 26, 2022
Updated Land Use & UDC Submittal - Feb. 13,
2023




PROJECT TITLE
**434-444 State
Street**

SHEET TITLE
**EXTERIOR
ELEVATIONS**


SHEET NUMBER

A201
PROJECT NUMBER **1939**

© Knothe & Bruce Architects, LLC

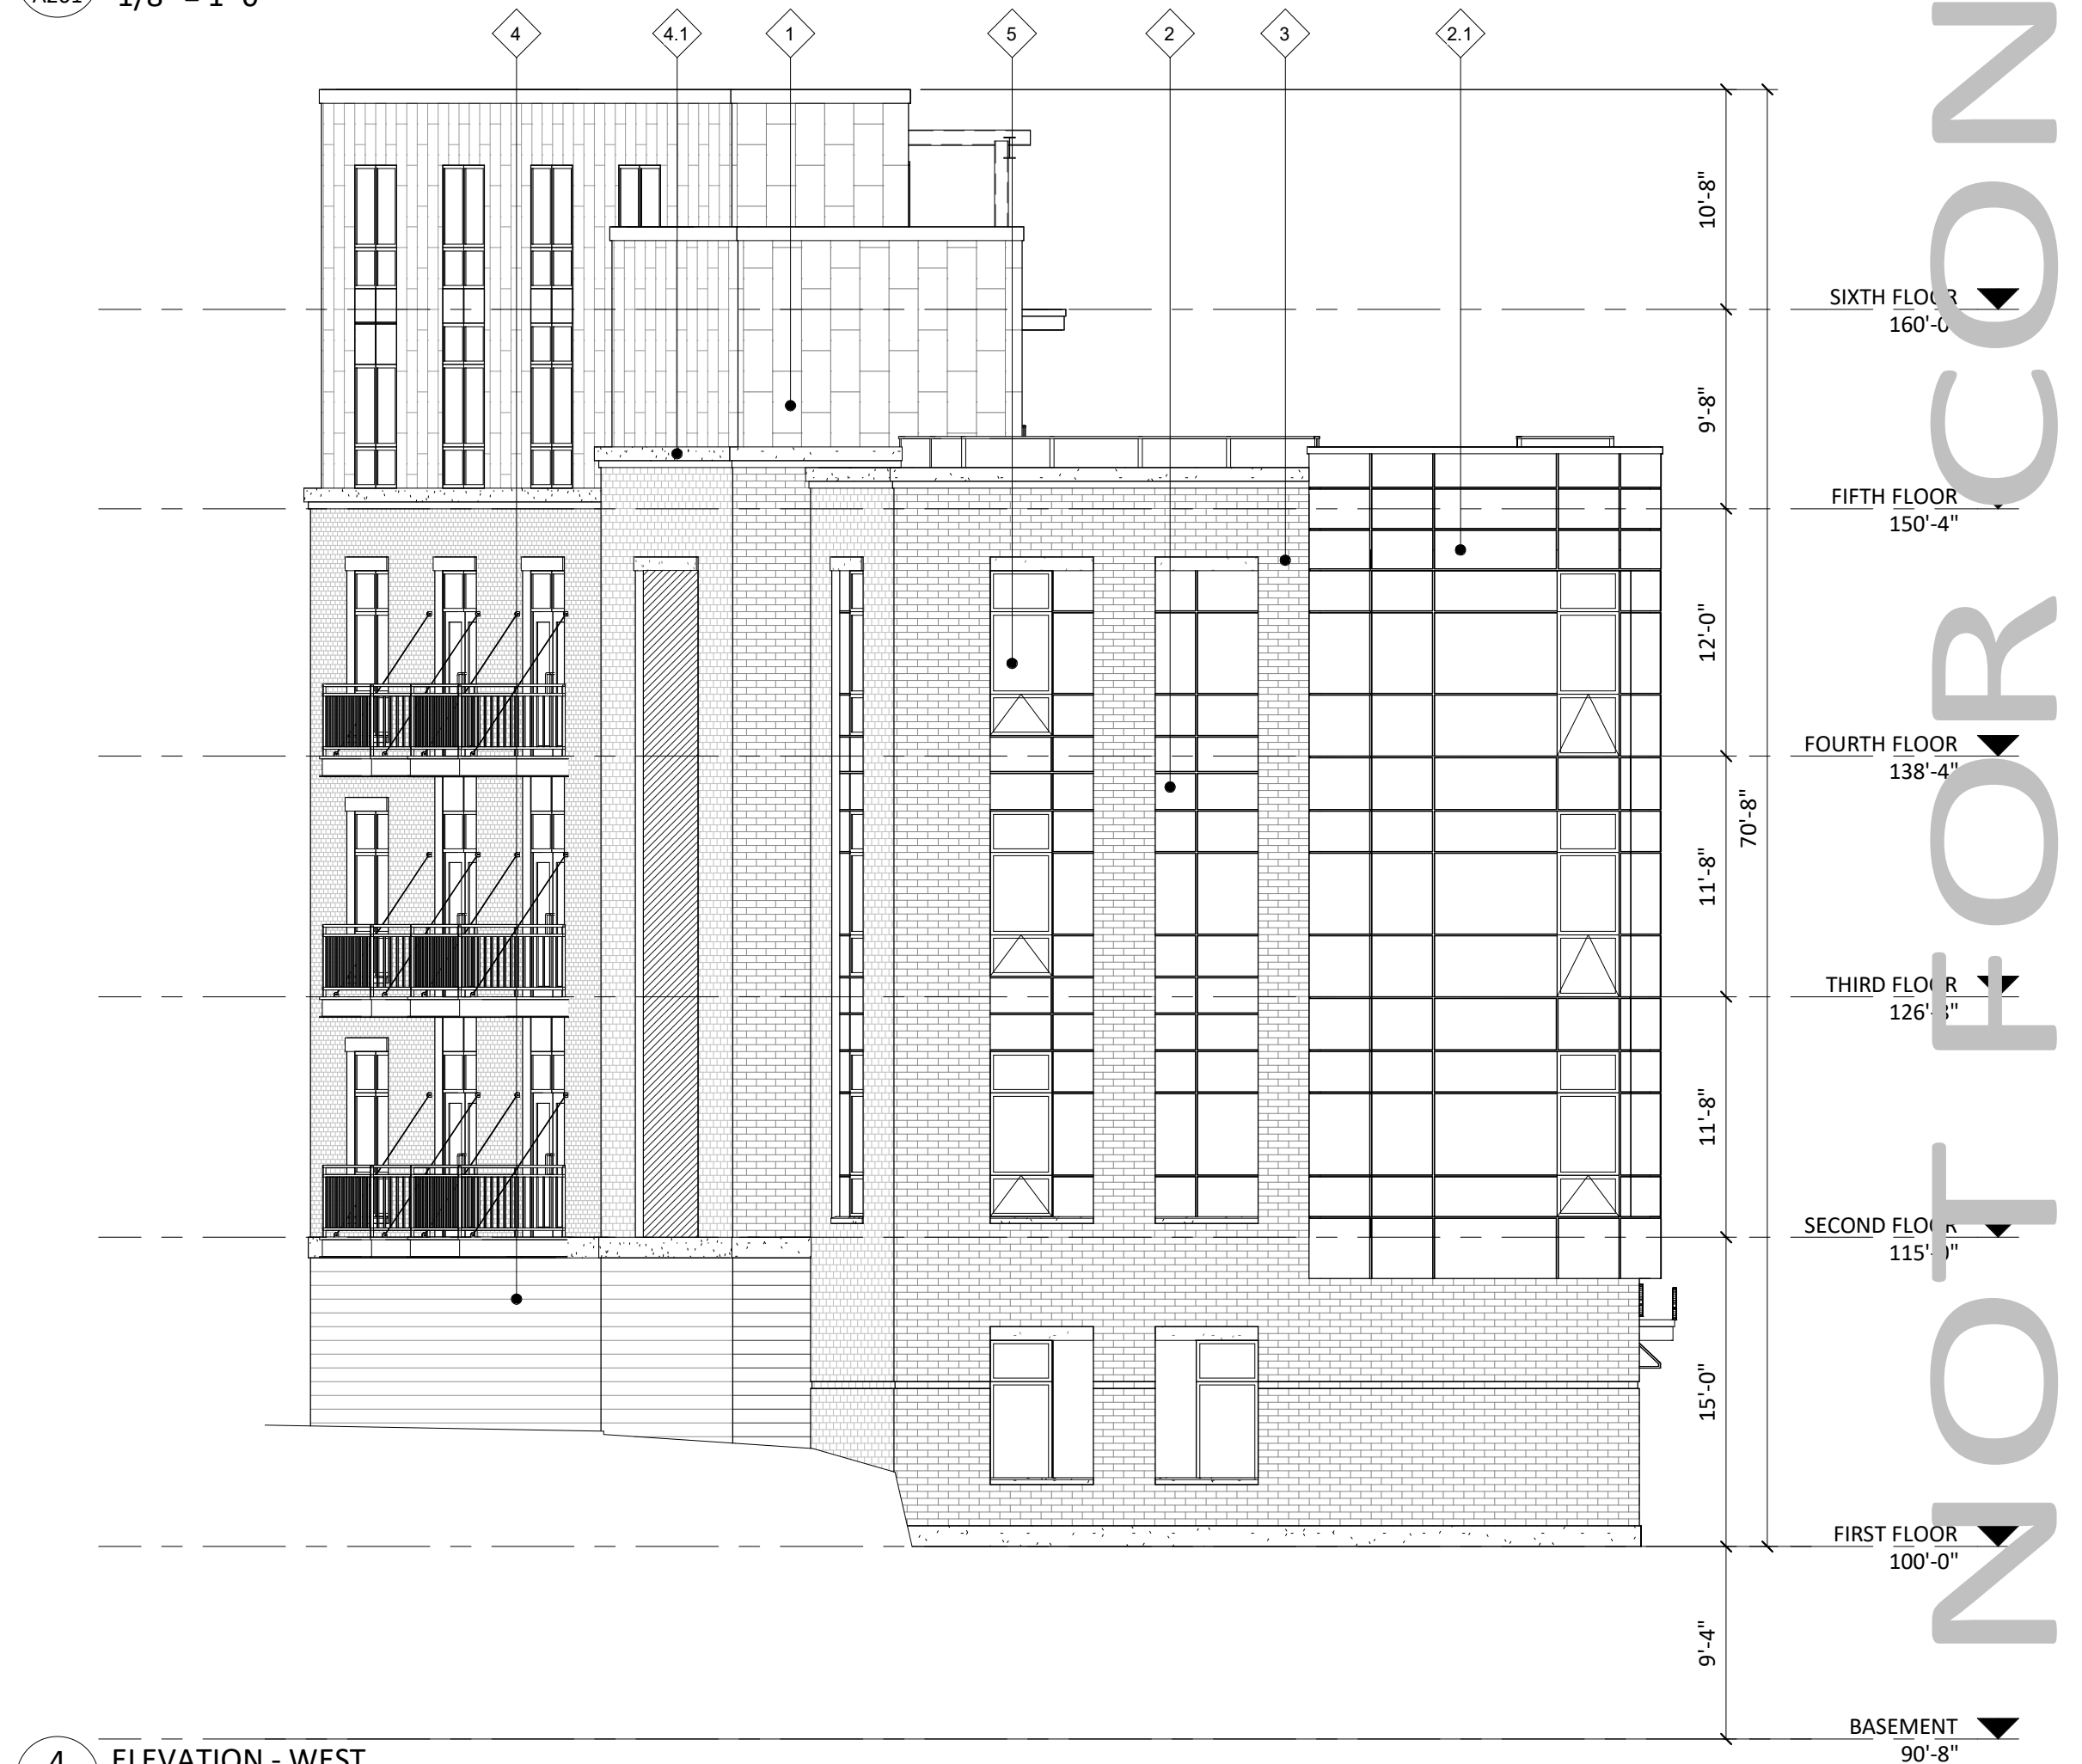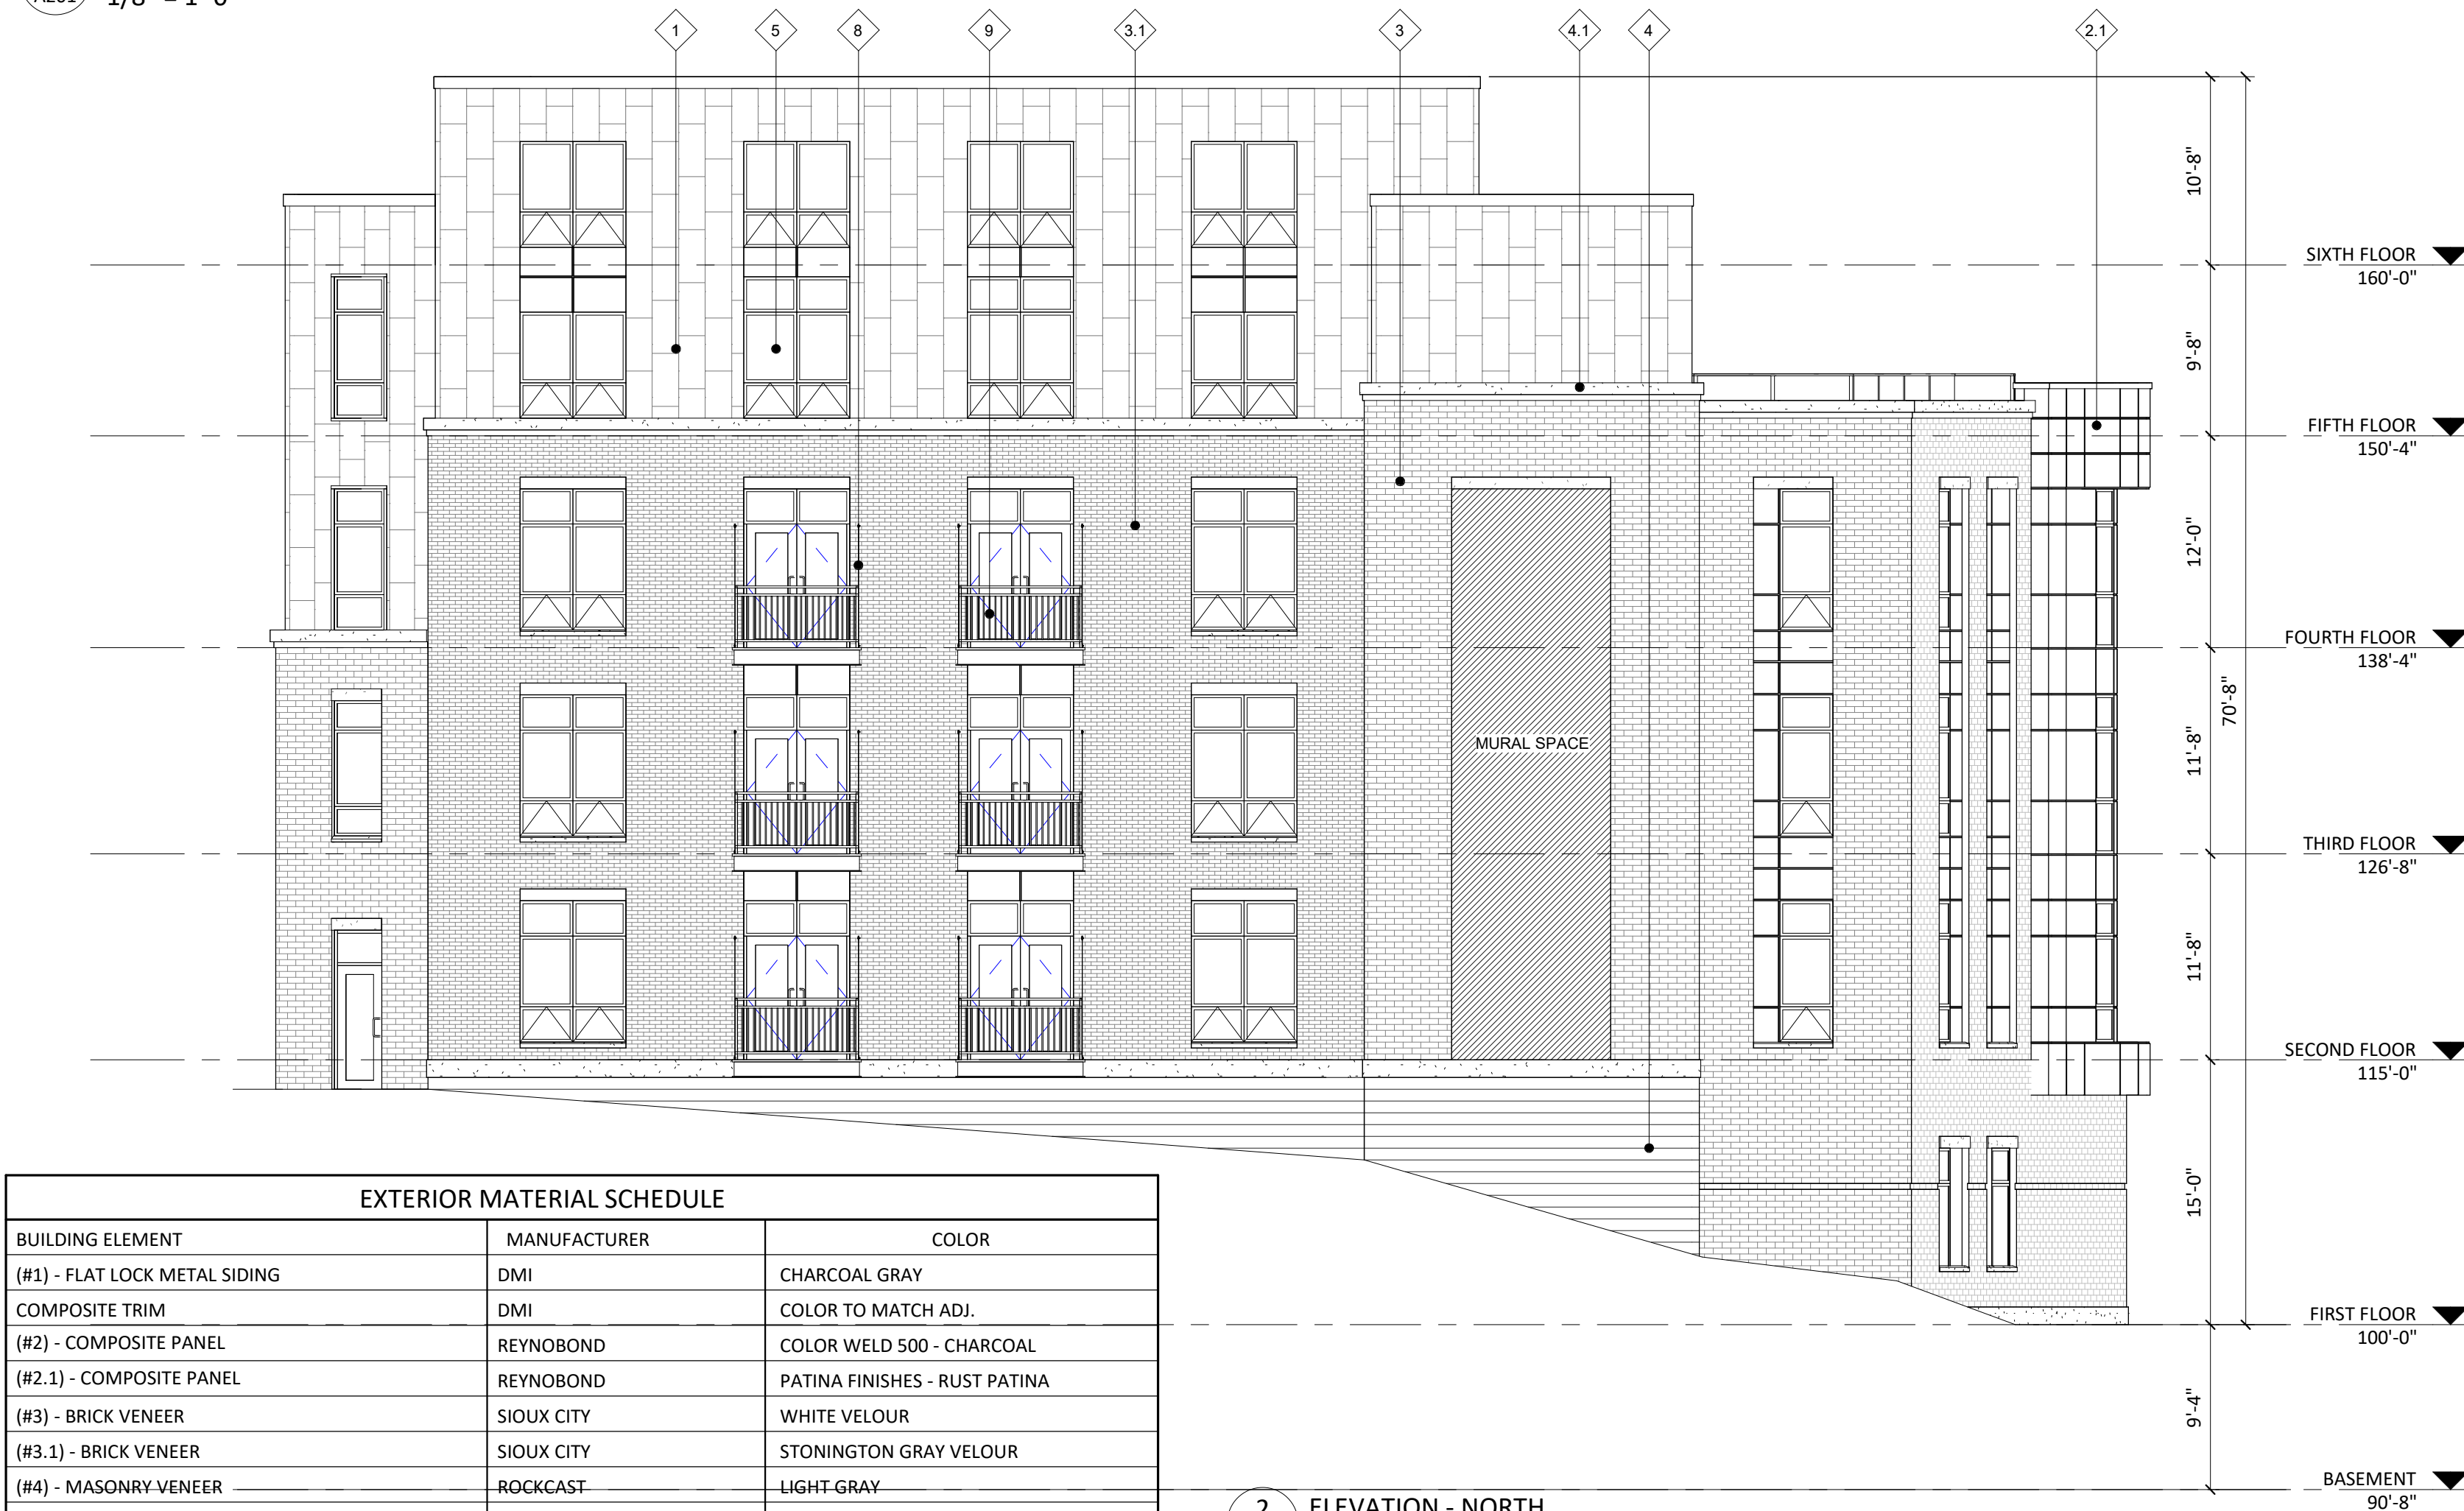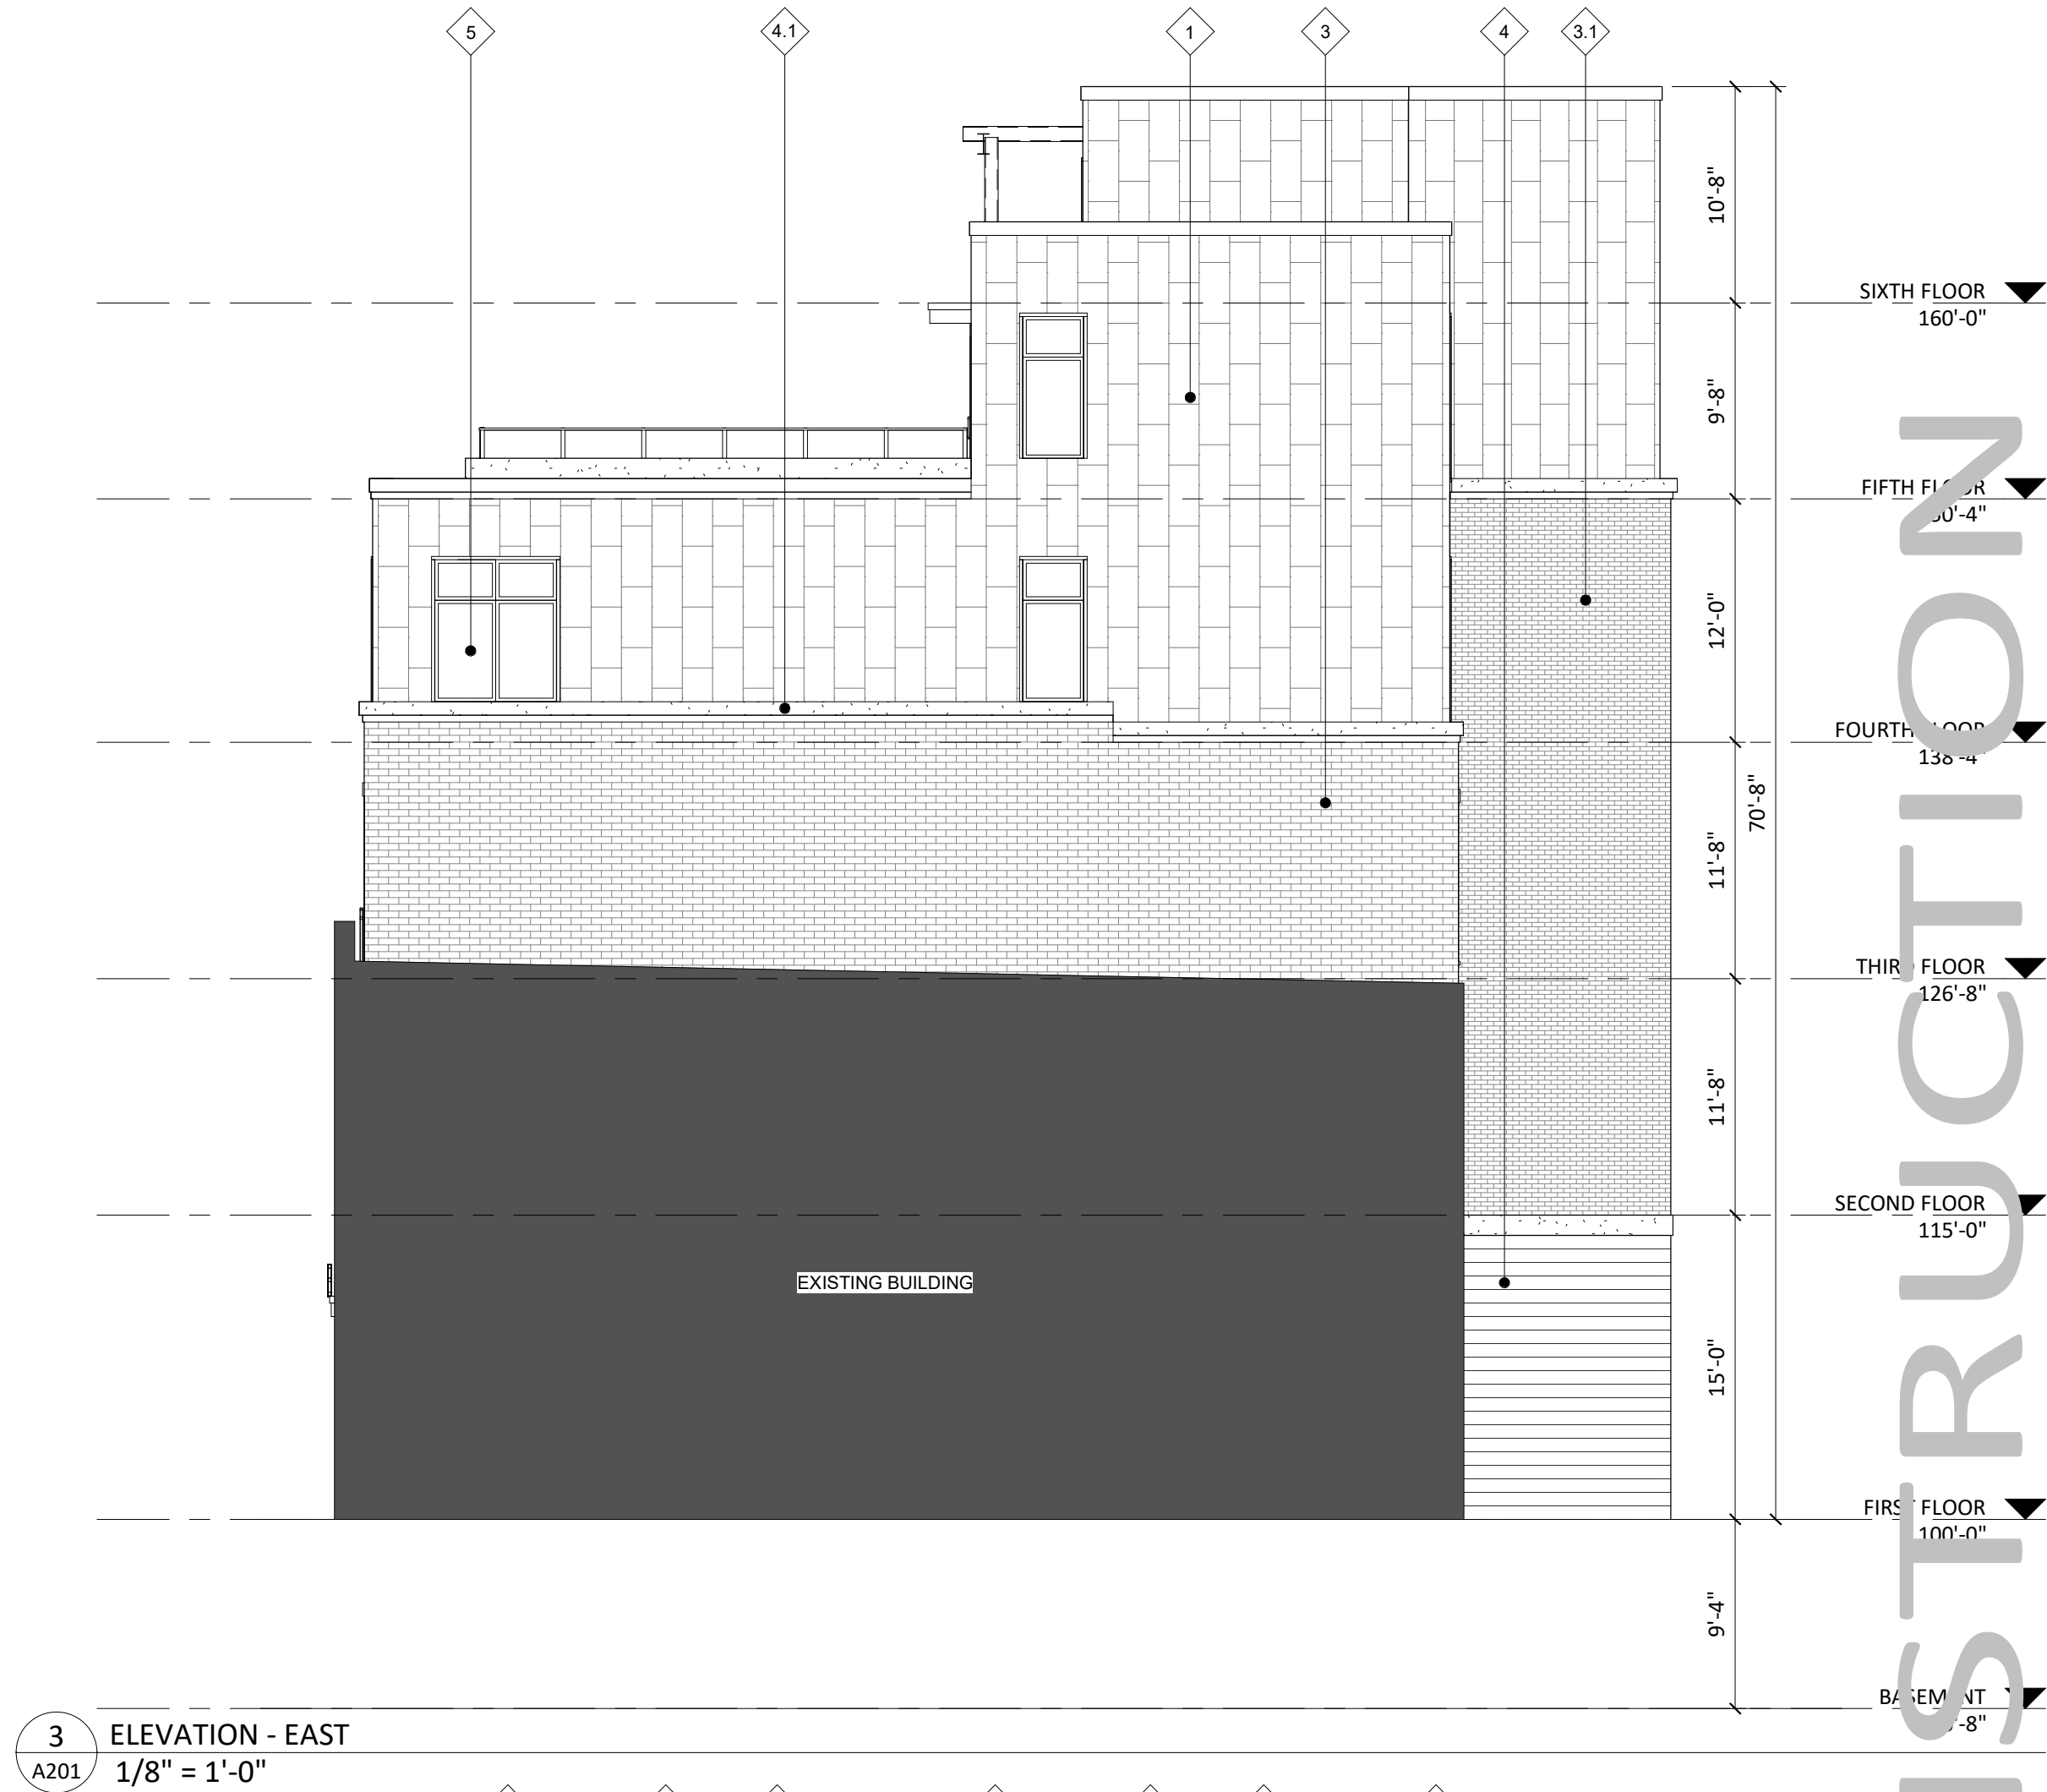


EXTERIOR MATERIAL SCHEDULE		
BUILDING ELEMENT	MANUFACTURER	COLOR
(#1) - FLAT LOCK METAL SIDING	DMI	CHARCOAL GRAY
COMPOSITE TRIM	DMI	COLOR TO MATCH ADJ.
(#2) - COMPOSITE PANEL	REYNOBOND	COLOR WELD 500 - CHARCOAL
(#2.1) - COMPOSITE PANEL	REYNOBOND	PATINA FINISHES - RUST PATINA
(#3) - BRICK VENEER	SIOUX CITY	WHITE VELOUR
(#3.1) - BRICK VENEER	SIOUX CITY	STONINGTON GRAY VELOUR
(#4) - MASONRY VENEER	ROCKCAST	LIGHT GRAY
(#4.1) - CAST STONE BANDS & SILLS	ROCKCAST	CRYSTAL WHITE
(#5) - COMPOSITE WINDOWS	ANDERSEN 100	BLACK
(#6) - ALUM. STOREFRONT	N/A	BLACK
(#7) - INSULATED METAL DOORS/FRAMES	N/A	BLACK
CANOPY & BAY SOFFITS	TBD	COLOR TO MATCH ADJ. TRIM/SIDING
(#8) - TENSION ROD DECK ASSEMBLY	N/A	BLACK
(#9) - RAILINGS & HANDRAILS	SUPERIOR	BLACK
TREATED-EXPOSED DECK BEAMS	N/A	BROWN TREATED

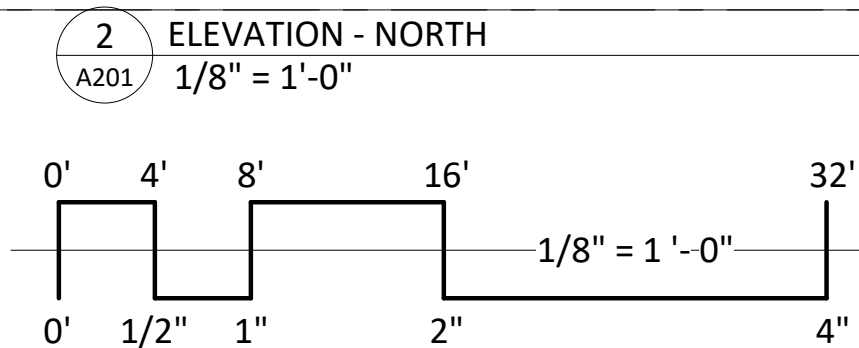




1 COLORED ELEVATION - SOUTH
A202 1/8" = 1'-0"

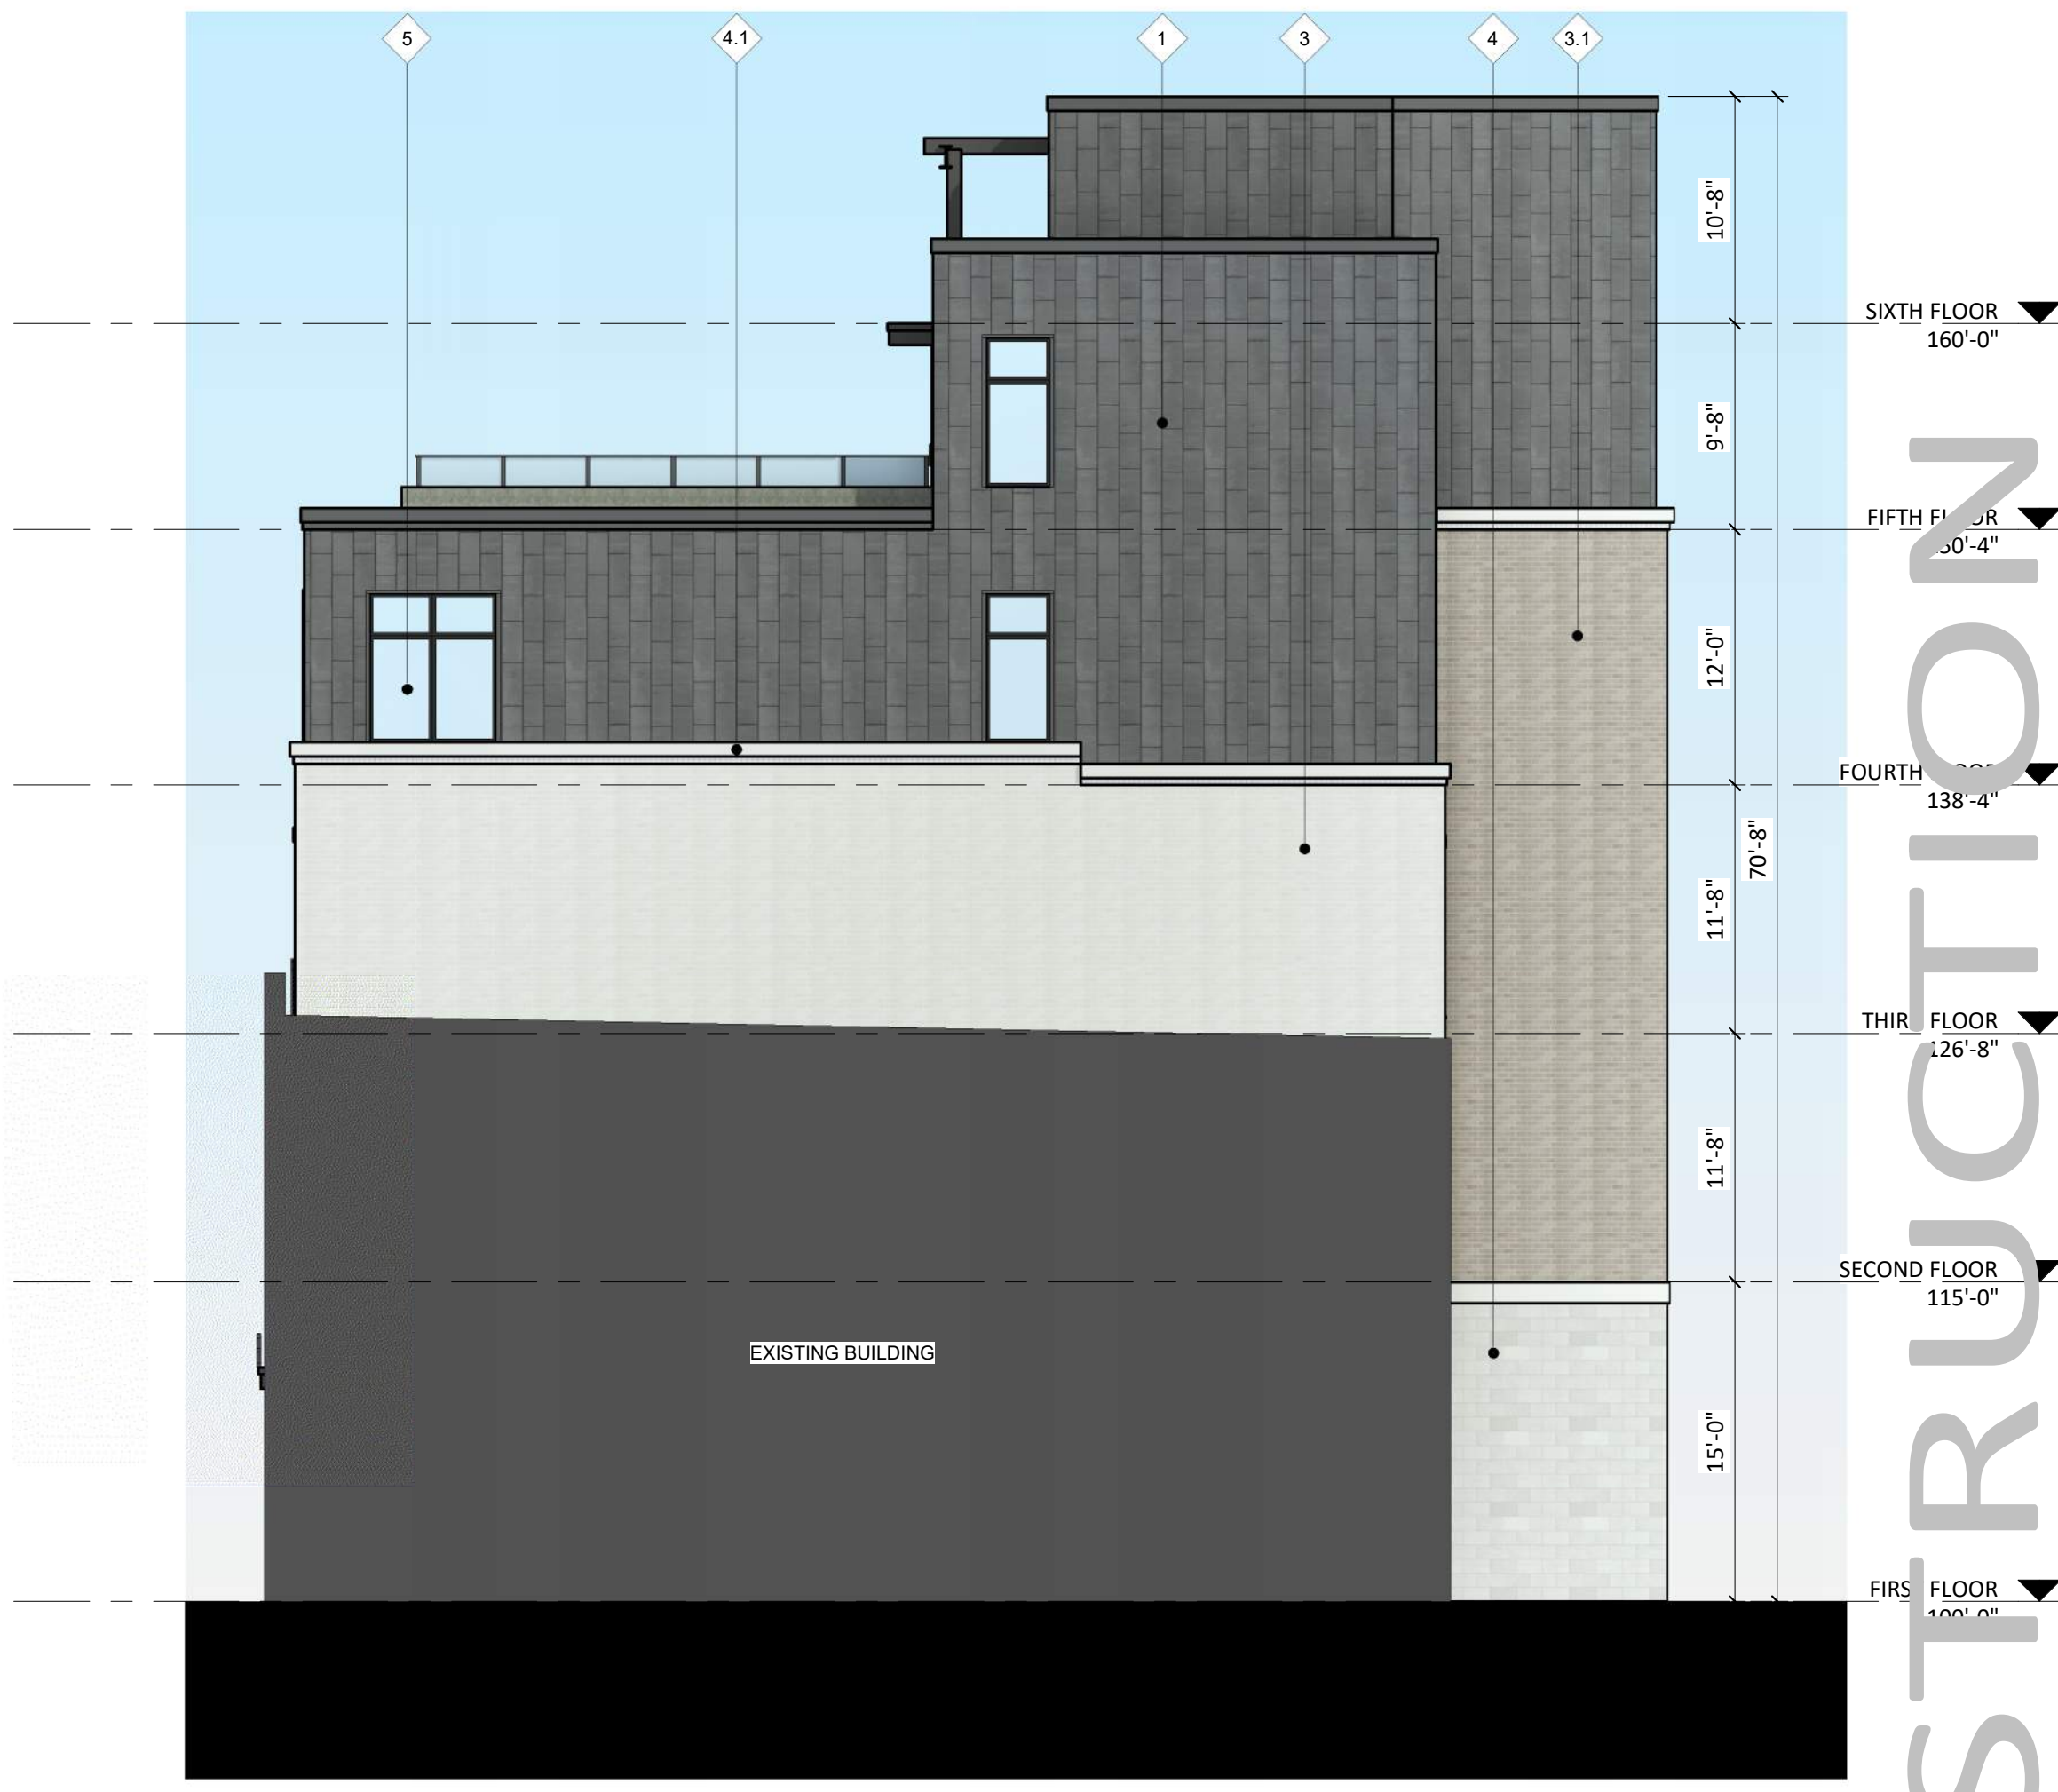

3 COLORED ELEVATION - EAST
A202 1/8" = 1'-0"




2 COLORED ELEVATION - NORTH
A202 1/8" = 1'-0"

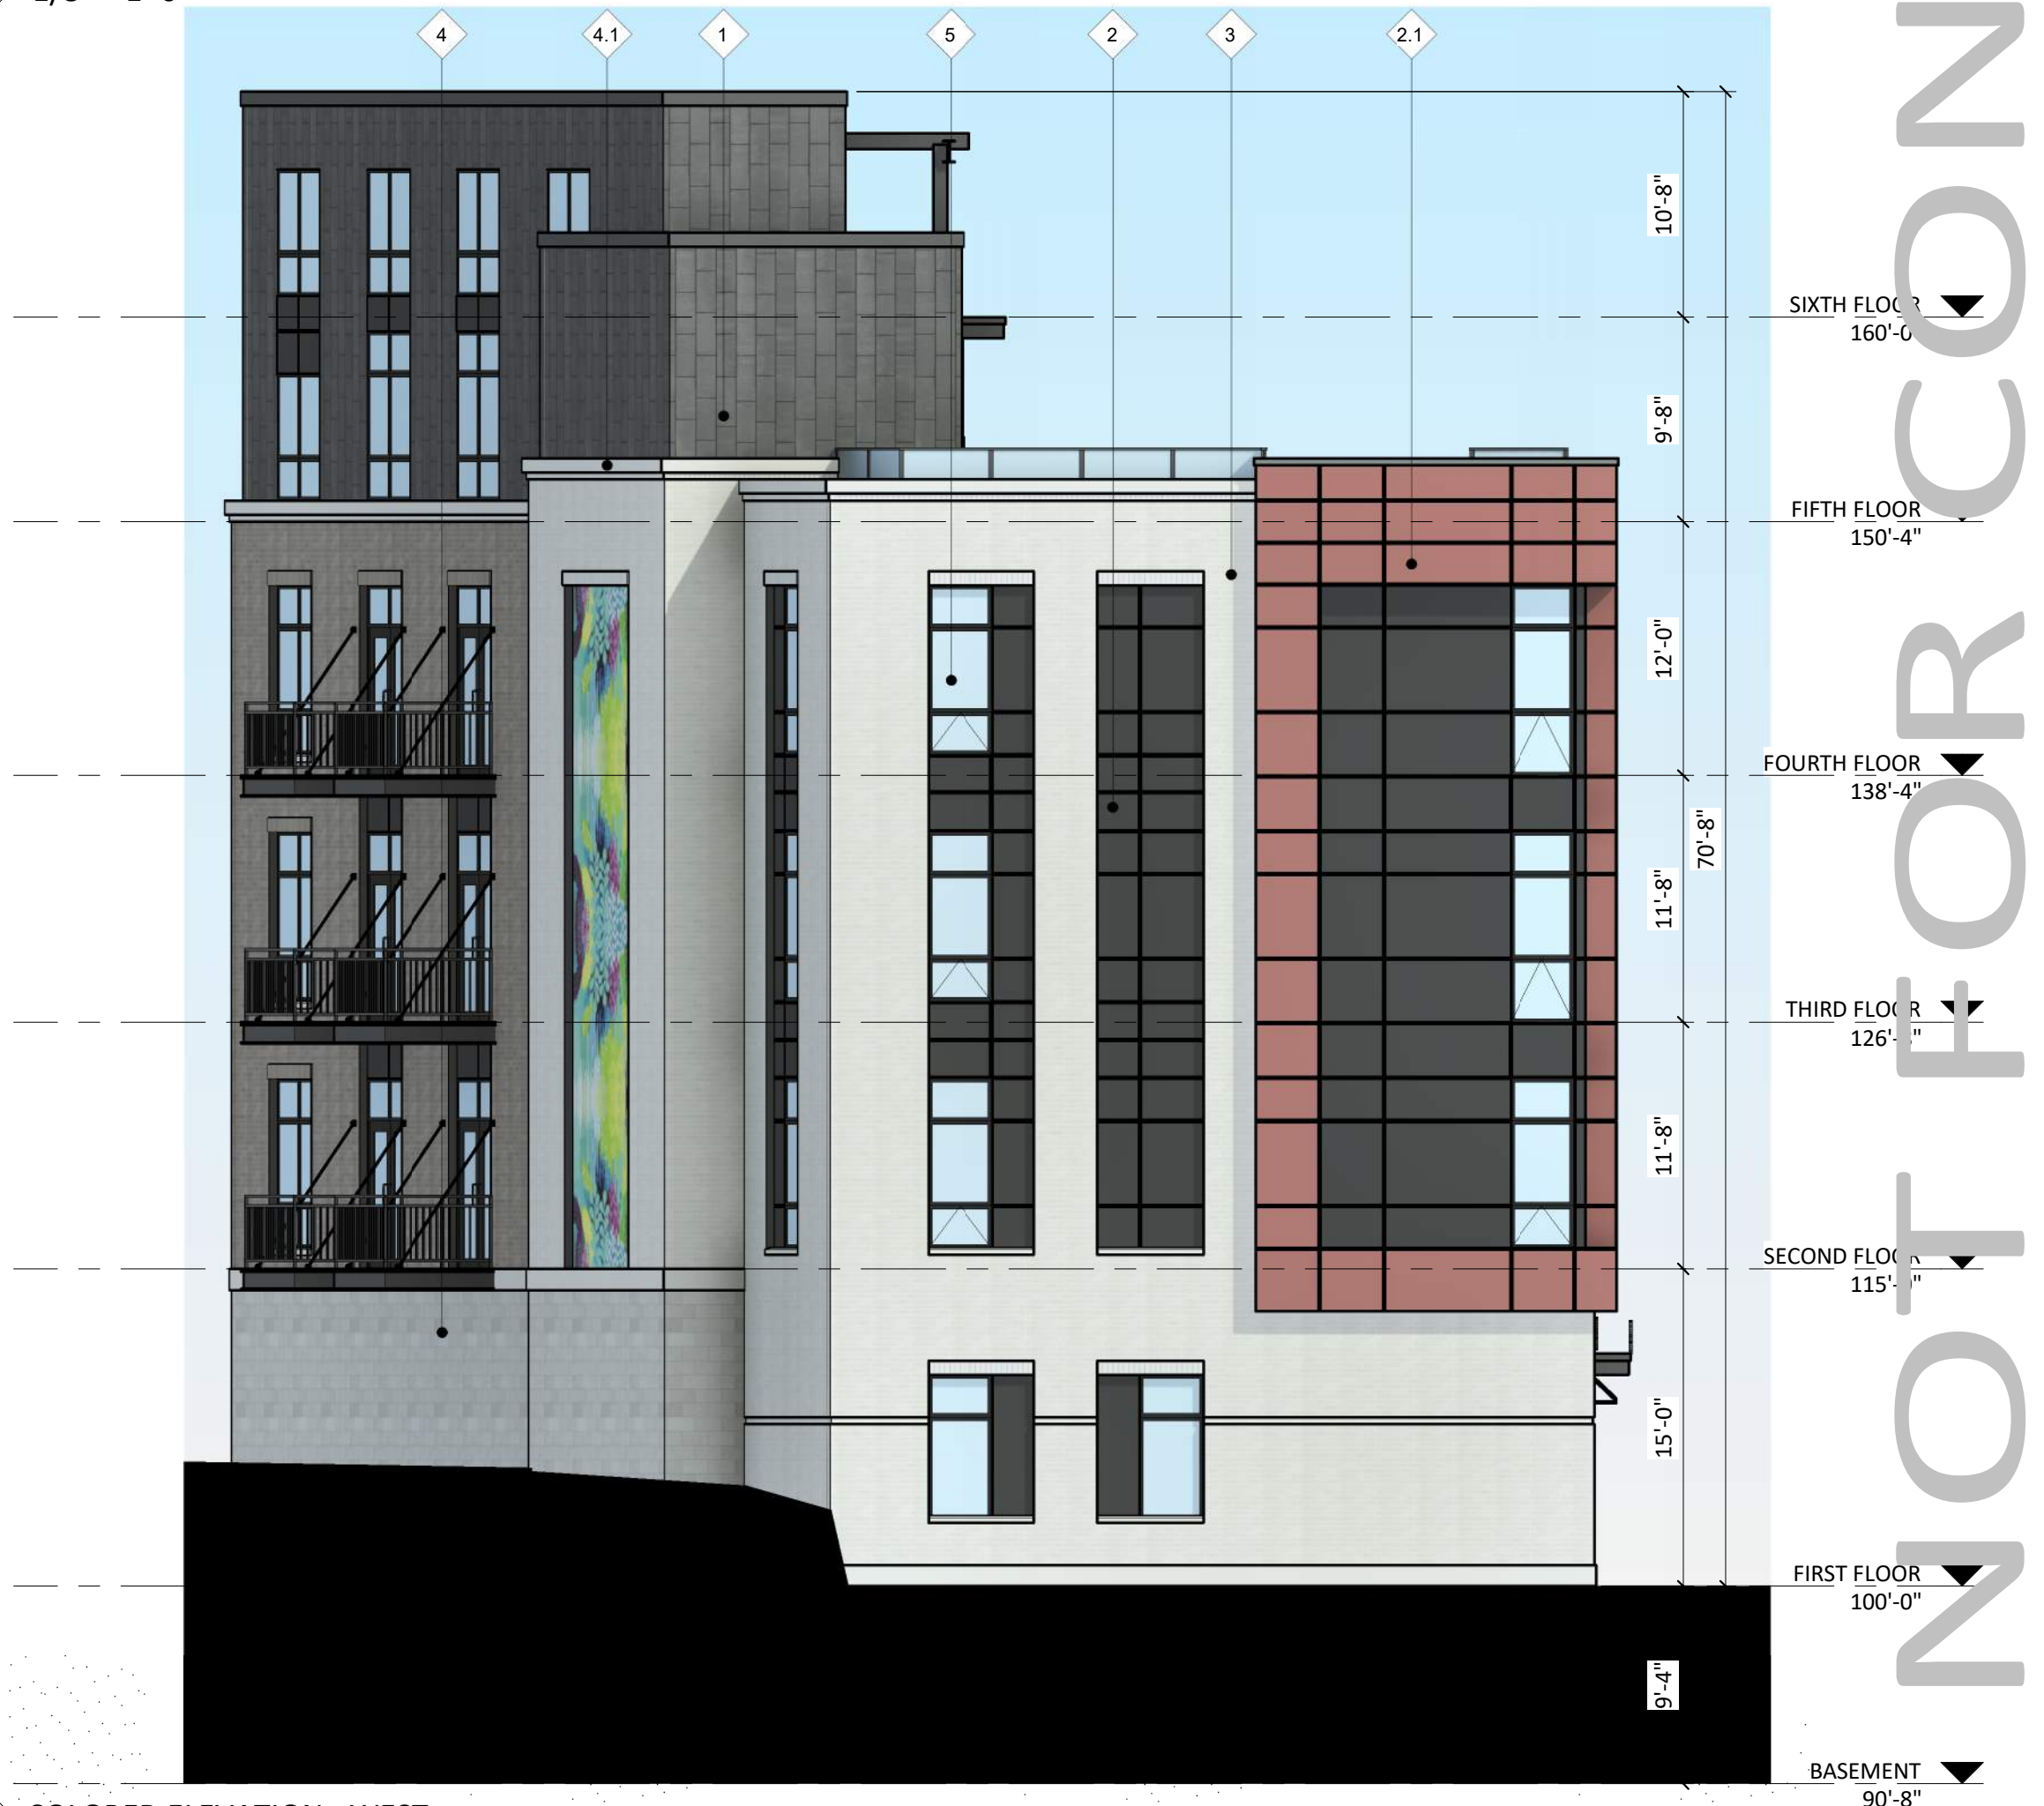

4 COLORED ELEVATION - WEST
A202 1/8" = 1'-0"

EXTERIOR MATERIAL SCHEDULE		
BUILDING ELEMENT	REMARKS	NOTES
(#1) - FLAT LOCK METAL SILL	ROCKCAST	CRYSTAL WHITE
COMPOSITE TRIM	ANDERSEN 100	BLACK
(#2) - COMPOSITE PANEL	N/A	BLACK
(#2.1) - COMPOSITE PANEL	N/A	BLACK
(#3) - BRICK VENEER	N/A	BLACK
(#3.1) - BRICK VENEER	N/A	BLACK
(#4) - MASONRY VENEER	N/A	BLACK
(#4.1) - CAST STONE BANDS & SILLS	N/A	BLACK
(#5) - COMPOSITE WINDOWS	N/A	BLACK
(#6) - ALUM. STOREFRONT	N/A	BLACK
(#7) - INSULATED METAL DOORS/FRAMES	N/A	BLACK
CANOPY & BAY SOFFITS	TBD	COLOR TO MATCH ADJ. TRIM/SIDING
(#8) - TENSION ROD DECK ASSEMBLY	N/A	BLACK
(#9) - RAILINGS & HANDRAILS	SUPERIOR	BLACK
TREATED-EXPOSED DECK BEAMS	N/A	BROWN TREATED

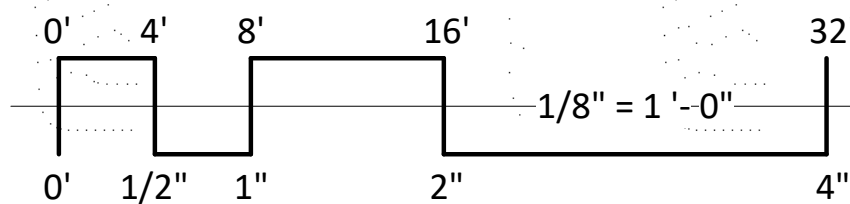



LOOKING NORTH-EAST





LOOKING NORTH-WEST



LOOKING NORTH




LOOKING SOUTH-EAST





LOOKING NORTH-EAST

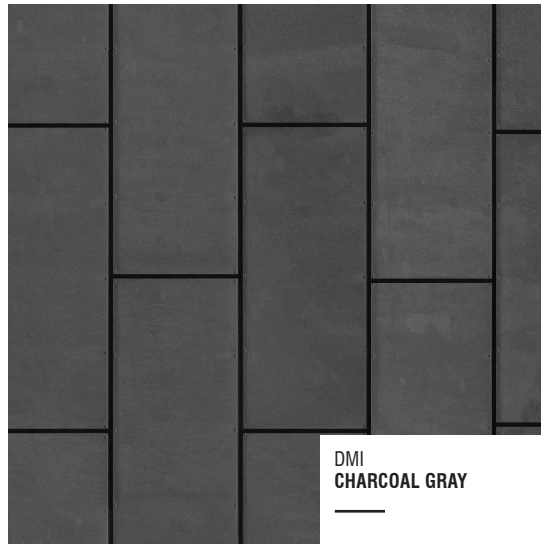

DMI
CHARCOAL GRAY

#1 FLAT LOCK METAL SIDING



REYNOBOND
COLOR WELD 500- CHARCOAL

#2

COMPOSITE PANEL



REYNOBOND
PATINA FINISH - RUST PATINA

#2.1



SIoux CITY
WHITE VELOUR

#3 BRICK VENEER



SIoux CITY
STONINGTON GRAY VELOUR

#3.1 BRICK VENEER



ROCKCAST
LIGHT GRAY

#4 MASONRY VENEER



ROCKCAST
CRYSTAL WHITE

#4.1 CAST STONE
BANDS & SILLS



SUPERIOR
BLACK

DECK ASSEMBLY, RAILINGS,
DOORS, WINDOWS &
ALUM. STOREFRONT



EXTERIOR MATERIAL SCHEDULE		
BUILDING ELEMENT	MANUFACTURER	COLOR
(#1) - FLAT LOCK METAL SIDING	DMI	CHARCOAL GRAY
COMPOSITE TRIM	DMI	COLOR TO MATCH ADJ.
(#2) - COMPOSITE PANEL	REYNOBOND	COLOR WELD 500 - CHARCOAL
(#2.1) - COMPOSITE PANEL	REYNOBOND	PATINA FINISHES - RUST PATINA
(#3) - BRICK VENEER	SIoux CITY	WHITE VELOUR
(#3.1) - BRICK VENEER	SIoux CITY	STONINGTON GRAY VELOUR
(#4) - MASONRY VENEER	ROCKCAST	LIGHT GRAY
(#4.1) - CAST STONE BANDS & SILLS	ROCKCAST	CRYSTAL WHITE
(#5) - COMPOSITE WINDOWS	ANDERSEN 100	BLACK
(#6) - ALUM. STOREFRONT	N/A	BLACK
(#7) - INSULATED METAL DOORS/FRAMES	N/A	BLACK
CANOPY & BAY SOFFITS	TBD	COLOR TO MATCH ADJ. TRIM/SIDING
(#8) - TENSION ROD DECK ASSEMBLY	N/A	BLACK
(#9) - RAILINGS & HANDRAILS	SUPERIOR	BLACK
TREATED-EXPOSED DECK BEAMS	N/A	BROWN TREATED



City of Madison Fire Department

314 W Dayton Street, Madison, WI 53703-2506
Phone: 608-266-4420 • Fax: 608-267-1100 • E-mail: fire@cityofmadison.com

Project Address: 430, 432, 444 State Street, Madison, WI

Contact Name & Phone #: Kevin Burow (608) 575-3126

FIRE APPARATUS ACCESS AND FIRE HYDRANT WORKSHEET

1. Is the building completely protected by an NFPA 13 or 13R automatic fire sprinkler system? If non-sprinklered , fire lanes extend to within 150-feet of all portions of the exterior wall? If sprinklered , fire lanes are within 250-feet of all portions of the exterior wall?	☒ Yes ☐ Yes ☒ Yes	☐ No ☐ No ☐ No	☐ N/A ☒ N/A ☐ N/A
2. Is the fire lane constructed of concrete or asphalt, designed to support a minimum load of 85,000 lbs? a) Is the fire lane a minimum unobstructed width of at least 20-feet? b) Is the fire lane unobstructed with a vertical clearance of at least 13½-feet? c) Is the minimum inside turning radius of the fire lane at least 28-feet? d) Is the grade of the fire lane not more than a slope of 8%? e) Is the fire lane posted as fire lane? (Provide detail of signage.) f) Is a roll-able curb used as part of the fire lane? (Provide detail of curb.) g) Is part of a sidewalk used as part of the required fire lane? (Must support +85,000 lbs.)	☒ Yes ☒ Yes ☒ Yes ☒ Yes ☐ Yes ☐ Yes ☐ Yes	☐ No ☐ No ☐ No ☐ No ☒ No ☒ No ☒ No	☐ N/A ☐ N/A ☐ N/A ☐ N/A ☐ N/A ☐ N/A ☐ N/A
3. Is the fire lane obstructed by security gates or barricades? If yes: a) Is the gate a minimum of 20-feet clear opening? b) Is an approved means of emergency operations installed, key vault, padlock or key switch?	☐ Yes ☐ Yes ☐ Yes	☒ No ☐ No ☐ No	☐ N/A ☒ N/A ☒ N/A
4. Is the Fire lane dead-ended with a length greater than 150-feet? If yes, does the area for turning around fire apparatus comply with IFC D103?	☐ Yes ☐ Yes	☒ No ☐ No	☐ N/A ☒ N/A
5. Is any portion of the building to be used for high-piled storage in accordance with IFC Chapter 3206.6 If yes, see IFC 3206.6 for further requirements.	☐ Yes	☒ No	☐ N/A
6. Is any part of the building <u>greater than 30-feet</u> above the grade plane? If yes, answer the following questions: a) Is the aerial apparatus fire lane parallel to one entire side of the building and covering at least 25% of the perimeter? b) Is the near edge of the aerial apparatus fire lane between 15' and 30' from the building? c) Are there any overhead power or utility lines located across the aerial apparatus fire lane? d) Are there any tree canopies expected to grow across the aerial fire lane? (Based on mature canopy width of tree species) e) Does the aerial apparatus fire lane have a minimum unobstructed width of 26-feet? f) Is the space between the aerial lane and the building free of trees exceeding 20' in heights?	☒ Yes ☒ Yes ☒ Yes ☒ Yes ☒ Yes ☐ Yes	☐ No ☐ No ☒ No ☐ No ☐ No ☒ No	☐ N/A ☐ N/A ☐ N/A ☐ N/A ☐ N/A ☐ N/A
7. Are all portions of the required fire lanes within 500-feet of at least (2) hydrants? <i>Note: Distances shall be measured along the path of the hose lay as it comes off the fire apparatus.</i> a) Is the fire lane at least 26' wide for at least 20-feet on each side of the hydrants? b) Is there at least 40' between a hydrant and the building? c) Are the hydrant(s) setback no less than 5-feet nor more than 10-feet from the curb or edge of the street or fire lane? d) Are hydrants located in parking lot islands a minimum of 3½-feet from the hydrant to the curb? e) Are there no obstructions, including but not limited to: power poles, trees, bushes, fences, posts located, or grade changes exceeding 1½-feet, within 5-feet of a fire hydrant? <i>Note: Hydrants shall be installed and in-service prior to combustible construction on the project site.</i>	☒ Yes ☒ Yes ☒ Yes ☒ Yes ☐ Yes ☐ Yes	☐ No ☐ No ☐ No ☐ No ☒ No ☒ No	☐ N/A ☐ N/A ☐ N/A ☐ N/A ☐ N/A ☐ N/A

Attach an additional sheet if further explanation is required for any answers.

This worksheet is based on **MGO 34.503** and **IFC 2015 Edition Chapter 5 and Appendix D**; please see the codes for further information.