



BAUM REVISION
real estate development

SMITHGROUP JJR



design coalition
Architects • Madison, WI

[illegible]

SEALS AND SIGNATURES

NOT FOR
CONSTRUCTION




ARCHITECTURAL SITE
PLAN - OVERALL

0737.000

PROJECT NUMBER

A1.1.1

SHEET NUMBER

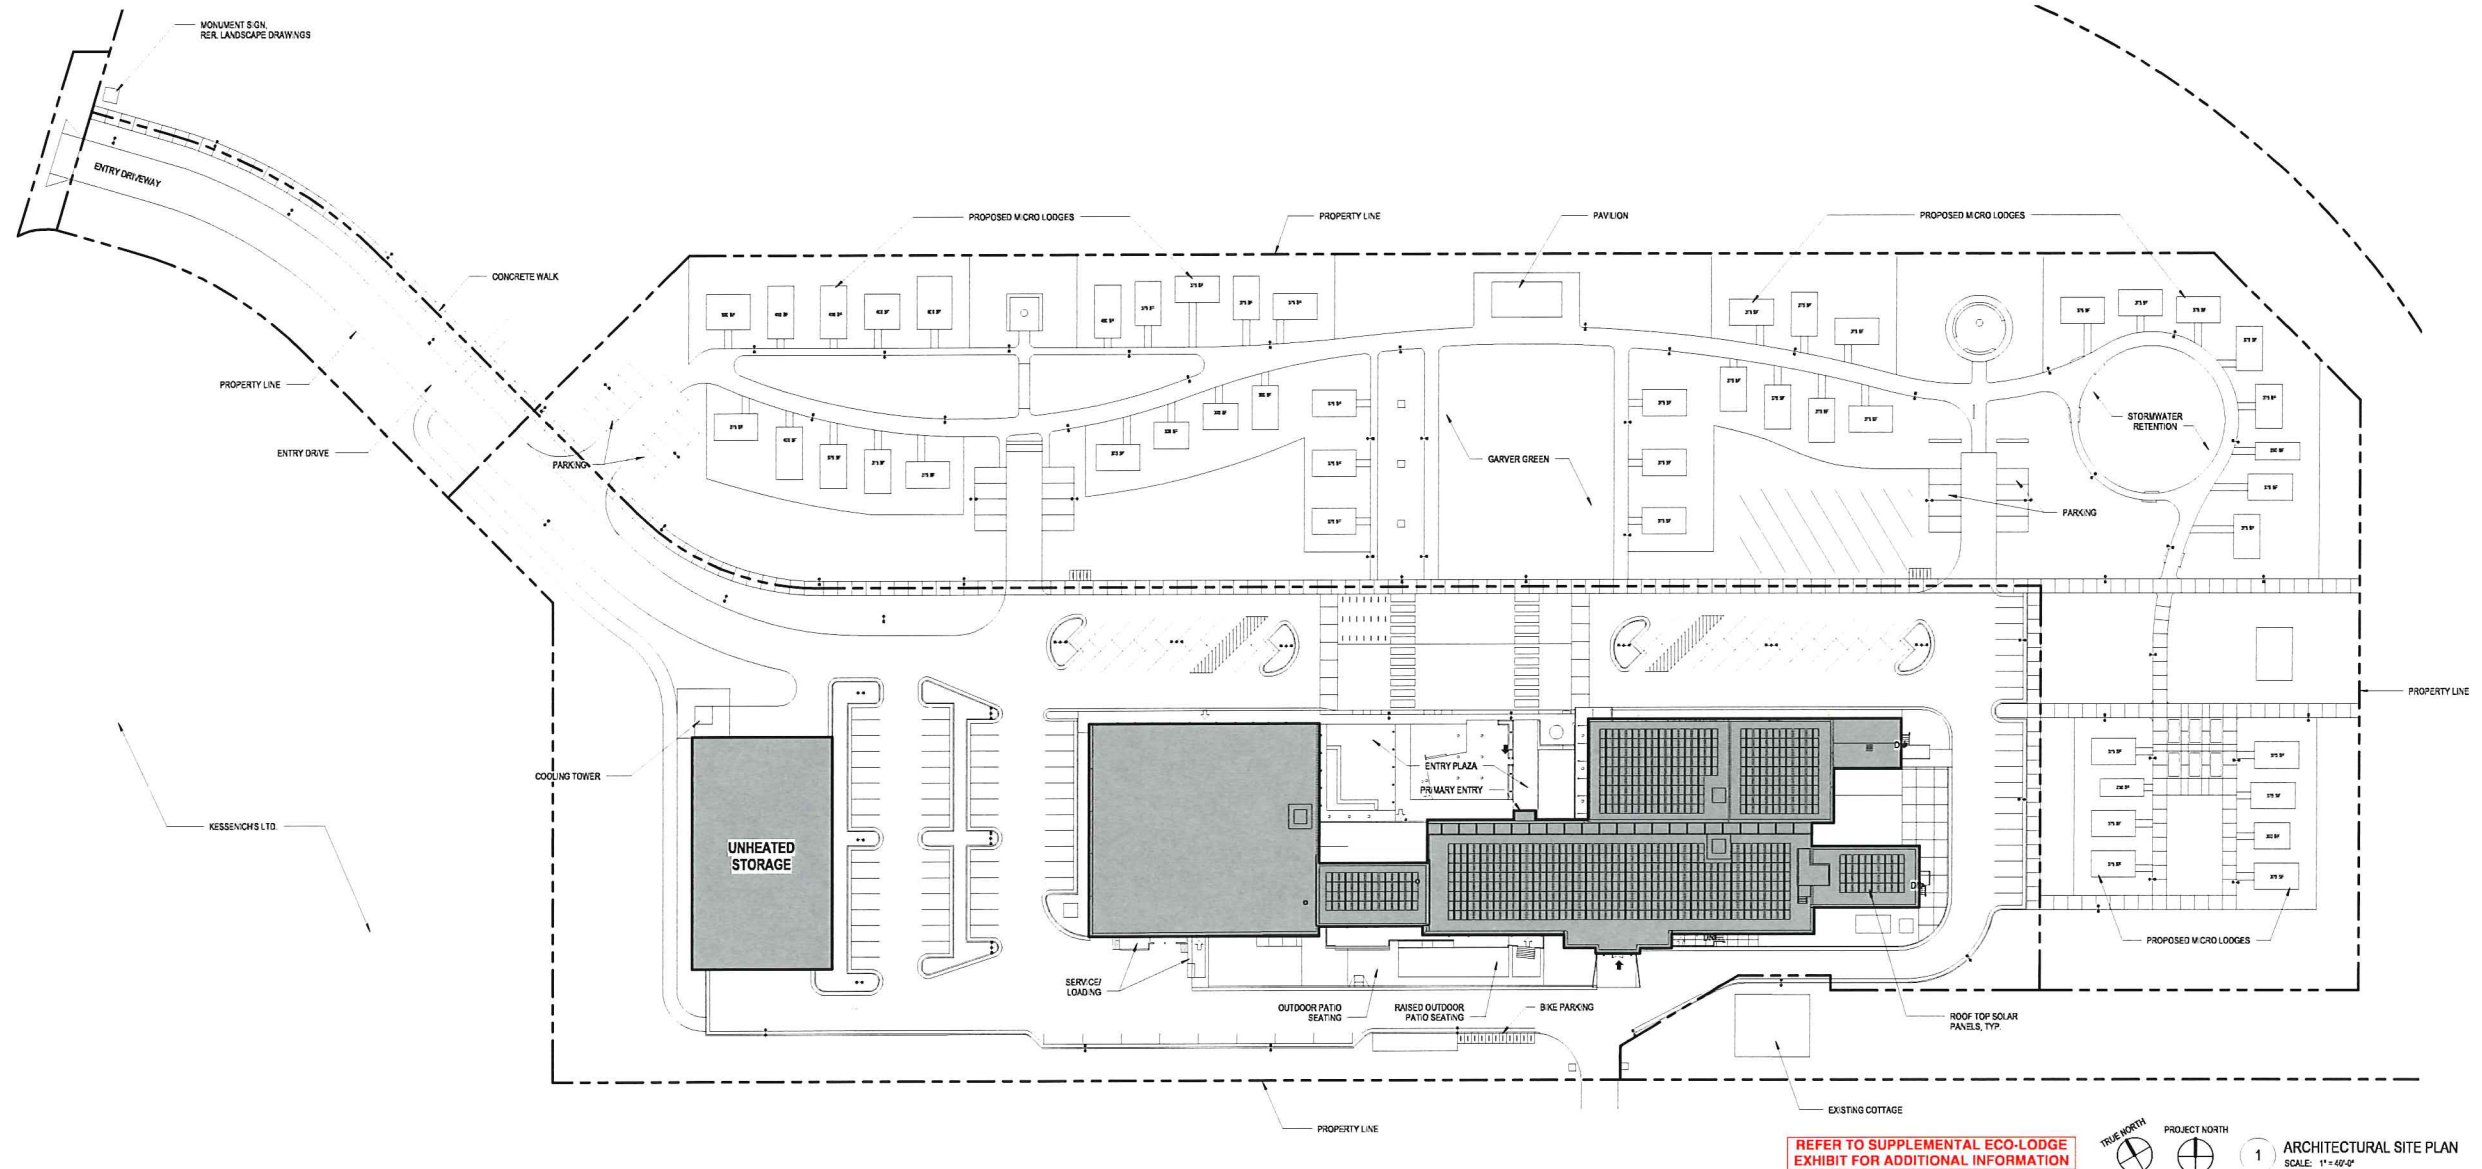

REFER TO SUPPLEMENTAL ECO-LODGE EXHIBIT FOR ADDITIONAL INFORMATION






1 ARCHITECTURAL SITE PLAN
SCALE: 1" = 40'-0"

GENERAL SHEET NOTES

- A. REFER TO THE A-1.X SERIES DRAWINGS FOR ARCHITECTURAL, GENERAL NOTES, DRAWING, REFERENCE AND MATERIAL. SYMBOLS AS WELL AS ABREVIATIONS USED IN THIS DRAWING.
- B. REFER TO AND COORDINATE WITH CIVIL, LANDSCAPE, STRUCTURAL, MECHANICAL, AND ELECTRICAL DRAWINGS FOR ADDITIONAL SITE INFORMATION NOT SHOWN ON THIS DRAWING.
- C. PROVIDE AUTOMATIC KEY OVERRIDE IN BOXES BESIDE AND/OR ON SWITCHES AT ANY ENTRY GATES (BOTH INSIDE AND OUTSIDE) AND BUILDING ENTRIES AS REQUIRED BY FIRE DEPARTMENT. CONTRACTOR TO VERIFY PERMIT REQUIREMENTS FROM FIRE DEPARTMENT.
- D. PROVIDE FIRE LANE SIGNAGE AND PAINT ALL CURBS ADJACENT TO EXISTING AND NEW FIRE HYDRANTS AND AS REQUIRED BY THE CITY OF MADISON FIRE DEPARTMENT. REFER TO CITY AND FIRE DRAWINGS FOR ADDITIONAL INFORMATION.
- E. REFER TO LANDSCAPE DRAWINGS FOR HARDSCAPE DESIGN.
- F. REFER TO LANDSCAPE DRAWINGS FOR SITE FENCING DESIGN.
- G. ARCHITECTURAL, SITE PLAN DIMENSIONS FOR COORDINATION PURPOSES ONLY. REFER TO CIVIL AND LANDSCAPE DRAWINGS FOR FINAL LOT AND DIMENSIONS FOR SITE.

GRAPHIC LEGEND

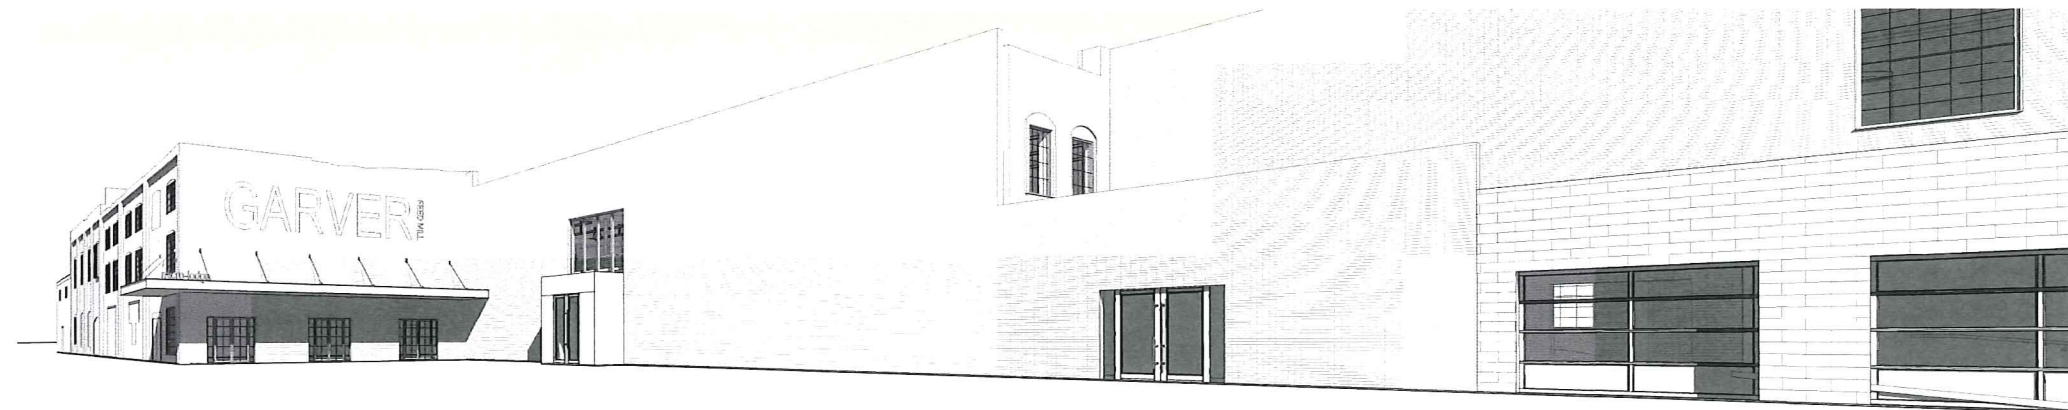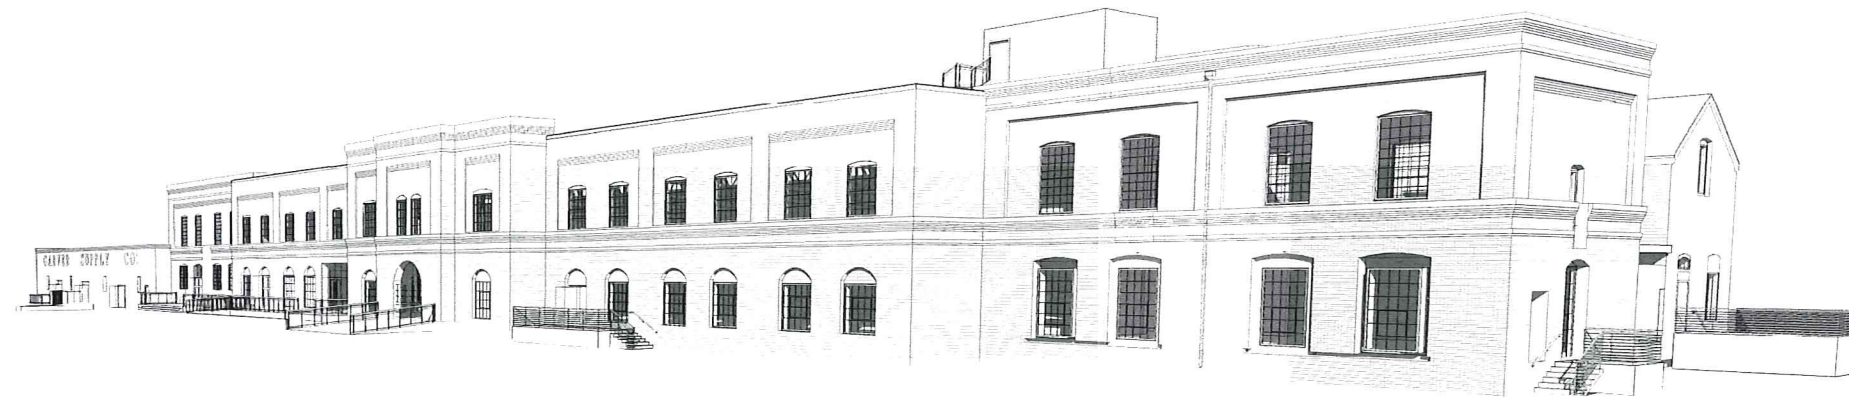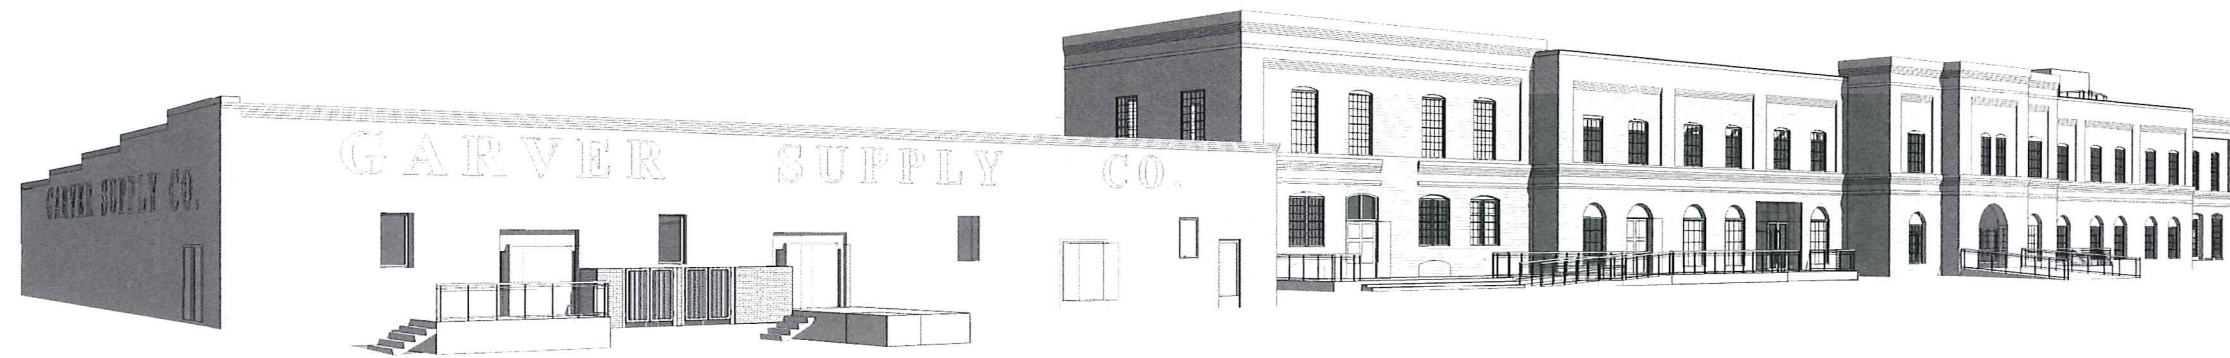

GARVER | FEED MILL
Madison, Wisconsin

3241 GARVER GREEN
MADISON, WI 53704

Owner:
GARVER FEED MILL LLC
1030 W. Chicago Avenue Ste. 200
Chicago, IL 60642



BAUM REVISION
real estate development.

SMITHGROUP JJR



design coalition
Architects • Madison, WI

[illegible]

SEALS AND SIGNATURES

NOT FOR
CONSTRUCTION




SHEET TITLE

PERSPECTIVES


20737.000

PROJECT NUMBER

SHEET NUMBER _____

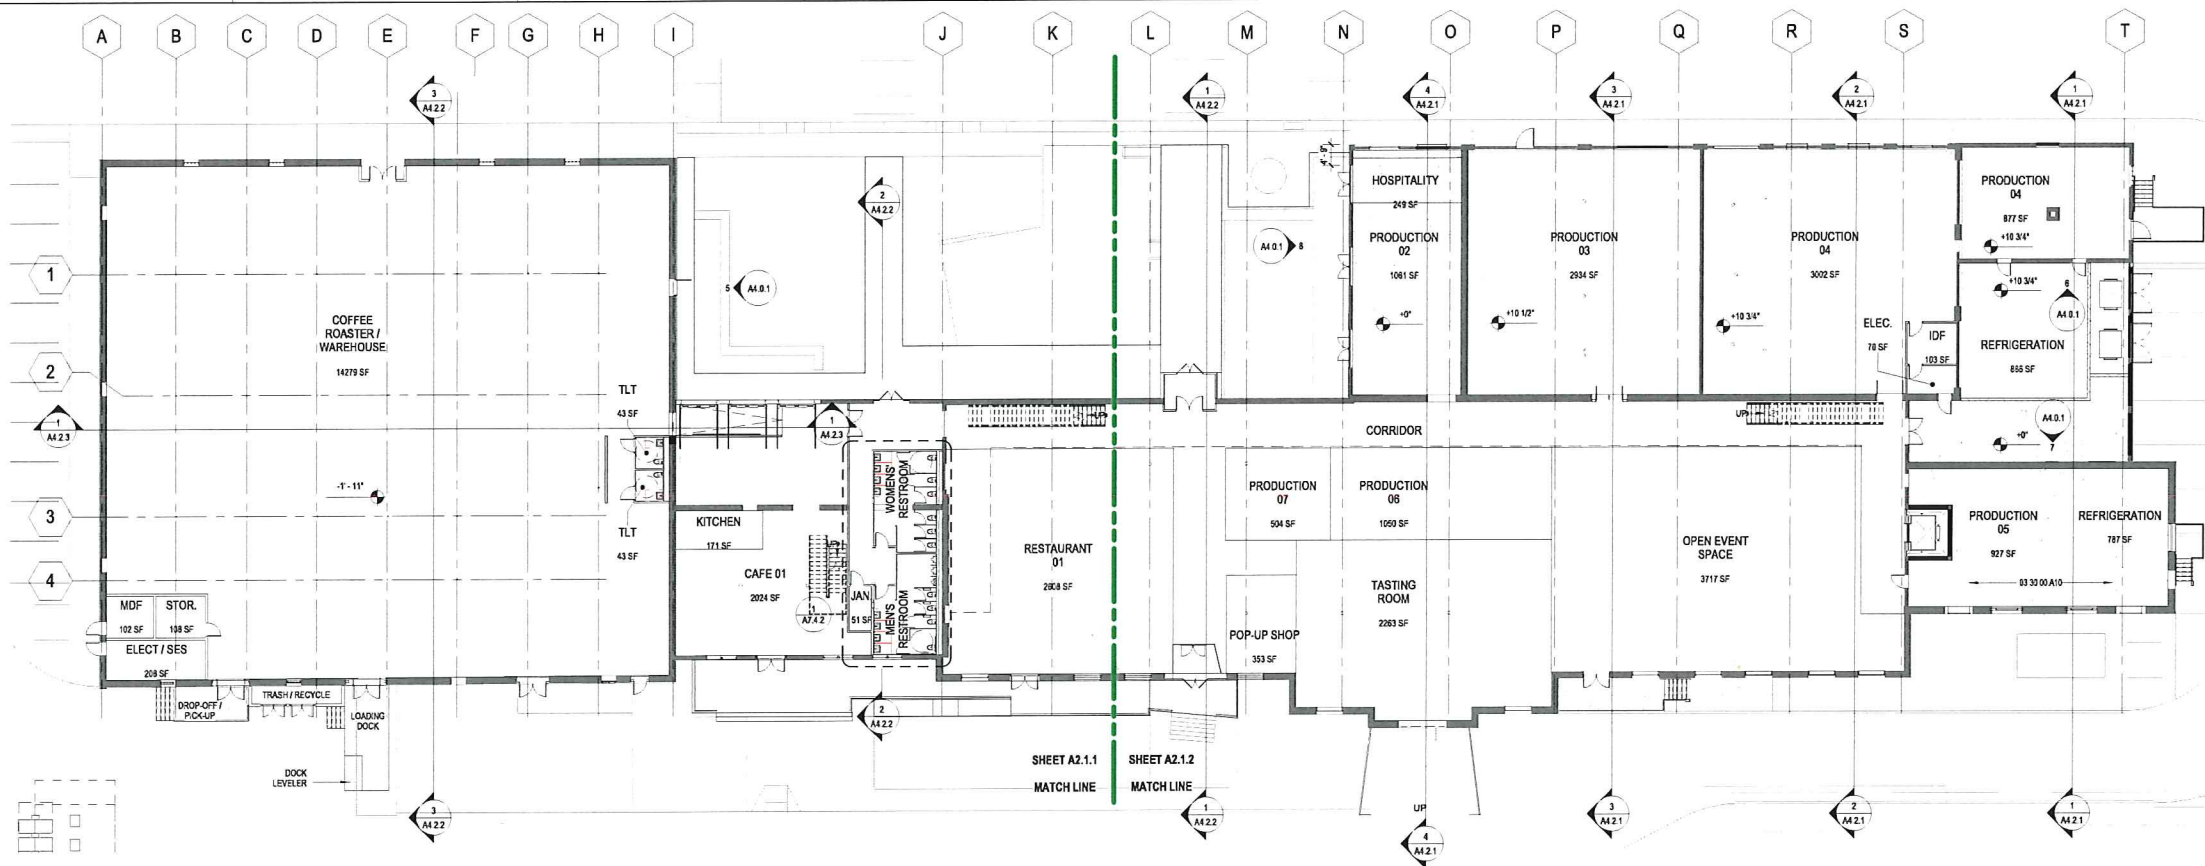

1 LEVEL 1 FLOOR PLAN - OVERALL
SCALE: 1/16" = 1'-0"

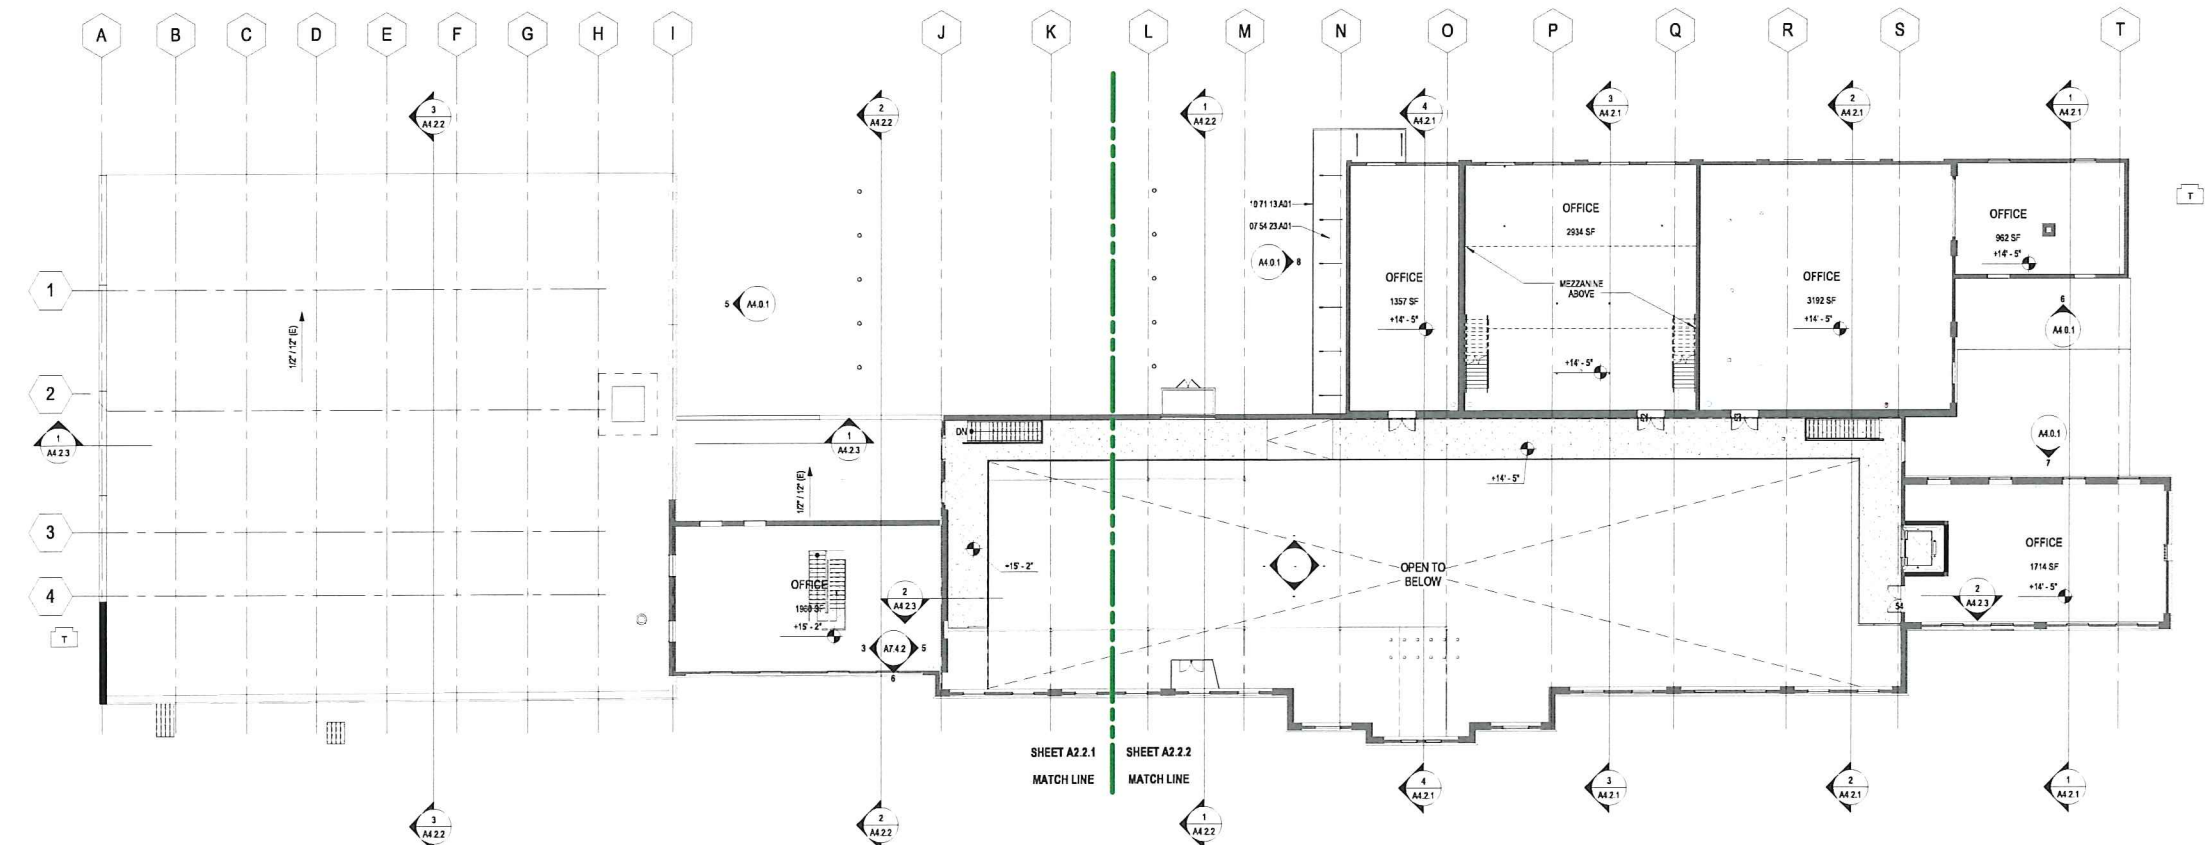

2 LEVEL 2 FLOOR PLAN - OVERALL
SCALE: 1/16" = 1'-0"

GRAPHIC LEGEND

GENERAL SHEET NOTES

- A. REFER TO THE A0.X SERIES SHEETS FOR ARCHITECTURAL GENERAL NOTES, DRAWING, REFERENCE AND MATERIAL CONVENTIONS USED ON THIS SHEET.
- B. FOR BAS & LIFE SAFETY AND CODE INFORMATION APPLYING TO THIS PROJECT, REFER TO THE G0.X SERIES SHEETS LOCATED PER THE PROJECT SHEET INDEX.
- C. REFER TO THE A0.X SERIES SHEETS FOR THE REFLECTED CEILING PLANS.
- D. REFER TO THE A0.X SERIES SHEETS FOR PARTITION SYSTEMS TYPES AND DETAILS.
- E. REFER TO THE A0.X SERIES SHEETS FOR THE INTERIOR OPENING SCHEDULE(S), TYPES, AND DETAILS.
- F. REFER TO THE A0.X SERIES SHEETS FOR INTERIOR FINISH INFORMATION.
- G. REFER TO THE A0.X SERIES SHEETS FOR INTERIOR FURNISHING INFORMATION.
- H. EXISTING EXPOSED STEEL STRUCTURE TO BE PAINTED BLACK.

REFERENCE KEYNOTES

03 30 00 A10 CONCRETE FLOOR SLAB OVER INSULATION
07 54 23 A01 TPO MEMBRANE ROOFING
10 71 13 A01 STEEL FRAMED EXTERIOR SHADE DEVICE, REF.
STRUCTURAL FOR ADDITIONAL INFORMATION

○ SHEET KEYNOTES



3241 GARVER GREEN
MADISON, WI 53704
Owner:
GARVER FEED MILL LLC
1030 W. Chicago Avenue Ste. 200
Chicago, IL 60642



BAUM REVISION
real estate development



ISSUED FOR	REV	DATE
	1	
	2	
	3	
	4	
	5	
	6	
	7	
	8	
	9	
	10	
	11	
	12	
	13	
	14	
	15	
	16	
	17	
	18	
	19	
	20	

SEALS AND SIGNATURES

NOT FOR CONSTRUCTION




SHEET TITLE
LEVEL 1 & 2 FLOOR PLANS - OVERALL

PROJECT NUMBER 20737.000
SHEET NUMBER **A2.1.0**



Plot Date: 5/9/2016 4:10:22 PM GRLM

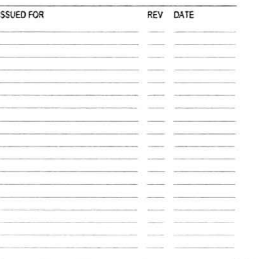




NOT FOR
CONSTRUCTION



PROJECT NUMBER _____

A2.5.0




 


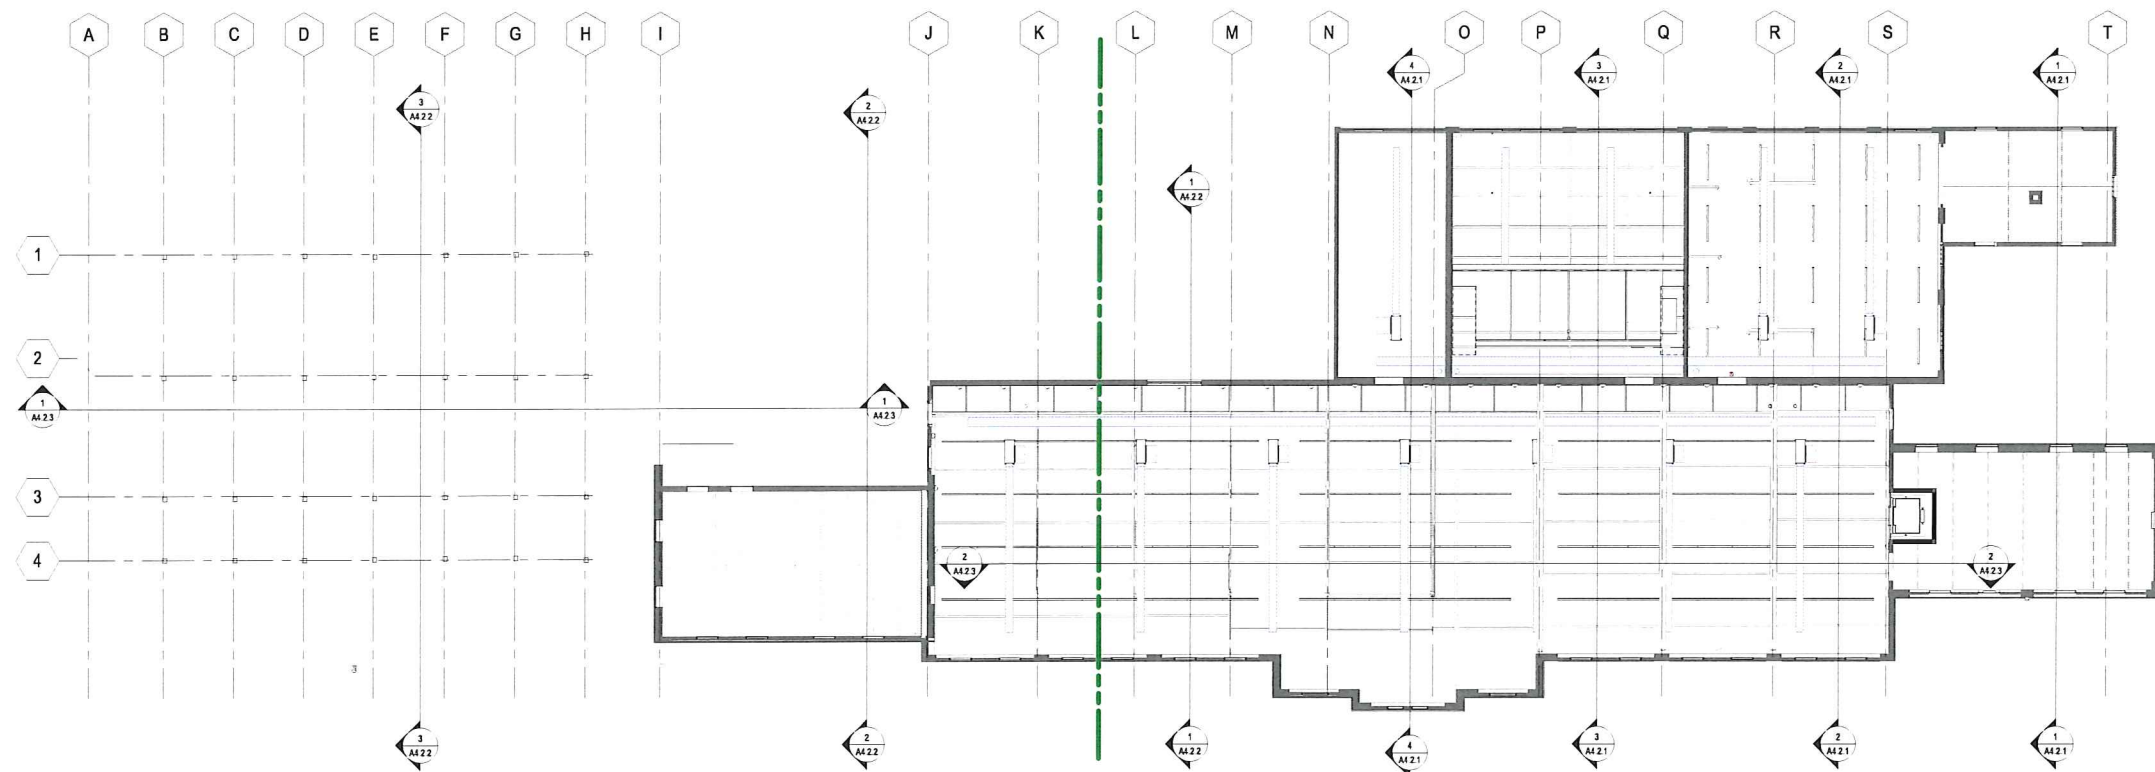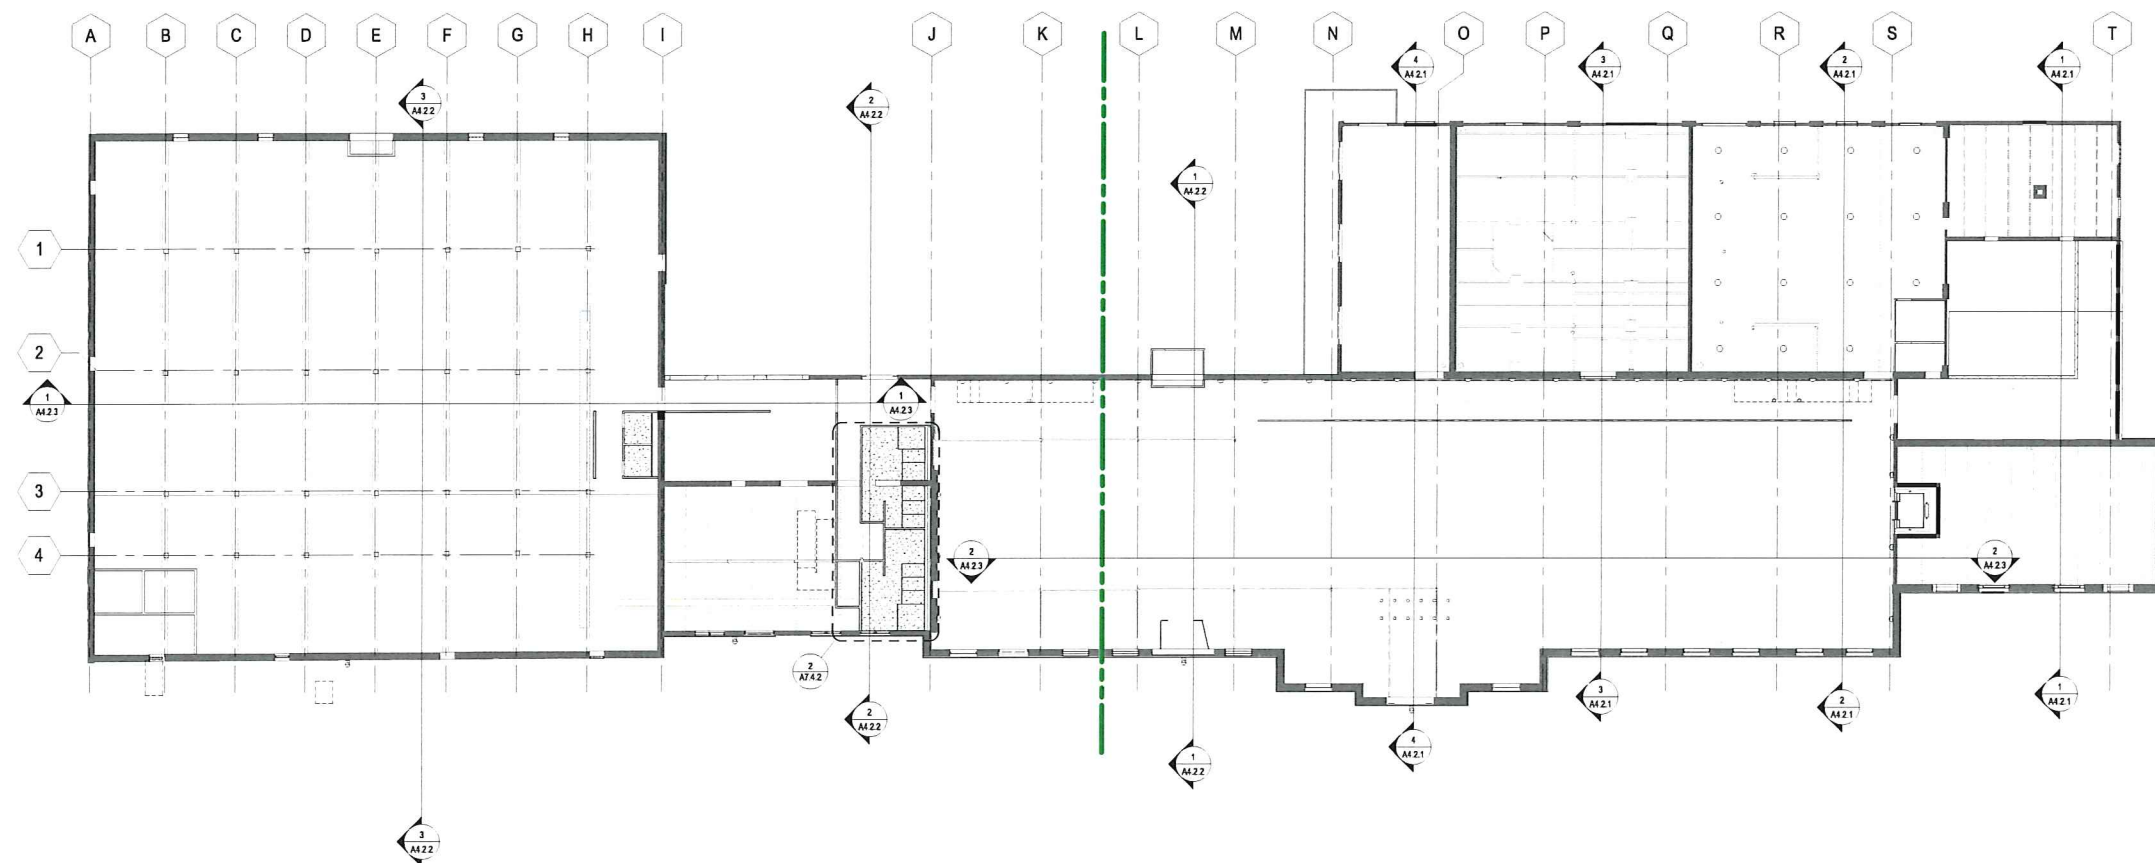

A3.1.0




Pilot Date: 5/9/2016 4:10:26 PM GRLM

    




A401 REBUILD CORSEL TO MATCH ADJACENT
A402 SALVAGED BRICK INFILL AT EXISTING OPENING.
A403 ADD (3) ADDITIONAL BRICK COURSES OF SALVAGED BRICK,
AS REQUIRED, TO ALLOW FOR FLASHING AT BACK OF
PARAPET (ENTIRE LENGTH OF WALL WHERE SHOWN).
REPLACE PARAPET CAP WHERE OCCURS

SHEET NUMBER

 

☐ SHEET KEYNOTES



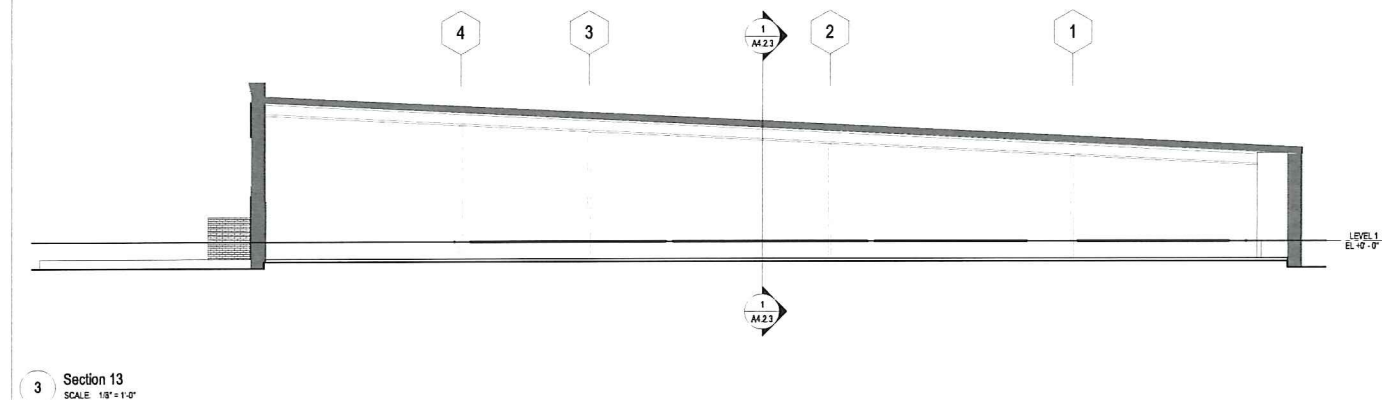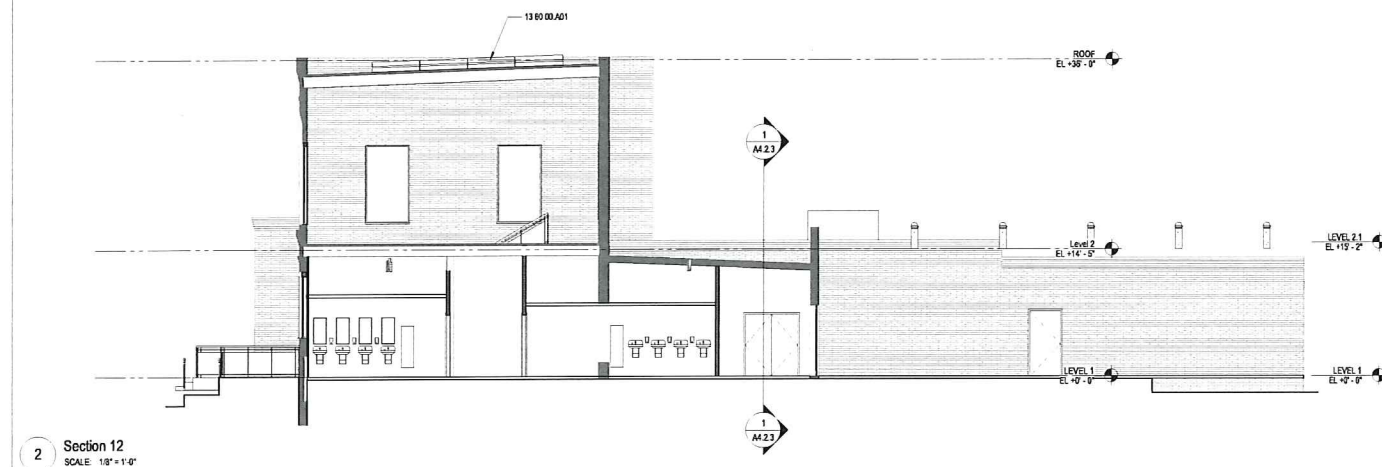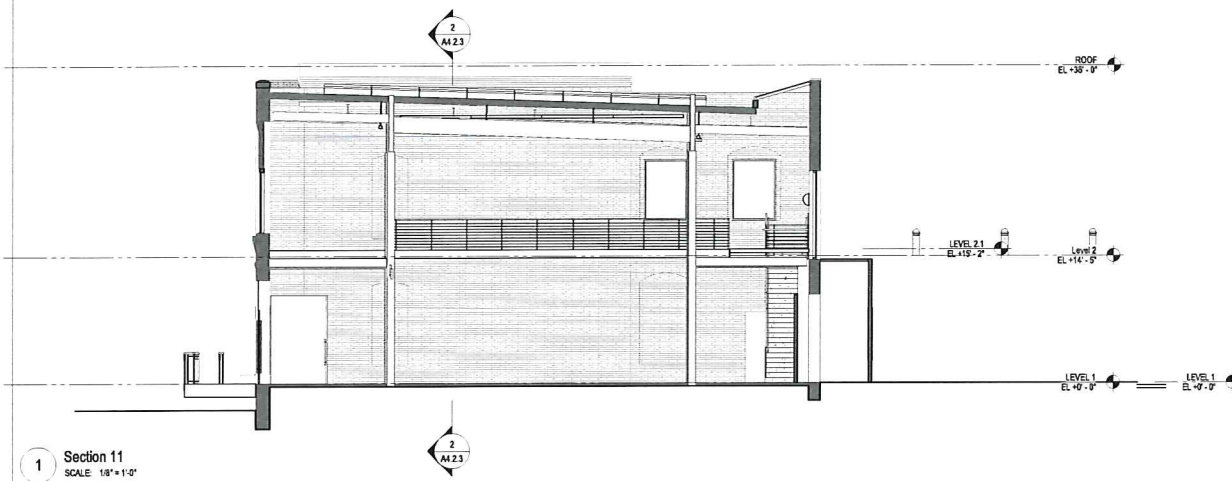

GENERAL SHEET NOTES

- A. REFER TO THE AIA X SERIES SHEETS FOR ARCHITECTURAL GENERAL NOTES, DRAWING, REFERENCE AND MATERIAL SYMBOLS, ABBREVIATIONS, AS WELL AS DIMENSIONING CONVENTIONS USED ON THIS SHEET.
- B. REFER TO AND COORDINATE WITH STRUCTURAL, MECHANICAL, PLUMBING, AND ELECTRICAL FOR ADDITIONAL INFORMATION NOT SHOWN ON THIS SHEET.
- C. REFER TO AND COORDINATE WITH CIVIL DRAWINGS FOR ALL FINISH GRADES.



**3241 GARVER GREEN
MADISON, WI 53704**

**Owner:
GARVER FEED MILL LLC
1030 W. Chicago Avenue Ste. 200
Chicago, IL 60642**



BAUM REVISION
real estate development

SMITHGROUP JJR



design coalition
Architects • Madison, WI

[illegible]

SEALS AND SIGNATURES

○ SHEET KEYNOTES

NOT FOR
CONSTRUCTION



SHEET TITLE
BUILDING SECTIONS

20737.000

PROJECT NUMBER

A4.2.2

SHEET NUMBER

**3241 GARVER GREEN
MADISON, WI 53704**

Owner:
GARVER FEED MILL LLC
1030 W Chicago Avenue Ste. 200
Chicago, IL 60642

BAUMRENTSION
real estate development

SMITHGROUP JJR



design coalition
Architects • Madison, WI

[illegible]

SEALS AND SIGNATURES

NOT FOR
CONSTRUCTION




SHEET TITLE

ENLARGED EXTERIOR ELEVATIONS


20737.000

PROJECT NUMBER **A4.3.1**


SHEET NUMBER

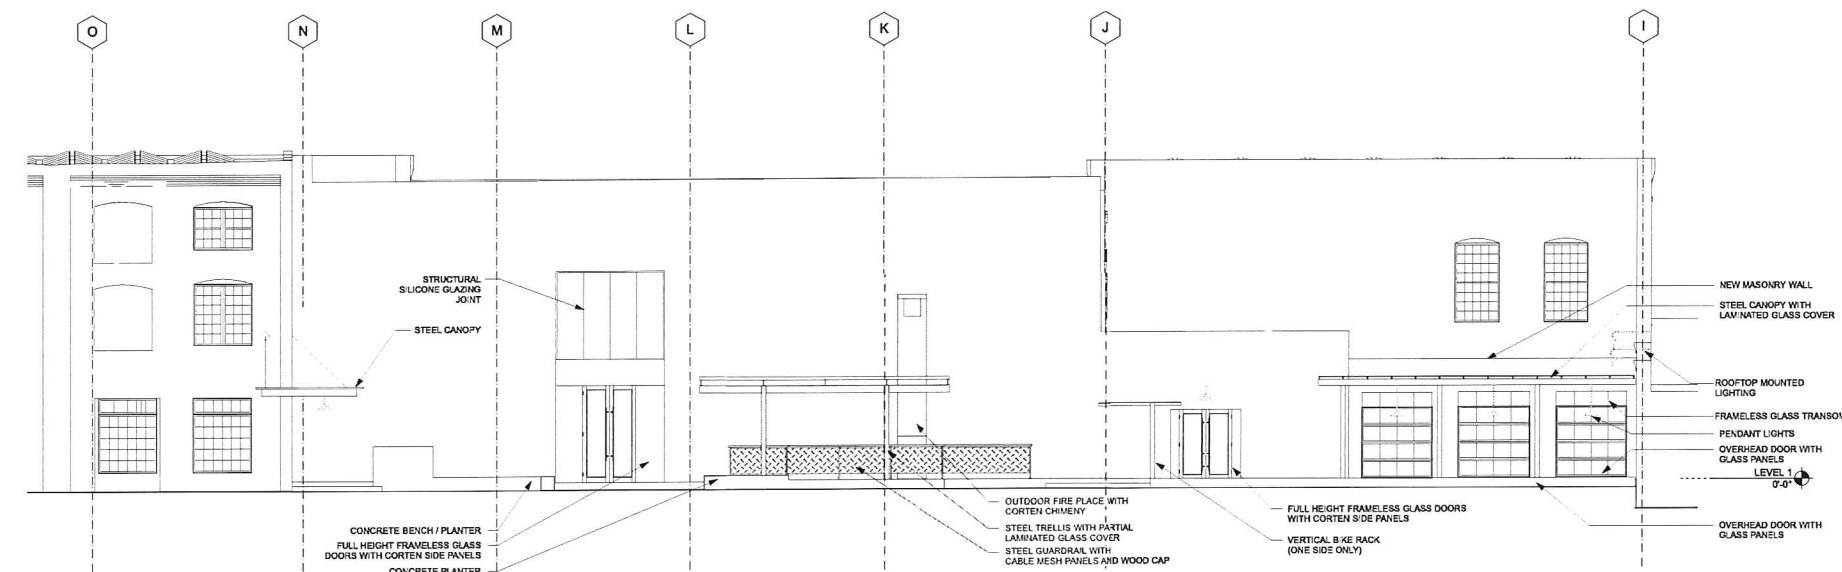

1 PARTIAL NORTH ELEVATION
SCALE: 1/8" = 1'-0"

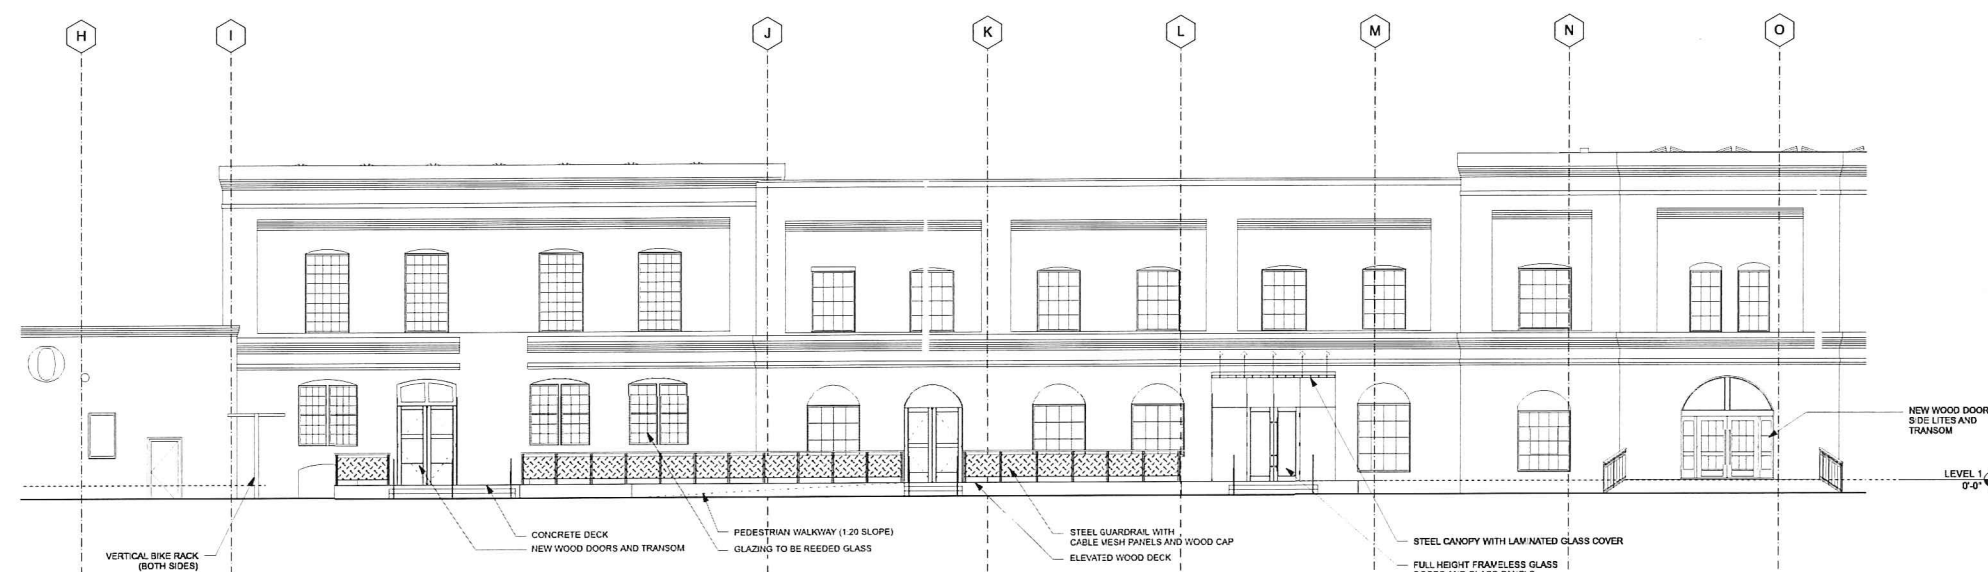

2 PARTIAL SOUTH ELEVATION
SCALE: 1/8" = 1'-0"

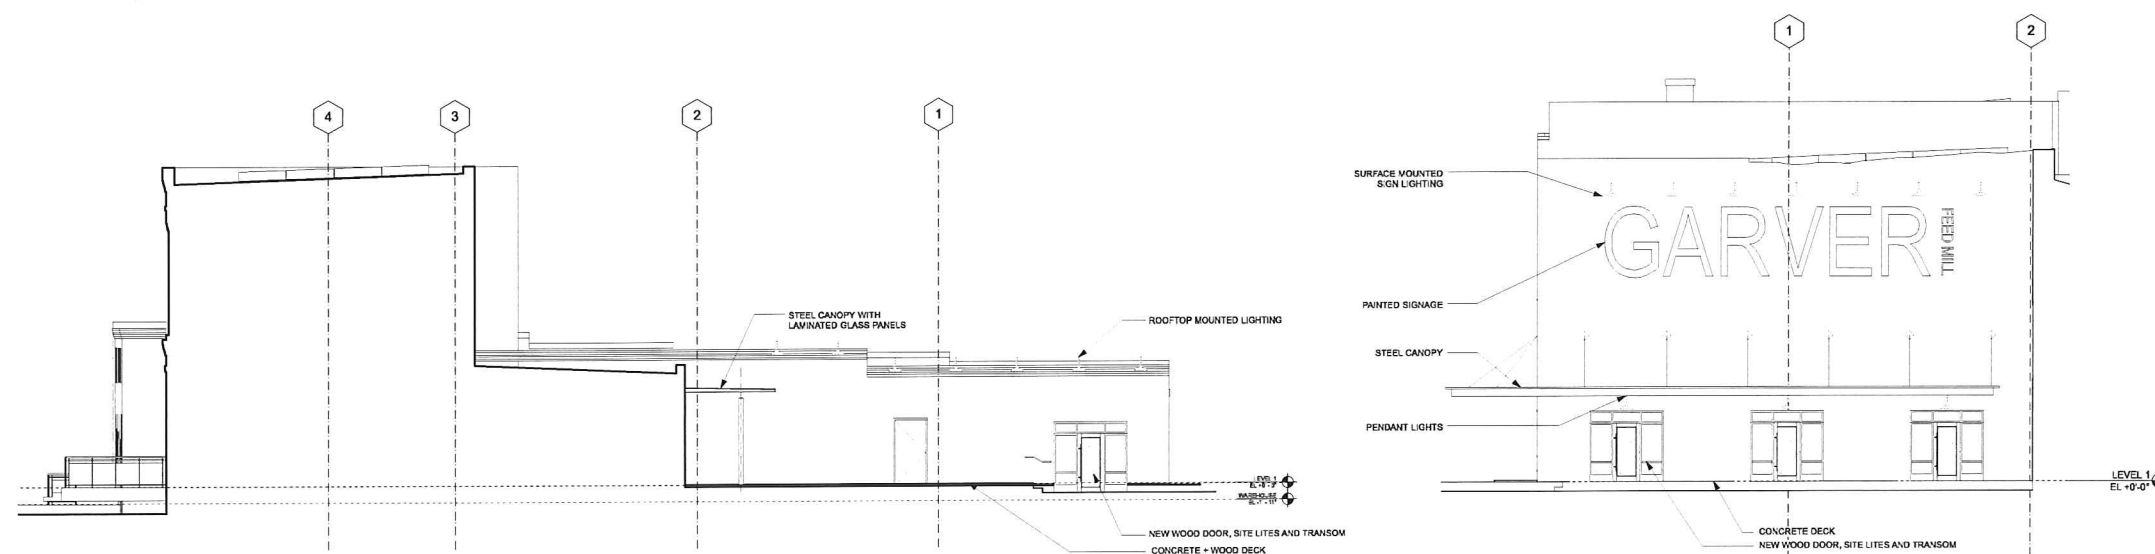

4 PARTIAL WEST ELEVATION
SCALE: 1/8" = 1'-0"

3 PARTIAL EAST ELEVATION
SCALE: 1/8" = 1'-0"



BAUM REVISION
real estate development

SMITHGROUP JJR



design coalition
Architects • Madison, WI

[illegible]

SEALS AND SIGNATURES

NOT FOR
CONSTRUCTION

KEYPLAN




SHEET TITLE

FIRST LEVEL
TENANT
IMPROVEMENT
FLOOR PLAN

20737.000

PROJECT NUMBER

A7.1.1

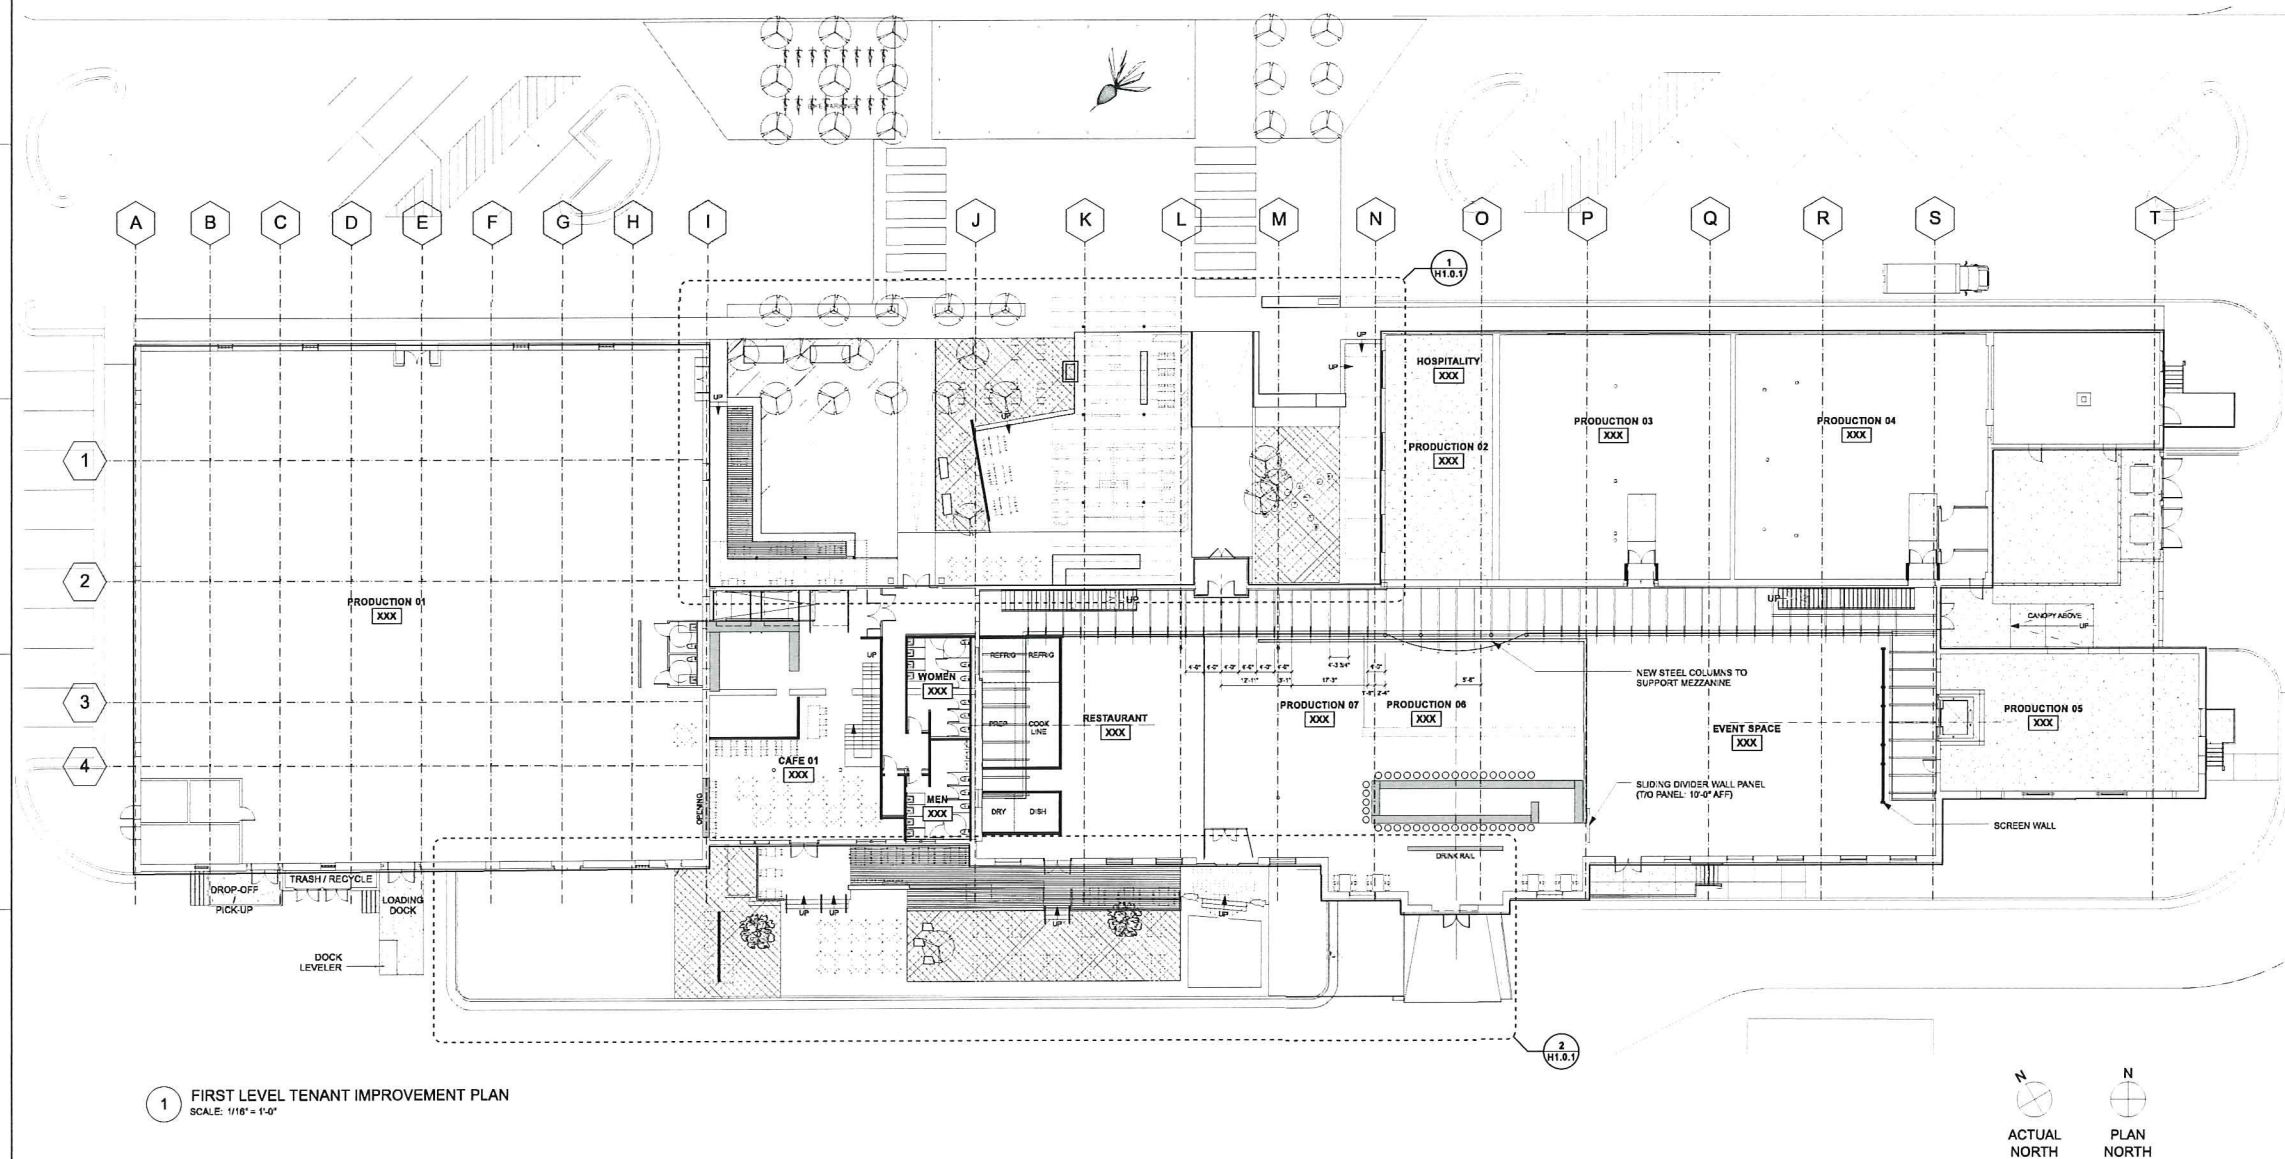

Owner:
GARVER FEED MILL LLC
1030 W Chicago Avenue Ste. 200
Chicago, IL 60642



BAUM REVISION
real estate development

SMITHGROUP JJR



design coalition
Architects • Madison, WI

[illegible]

SEALS AND SIGNATURES

NOT FOR
CONSTRUCTION

KEYPLAN




SHEET TITLE


SECOND LEVEL
TENANT
IMPROVEMENT
FLOOR PLAN

PROJECT NUMBER 20737.000

A7.1.2

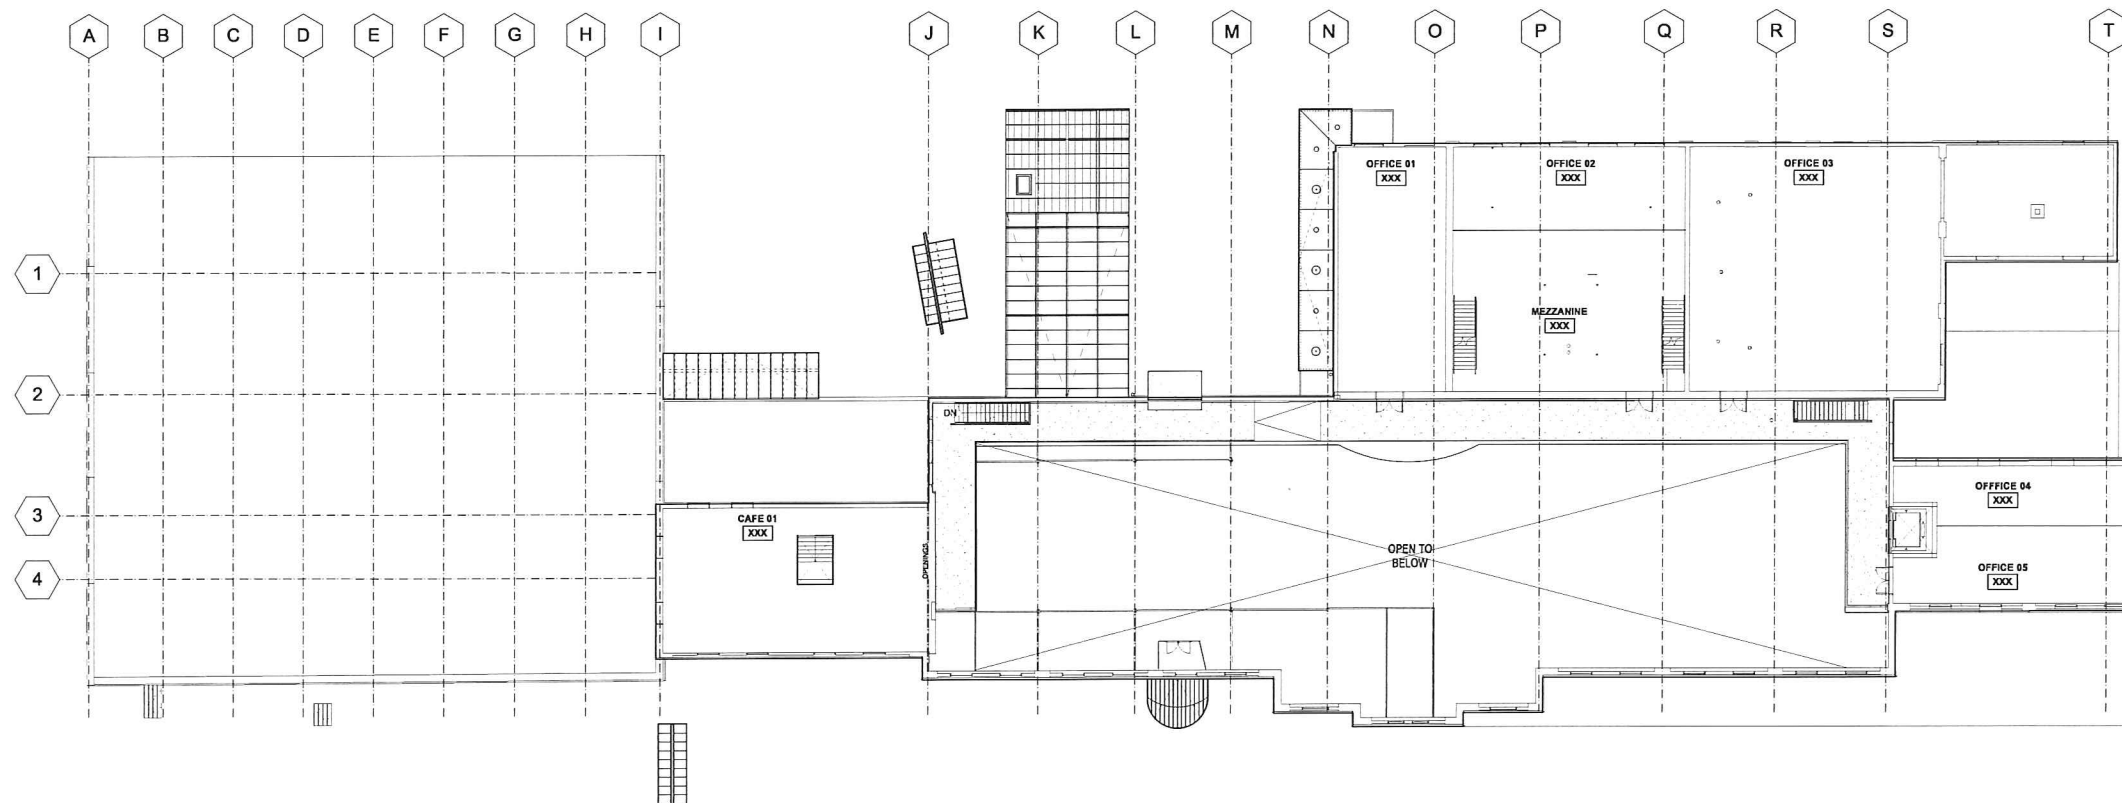

1 SECOND LEVEL TENANT IMPROVEMENT PLAN
SCALE: 1/16" = 1'-0"

 



BAUM REVISION
real estate development

SMITHGROUP JJR



design coalition
Architects • Madison, WI

[illegible]

SEALS AND SIGNATURES

NOT FOR
CONSTRUCTION

KEYPLAN



SHEET TITLE


FIRST LEVEL
TENANT
IMPROVEMENT
REFLECTED
CEILING PLAN

20737.000

PROJECT NUMBER

A7.2.1

SHEET NUMBER

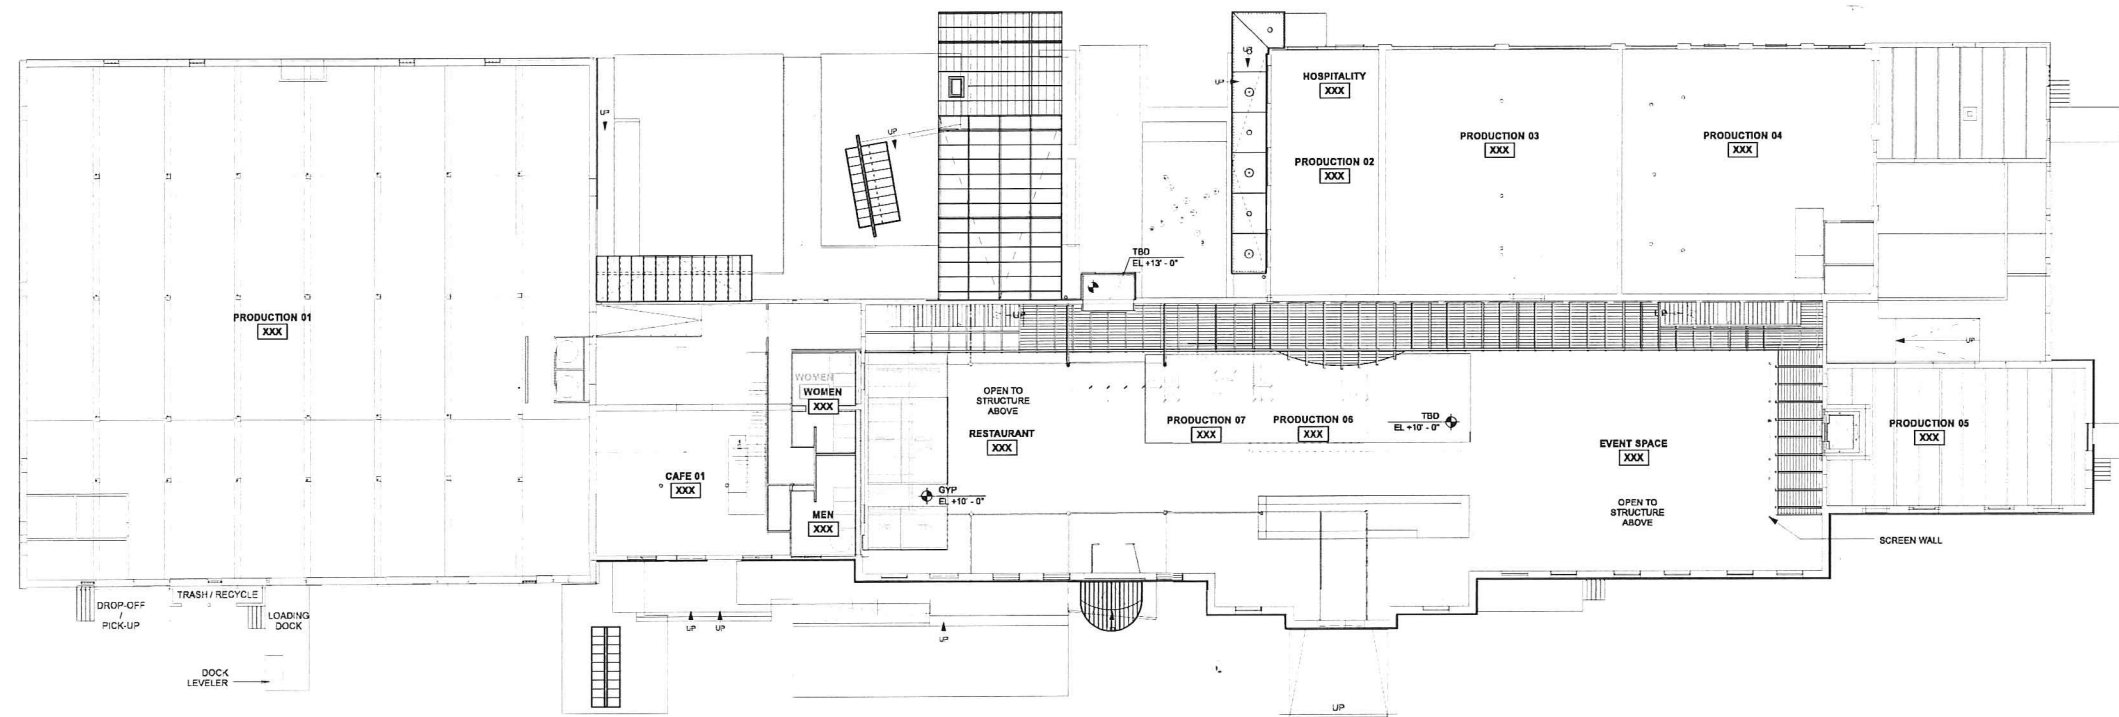

1 FIRST LEVEL TENANT IMPROVEMENT REFLECTED CEILING PLAN
SCALE: 1/16" = 1'-0"



GARVER FEED MILL LLC
1030 W. Chicago Avenue Ste. 200
Chicago, IL 60642



BAUM REVISION
real estate development

SMITHGROUP JJR



STRUCTURAL
integrity
INC.

design coalition
Architects • Madison, WI

[illegible]


NOT FOR
CONSTRUCTION




SECOND LEVEL
TENANT
IMPROVEMENT
REFLECTED
CEILING PLAN

A7.2.2


SHEET NUMBER

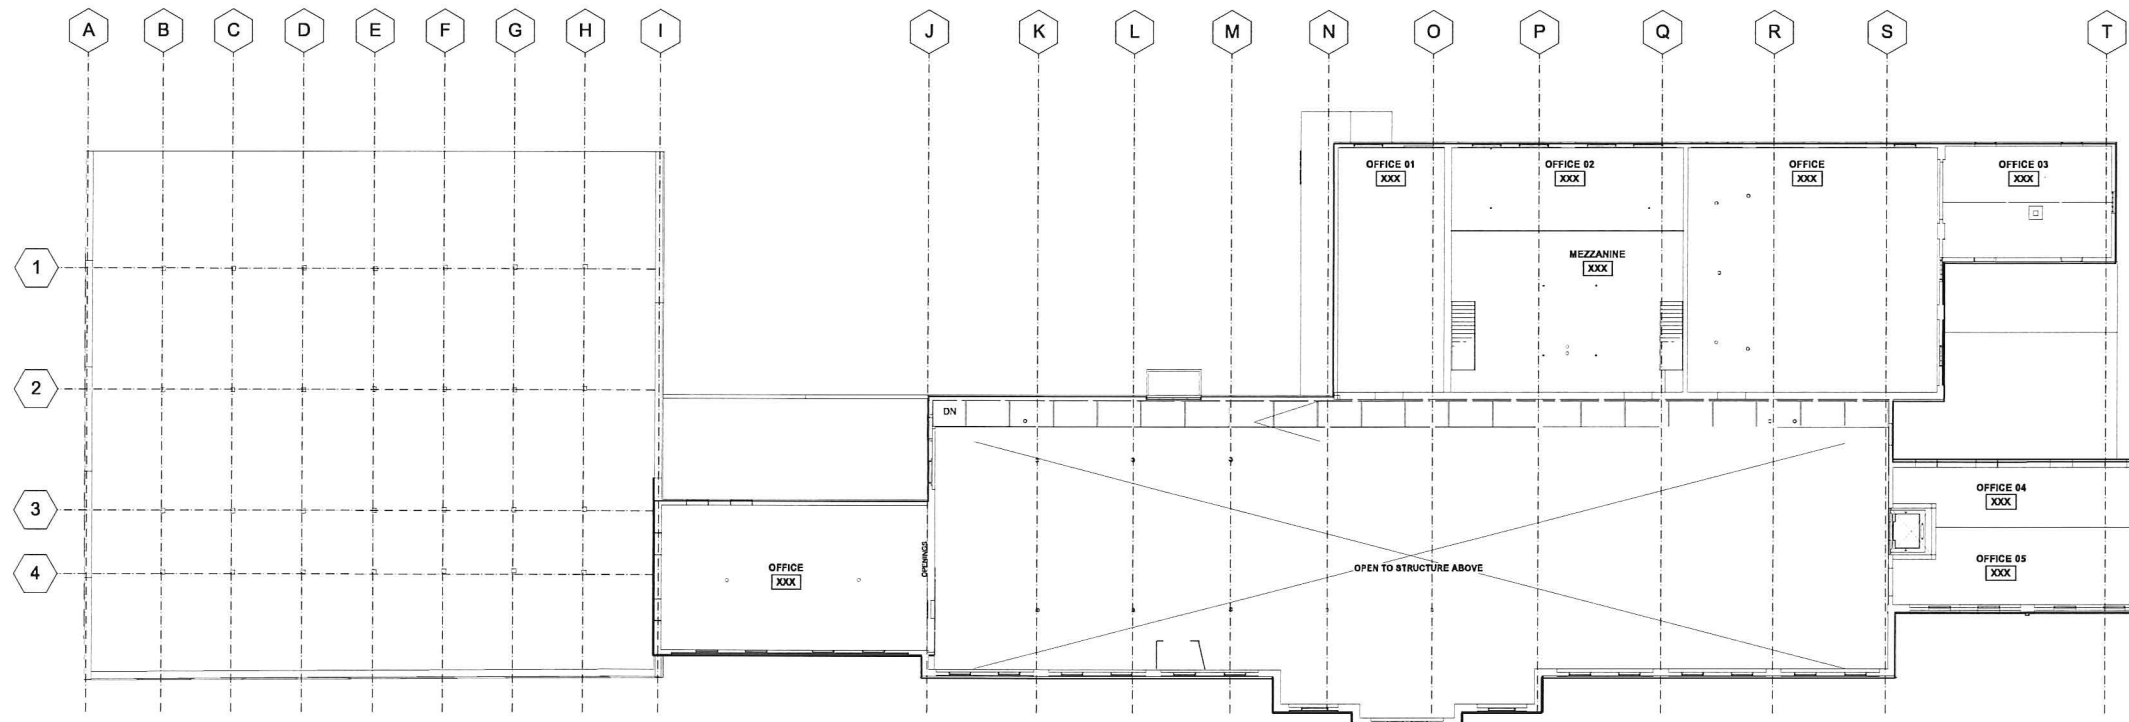

1 SECOND LEVEL TENANT IMPROVEMENT REFLECTED CEILING PLAN
SCALE: 1/16" = 1'-0"

 

Plot Date:

 [illegible]

GENERAL FINISH NOTES:
A. "

FINISH SCHEDULE REMARKS:
1. =

CONC-1 EXISTING CONCRETE,
CONC-2 NEW CONCRETE

3241 GARVER GREEN
MADISON, WI 53704

Owner:
GARVER FEED MILL LLC
1030 W. Chicago Avenue Ste. 200
Chicago, IL 60642



BAUM REVISION
real estate development

SMITHGROUP JJR



design coalition
Architects • Madison, WI

[illegible]

SEALS AND SIGNATURES

NOT FOR
CONSTRUCTION

KEYPLAN



SHEET TITLE

FINISH
SCHEDULE

20737.000

PROJECT NUMBER

A8.0.1

SHEET NUMBER


- A. COORDINATE WITH LOCAL UTILITY FOR ALL SITE SERVICE REQUIREMENTS.
- B. CONTACT LOCAL UTILITY TO IDENTIFY ALL EXISTING UNDERGROUND UTILITIES.

3241 GARVER GREEN
MADISON, WI 53704

Owner:
GARVER FEED MILL LLC
1030 W. Chicago Avenue Ste. 200
Chicago, IL 60642



THE KUBELA WASHNETZ ARCHITECTS

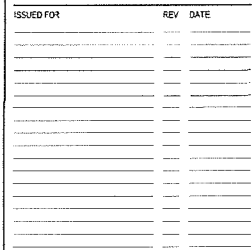

SEALS AND SIGNATURES


NOT FOR
CONSTRUCTION



20737.000

PROJECT NUMBER

SHEET NUMBER

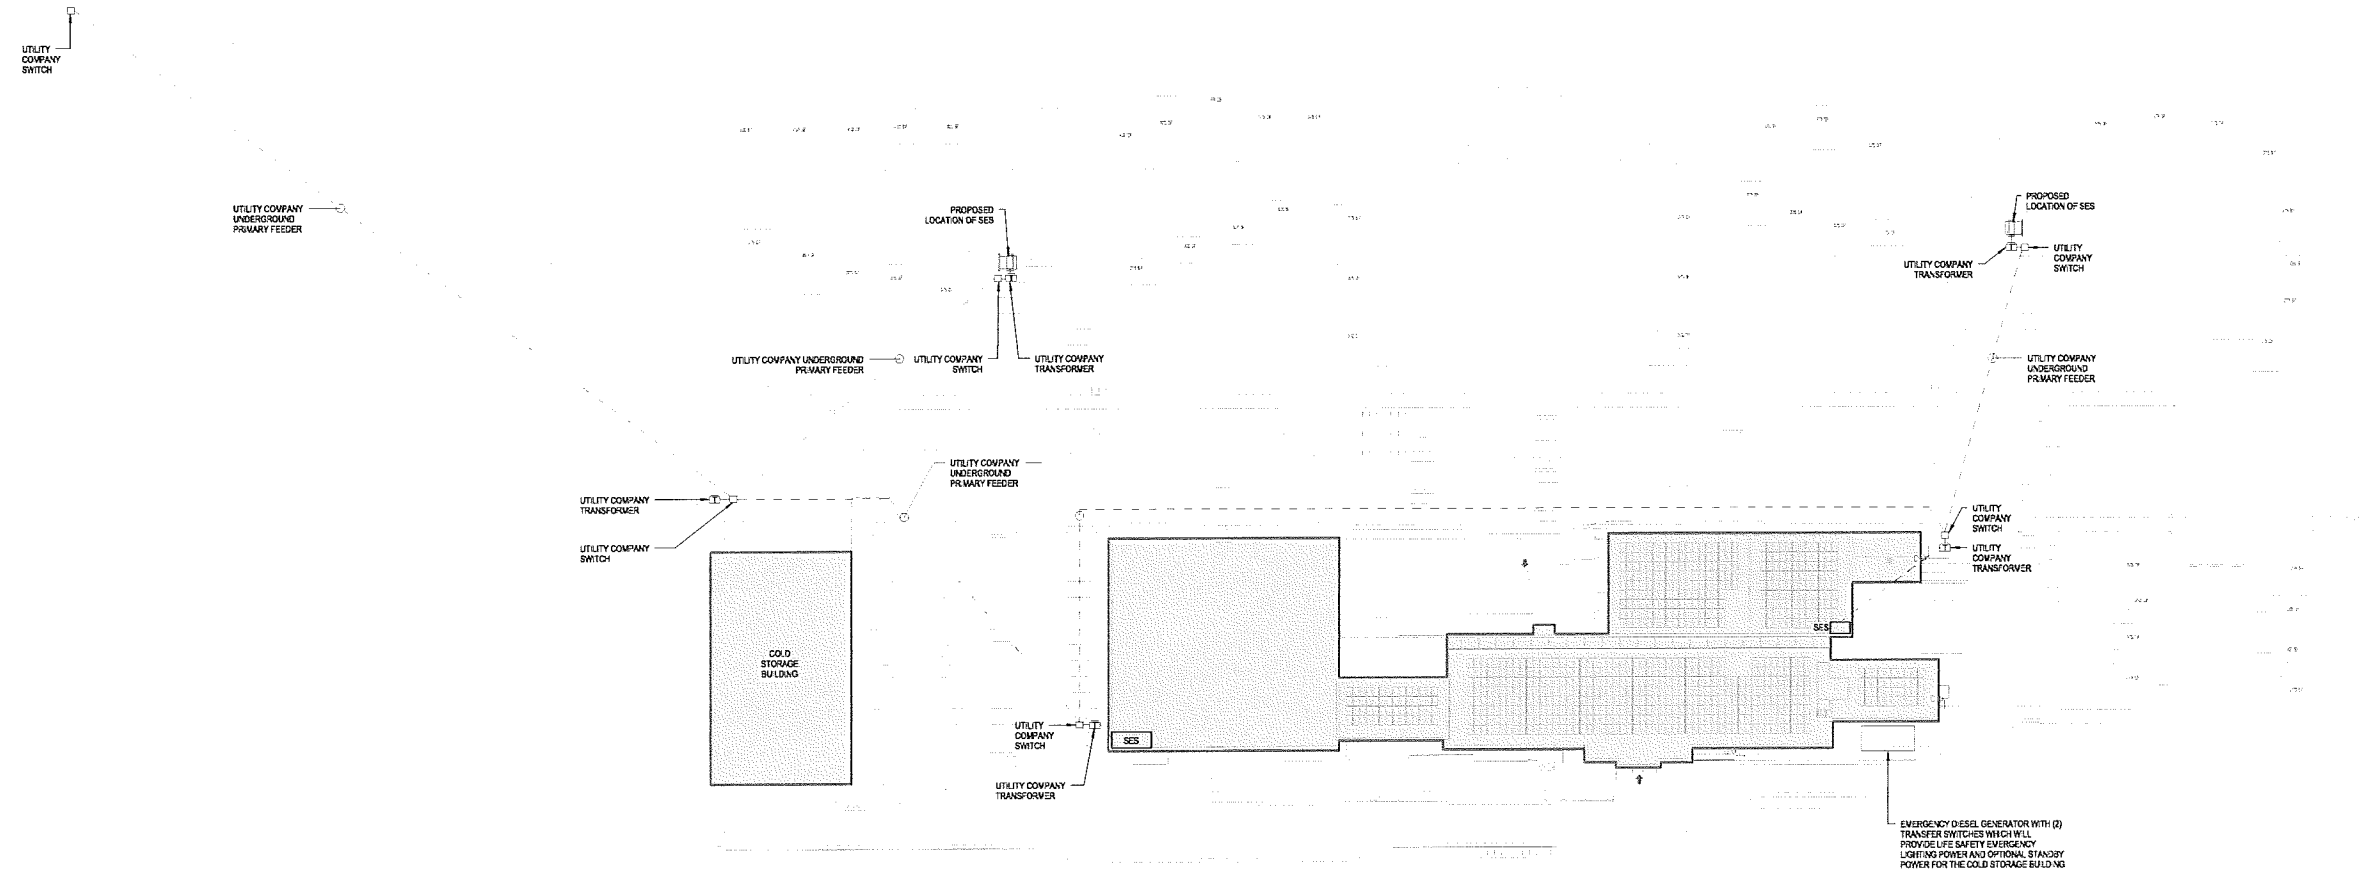

NORTH

1 SITE - POWER
SCALE 1" = 47'-0"

Print Date: 5/9/2016 4:49:36 PM Author



BAUM REVISION
real estate development

SMITHGROUPJJR



design coalition
Architects • Madison, WI

[illegible]


SEALS AND SIGNATURES

NOT FOR
CONSTRUCTION



SHEET TITLE
LIGHTING SITE PLAN

PROJECT NUMBER 20737.000
SHEET NUMBER **E1.2**

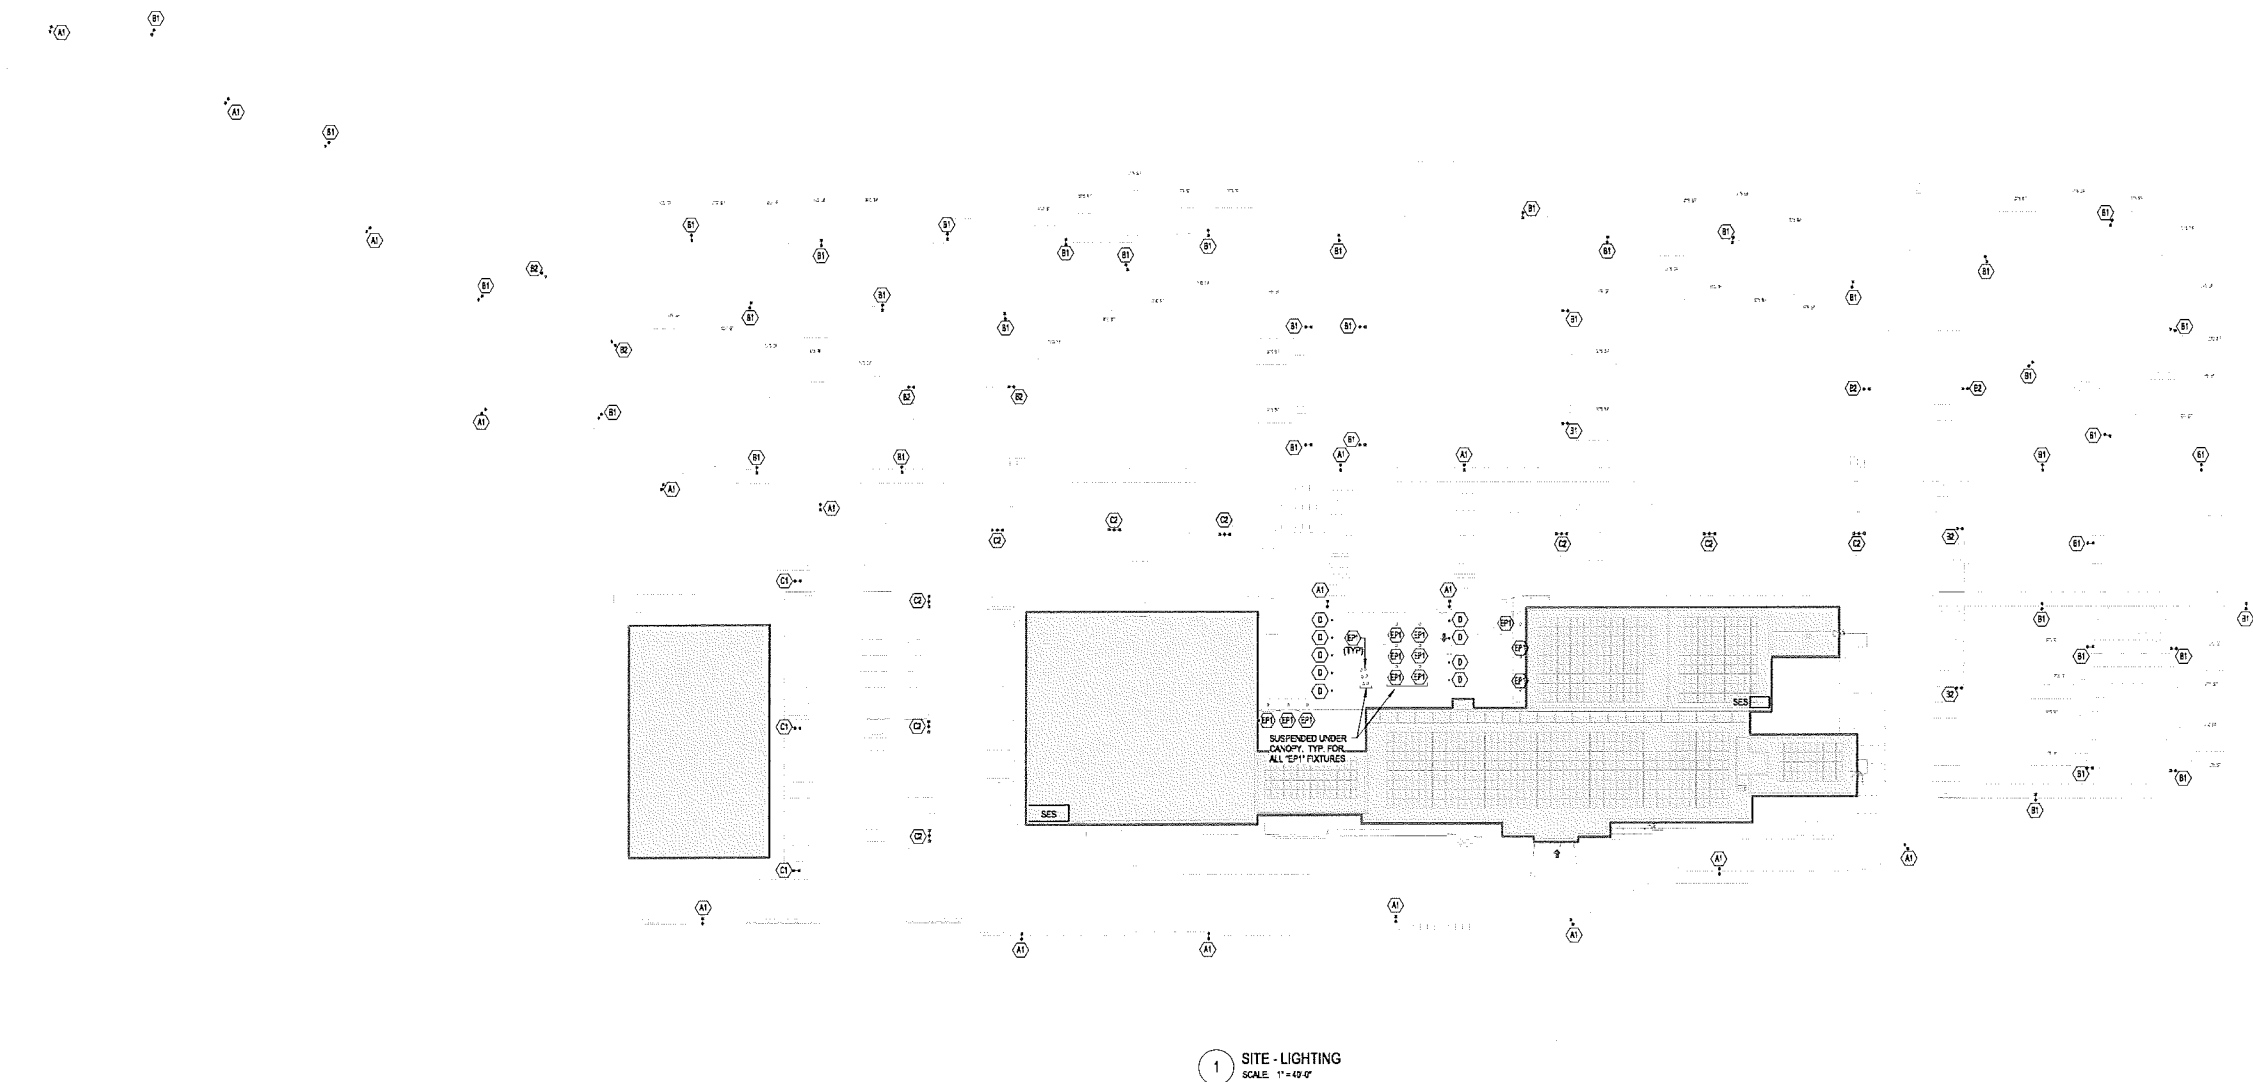

EE - LIGHTING FIXTURE SCHEDULE									
TYPE	DESCRIPTION	MANUFACTURER	MODEL	LOAD	LAMP	BALLAST	VOLTAGE	MOUNTING	COMMENTS
A1	SINGLE HEAD, ARCHITECTURAL EXTERIOR POLE MOUNT LED LIGHT FIXTURE WITH 25 STEEL POLE	LITHONIA - ANTIQUE STREET LAMP9	EM.25	73 VA	LED		277 V	POLE MOUNT	
B1	SINGLE HEAD, PEDESTRIAN SCALE, ARCHITECTURAL EXTERIOR POLE MOUNT LED LIGHT FIXTURE WITH 19 STEEL POLE	LITHONIA - ANTIQUE STREET LAMP9	EM.25	73 VA	LED		277 V	POLE MOUNT	
B2	SINGLE HEAD, ARCHITECTURAL EXTERIOR POLE MOUNT LED LIGHT FIXTURE WITH 25 STEEL POLE	LITHONIA - ANTIQUE STREET LAMP9	EM.25	73 VA	LED		277 V	POLE MOUNT	
C1	SINGLE HEAD, ARCHITECTURAL EXTERIOR POLE MOUNT LED LIGHT FIXTURE WITH 25 STEEL POLE	LITHONIA - ANTIQUE STREET LAMP9	EM.25	73 VA	LED		277 V	POLE MOUNT	
C2	DOUBLE HEAD, ARCHITECTURAL EXTERIOR POLE MOUNT LED LIGHT FIXTURE WITH 25 STEEL POLE	LITHONIA - ANTIQUE STREET LAMP9	EM.25	73 VA	LED		277 V	POLE MOUNT	
D	EXTERIOR LED BOLLARD	LITHONIA	K5C4	22 VA	LED		277 V		
EP1	EXTERIOR PENDANT LED FIXTURE	SPECORADE	H8X	185 VA	LED		277 V		
HB1	LED HIGH BAY	SPECORADE	H8X	185 VA	LED	D.V.M/G	277 V	SUSPENDED	FOR USE IN TENANT SPACE
HB1E	SAME AS TYPE HB1, EXCEPT FIXTURE SHALL BE PROVIDED WITH LIFE SAFETY EMERGENCY POWER	SPECORADE	H8X	185 VA	LED		277 V		
PF3	LED PENDENT FIXTURE, 3000K	BASELITE	BH-08	20 VA	LED	D.V.M/G	277 V	SUSPENDED	FOR USE OVER BAR
PL1	8' LED LINEAR INDIRECT (UPLIGHT) FIXTURE, 3000K	AXIS LIGHTING	BB LED	57 VA	LED	D.V.M/G	277 V	SUSPENDED	
PL2	8' LED LINEAR DIRECT (DOWNLIGHT) FIXTURE, 3000K	PRUDENTIAL LIGHTING	RL1ED3	44 VA	LED	D.V.M/G	277 V	SUSPENDED	FOR USE IN OFFICE
P.2E	SAME AS TYPE PL2, EXCEPT FIXTURE SHALL BE PROVIDED WITH LIFE SAFETY EMERGENCY POWER			44 VA	LED		277 V		
SL1	8' LED LINEAR DIRECT (DOWNLIGHT) FIXTURE, 3000K	AXIS LIGHTING	BBSLED	57 VA	LED	D.V.M/G	277 V	SURFACE MOUNTED	
W1	LED WALL MOUNT "JELLY JAR", 3000K	BASELITE	WYKJG3	28 VA	LED	D.V.M/G	277 V	WALL MOUNTED	
W2	EXTERIOR LED SIGN LIGHT 3000K	BASELITE	MT10	19 VA	LED	D.V.M/G	277 V	WALL MOUNTED	
W3	EXTERIOR LED DOWN LIGHT 3000K	BASELITE	TJ08	21 VA	LED	D.V.M/G	277 V	WALL MOUNTED	
X1	CEILING MOUNTED EXIT SIGNS	SURE LITES EXIT SERIES ES6-R-VH1-277-P		7 VA	LED				PROVIDE NUMBER OF FACES AND DIRECTIONAL ARROWS AND INDICATED ON PLANS; SINGLE-SIDED SIGNS SHALL HAVE CL BAR BACKGROUND, DOUBLE-SIDED FACES SHALL HAVE MIRRORRED BACKGROUND

NORTH



BAUM REVISION
real estate development

SMITHGROUPJJR

STRUCTURAL
integrity
INC

design coalition
Architects • Madison, WI

[illegible]

REALS AND SIGNATURES

NOT FOR
CONSTRUCTION




SHEET TITLE
LIGHTING PHOTOMETRIC

10737.000

PROJECT NUMBER

E1.3

SHEET NUMBER

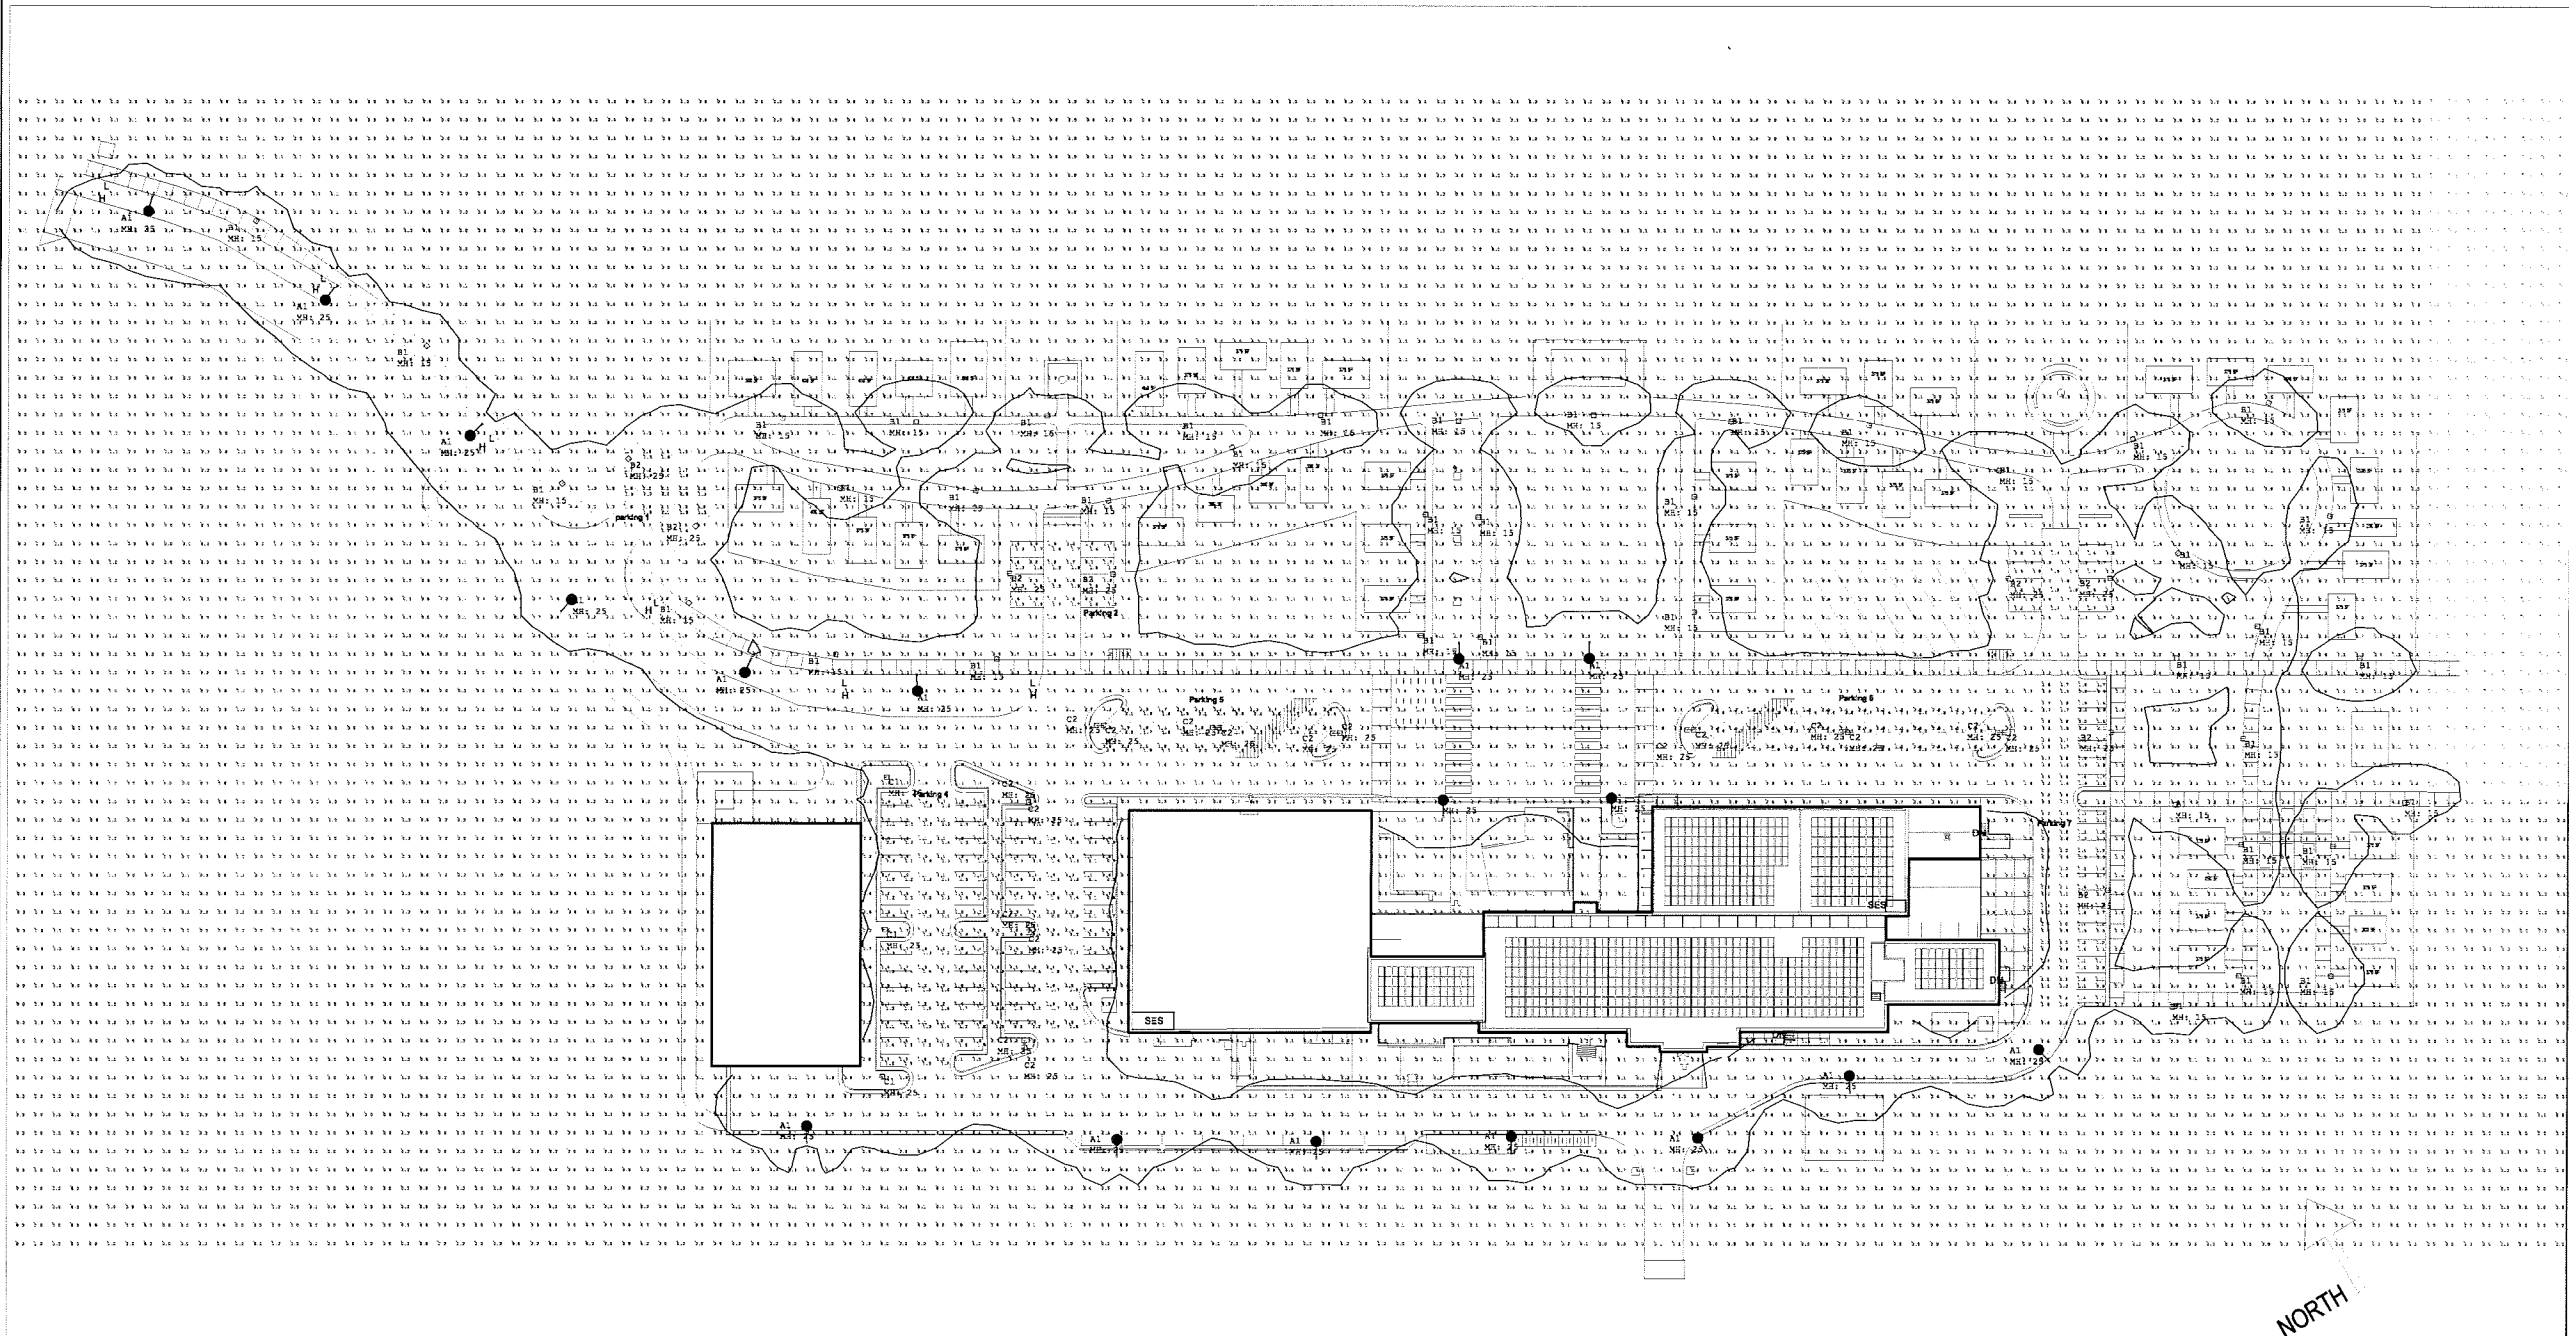


Luminaire Schedule					
System	Day	Label	Arrangement	LF	Description
	1-7	EM125 XX 63LED 523WA 4X GCY R	81835E	0.930	Entrance
	8	AS1 LED 420 330 30K EM2 8VOLT	81835E	0.930	parking 8 25'
	9	AS1 LED 420 330 30K 384 8VOLT	BACK-BACK	0.930	2-peds 384'
	40	AS1 LED 420 330 30K 384 8VOLT	81835E	0.930	2-peds 384' parking
	41	AS1 LED 420 330 30K 384 8VOLT	81835E	0.930	Walkway 8 15'





Calculation Summary							
Calc.	CalcType	Units	Avg	Max	Min	Avg/Min	Max/Min
Parking 1	MinInnurance	Yc	1.91	2.1	1.3	1.32	1.62
Parking 1	MinInnurance	Yc	1.61	1.9	1.3	1.24	1.46
Parking 1	MinInnurance	Yc	1.59	1.9	1.2	1.22	1.58
Parking 4	MinInnurance	Yc	1.18	2.4	0.9	1.31	2.61
Parking 3	MinInnurance	Yc	1.89	2.9	1.4	1.35	2.07
Parking 6	MinInnurance	Yc	1.35	2.3	0.9	1.51	2.56
Parking 7	MinInnurance	Yc	1.33	2.1	0.9	1.48	2.33
Site	MinInnurance	Yc	0.51	6.5	0.6	N.A.	N.A.

Author

5/9/2018 4:49:46 PM

Plot Date:

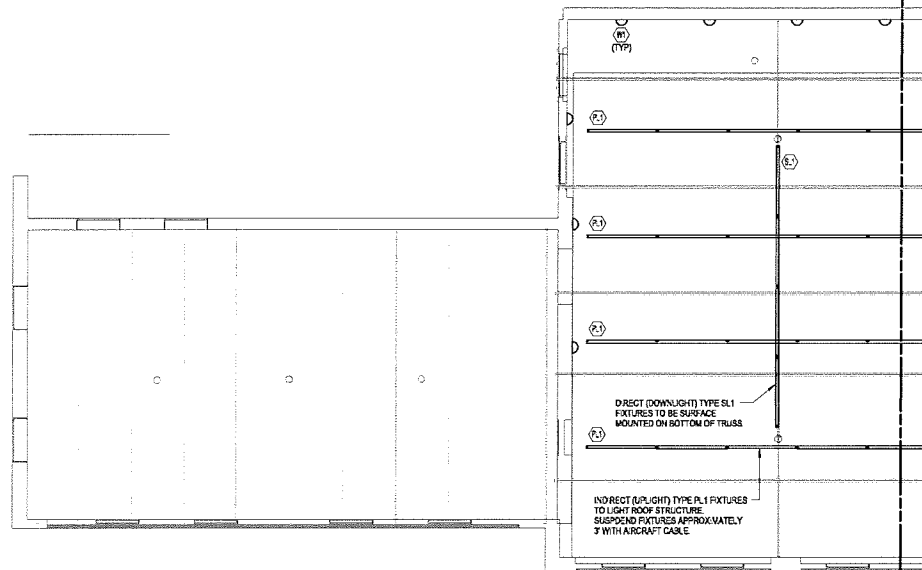

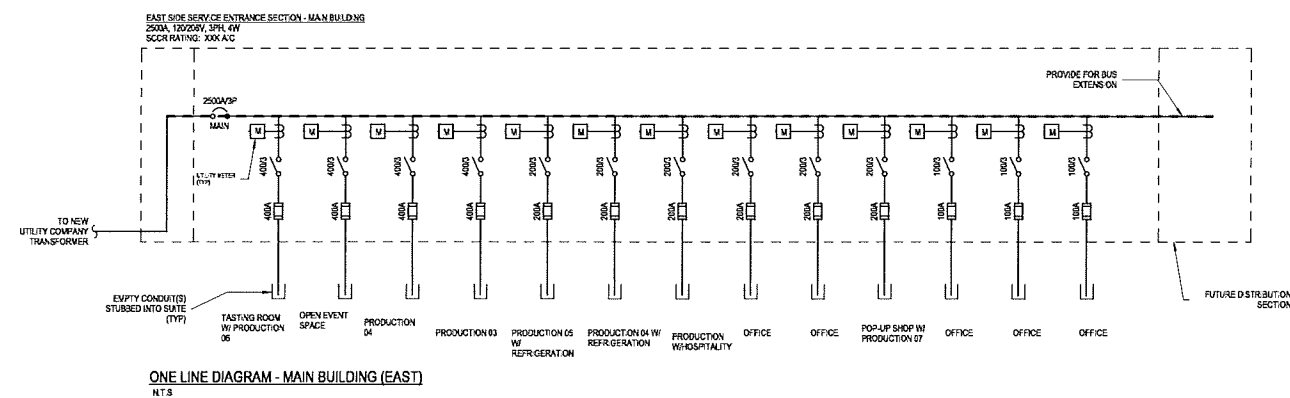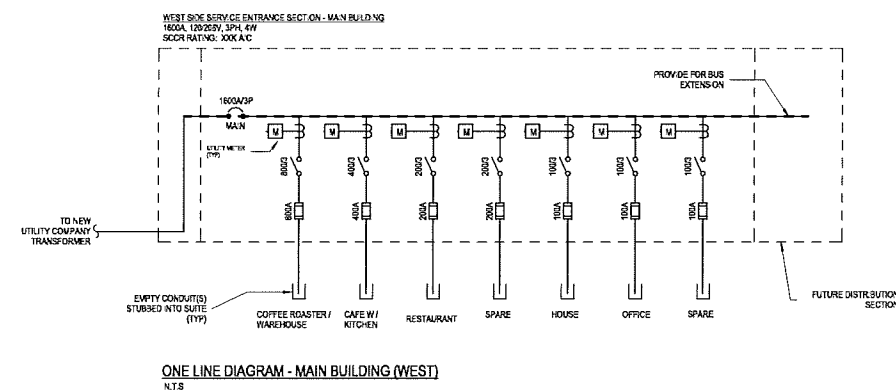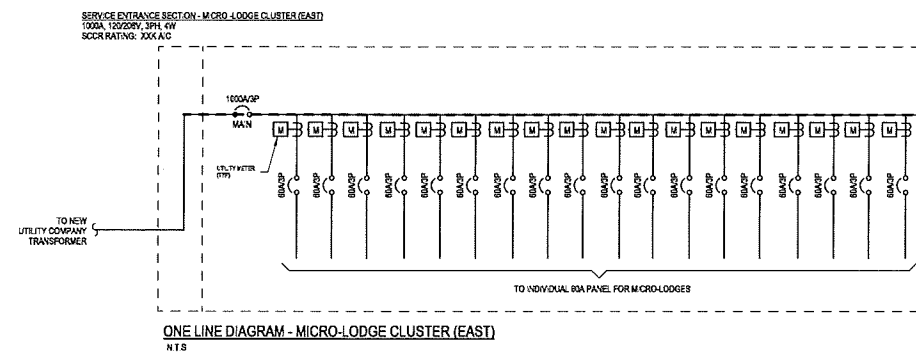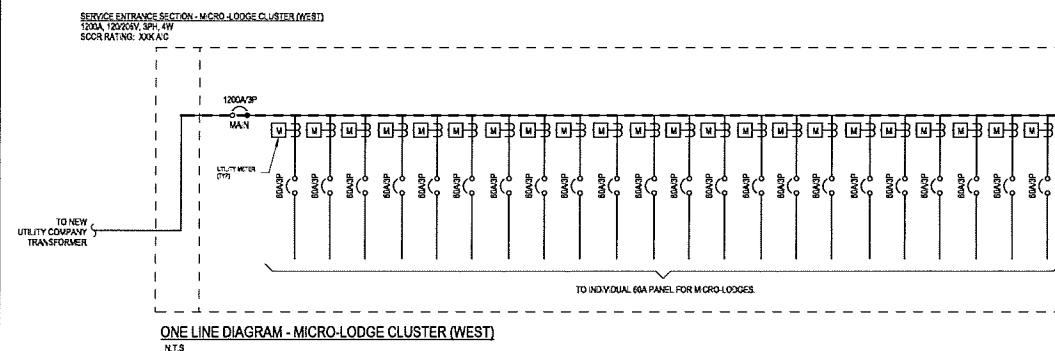

○ SHEET KEYNOTES

☒ FEEDER SCHEDULE

GARVER FEAR WILL
Madison, Wisconsin

3241 GARVER GREEN
MADISON, WI 53704

Owner:
GARVERFEED MILL LLC
1030 W. Chicago Avenue Ste. 20
Chicago, IL 60642



SMITHGROUP JJR



design coalition
Architects • Madison, WI

[illegible]

SEALS AND SIGNATURES

NOT FOR
CONSTRUCTION



SHEET TITLE
ELECTRICAL ONE LINE
DIAGRAM

PROJECT NUMBER	20737.000
----------------	-----------

E5.0

SHEET NUMBER

PROVIDE NUMBER OF FACES AND DIRECTIONAL ARROWS AS INDICATED ON PLANS.
SINGLE-SIDED SIGNS SHALL HAVE CLEAR BACKGROUND, DOUBLE-SIDED FACES
SHALL HAVE MIRRORRED BACKGROUND

GENERAL SHEET NOTES

Madison, Wisconsin

3241 GARVER GREEN
MADISON, WI 53704

Owner:
GARVER FEED MILL LLC
1030 W. Chicago Avenue Ste. 200
Chicago, IL 60642



BAUM REVISION
real estate development

SMITHGROUP JJR



THE KIMBLE WASHINGTON ARCHITECTS



design coalition
Architects • Madison, WI



○ SHEET KEYNOTES

[illegible]

ALS AND SIGNATURES

NOT FOR
CONSTRUCTION



LIGHTING FIXTURE SCHEDULE

20737.000

SUBJECT NUMBER

SET NUMBER

20737.000

E7.1

SET NUMBER

BEAM4 LED SURFACE MOUNT


PROJECT INFORMATION

Project:

Type:

Notes:

DIMENSIONS - SECTION VIEWS

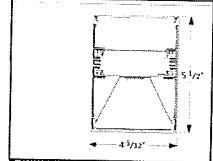

ORDERING CODE

1	2	3	4	5	6	7	8	9	10	11	12	13	14	15	16	17	18
---	---	---	---	---	---	---	---	---	----	----	----	----	----	----	----	----	----

PRODUCT SPECIFICATIONS

1. PRODUCT ID	2. VERSION	3. LIGHT ENGINE	4. NOM. LUMEN OUTPUT	5. CRI	6. COLOR TEMP.	7. SHIELDING	8. LUMENS
BEAM4	1.0	LED	400 lm	90	3000K	0°	400 lm

5 YEAR WARRANTY


1. FINISH	2. VOLTAGE	3. DRIVER	4. CROQUIS
White	120V	LED	1.1

14. MOUNTING INFORMATION

1. MOUNTING INFORMATION	2. MOUNTING INFORMATION	3. MOUNTING INFORMATION	4. MOUNTING INFORMATION
1. Mounting surface	2. Mounting surface	3. Mounting surface	4. Mounting surface

15. CUSTOMER INFORMATION

1. CUSTOMER INFORMATION	2. CUSTOMER INFORMATION	3. CUSTOMER INFORMATION	4. CUSTOMER INFORMATION
1. Customer name	2. Customer name	3. Customer name	4. Customer name

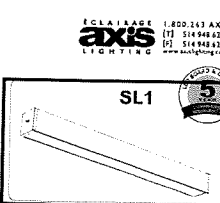

PERFORMANCE PER LINEAR FOOT AT 4800K

1. PERFORMANCE PER LINEAR FOOT AT 4800K	2. PERFORMANCE PER LINEAR FOOT AT 4800K	3. PERFORMANCE PER LINEAR FOOT AT 4800K	4. PERFORMANCE PER LINEAR FOOT AT 4800K
1. Performance per linear foot	2. Performance per linear foot	3. Performance per linear foot	4. Performance per linear foot

16. CUSTOMER INFORMATION

1. CUSTOMER INFORMATION	2. CUSTOMER INFORMATION	3. CUSTOMER INFORMATION	4. CUSTOMER INFORMATION
1. Customer name	2. Customer name	3. Customer name	4. Customer name

W1 SERIES - W/HW

MODEL	SIZE	GLASS	GUARD	FINISH	INC	CF	LED
W1	1	CL	CG	41.42.43.	100W	26/32W	10W
W1	2	CL	CG	44.45.46.	200W	42/52W	20W
HW	1	BL	GR	54.55.56.	100W	26/32W	10W
HW	2	BL	GR	57.58.59.	200W	42/52W	20W

SIGN LIGHTS

MODEL	SIZE	GLASS	GUARD	FINISH	INC	CF	LED
W2	1	CL	CG	41.42.43.	100W	26/32W	10W
W2	2	CL	CG	44.45.46.	200W	42/52W	20W
HW	1	BL	GR	54.55.56.	100W	26/32W	10W
HW	2	BL	GR	57.58.59.	200W	42/52W	20W

Tavern

MODEL	SIZE	GLASS	GUARD	FINISH	INC	CF	LED
W2	1	CL	CG	41.42.43.	100W	26/32W	10W
W2	2	CL	CG	44.45.46.	200W	42/52W	20W
HW	1	BL	GR	54.55.56.	100W	26/32W	10W
HW	2	BL	GR	57.58.59.	200W	42/52W	20W

Warehouse Shades

MODEL	SIZE	GLASS	GUARD	FINISH	INC	CF	LED
WS16	1	CL	CG	41.42.43.	100W	26/32W	10W
WS16	2	CL	CG	44.45.46.	200W	42/52W	20W
WS16	3	CL	CG	47.48.49.	300W	52/62W	30W
WS16	4	CL	CG	50.51.52.	400W	62/72W	40W
WS16	5	CL	CG	53.54.55.	500W	72/82W	50W
WS16	6	CL	CG	56.57.58.	600W	82/92W	60W
WS16	7	CL	CG	59.60.61.	700W	92/102W	70W
WS16	8	CL	CG	62.63.	800W	102/112W	80W

KBC8 LED Specification Bollard

Specifications

- Height: 12"
- Width: 4"
- Weight: 2.5 lbs

Introduction

The KBC8 Bollard is a sleek, modern design with a height of 12 inches and a width of 4 inches. It is a fully integrated LED solution for walkways. It features a sleek, modern design and is carefully engineered to provide long-lasting, energy-efficient lighting with a variety of optical and control options for customized performance.

With an expected service life of over 20 years of nighttime use and up to 70% in energy savings over comparable 100W metal halide luminaires, the KBC8 Bollard is a reliable, low-maintenance lighting solution that produces less than one watt per luminaire.

Ordering Information

EXAMPLE: KBC8 LED 16C 700 40K SYM MVOLT DBX8D

MODEL	SIZE	GLASS	GUARD	FINISH	INC	CF	LED
KBC8	1	CL	CG	41.42.43.	100W	26/32W	10W
KBC8	2	CL	CG	44.45.46.	200W	42/52W	20W
KBC8	3	CL	CG	47.48.49.	300W	52/62W	30W
KBC8	4	CL	CG	50.51.52.	400W	62/72W	40W
KBC8	5	CL	CG	53.54.55.	500W	72/82W	50W
KBC8	6	CL	CG	56.57.58.	600W	82/92W	60W
KBC8	7	CL	CG	59.60.61.	700W	92/102W	70W
KBC8	8	CL	CG	62.63.	800W	102/112W	80W

Accessories

- 1. Mounting bracket
- 2. Mounting bracket
- 3. Mounting bracket
- 4. Mounting bracket
- 5. Mounting bracket
- 6. Mounting bracket
- 7. Mounting bracket
- 8. Mounting bracket

NOTES

1. Only in 16C, 16D, 16E, 16KL, 16KM, 16KN, 16AA, 16AB, 16AC, 16KL, 16KM, 16KN, 16LM, 16LN, 16LO, 1