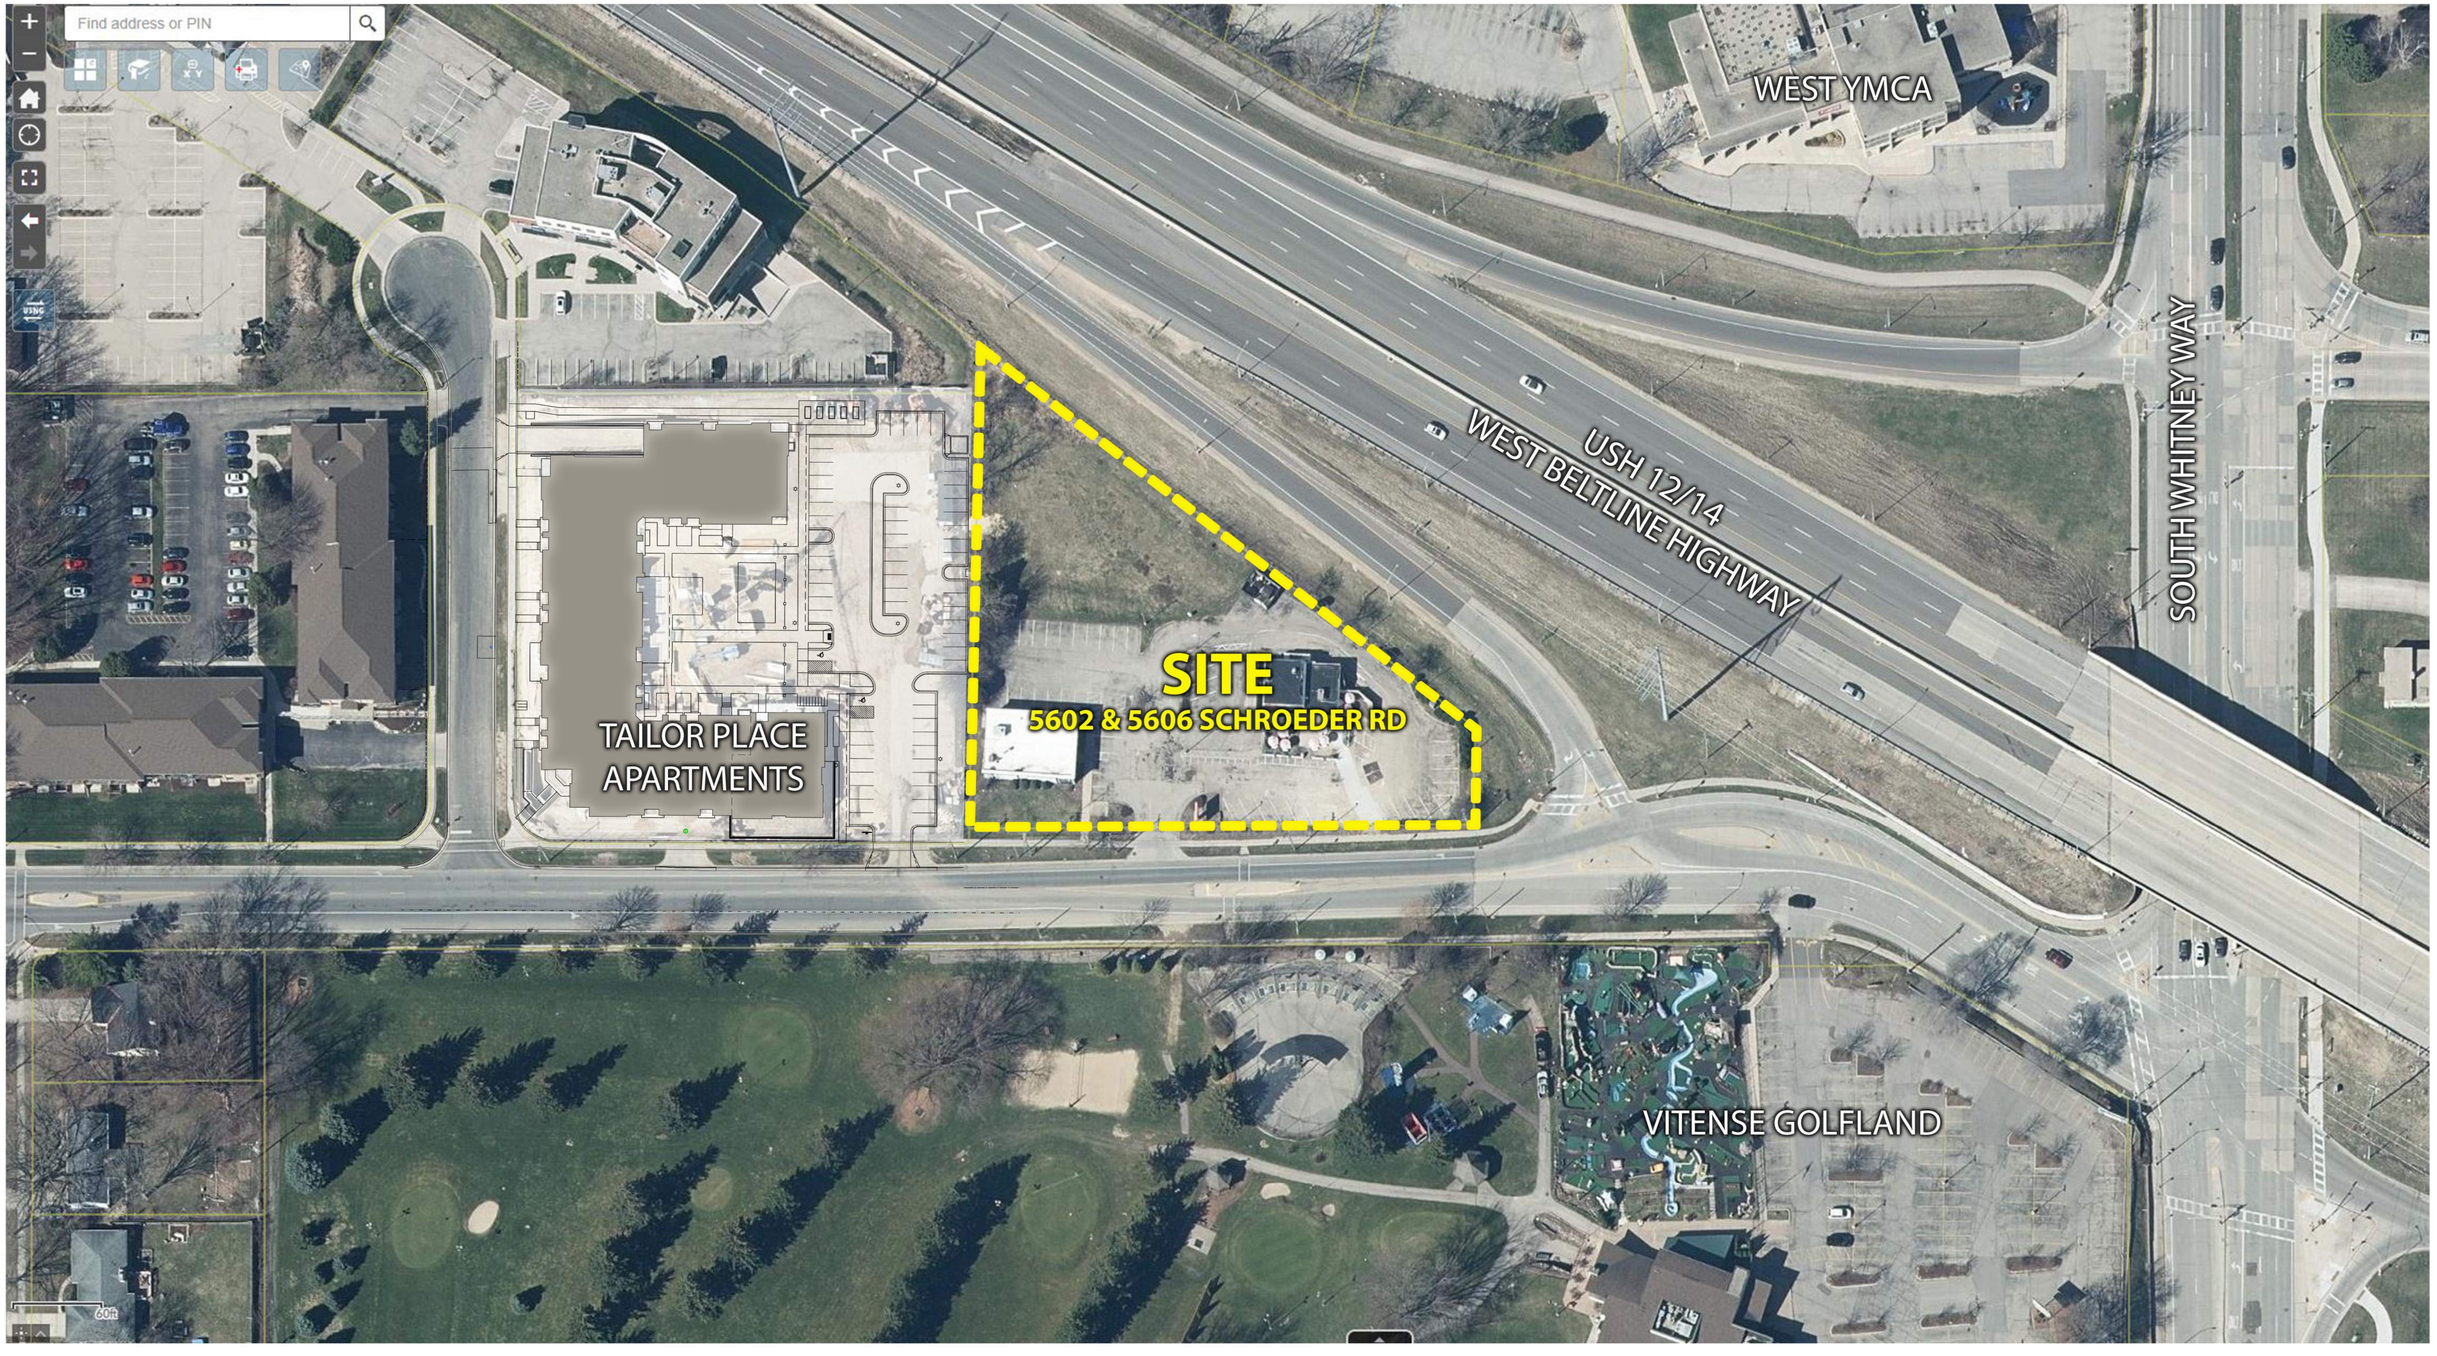

Locator Map

5602 & 5606 Schroeder Road, Madison, WI
July 15, 2022

knothe bruce ARCHITECTS

Site Plan

5602 & 5606 Schroeder Rd.
Madison, WI
September 16, 2022

knothe • bruce
ARCHITECTS

AERIAL VIEW

knothe bruce ARCHITECTS

LOOKING NORTH - WEST
kba
knothe bruce
ARCHITECTS

LOOKING NORTH
kba
knothe bruce
ARCHITECTS

LOOKING NORTH - EAST
kba
knothe bruce
ARCHITECTS

LOOKING SOUTH - WEST
kba
knothe bruce
ARCHITECTS

LOOKING NORTH - WEST

kba knothe bruce ARCHITECTS

LOOKING TOWARDS PATIO

kba
knothe bruce
ARCHITECTS

1 A203 COLORED ELEVATION - NORTH
1/8" = 1'-0"

2 A203 COLORED ELEVATION - SOUTH
1/8" = 1'-0"

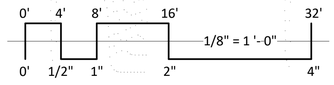

EXTERIOR MATERIAL SCHEDULE

BUILDING ELEMENT	MANUFACTURER	COLOR	BUILDING ELEMENT	MANUFACTURER	COLOR
(#1) - COMPOSITE LAP SIDING 6" - 4" - 6"	JAMES HARDIE	CHARCOAL	(#6) - COMPOSITE WINDOWS	ANDERSEN 100	BLACK
(#2) - METAL PANEL	CMG	CHARCOAL	(#7) - ALUM. STOREFRONT	N/A	BLACK
(#3) - VERTICAL FLAT LOCK PANEL	CMG	SILVER	CANOPY & BAY SOFFITS	JAMES HARDIE	MATCH ADJ. SIDING
COMPOSITE TRIM	JAMES HARDIE	MATCH ADJ. SIDING	TREATED-EXPOSED DECK BEAMS	N/A	BROWN TREATED
(#4) - BRICK VENEER	ACME BRICK	BURGUNDY	(#8) - RAILING & HANDRAILS	SUPERIOR	BLACK
(#5) - CAST STONE BANDS & HEADERS	ROCKCAST	CHARLOTTE TAN			

NOT FOR CONSTRUCTION

kba
knothe • bruce
ARCHITECTS
Phone: 608.836.3690
7601 University Ave. #201
Middleton, WI 53562

ISSUED

PROJECT TITLE
5602 & 5606
Schroeder Road

Madison, Wisconsin

SHEET TITLE
EXTERIOR
ELEVATIONS
COLORED

SHEET NUMBER
A203

PROJECT NUMBER 2230

© Knothe & Bruce Architects, LLC

1 A204 COLORED ELEVATION - WEST
1/8" = 1'-0"

2 A204 COLORED ELEVATION - EAST
1/8" = 1'-0"

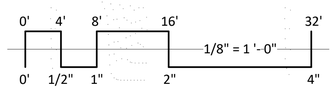

EXTERIOR MATERIAL SCHEDULE

BUILDING ELEMENT	MANUFACTURER	COLOR	BUILDING ELEMENT	MANUFACTURER	COLOR
(#1) - COMPOSITE LAP SIDING 6" - 4" - 6"	JAMES HARDIE	CHARCOAL	(#6) - COMPOSITE WINDOWS	ANDERSEN 100	BLACK
(#2) - METAL PANEL	CMG	CHARCOAL	(#7) - ALUM. STOREFRONT	N/A	BLACK
(#3) - VERTICAL FLAT LOCK PANEL	CMG	SILVER	CANOPY & BAY SOFFITS	JAMES HARDIE	MATCH ADJ. SIDING
COMPOSITE TRIM	JAMES HARDIE	MATCH ADJ. SIDING	TREATED-EXPOSED DECK BEAMS	N/A	BROWN TREATED
(#4) - BRICK VENEER	ACME BRICK	BURGUNDY	(#8) - RAILING & HANDRAILS	SUPERIOR	BLACK
(#5) - CAST STONE BANDS & HEADERS	ROCKCAST	CHARLOTTE TAN			

NOT FOR CONSTRUCTION

knothe bruce ARCHITECTS
Phone: 608.836.3690
7601 University Ave. #201
Middleton, WI 53562

ISSUED

PROJECT TITLE
5602 & 5606 Schroeder Road

Madison, Wisconsin

SHEET TITLE
EXTERIOR ELEVATIONS COLORED

SHEET NUMBER
A204

PROJECT NUMBER 2230

© Knothe & Bruce Architects, LLC

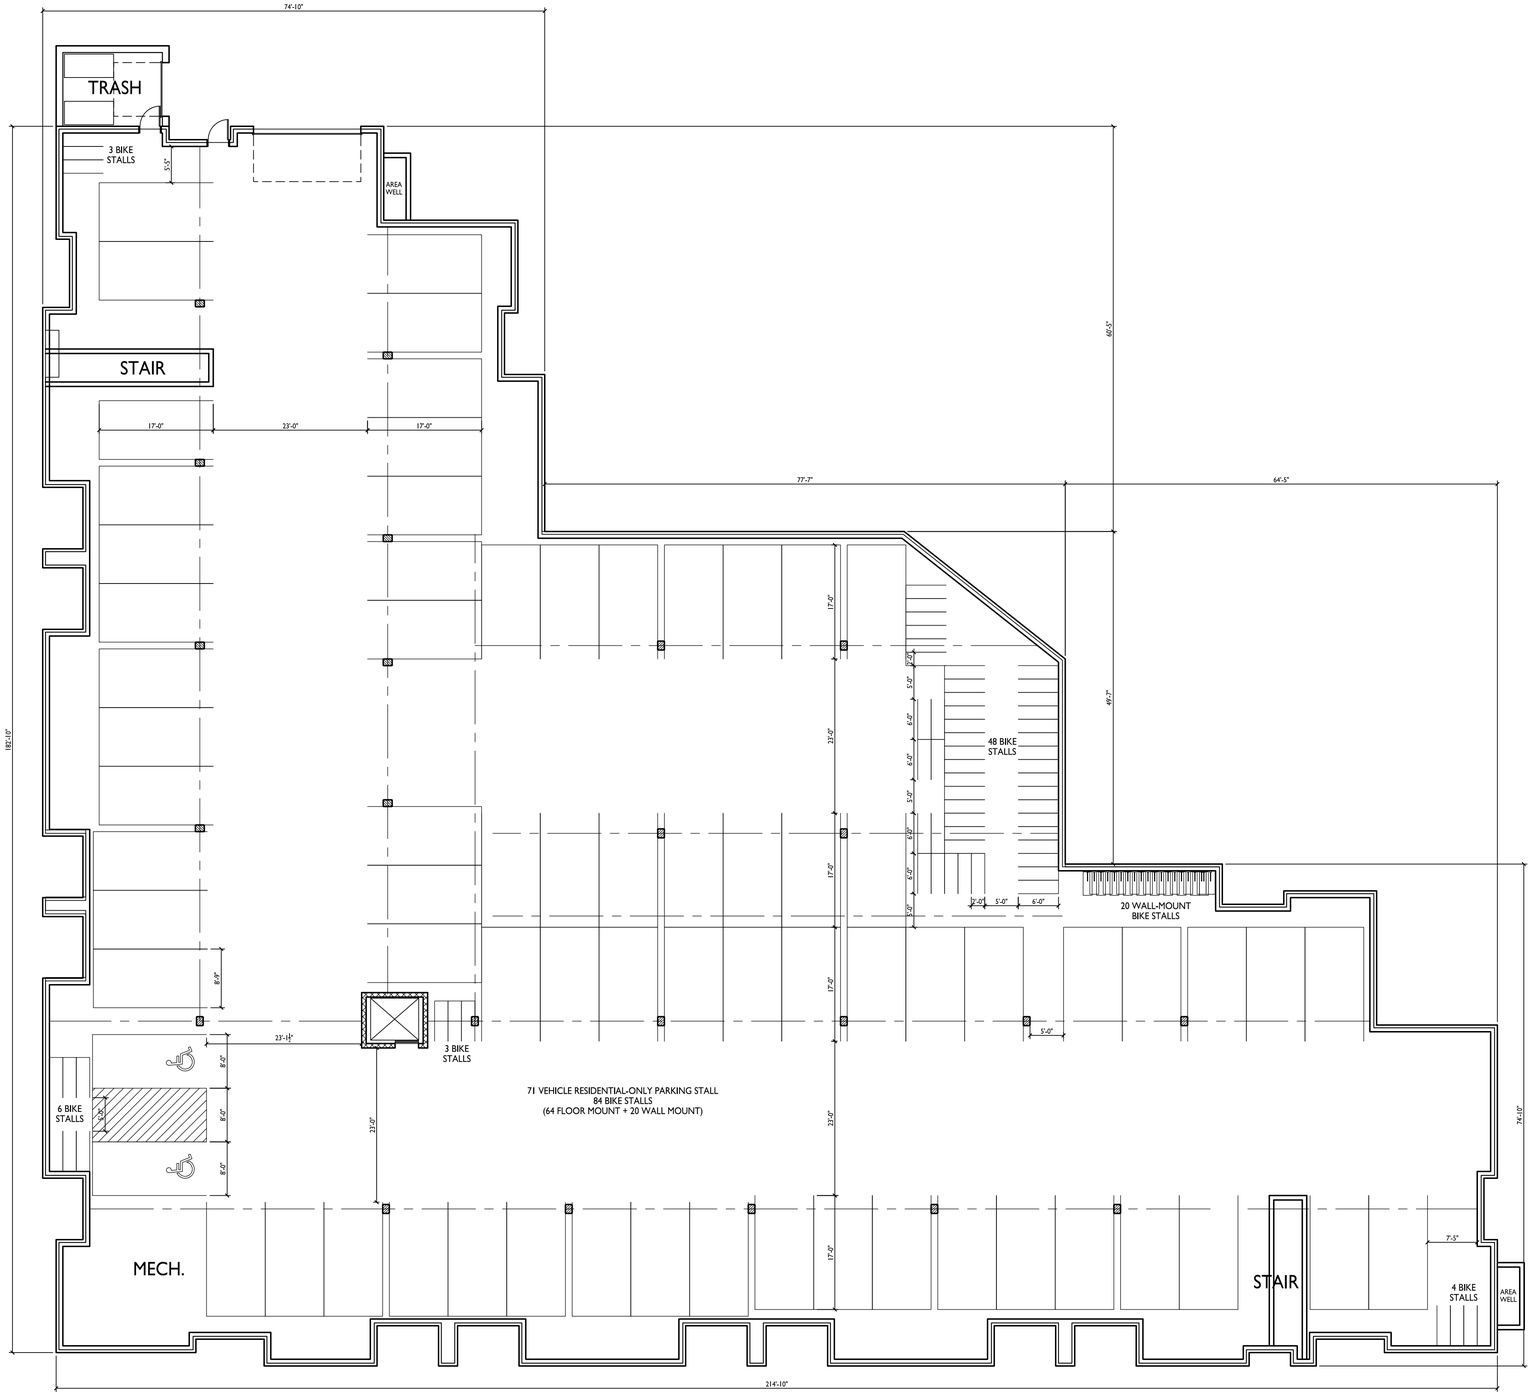

1 A-1.0 BASEMENT FLOOR PLAN

3/32"" = 1'-0"

knothe bruce ARCHITECTS
Phone: 608.836.3690
7601 University Ave, Ste 201
Middleton, WI 53562

ISSUED

Issued for UDC Info. Submittal - July 11, 2022
Land Use & UDC Submittal - August 8, 2022

PROJECT TITLE

5602 & 5606 Schroeder Road

Madison, Wisconsin

SHEET TITLE

Basement Floor Plan

SHEET NUMBER

A-1.0

PROJECT NO. 2230

© Knothe & Bruce Architects, LLC

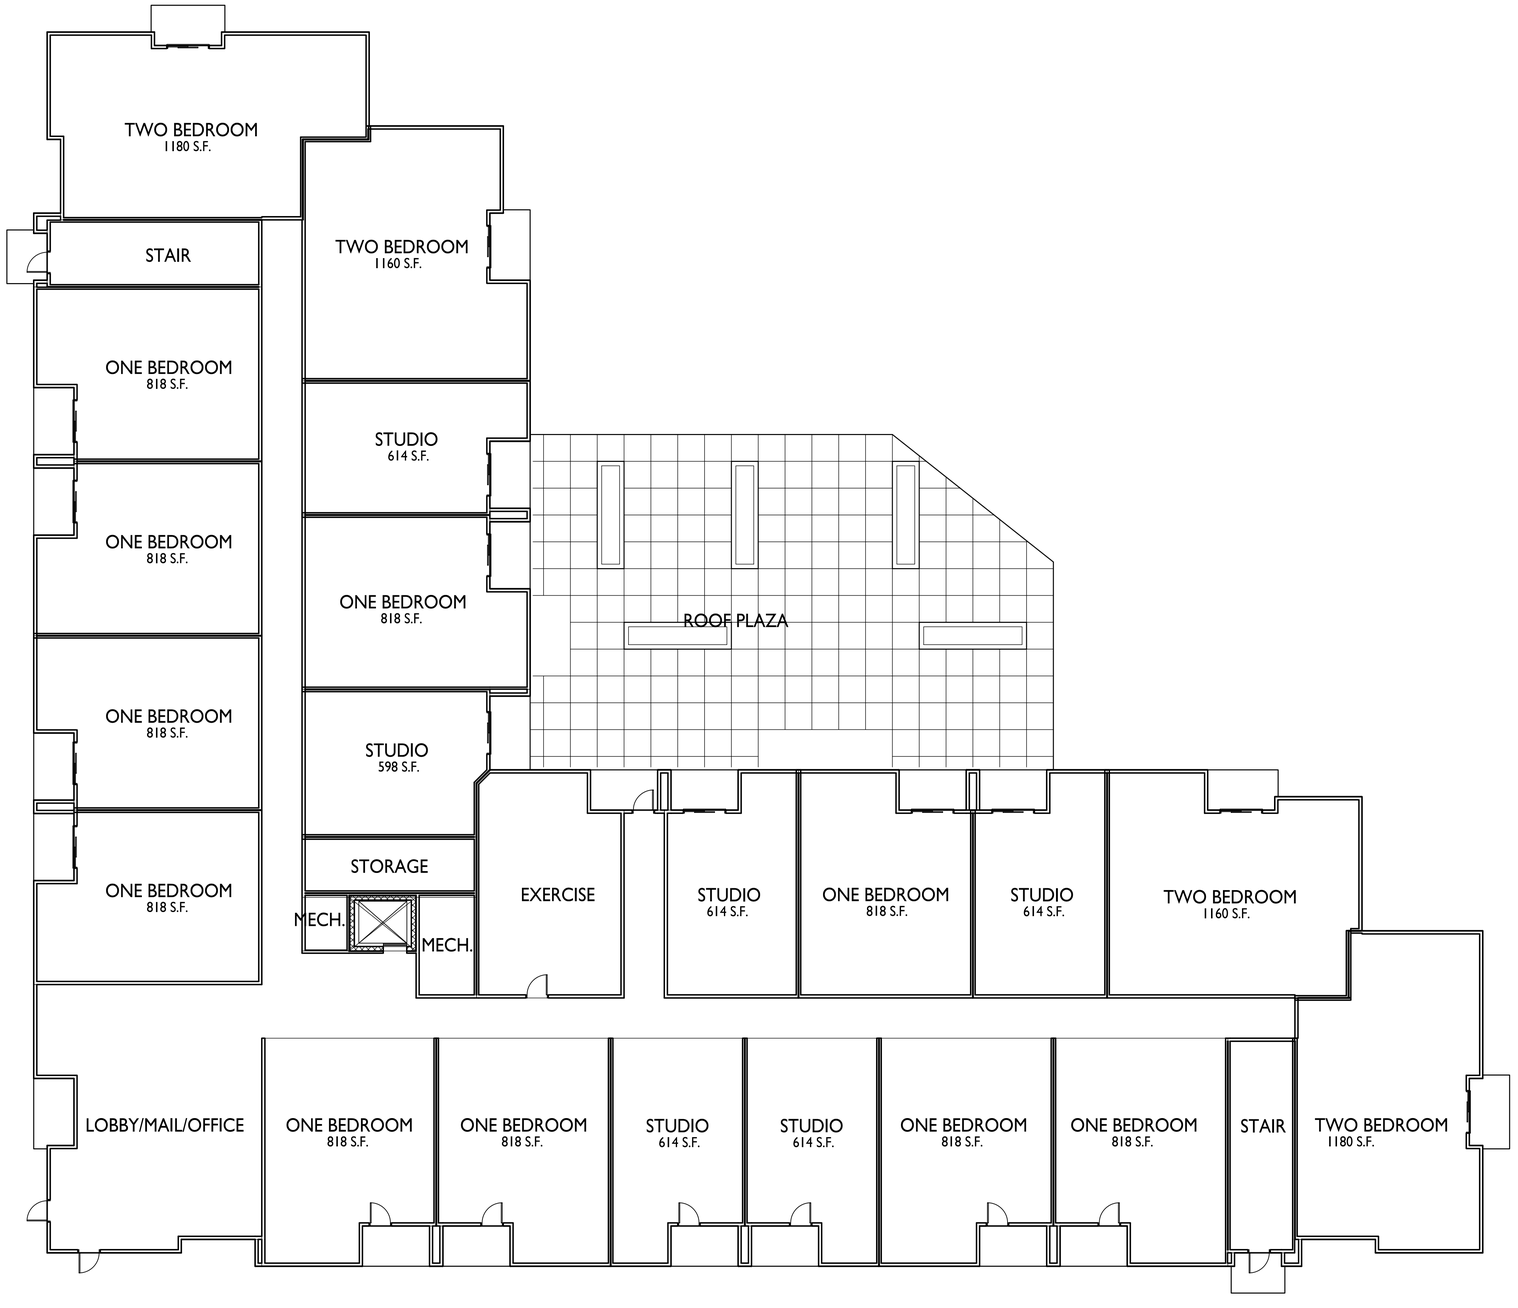

1 A-1.1 FIRST FLOOR PLAN

3/32" = 1'-0"

knothe bruce ARCHITECTS
Phone: 608.836.3690
7601 University Ave, Ste 201
Middleton, WI 53562

ISSUED

Issued for UDC Info. Submittal - July 11, 2022
Land Use & UDC Submittal - August 8, 2022

PROJECT TITLE

5602 & 5606
Schroeder Road

Madison, Wisconsin

SHEET TITLE

First Floor Plan

SHEET NUMBER

A-1.1

PROJECT NO. 2230

© Knothe & Bruce Architects, LLC

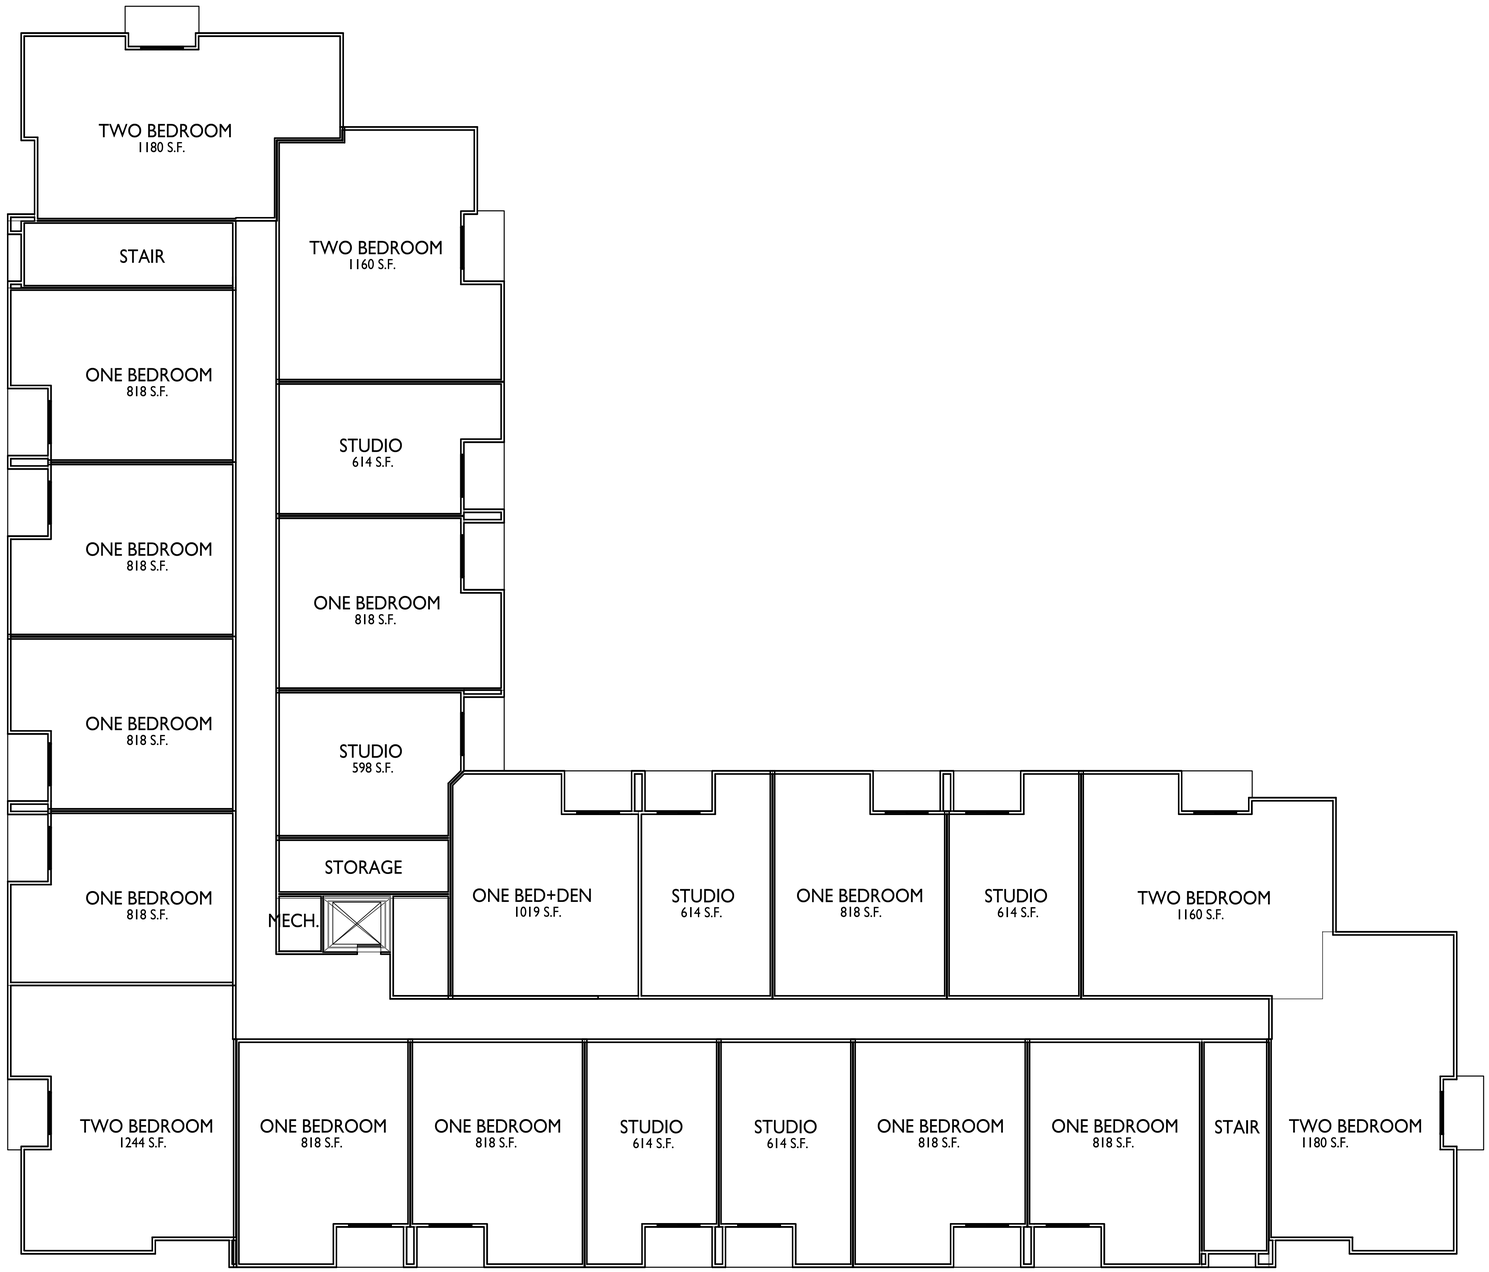

1 / A-1.2 SECOND FLOOR PLAN

3/32" = 1'-0"

knothe bruce
ARCHITECTS
Phone: 608.836.3690
7601 University Ave, Ste 201
Middleton, WI 53562

ISSUED

Issued for UDC Info. Submittal - July 11, 2022
Land Use & UDC Submittal - August 8, 2022

PROJECT TITLE

5602 & 5606
Schroeder Road

Madison, Wisconsin

SHEET TITLE

Second Floor Plan

SHEET NUMBER

A-1.2

PROJECT NO. 2230

© Knothe & Bruce Architects, LLC

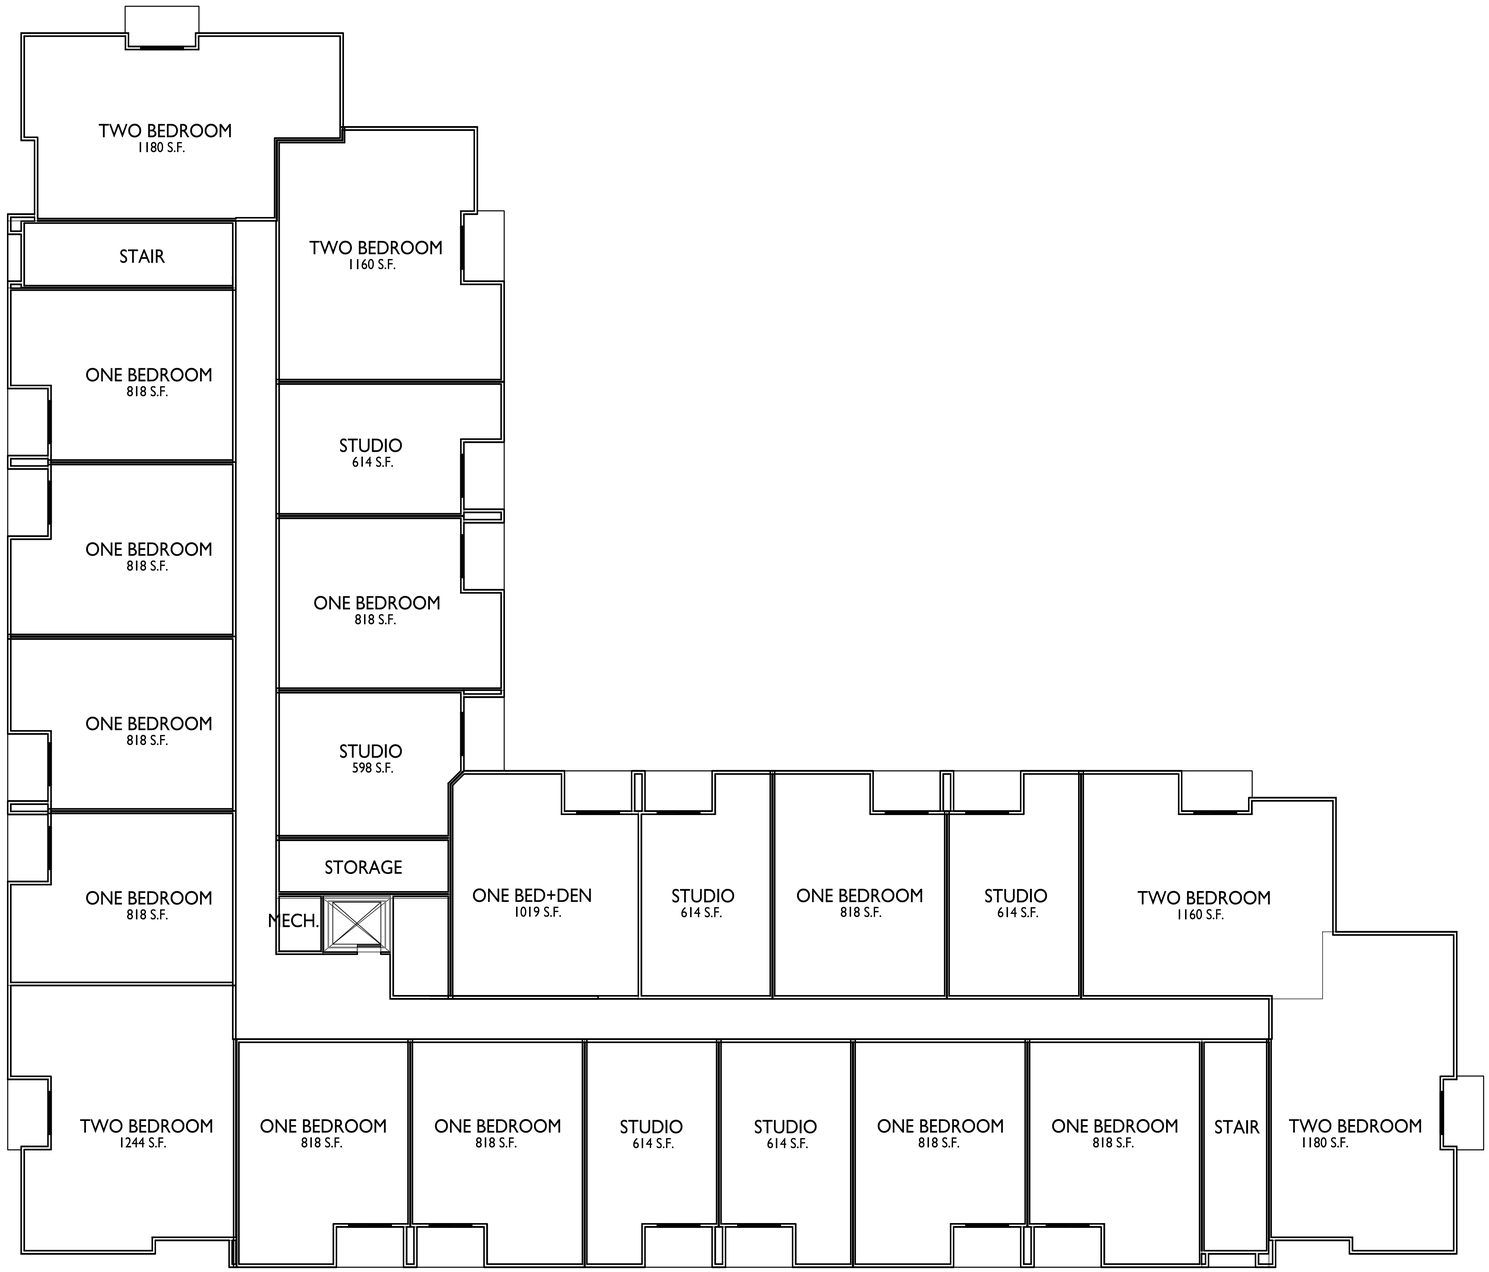

1 / A-1.2 THIRD FLOOR PLAN

3/32" = 1'-0"

knothe bruce
ARCHITECTS
Phone: 608.836.3690
7601 University Ave, Ste 201
Middleton, WI 53562

ISSUED

Issued for UDC Info. Submittal - July 11, 2022
Land Use & UDC Submittal - August 8, 2022

PROJECT TITLE

5602 & 5606
Schroeder Road

Madison, Wisconsin

SHEET TITLE

Third Floor Plan

SHEET NUMBER

A-1.3

PROJECT NO. 2230

© Knothe & Bruce Architects, LLC

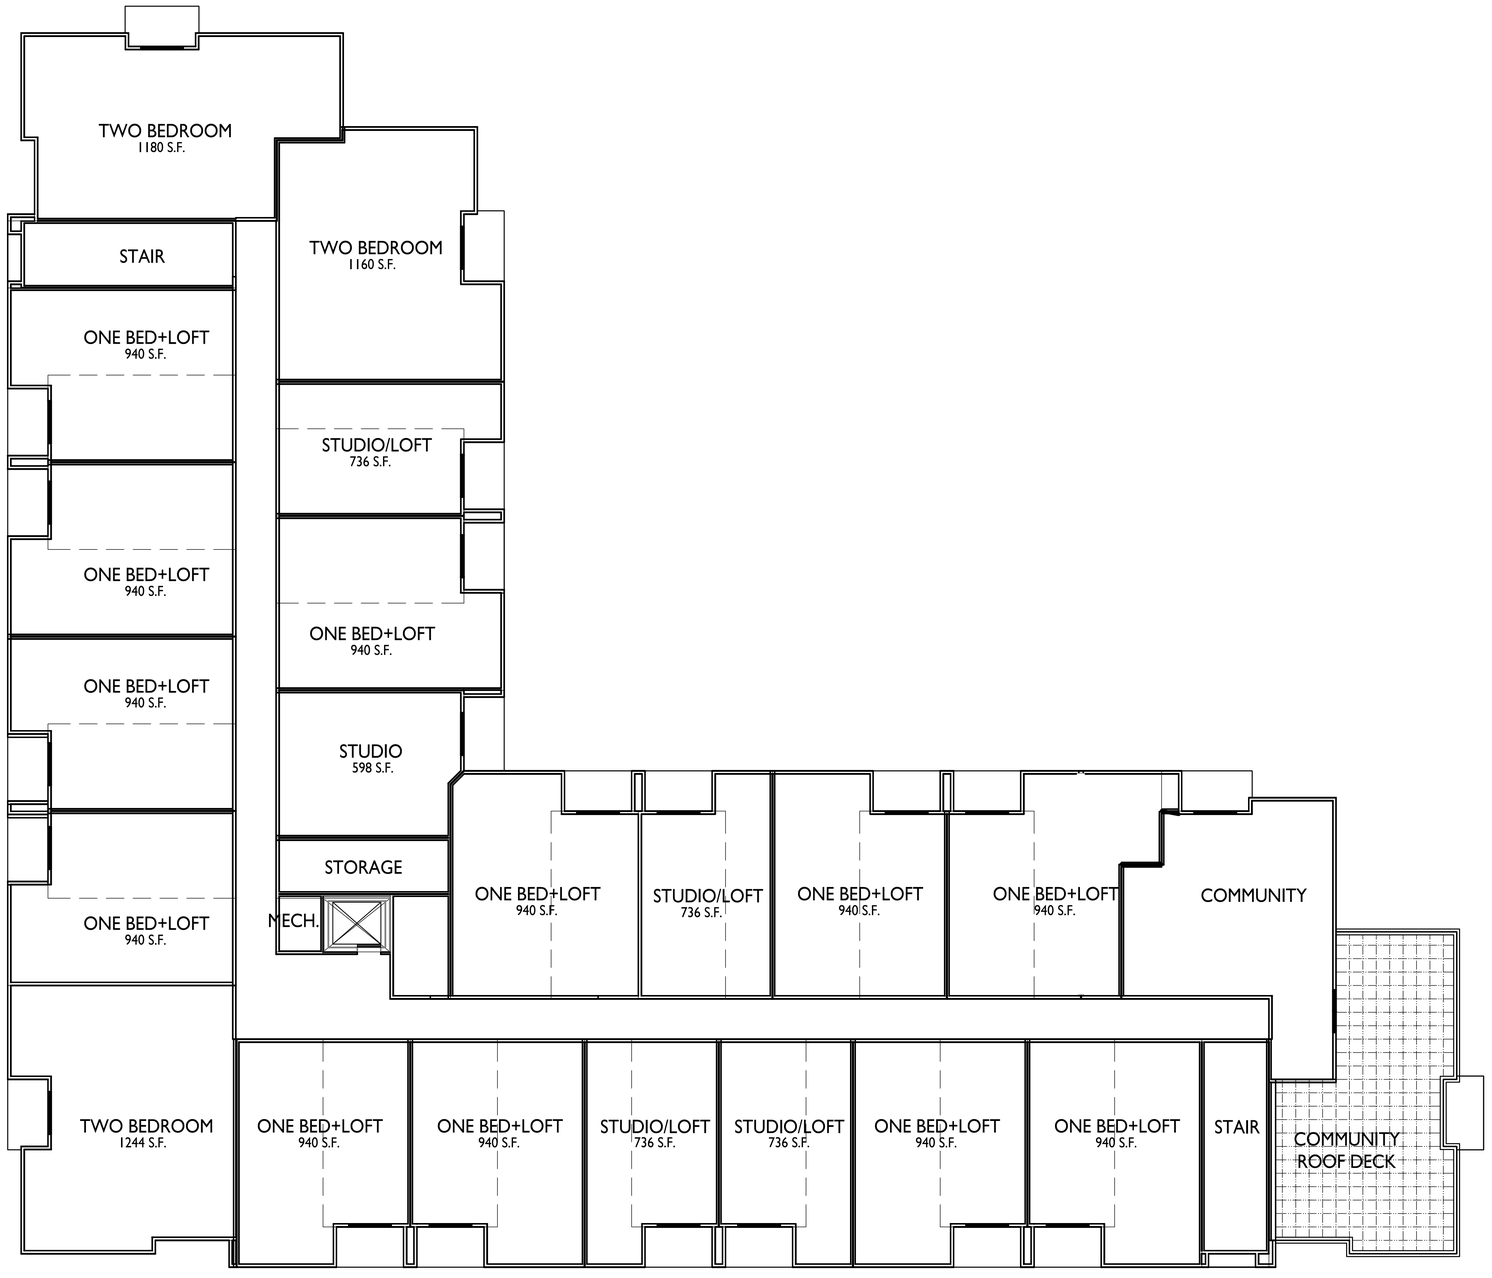

1 A-1.4 FOURTH FLOOR PLAN

3/32" = 1'-0"

knothe bruce
ARCHITECTS
Phone: 608.836.3690
7601 University Ave, Ste 201
Middleton, WI 53562

ISSUED

Issued for UDC Info. Submittal - July 11, 2022
Land Use & UDC Submittal - August 8, 2022

PROJECT TITLE

5602 & 5606
Schroeder Road

Madison, Wisconsin

SHEET TITLE

Fourth Floor Plan

SHEET NUMBER

A-1.4

PROJECT NO. 2230

© Knothe & Bruce Architects, LLC

1 / A-1.4 ROOF PLAN
3/32" = 1'-0"

knothe bruce ARCHITECTS
Phone: 608.836.3690
7601 University Ave, Ste 201
Middleton, WI 53562

ISSUED
Issued for UDC Info. Submittal - July 11, 2022
Land Use & UDC Submittal - August 8, 2022

PROJECT TITLE
5602 & 5606
Schroeder Road

Madison, Wisconsin

SHEET TITLE
Roof Plan

SHEET NUMBER
A-1.5

PROJECT NO. 2230

© Knothe & Bruce Architects, LLC