SITE UTILITY NOTES

1) All site utility work shall comply with the City of Madison Code of Ordinances. All materials shall be in compliance with the City's Material Standards.

2) Sanitary sewer shall be SDR 35 PVC.

3) Site utility contractor shall coordinate work efforts involving any other utilities with their respective companies: MG&E, Charter, TDS, etc.

4) Utilities located in the right-of-way and access drive to be constructed as part of a City of Madison public improvement project.

5) Utilities to be constructed as part of Building 4 Bid Set include:
Sanitary Sewer lateral to Building 4
Water lateral to Building 4
Storm Sewer along north and east side of Building 4

STORM SEWER STRUCTURE TABLE

ID	STRUCTURE TYPE	NEENAH CASTING
INL #1	2'X3' PRECAST BOX	R--3067
INL #2	2'X3' PRECAST BOX	R-3067
INL #3	2'X3' PRECAST BOX	R-1878-B7G
CB #1	3' DIA. PRECAST MH W/ IN BELL COVER	R-1550-A NON ROCKING
INL #4	2'X3' PRECAST BOX	R-1878-B7G
INL #5	2'x3' PRECAST BOX	R-1878-B7G
INL #6	2'x3' PRECAST BOX	R-1878-B7G
INL #7	2'x3' PRECAST BOX	R-3067
INL #8	2' MIN DIA	R-2510-A
INL #9	2' MIN DIA	R-2510-A
INL #10	2' MIN DIA	R-2510-A
INL #11	2' MIN DIA	R-2510-A
CB #2	2' MIN DIA	R-2510
CB #3	2' MIN DIA	R-2510

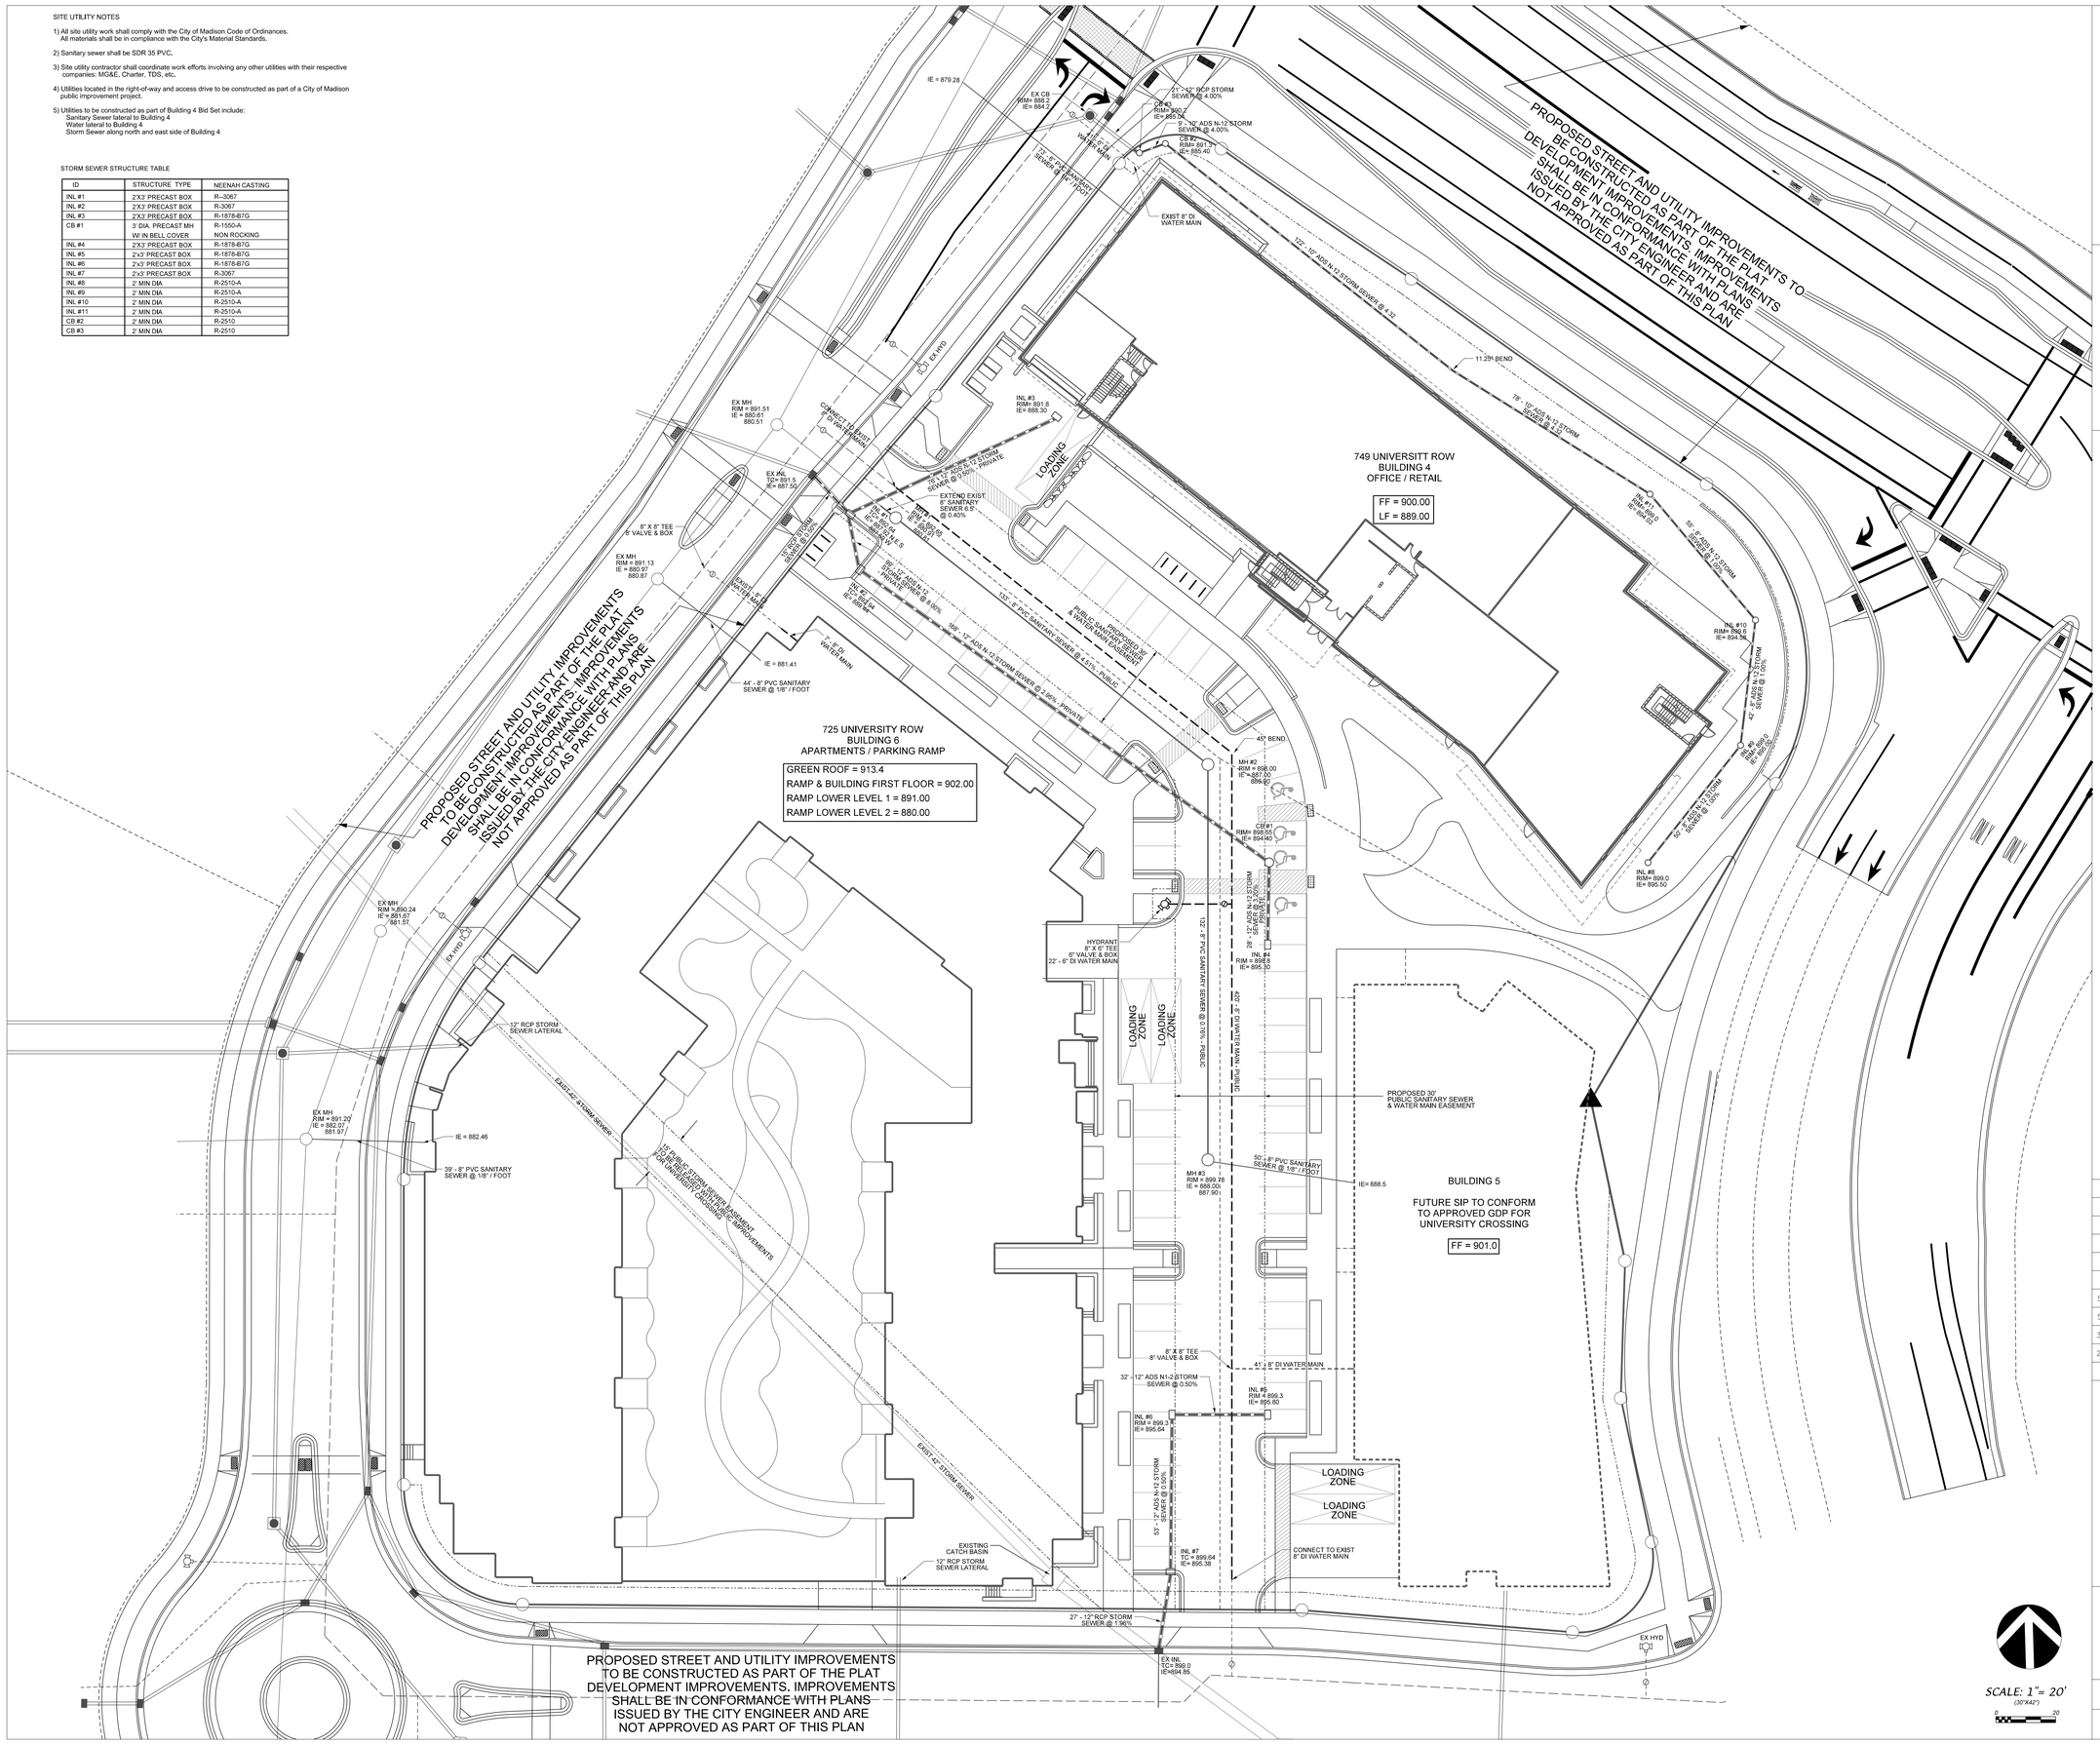

SCALE: 1"= 20'
(30"X42")
0 20

Potter Lawson

KRUPP
GENERAL CONTRACTORS, LLC

Consultant:

D'ONOFRIO KOTTKE AND ASSOCIATES, INC.
7530 Westward Way, Madison, WI 53717
Phone: 608.833.7530 • Fax: 608.833.1089
YOUR NATURAL RESOURCE FOR LAND DEVELOPMENT

FN: 11-05-135

Notes:

FINAL PUBLIC ROADWAY GEOMETRICS WILL BE PROVIDED BY THE CITY OF MADISON ENGINEERING DEPARTMENT. ALL WORK IN THE RIGHT OF WAY SHALL CONFORM WITH THE PLAN ISSUED BY THE CITY ENGINEER (PROJECT NUMBER 53B2266)

"NOT FOR CONSTRUCTION"

UTILITY PHASING NOTES

Utilities to be constructed as part of Building 4 Bid Set include:
Sanitary Sewer lateral to Building 4
Water lateral to Building 4
Storm Sewer along north and east side of Building 4

Date	Issuance/Revisions	Symbol
5/14/12	SIP RESUBMITTAL	
5/10/12	BID SET	
3/07/12	UDC SUBMITTAL	
2/08/12	PUD – SIP SUBMITTAL	

UNIVERSITY CROSSING BUILDINGS #4 & #6

KRUPP GENERAL CONTRACTORS

725 & 749 UNIVERSITY ROW
MADISON, WISCONSIN

Drawing Title:
SITE UTILITY PLAN

PLI Project Number:

Drawn By:

Drawing No.
C103