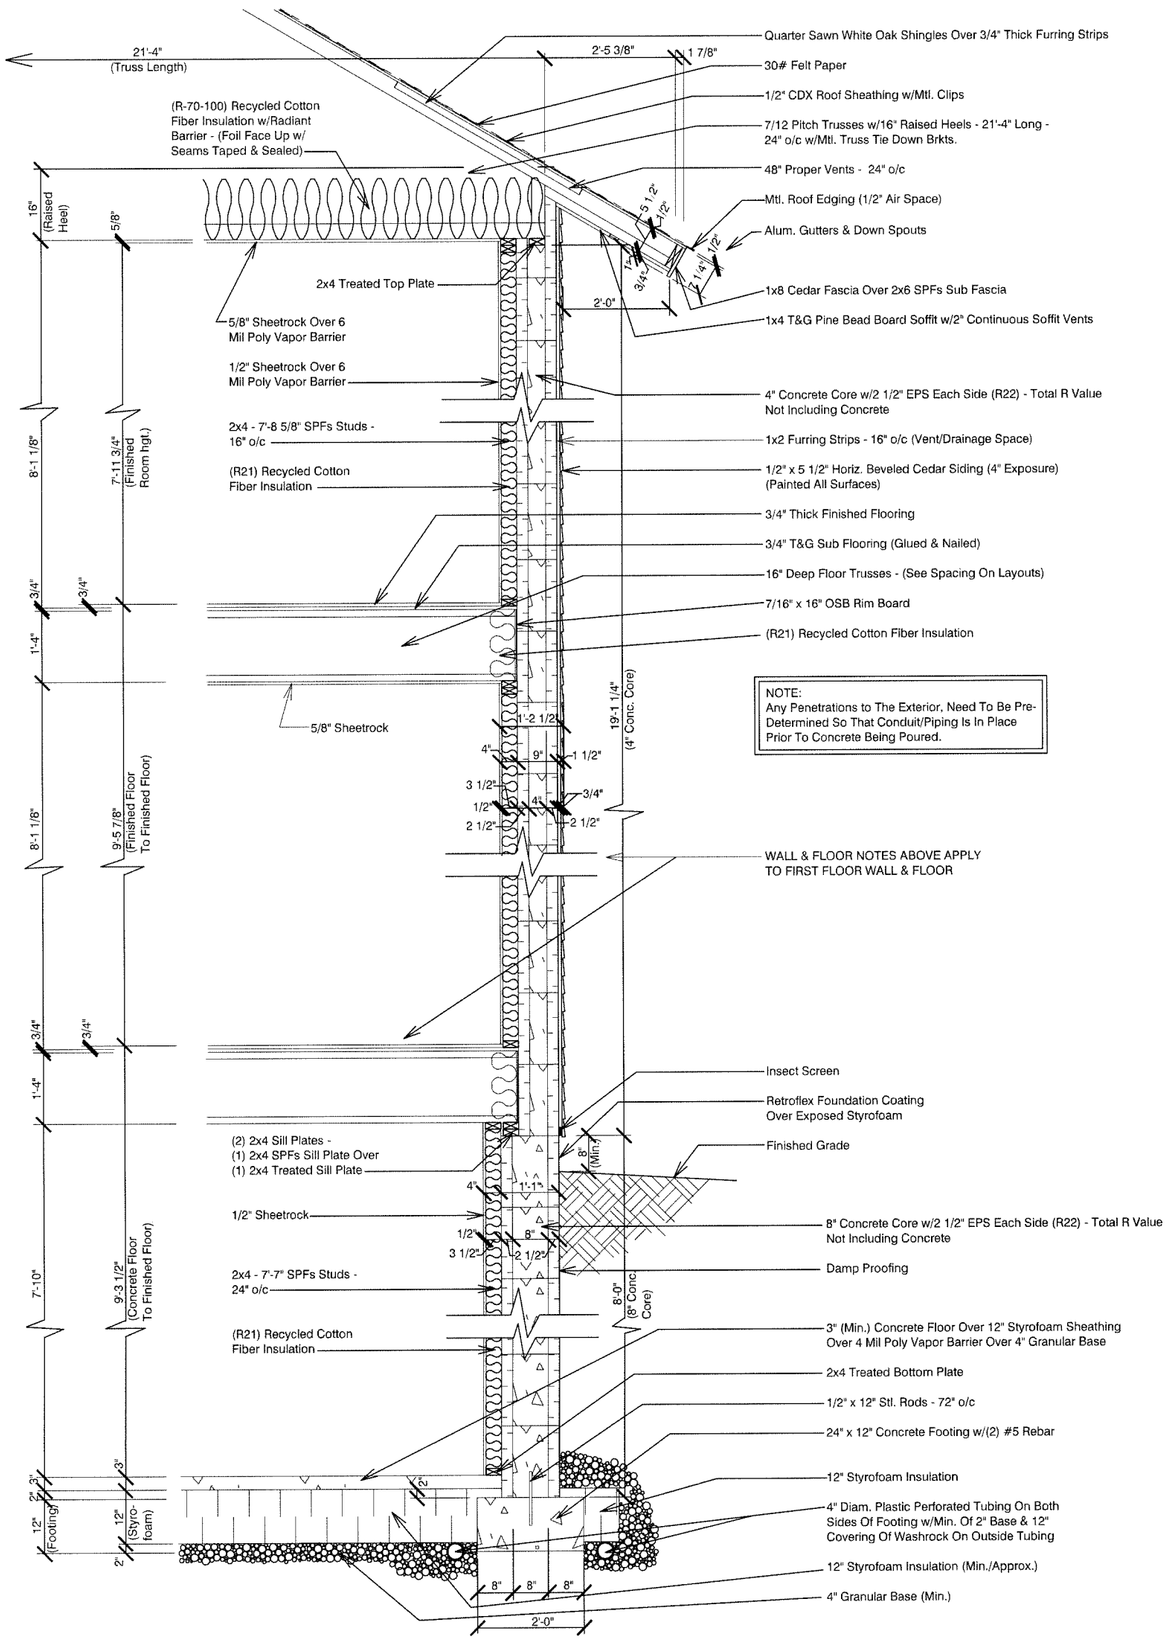

WALL SECTION

Scale: 3/4" = 1'-0"

MARLING LUMBER COMPANY
1801 E. WASHINGTON AVE. MADISON, WI 53704

Scale: As Shown		DRAWN BY:	Brian K. & Chris D.
Date: 02-04-11			

PROGRESS BUILDERS

ALTHOUGH EVERY EFFORT HAS BEEN MADE IN PREPARING THESE PLANS AND CHECKING THEM FOR ACCURACY, THE CONTRACTORS MUST CHECK ALL DETAILS AND DIMENSIONS AND BE RESPONSIBLE FOR THE SAME.

DWG. # OF