Change of Premises

Fee: $25.00

City of Madison Clerk
210 MLK Jr Blvd, Room 103
Madison, WI 53703

licensing@cityofmadison.com
608-266-4601

(Agenda Item Number)

(Legistar file number) LICPCH-2026-00326

(License number) LICLIB-2020-00647

4 (Alder District #) 404 (Police Sector)

Office Use Only

Class A: ☐ Beer, ☐ Liquor, ☐ Cider
Class B: ☐ Beer, ☒ Liquor,
☐ Class C Wine

Licensed Premises Information

This application modifies existing alcohol license number: LICLIB-2020-00647

Business dba Name: Local Motive

Licensed Address: 646 W Washington Ave #5, Madison WI 53703

Liquor/Beer Agent Name: Rm Snihur

40 % Alcohol, 10 % Food, 50 % Other Alder, District #: Verveer, 4 Police Sector: 404

Corporate Information

Business Legal Name (as on WI State Sellers Permit): Madison Local Motive LLC

Business Mailing Address: same

Business Contact Name, Position: B Shubat, Owner

Business Phone: 608.960.8446 Business Email: madison.localmotive@gmail.com

Current Capacity (indoor): 49 **Current Capacity (outdoor):** _____

Proposed Capacity (indoor): 80 **Proposed Capacity (outdoor):** 20

If your capacity is increasing, contact Building Inspection: (608) 266-4551, binspection@cityofmadison.com

Change is: ☒ Permanent ☐ Temporary (from _____ *Date* until _____ *Date*)

Is this change related to a Roadway Café Expansion License/Roadway Permit: ☐ **Yes** or ☐ **No**

Description of Changes (include approximate measurements, and fencing, if necessary):

Expand from train car #5 to include car #4 with same dimensions (approx 900 sq ft) & accessible bathroom.

Private outdoor train platform area beside car #4 (approx 400 sq ft), fenced off from adjacent private parking lot.

☒ Detailed Floor Plans included (required)

Authorized Signature *Date* 5/15/2026

☐ Orange sign and business card issued

☐ "License Renewals & Changes" brochure with next steps issued

Office Use Only

REV 05/2022

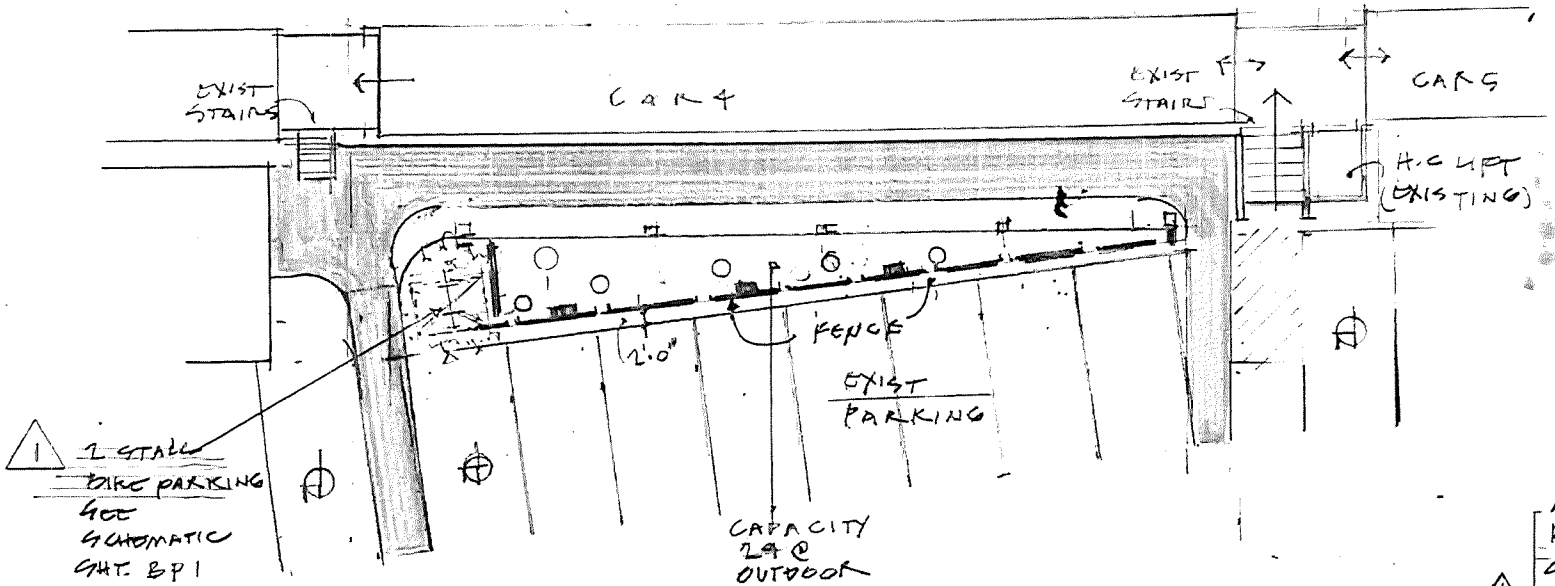

MAY 29, 2024
BIKE STALL LOCATION

SYMBOL KEY

TABLES 2'-6" DIAMETER

PLANTER

FENCE

5'-0" ADA (MIN) SIDEWALK CLEAR

MAY 10, 2024

0 5 10 15 20
BAR SCALE

Sheet
P-2 OUTDOOR PATIO

PLAN for 646 W. WASHINGTON

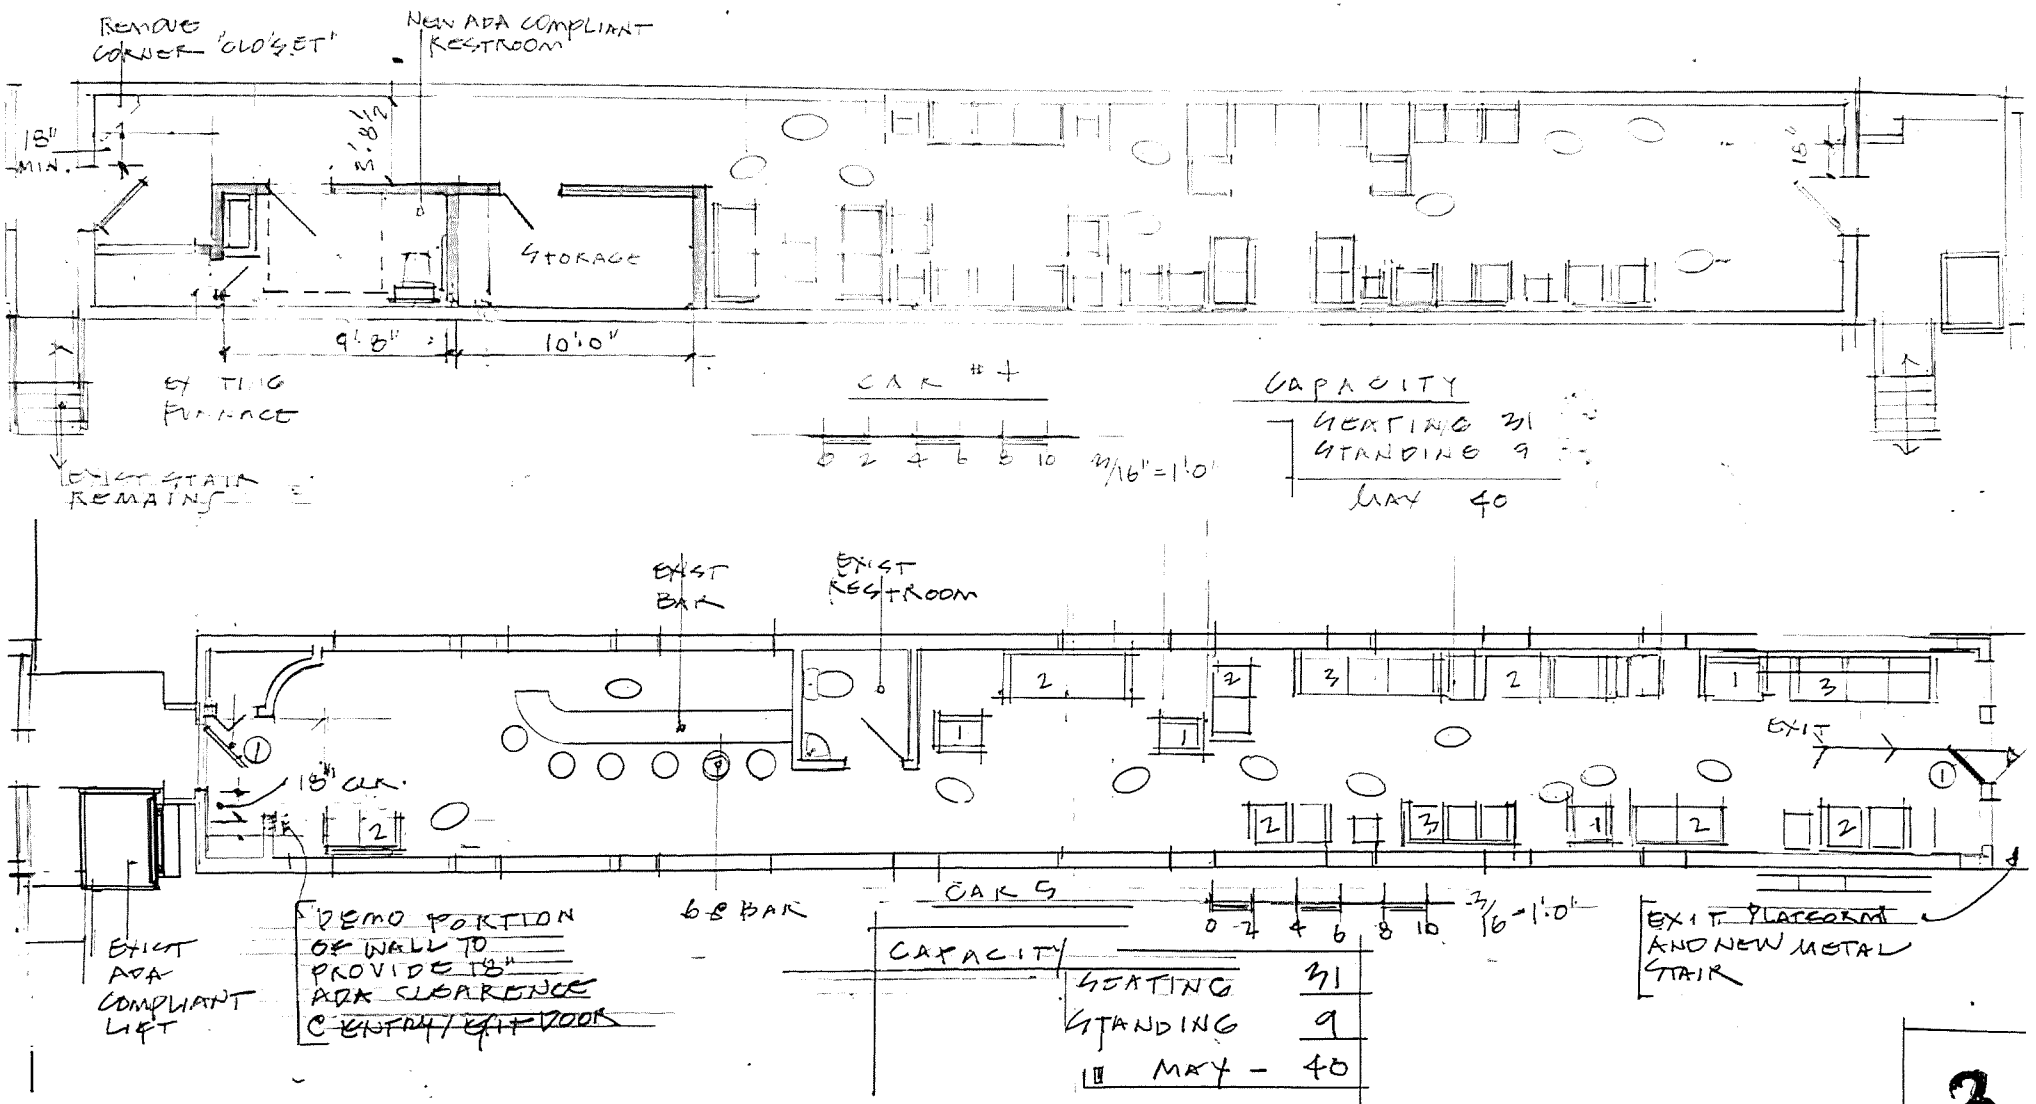
REMOVE CORNER 'CLOSET'
NEW ADA COMPLIANT RESTROOM
18" MIN.
1'-8 1/2" MIN.
STORAGE
9'-8"
10'-0"
SEATING PLANCE
EXIST STAIR REMAINS
CAR #1
0 2 4 6 8 10
3/16" = 1'-0"
CAPACITY
SEATING 31
STANDING 9
MAX 40
EXIST BAR
EXIST RESTROOM
EXIT
18" CLR.
DEMO PORTION OF WALL TO PROVIDE 18" ADA CLEARENCE @ ENTRY/EXIT DOOR
EXIST ADA COMPLIANT LIFT
6'-8" BAR
CAR 5
0 2 4 6 8 10
3/16" = 1'-0"
CAPACITY
SEATING 31
STANDING 9
MAX - 40
EXIT PLATFORM AND NEW METAL STAIR

3