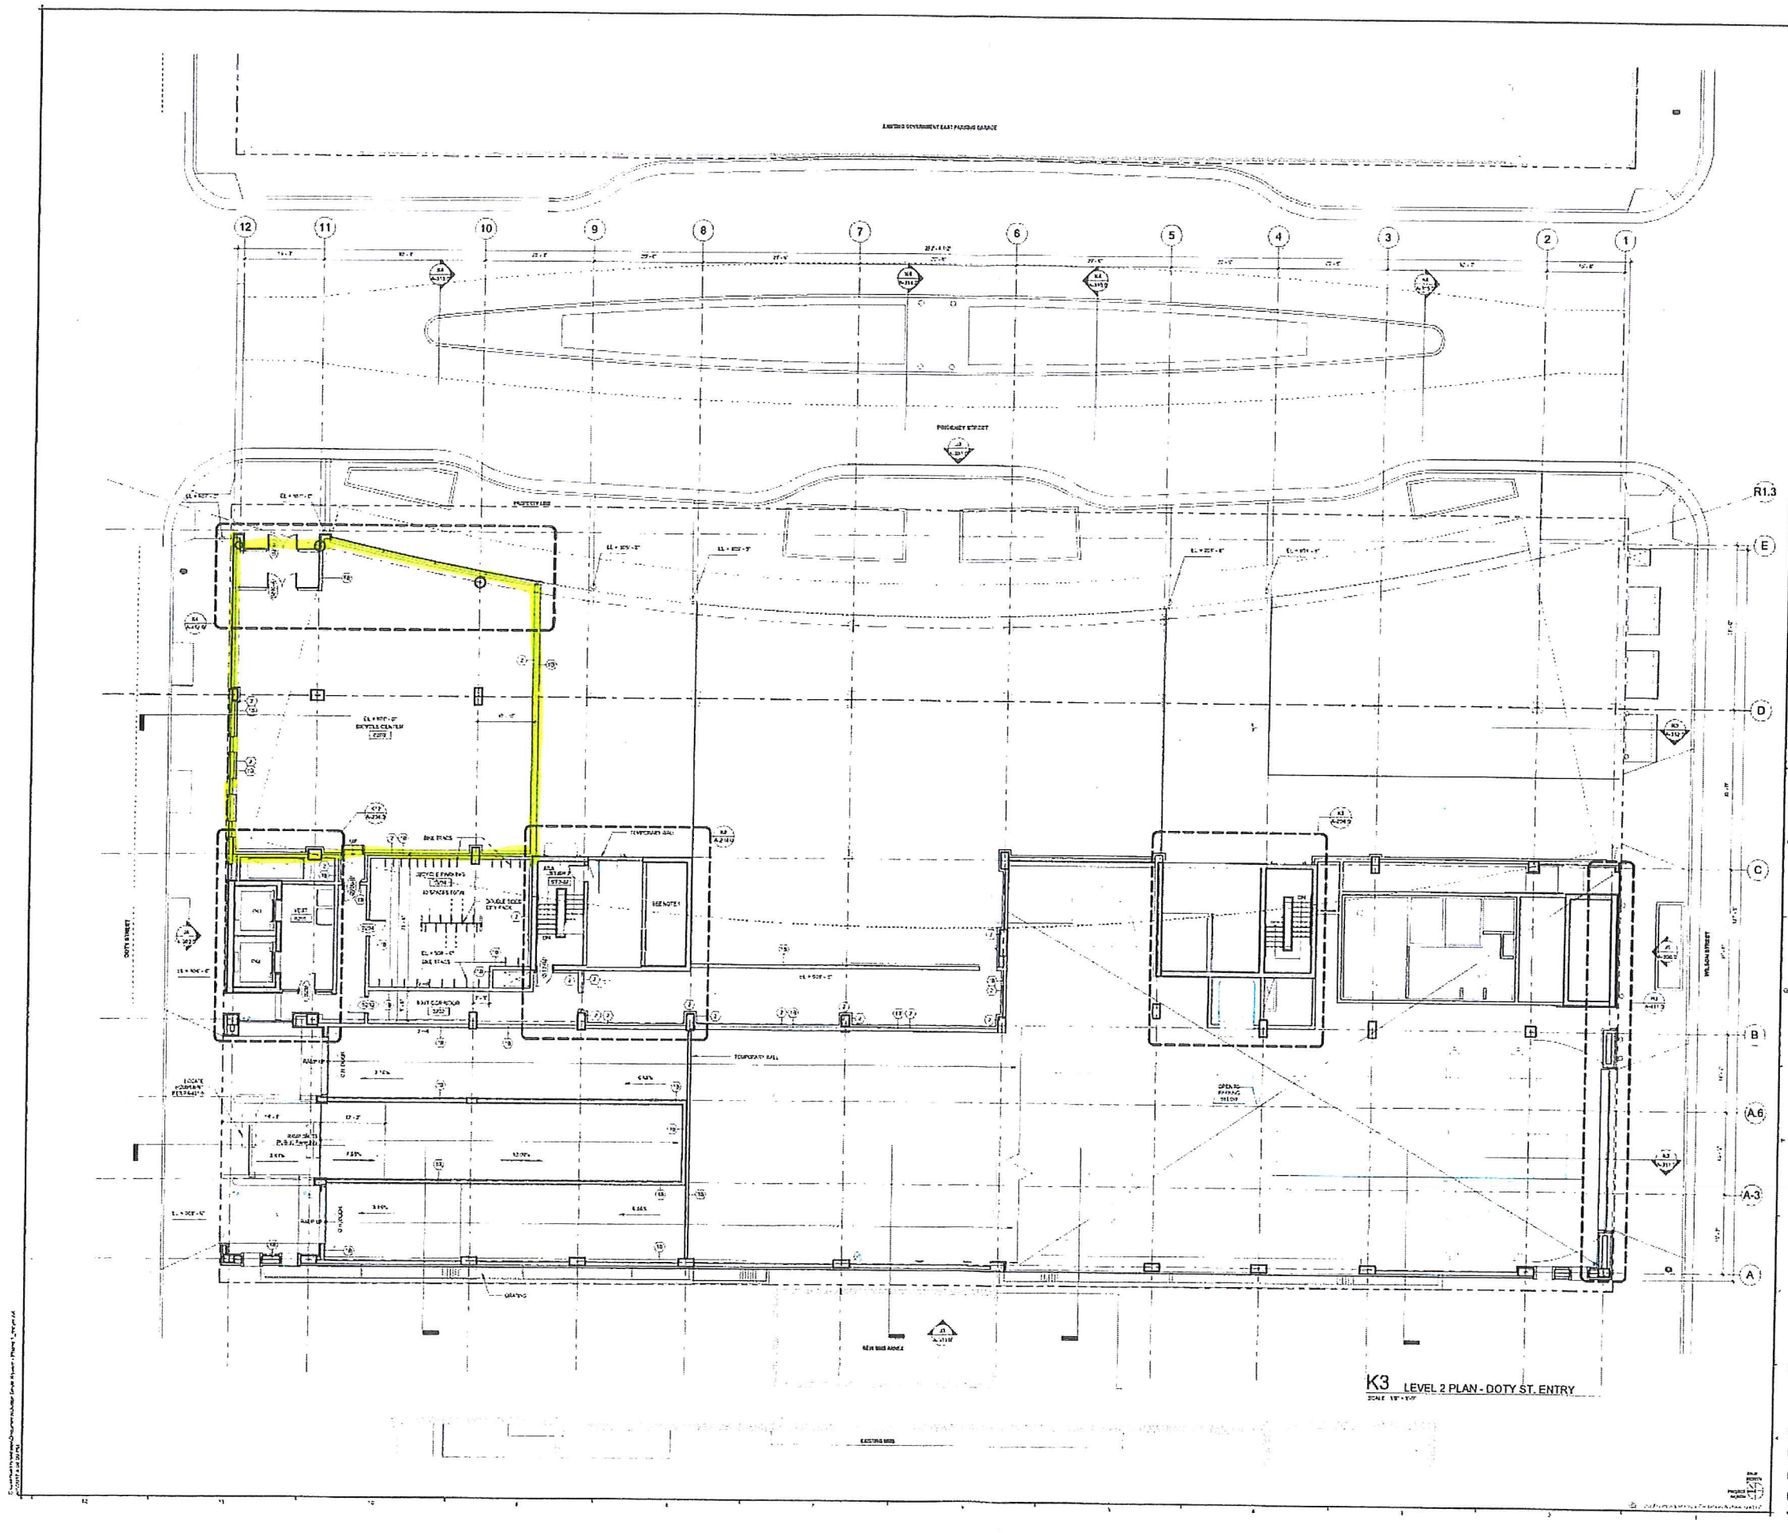

K3 LEVEL 2 PLAN - DOTY ST. ENTRY
SCALE: 1/8" = 1'-0"

NOTE 1 PROVIDE JOINTS COLOR TO BE CONTINUOUS WITH LEVEL 1 CMU AND LATEX IN BOTTOM 3 COURSES ONLY

NOTE 2 CONSTRUCTION SHOWN IN HALFTONE IN BACKGROUND ARE FOR REFERENCE ONLY - SUBSEQUENT PHASES DEVELOPED UNDER SEPARATE CONTRACT

LEGEND

XX CONSTRUCTION ITEMS FOR REFERENCE ONLY - NOT IN CONTRACT

NOTE 1 FOR DOOR SCHEDULE SEE SHEET A10.3

NOTE 2 FOR PARTITION REVENUE SEE SHEET A10.3

NOTE 3 FOR FINISH SCHEDULE SEE SHEET A10.3

3	REVISED PER CITY COMMENTS	04.03.2019
2	REVISED PER OWNER REVIEW	04.03.2019
1	RE-ISSUED FOR PERMIT	04.03.2019

JUDGE DOYLE SQUARE - BLOCK 89

JUDGE DOYLE SQUARE

CITY OF MADISON, 53703

ARCHITECT:
Nathan vanhookdestefano
ARCHITECTURE LLC

ASSOCIATE ARCHITECT:

PARKING CONSULTANT:
WALKER

STRUCTURAL ENGINEER:
HOUGH SWANSON LIMITED

MEP/FP ENGINEER:
AEI Affiliated Engineers

CIVIL ENGINEER:
Mead & Hunt

LANDSCAPE ARCHITECT:
WOLFE LANDSCAPE ARCHITECTURE

LEVEL 2 PLAN - DOTY STREET ENTRANCE

Date: 04.03.19
No: 4/3/2019 1:56:26 PM
Drawn By: Drawn By Author
Checked: Checker
Approved: Approver
Job Number: 1516.01

A-102.0