EXHIBIT B
(PAGE 2 OF 2)
Location Plan

LEGEND

- IRON PIPE SET
- PIPE FOUND
- SET
- MONUMENT FOUND
- POWER POLE
- LE
- MANHOLE
- ANHOLE
- LET
- ALVE
- PINE TREE
- BUSH

OVERHEAD POWER LINE	OHE OHE
UNDERGROUND TELCO	UGT UGT
UNDERGROUND POWER	UGE UGE
BURIED WATER LINE	W W
BURIED GAS LINE	G G G
EDGE OF BUSH/TREES	

SURVEY PERFORMED BY:

MERIDIAN
SURVEYING, LLC
N8774 Firelane 1 Office: 920-993-0881
Menasha, WI 54952 Fax: 920-273-6037

BENCHMARK INFORMATION
SITE BENCHMARK: (BM A)
SET CHISELED "X" ON NORTH RIM
OF CONCRETE MANHOLE BASE
ELEVATION: 850.34'

GENERAL SITE NOTES

1. CONTRACTOR IS RESPONSIBLE FOR ANY DAMAGE TO EXISTING PAVEMENT. CONTRACTOR SHALL PHOTOGRAPH AND VIDEOTAPE EXISTING PAVEMENT PRIOR TO CONSTRUCTION. ANY DAMAGE CAUSED DURING CONSTRUCTION SHALL BE REPLACED TO EXISTING OR BETTER CONDITION AT NO ADDITIONAL COST.
2. THE CONTRACTOR WILL, UPON BECOMING AWARE OF SUBSURFACE OR LATENT PHYSICAL CONDITIONS DIFFERING FROM THOSE DISCLOSED BY THE ORIGINAL SOIL INVESTIGATION WORK, PROMPTLY NOTIFY THE OWNER VERBALLY AND IN WRITING, AS TO THE NATURE OF THE DIFFERING CONDITIONS. NO CLAIM BY THE CONTRACTOR FOR ANY CONDITIONS DIFFERING FROM THOSE ANTICIPATED IN THE PLANS AND SPECIFICATIONS AND DISCLOSED BY THE SOIL STUDIES WILL BE ALLOWED UNLESS THE CONTRACTOR HAS SO NOTIFIED THE OWNER, VERBALLY AND IN WRITING, AS REQUIRED ABOVE, OF SUCH DIFFERING SUBSURFACE CONDITIONS.
3. CONTRACTOR TO PROVIDE APPROXIMATE 50'X50' STAGING AREA AND TEMPORARY ROAD. CONTRACTOR SHALL COORDINATE WITH ANTENNA CONTRACTOR, A STAGING AREA AND TEMPORARY ROAD THAT IS ACCEPTABLE TO THE OWNER. STAGING AREA AND TEMPORARY ROAD SHALL BE RESTORED TO EXISTING CONDITIONS AS NECESSARY UPON COMPLETION OF THE PROJECT.
4. BEFORE AND DURING CONSTRUCTION, THE CONTRACTOR SHALL PROVIDE ADEQUATE EROSION CONTROL AS NECESSARY IN THE FORM OF SILT FENCES FOR THE SITE AND BALES AROUND ANY EXISTING MANHOLES, INLETS, OR CATCH BASINS SUSCEPTIBLE TO EROSION. EROSION CONTROL MEASURES SHALL BE PERIODICALLY INSPECTED TO ENSURE PROPER FUNCTION. EROSION CONTROL SHALL BE REMOVED UPON COMPLETION OF WORK.

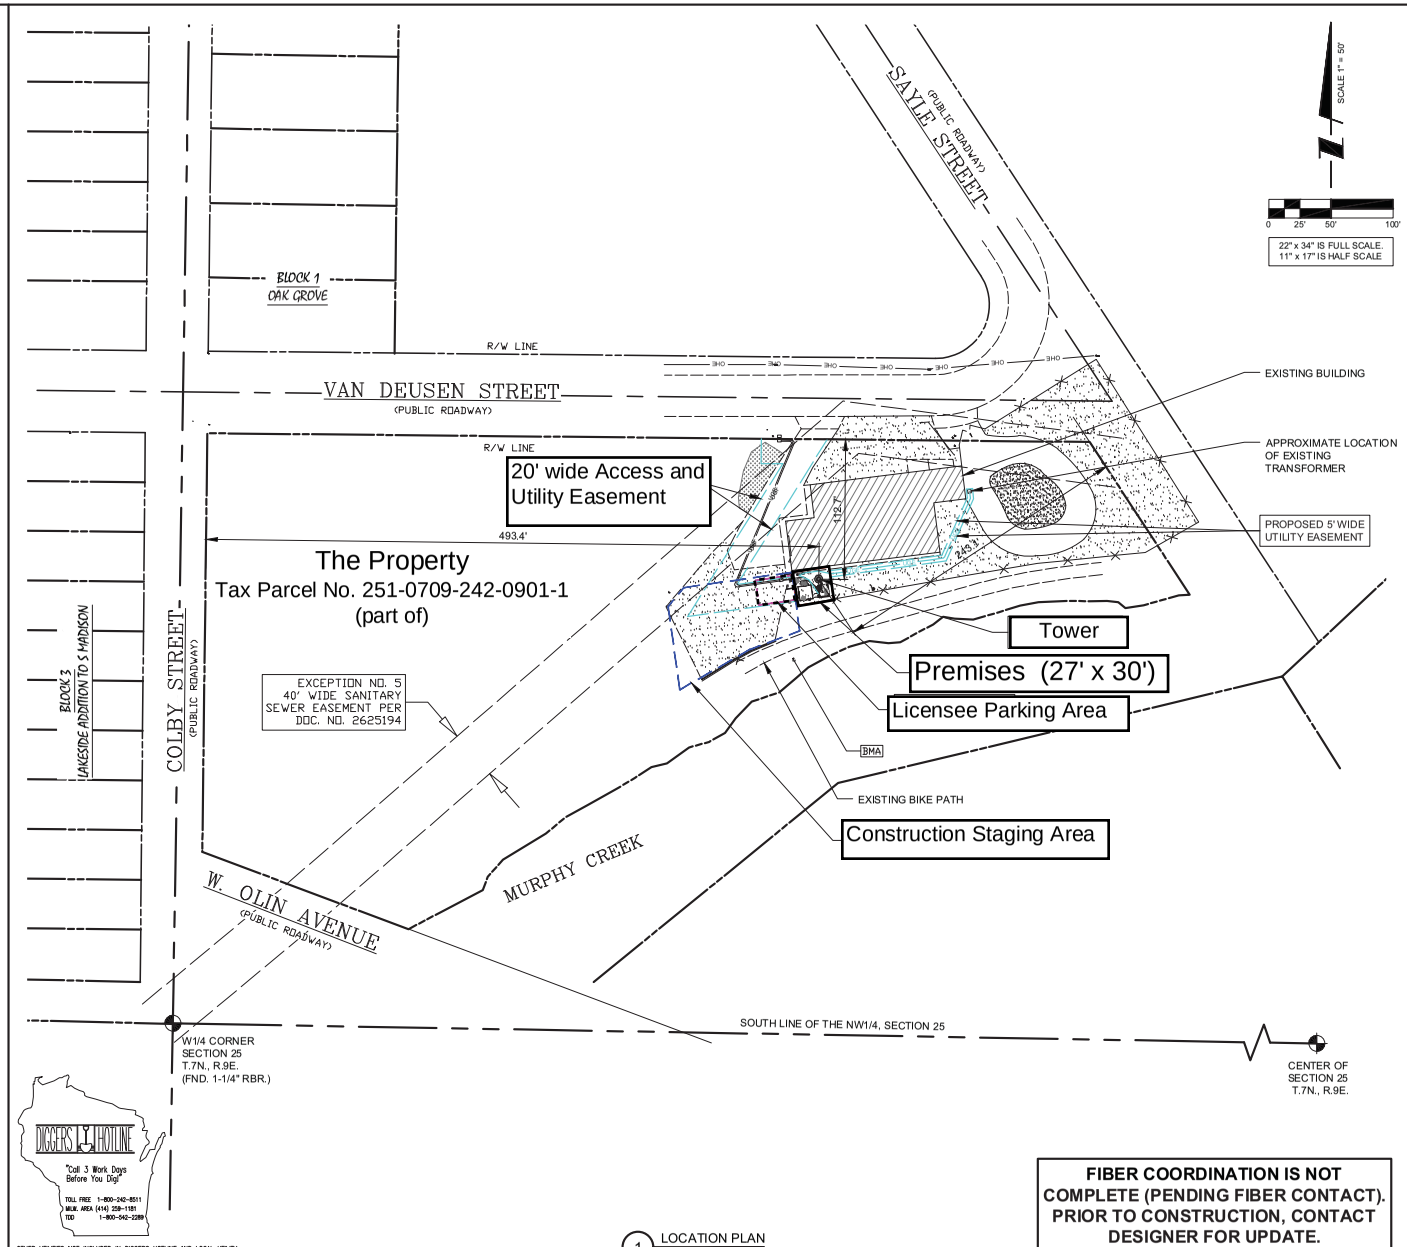

DIGGERS HOTLINE
"Call 3 Work Days Before You Dig!"
TOLL FREE 1-800-242-8511
MILW. AREA (414) 259-1181
TDD 1-800-542-2289

OTHER UTILITIES NOT INCLUDED IN DIGGERS HOTLINE AND LOCAL UTILITY DISTRICTS AND COMPANIES SHALL ALSO BE NOTIFIED

1 LOCATION PLAN

FIBER COORDINATION IS NOT COMPLETE (PENDING FIBER CONTACT). PRIOR TO CONSTRUCTION, CONTACT DESIGNER FOR UPDATE.

verizon
1515 WOODFIELD ROAD,
SUITE 1400
SCHAUMBURG, ILLINOIS 60173
PHONE: (847) 619-5397
FAX: (847) 706-7415

TERRA
600 BUSSE HIGHWAY
PARK RIDGE, IL 60068
PH: 847.698.6500
FAX: 847.698.6401

REVISIONS

NO.	DESCRIPTION	DATE	BY
-	ISSUED FOR REVIEW	04/04/18	TJS
1.	REVISED PER CX COMMENTS	05/14/18	BTE
2.	UPDATE WITH POWER COORDINATION & ADDED GENERATOR SHELTER	08/15/18	JJR

LOC. # 475148

OLIN PARK

15 W. VAN DEUSEN ST.
MADISON, WI 53715

DRAWN BY:	TJS
CHECKED BY:	TAZ
DATE:	11/07/18
PROJECT #:	33-3085

SHEET TITLE
LOCATION PLAN

SHEET NUMBER
LP