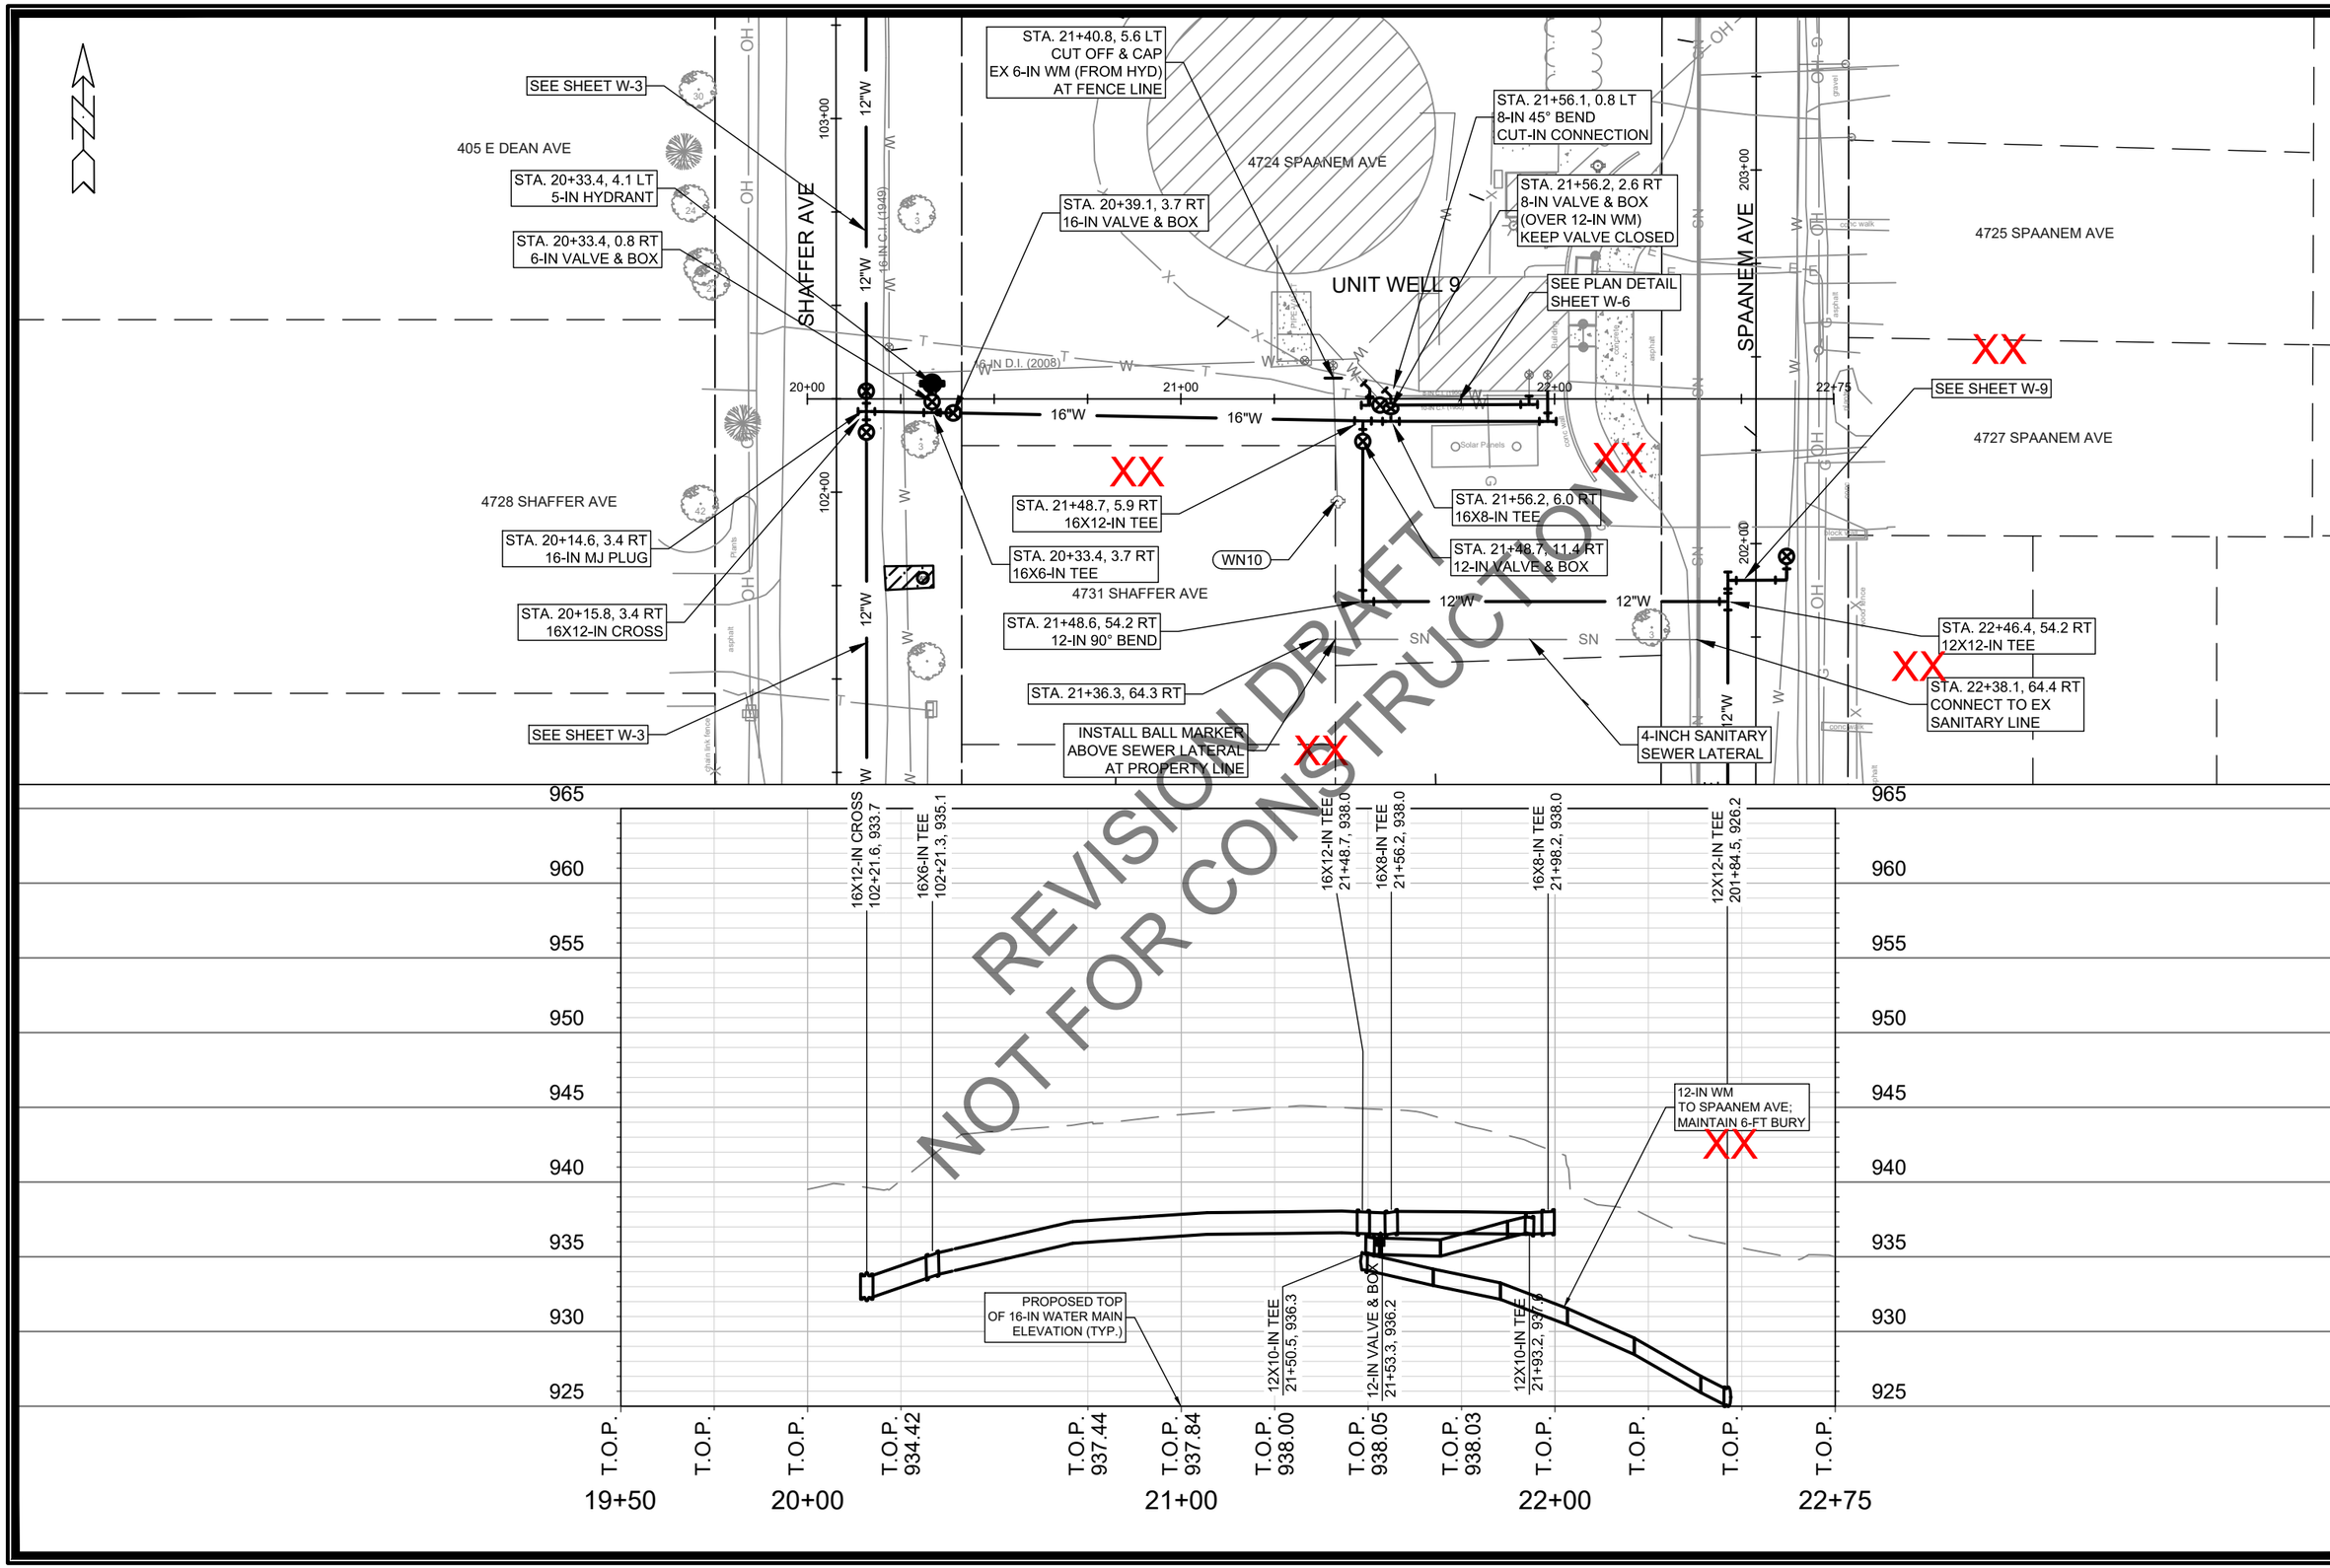

MARK	REVISION	DATE	BY
XX	REVISION 1	08.01.20	PEH
X	ADDENDUM 1	06.19.20	PEH

Designed By: PEH | Date: 7/24/2020 12:18 PM | Scale: 1" = 40'

12999

CONTRACT NO: 8920

MADISON, WI

ALLIS / SPAANEM / SHAFFER WATER MAIN

WELL 9 SITE

\\Gisserver\data\DESIGN\Projects\12999\C3D\Water\12999WU-Water.dwg

12999

W-5

SHEET ADDED
REVISION 1
08.01.2020

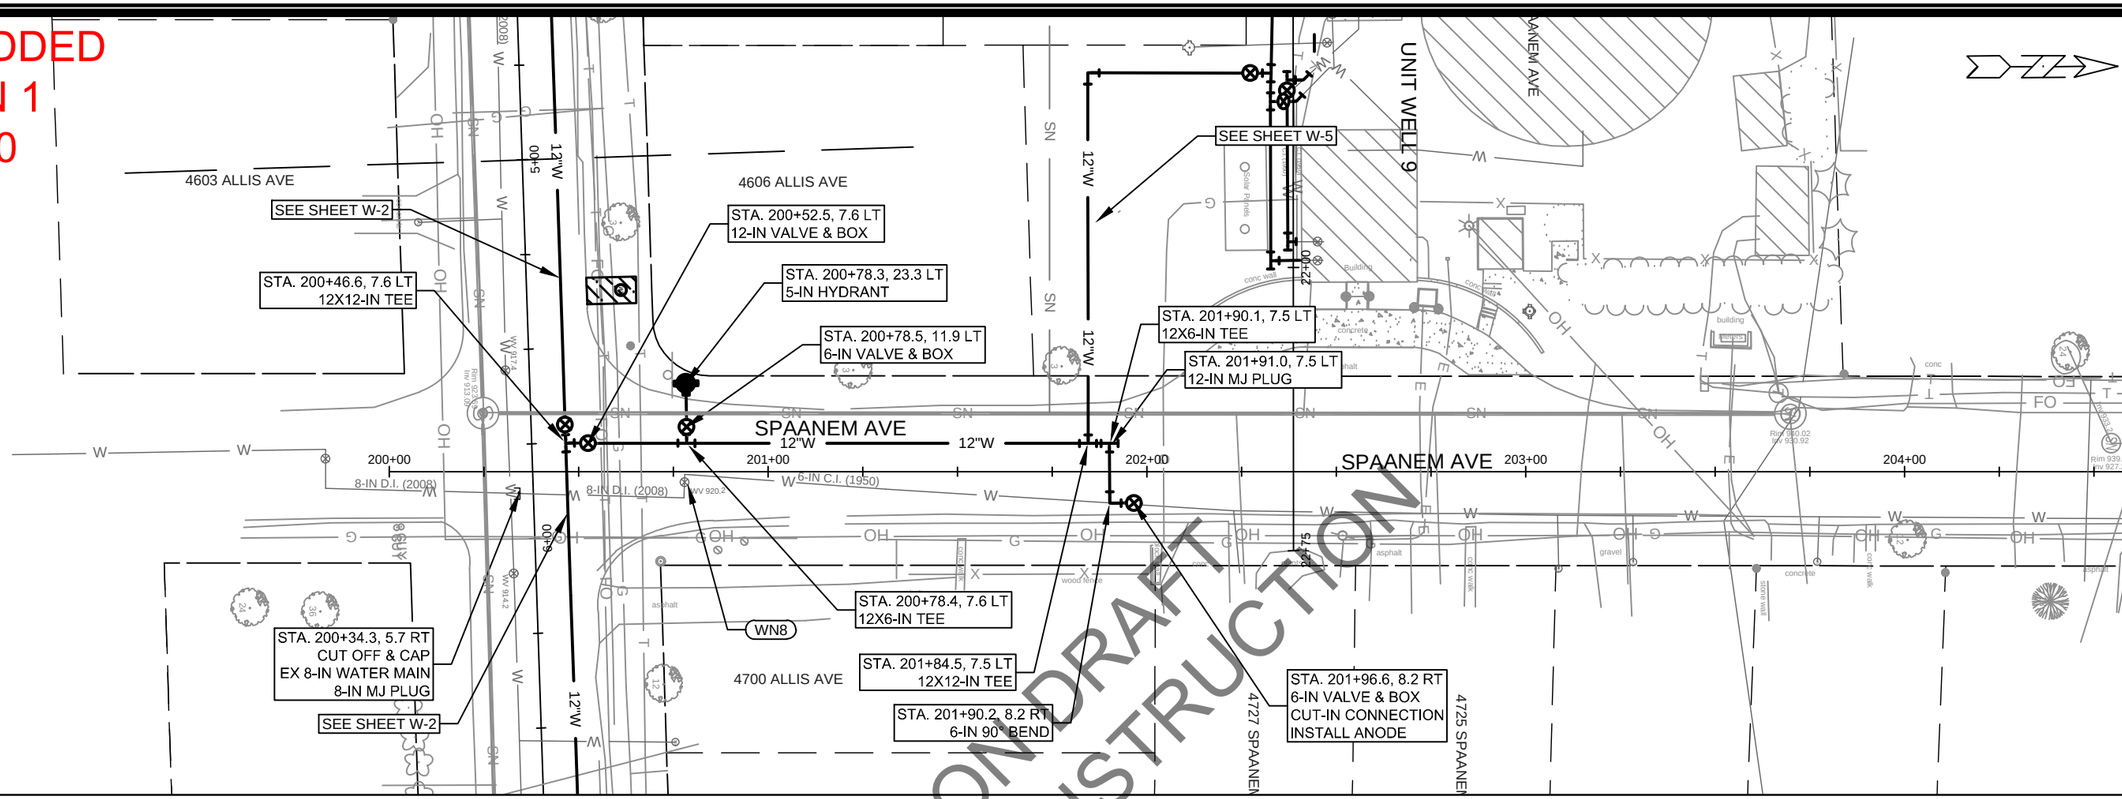

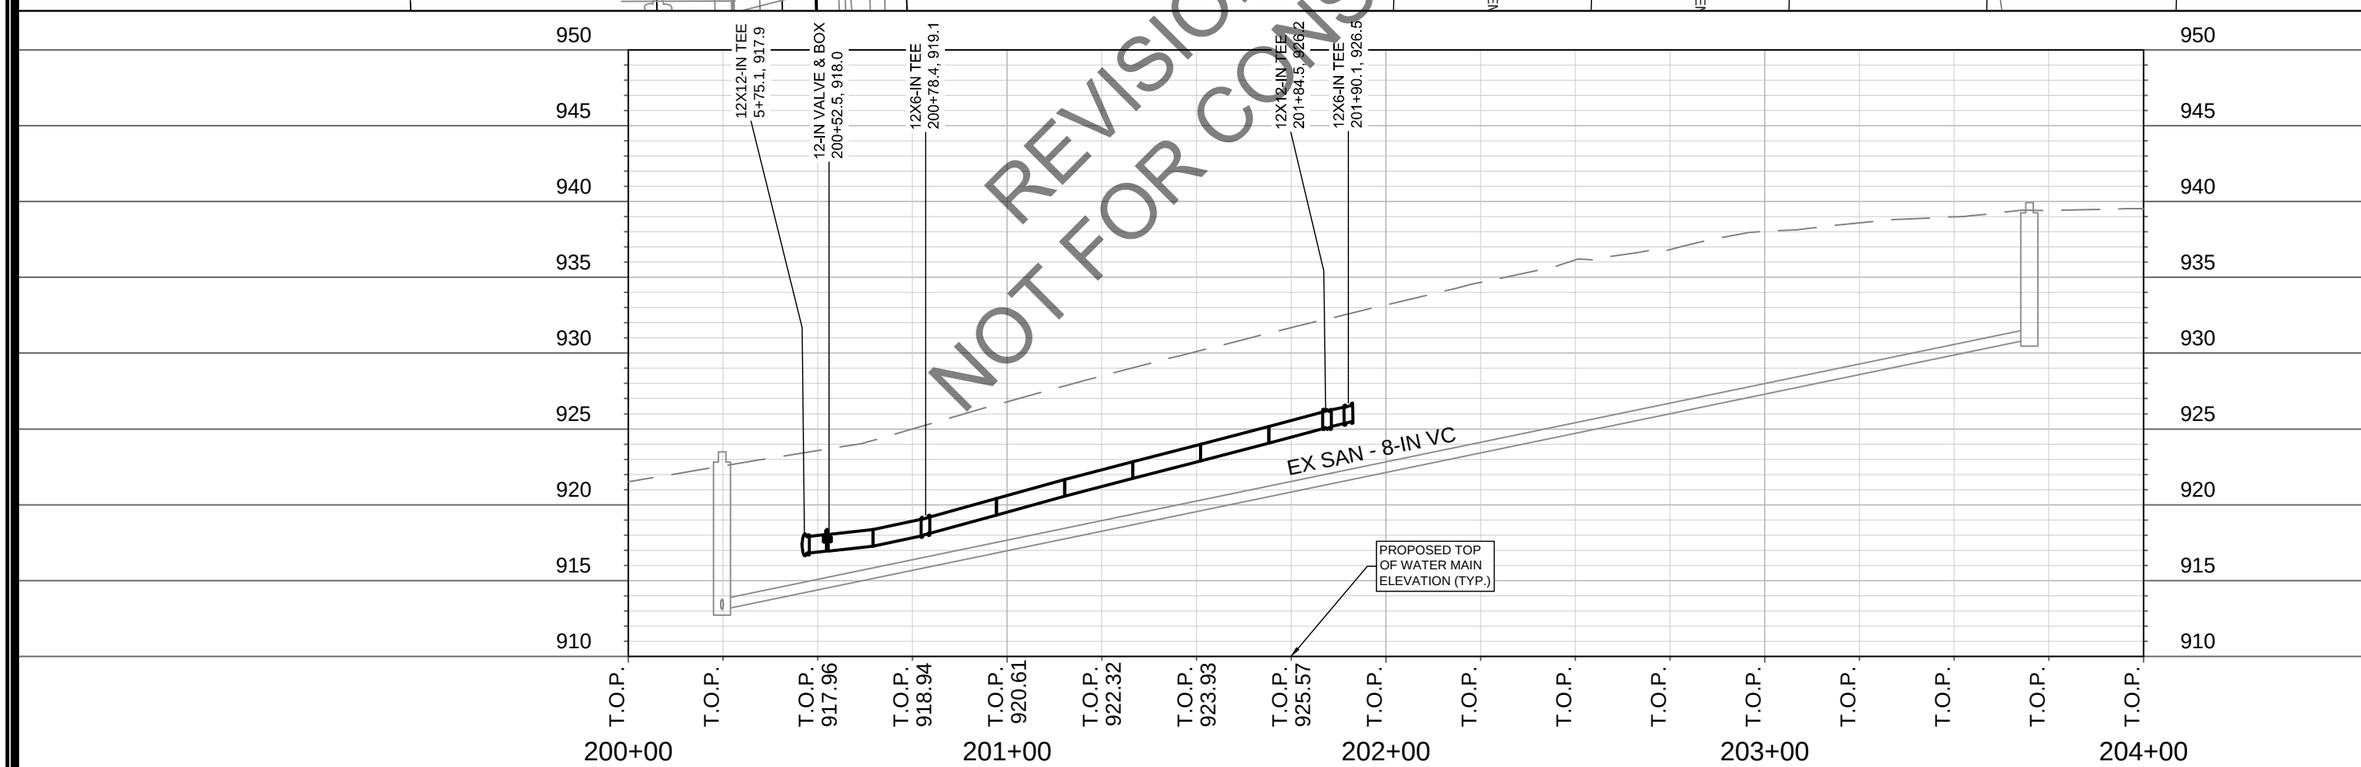

REVISION DRAFT
NOT FOR CONSTRUCTION

MARK	REVISION	DATE	BY
---	---	---	---

Designed By: PEH | Date: 7/30/2020 11:58 AM | Scale: 1" = 40'

12999 | W-9

12999

MADISON, WI

CONTRACT NO: 8920

SPAANEM AVENUE

ALLIS / SPAANEM / SHAFFER WATER MAIN

\\Gisserver\data\DESIGN\Projects\12999\C3D\Water\12999WU-Water.dwg

12999

W-9