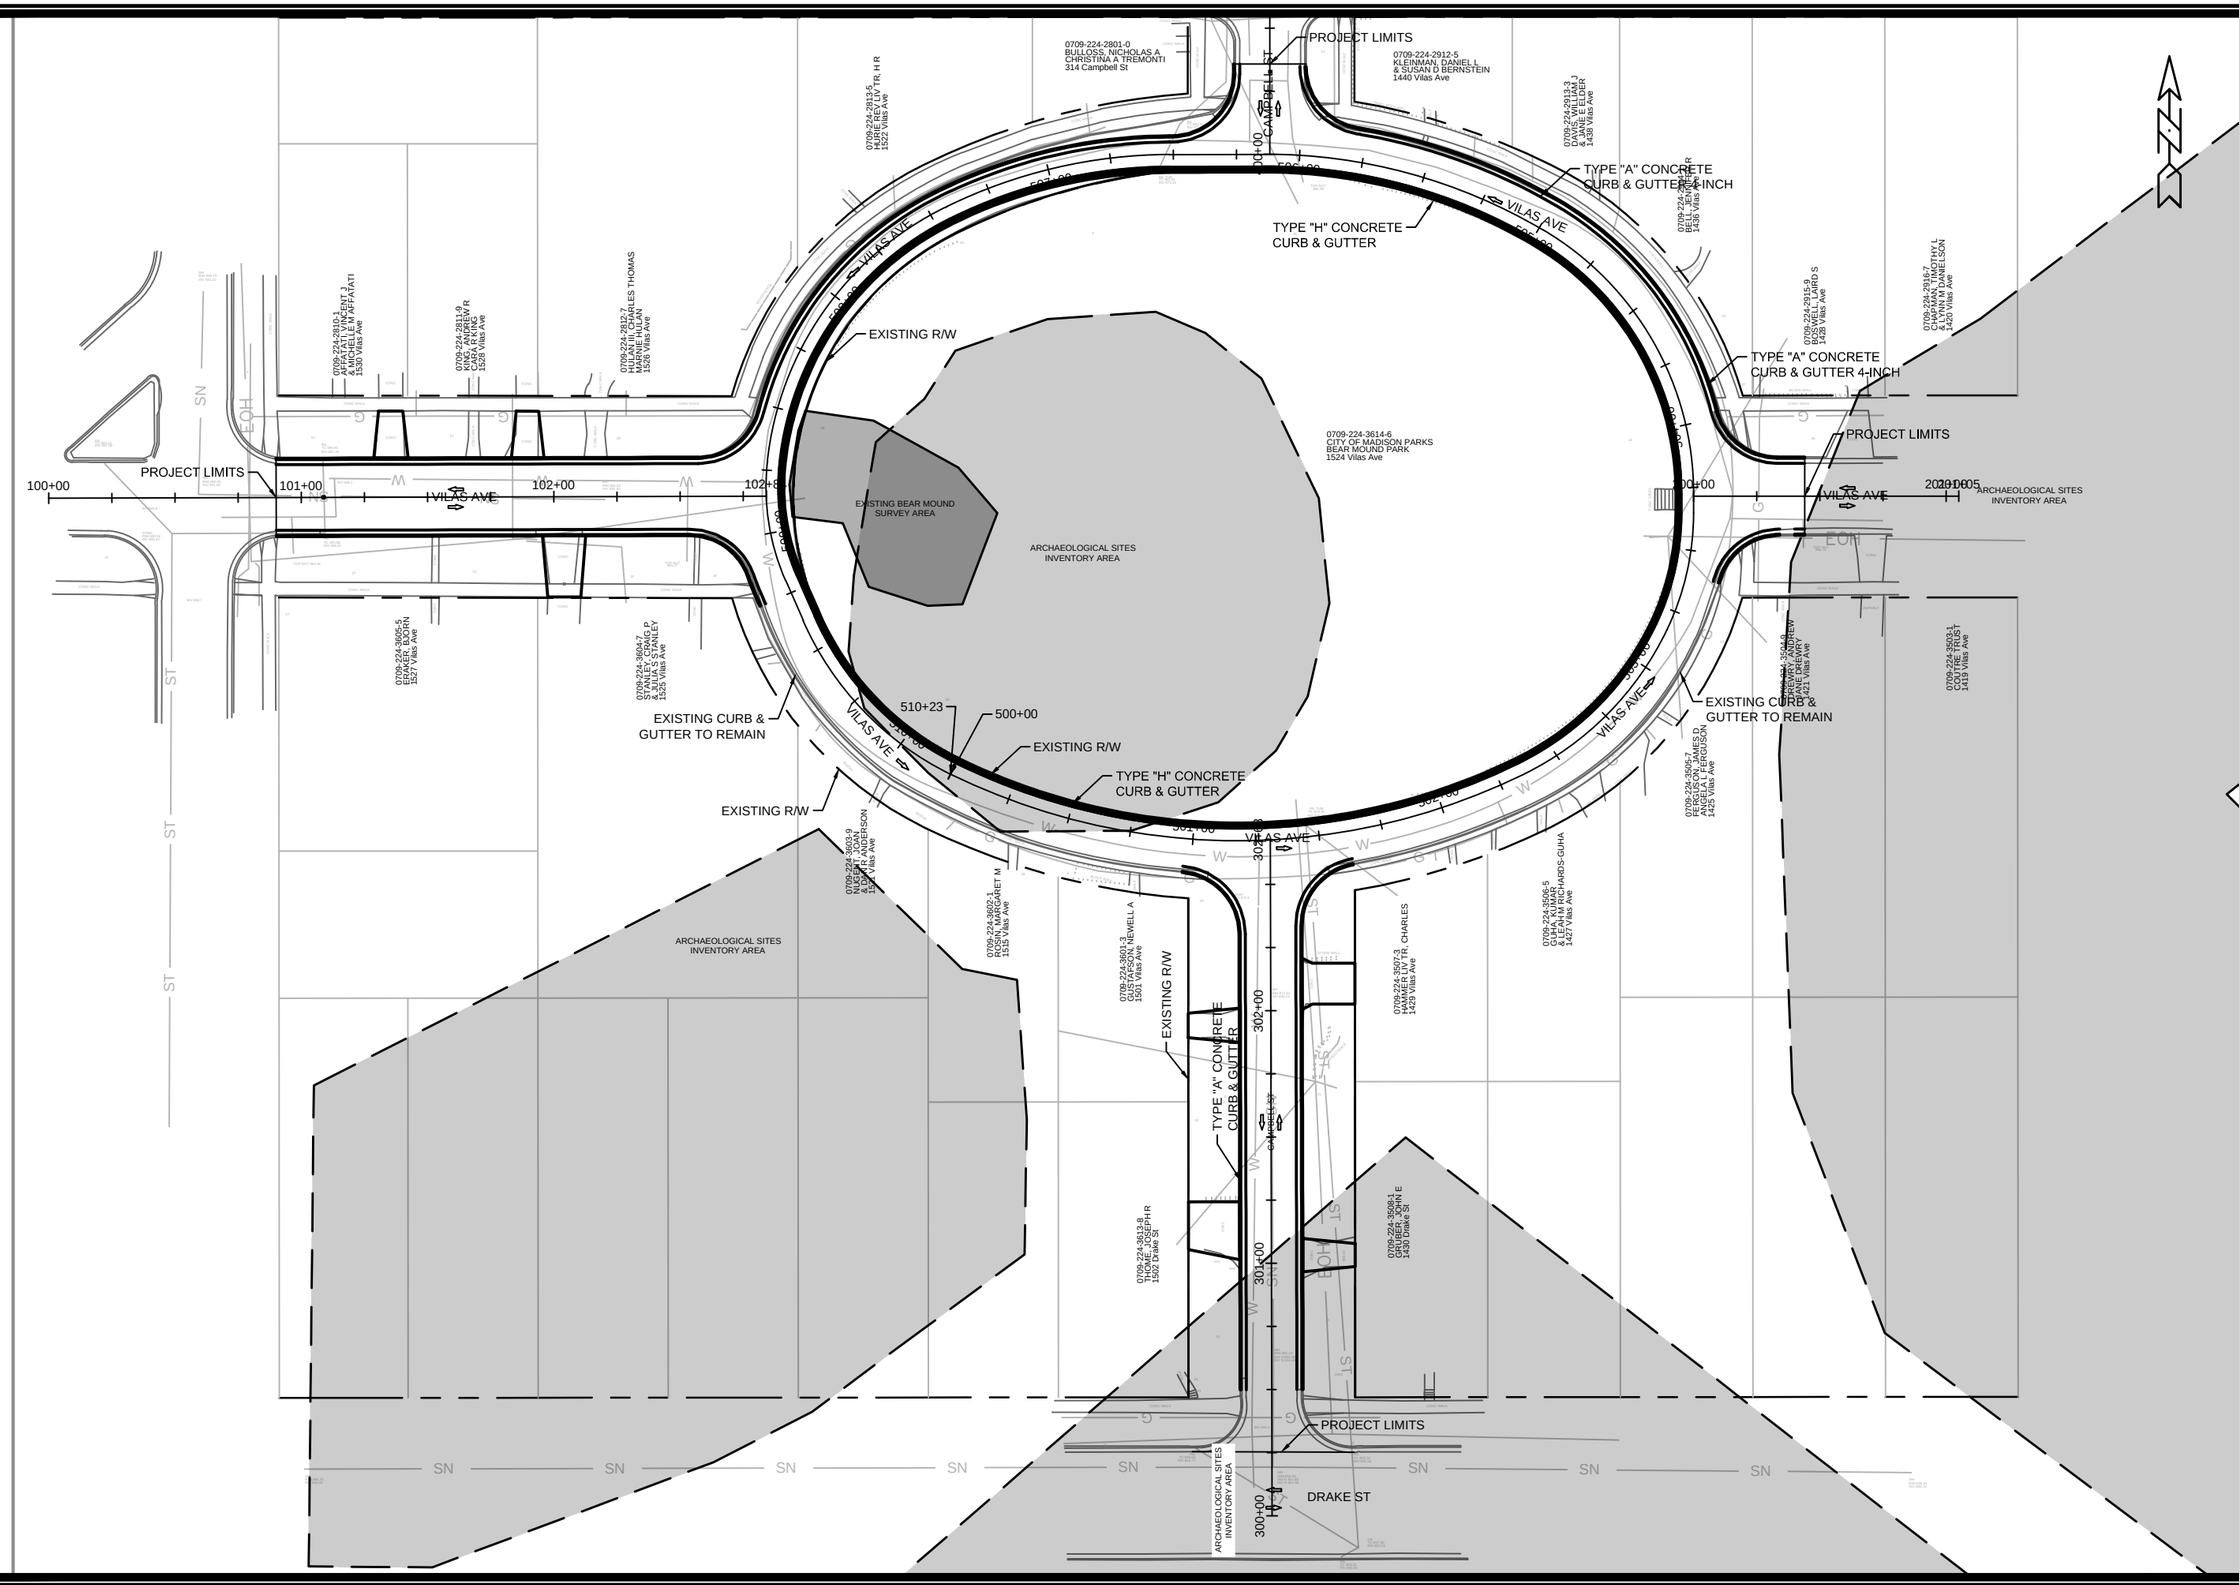

MARK	REVISION	DATE	BY
---	---	---	---
---	---	---	---
---	---	---	---
---	---	---	---

Designed By: ---
Date: 11/14/19
Scale: ---

10902

MADISON, MADISON, WI

CONTRACT NO: ---

PROJECT OVERVIEW

VILAS AVE AND CAMPBELL ST RECONSTRUCTION

CITY OF MADISON

10902