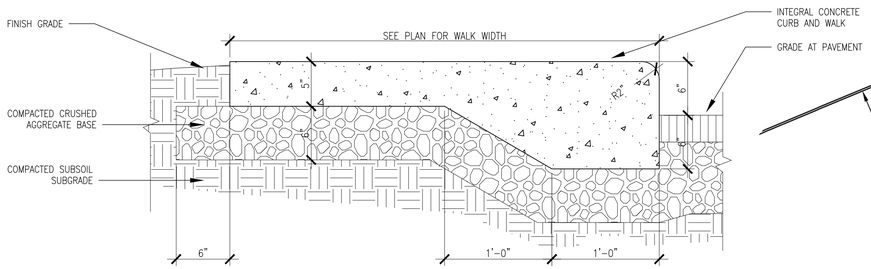

4 CONC. PATIO AND CURB
1 1/2"=1'-0"

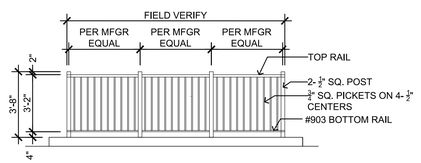

3 ALUMINUM FENCE DETAIL
1/4"=1'-0"

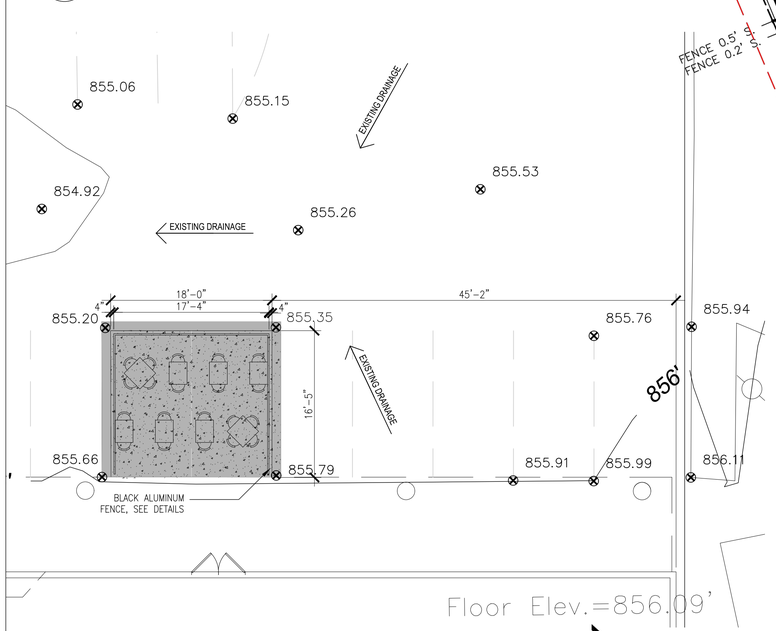

2 ENLARGED PATIO PLAN
1/8"=1'-0"

NORTH PLAN NORTH TRUE

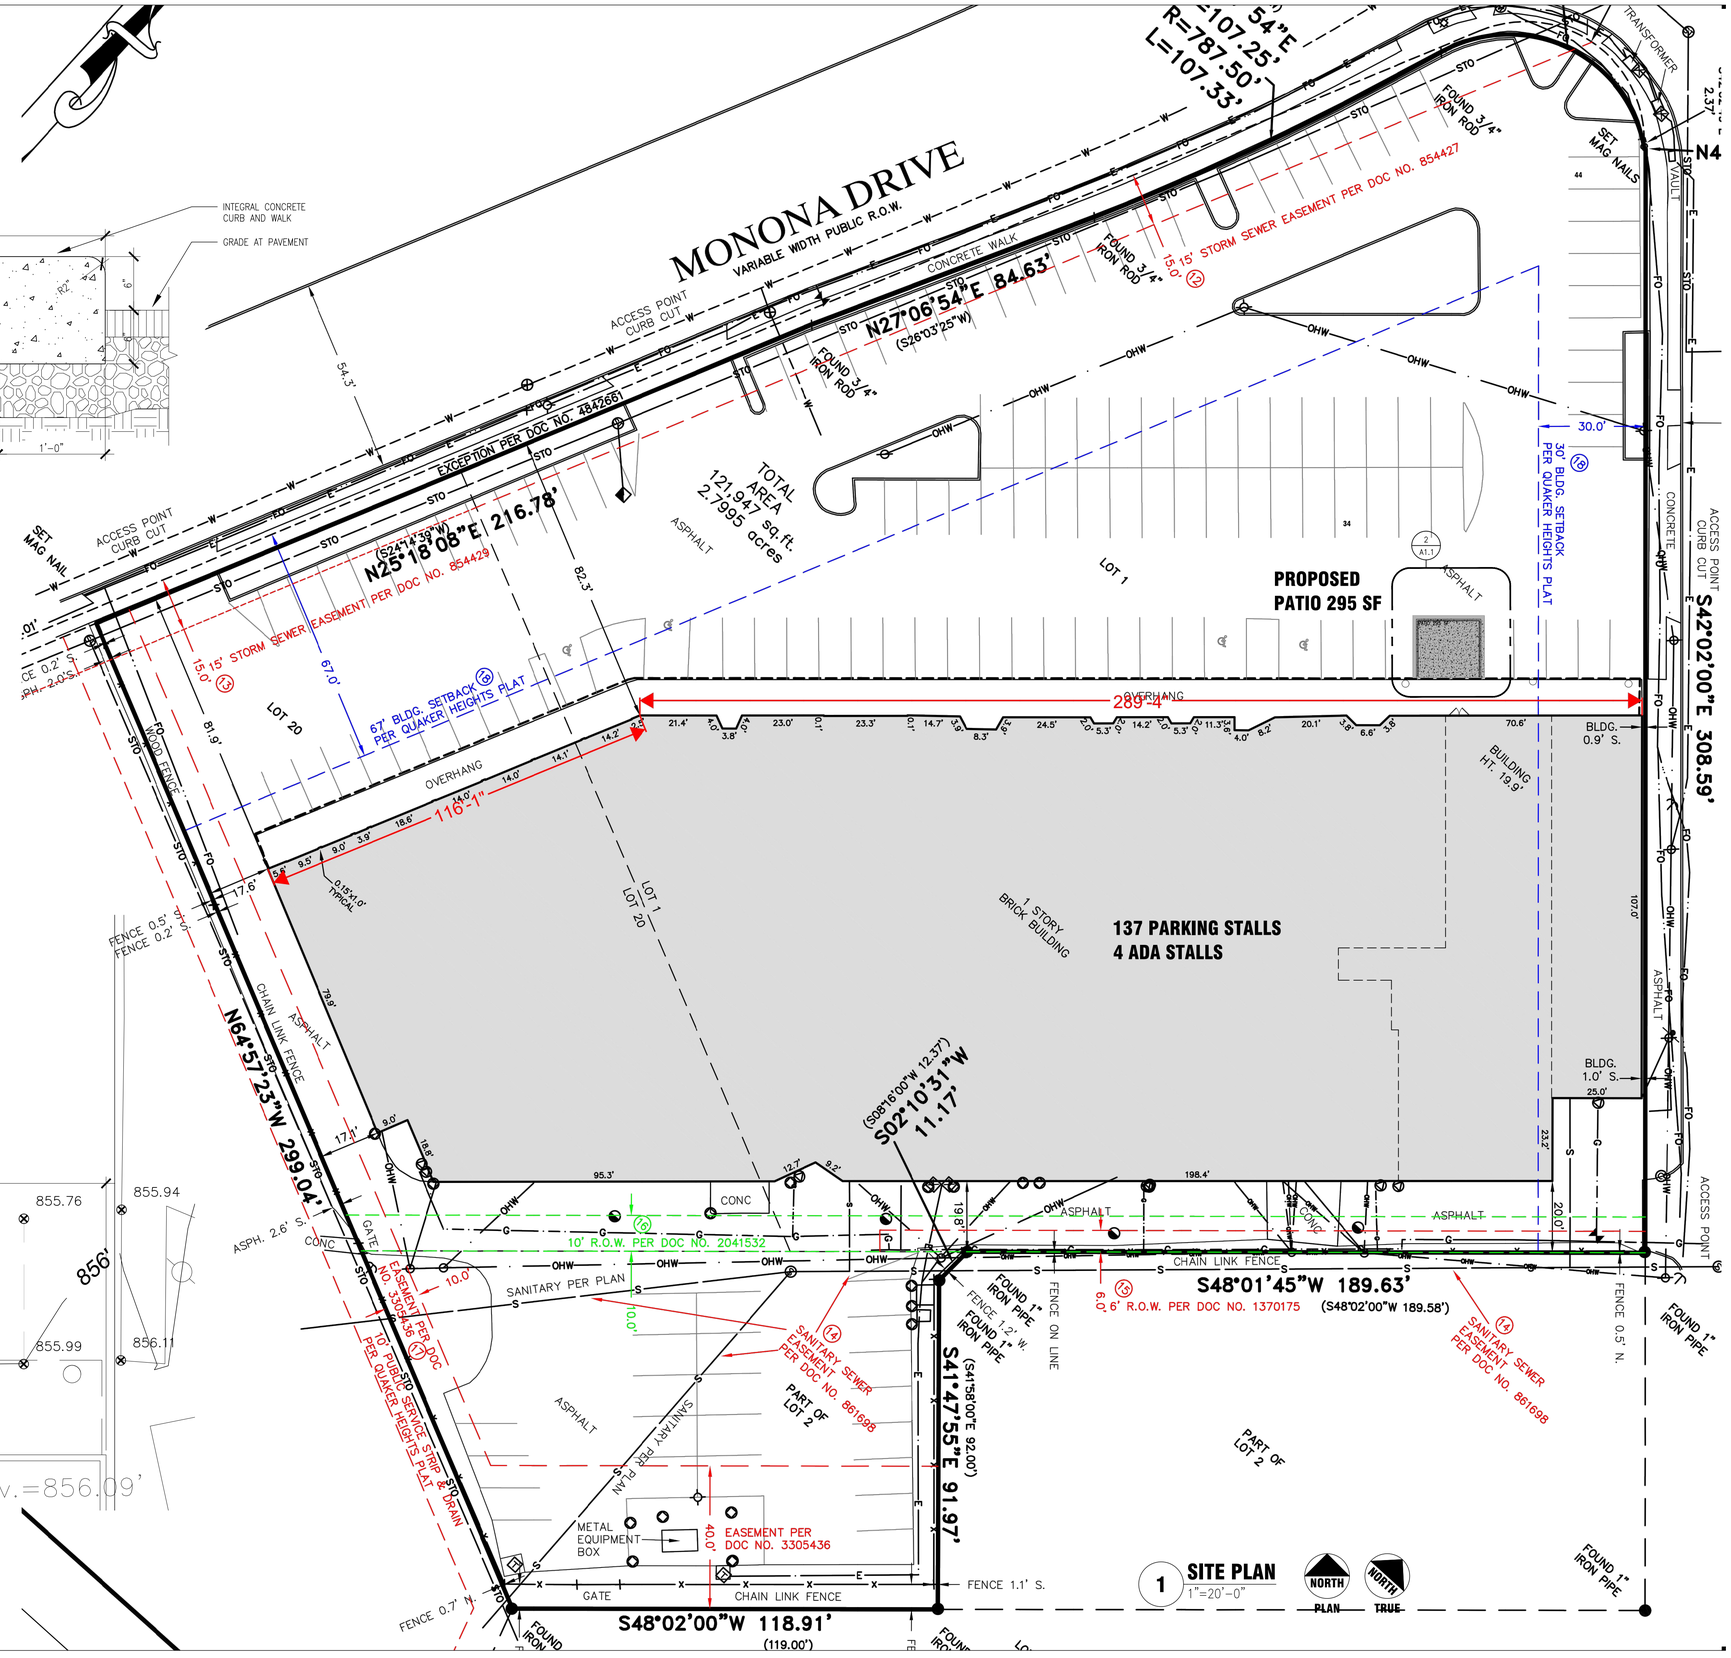

1 SITE PLAN
1"=20'-0"

NORTH PLAN NORTH TRUE

Sketchworks architecture llc
7780 ELMWOOD AVE., SUITE 328
WOOD RIDGE, IL 60517
PH. 608.836.7570

Lake Edge Shopping Center

SITE ALTERATION PLANS
4100-4126 MONONA DRIVE
MADISON WISCONSIN

SITE PLAN

08.27.19
Conditional Use

A1.1