EXHIBIT B

Tower Easement Area

EXISTING CITY & CARRIER ANTENNAS TO BE REMOVED FROM WATER TANK

TEMPORARY BYPASS TRIAL (MIN. 4' WIDE). CONSTRUCT WITH BARK CHIPS OR OTHER MATERIAL APPROVED BY COUNTY.

PROPOSED CITY, SPRINT, AT&T, & VERIZON WIRELESS ANTENNAS TO BE INSTALLED ON TEMPORARY POLE. SEE SHEET ANT-1.

PROPOSED TEMPORARY TOWER CENTER

PROPOSED TEMPORARY DOUBLE SWING GATE

PROPOSED TEMPORARY ICE BRIDGE/CABLE TRAY

PROPOSED TEMPORARY FENCE

TEMPORARY LIMITED EASEMENT FOR CONSTRUCTION STAGING AND ACCESS

TLE Area

NOTE:
- AFTER REMOVAL OF TEMPORARY TOWER, CONTRACTOR IS RESPONSIBLE TO REMOVE TEMPORARY BYPASS TRAIL, AND RESTORE ORIGINAL TRAIL TO ITS ORIGINAL CONDITION OR BETTER.

- G.C. TO REMOVE EXISTING LAKEVIEW PARK WOOD SIGN AND KIOSK PRIOR TO CONSTRUCTION AND REPLACE AFTER TEMPORARY TOWER IS REMOVED.

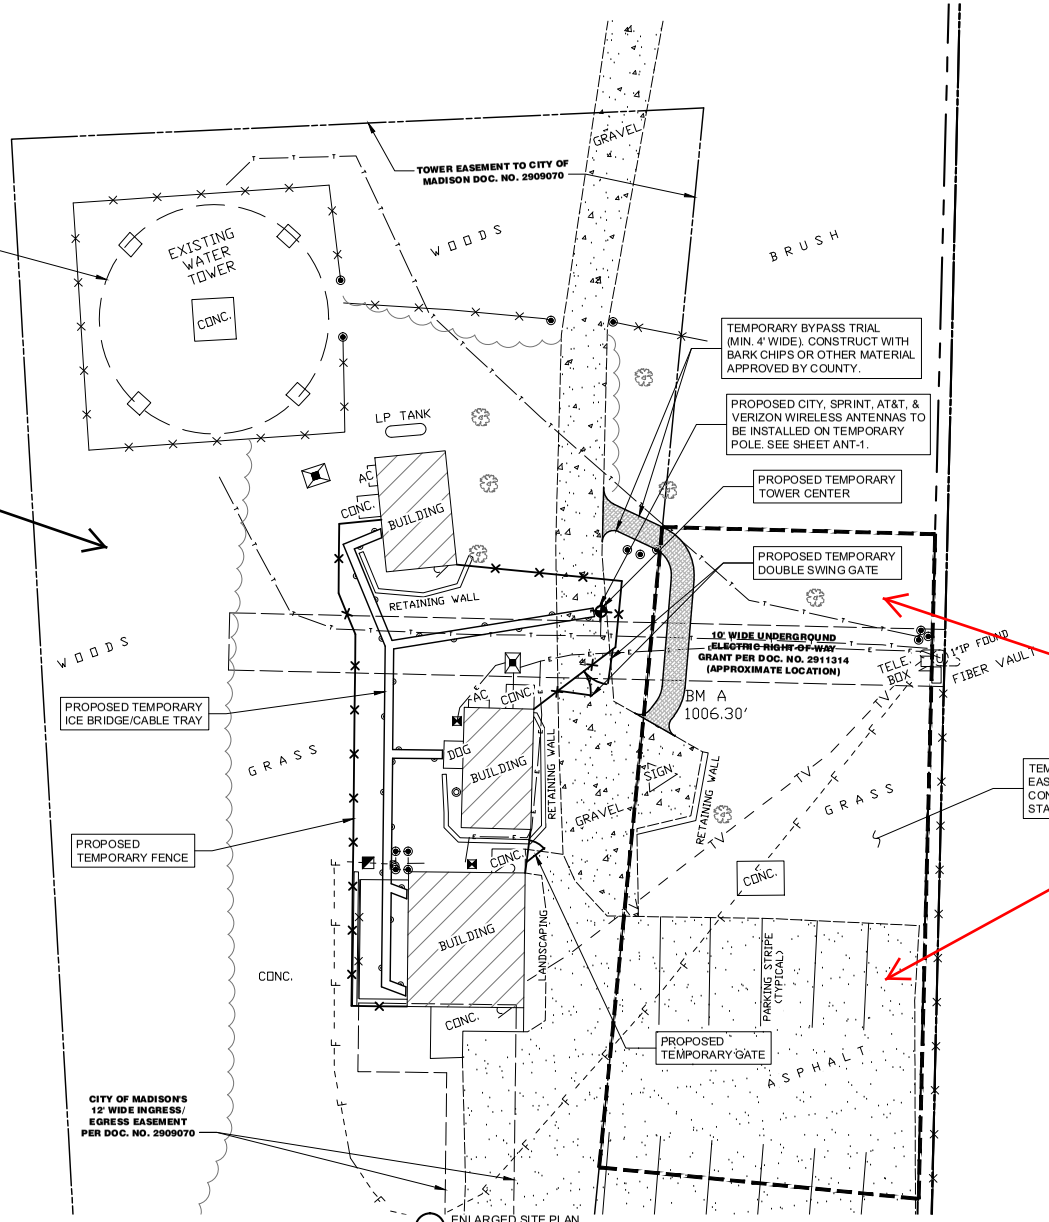

1 ENLARGED SITE PLAN
SCALE: 1" = 10'

SCALE 1" = 10'
0 5' 10' 20'
24" x 36" PRINT IS THE FULL SCALE FORMAT, ANY SIZE OTHER THAN THAT IS AT REDUCED SCALE.

DIGGERS HOTLINE
"Call 3 Work Days Before You Dig!"
TOLL FREE 1-800-242-8511
MILW. AREA (414) 259-1181
TDD 1-800-542-2289

OTHER UTILITIES NOT INCLUDED IN DIGGERS HOTLINE AND LOCAL UTILITY DISTRICTS AND COMPANIES SHALL ALSO BE NOTIFIED

SURVEY PERFORMED BY:

aerometric
Land Survey & Design
920-457-3631 800-558-6707
4020 TECHNOLOGY PARKWAY
SHEBOYGAN, WISCONSIN 53083

BENCHMARK INFORMATION:

SITE BENCHMARK: (BM A) CHISELED SQUARE SET ON NORTHEAST CORNER OF CONCRETE STOOP

ELEVATION = 1006.30'

VERIZON WIRELESS PERSONAL COMMUNICATIONS LP
d/b/a Verizon Wireless

TERRA CONSULTING GROUP, LTD.
600 Busse Highway
Park Ridge, IL 60068
Ph: 847/698-6400
Fax: 847/698-6401

REVISIONS

NO.	DESCRIPTION	DATE	BY
-	LEASE EXHIBIT	08/04/13	TJS
1.	UPDATED TOWER CENTER	08/20/13	DS
2.	ADDITION OF LOCATION PLAN & ELEVATION	10/7/13	JAY
3.	ADDITION OF FAA LIGHTING	12/23/13	TJS
4.	COMMENTS FROM CITY/COUNTY	1/31/14	JAY

TEMPORARY ANTENNA TOWER

1202 NORTHPORT DRIVE
MADISON, WI 53704

DRAWN BY:	TJS
CHECKED BY:	TAZ
DATE:	9/04/13
PROJECT #:	33-1280

SHEET TITLE
ENGINEERING SITE PLAN

SHEET NUMBER
C-1