E WASHINGTON AVE & LIVINGSTON ST INTERSECTION IMPROVEMENTS-2013	SHEET NO. P-1
PLAN PROJECT NO. 53W1409 E WASHINGTON AVE CITY OF MADISON	

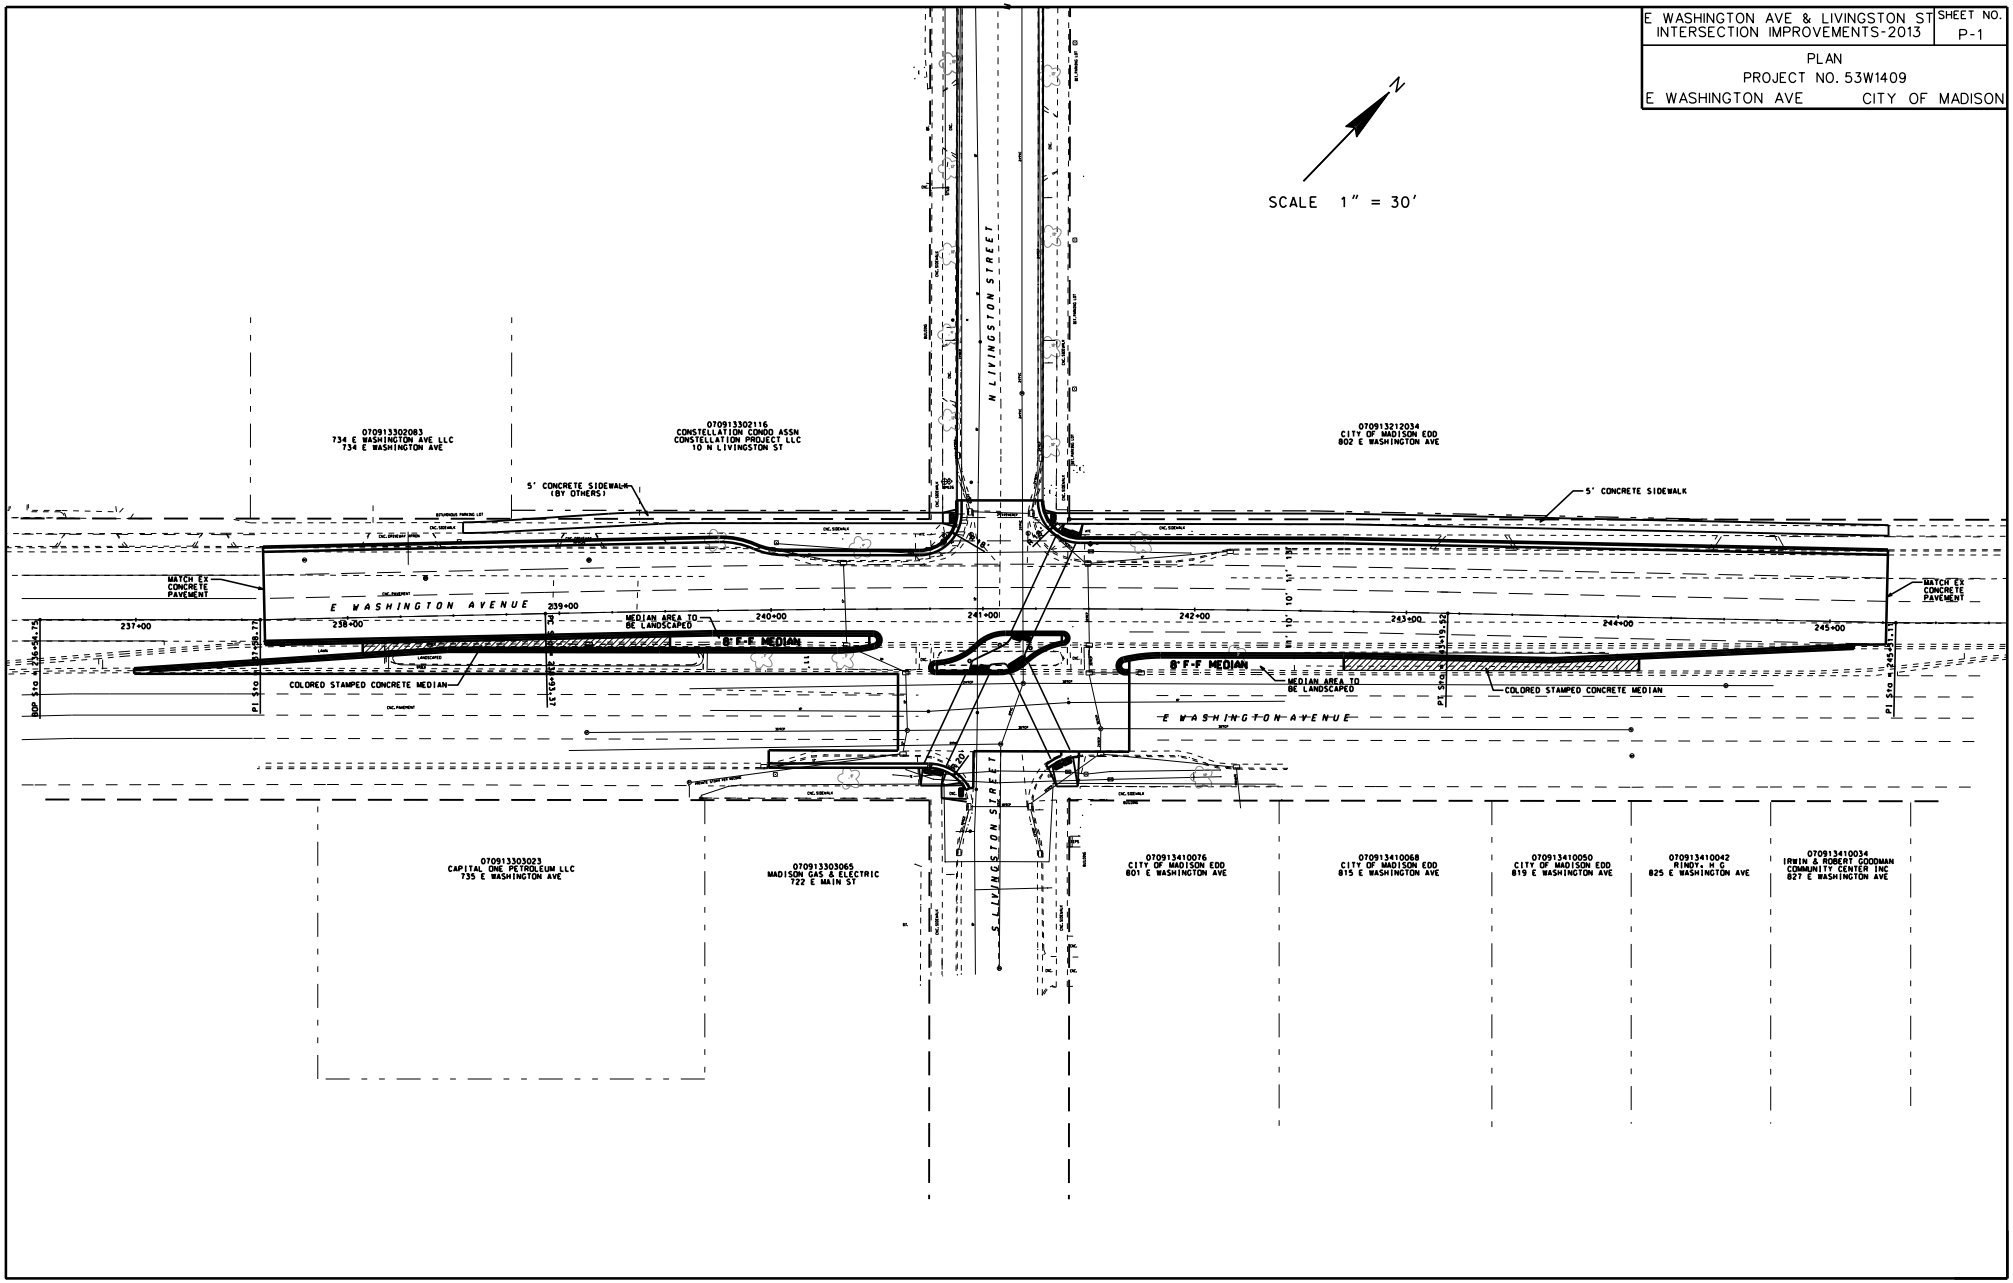

PLOT SCALE: ____

PLOT NAME: ____

REV. DATE: ____

ORIGINATOR: CITY OF MADISON, STREETS DIVISION

FILE NAME: M:\DESIGN\STREETS\DGN\53W1409\PLAN\PLAN.DGN DATE: 10/18/2012 SCALE: 90.613636:1.000000