

Black Hawk MS - Gompers ES

New School Design | UDC Final Resubmittal
10/22/25



Locator Map



Site Context



1

View South from Wheeler Rd



2

View North/East from Wyoming Way/Monica Ln intersection



3

View North from Wyoming Way/Esch Ln intersection




4

View West from on Wheeler rd


Site Plan




Landscape Plan

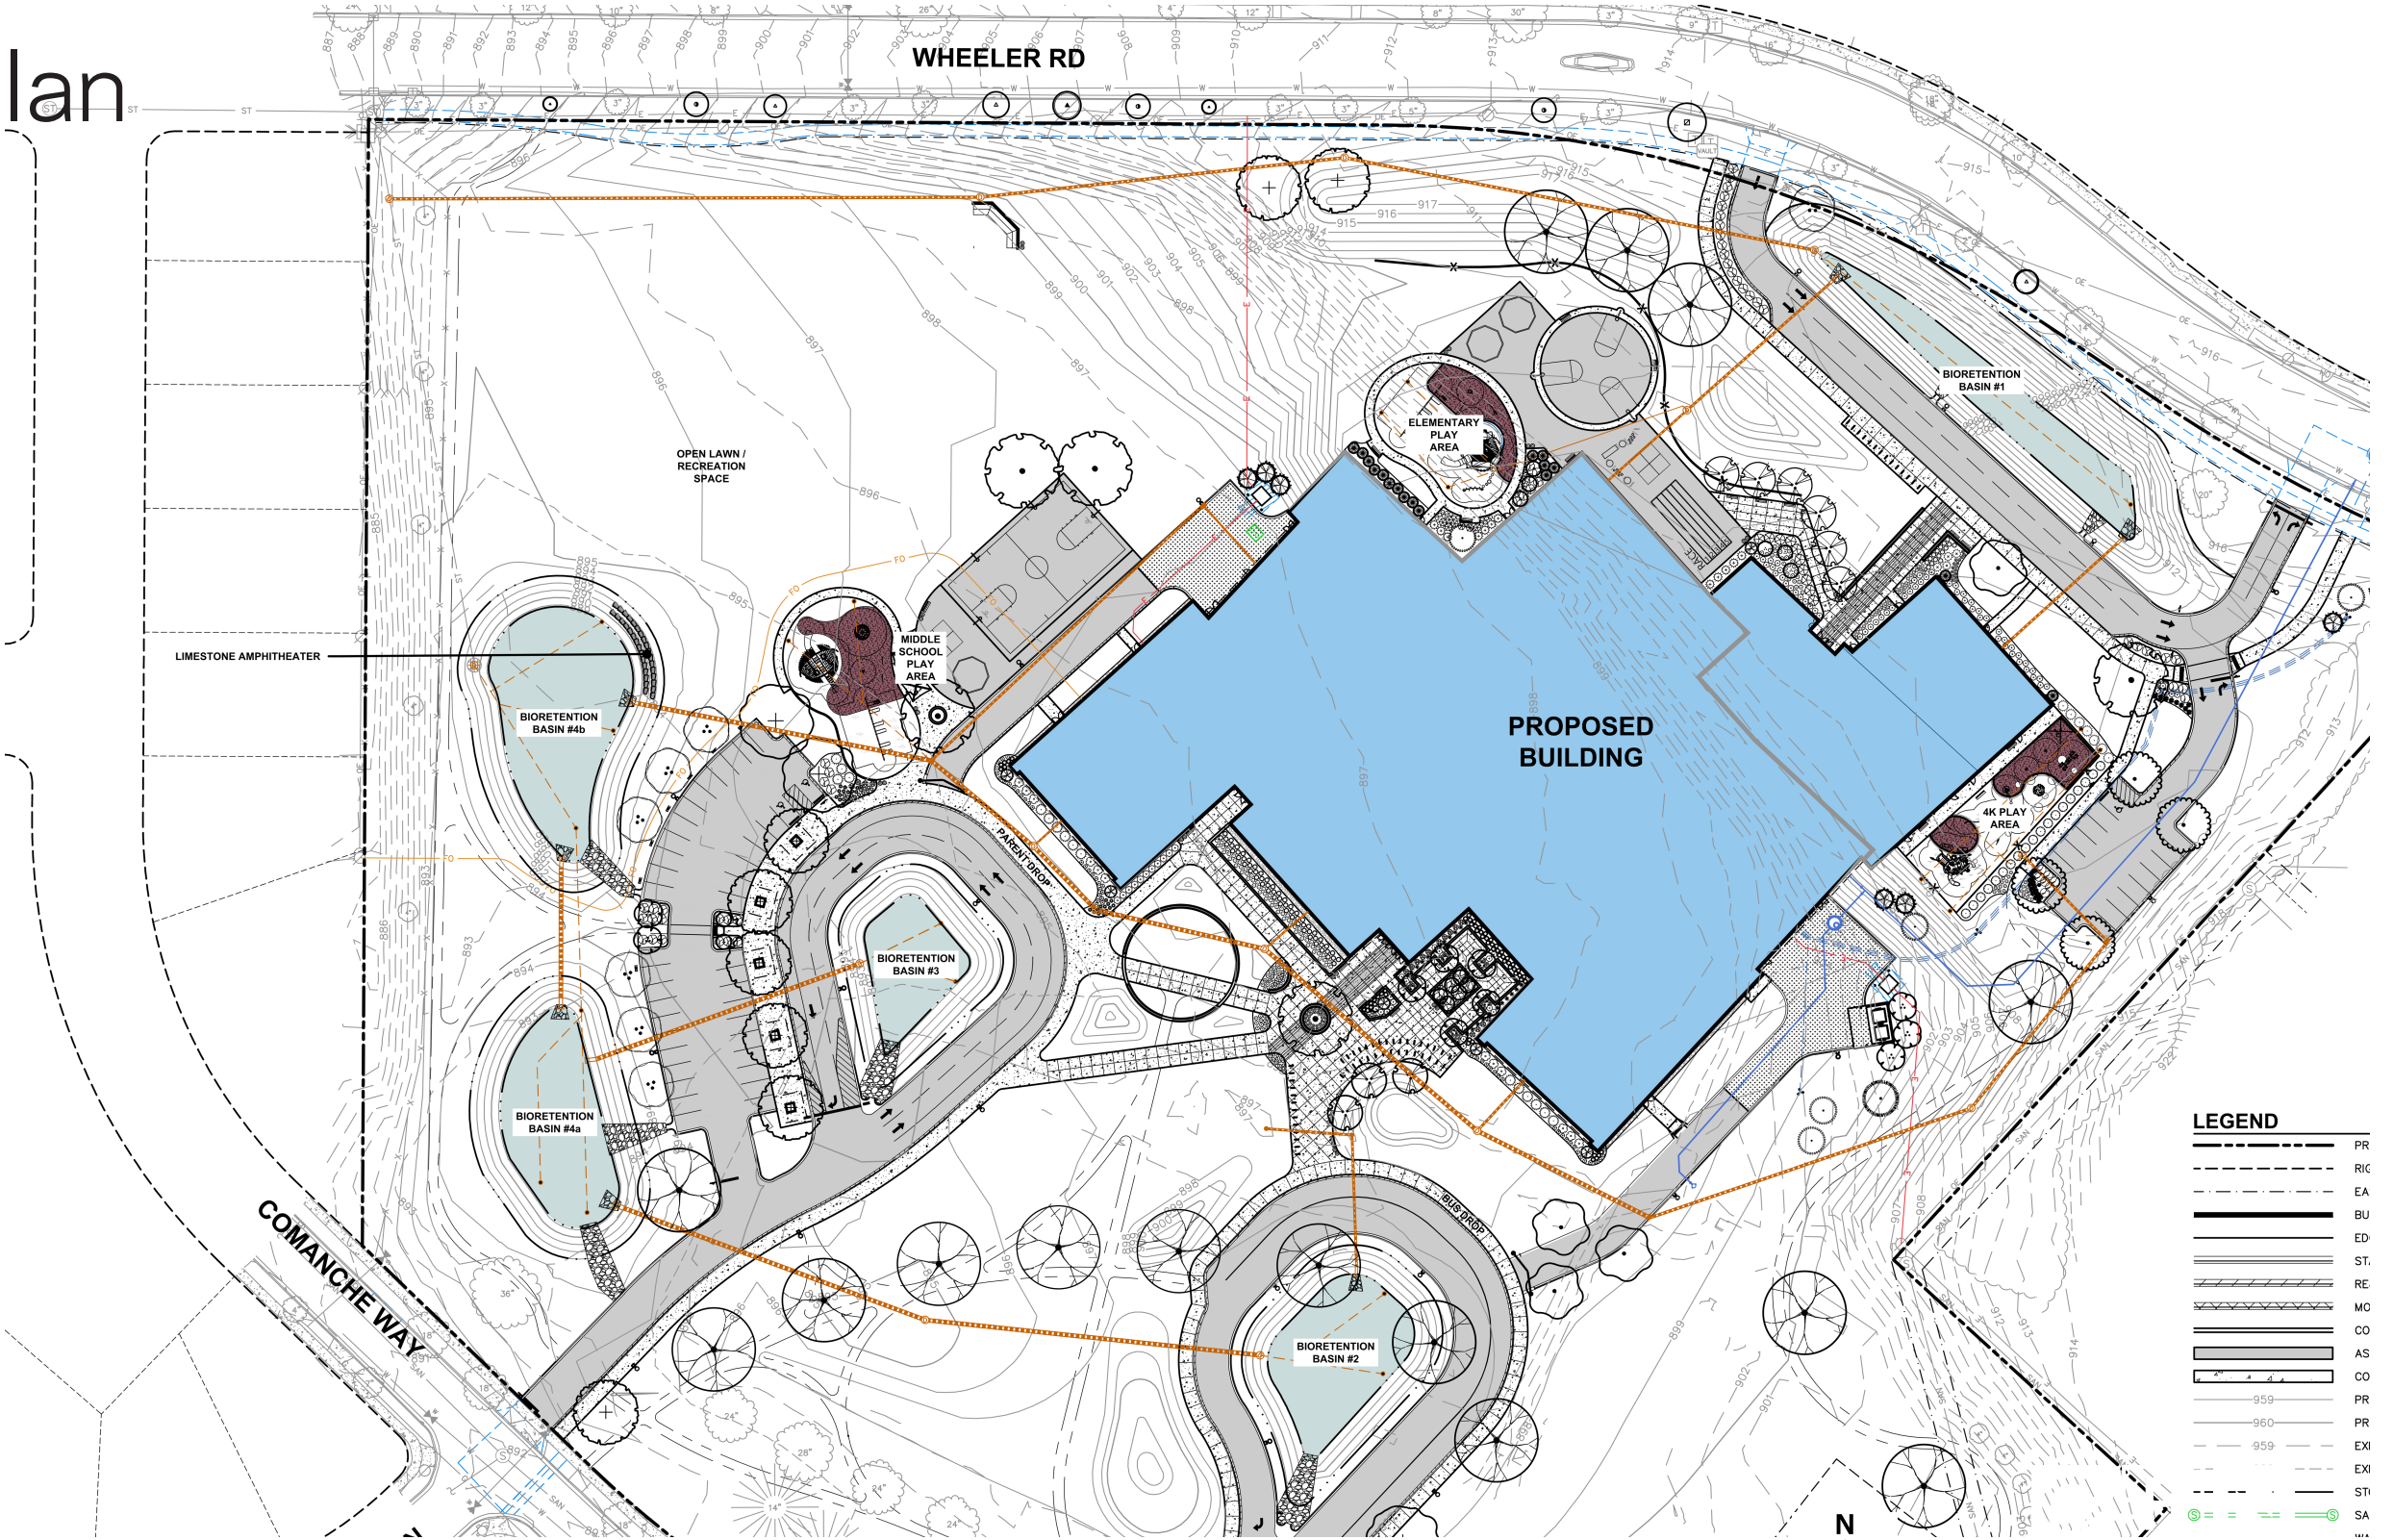

Floor Plan - Lower Level

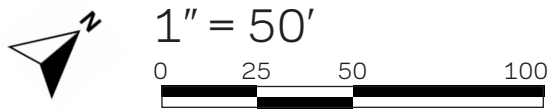


-  Black Hawk Middle School
-  Gompers Elementary School

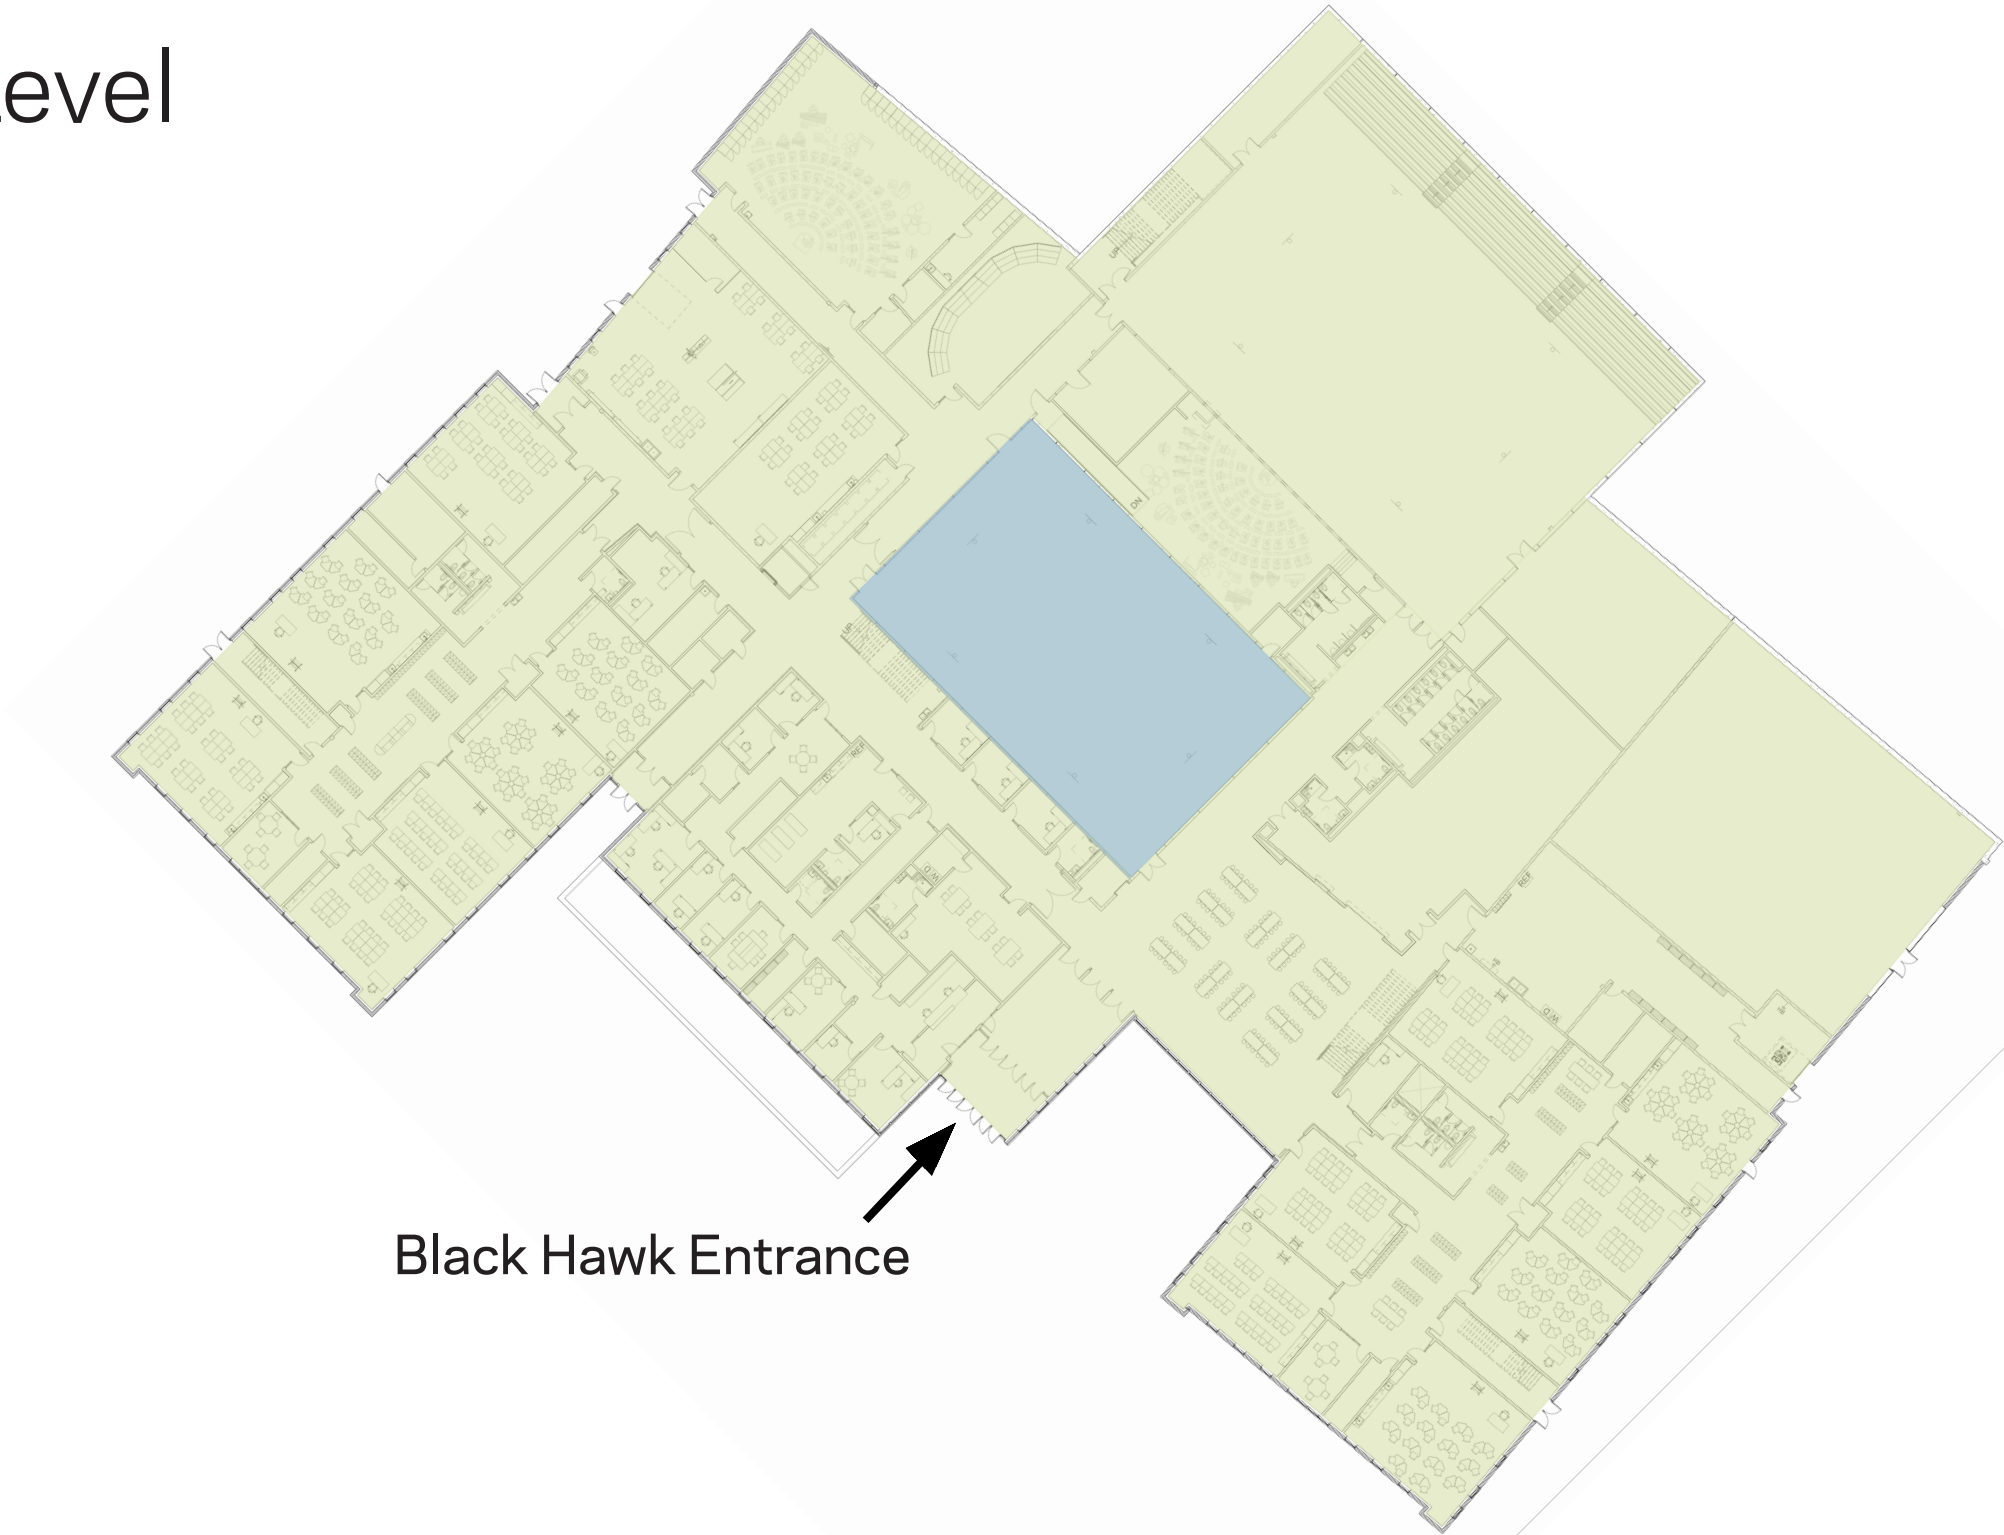


Black Hawk Entrance

Floor Plan - Upper Level


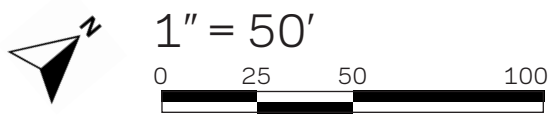


-  Black Hawk Middle School
-  Gompers Elementary School

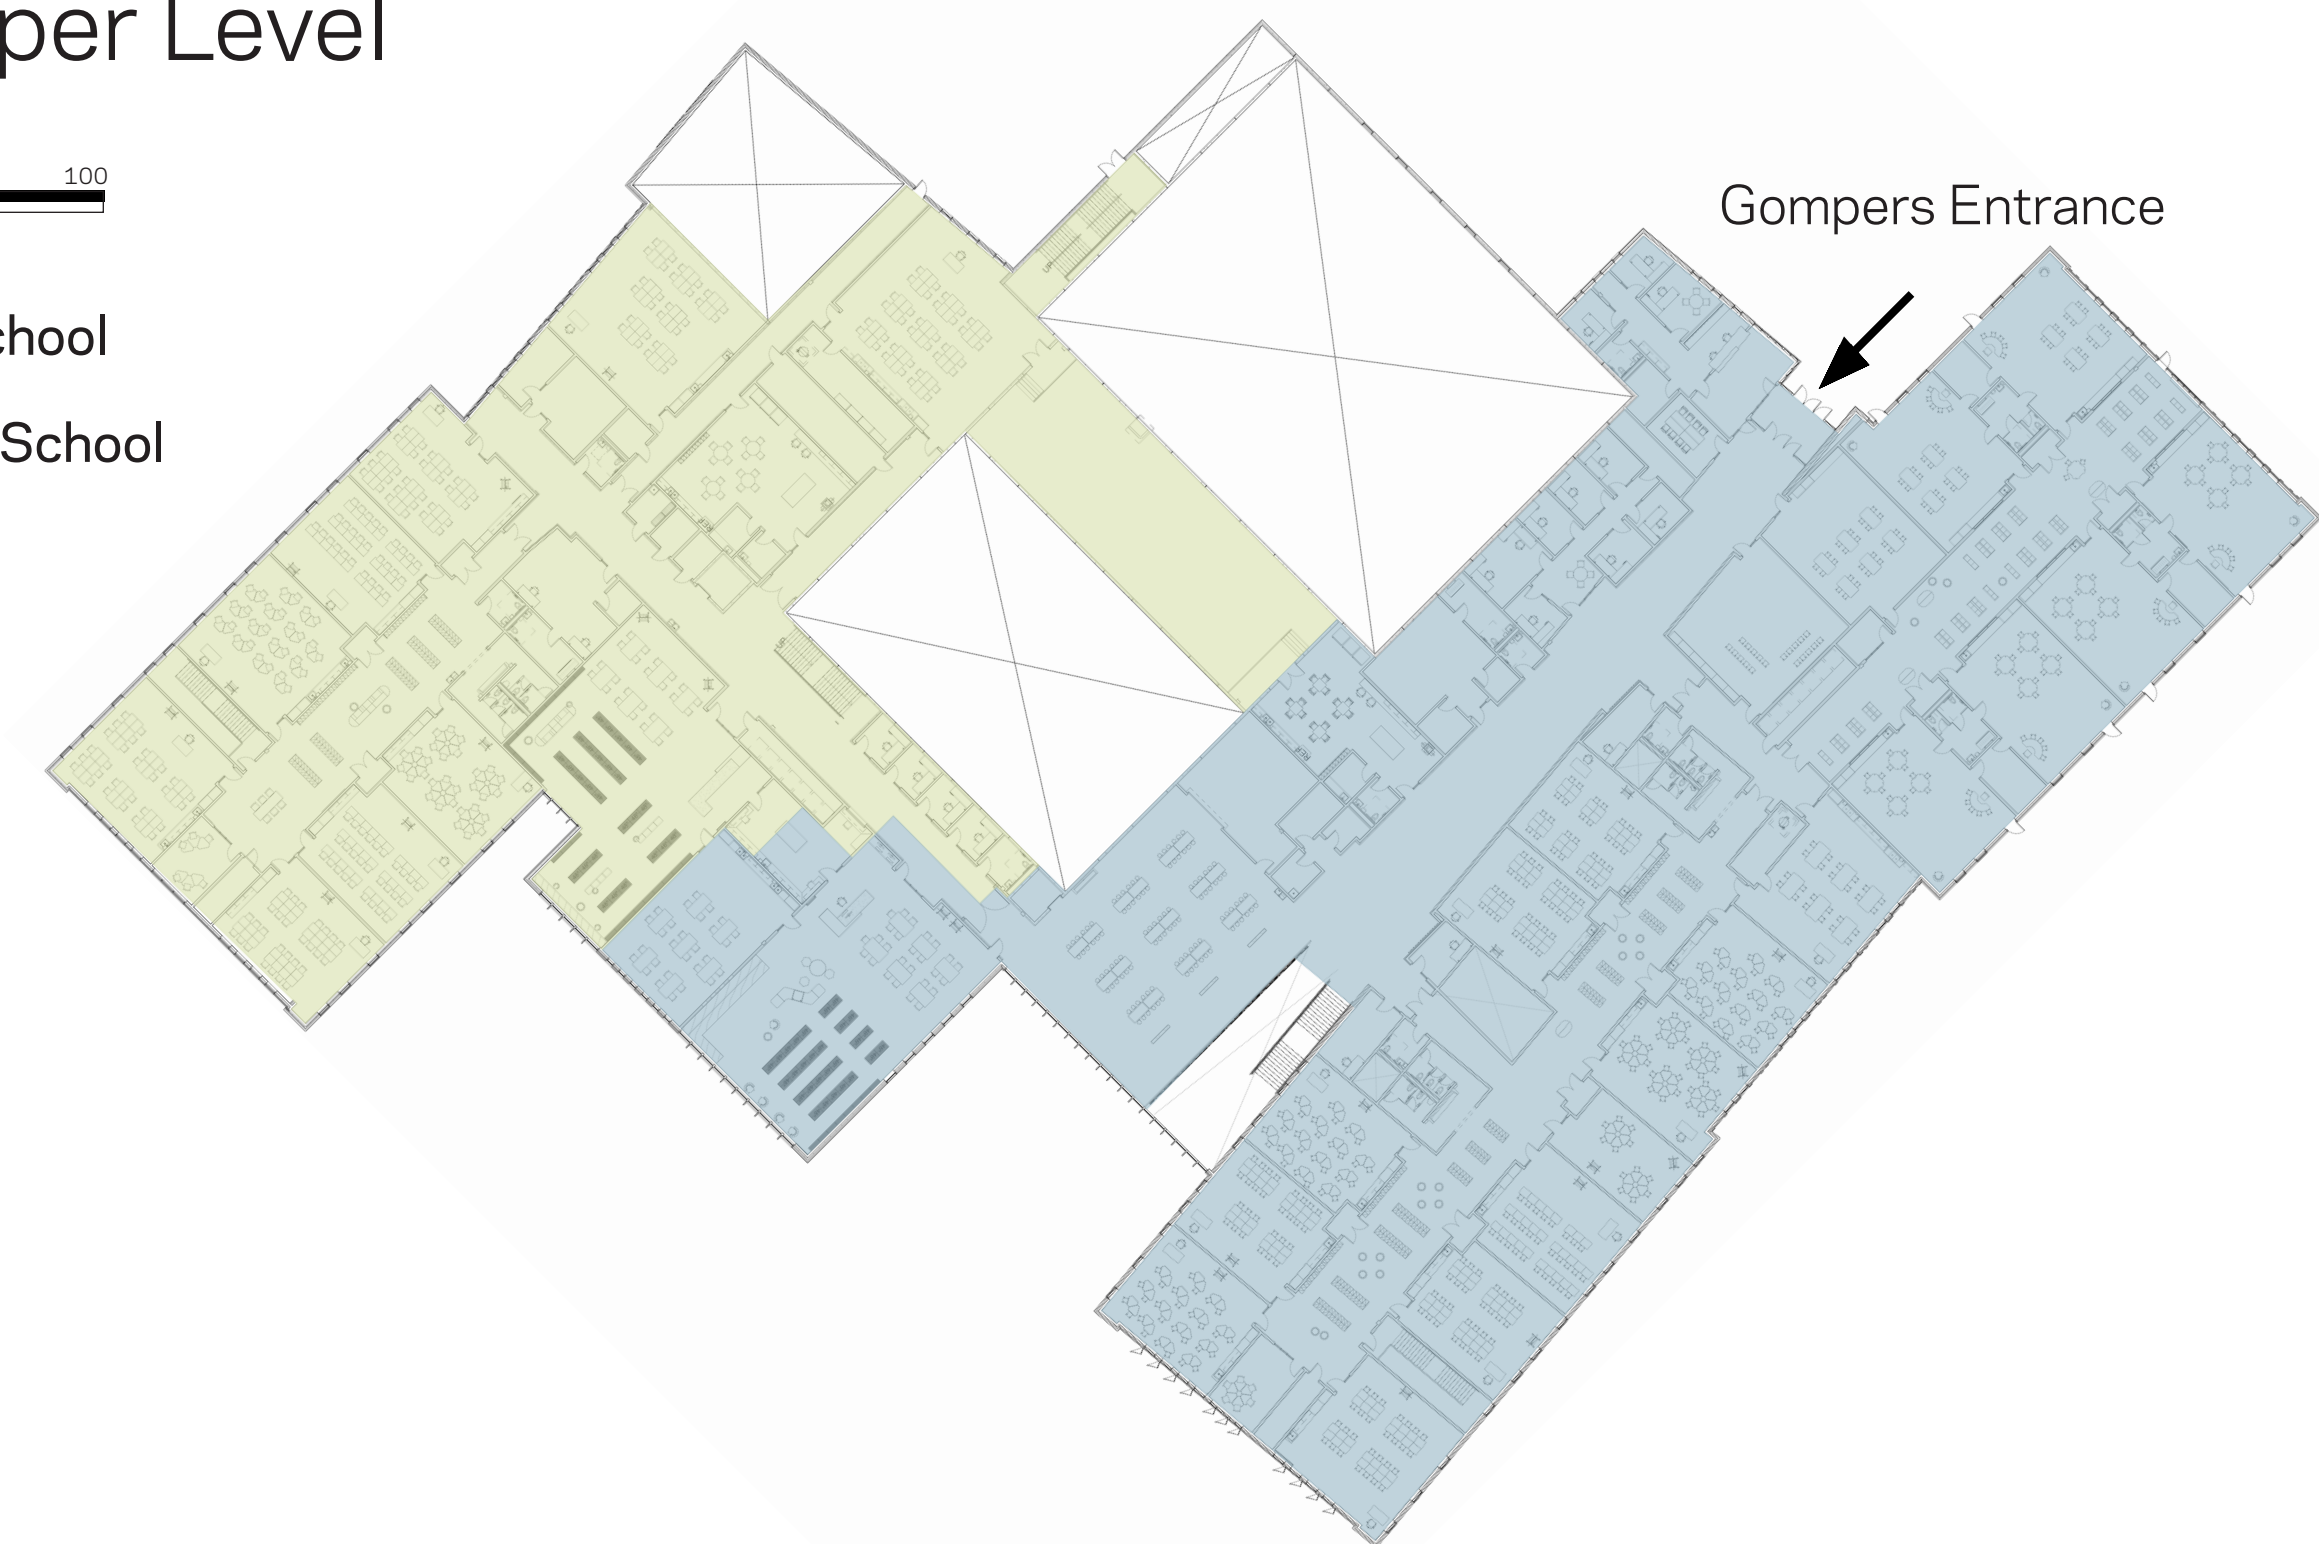


Elevation - N & S

1" = 30'

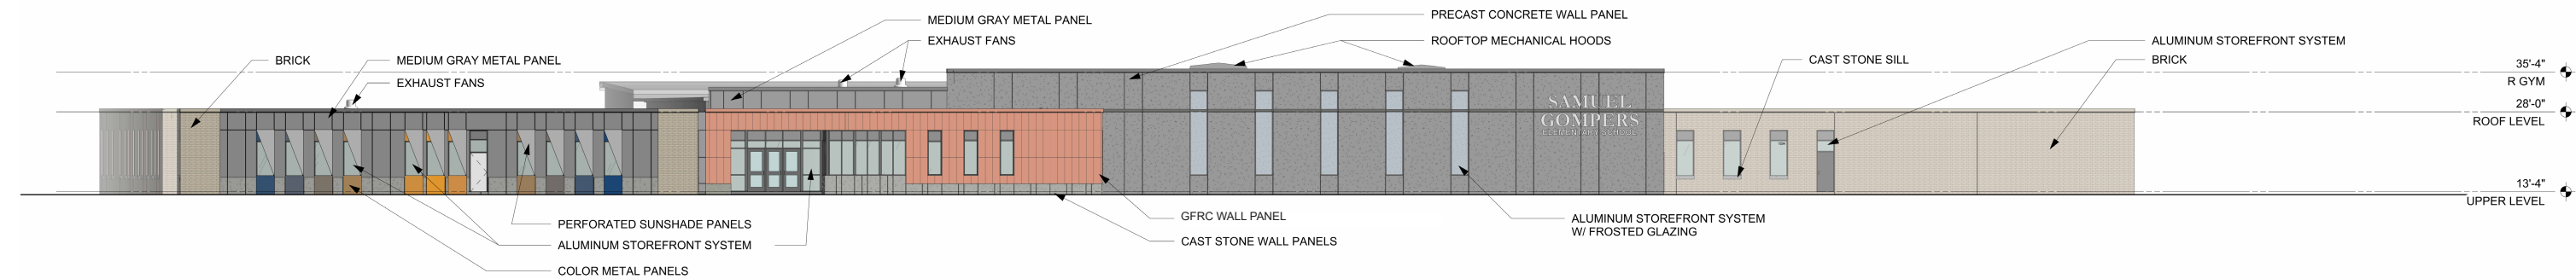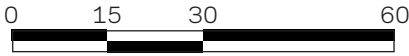



North

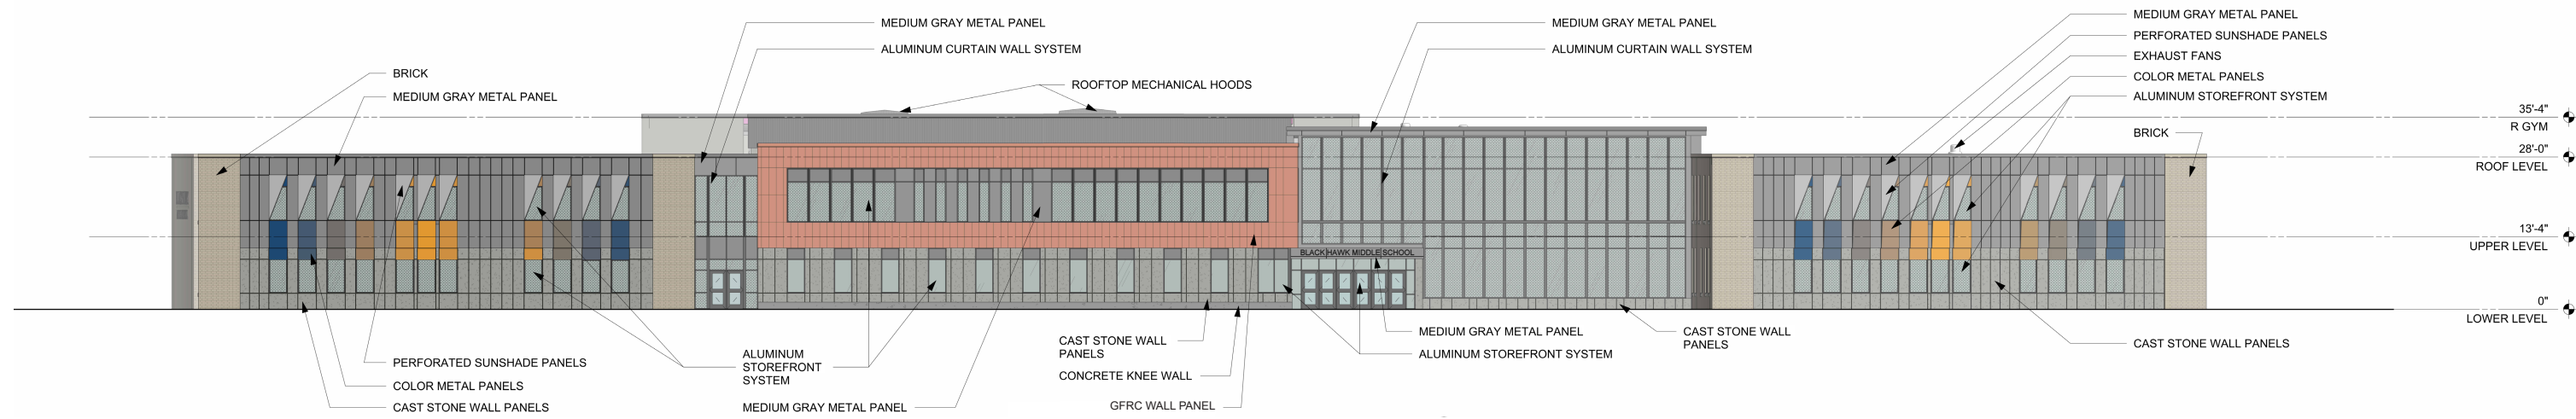


South

Elevation - N & S - Changes from Initial Final

1" = 30'

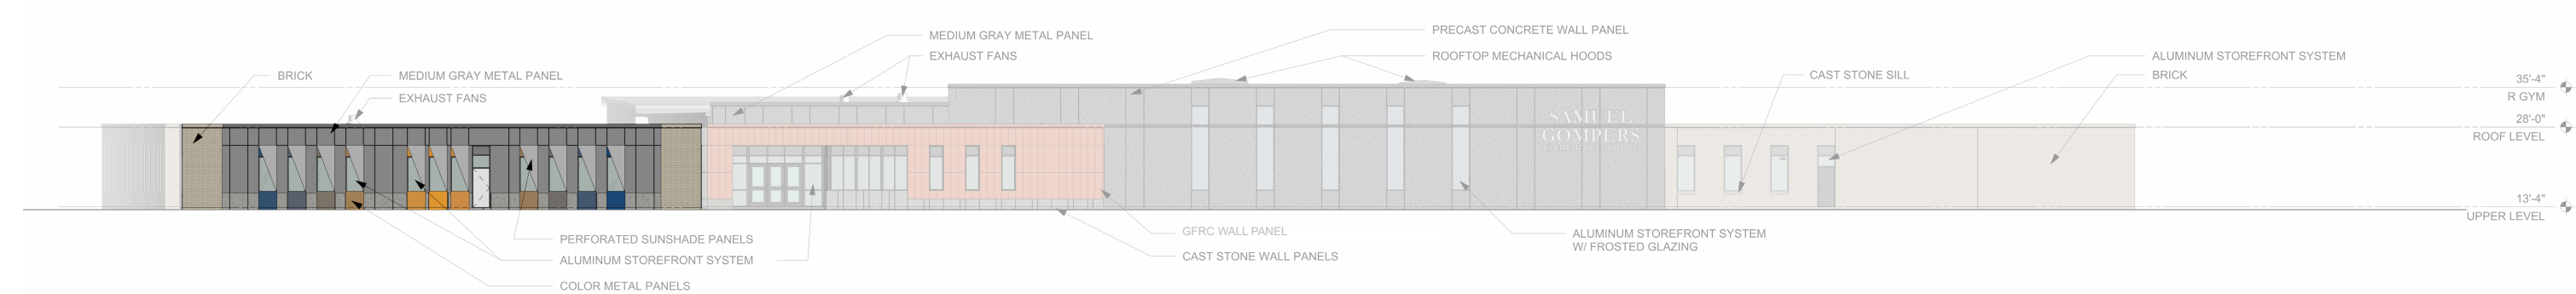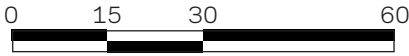



North

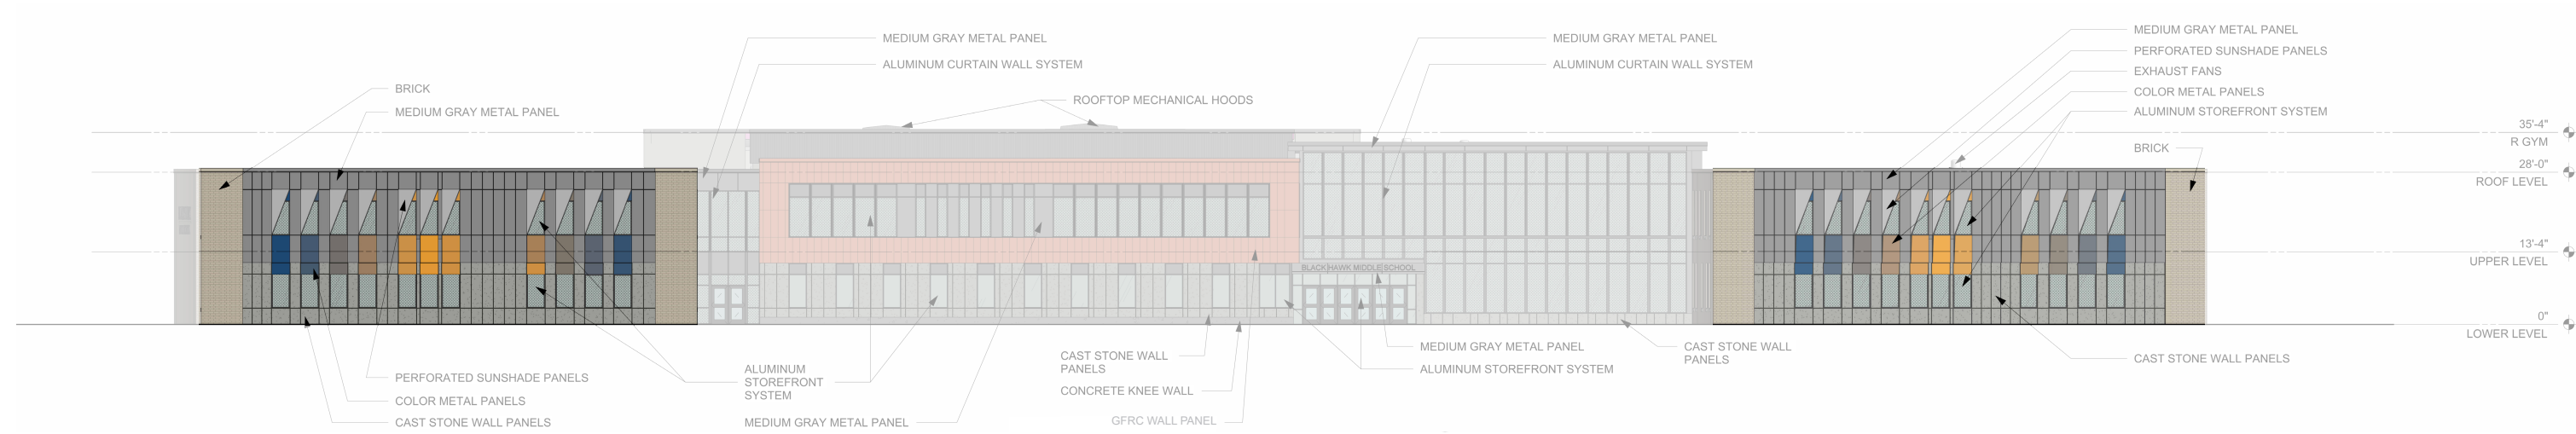


South

Elevation - E & W

1" = 30'

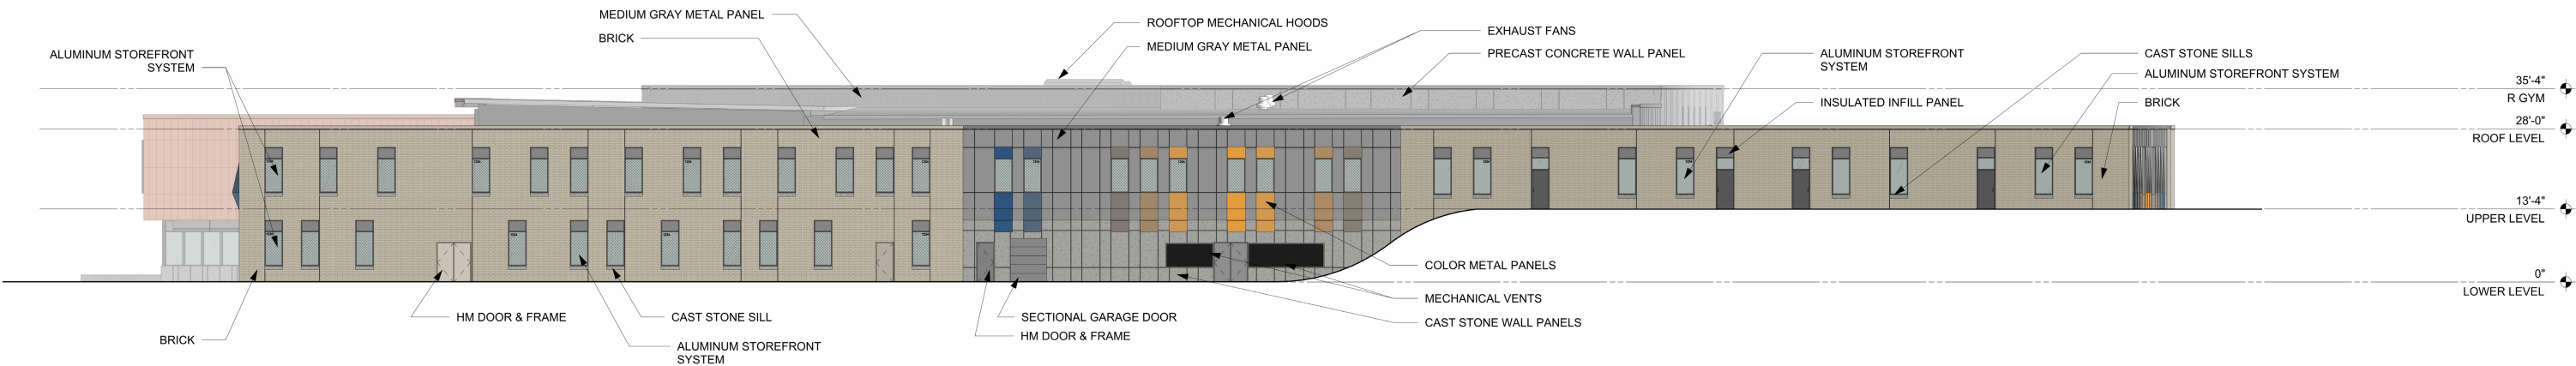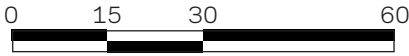



East

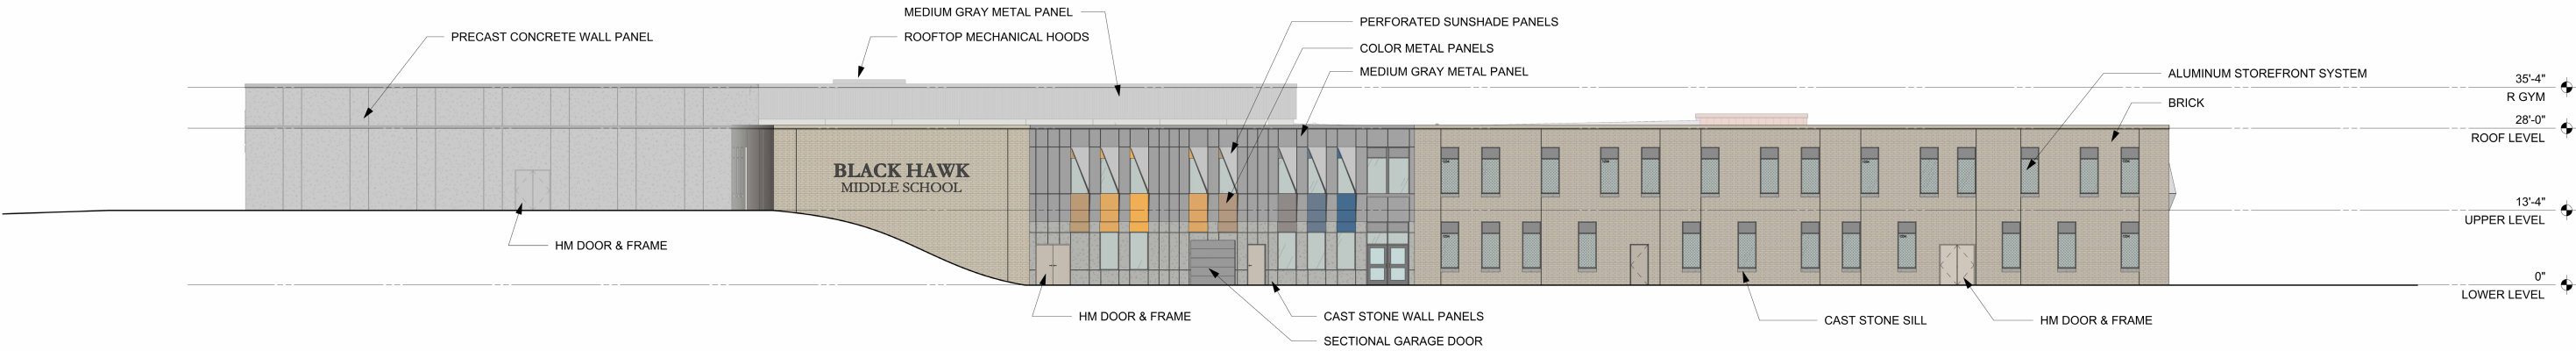


West

Elevation - E & W - Changes from Initial Final

1" = 30'

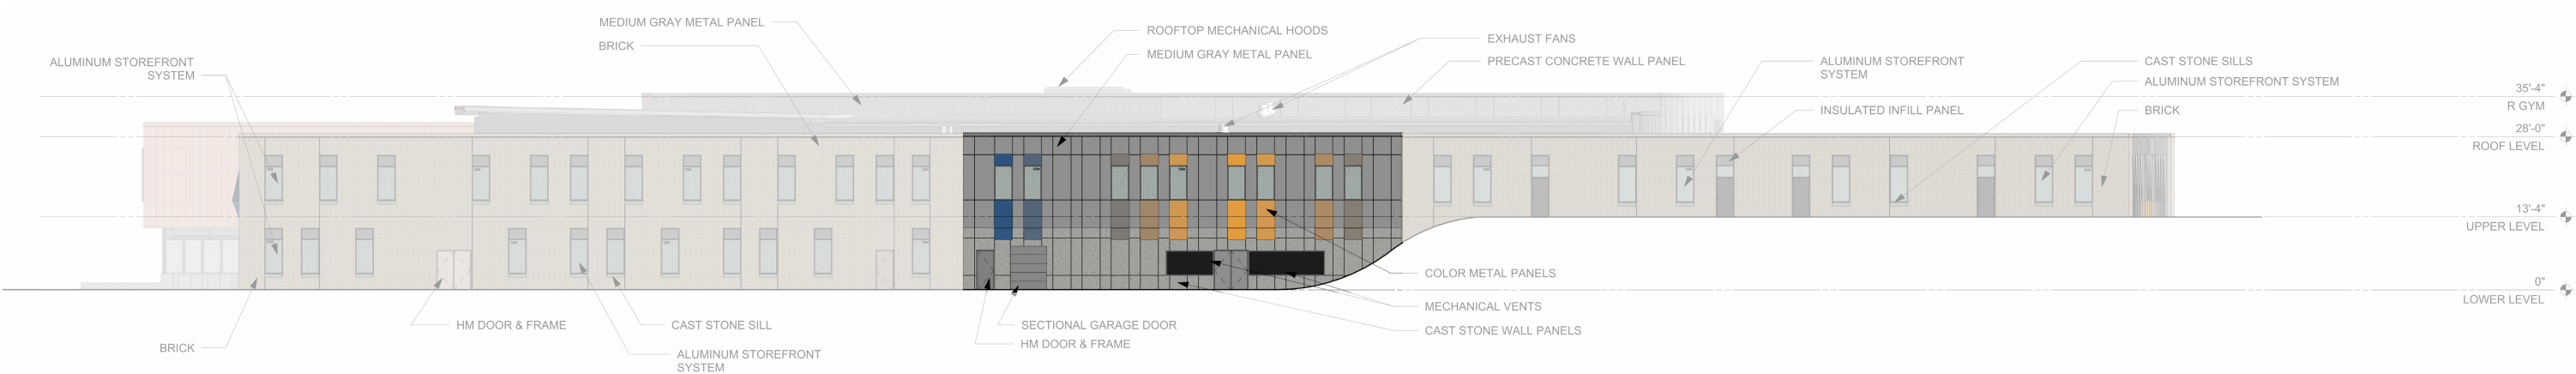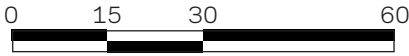

East

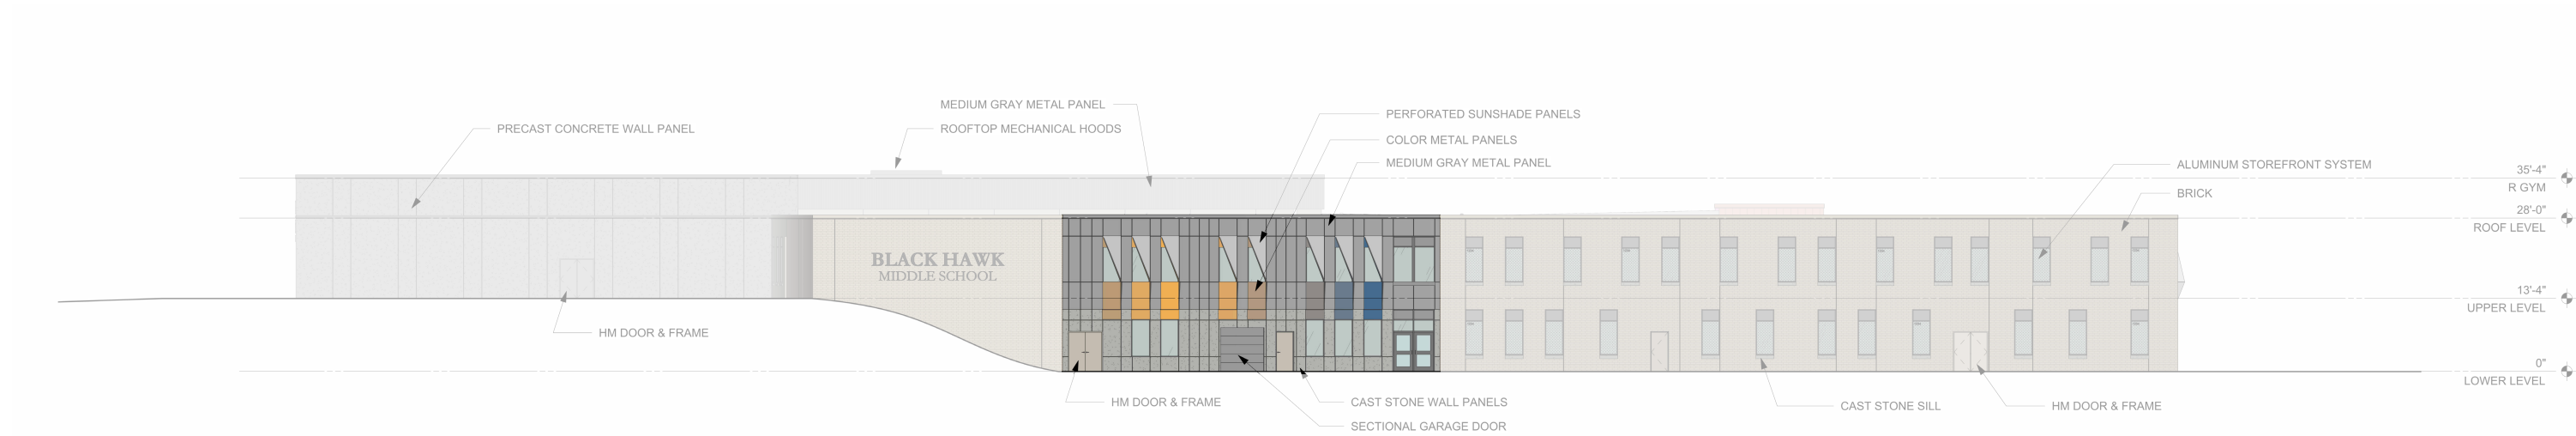

West

Perspective - SE



Perspective - SE



Panel Detail



Gompers ES Entrance



Black Hawk MS from Wheeler Rd.



Exterior Materials




Brick A:
Manufacturer: Glen Gery
Color: Cream White Wirecut




Aluminum Metal Panel



Reider Coraline GFRC Panel
Color: Ferro Light

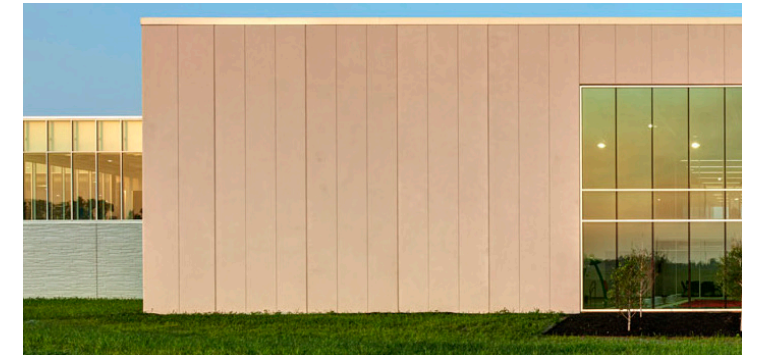

Precast Concrete Panels

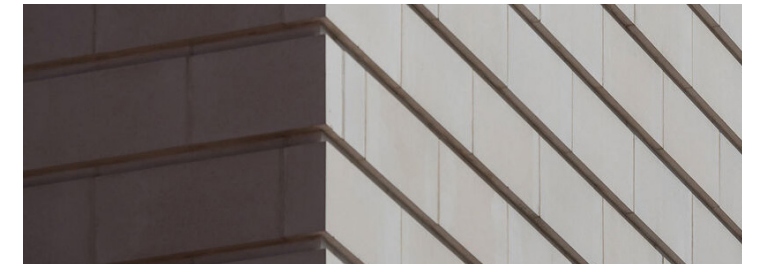

Thank You

