STORM SEWER REPAIRS		
PIPE SIZE	LENGTH (LF)	ESTIMATED COST
21"	202	$35,400.00
18X24"	679	$152,800.00
LATERALS	1	$400.00
MISC.	---	--
TOTAL	881	$188,600.00

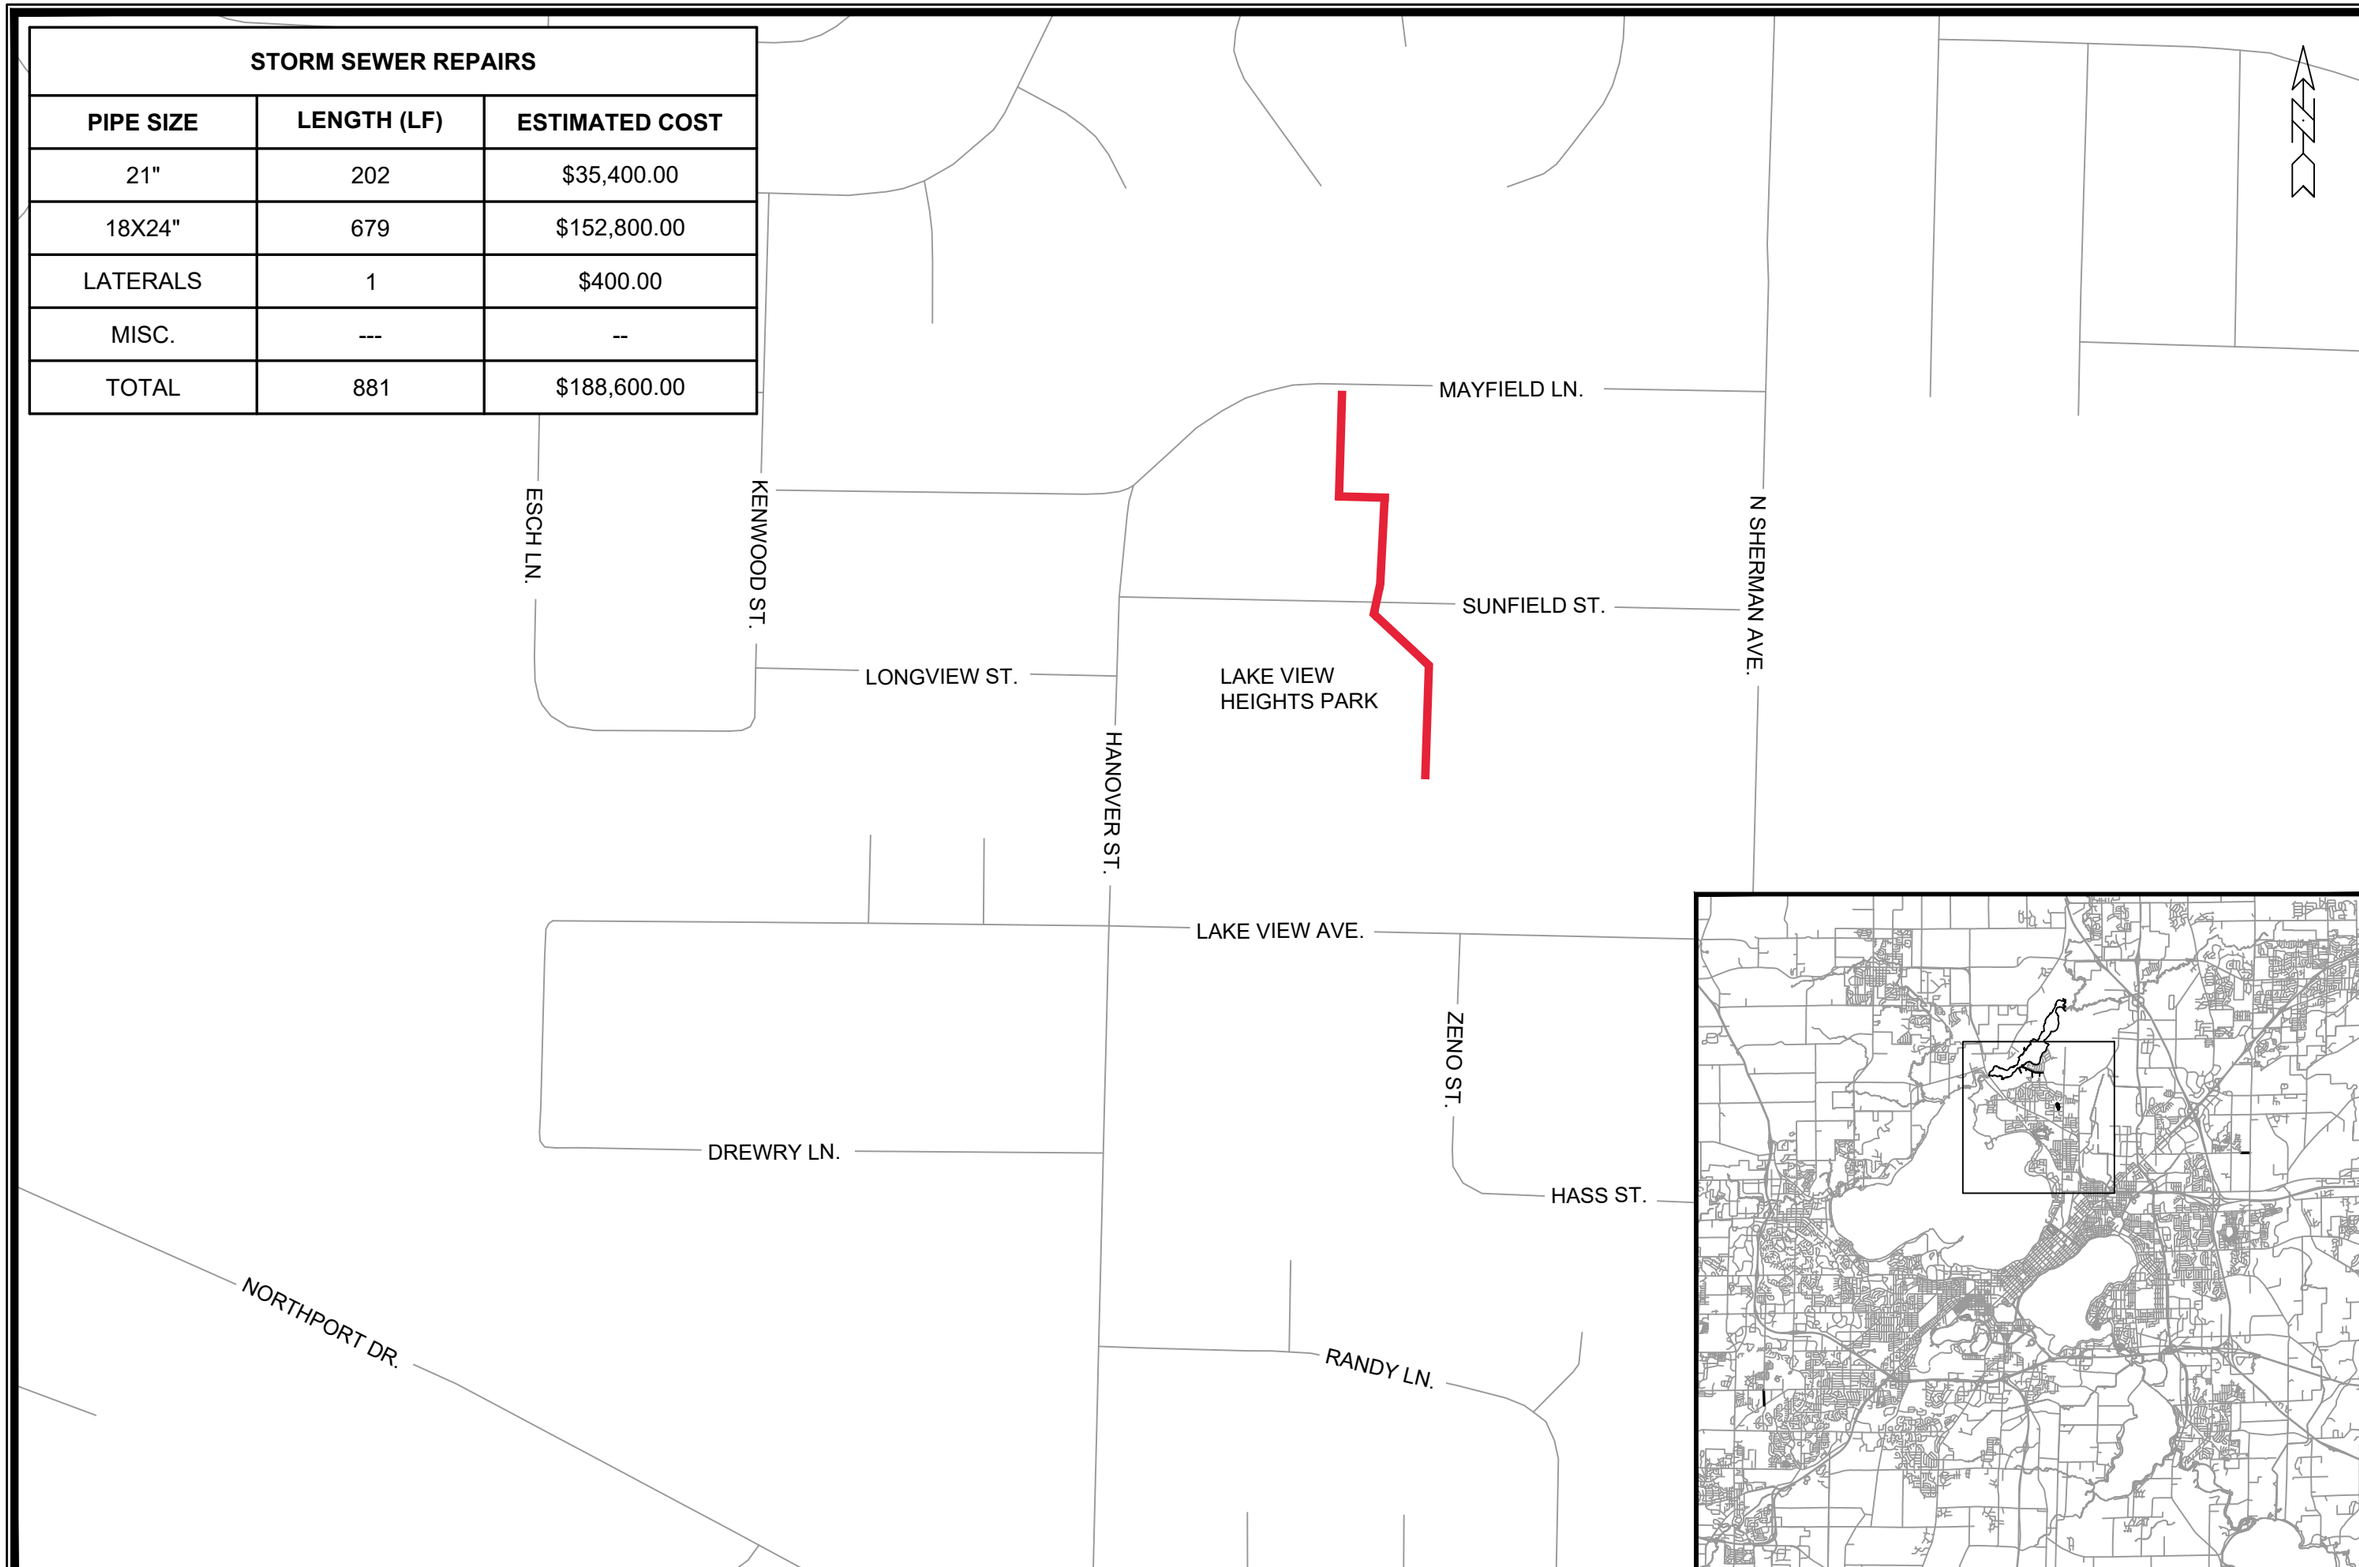

MARK	REVISION	DATE	BY
###	###	###	###
###	###	###	###
###	###	###	###
###	###	###	###

Designed By: EAC | Date: 12/29/2022 8:23 AM | Scale: NTS | M-2

14485

BPW PLAN - STORM SEWER REPAIRS

CIPP WET LINING REHABILITATION OF SANITARY SEWERS 2023 - WEST

MADISON, WI

CONTRACT NO: ###

F:\Encommon\Trenchless\2023 MH2MH\14485 - CIPP UV West P1\CAD\14485 (WEST) BPW Map.dwg

14485

M-2