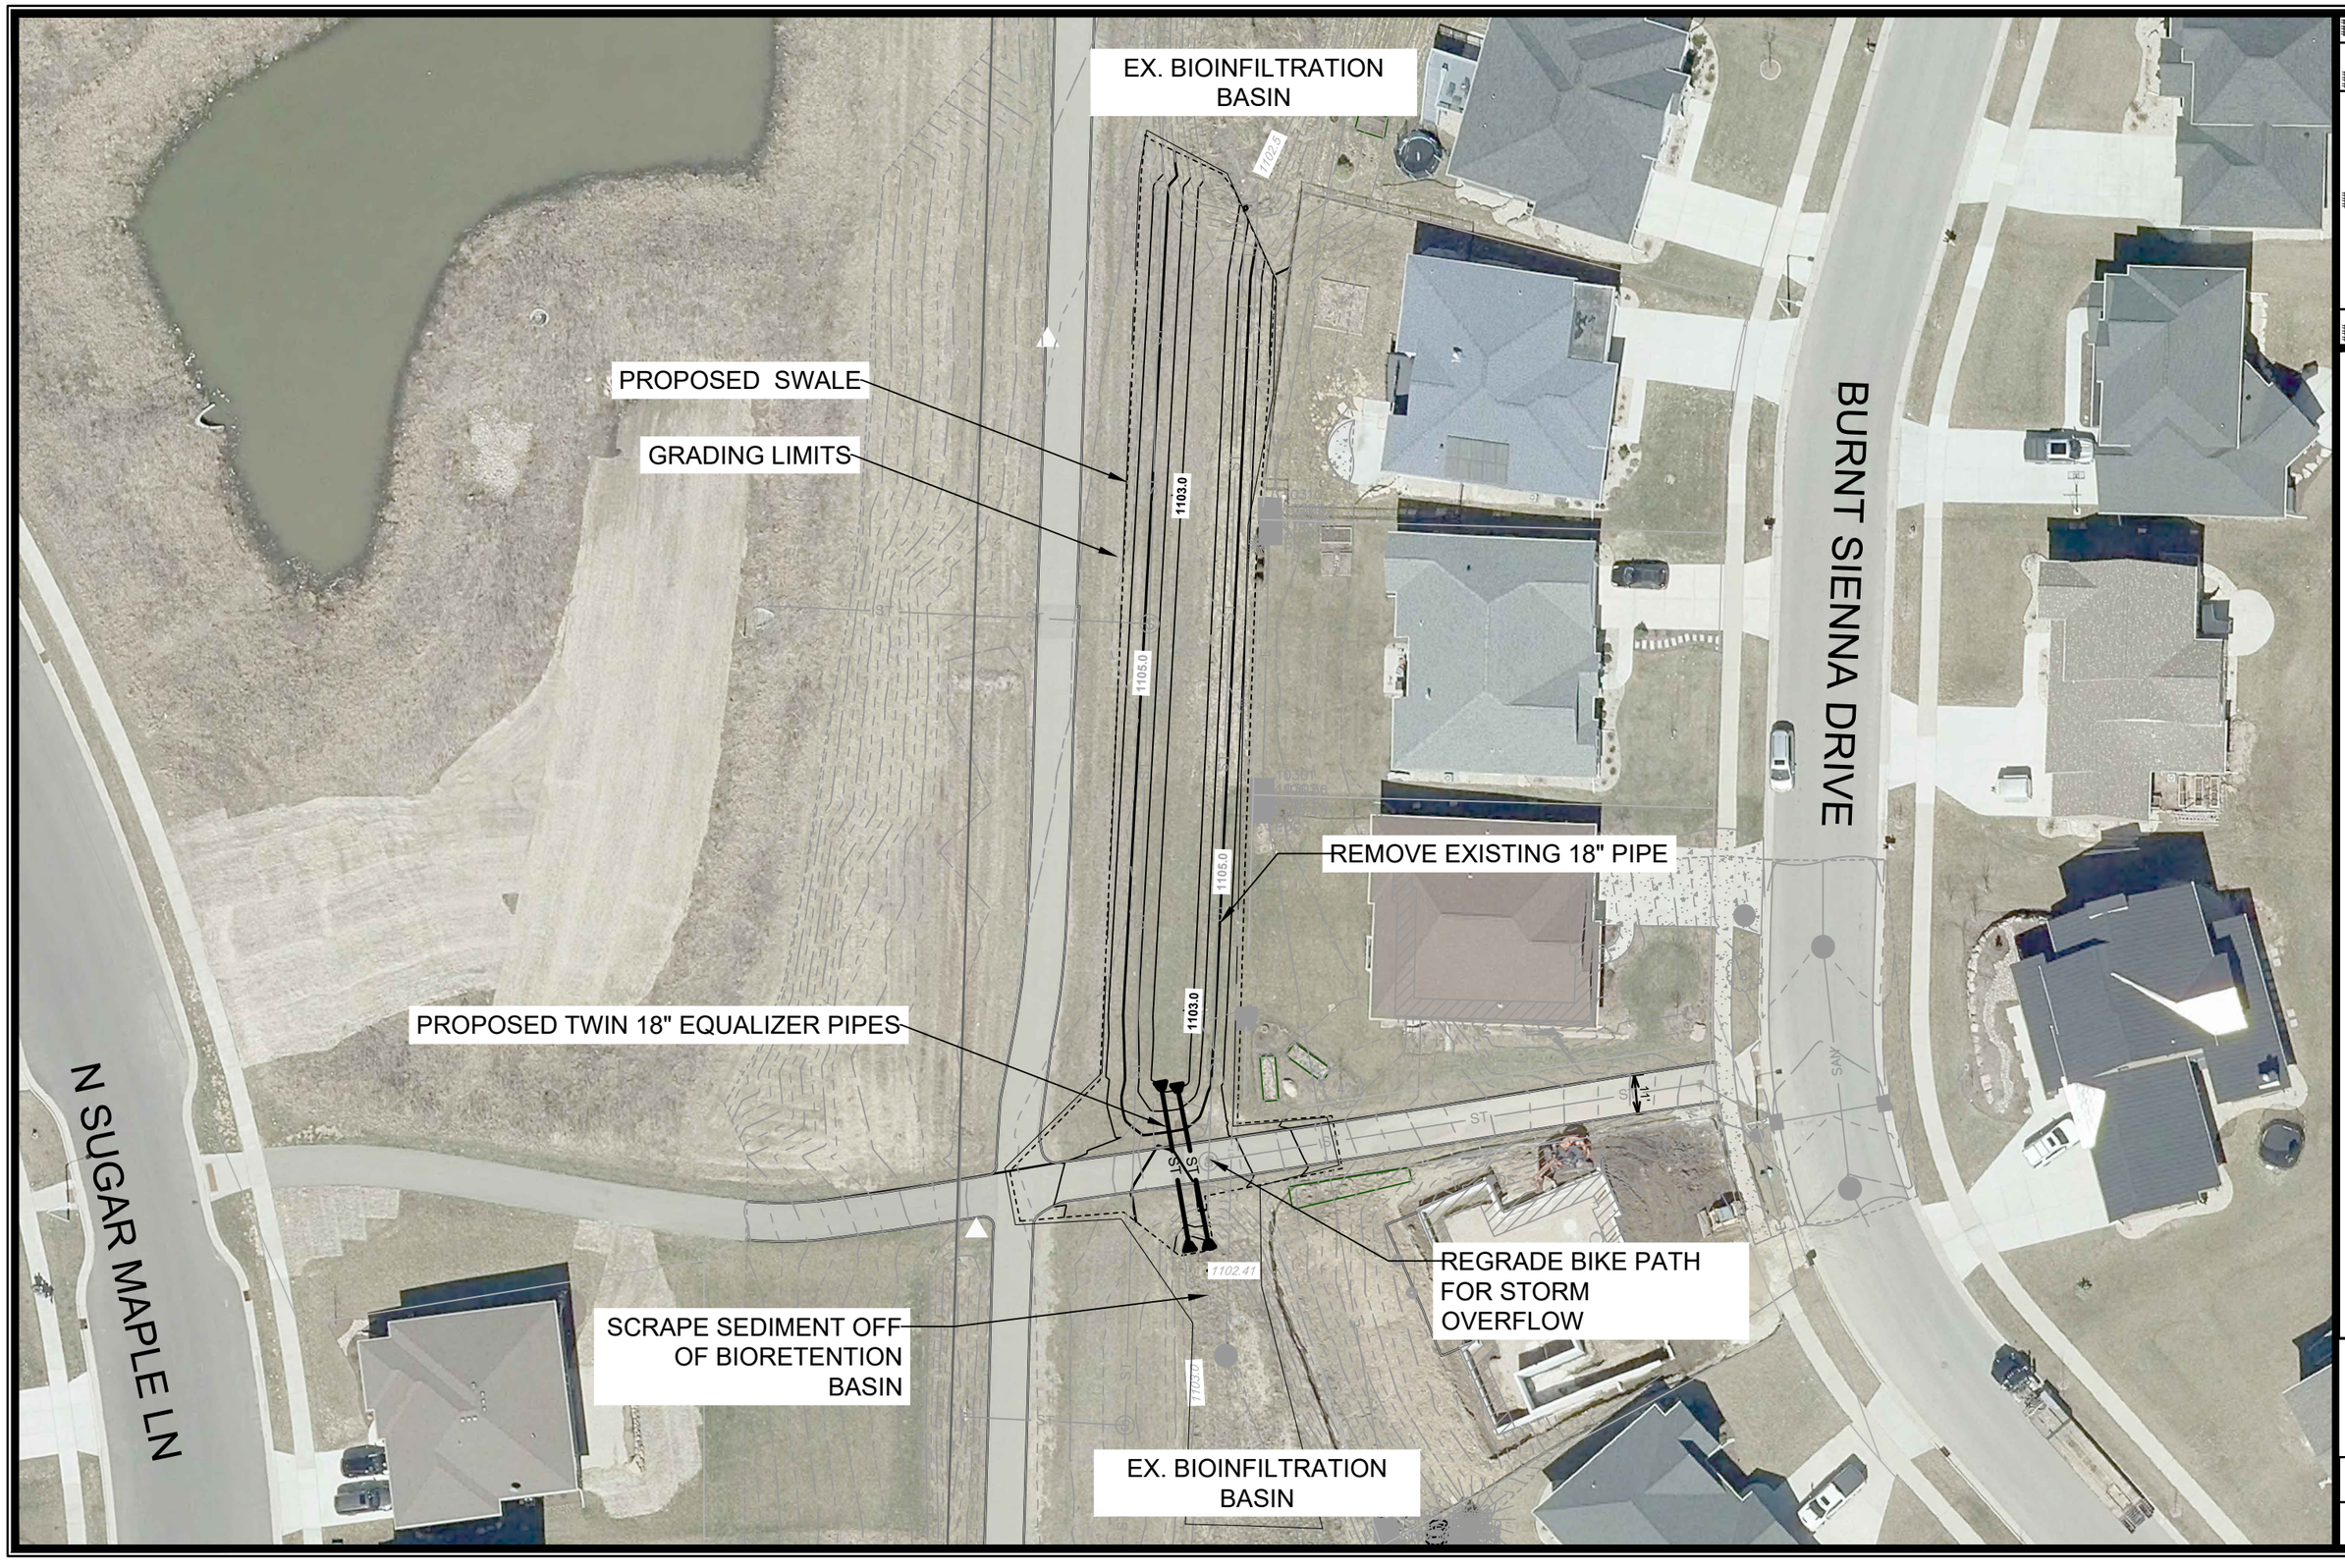

MARK	REVISION	DATE	BY
###	###	###	###
###	###	###	###
###	###	###	###
###	###	###	###

Designed By: SCL
Date: 6/23/2026 9:29 AM
Scale: 1:40

15960

15960

1

BPW EXHIBIT DRAFT PLAN

WILLOWS BIOBASIN REPAIR

MADISON, WI

CONTRACT NO: 9733

M:\DESIGN\Projects\15960\CAD\Storm\15960SBPWExhibit.dwg