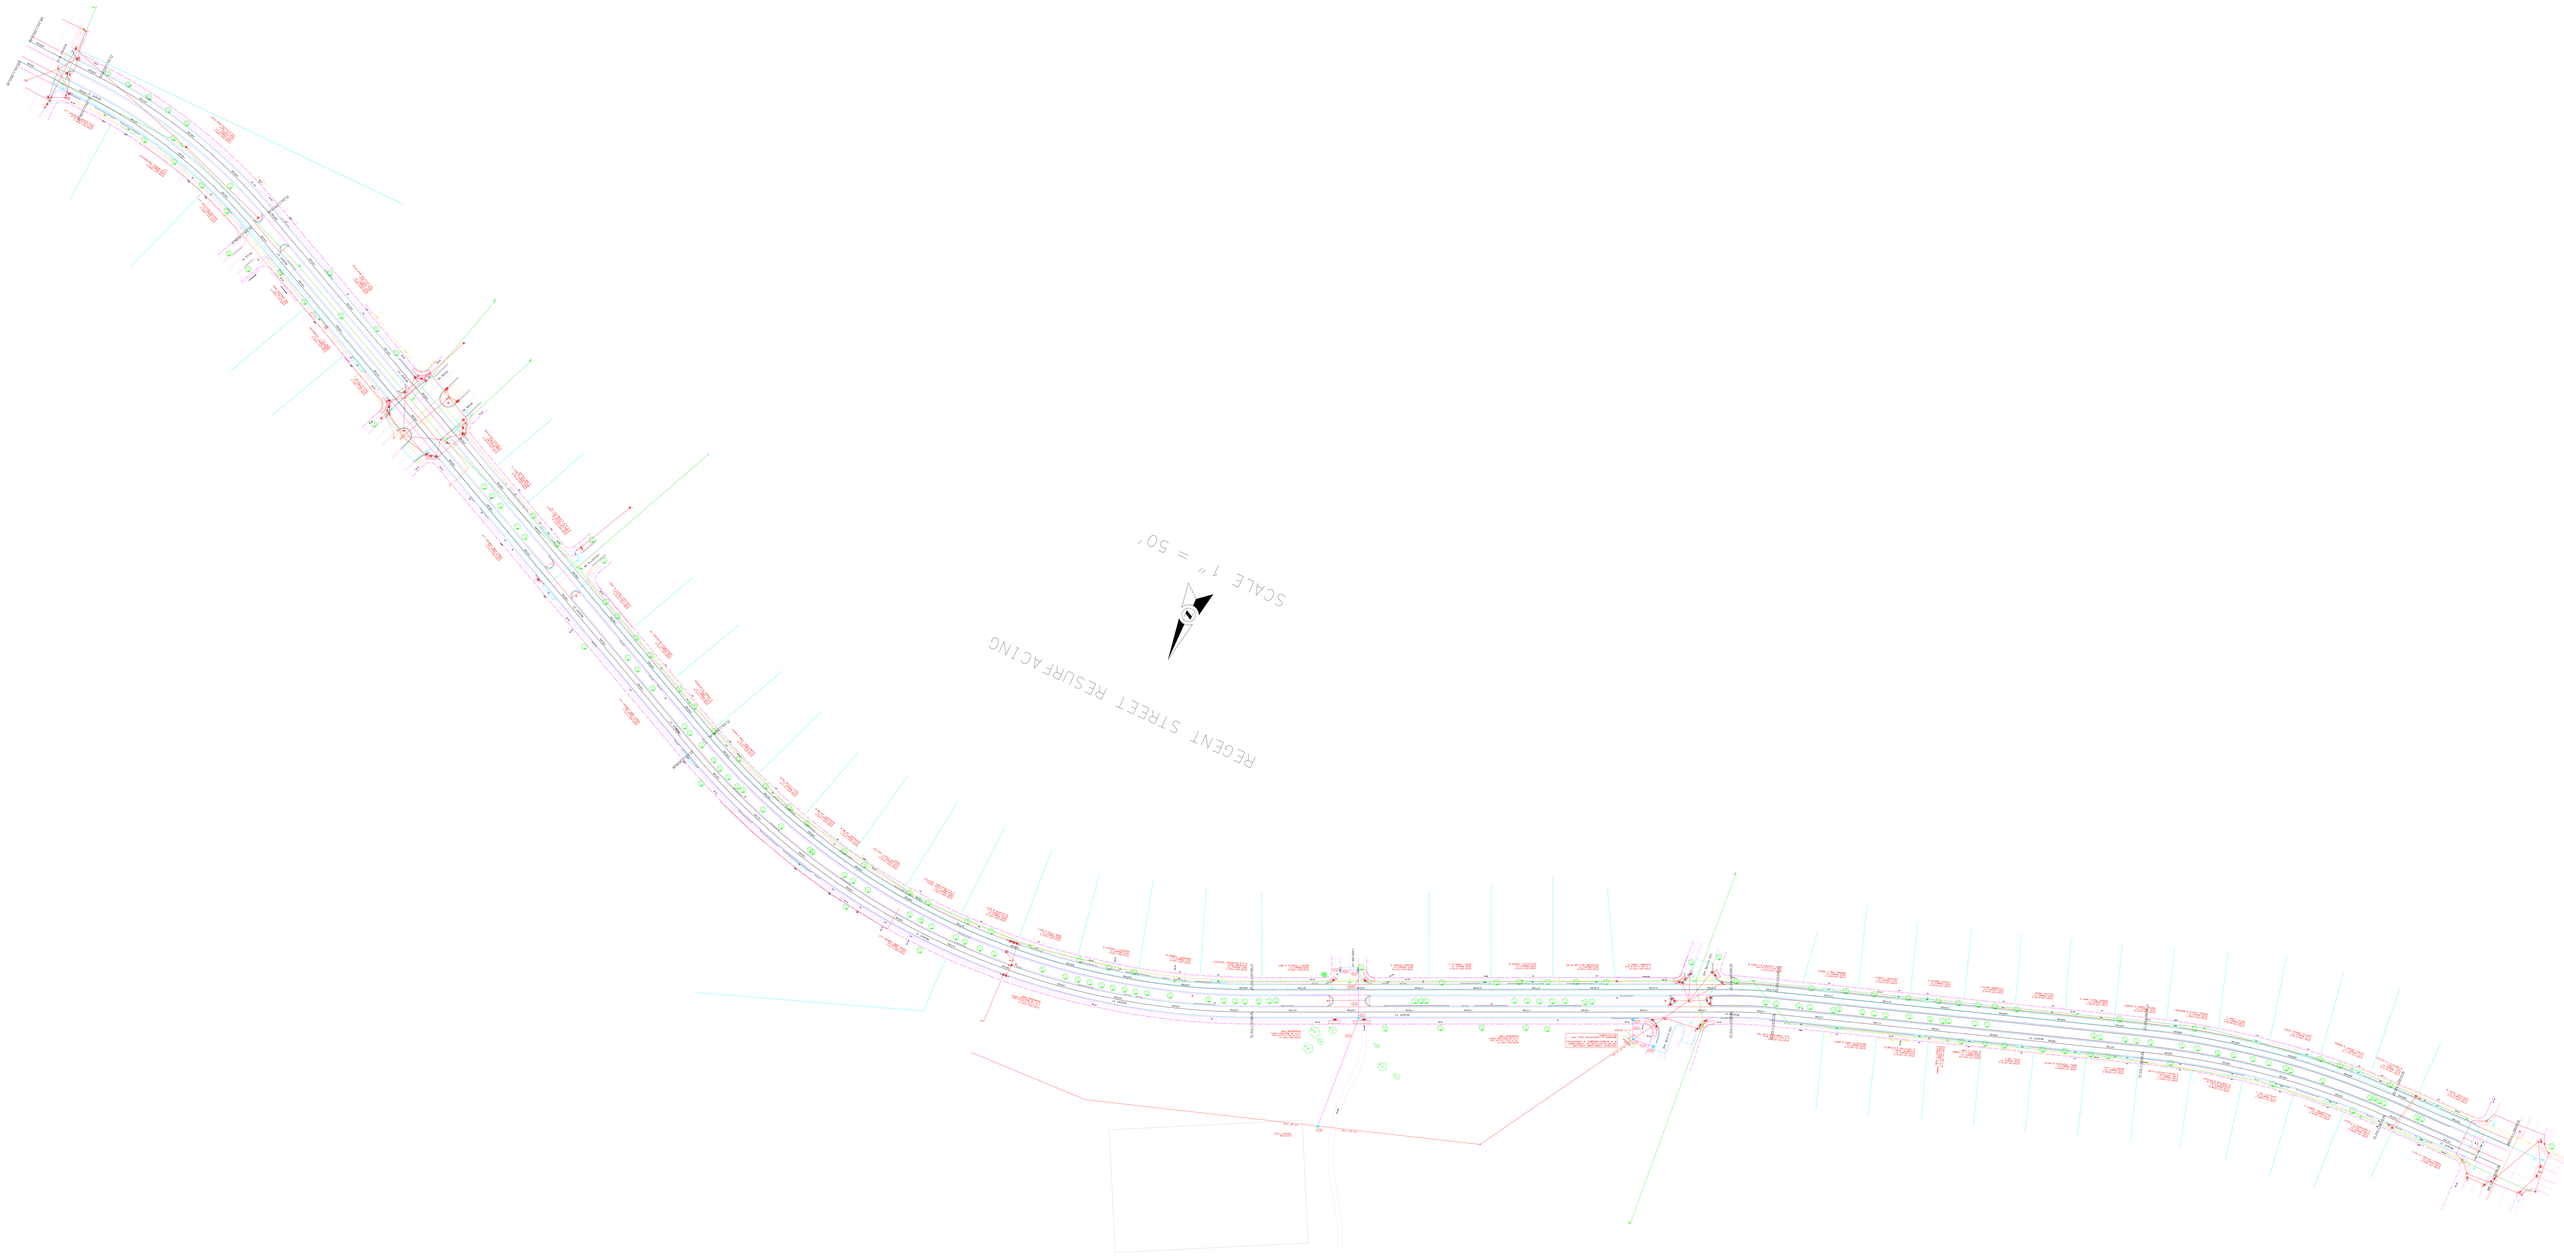
SCALE 1" = 50'
REGENT STREET RESURFACING