STREET PLANT VALUE
CURB, SIDEWALK AND DRIVE APRON WORK ONLY

54-58 FARWELL STREET CSM
53B2145

STREET

Description	From	To	Quantity	Unit	Unit Cost	Total Cost
FARWELL STREET	**S INGERSOLL ST**	**380 FT NE**	380	LF	$ 36.91	$ 14,025.00
SIDEWALK, CURB, PAVEMENT PATCH						
MS LINK NO. 2793						
GRAND TOTAL COST						$ 14,025.00

TOTAL STREET IMPROVEMENTS $ 14,025.00

Prepared By: JD
Date: 10/27/2008

f:\enroot\priv_cont\contract finalization\schedule a\streets\2145 sidewalk curb Schedule A.xls

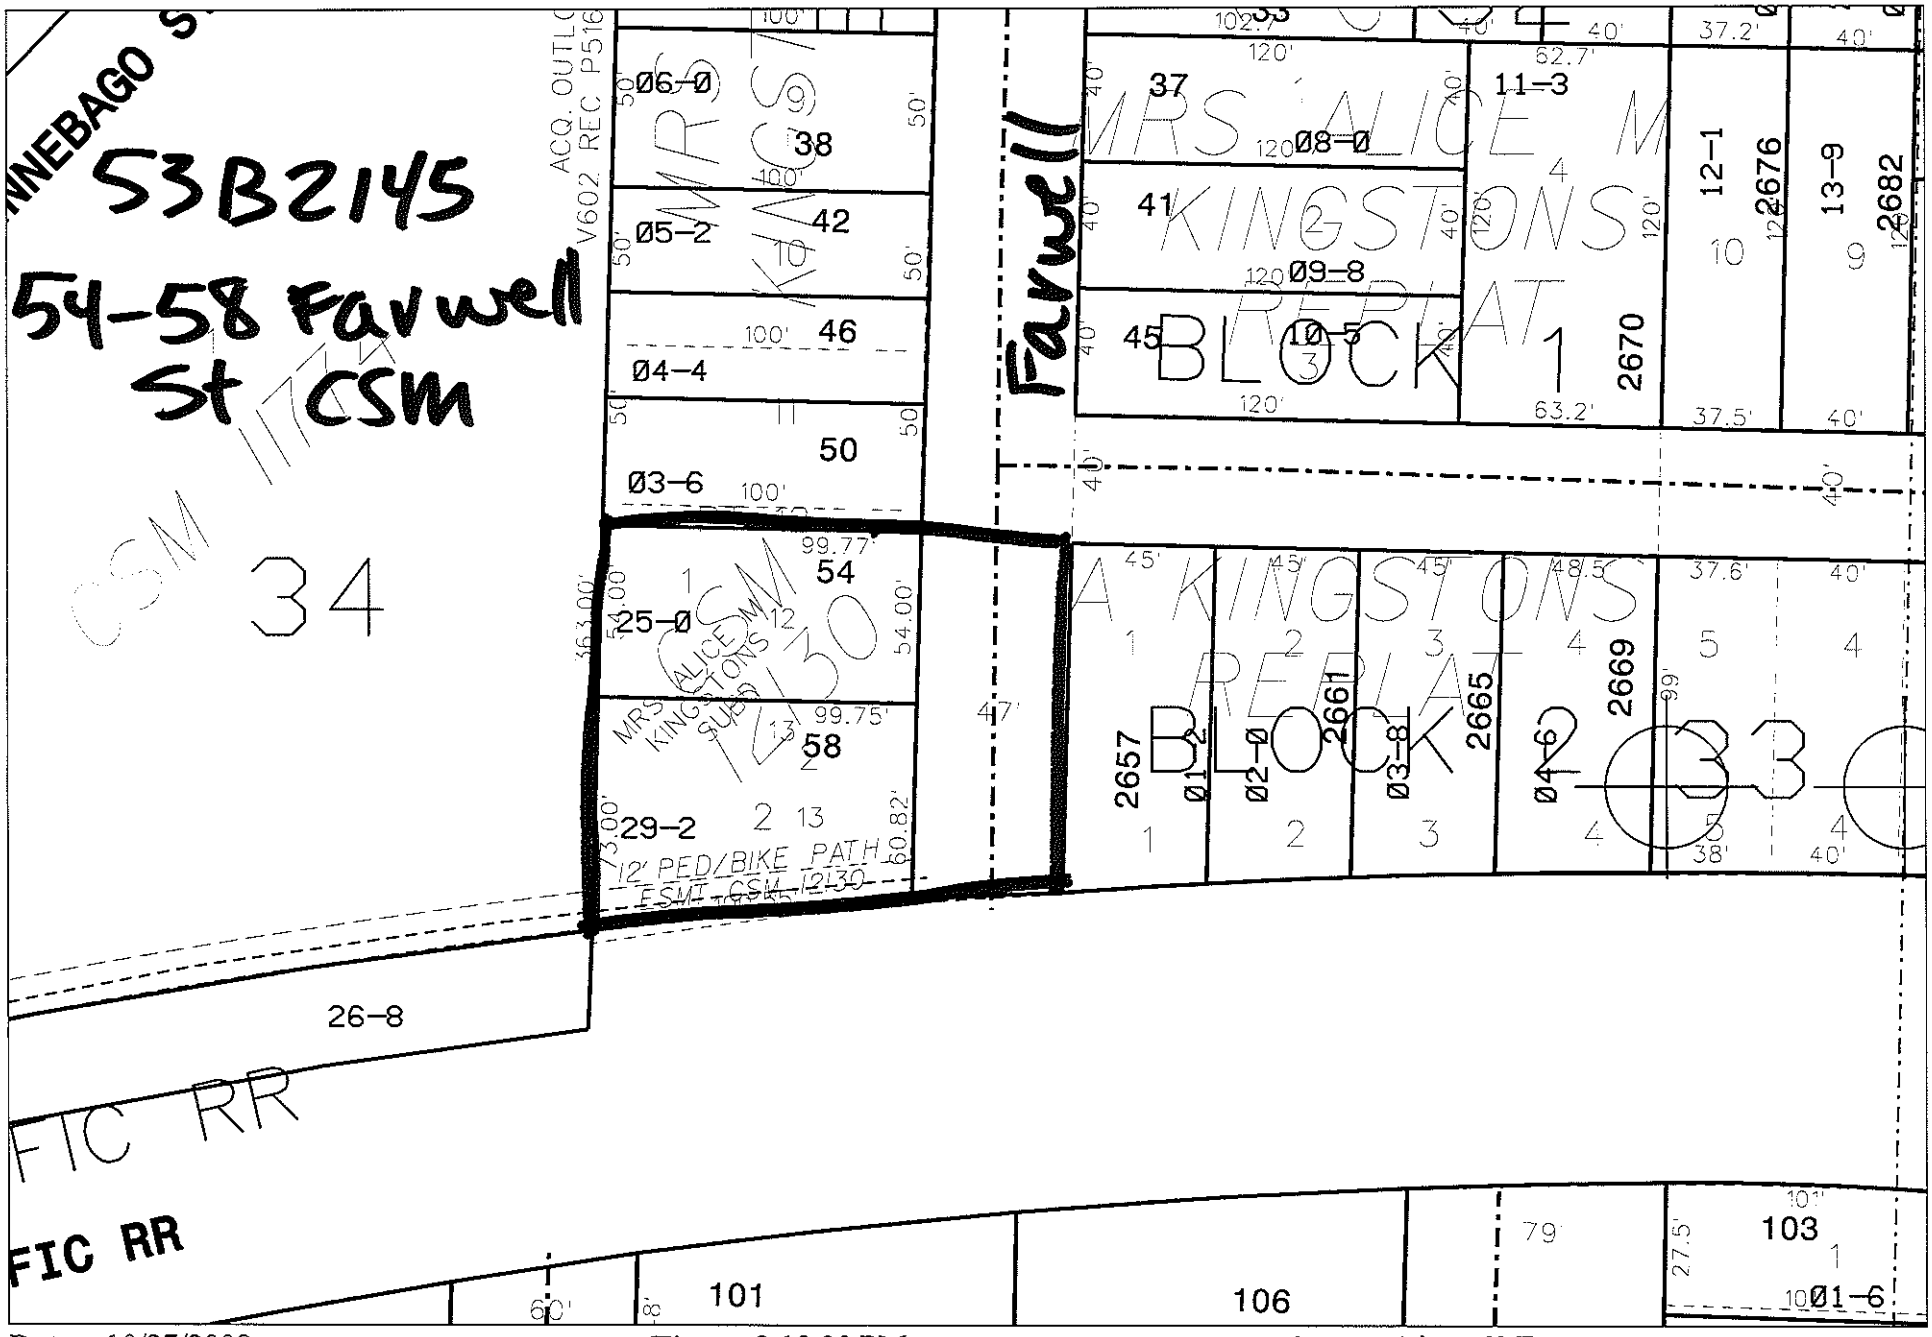

Date: 10/27/2008 **Time:** 2:18:30 PM **Scale:** 1 in = 60 Ft

Disclaimer: The City makes no representation about the accuracy of these records and shall not be liable for any damages resulting from their use.

Field View