©2013 Vierbicher Associates, Inc.

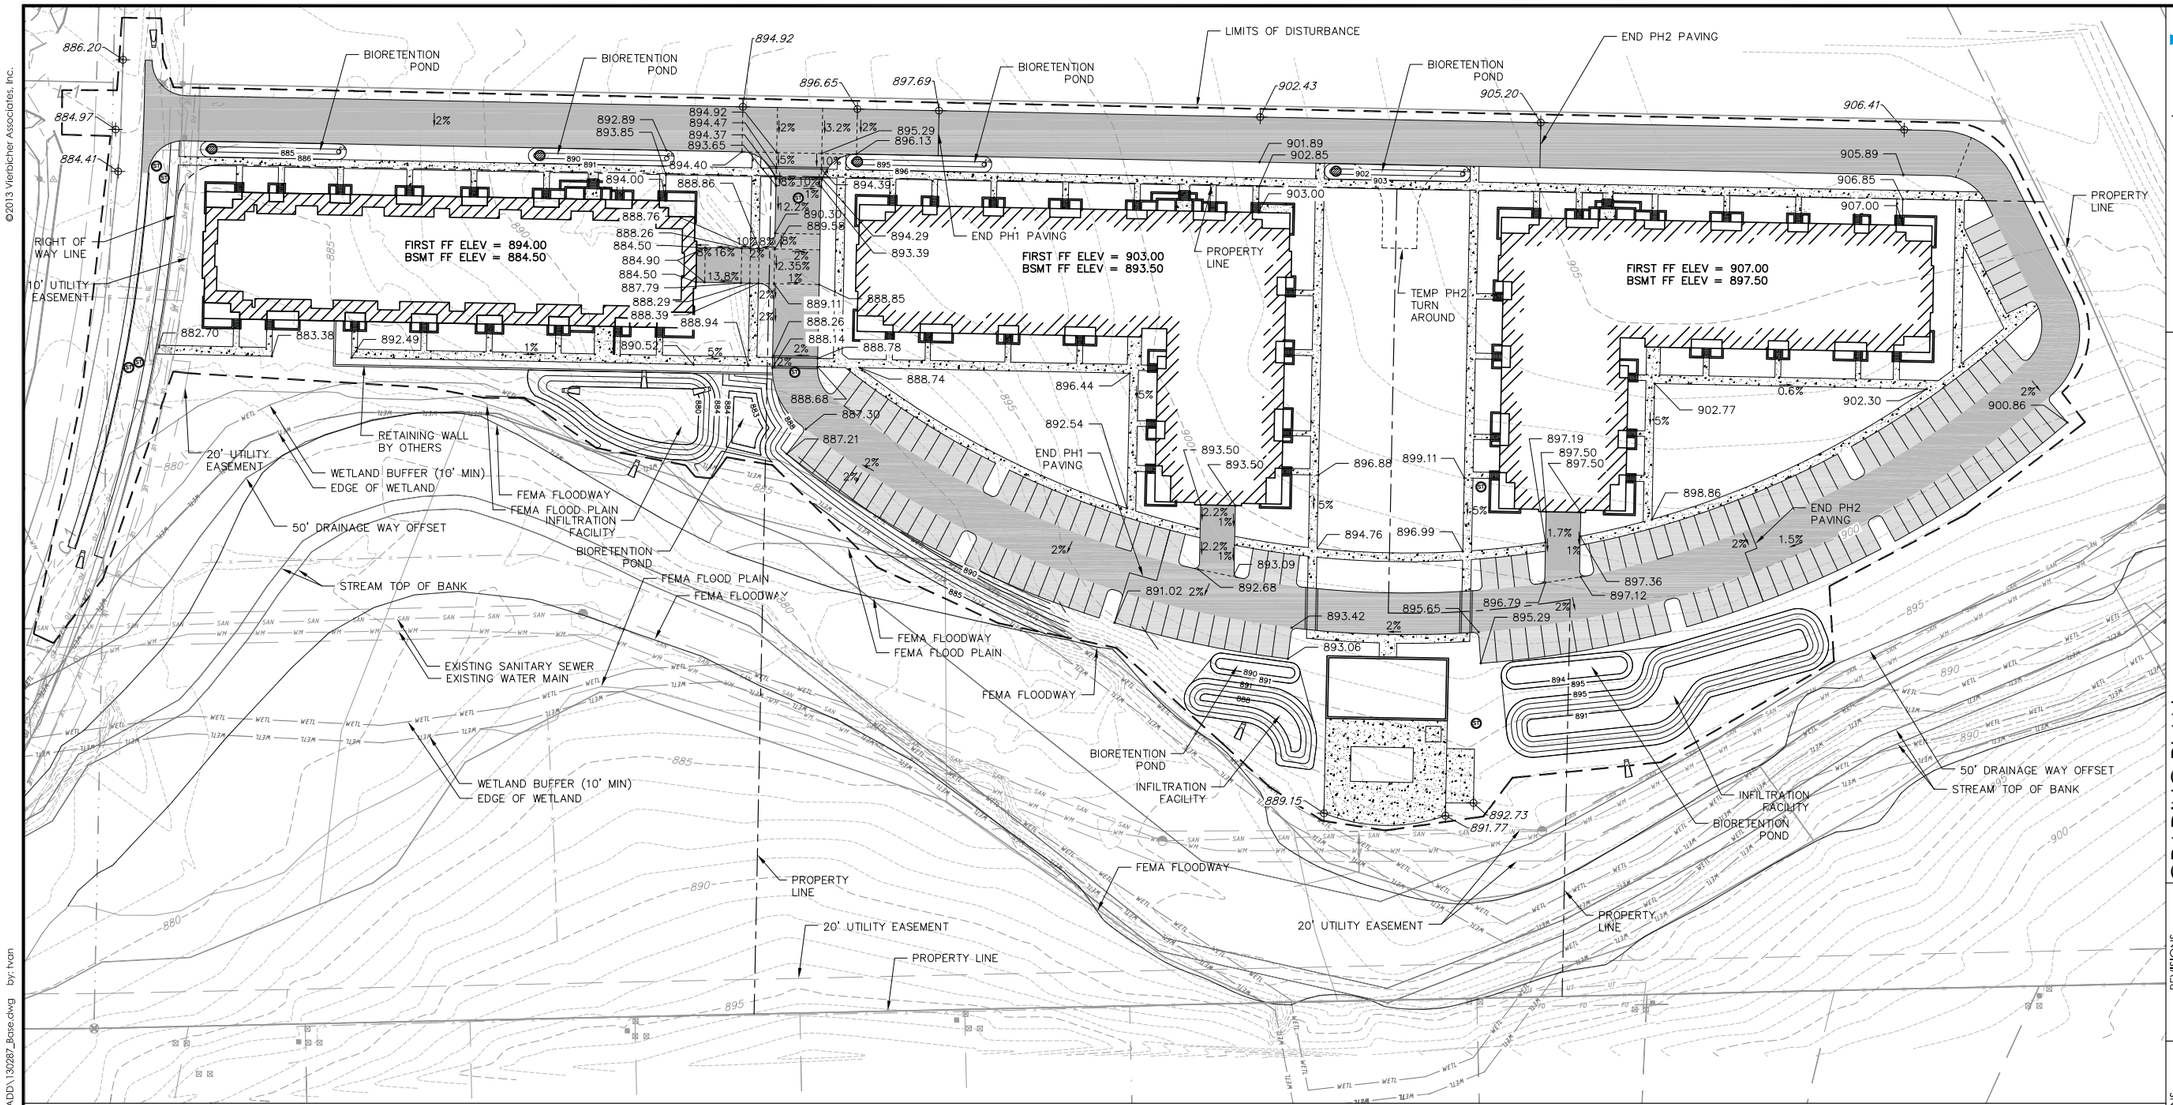

GRADING LEGEND

- EXISTING MAJOR CONTOURS
- EXISTING MINOR CONTOURS
- PROPOSED MAJOR CONTOURS
- PROPOSED MINOR CONTOURS
- DITCH CENTERLINE
- DISTURBED LIMITS
- DRAINAGE DIRECTION
- PROPOSED SLOPE ARROWS
- EXISTING SPOT ELEVATIONS
- PROPOSED SPOT ELEVATIONS

GRAPHIC SCALE FEET
0 20 40 80

vierbicher
planners | engineers | advisors
REEDSBURG - MADISON - PRAIRIE DU CHIEN
999 Fourier Drive Suite 201, Madison, Wisconsin 53717
Phone: (608) 826-0532 Fax: (608) 826-0530

GRADING PLAN

5422 PORTAGE ROAD
CITY OF MADISON
DANE COUNTY, WISCONSIN

REVISIONS			
NO.	DATE	REMARKS	
REVISIONS			
NO.	DATE	REMARKS	

SCALE: 1"=40' (24"x36") 1"=80' (11"x17")
DATE: 02/18/15
DRAFTER: TVAN
CHECKED:
PROJECT NO.: 130287
SHEET: 2 OF 3
DWG. NO.: C-2.01

17 Feb 2015 - 1:07p M:\T Wolf Enterprises LLC\130287_5422 Portage Rd\CADD\130287_Base.dwg by: tvan