# The Hub at Madison II

## Context Plan

N

SCALE: 1/32" = 1'

0 6'-3" 12'-6" 25'-0" 50'-0"

hub ON CAMPUS

# The Hub at Madison II

## Proposed Ground Floor Plan

**Core Campus** Developers | **Antunovich Associates** Architecture · Planning

Madison, Wisconsin | **February 24, 2015**

SMART MOTOR CO.
SMART MOTOR CO.
HUPMOBILE
WILLYS

# The Hub at Madison II

**Core Campus** Developers | **Antunovich Associates** Architecture · Planning

## Existing Facade - Today - Gilman Street

Madison, Wisconsin | **February 24, 2015**

# The Hub at Madison II

## Existing Facade - Today - Gilman Street

# The Hub at Madison II

**Core Campus** Developers | **Antunovich Associates** Architecture · Planning

## Design Progress Views - Gilman Street

Madison, Wisconsin | **February 24, 2015**

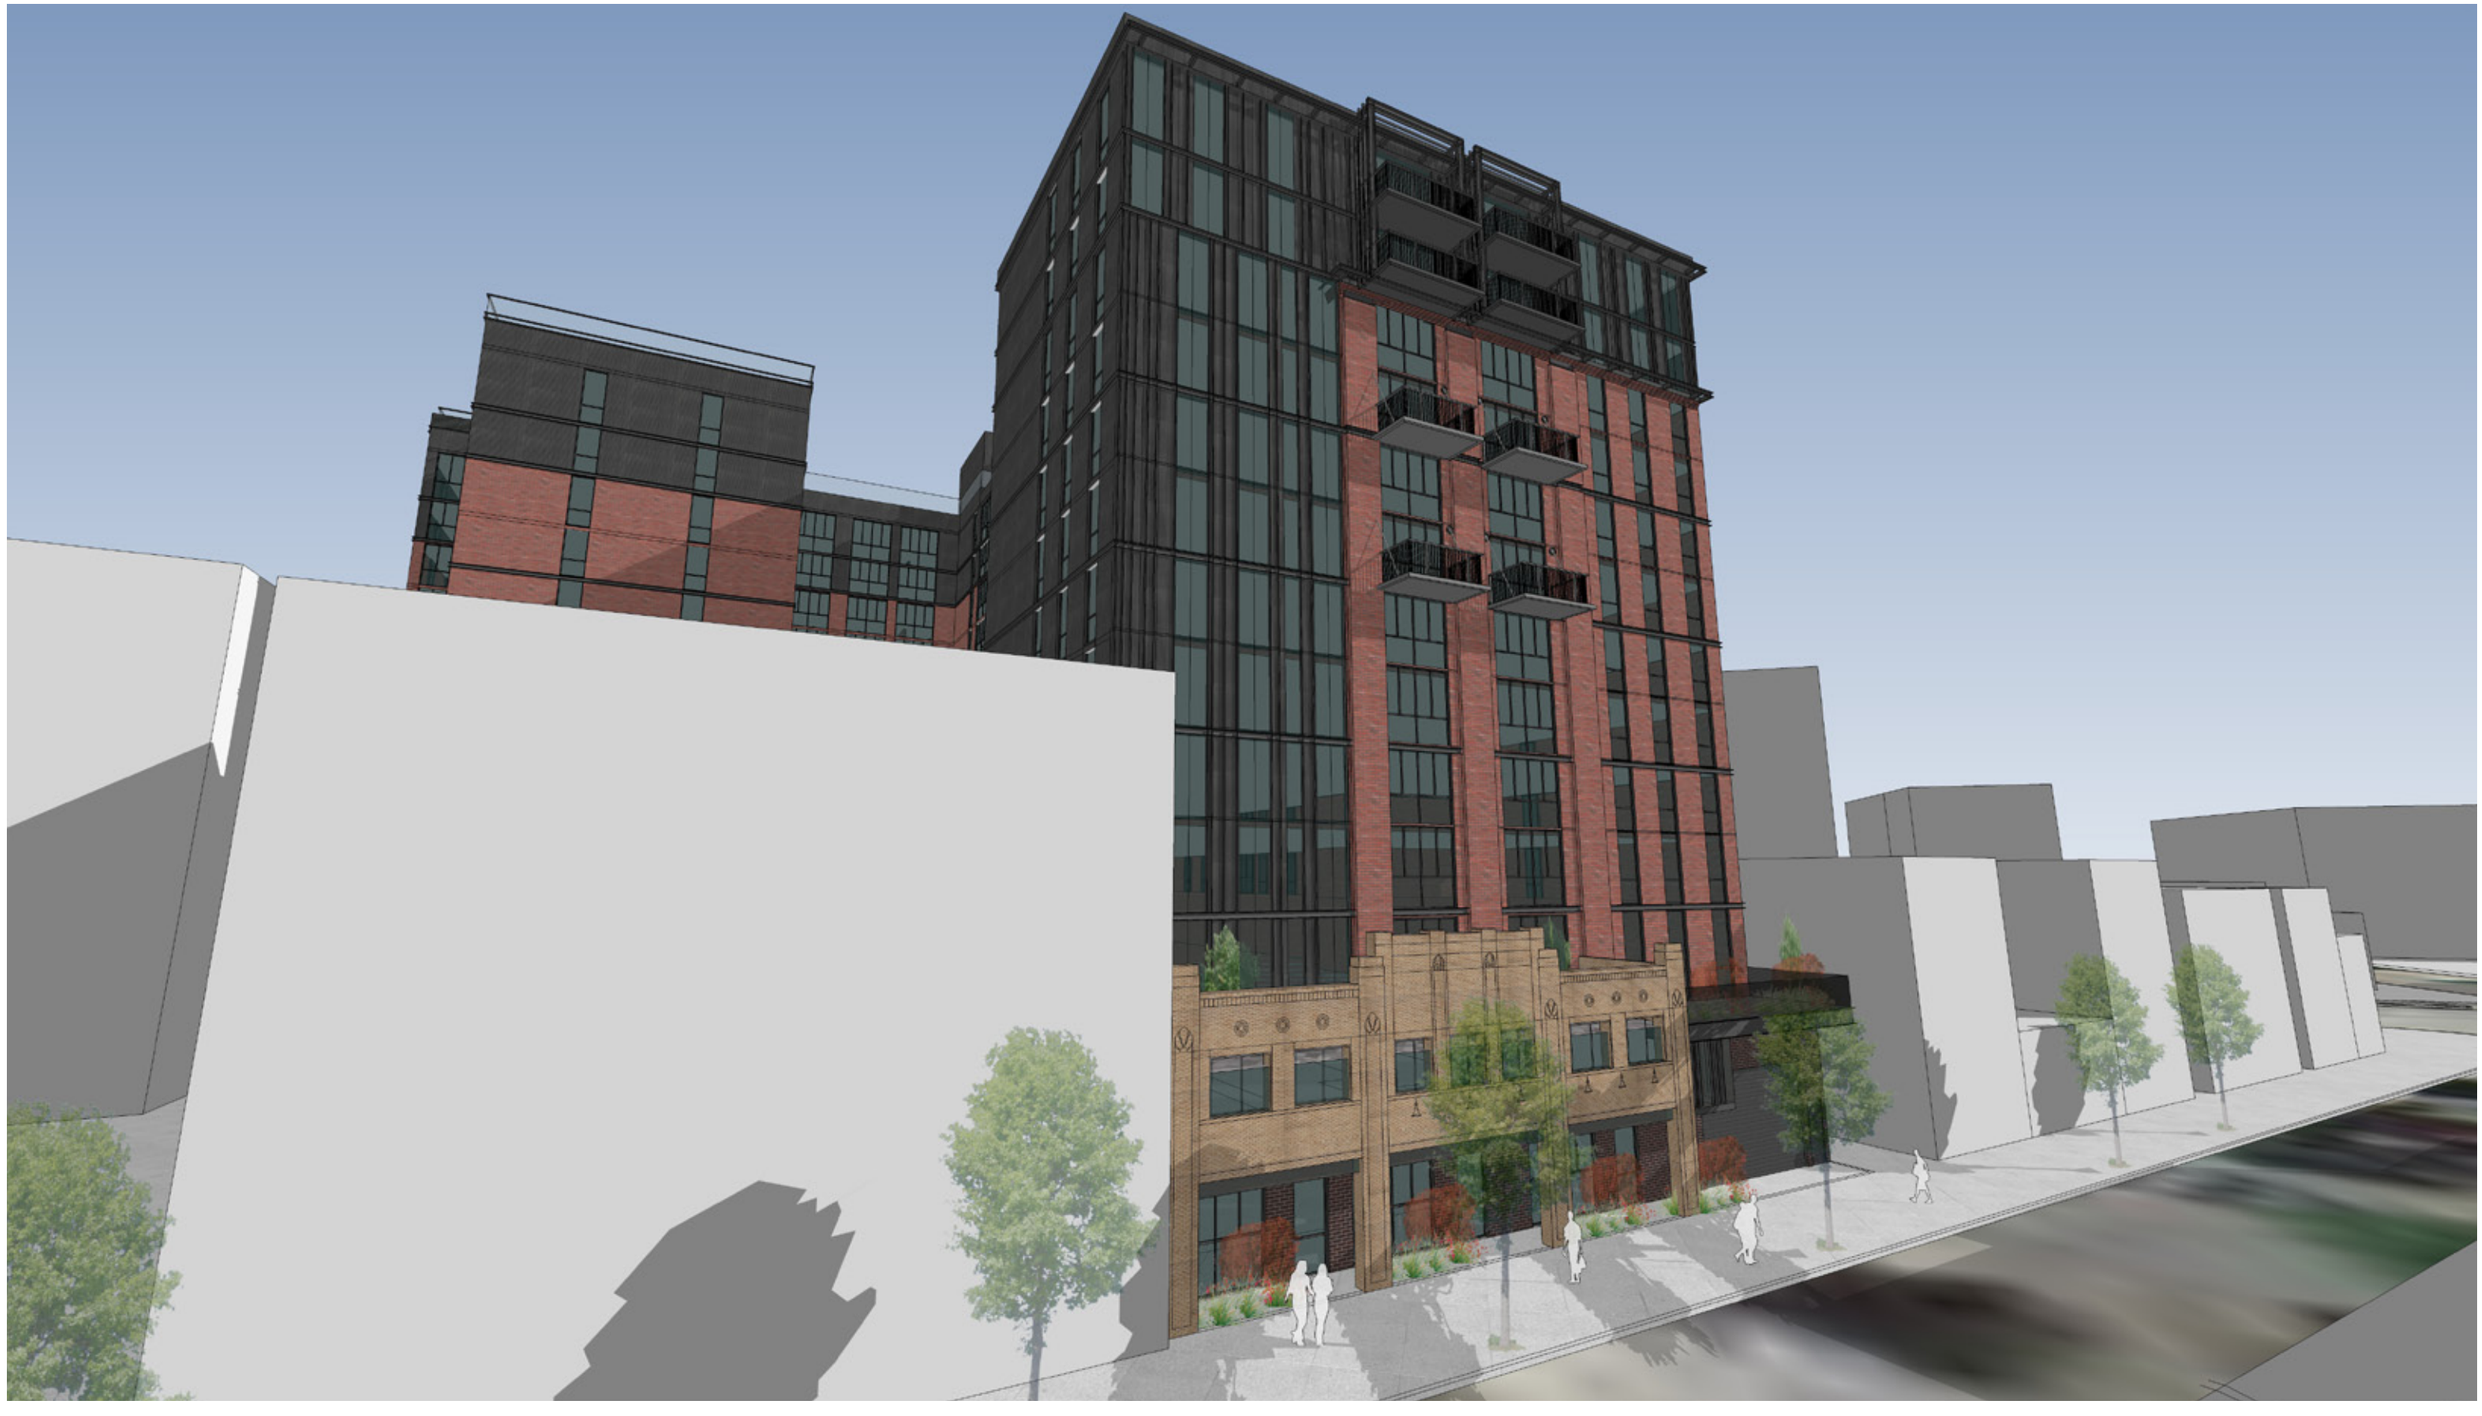

# The Hub at Madison II

## Design Progress Views - Gilman Street