

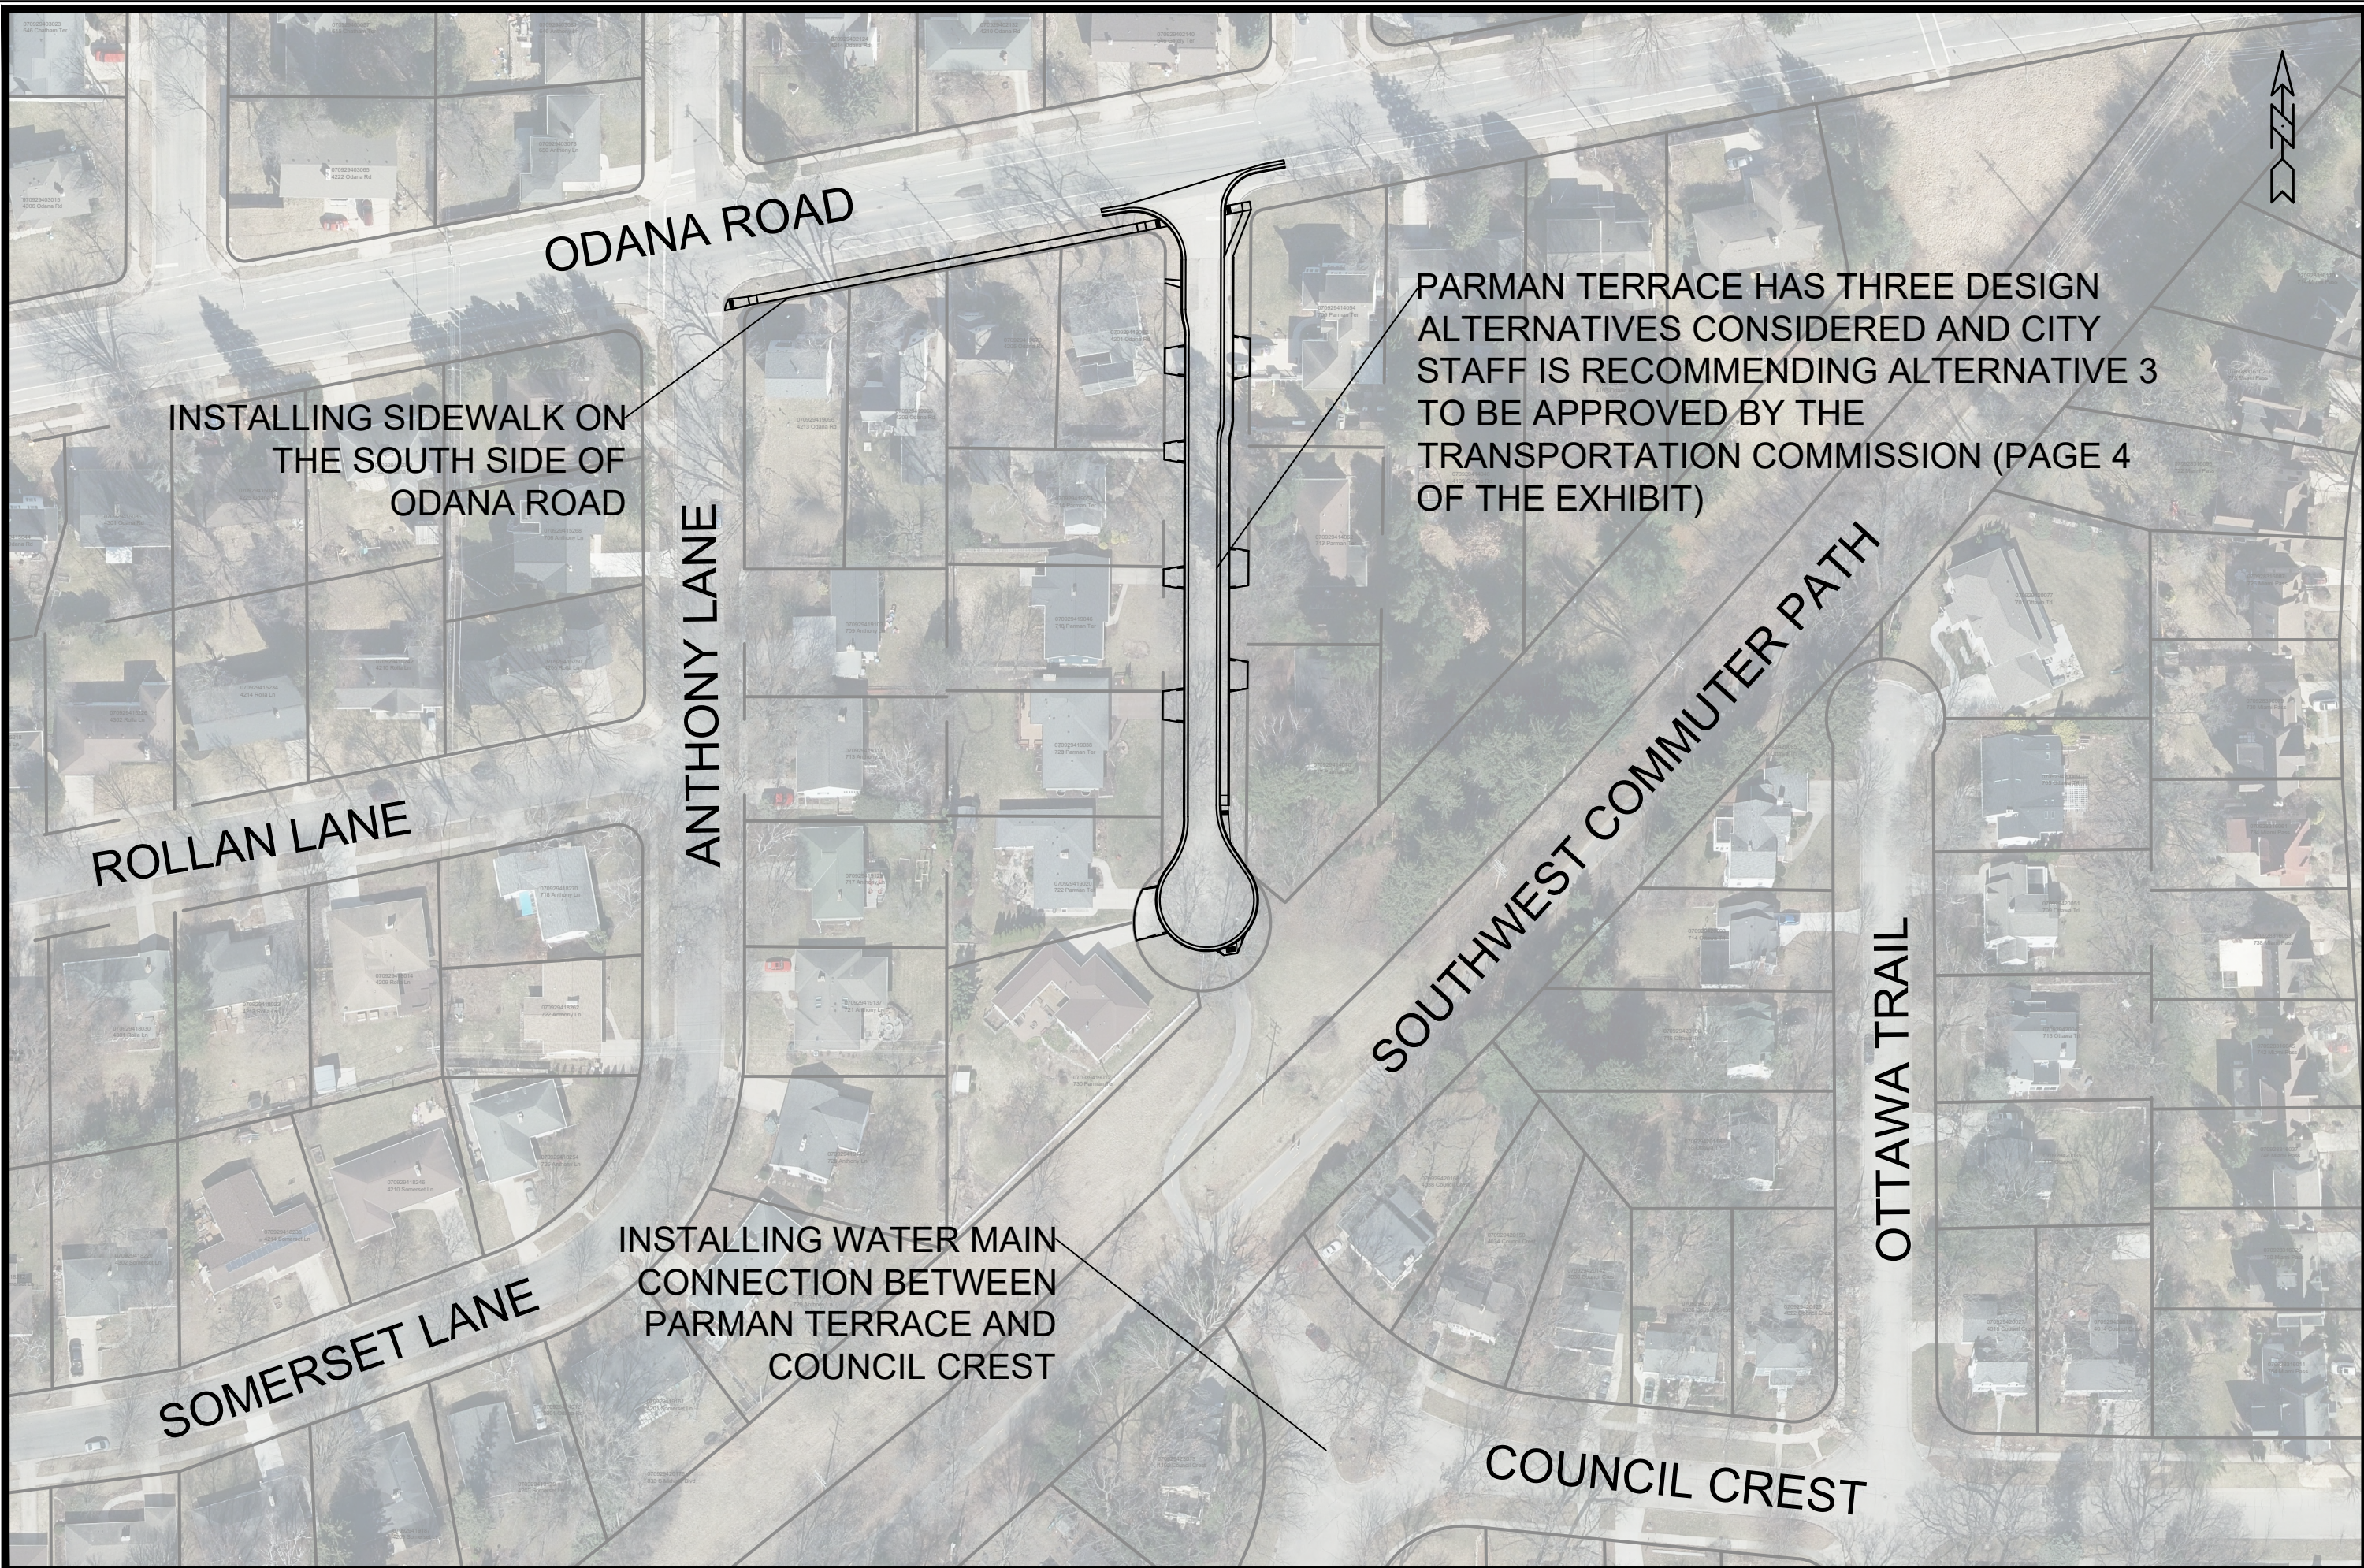



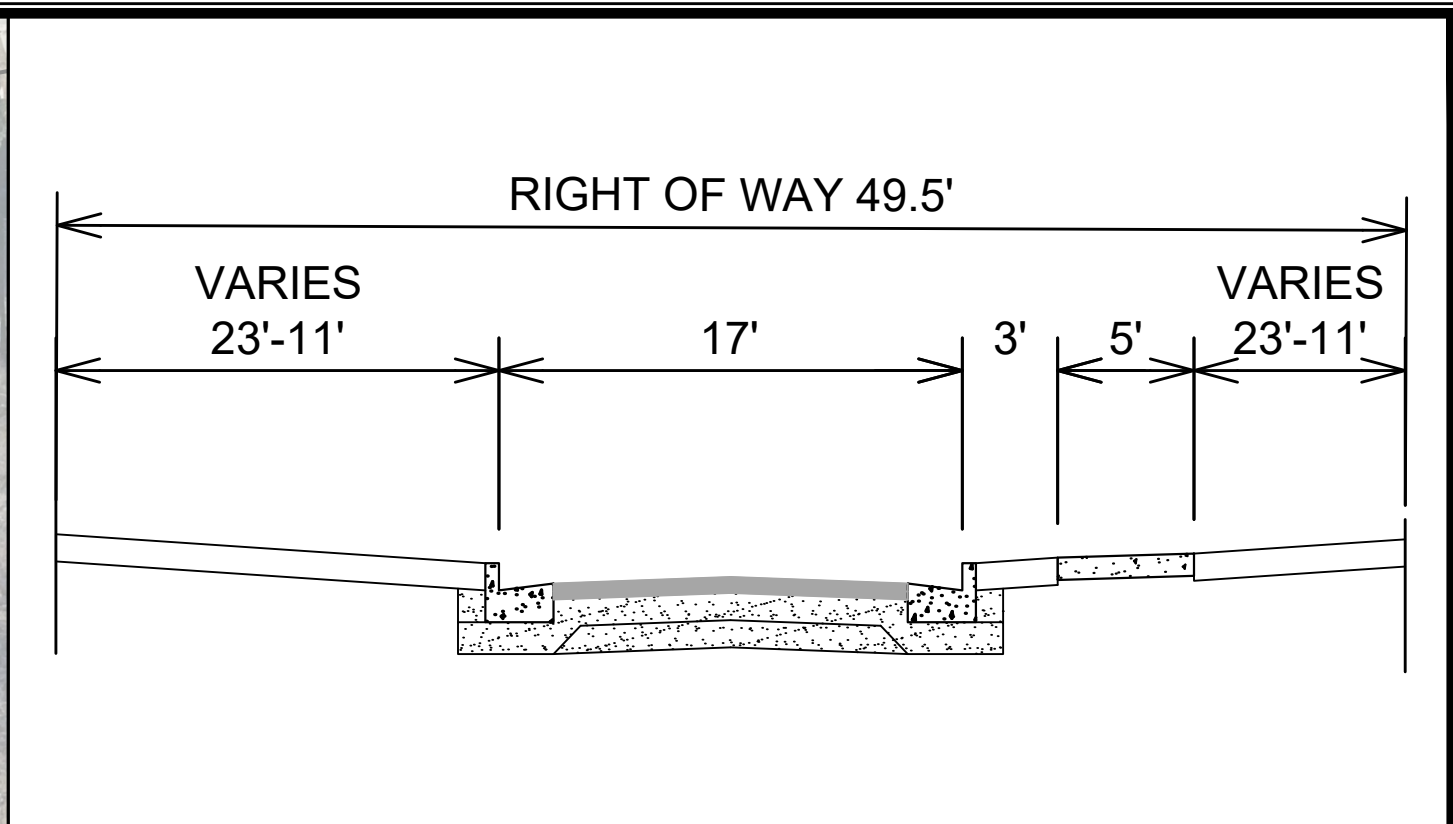


	PROJECT OVERVIEW		15825		
	PARMAN TERRACE ASSESSMENT DISTRICT - 2027		MADISON, WI		
	M:\DESIGN\Projects\15825\CAD\Streets\15825EN-Street\Network.dwg		CONTRACT NO:	8823	
	15825		1		
		MARK	REVISION	DATE	
		15825	1	1-90	
		Desiged By: NGV	Date: 7/3/2026 10:39 AM	Scale: 1=90	
		15825		1	

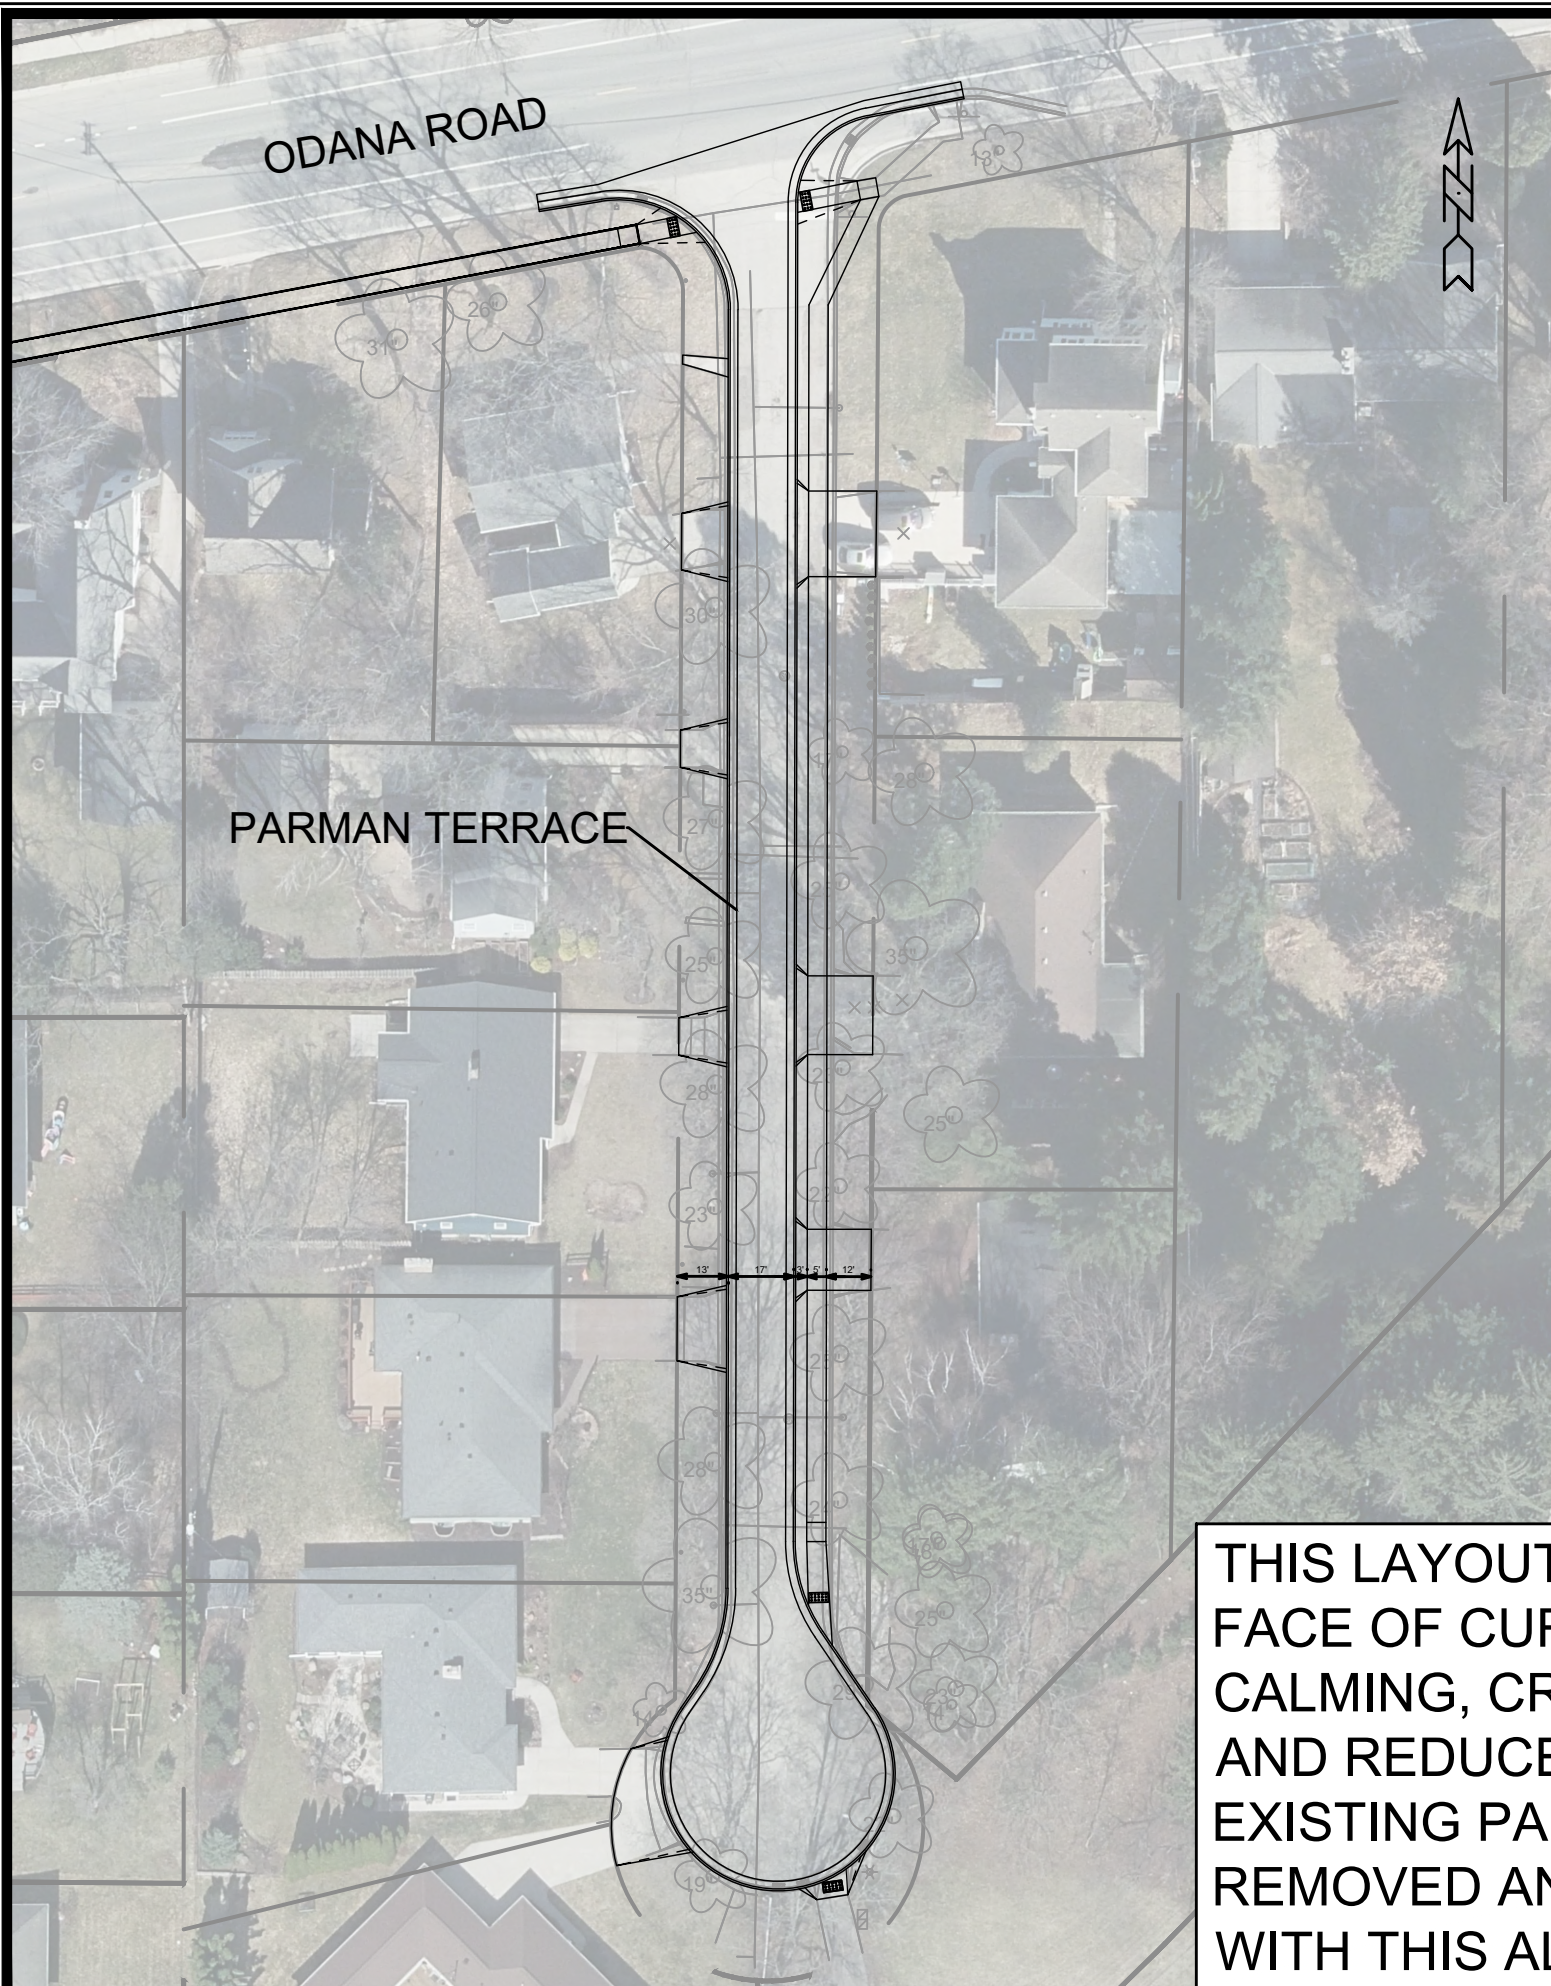

THIS LAYOUT INCLUDES A 17' WIDTH FROM FACE OF CURB TO FACE OF CURB. THIS NARROWER STREET PROMOTES TRAFFIC CALMING, CREATE A 3' TERRACE, 5' SIDEWALK ON THE EAST SIDE, AND REDUCE THE OVERALL IMPERVIOUS SURFACE AREA. THE EXISTING PARKING ON BOTH SIDES OF THE STREET WOULD BE REMOVED AND NO ON-STREET PARKING WOULD BE ALLOWED WITH THIS ALTERNATIVE.



PROJECT OVERVIEW - ALTERNATIVE DESIGN A	15825	MARK	REVISION	DATE	BY
PARMAN TERRACE ASSESSMENT DISTRICT - 2027	MADISON, WI	15825	7/1/2026 2:01 PM	15825	2
M:\DESIGN\Projects\15825\CAD\Streets\15825EN-Details.dwg	CONTRACT NO: 8823				
15825					
2					

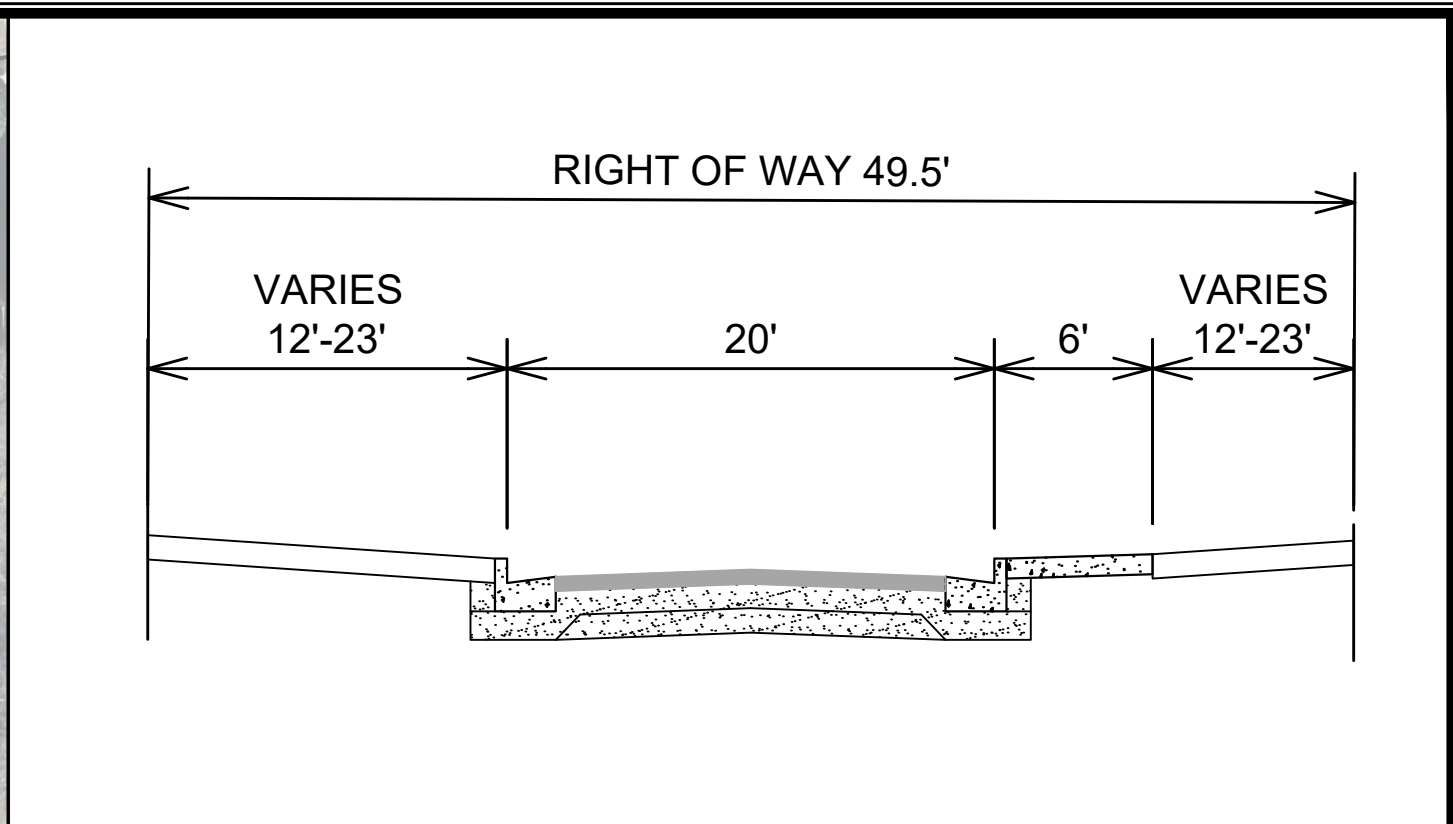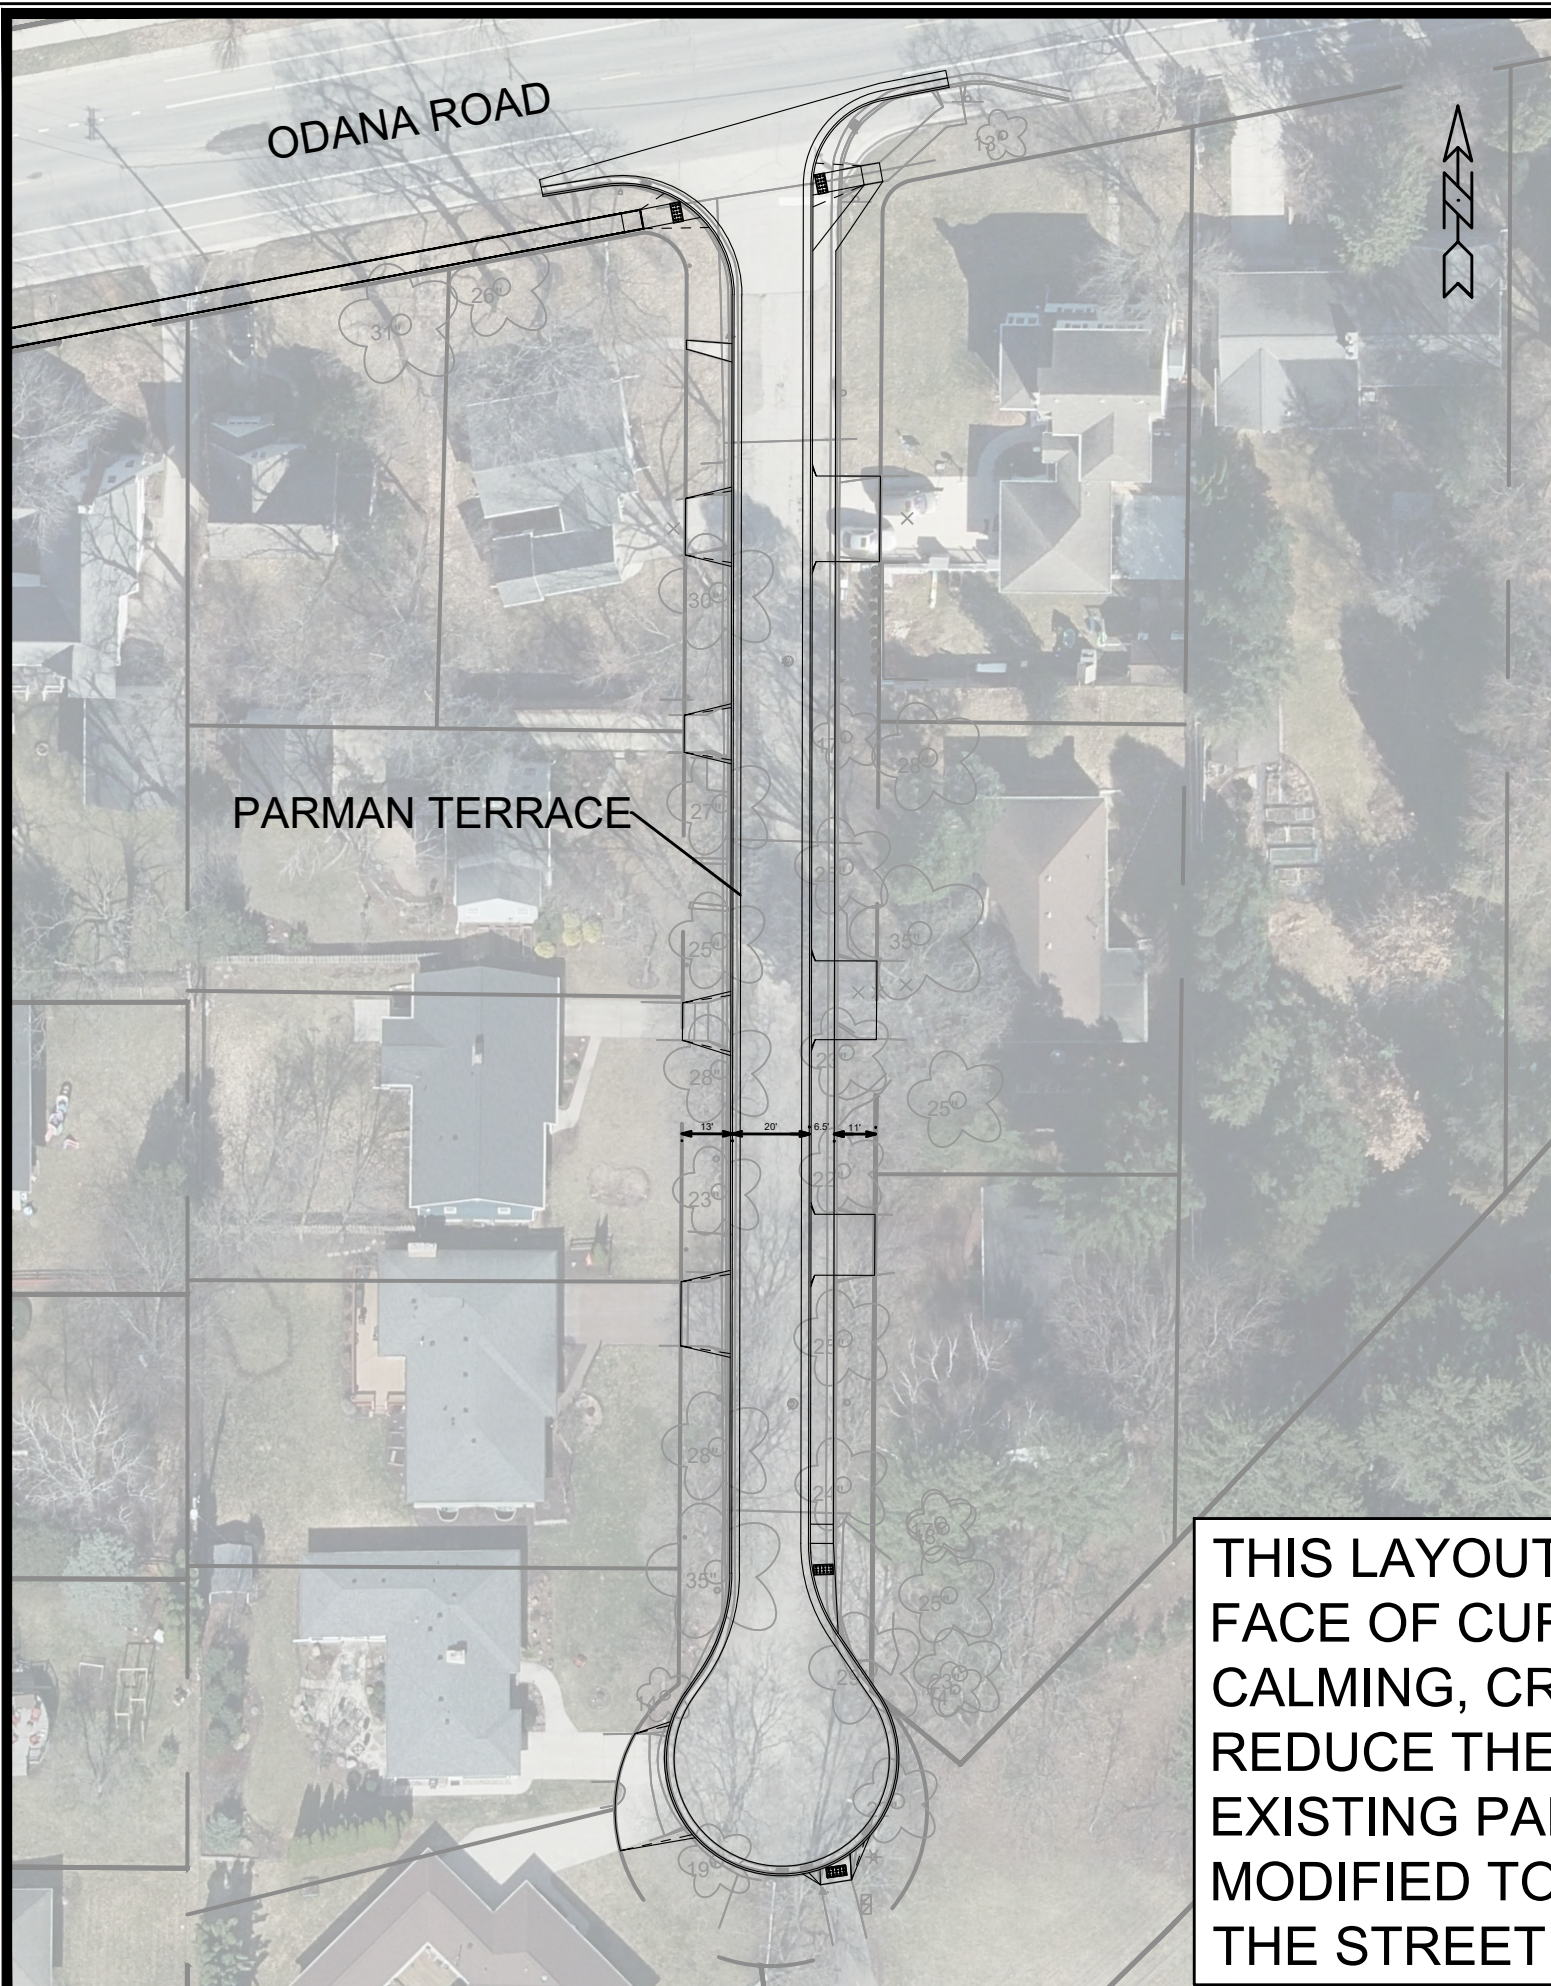

THIS LAYOUT INCLUDES A 20' WIDTH FROM FACE OF CURB TO FACE OF CURB. THIS NARROWER STREET PROMOTES TRAFFIC CALMING, CREATE A 6' SIDEWALK ON THE EAST SIDE, AND REDUCE THE OVERALL IMPERVIOUS SURFACE AREA. THE EXISTING PARKING ON BOTH SIDES OF THE STREET WOULD BE MODIFIED TO ON-STREET PARKING ALLOWED ON ONE SIDE OF THE STREET ONLY WITH THIS ALTERNATIVE.

PROJECT OVERVIEW - ALTERNATIVE DESIGN B		15825	
PARMAN TERRACE ASSESSMENT DISTRICT - 2027		MADISON, WI	
M:\DESIGN\Projects\15825\CAD\Streets\15825EN-Details.dwg		CONTRACT NO: 8823	
		15825	
		3	

MARK	REVISION	DATE	BY
15825	15825	7/1/2026 2:54 PM	3

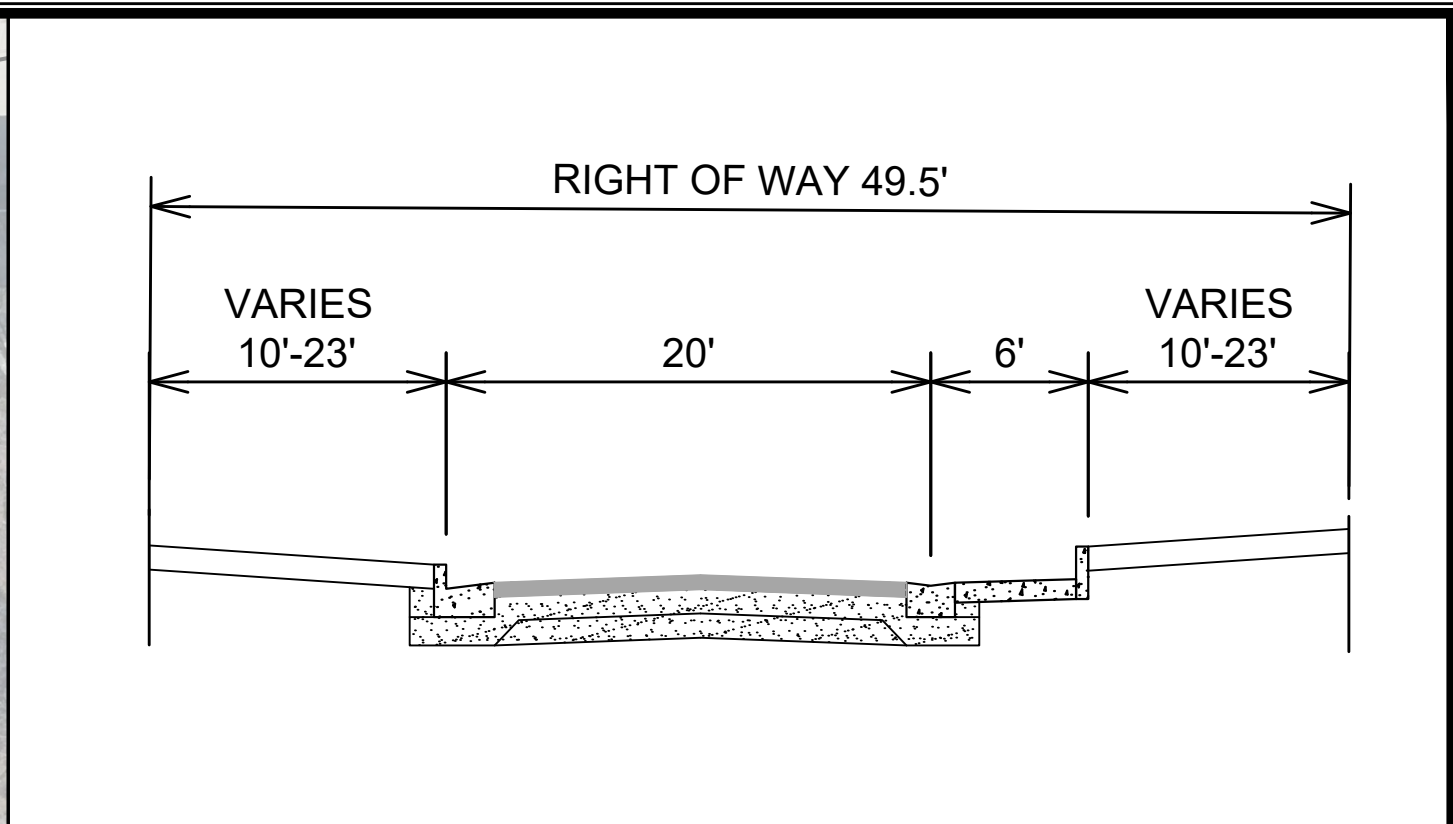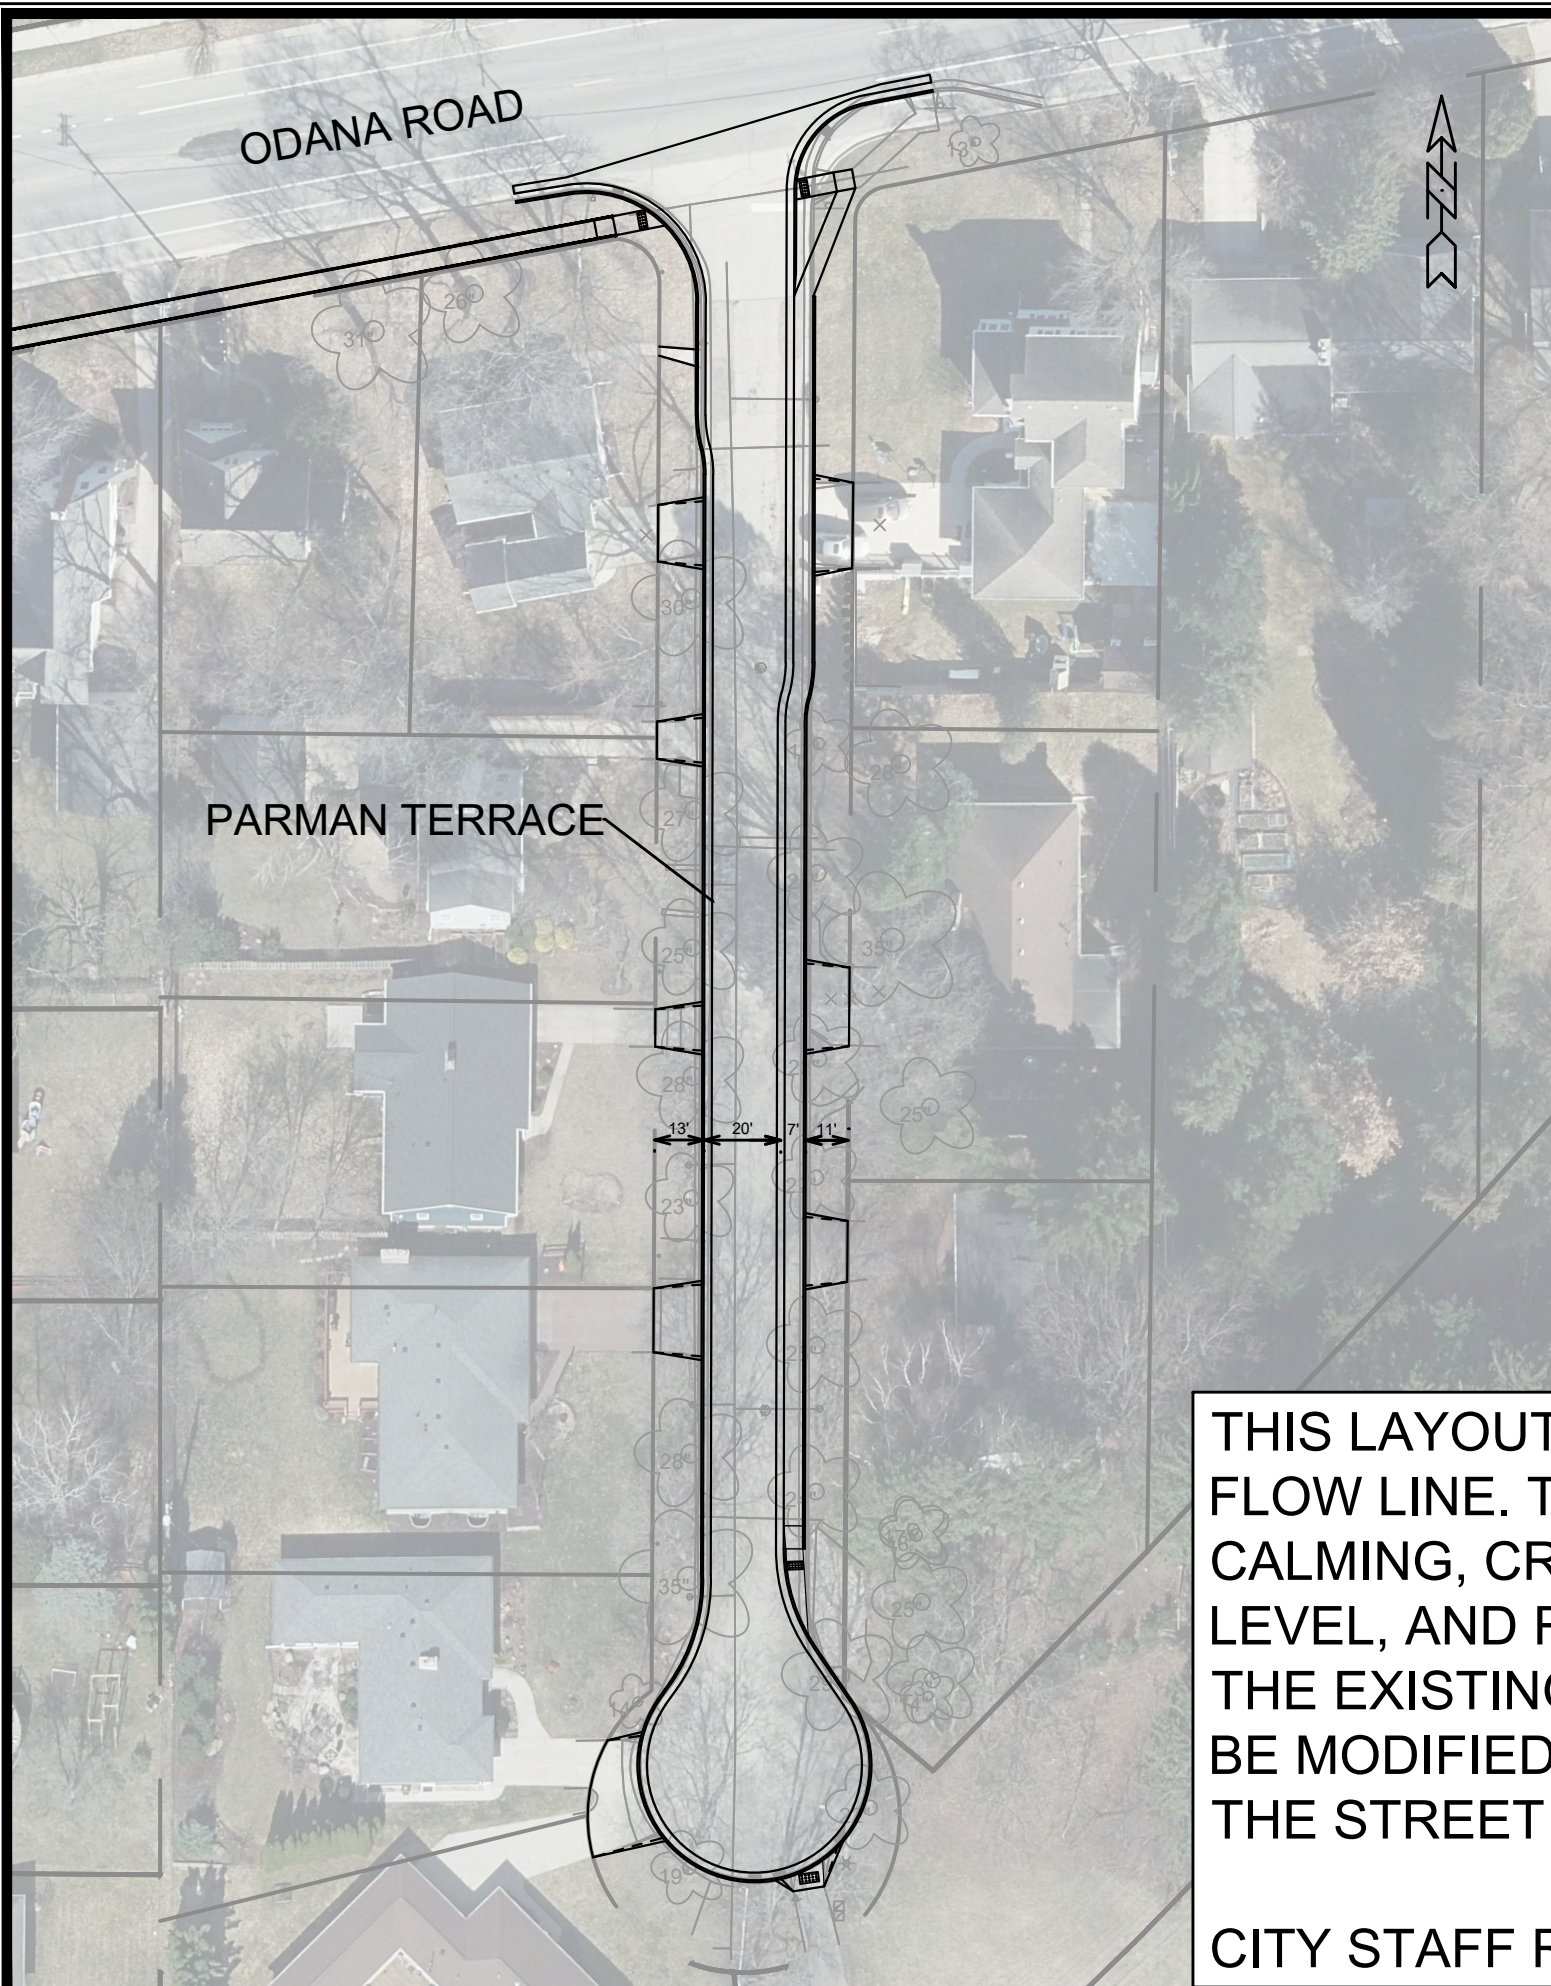

THIS LAYOUT INCLUDES A 20' WIDTH FROM FACE OF CURB TO FLOW LINE. THIS NARROWER STREET PROMOTES TRAFFIC CALMING, CREATE A 5' SIDEWALK ON THE EAST SIDE STREET LEVEL, AND REDUCE THE OVERALL IMPERVIOUS SURFACE AREA. THE EXISTING PARKING ON BOTH SIDES OF THE STREET WOULD BE MODIFIED TO ON-STREET PARKING ALLOWED ON ONE SIDE OF THE STREET ONLY WITH THIS ALTERNATIVE.

CITY STAFF RECOMMENDATION

PROJECT OVERVIEW - ALTERNATIVE DESIGN C		15825
PARMAN TERRACE ASSESSMENT DISTRICT - 2027		MADISON, WI
M:\DESIGN\Projects\15825\CAD\Streets\15825EN-Details.dwg		CONTRACT NO: 8823
		15825
		4

MARK	REVISION	DATE	BY
15825 <td>1<td>7/3/2026 10:42 AM<td>NGV</td></td></td>	1 <td>7/3/2026 10:42 AM<td>NGV</td></td>	7/3/2026 10:42 AM <td>NGV</td>	NGV