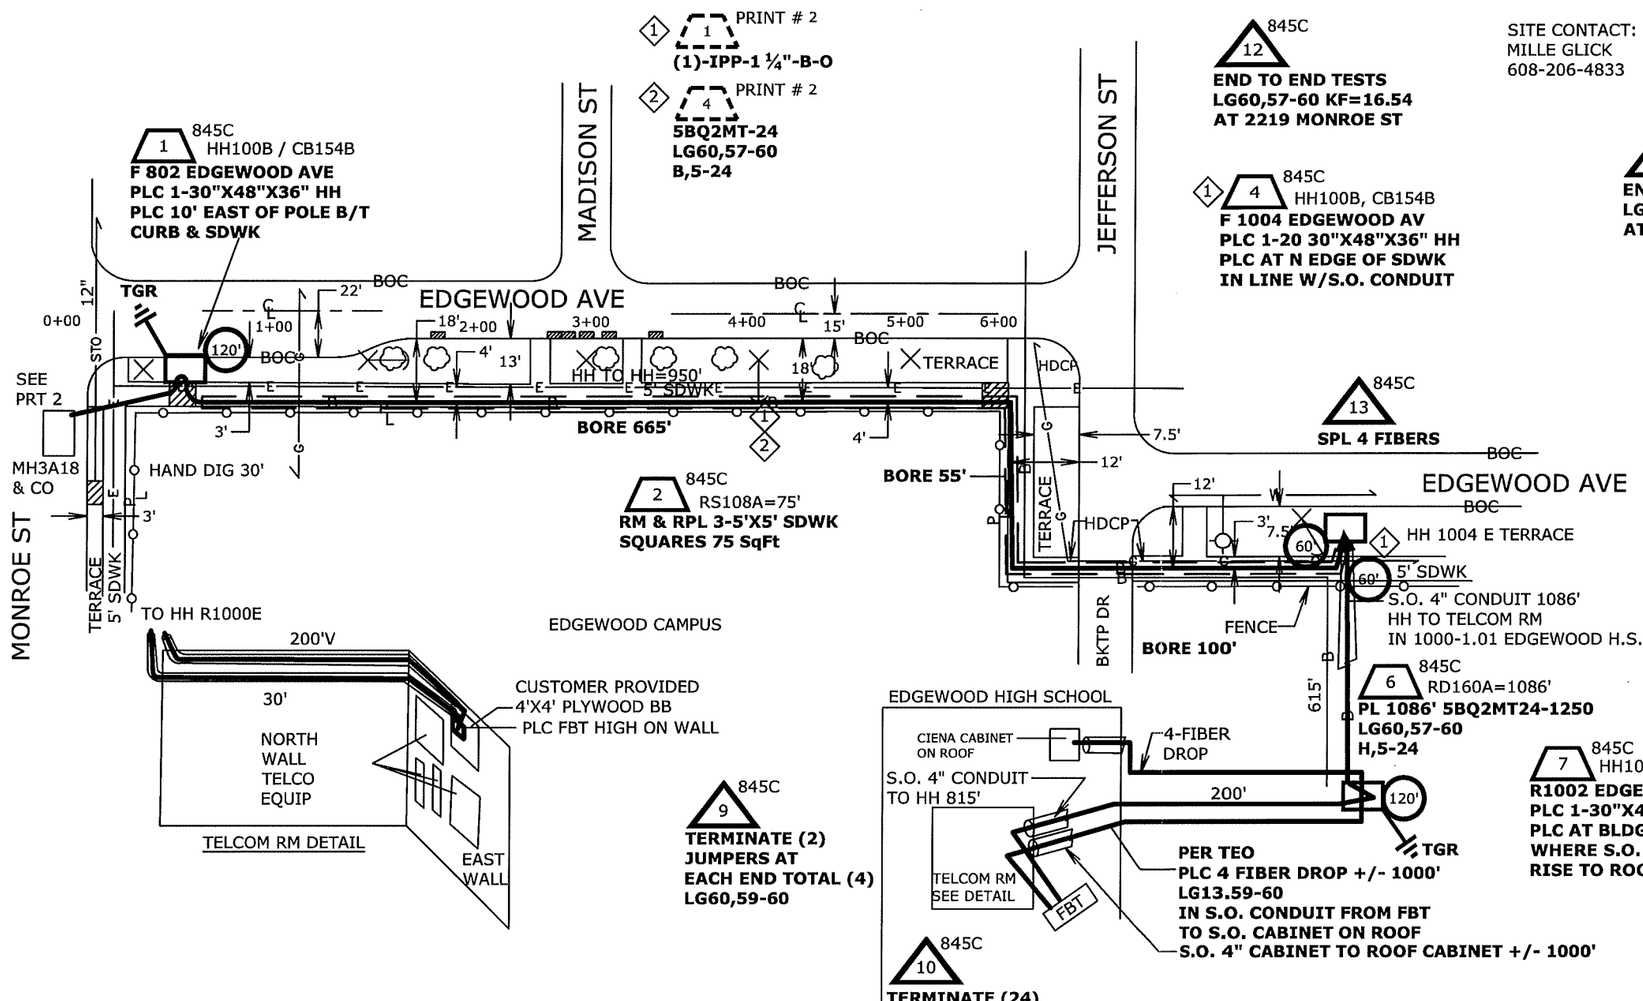

SITE CONTACT:
MILLE GLICK
608-206-4833

BOND AND GROUND ALL CABLES AND SPLICES PER ATT PRACTICES
ATT-TELCO 002-206-015
ATT-TELCO 627-020-006

CAUTION: CAUTION: VOLTAGE ABOVE 14.4KV MAY EXIST IN THE AREA

CONSTRUCTION NOTES:

WORK AREA IS TRUCK ACCESSIBLE

WORK AREA PROTECTION IS REQUIRED

MAINTAIN CLEARANCE PER NATIONAL SAFETY CODE OVER ALL ROADS AND CROSSWAYS MINIMUM CLEARANCE 15'6"

NO BUFFERING REQUIRED

BUFFER ZONE PAIRS: NA

CABLES NOT INVOLVED OMITTED FOR CLARITY

KF TO CO = 16.54
TAPER CODE = 319002
DA = 3190
CQ = L4
RZ = 13

NOTIFY DIGGERS HOT LINE AT 1-800-242-8511 TO HAVE THE UTILITIES LOCATE THEIR UNDERGROUND FACILITIES THREE DAYS PRIOR TO STARTING WORK IN THIS AREA.

T BUG TESTING IS REQUIRED FOR ALL DIGITAL SERVICES

JAM LAST TASK 15

SITE VISIT CONDUCTED BY
TOM HICKS 5-24-11

PERMITS REQUIRED:
CITY OF MADISON

CONTRACT ENGINEER:
TOM HICKS
MI-TECH SERVICES
OFFICE (608)244-7221
MOBILE (608)698-7272

FOR STAKING PLEASE CONTACT THE CONTRACT ENGINEER AT THE NUMBER ABOVE 3 DAYS PRIOR TO START OF CONSTRUCTION

at&t		Ref PERMIT REQUIRED		Date Service Req.	
RNO	Geo Loc PW7607	WC MDSN MAIN		Date Issued	
Municipality MADISON	County DANE	Township T7N-R9E	1/4 Sec SW22	Tax Dist N/A	

Location & Description
WHAT: PLACE FIBER CABLE TO CELL SITE
WHERE: 2219 MONROE ST EDGEWOOD CAMPUS MADISON WI
WHY: CUSTOMER REQUEST
WHY THIS WAY: MOST ECONOMICAL
WHY NOW: ETTCS DATE 9-9-11

Drawn By:	Orig. A.MADSEN	Tel # 608 252-2432	PLR: 023A
			MOD Code: FEW11
Revisions:			EWO # 8330619
			Print 3 OF 3

7/7/2011 2:36:14 PM

PROPRIETARY INFORMATION: Not for use or disclosure outside AT&T or its Subsidiaries except under written agreement.