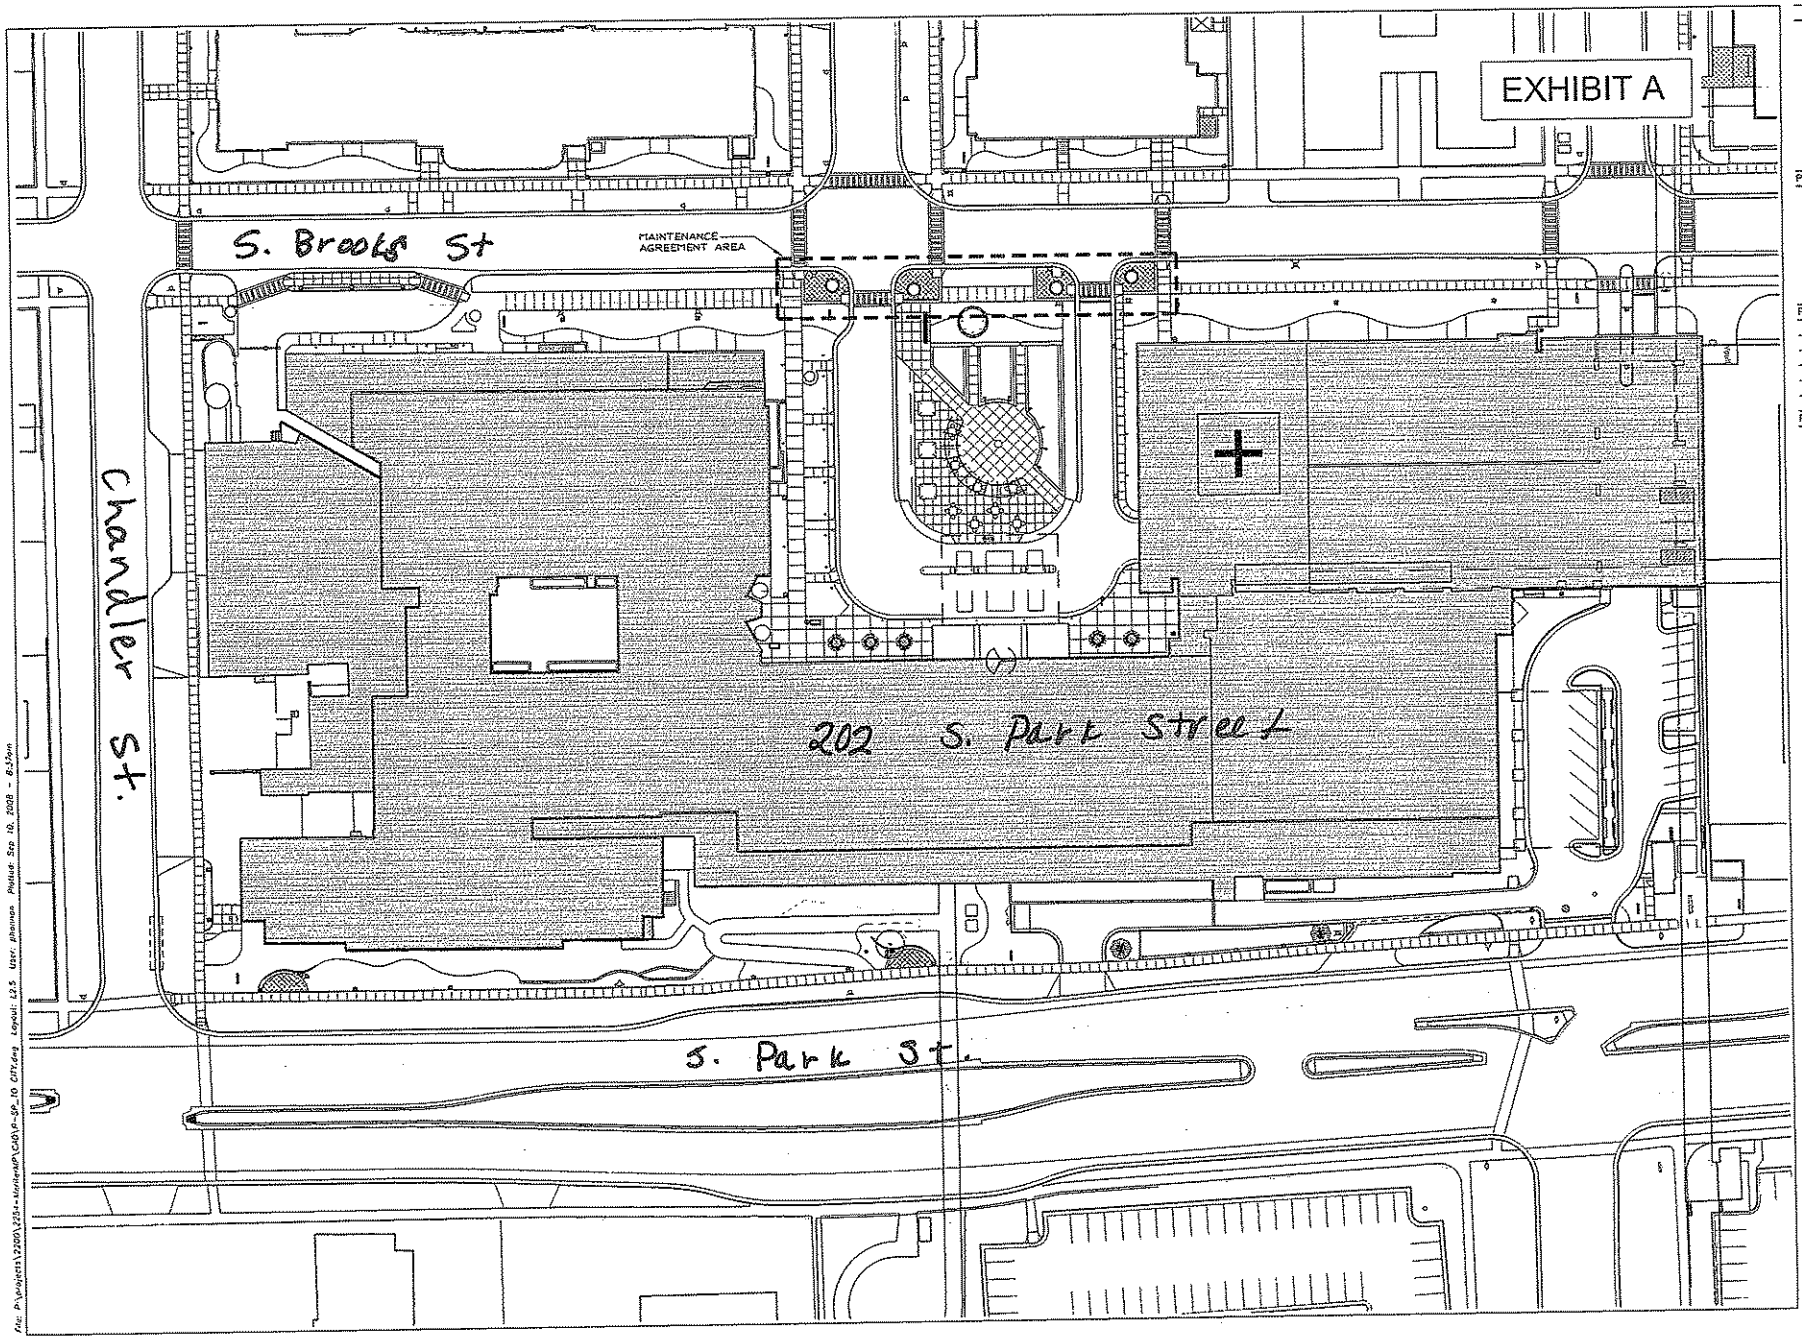

SAA
SCHREIBER / ANDERSON ASSOCIATES, INC.
Professional Seal

Revision | Date

Project Name
LANDSCAPE MASTERPLAN

Key Plan

MERITER
202 South Park Street
Madison, WI 53715
608.267.6000

Drawn By: PH
Checked By: AW
File: P-LS
Issued For: Approval
Issue Date: 09/09/08
Project No. 2254

OPTION
MAINTENANCE AGREEMENT

0 15 30 60
(Scaled for 24 x 36" sheet)

Sheet Number
L2.5

File: P:\projects\2200\2254-MeriterMP\CAD\A-SP_10 CITY.dwg Layout: L2.5 User: phalmes Plotted: Sep 10, 2008 - 8:13am