

Black Hawk MS - Gompers ES

New School Design | UDC Submittal

7/14/25



Locator Map



Site Context



1

View South from Wheeler Rd



2

View North/East from Wyoming Way/Monica Ln intersection



3


View North from Wyoming Way/Esch Ln intersection



4

View West from on Wheeler rd


Site Plan

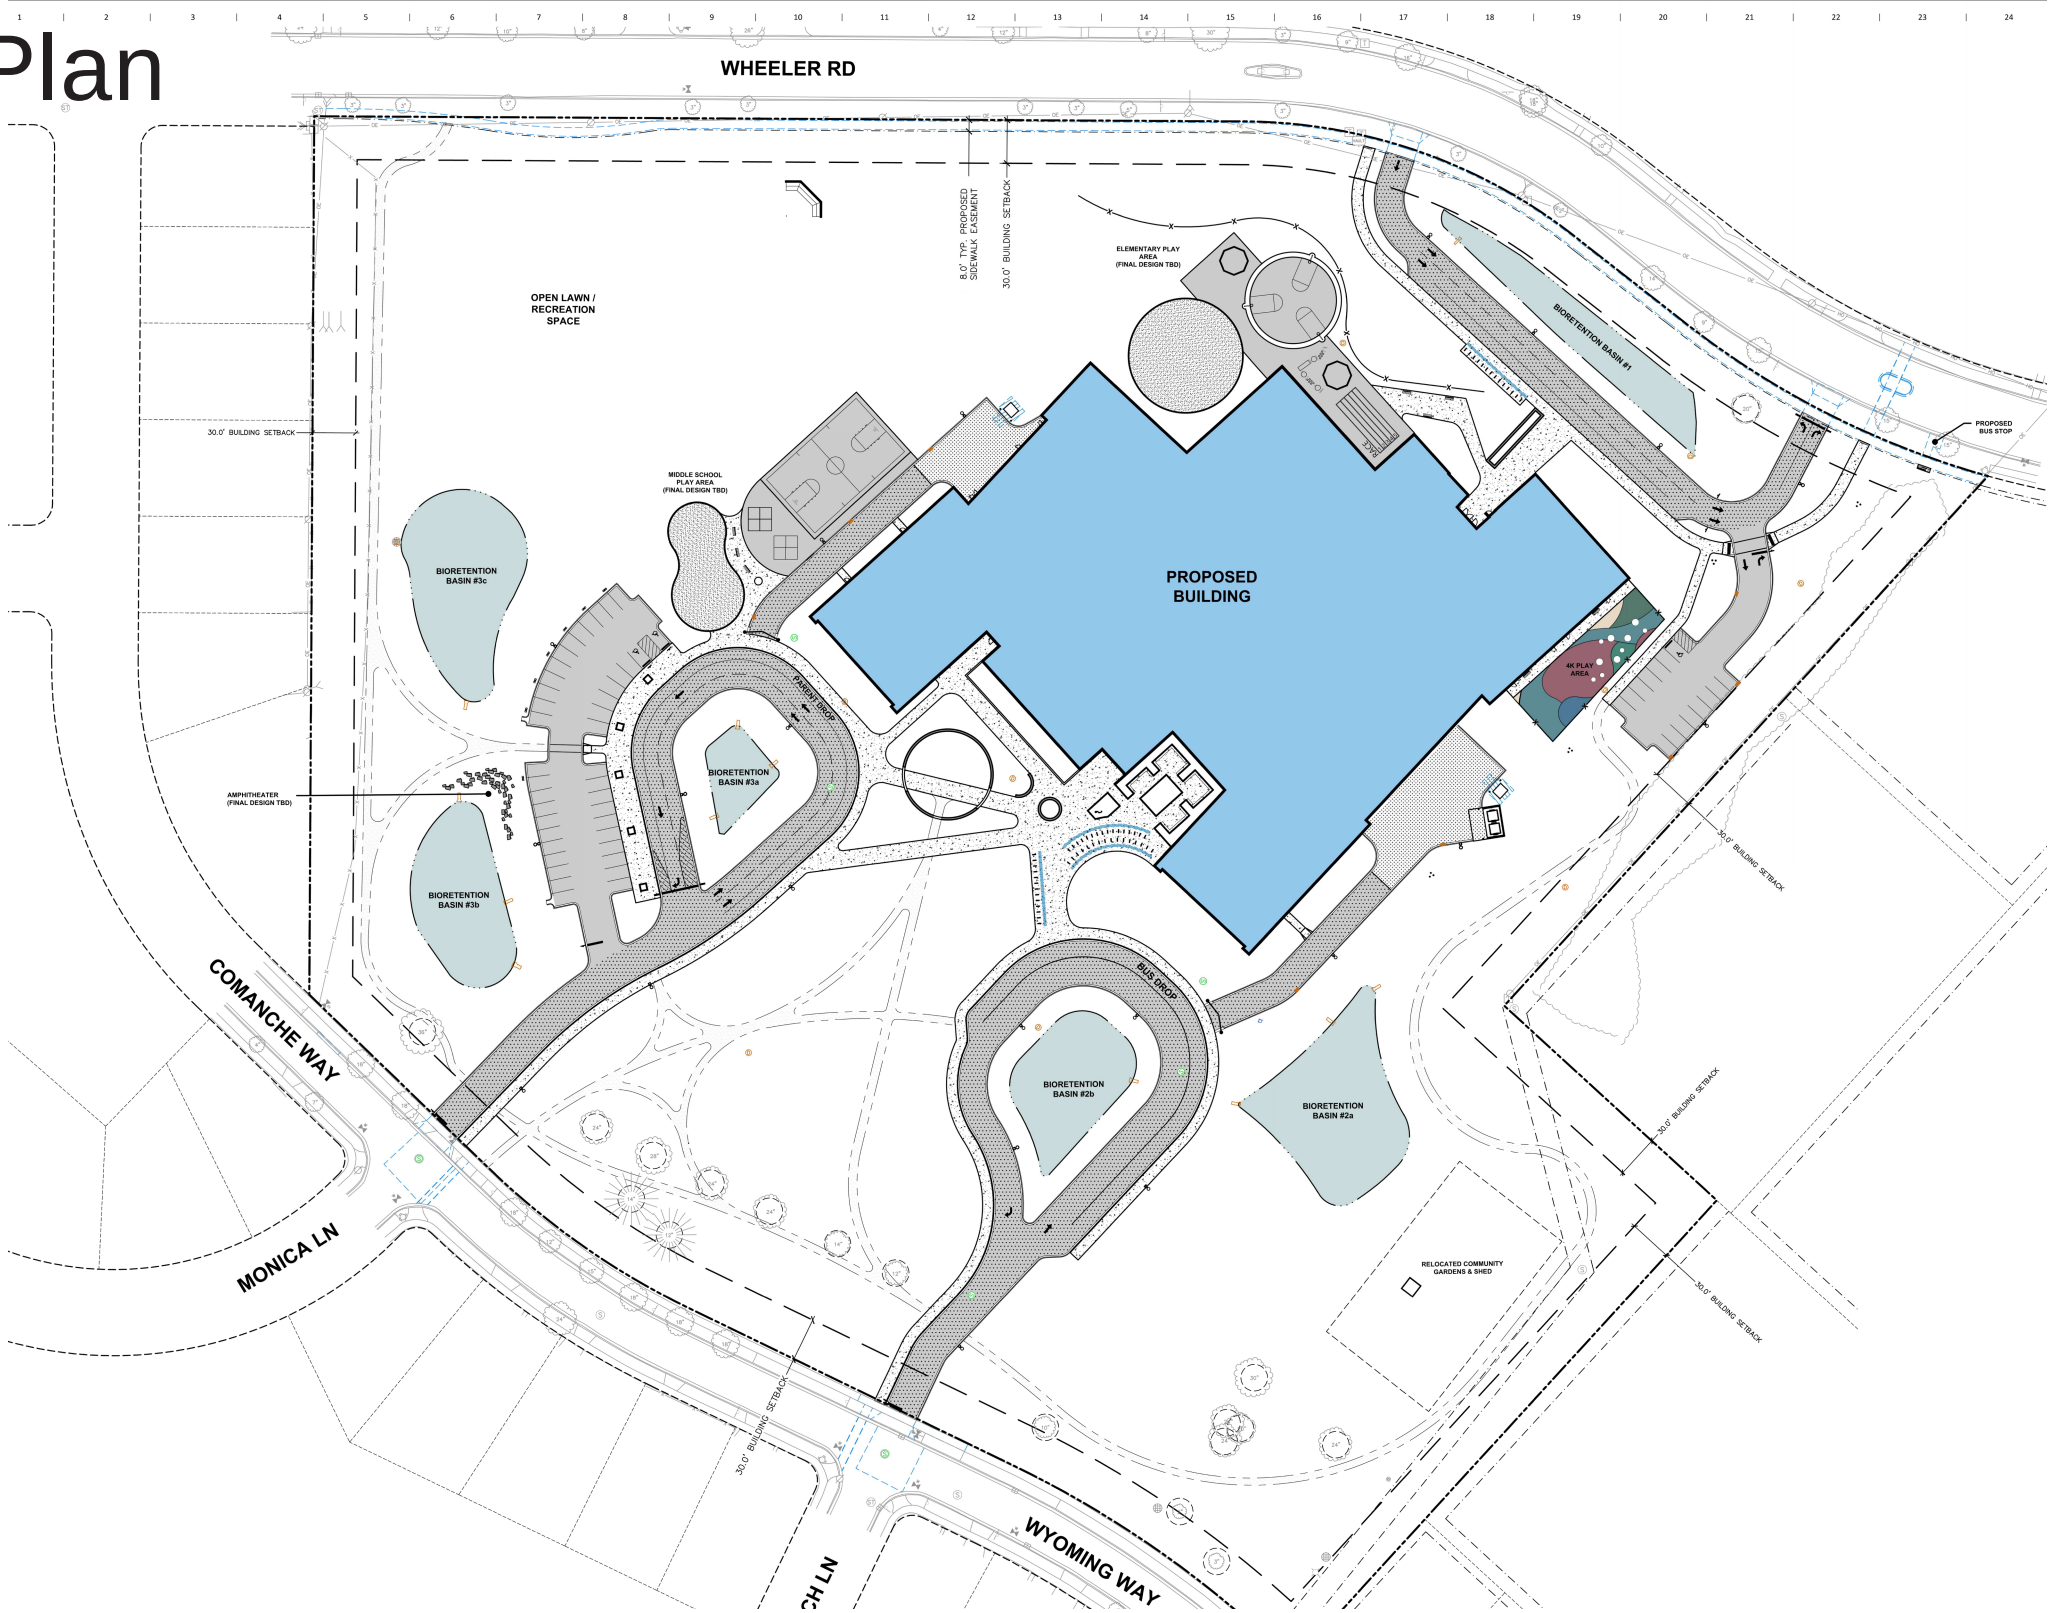


Grading Plan



Landscape Plan

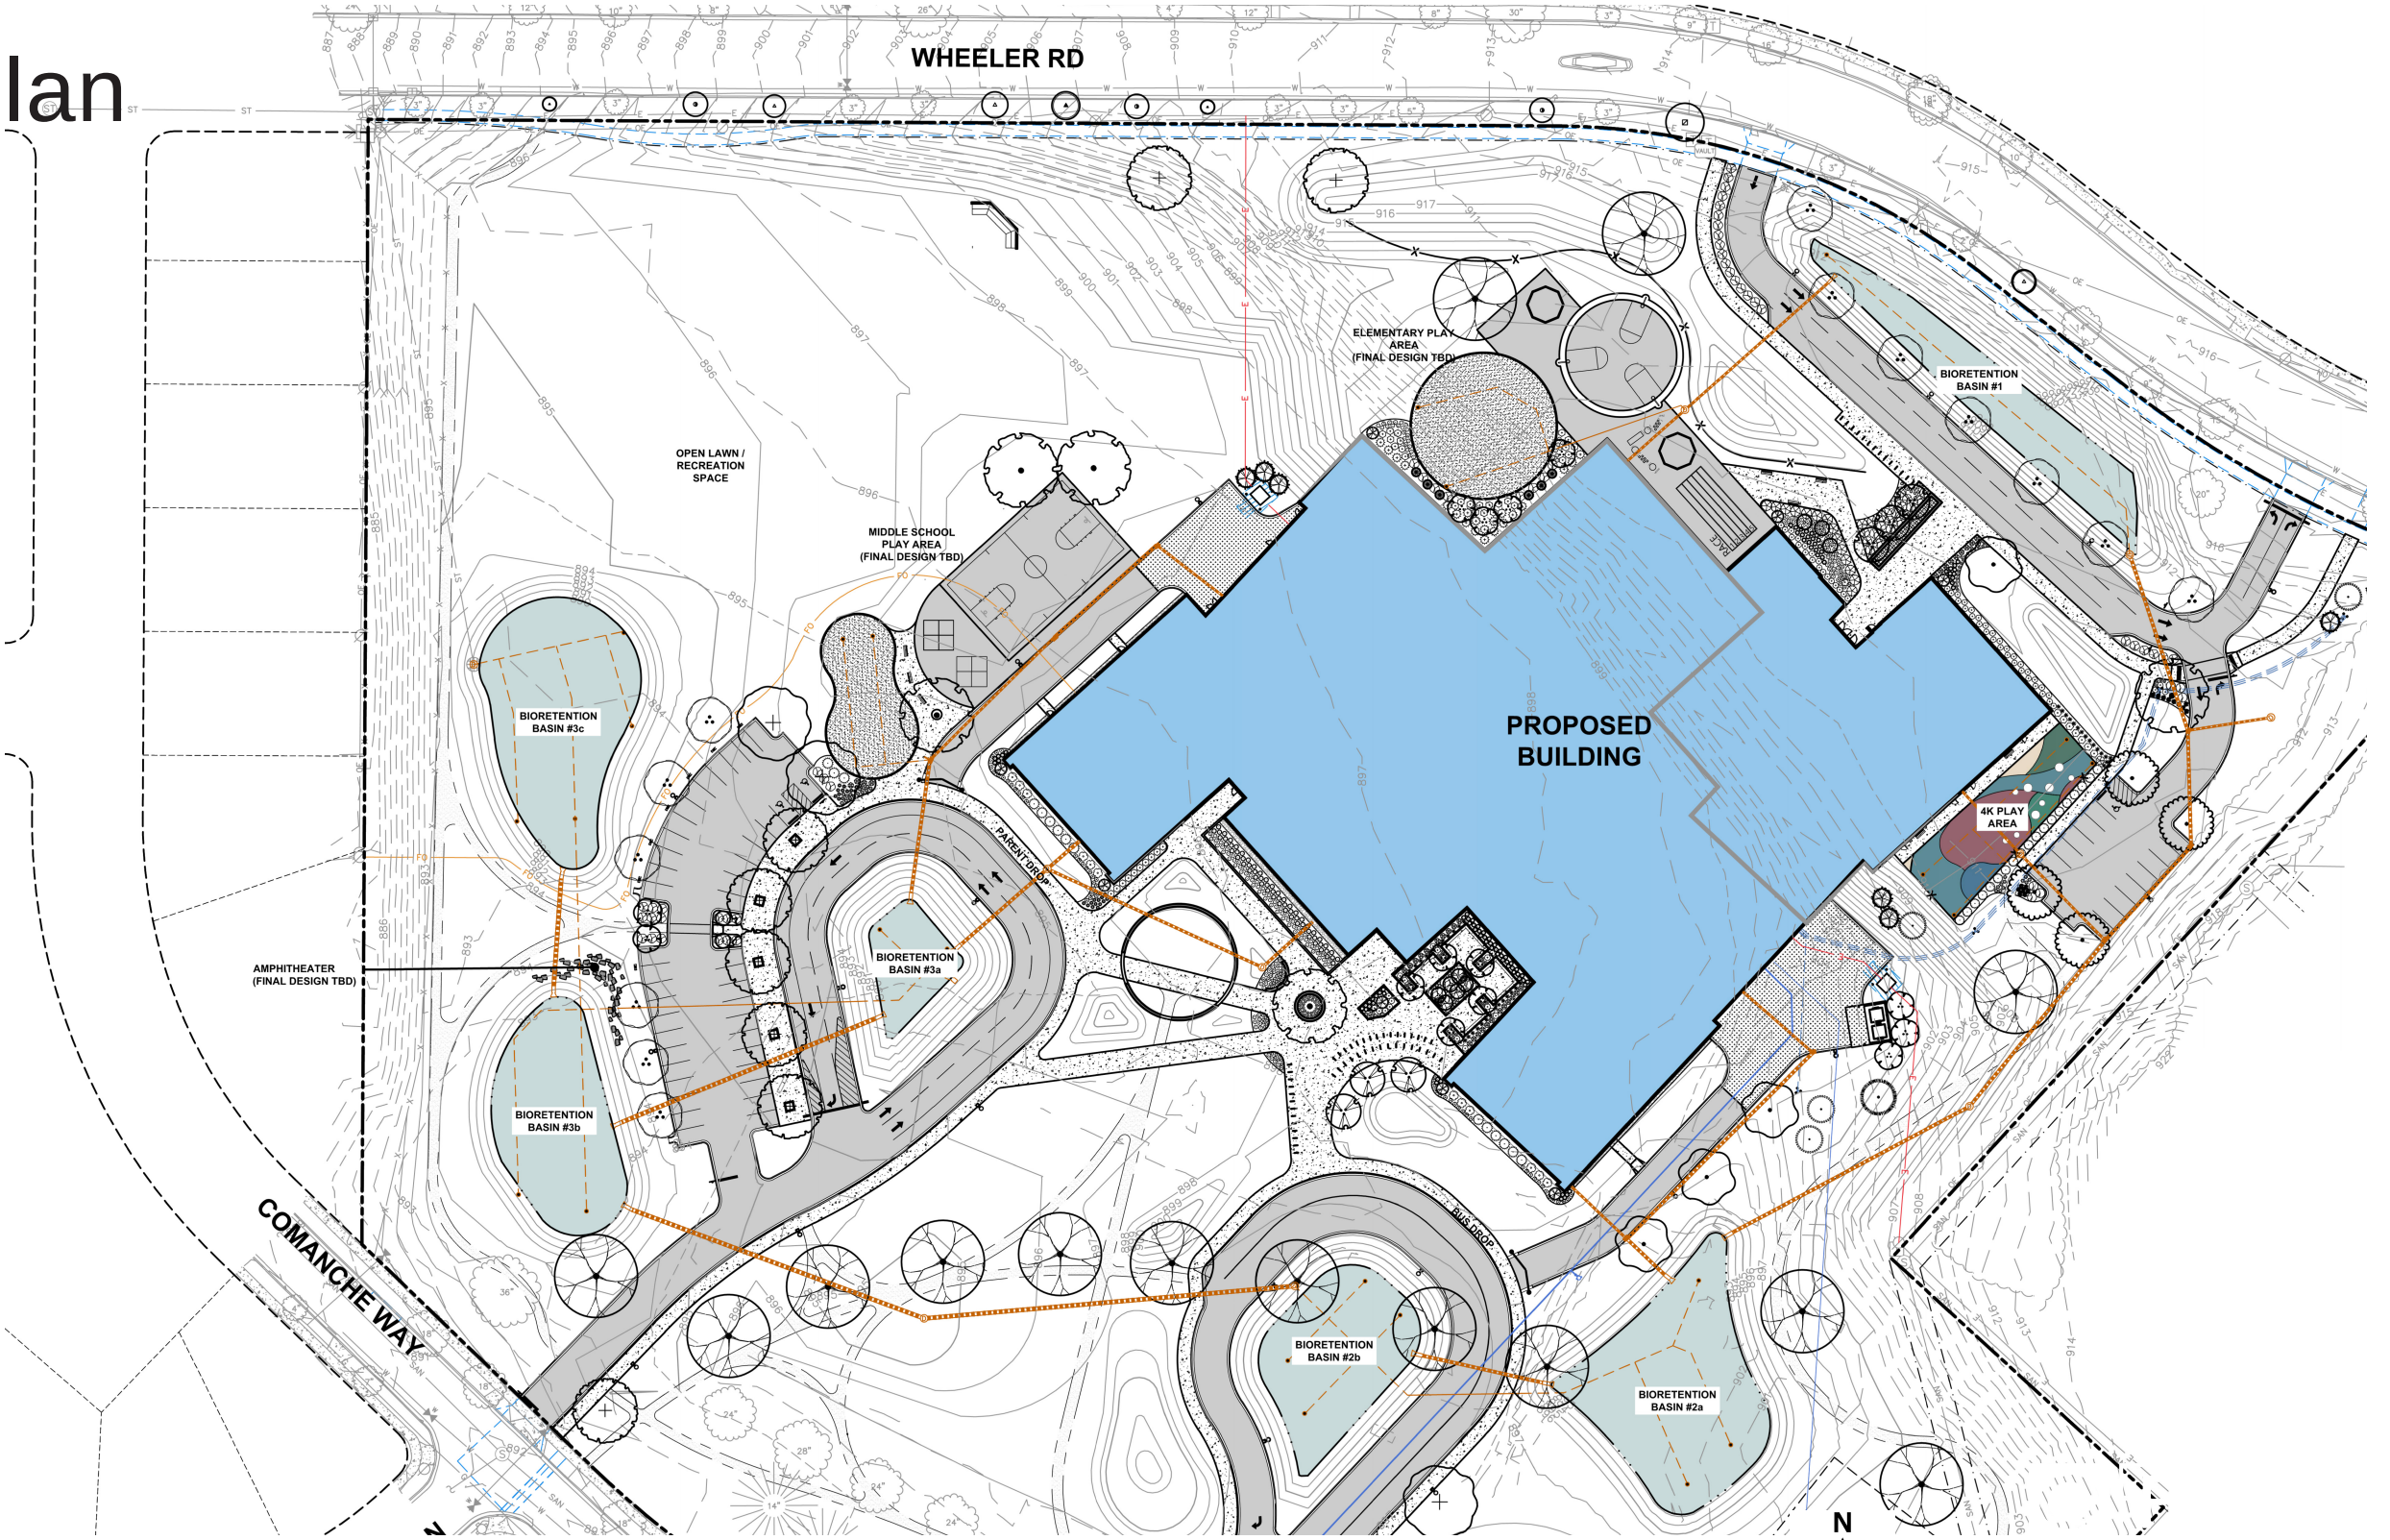



Site Lighting Plan

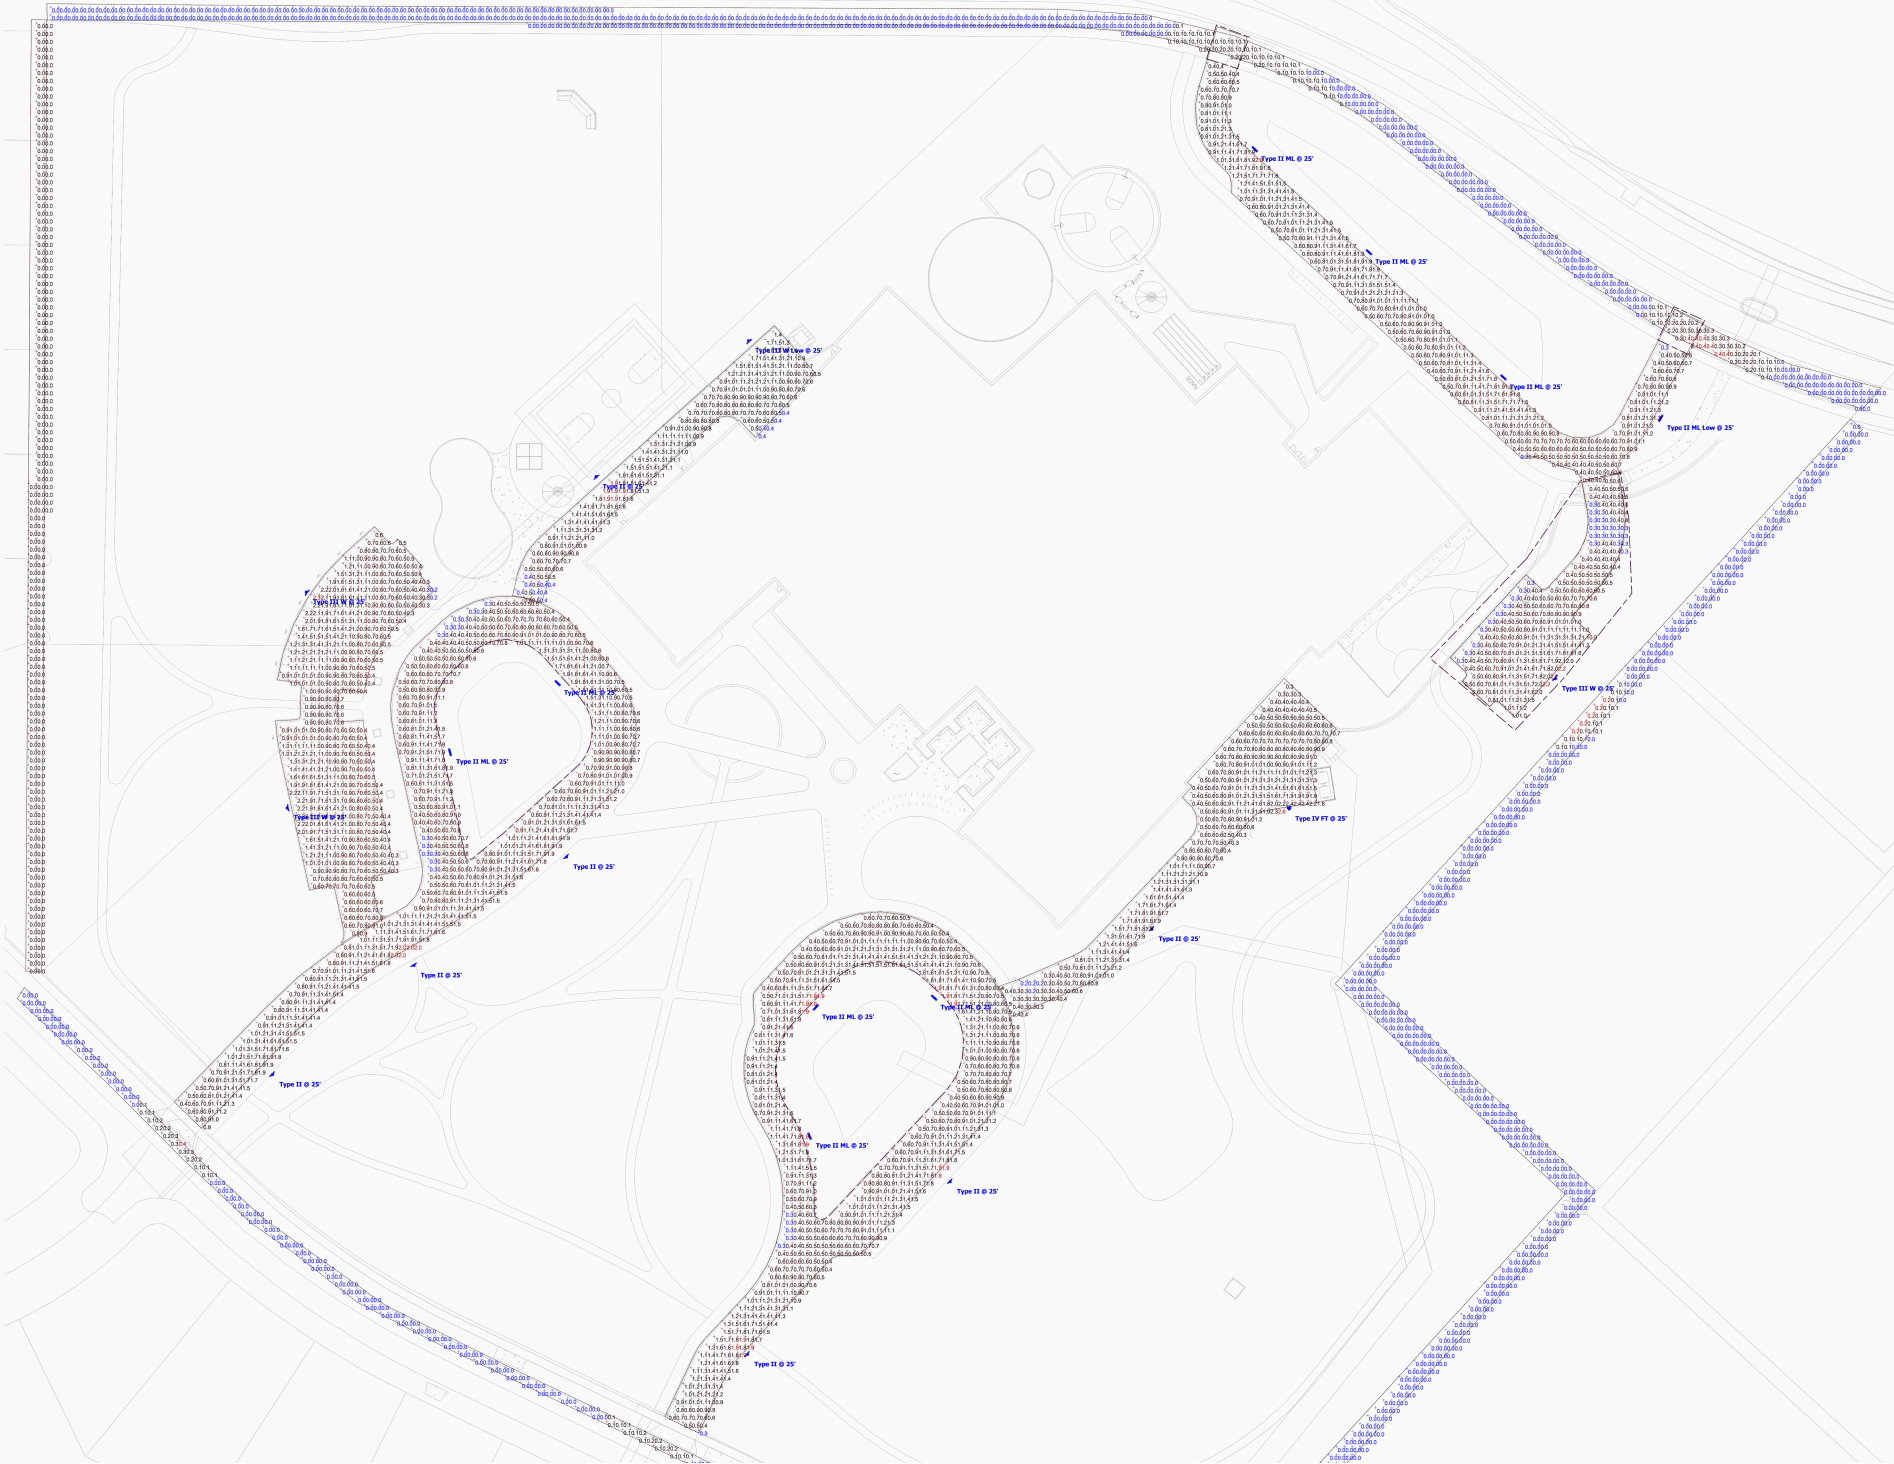


Statistics						
Description	Symbol	Avg	Max	Min	Max/Min	Avg/Min
East Maint Drive	+	0.9 fc	2.6 fc	0.2 fc	13.0:1	4.5:1
East Property Line	+	0.0 fc	0.2 fc	0.0 fc	N/A	N/A
North Drive	+	1.0 fc	2.0 fc	0.3 fc	6.7:1	3.3:1
North Parking	+	0.8 fc	2.2 fc	0.3 fc	7.3:1	2.7:1
North Property Line	+	0.0 fc	0.4 fc	0.0 fc	N/A	N/A
South Drive	+	1.0 fc	1.9 fc	0.3 fc	6.3:1	3.3:1
South Property Line	+	0.0 fc	0.4 fc	0.0 fc	N/A	N/A
West Drive	+	1.0 fc	2.0 fc	0.3 fc	6.7:1	3.3:1
West Maint Drive	+	1.0 fc	1.9 fc	0.4 fc	4.8:1	2.5:1
West Parking	+	0.9 fc	2.3 fc	0.2 fc	11.5:1	4.5:1
West Property Line	+	0.0 fc	0.0 fc	0.0 fc	N/A	N/A

Symbol	Label	Image	Quantity	Manufacturer	Catalog Number	Description	Number Lamps	Lumens Per Lamp	Wattage	Plot
	Type II		7	U.S. ARCHITECTURAL LIGHTING	RZR-PLED-II-40LED-525mA-40K	CAST BLACK PAINTED FINNED METAL HOUSING.	40	254	64.8	
	Type II ML		8	U.S. ARCHITECTURAL LIGHTING	RZR-PLED-II-ML-40LED-525mA-40K	CAST BLACK PAINTED FINNED METAL HOUSING.	40	254	64.8	
	Type III W		3	U.S. ARCHITECTURAL LIGHTING	RZR-PLED-III-W-40LED-700mA-40K	CAST BLACK PAINTED FINNED METAL HOUSING.	40	304	86.8	
	Type IV FT		1	U.S. ARCHITECTURAL LIGHTING	RZR-PLED-IV-FT-40LED-700mA-40K	CAST BLACK PAINTED FINNED METAL HOUSING.	40	295	86.8	
	Type III W Low		1	U.S. ARCHITECTURAL LIGHTING	RZR-PLED-III-W-40LED-525mA-40K	CAST BLACK PAINTED FINNED METAL HOUSING.	40	240	64.8	
	Type II ML Low		1	U.S. ARCHITECTURAL LIGHTING	RZR-PLED-II-ML-40LED-350mA-40K	CAST BLACK PAINTED FINNED METAL HOUSING.	40	176	42.9	

Floor Plan - Lower Level

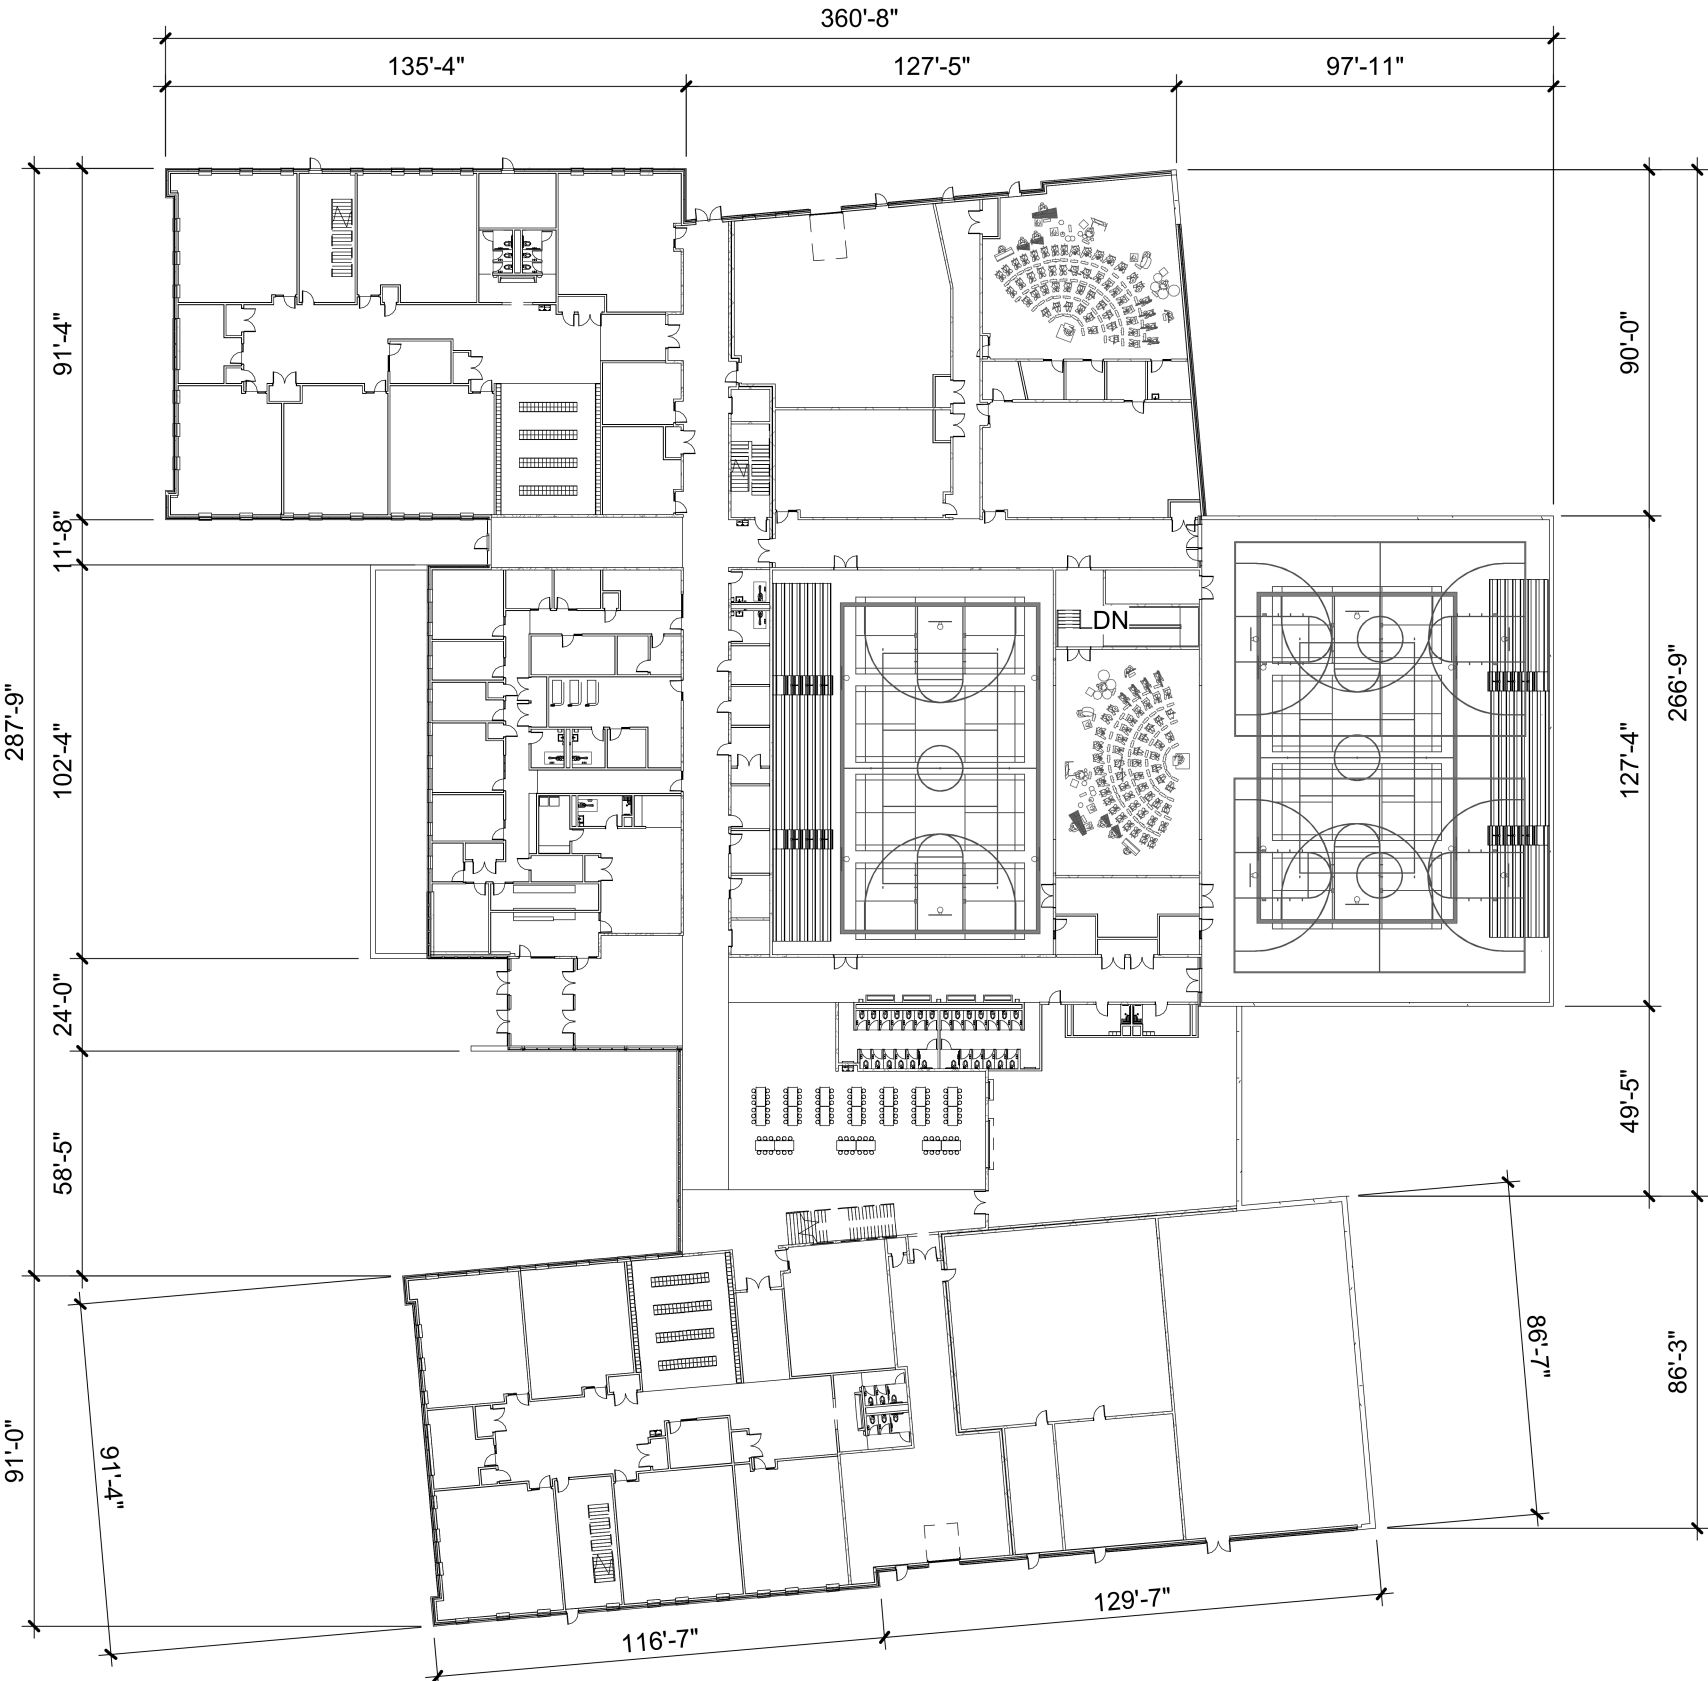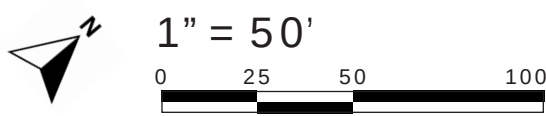



Floor Plan - Upper Level

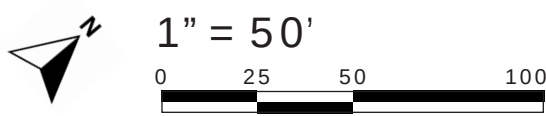

Roof Plan






1" = 50'


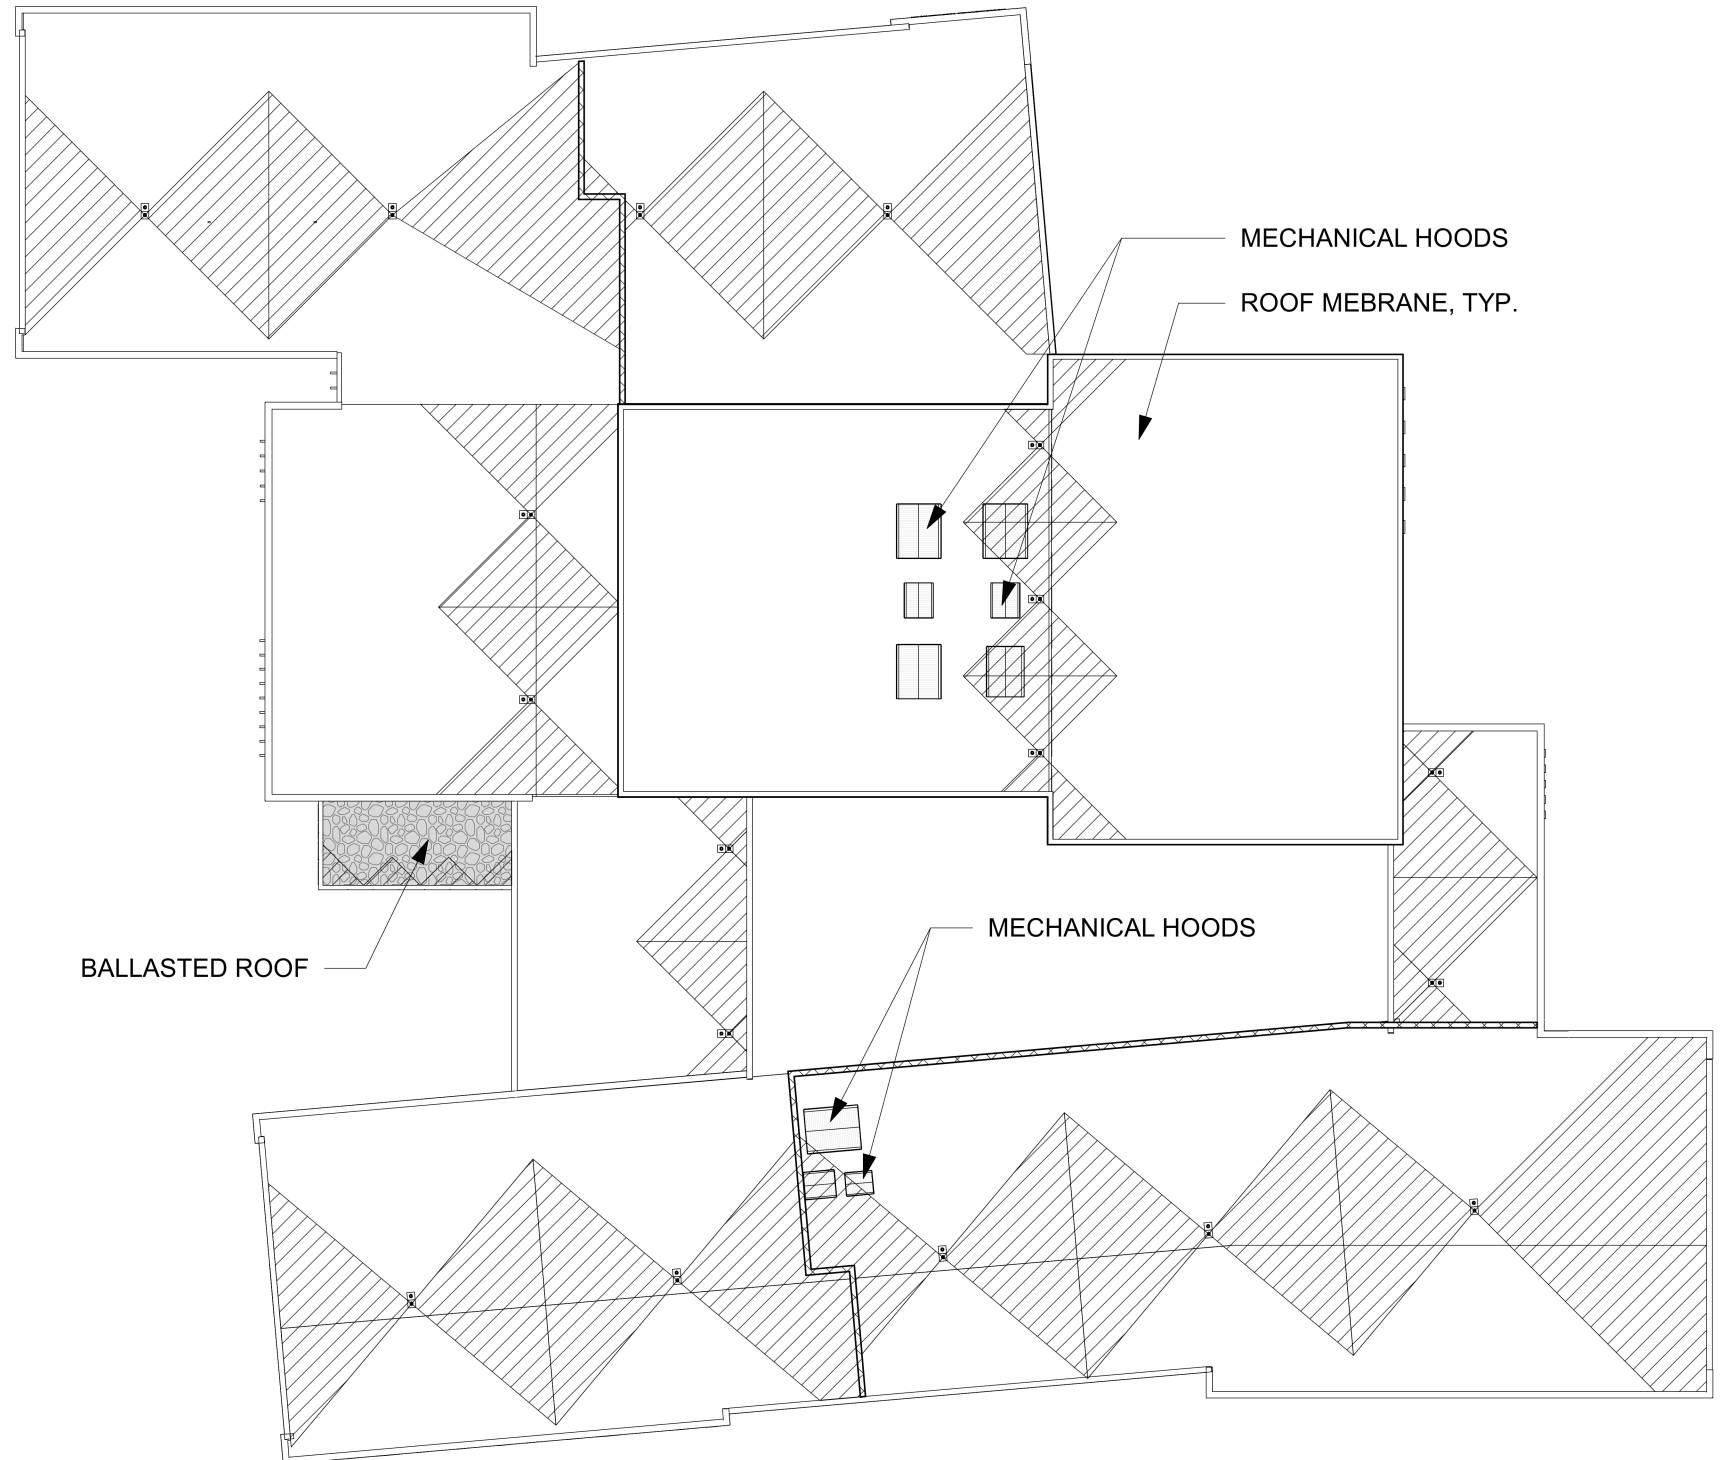
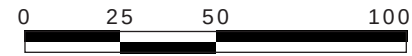


Elevation - N & S

1" = 30'

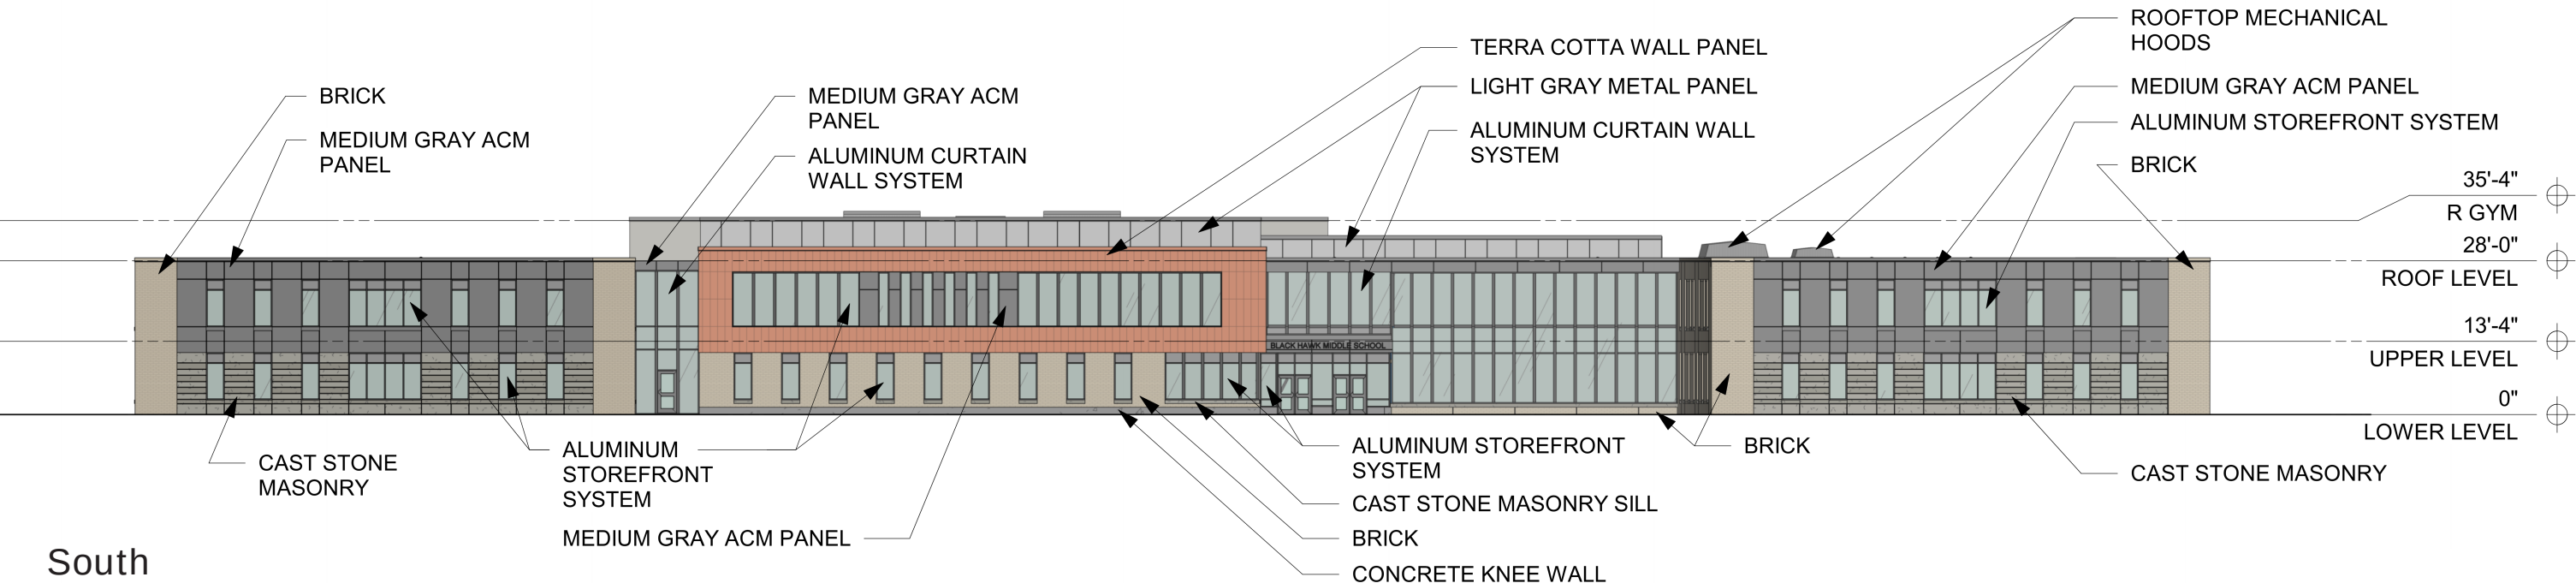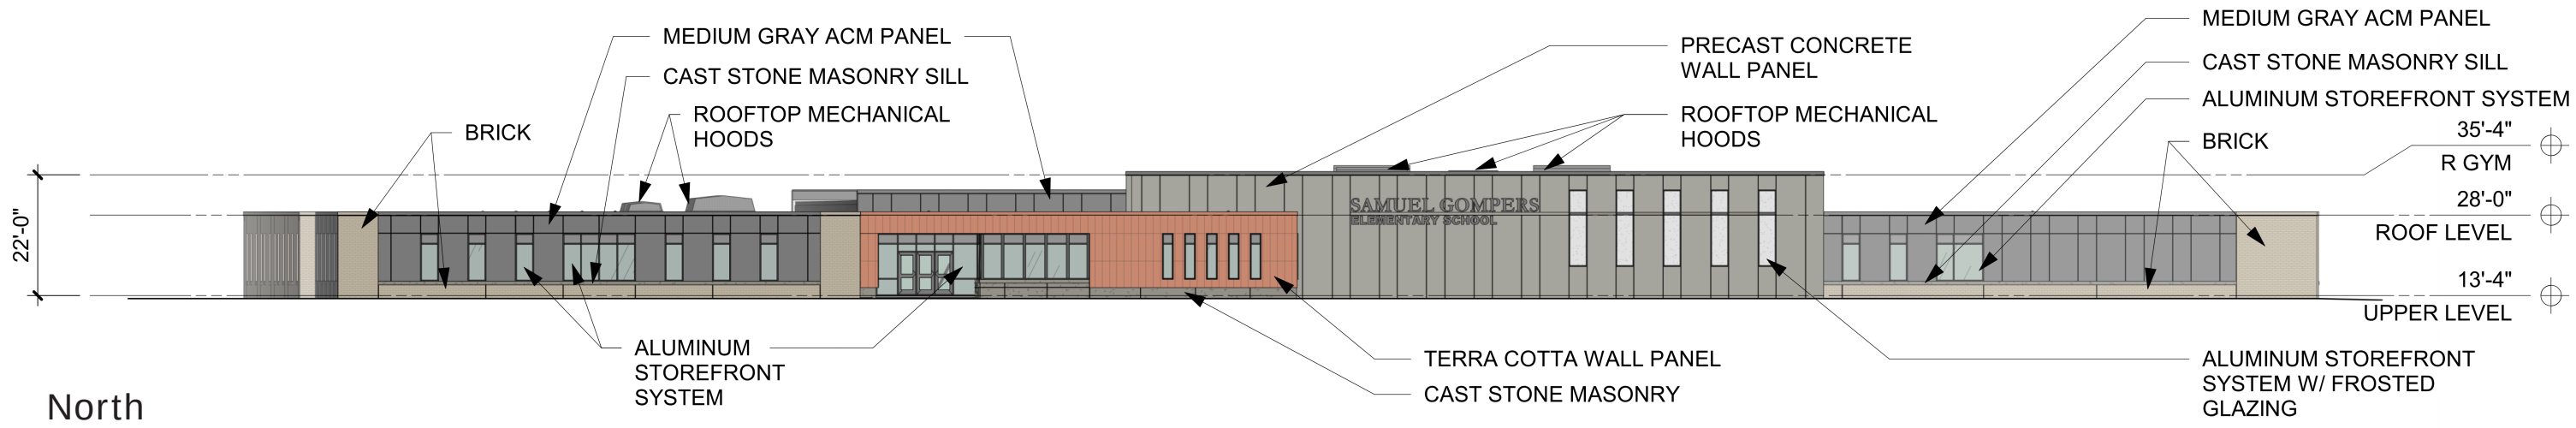
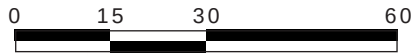


Elevation - E & W

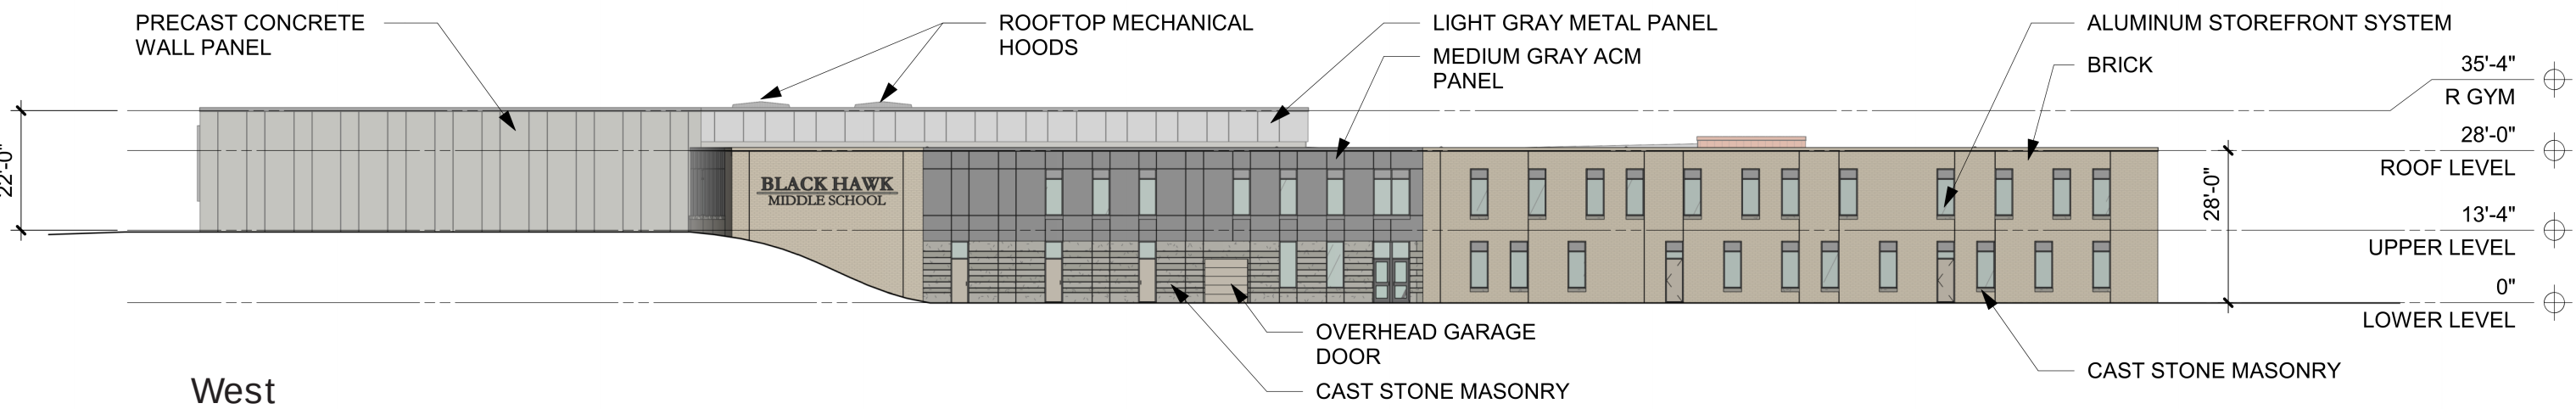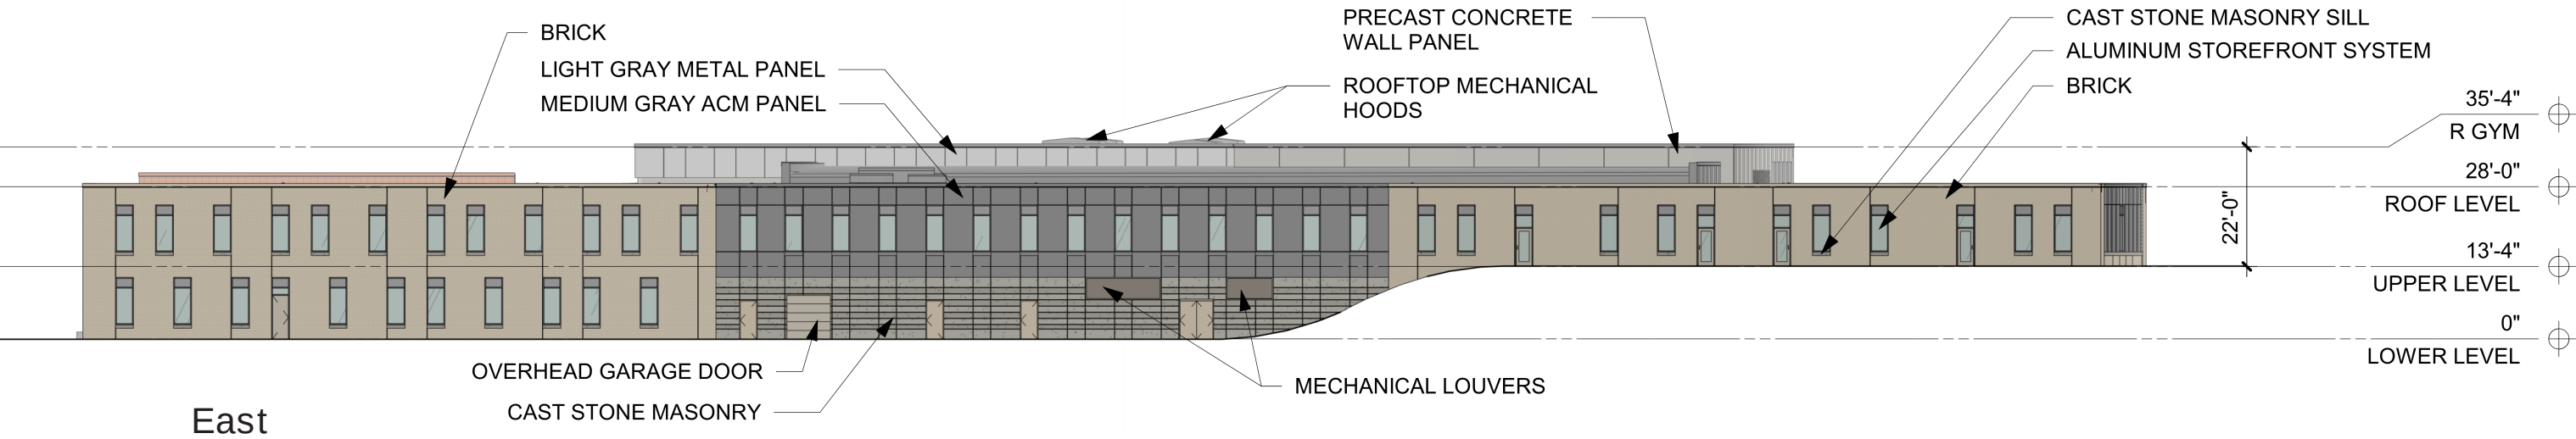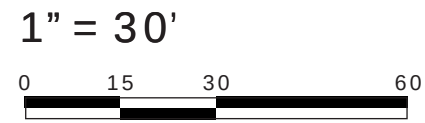


B&W Elevation - N & S

1" = 30'

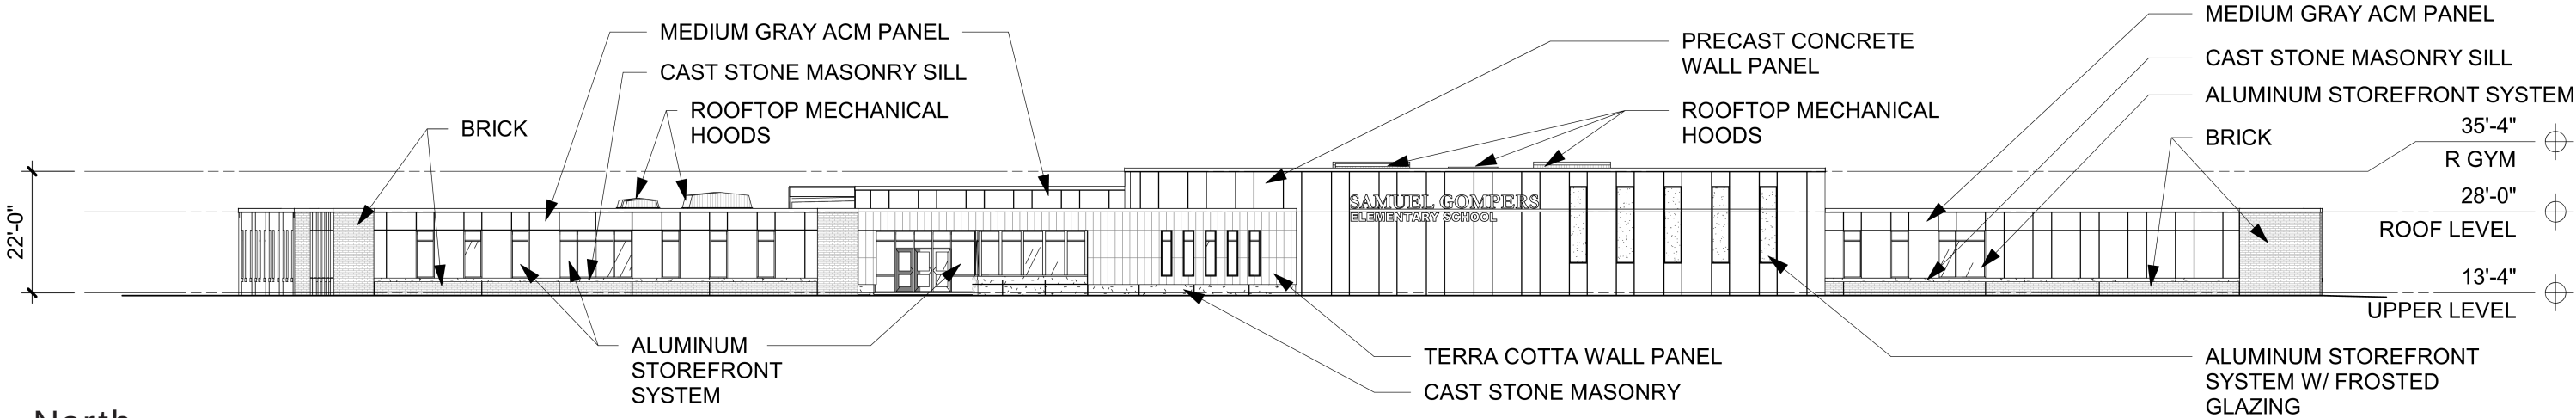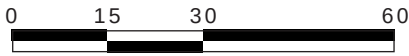



North

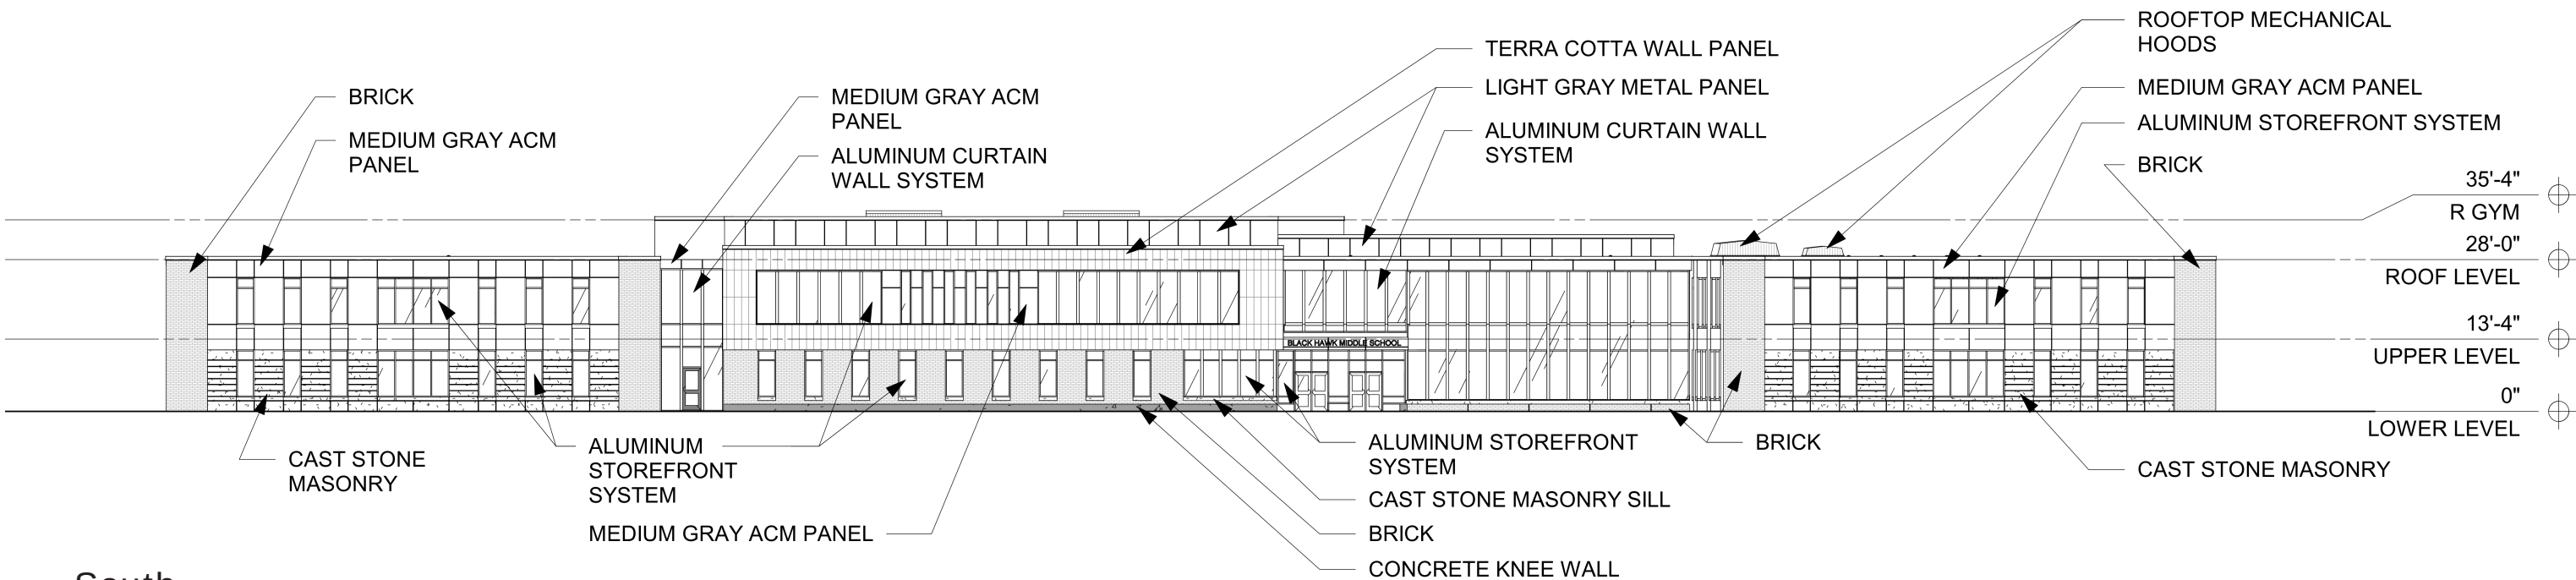


South

B&W Elevation - E & W

1" = 30'

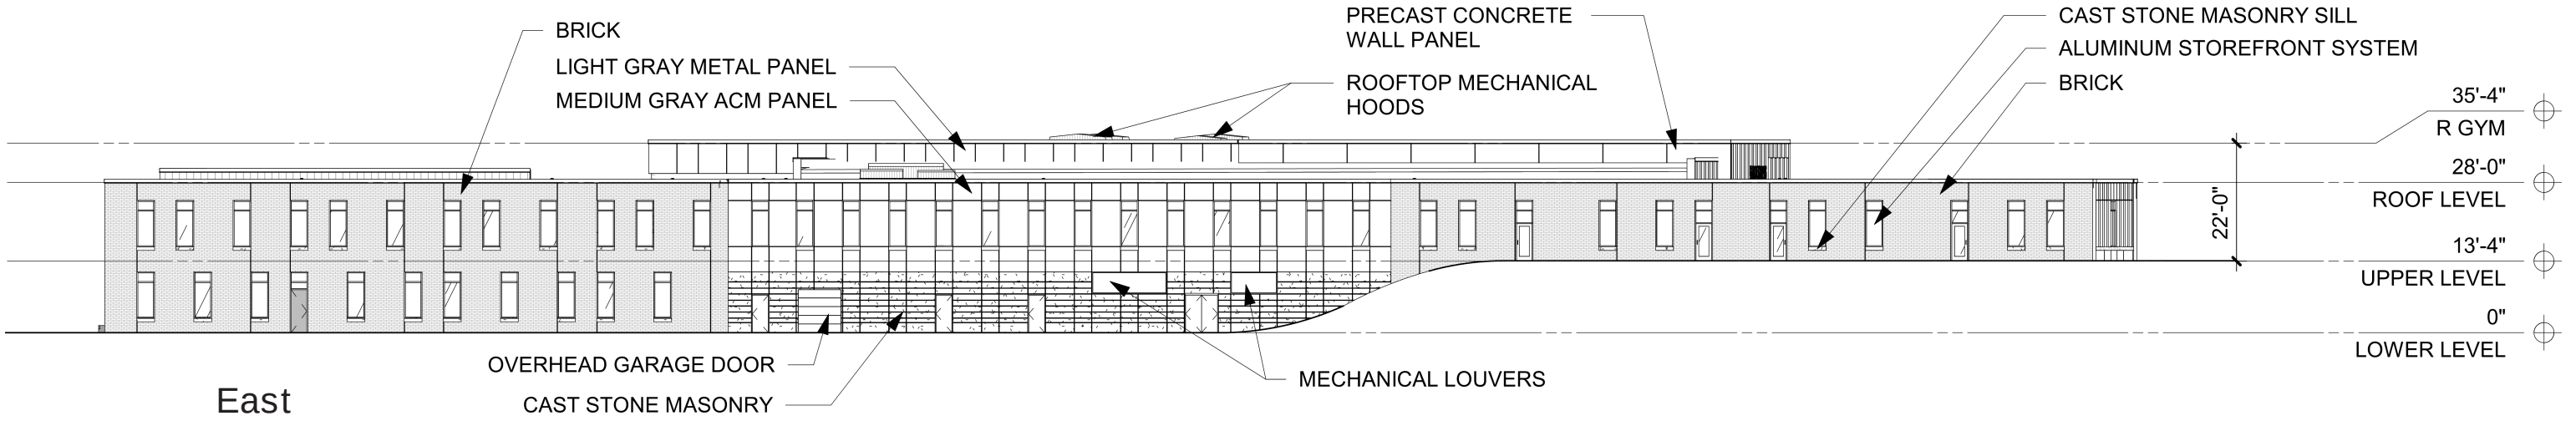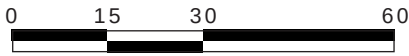

East

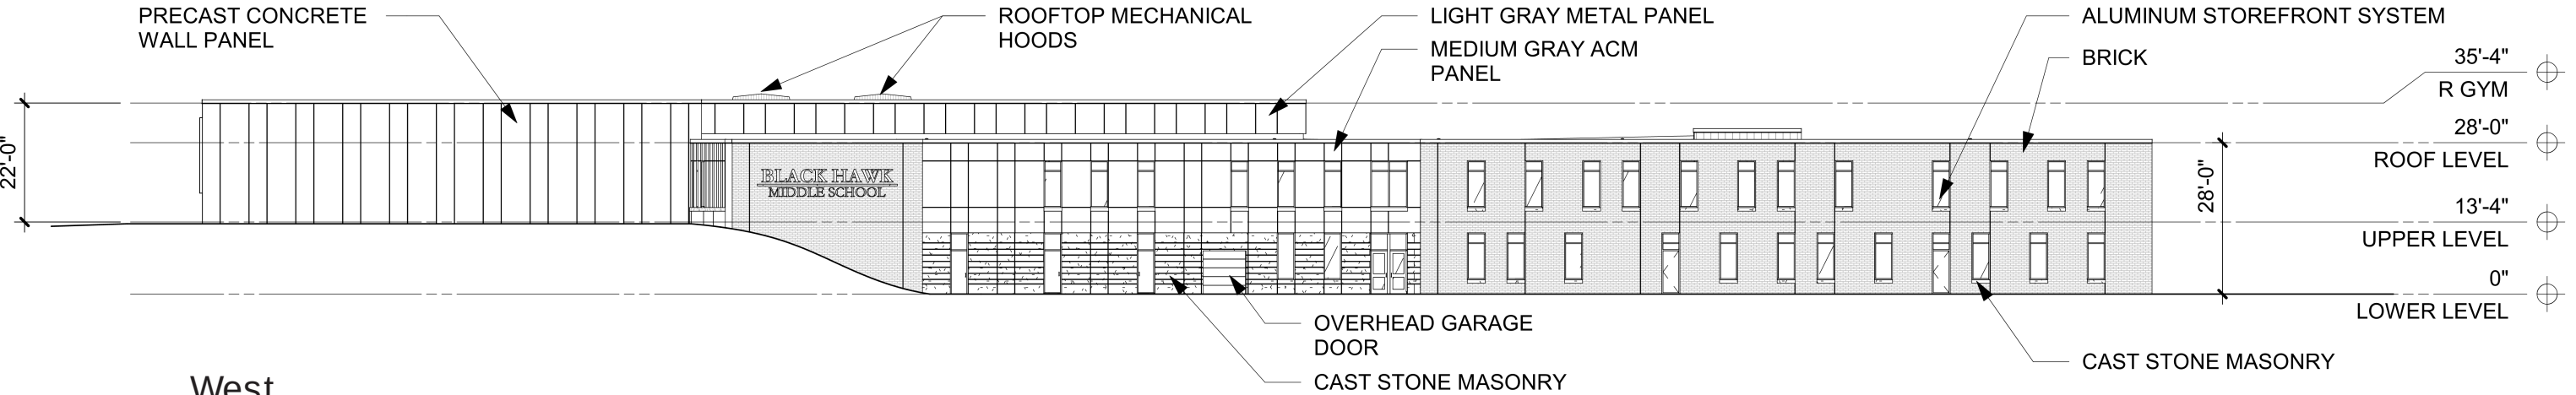

West

Perspective - SW



Perspective - SE



Perspective - NE



Perspective - NW



Gompers ES Entrance



Black Hawk MS from Wheeler Rd.



Black Hawk MS Entrance



Current Design - Exterior Material




Brick A:
Manufacturer: Glen Gery
Color: Rome Grey Smooth



Brick B:
Manufacturer: Glen Gery
Color: Rome Grey Wirecut



Aluminum Composite
Metal Wall Panel

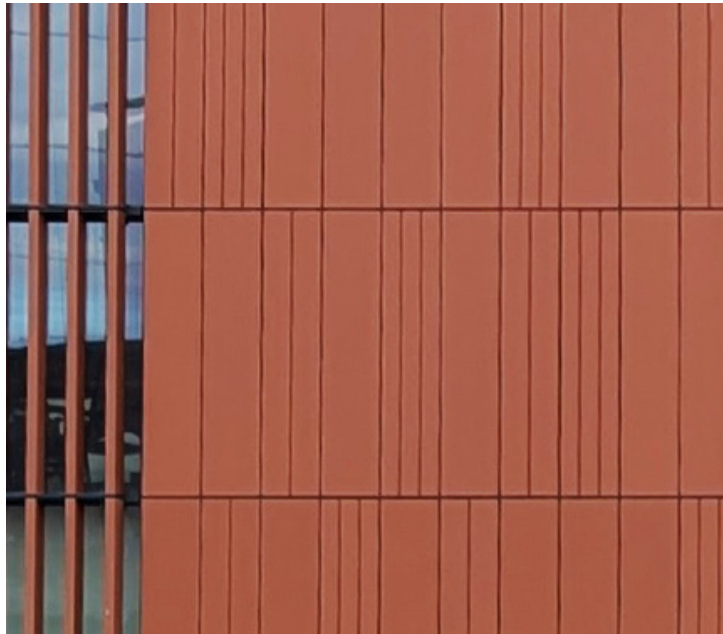

Terra5 TC30 Terracotta Panel
100% natural material,
Color: Tuscany

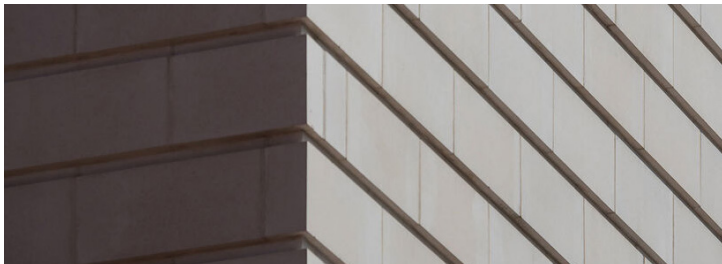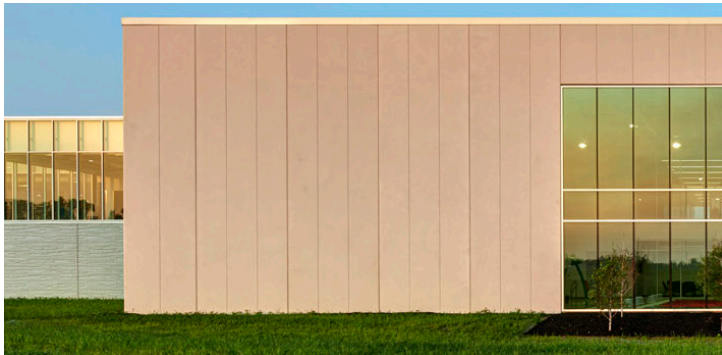

Precast Concrete Panels

Thank You

