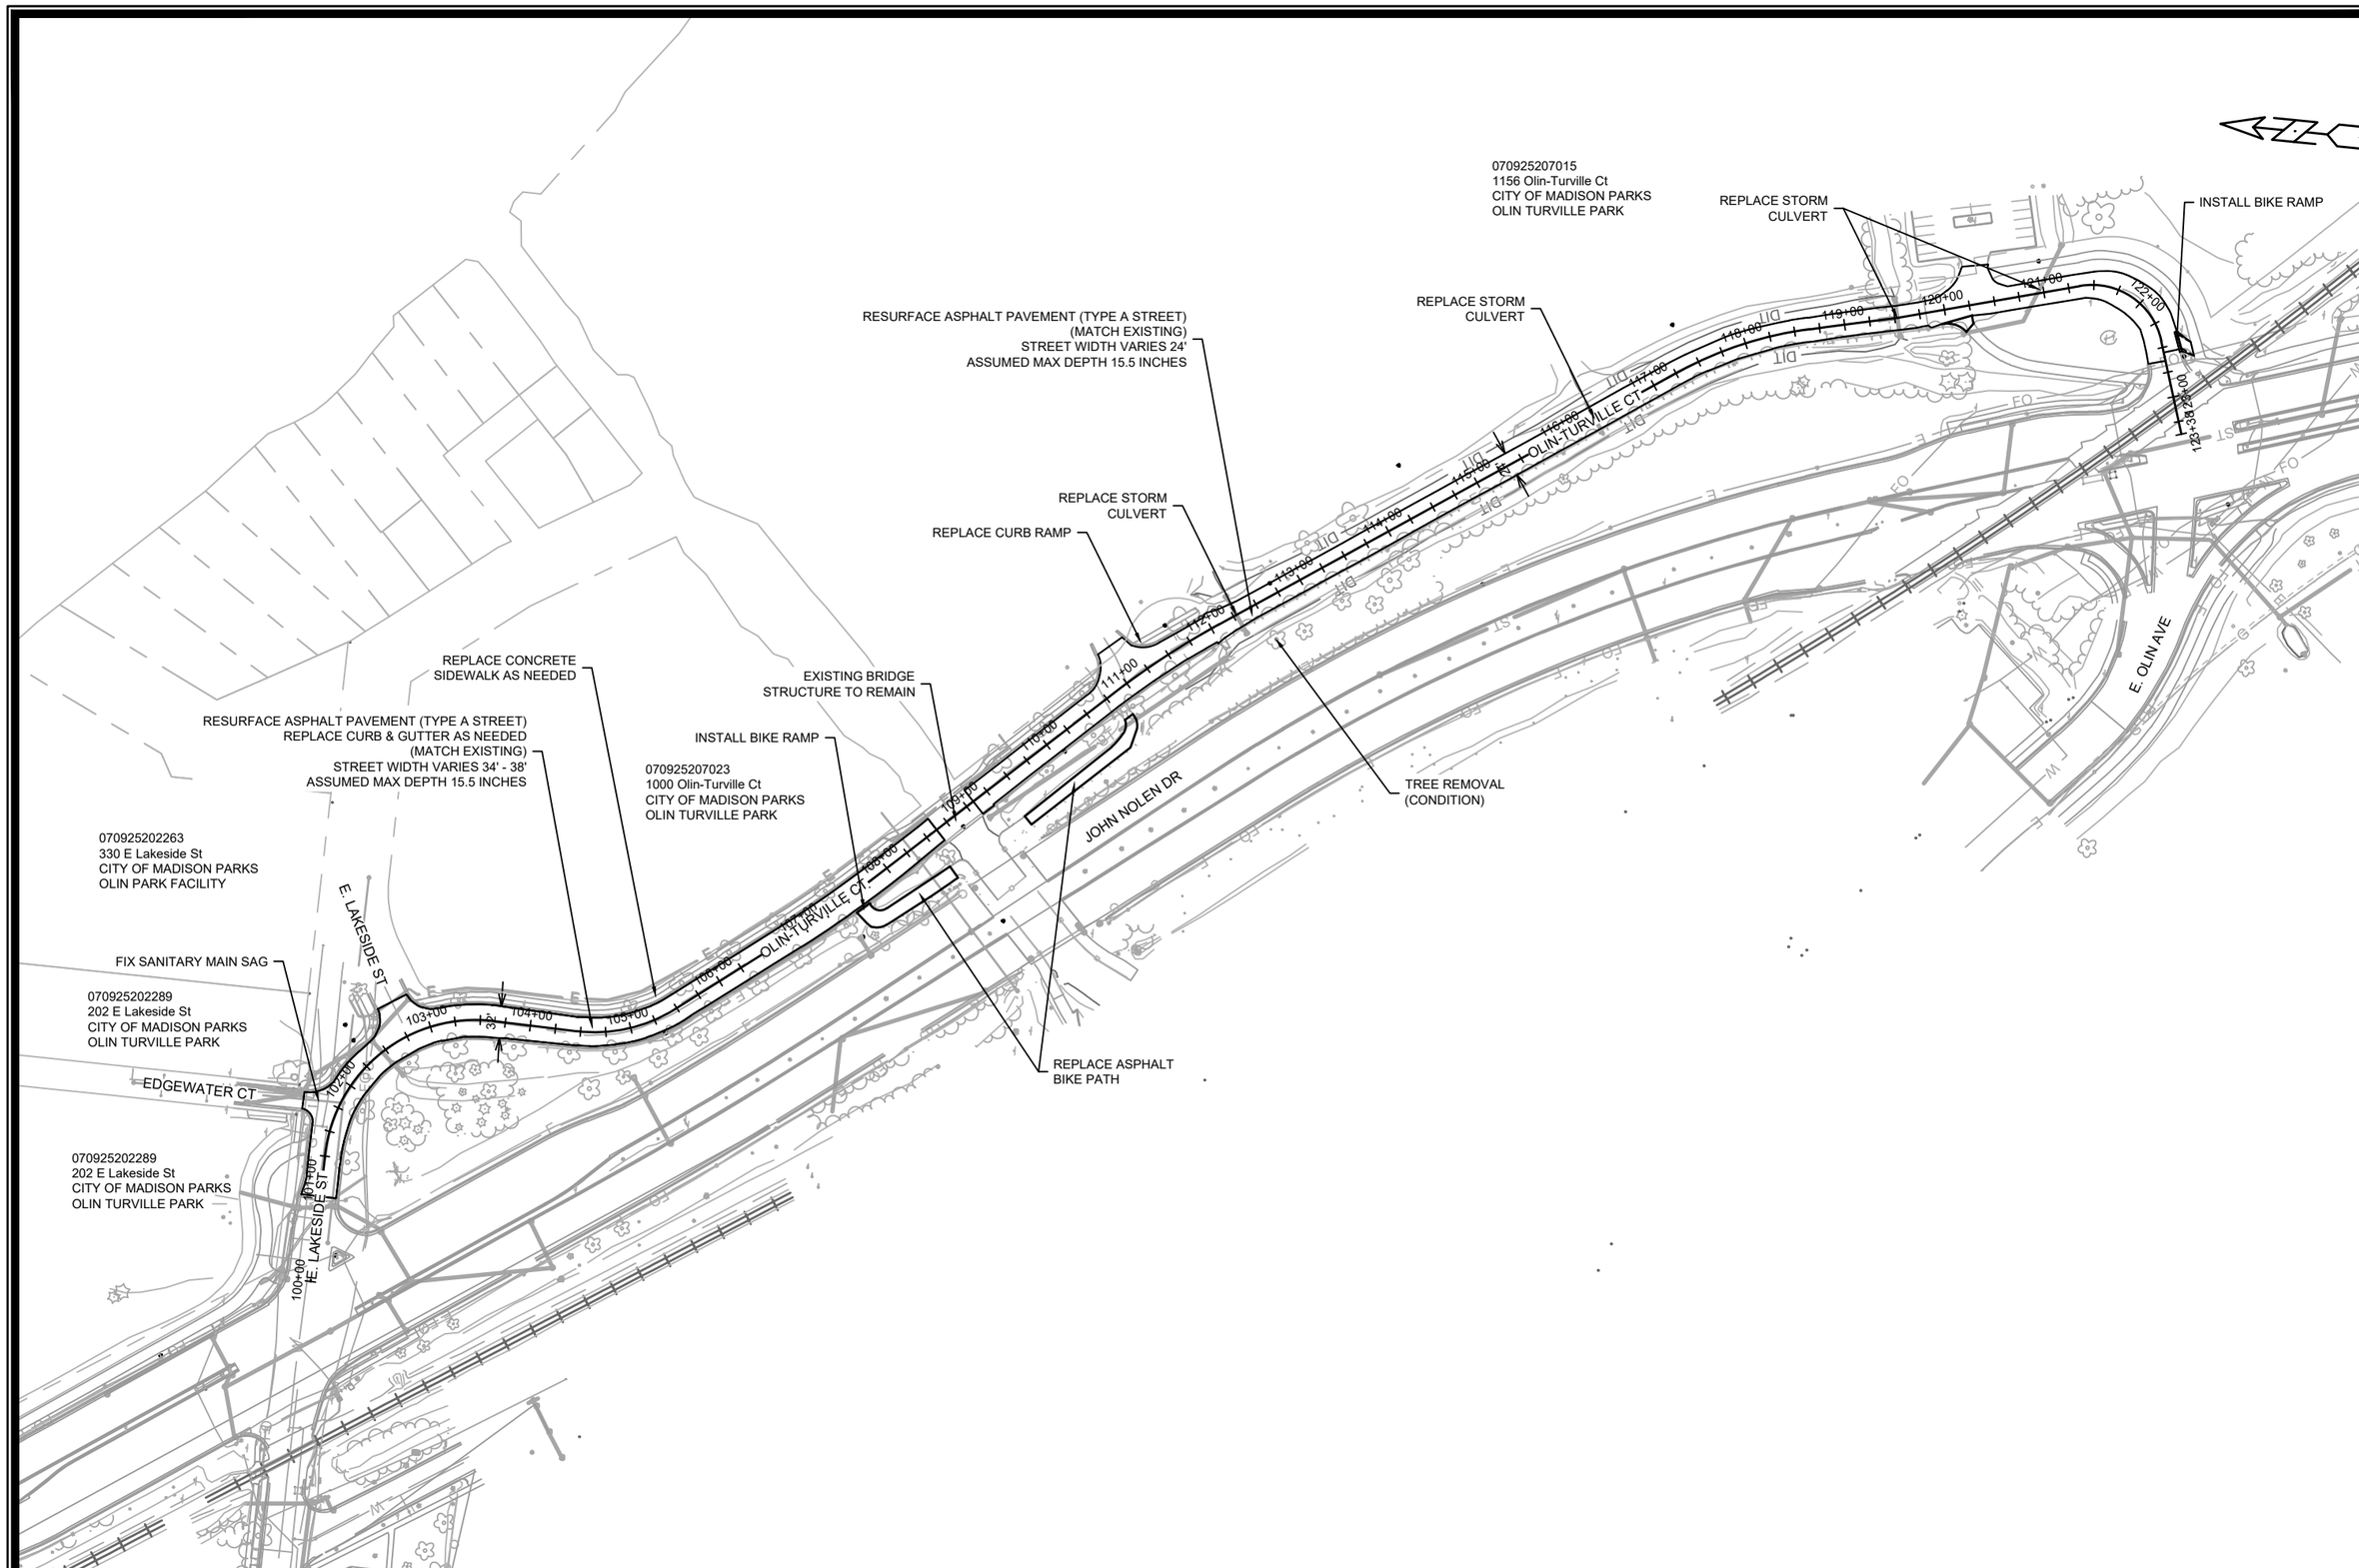

MARK	REVISION	DATE	BY
---	---	---	---
---	---	---	---
---	---	---	---
---	---	---	---
---	---	---	---

Designed By: RES | Date: 5/14/2024 2:30 PM | Scale: 1:150

13713 | PO-1

13713

PROJECT OVERVIEW

OLIN-TURVILLE COURT AND E. LAKESIDE STREET ASSESSMENT DISTRICT - 2024 MADISON, WI

CONTRACT NO: 8626

M:\DESIGN\Projects\13713\CAD\Streets\13713EN-Corridor.dwg

13713

PO-1