JENIFER, PATERSON, BREARLY & FEW 2015
PROJECT NO. 53W1507

SHEET NO. P-5

PLAN AND PROFILE

JENIFER STREET

CITY OF MADISON

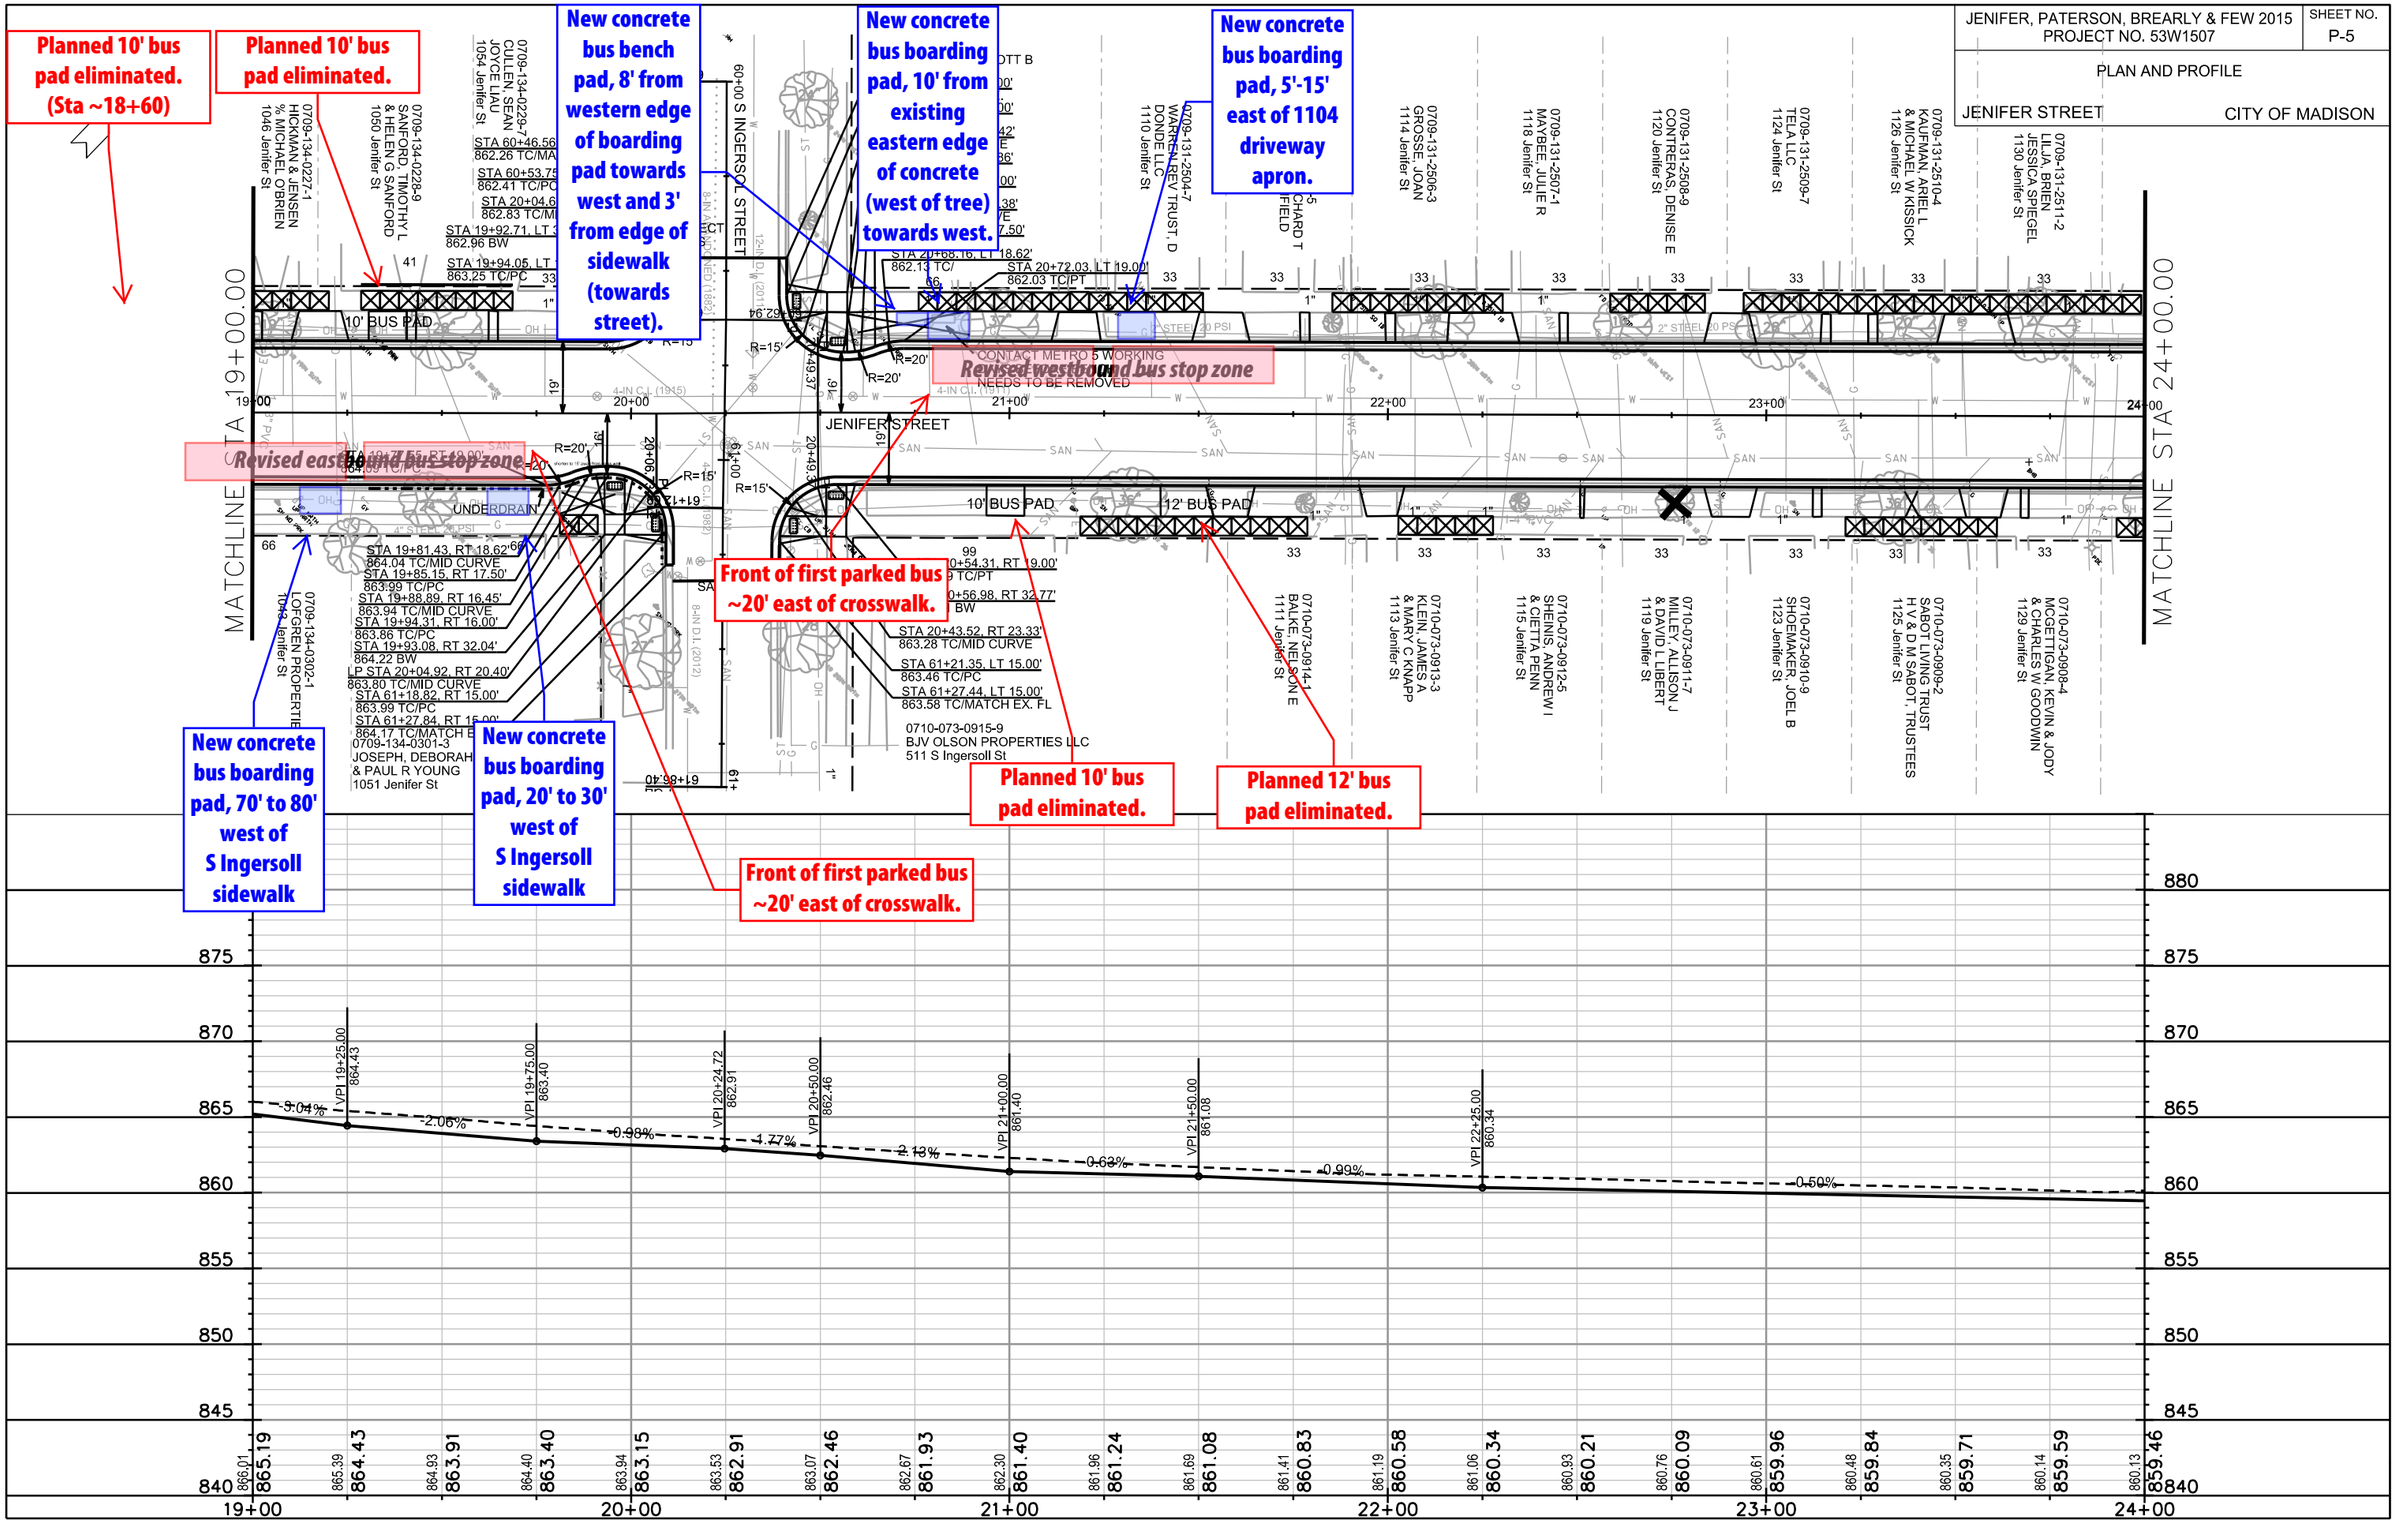

PLOT SCALE: ____
PLOT NAME: ____
REV. DATE: ____
ORIGINATOR: CITY OF MADISON, STREETS DIVISION

FILE NAME: M:\DESIGN\Projects\53W1507\Streets\Design\53W1507EN-Pn5.dgn

DATE: 3/18/2016