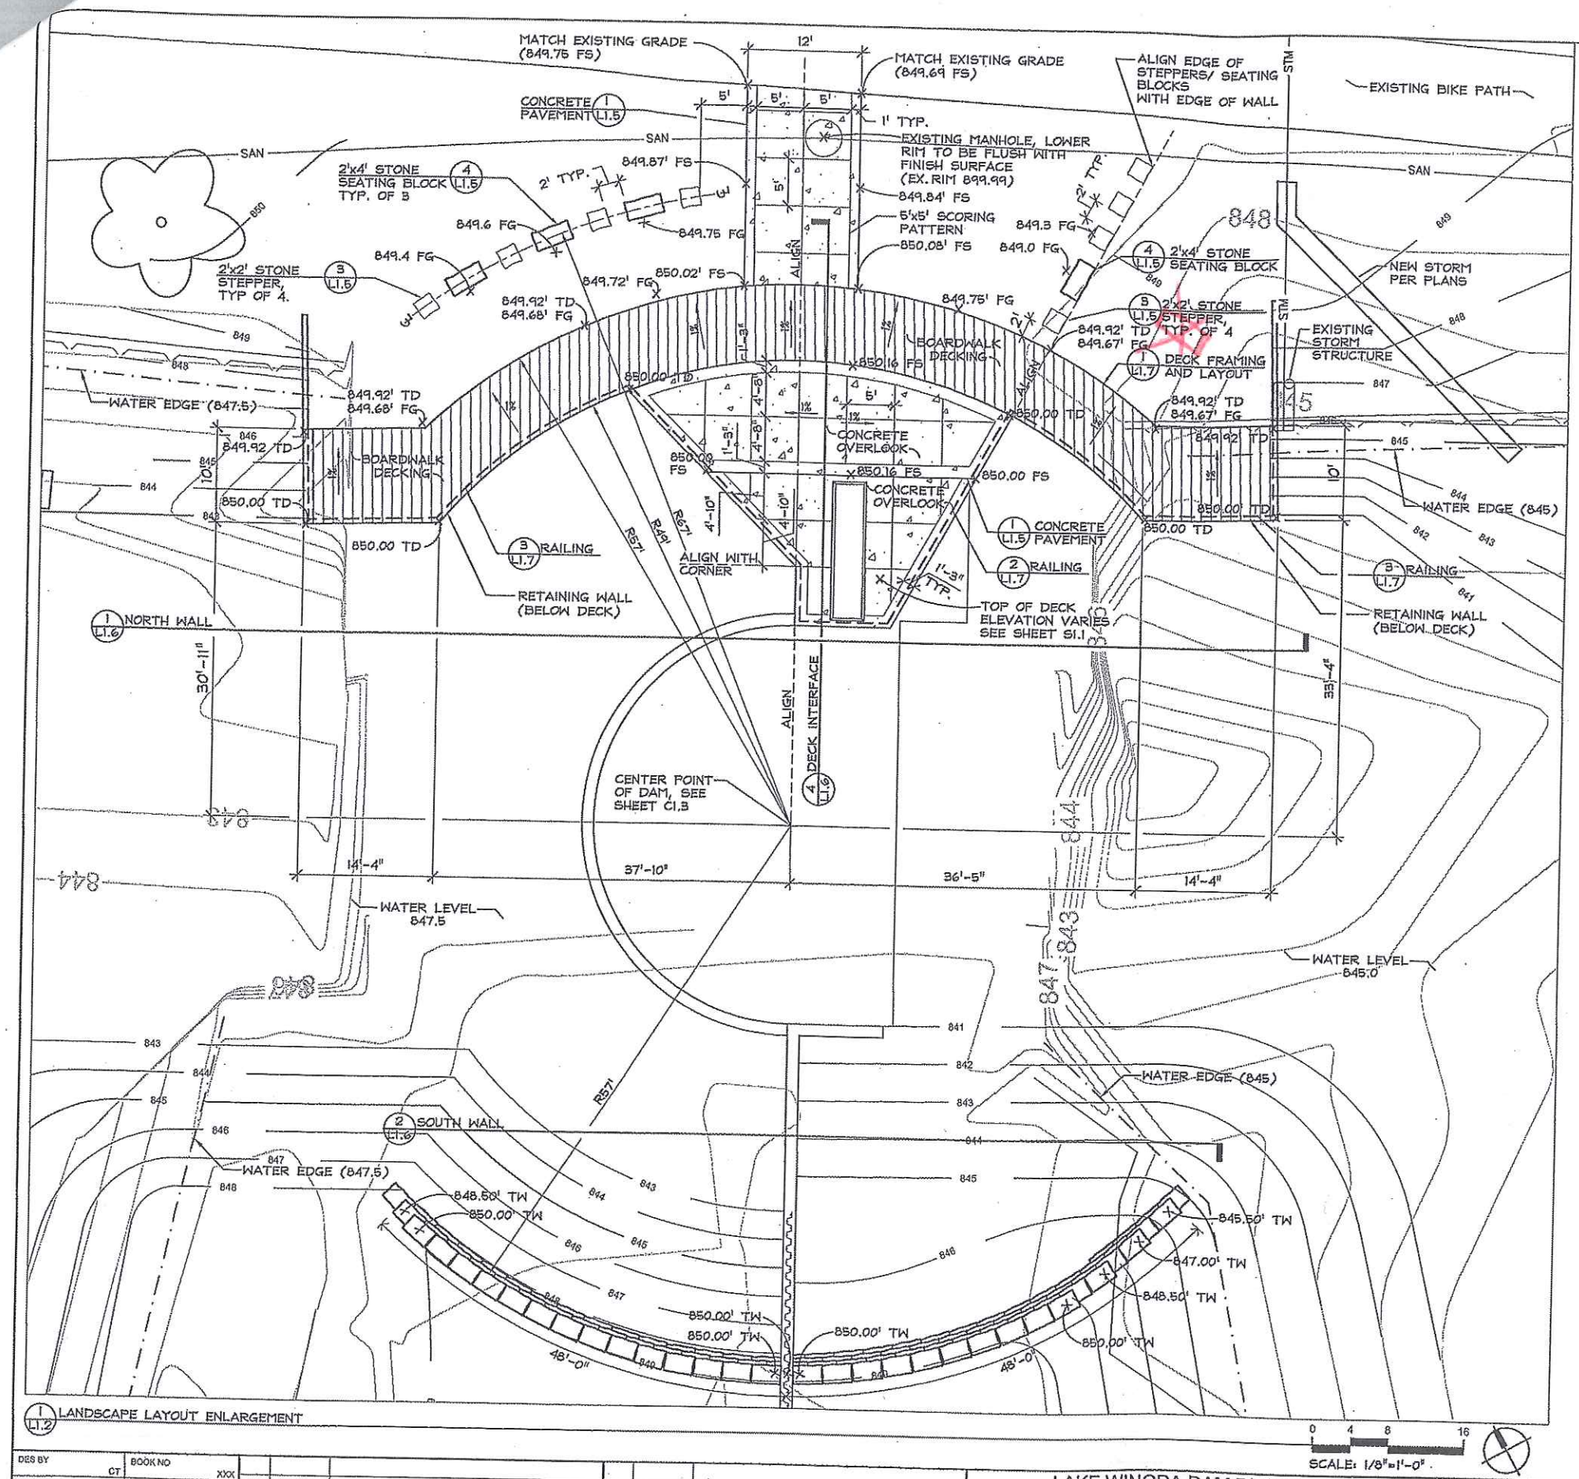

1 L1.2 LANDSCAPE LAYOUT ENLARGEMENT

SCALE: 1/8"=1'-0"

LEGEND	
WATER EDGE	
ALIGN	
CENTER LINE	
CONCRETE PAVING	
TW	TOP OF WALL
TD	TOP OF DECK
FS	FINISH SURFACE
FG	FINISH GRADE
(849.75)	EXISTING GRADE

NOTES:

1. ALL WRITTEN DIMENSIONS SUPERSEDE SCALED DIMENSIONS
2. CONTRACTOR SHALL INSTALL EXPANSION JOINTS BETWEEN CONCRETE PAVING, WALLS, AND EXISTING PAVING OR STRUCTURES.
3. ALL PROPOSED SITE FEATURES SHALL BE STAKED IN FIELD PRIOR TO CONSTRUCTION. SEE SHEET L1.3 AND L1.4 FOR LANDSCAPE PLANTS AND LOCATION.
4. SEE SHEET L1.7 FOR COMPOSITE DECK DETAILS.

	MAX
A	2.4"
B	1.5"
C	*
D	1.4"

* THE C DIMENSION IS 50% TO 65% OF 'D'

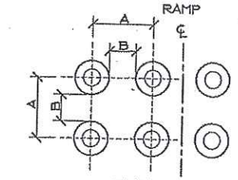

TRUNCATED DOMES DETECTABLE WARNING PATTERN

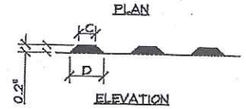

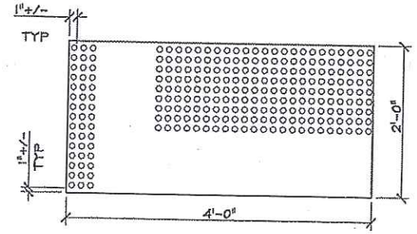

DETECTABLE WARNING FIELD

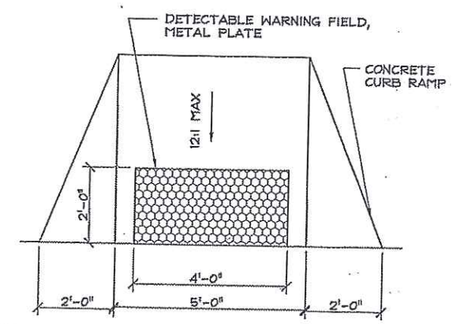

4 L1.2 ACCESSIBLE CURB RAMP

SCALE 1/2"=1'-0"

DES BY	CT	BOOK NO	XXX						
DR BY	PH	JOB NO	SAA 2304						
CHK BY	CT	DATE	APRIL 2008	NO	DATE	REVISION	NO	DATE	REVISION

LAKE WINGRA DAM RECONSTRUCTION
CITY OF MADISON
DANE COUNTY WISCONSIN

AYRES ASSOCIATES
Eau Claire, Wisconsin

LANDSCAPE LAYOUT ENLARGEMENT

SCHREIBER/ANDERSON ASSOCIATES, INC.

DRAWING NO L1.2

SHEET NO 10