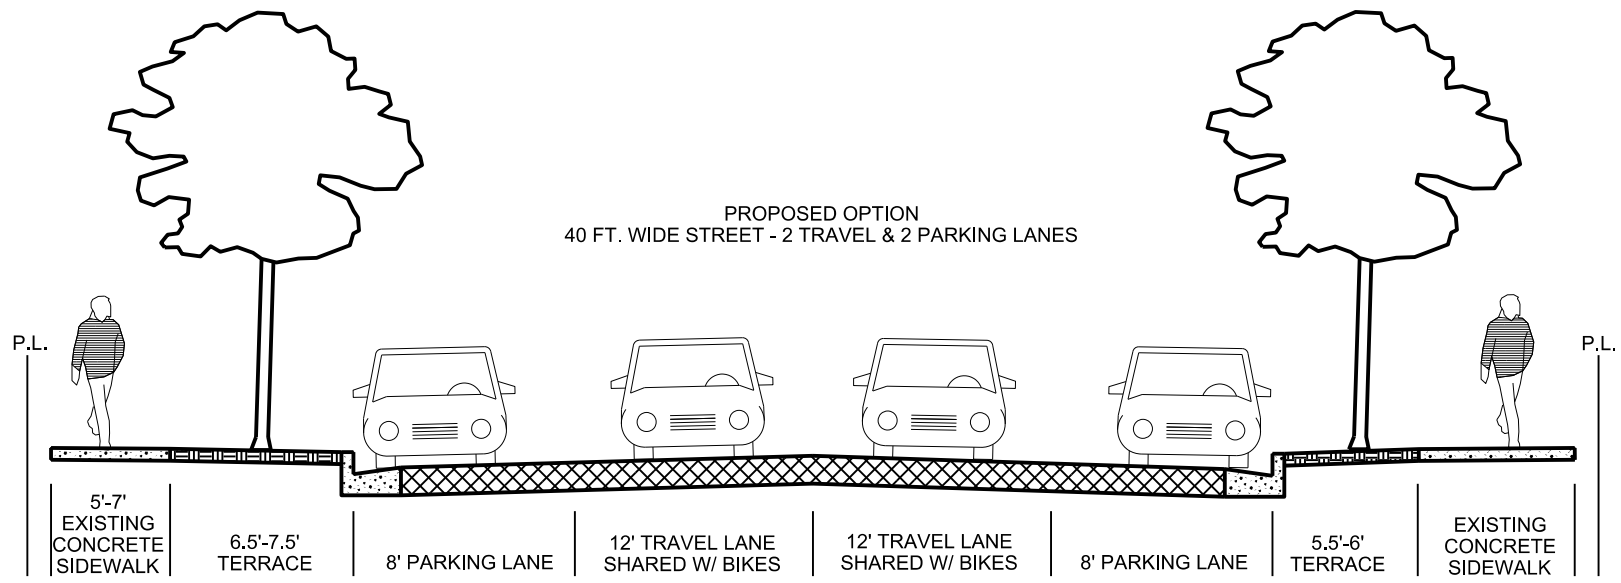
PROPOSED OPTION
40 FT. WIDE STREET - 2 TRAVEL & 2 PARKING LANES
P.L.
P.L.
5'-7' EXISTING CONCRETE SIDEWALK
6.5'-7.5' TERRACE
8' PARKING LANE
12' TRAVEL LANE SHARED W/ BIKES
12' TRAVEL LANE SHARED W/ BIKES
8' PARKING LANE
5.5'-6' TERRACE
EXISTING CONCRETE SIDEWALK

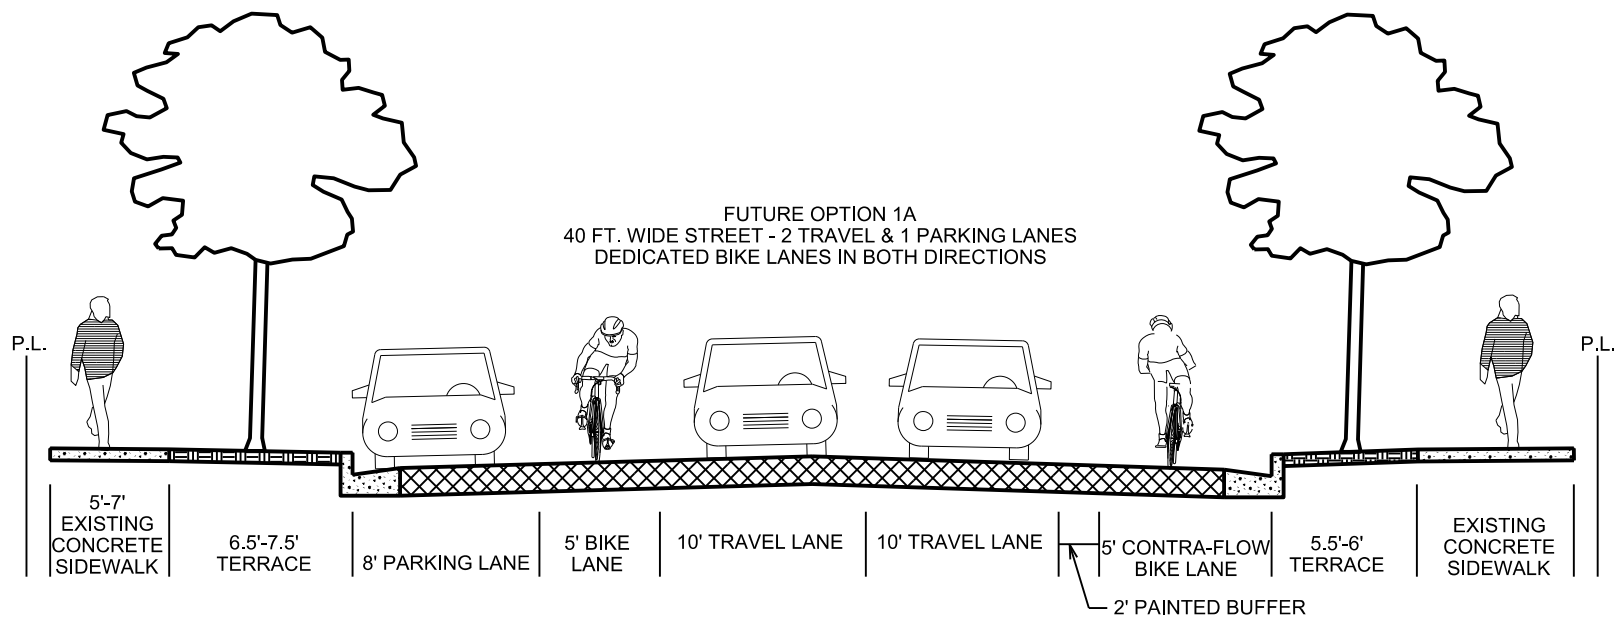
FUTURE OPTION 1A
40 FT. WIDE STREET - 2 TRAVEL & 1 PARKING LANES
DEDICATED BIKE LANES IN BOTH DIRECTIONS
P.L.
P.L.
5'-7' EXISTING CONCRETE SIDEWALK
6.5'-7.5' TERRACE
8' PARKING LANE
5' BIKE LANE
10' TRAVEL LANE
10' TRAVEL LANE
5' CONTRA-FLOW BIKE LANE
5.5'-6' TERRACE
EXISTING CONCRETE SIDEWALK
2' PAINTED BUFFER

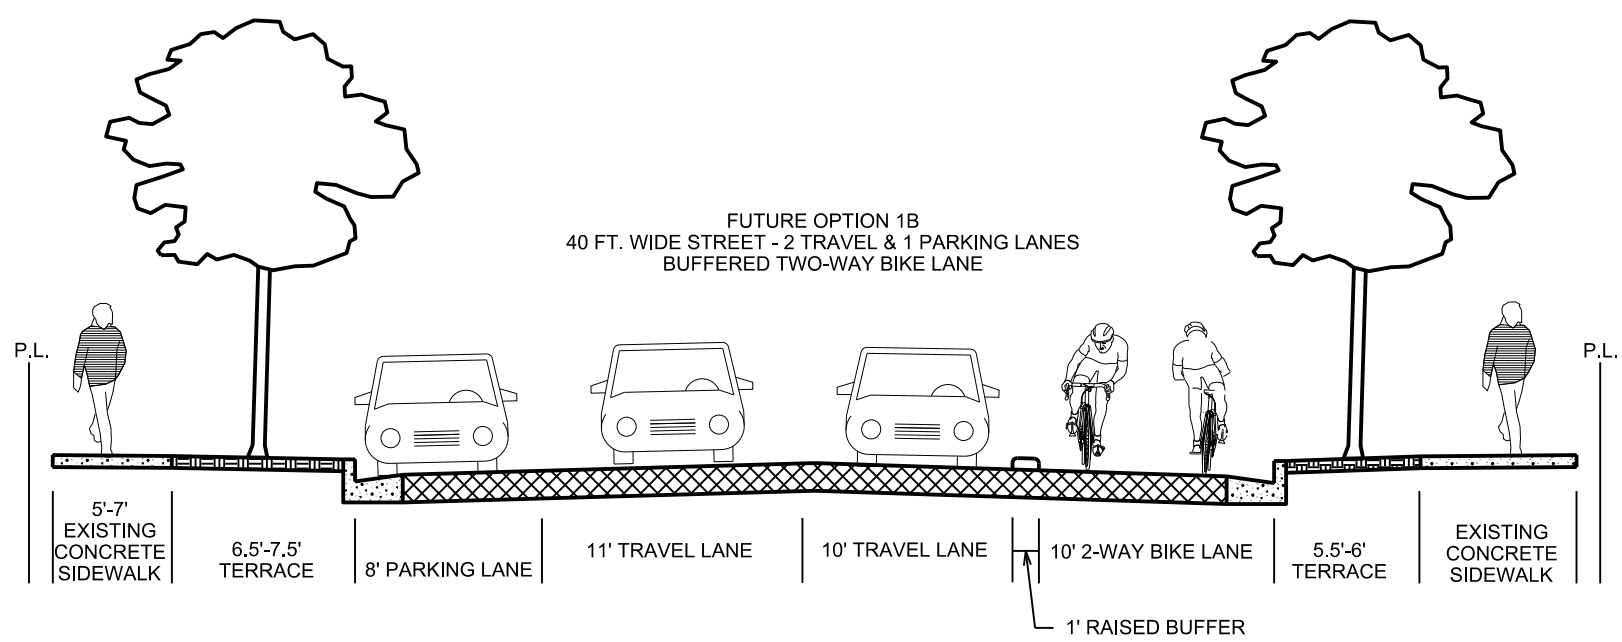
FUTURE OPTION 1B
40 FT. WIDE STREET - 2 TRAVEL & 1 PARKING LANES
BUFFERED TWO-WAY BIKE LANE
P.L.
P.L.
5'-7' EXISTING CONCRETE SIDEWALK
6.5'-7.5' TERRACE
8' PARKING LANE
11' TRAVEL LANE
10' TRAVEL LANE
10' 2-WAY BIKE LANE
5.5'-6' TERRACE
EXISTING CONCRETE SIDEWALK
1' RAISED BUFFER

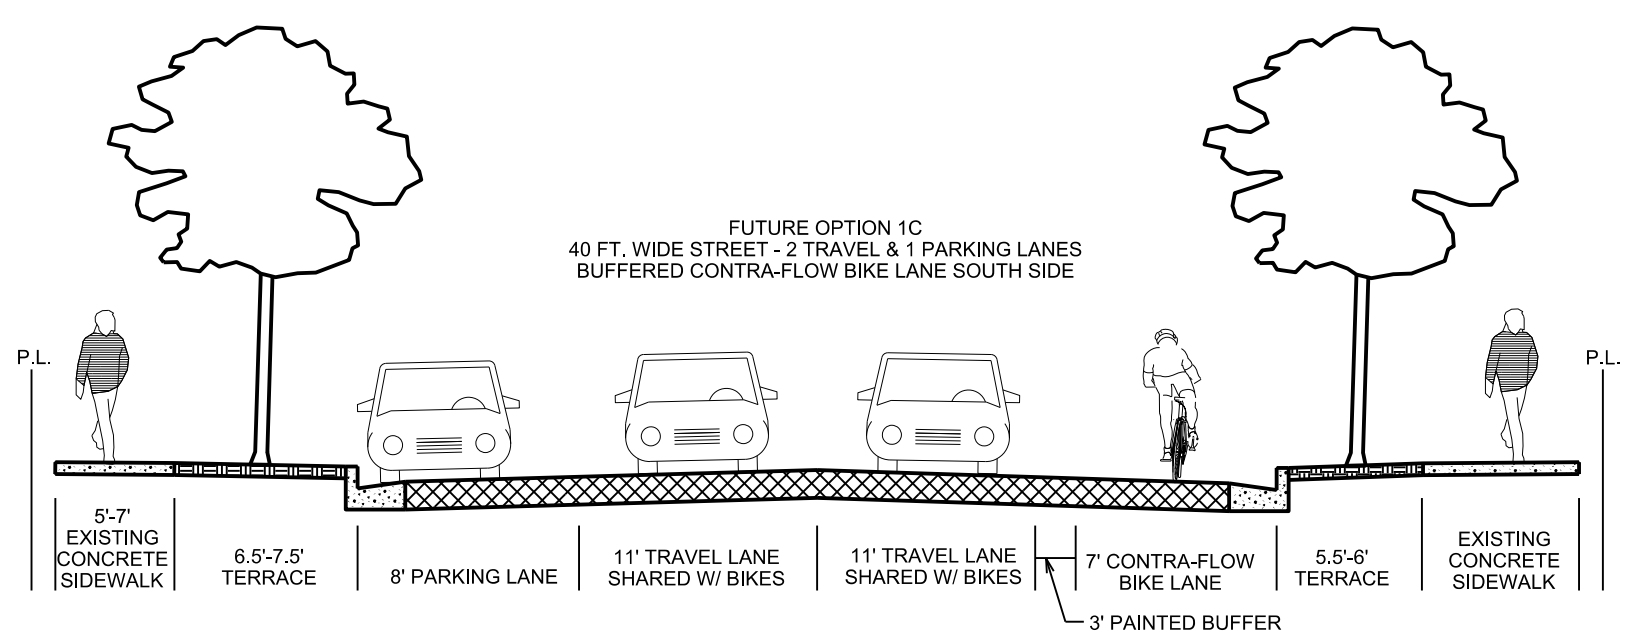
FUTURE OPTION 1C
40 FT. WIDE STREET - 2 TRAVEL & 1 PARKING LANES
BUFFERED CONTRA-FLOW BIKE LANE SOUTH SIDE
P.L.
P.L.
5'-7' EXISTING CONCRETE SIDEWALK
6.5'-7.5' TERRACE
8' PARKING LANE
11' TRAVEL LANE SHARED W/ BIKES
11' TRAVEL LANE SHARED W/ BIKES
7' CONTRA-FLOW BIKE LANE
5.5'-6' TERRACE
EXISTING CONCRETE SIDEWALK
3' PAINTED BUFFER