City of Madison

Conditional Use

Location

406 N Frances Street

Applicant

Jeremy Cynkar, Destree Design Architects
Jay Wanserski

Request

Allow outdoor eating area of restaurant open after 9:00 PM with amplified sound

Public Hearing Date

Plan Commission

May 11, 2026

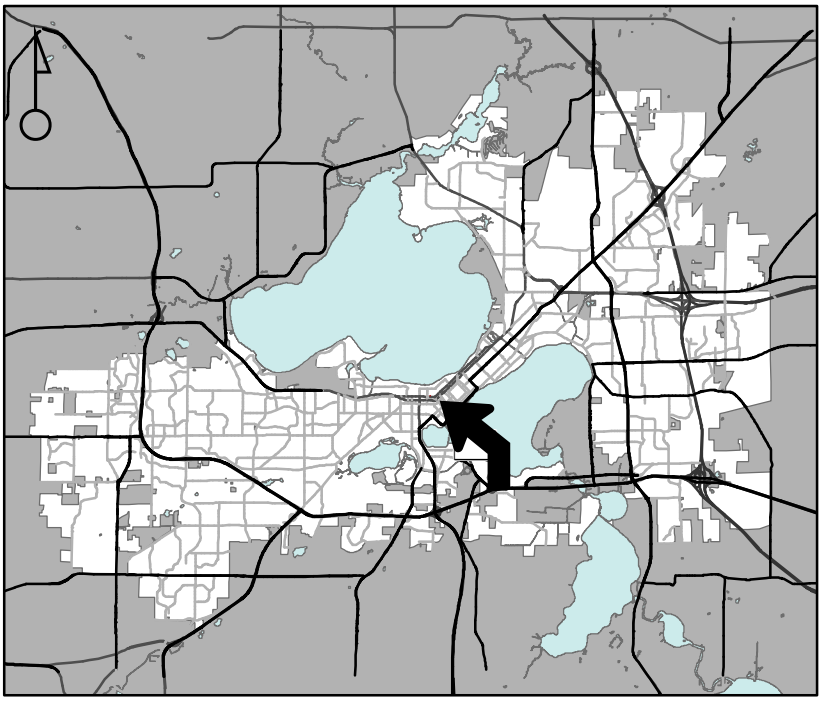

For Questions Contact: Lisa Ernest at: 243-0554 or lernest@cityofmadison.com or City Planning at 266-4635

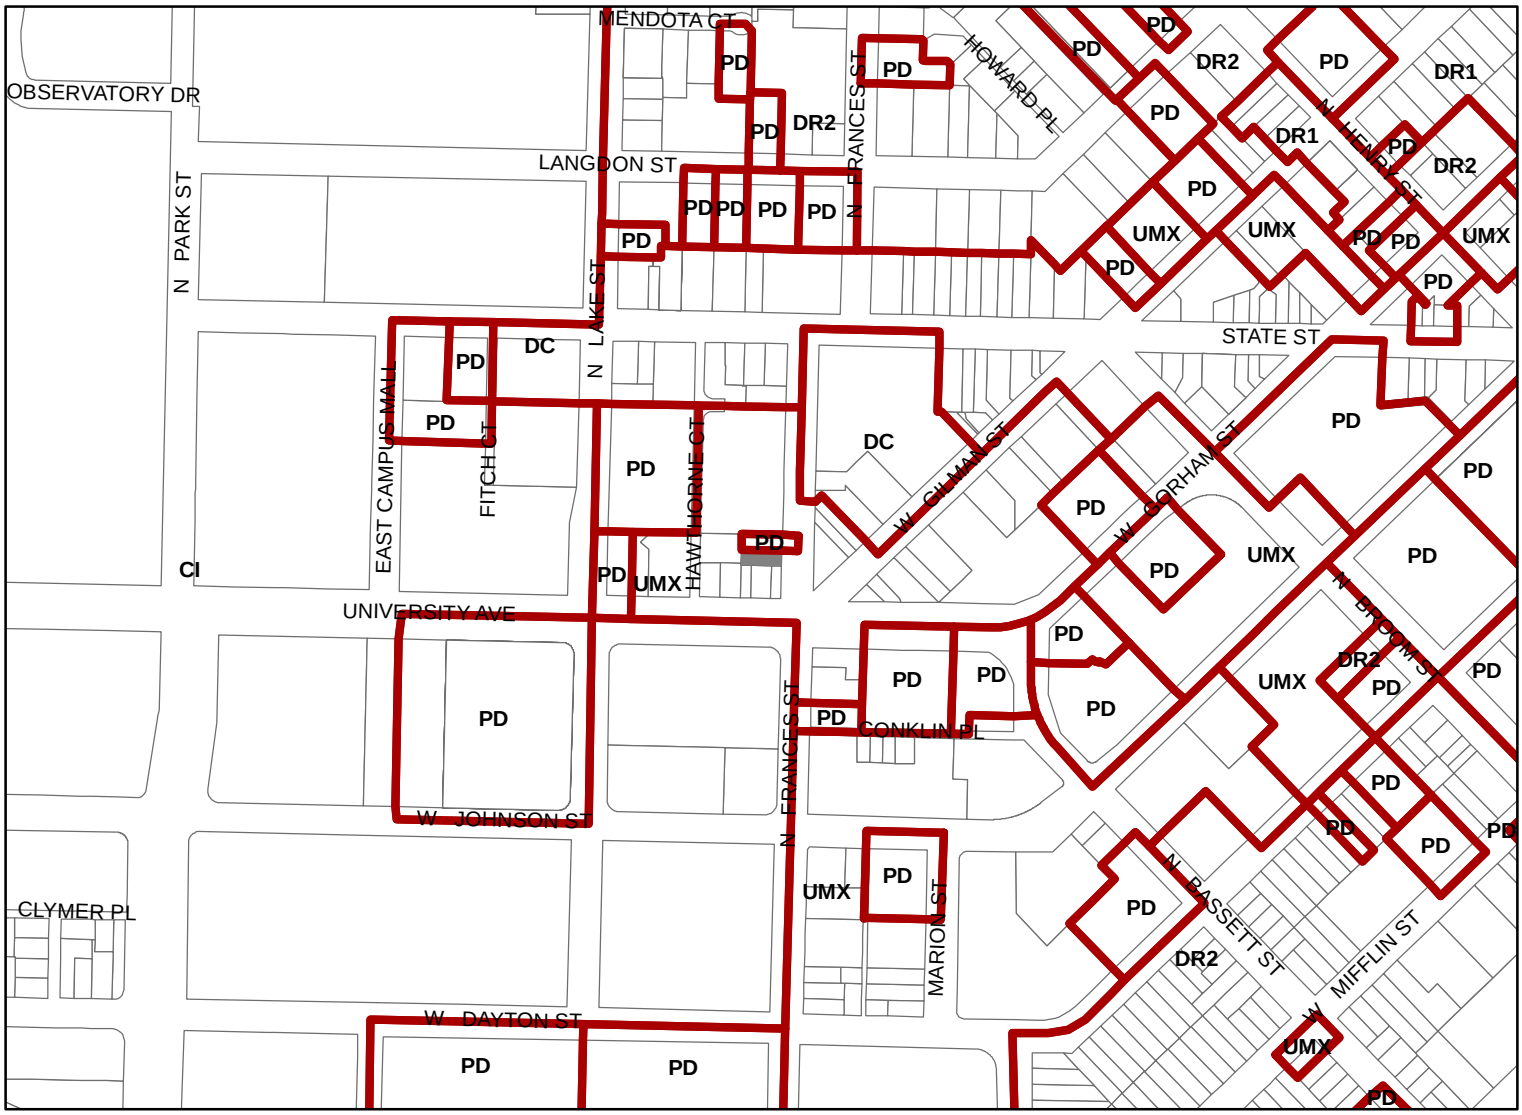

Scale : 1" = 400'

City of Madison, Planning Division : JC : Date : 4-6-26

City of Madison

406 N Frances Street

Date of Aerial Photography : Spring 2022