NEW SIDEWALK INSTALLATION - 2018 PROJECT NO. 11750	SHEET NO. LM-1
PLAN	
LOCATION MAP	CITY OF MADISON

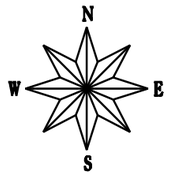

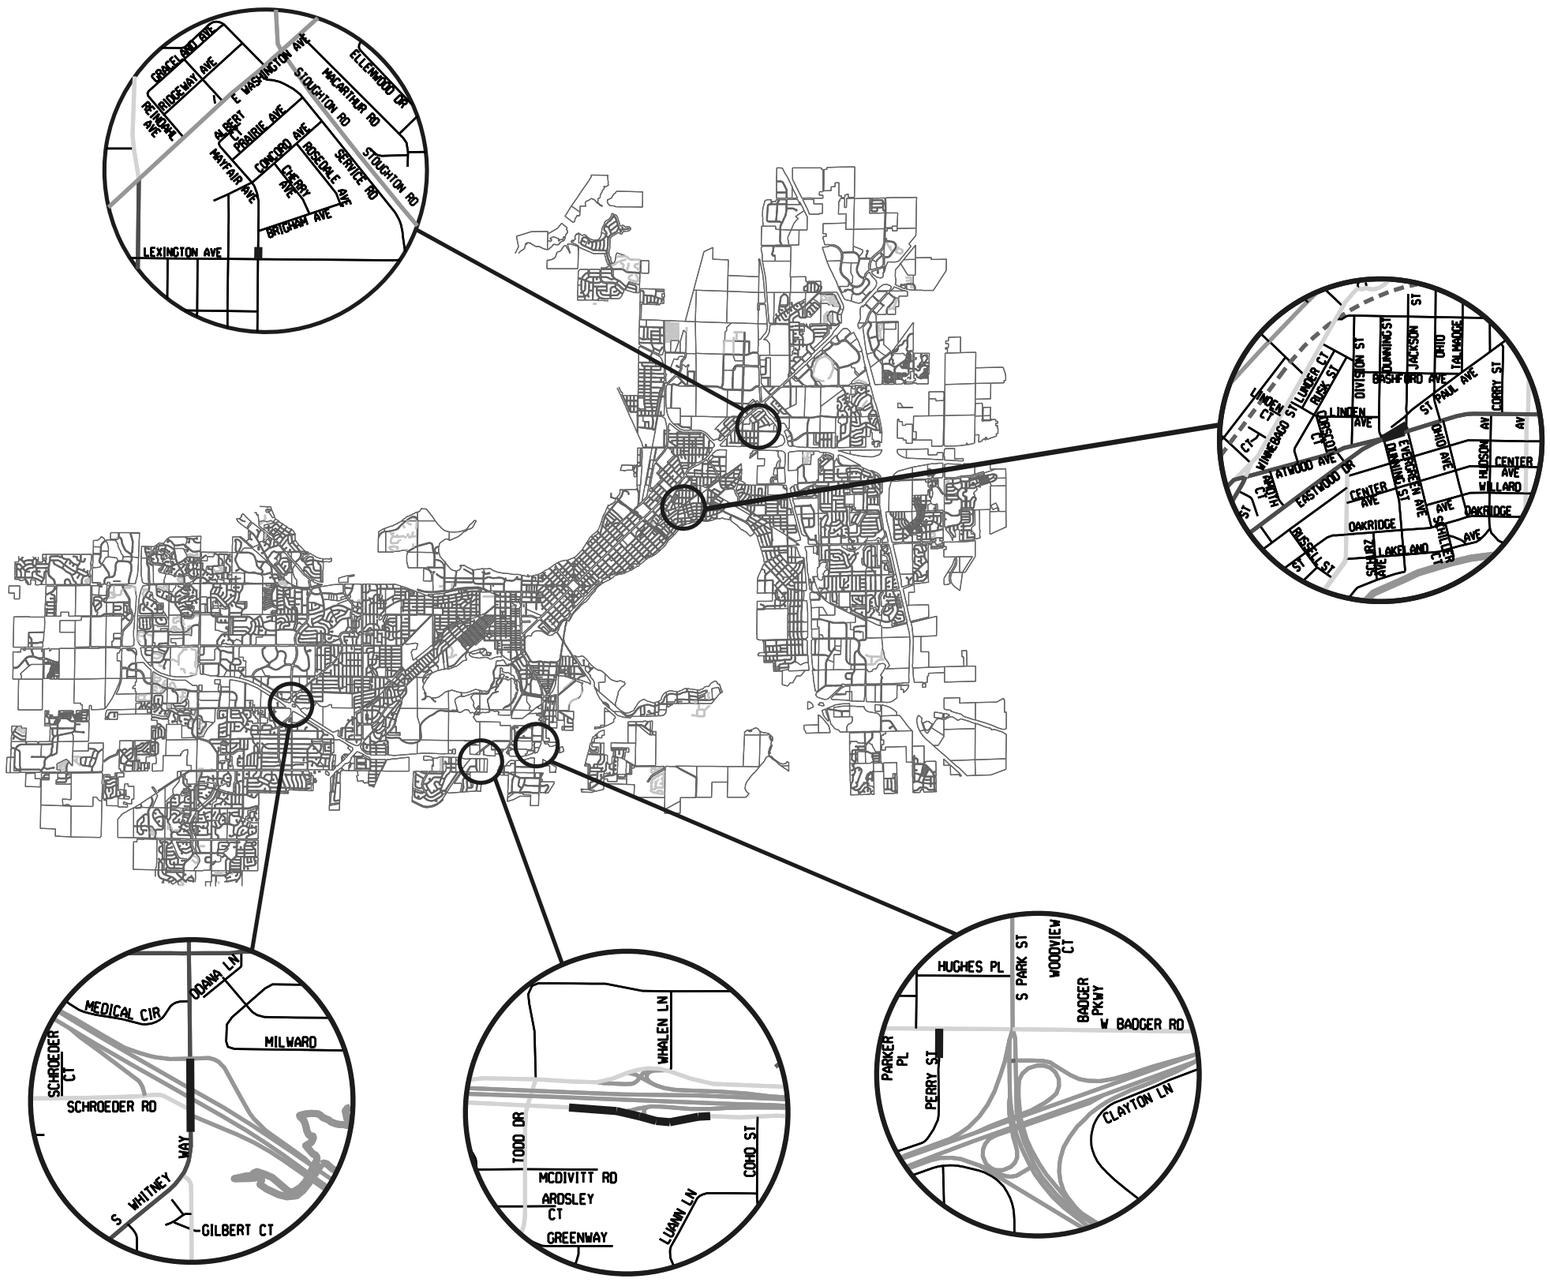

PLOT SCALE: ____

PLOT NAME: ____

REV. DATE: ____

ORIGINATOR: CITY OF MADISON, STREETS DIVISION

FILE NAME: M:\DESIGN\Projects\11750\Streets\Design\11750EN_Locations.dgn

DATE: 4/24/2018

PLOT SCALE: 2499.9950 sf / In.