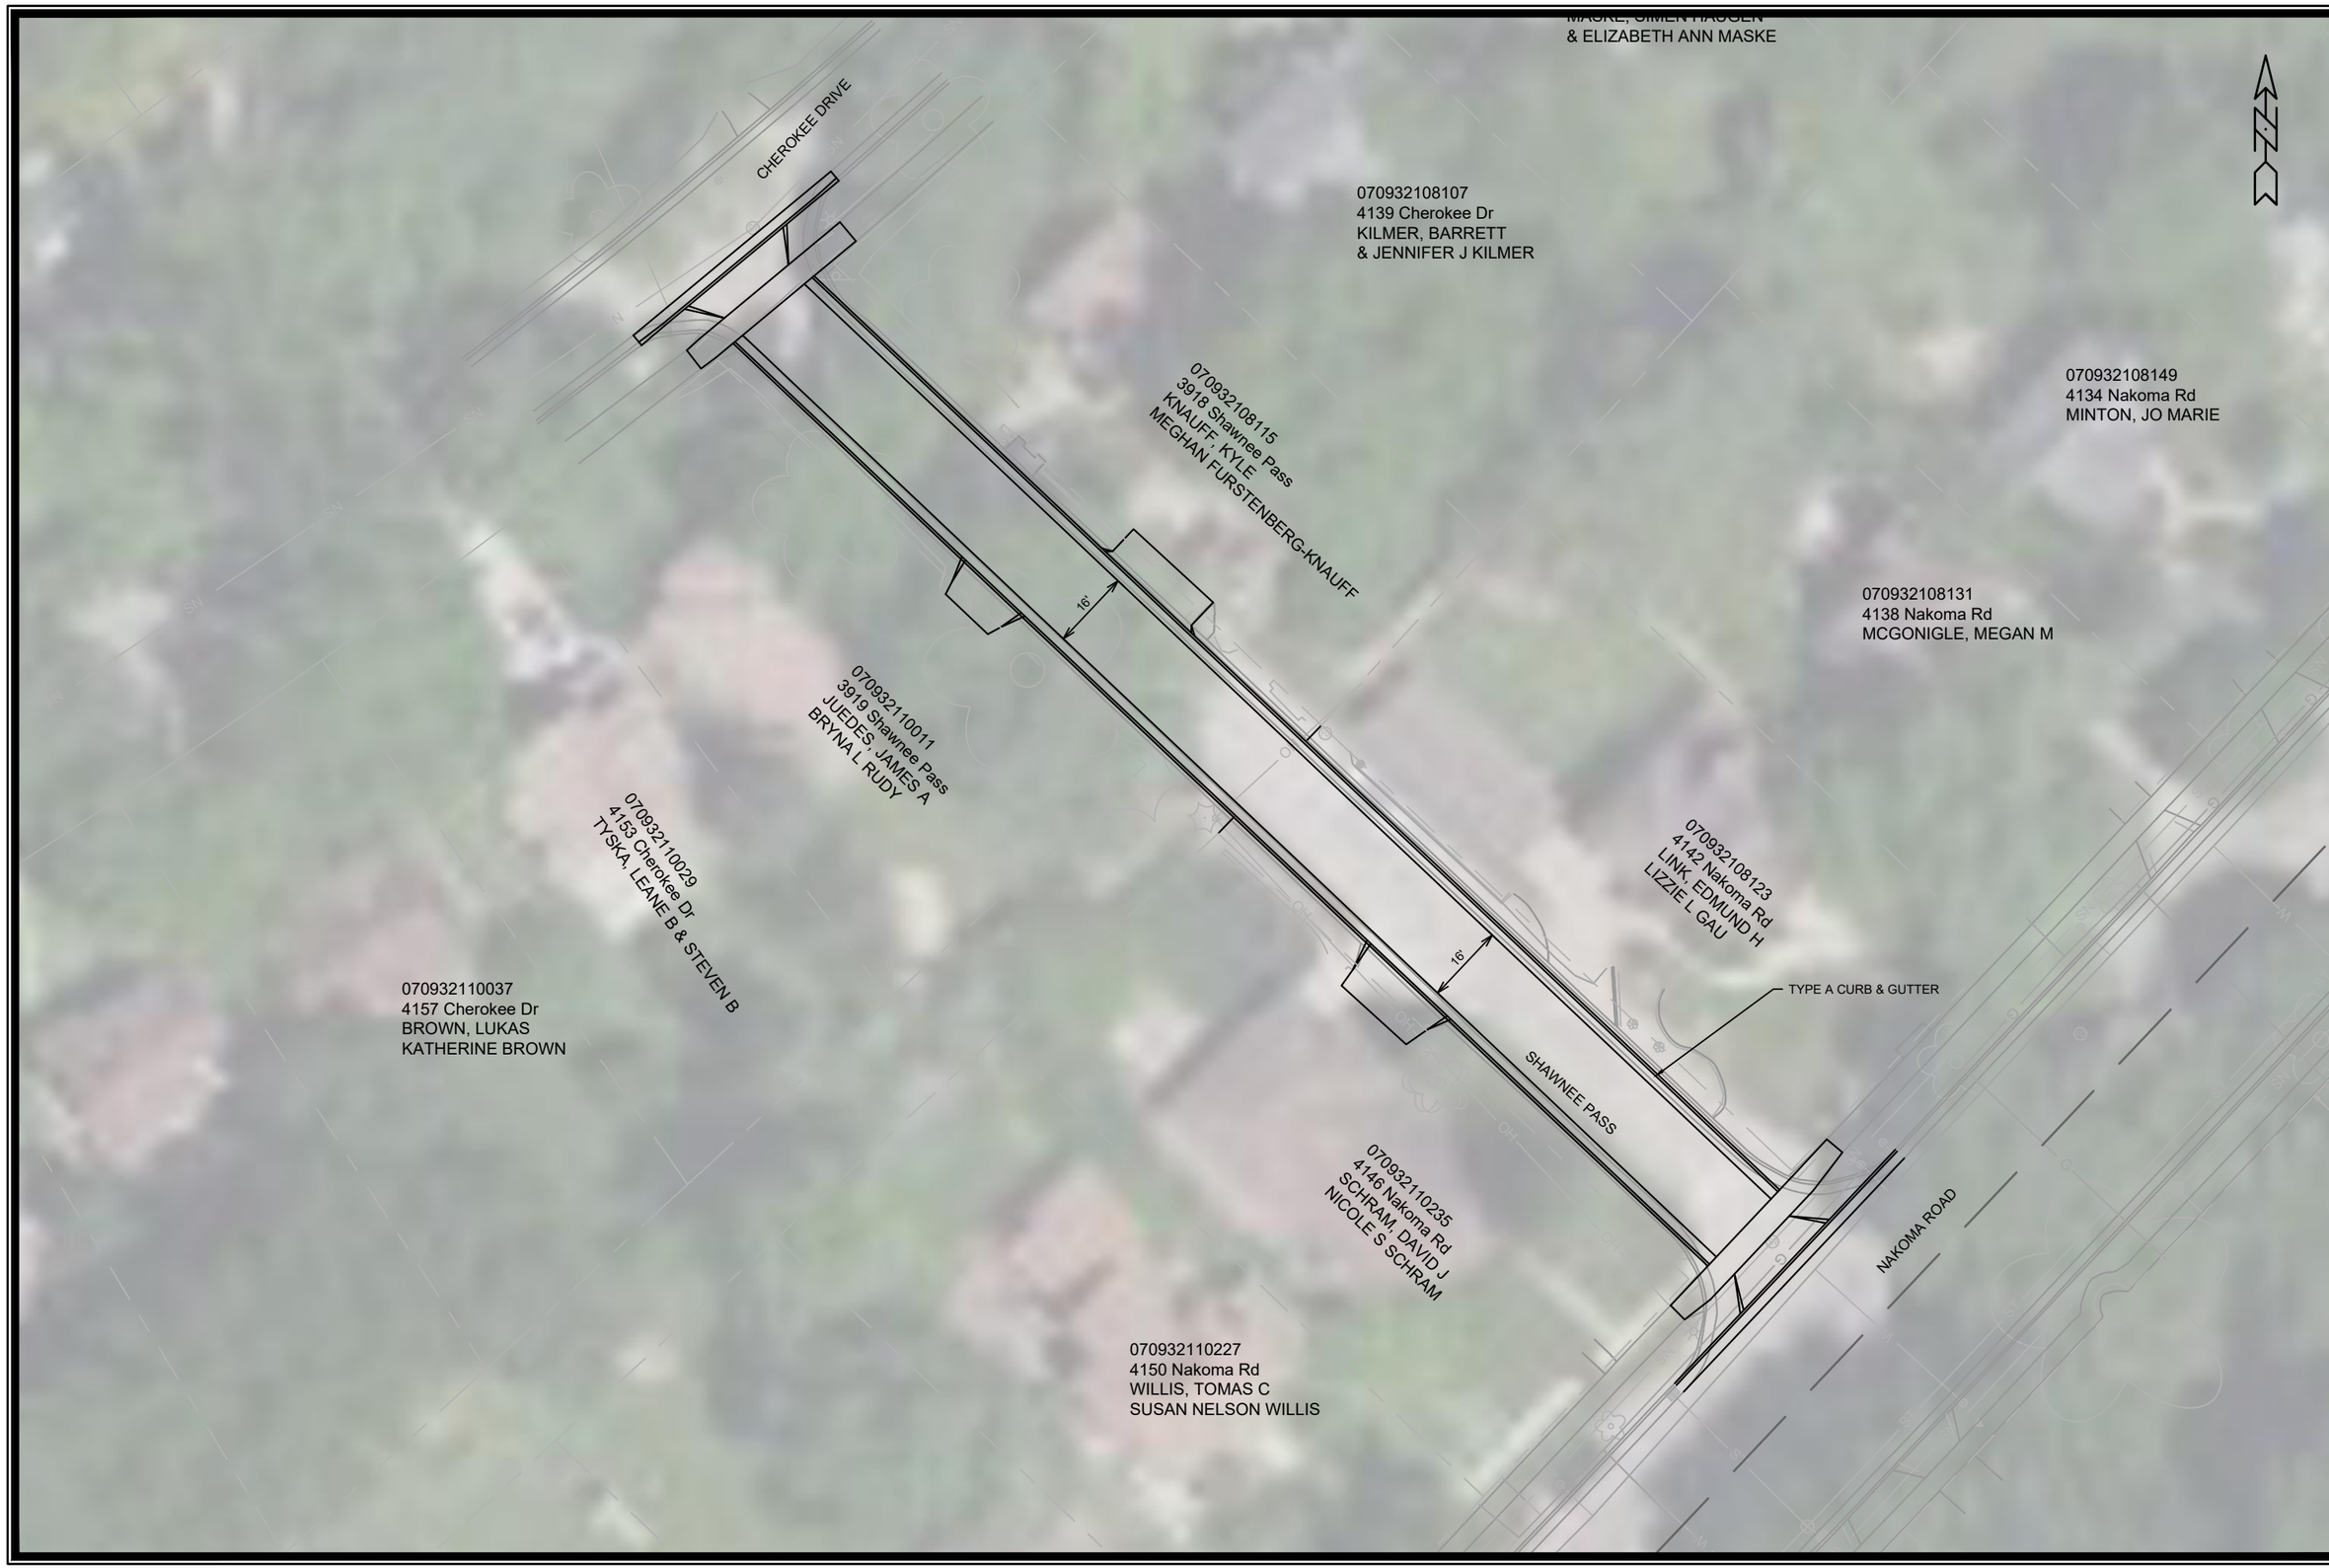

MARK	REVISION	DATE	BY
###	###	###	###
###	###	###	###
###	###	###	###
###	###	###	###

Designed By: ### Date: 1/22/2025 10:33 AM Scale: 1:30

CONTRACT NO:

M:\DESIGN\Projects\11822\CAD\Streets\11822EN-PnP.dwg

CITY OF MADISON WISCONSIN

####

####