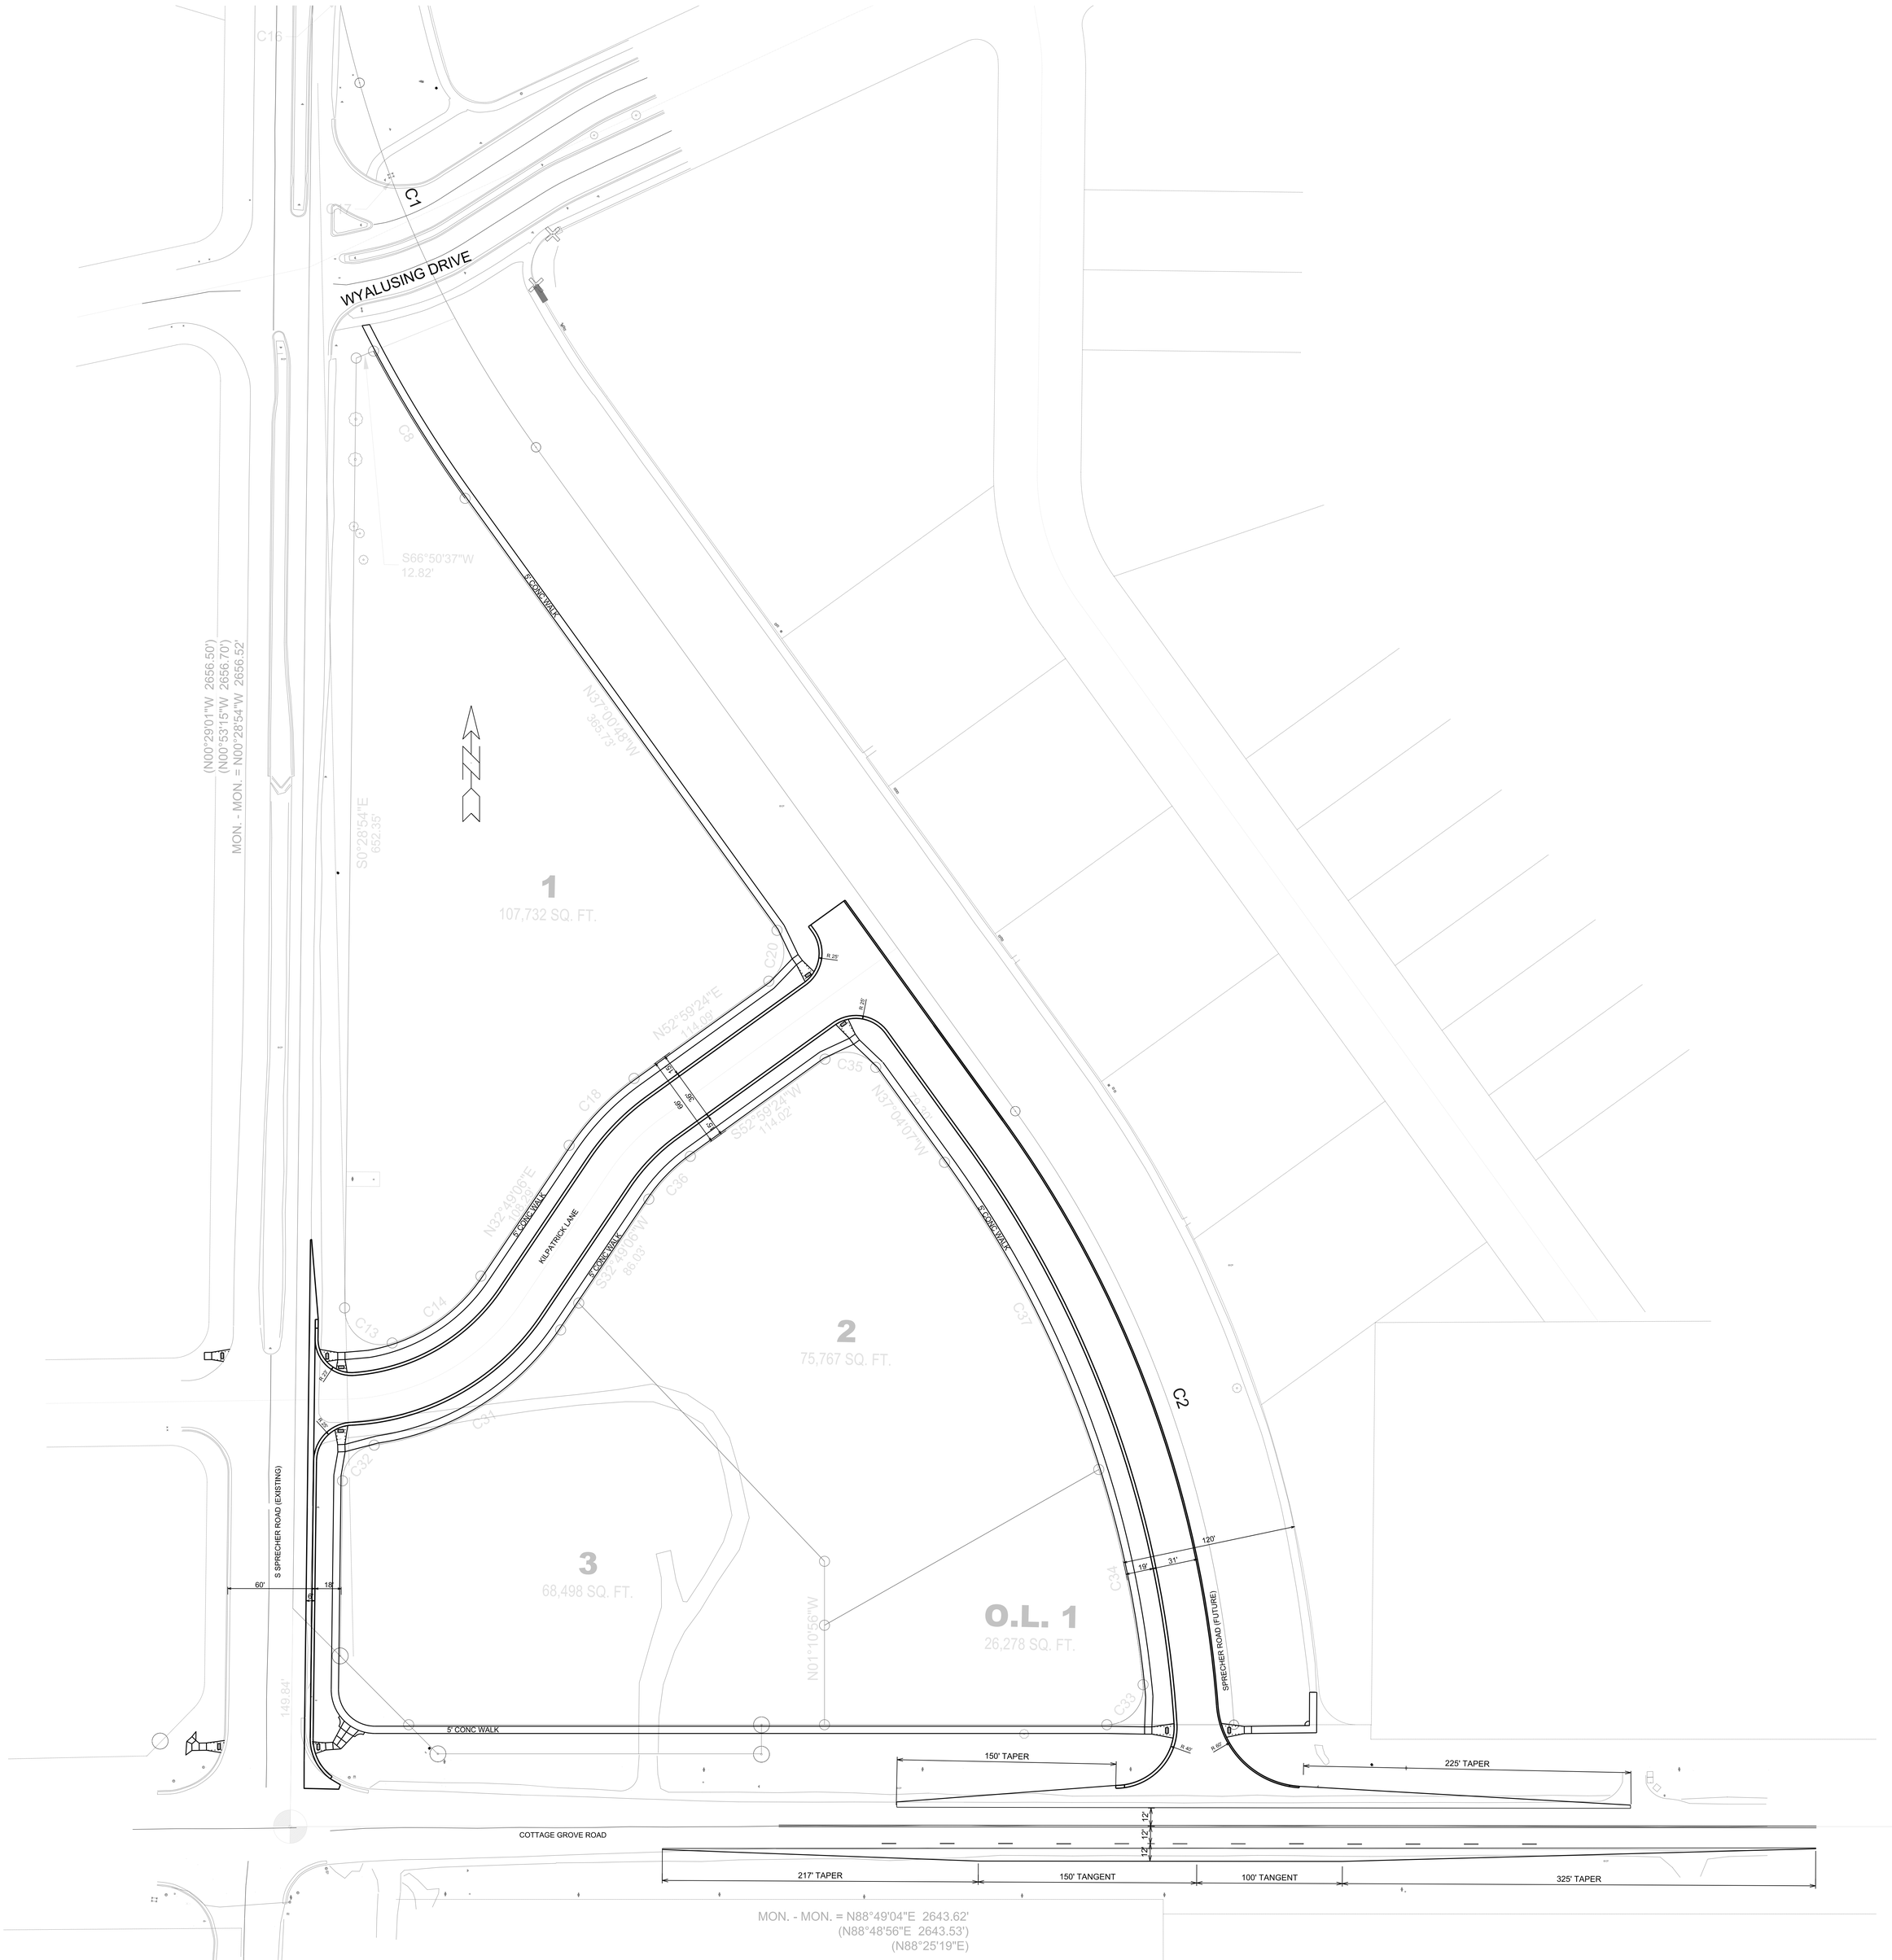

PRELIMINARY PLAN
6510 COTTAGE GROVE ROAD