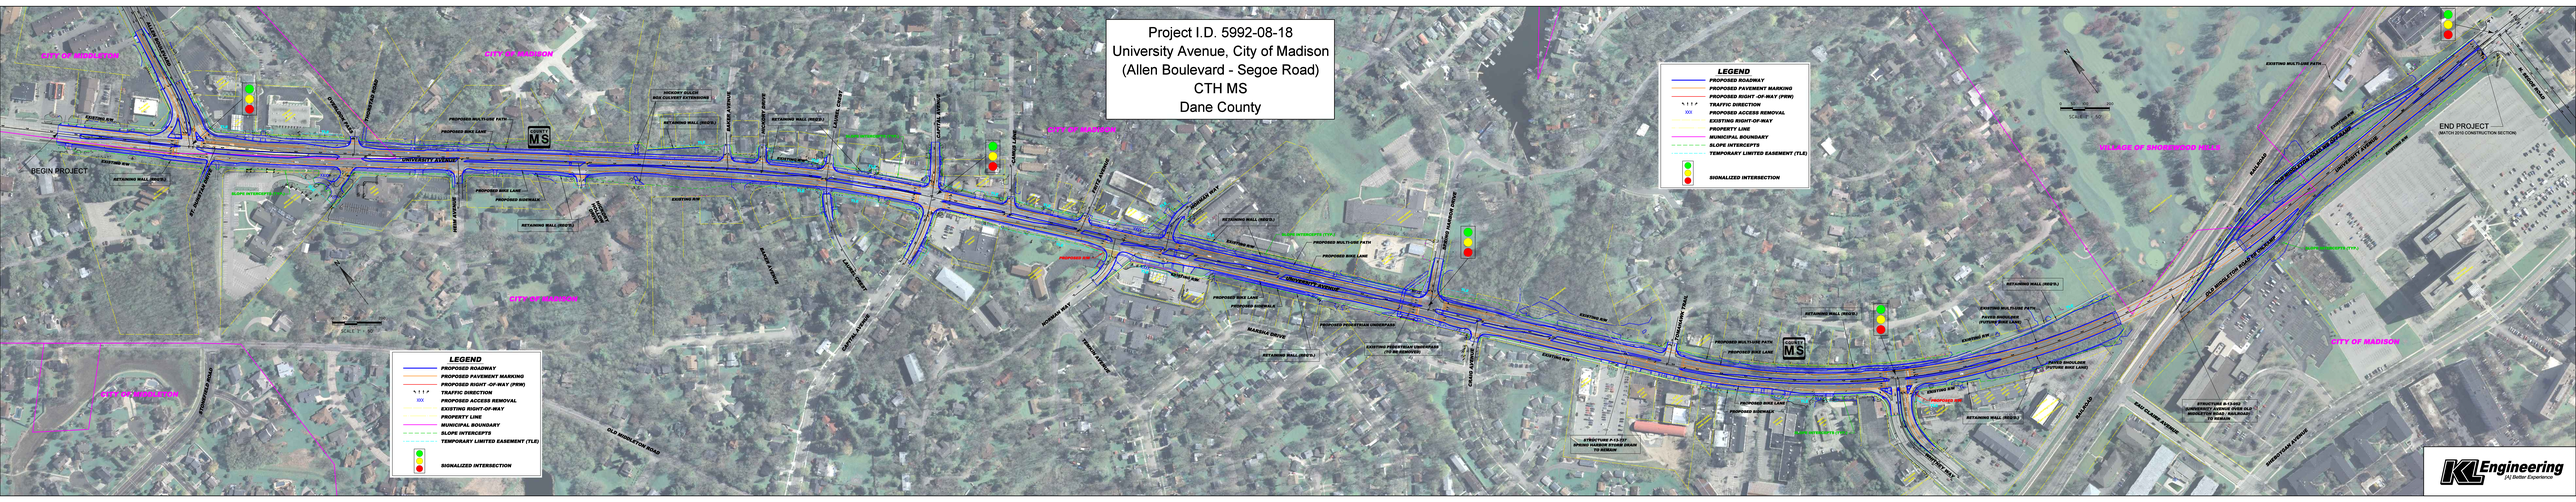
Project I.D. 5992-08-18
University Avenue, City of Madison
(Allen Boulevard - Segoe Road)
CTH MS
Dane County
BEGIN PROJECT
END PROJECT
(WITH 2015 CONSTRUCTION SECTION)
CITY OF MADISON
VILLAGE OF SHOREWOOD HILLS
University Avenue
LEGEND
PROPOSED ROADWAY
PROPOSED PAVEMENT MARKING
PROPOSED RIGHT-OF-WAY (PRW)
TRAFFIC DIRECTION
PROPOSED ACCESS REMOVAL
EXISTING RIGHT-OF-WAY
PROPERTY LINE
MUNICIPAL BOUNDARY
SLOPE INTERCEPTS
TEMPORARY LIMITED EASEMENT (TLE)
SIGNALIZED INTERSECTION
PROPOSED MULTI-USE PATH
PROPOSED BIKE LANE
PROPOSED SIDEWALK
EXISTING MULTI-USE PATH
EXISTING BIKE LANE
EXISTING SIDEWALK
PROPOSED PEDESTRIAN UNDERPASS
EXISTING PEDESTRIAN UNDERPASS (TO BE REMOVED)
RETAINING WALL (REV'S)
EXISTING RETAINING WALL
STRUCTURE B-13-0312 (UNIVERSITY AVENUE OVER OLD BROOKLYN TRAIL BRIDGE) TO REMAIN
STRUCTURE B-13-0313 (UNIVERSITY AVENUE OVER OLD BROOKLYN TRAIL BRIDGE) TO BE REMOVED
STRUCTURE B-13-0312 (UNIVERSITY AVENUE OVER OLD BROOKLYN TRAIL BRIDGE)
STRUCTURE B-13-0313 (UNIVERSITY AVENUE OVER OLD BROOKLYN TRAIL BRIDGE)
SCALE: 1" = 60'
KL Engineering
"A Better Experience"