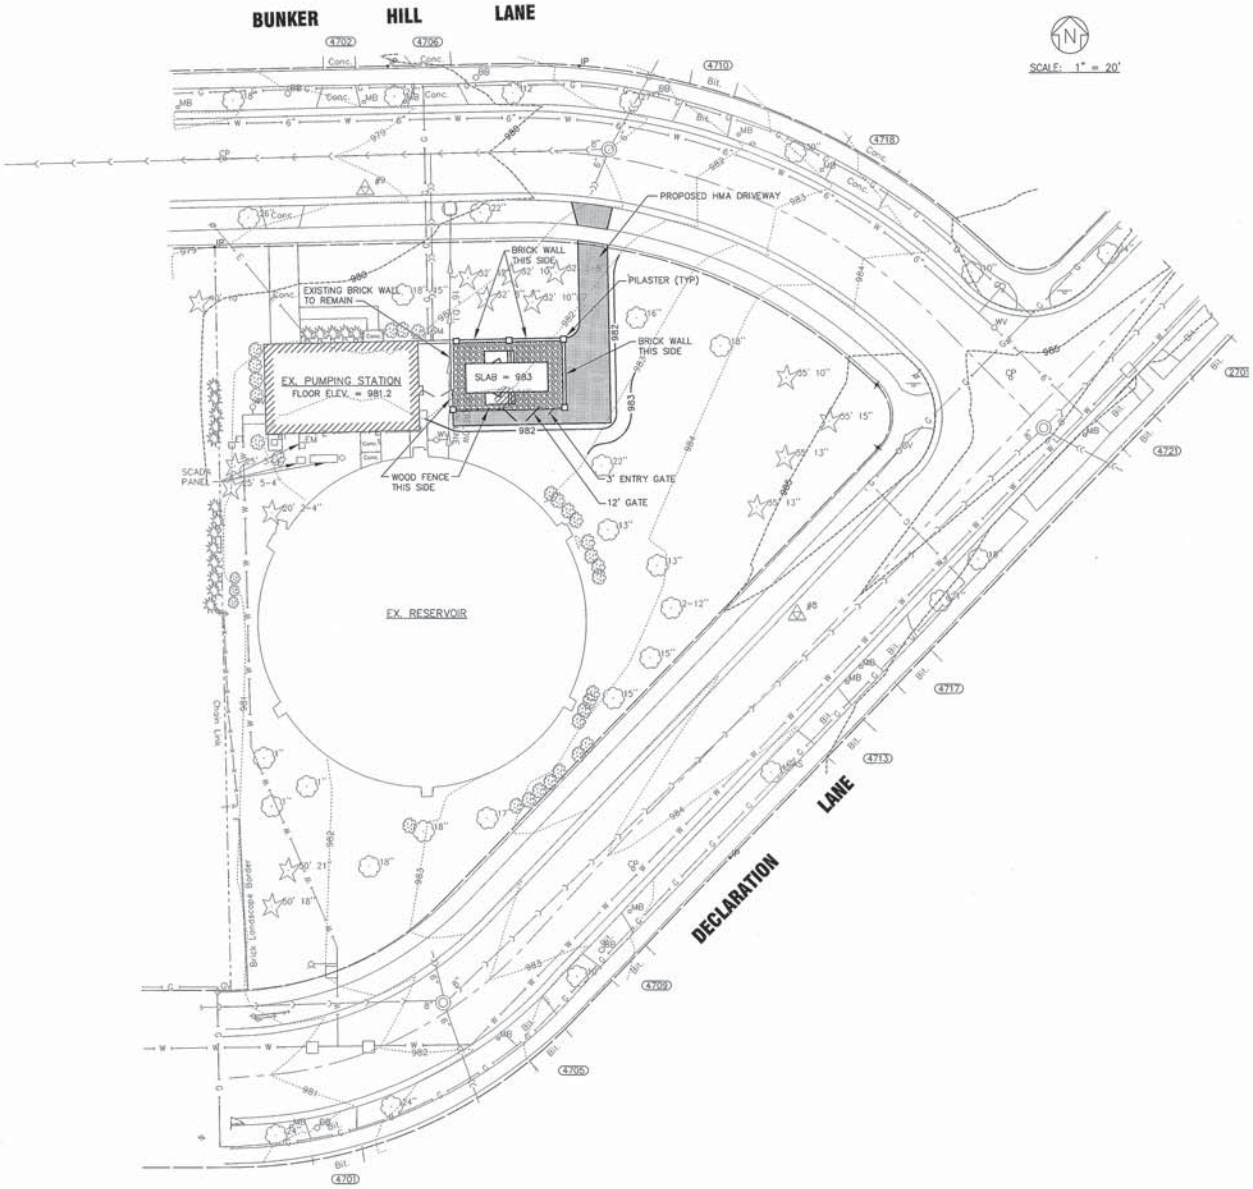

NOT FOR BIDDING

BAXTER & WOODMAN
Consulting Engineers

CONSULTANTS

REVISIONS		
NO.	DATE	DESCRIPTION

** - REFER TO EQUIPMENT MANUFACTURER'S SHOP DRAWING

PLAN SHEET DESIGNATION
COVER
G - GENERAL
H - HAZARDOUS MATERIALS
C - CIVIL
L - LANDSCAPE
S - STRUCTURAL
A - ARCHITECTURAL
I - INSTRUMENTATION
Q - EQUIPMENT
F - FIRE PROTECTION
P - PLUMBING
M - MECHANICAL
E - ELECTRICAL
T - TELECOMMUNICATIONS
R - RESOURCE

PROJECT NO: 140218

SCALE:	1" = 20'
DRAWING DATE:	8-13-14
DESIGNED BY:	GDG
DRAWN BY:	MSB
CHECKED BY:	GDG

CLIENT

MADISON WATER UTILITY
MADISON, WISCONSIN

SHEET TITLE

SITE PLAN

1 OF

I:\CRYSTAL LAKE\MADUO\140218 - BPS 115\CADD\140218-TOPO C3D.DWG TOPO
Plotted: 10/13/2014 12:59 PM By: GTBNEB
Copyright © 2014, By Baxter & Woodman, Inc.
State of Illinois - Professional Design Firm
License No. - 184-001121 - Expires 4-30-15