OLD MIDDLETON RD. & CRAIG AVE. RESURFACING
OVERVIEW PLAN
BOARD OF PUBLIC WORKS 1/5/2022

THIS OVERVIEW PLAN IS PRELIMINARY AND SUBJECT TO CHANGE BEFORE PROJECT ADVERTISEMENT

LEGEND
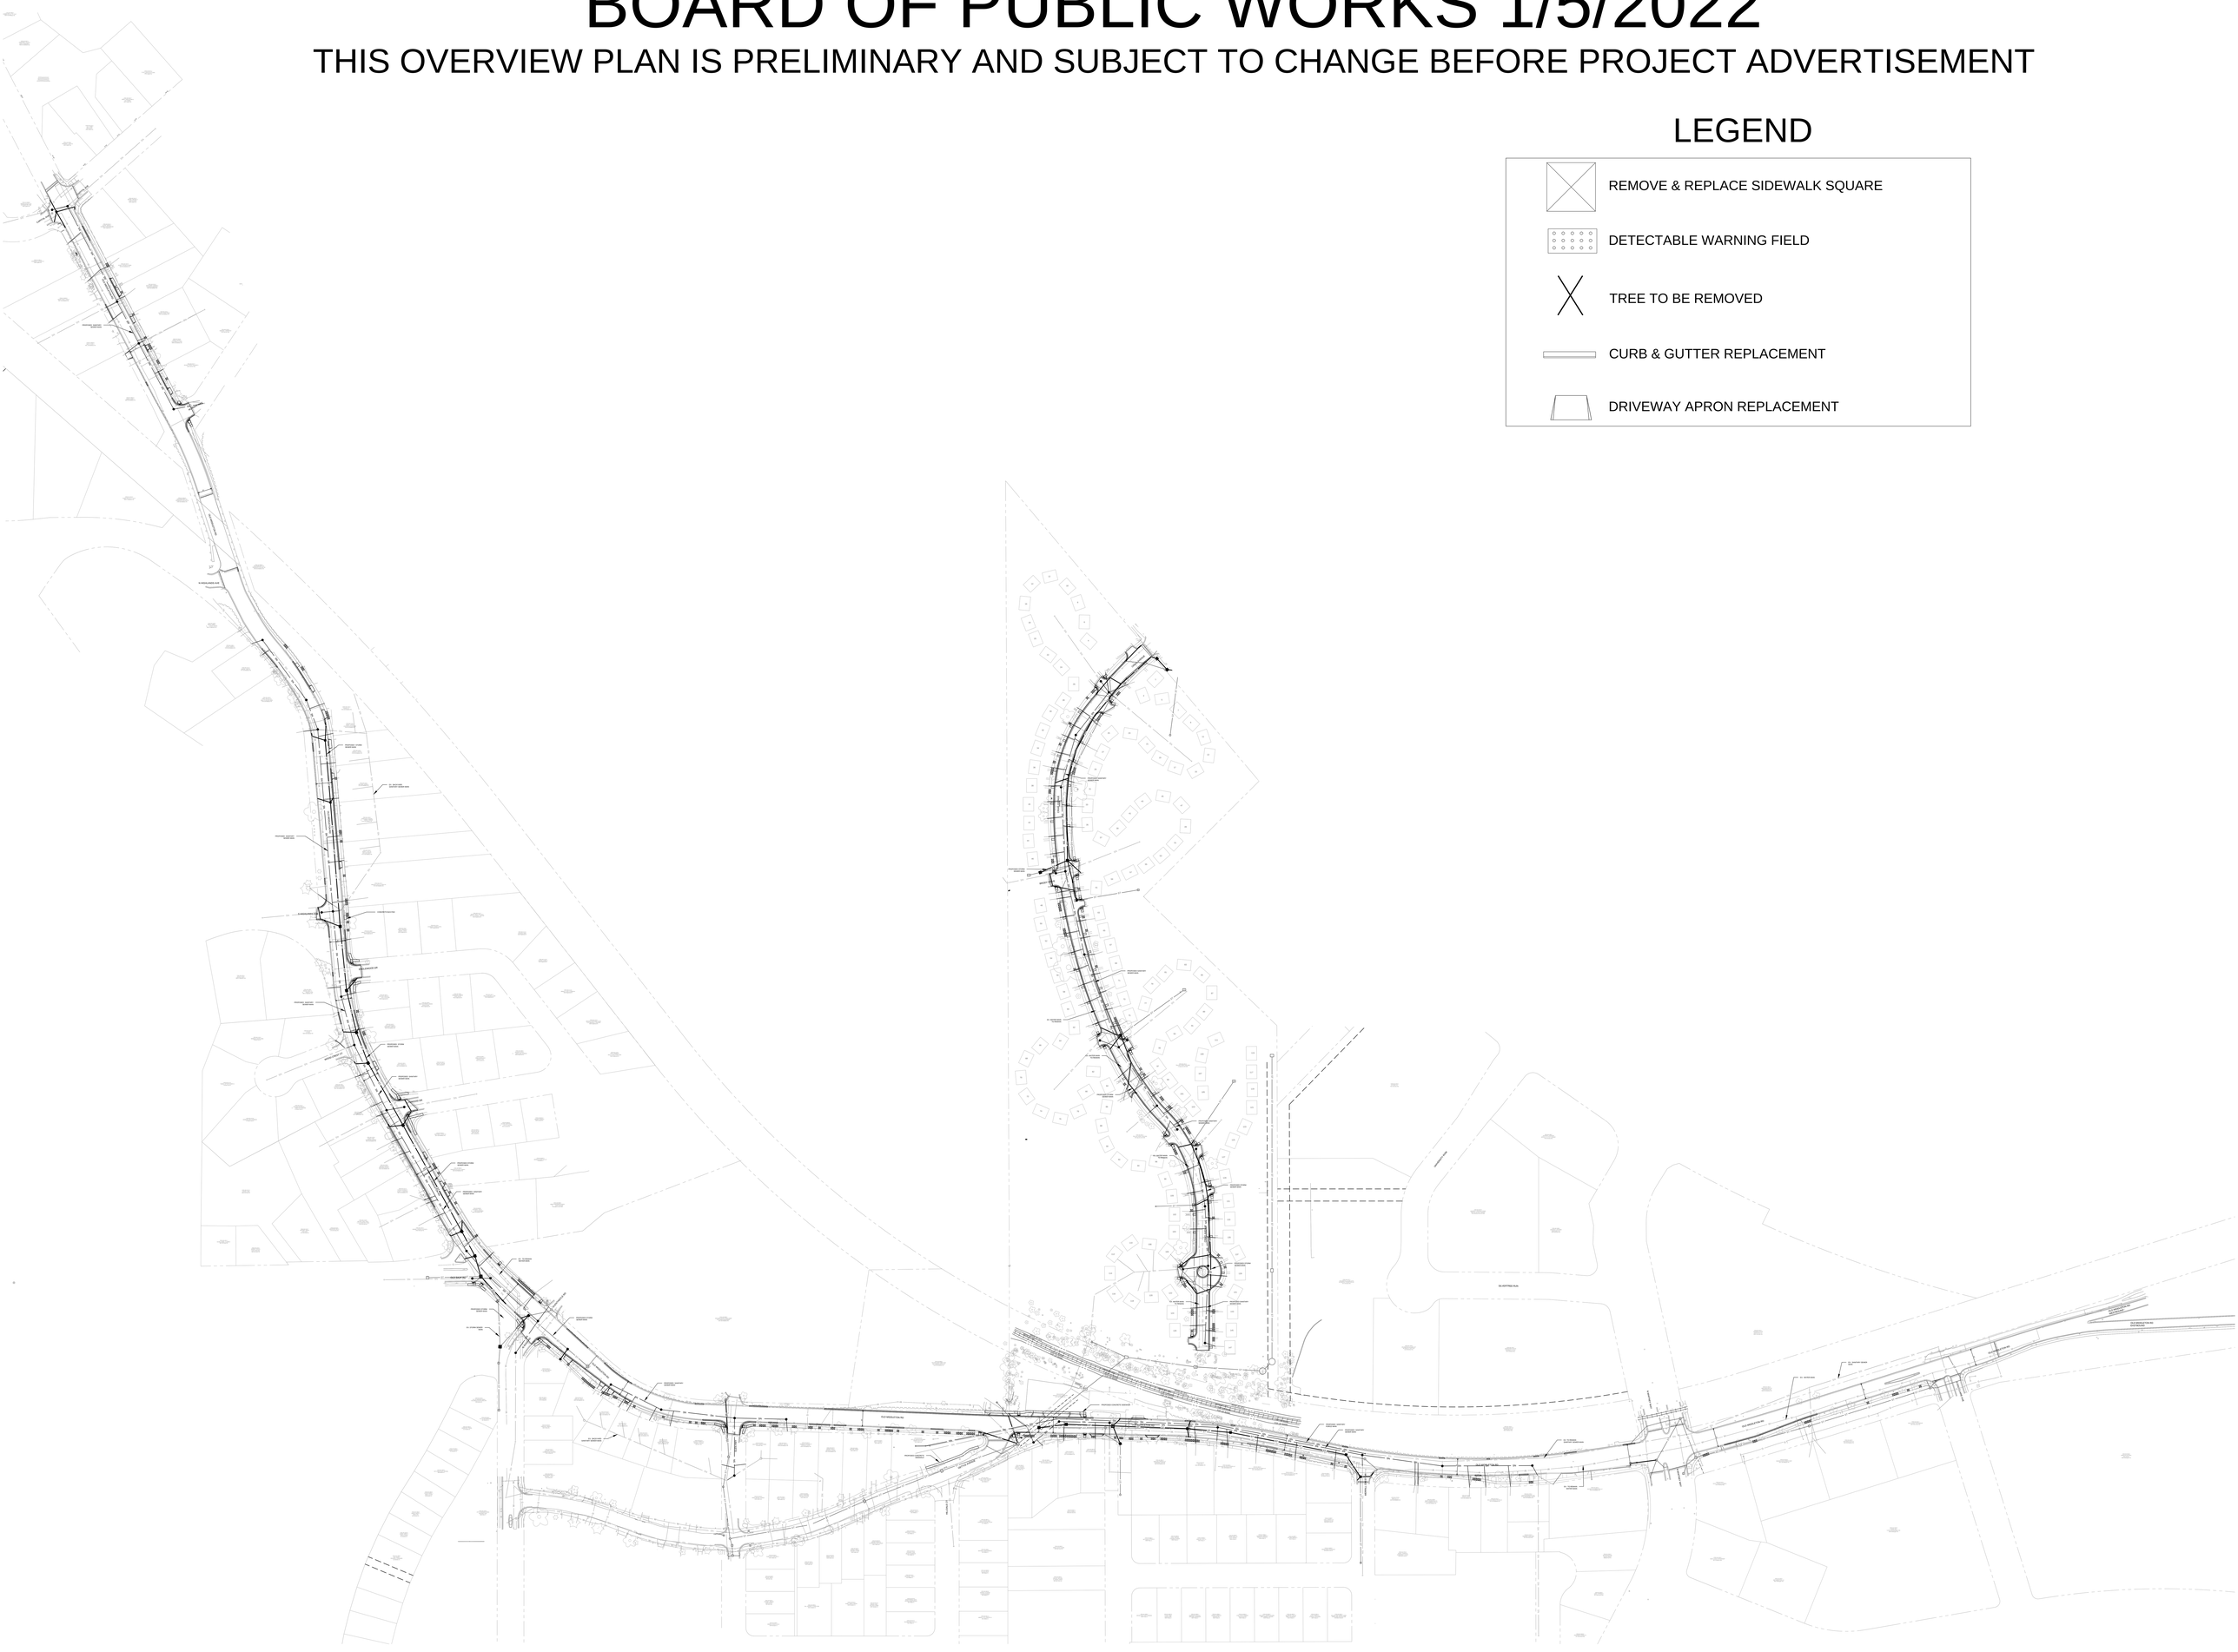
- REMOVE & REPLACE SIDEWALK SQUARE
- DETECTABLE WARNING FIELD
- TREE TO BE REMOVED
- CURB & GUTTER REPLACEMENT
- DRIVEWAY APRON REPLACEMENT