STREET PLANT VALUE
BITUMINOUS SURFACE ONLY

RESTON HEIGHTS - PHASE 6
53B1840

STREET

Description	From	To	Quantity	Unit	Unit Cost	Total Cost
WYALUSING DR	**137 FT SOUTH OF**	**BROAD CREEK BLVD,S (EB)**	137	LF	$ 10.28	$ 1,407.74
36 FT WIDE (EG TO EG)	**BROAD CREEK BLVD, S (EB)**					
MS LINK NO. 13841						
WYALUSING DR	**BROAD CREEK BLVD, S (EB)**	**BROAD CREEK BLVD, N (WB)**	158.6	LF	$ 10.28	$ 1,629.70
36 FT WIDE (EG TO EG)						
MS LINK NO. 13847						
BROAD CREEK BLVD, S (EB)	**ANNESTOWN DR**	**WYALUSING DR**	951.7	LF	$ 5.71	$ 5,432.89
20 FT WIDE (EG TO EG)						
MS LINK NO. 13842						
BROAD CREEK BLVD, N (WB)	**108 FT WEST OF MURLY DR**	**WYALUSING DR**	831.5	LF	$ 5.71	$ 4,746.71
20 FT WIDE (EG TO EG)						
MS LINK NO. 13843						
GRAND TOTAL COST						$ 13,217.04

TOTAL STREET IMPROVEMENTS $ 13,217.04

Prepared By: JD
Date: 3/15/2007

f:\enroot\priv_cont\contract finalization\schedule a\streets\1840 bituminous Schedule A.xls
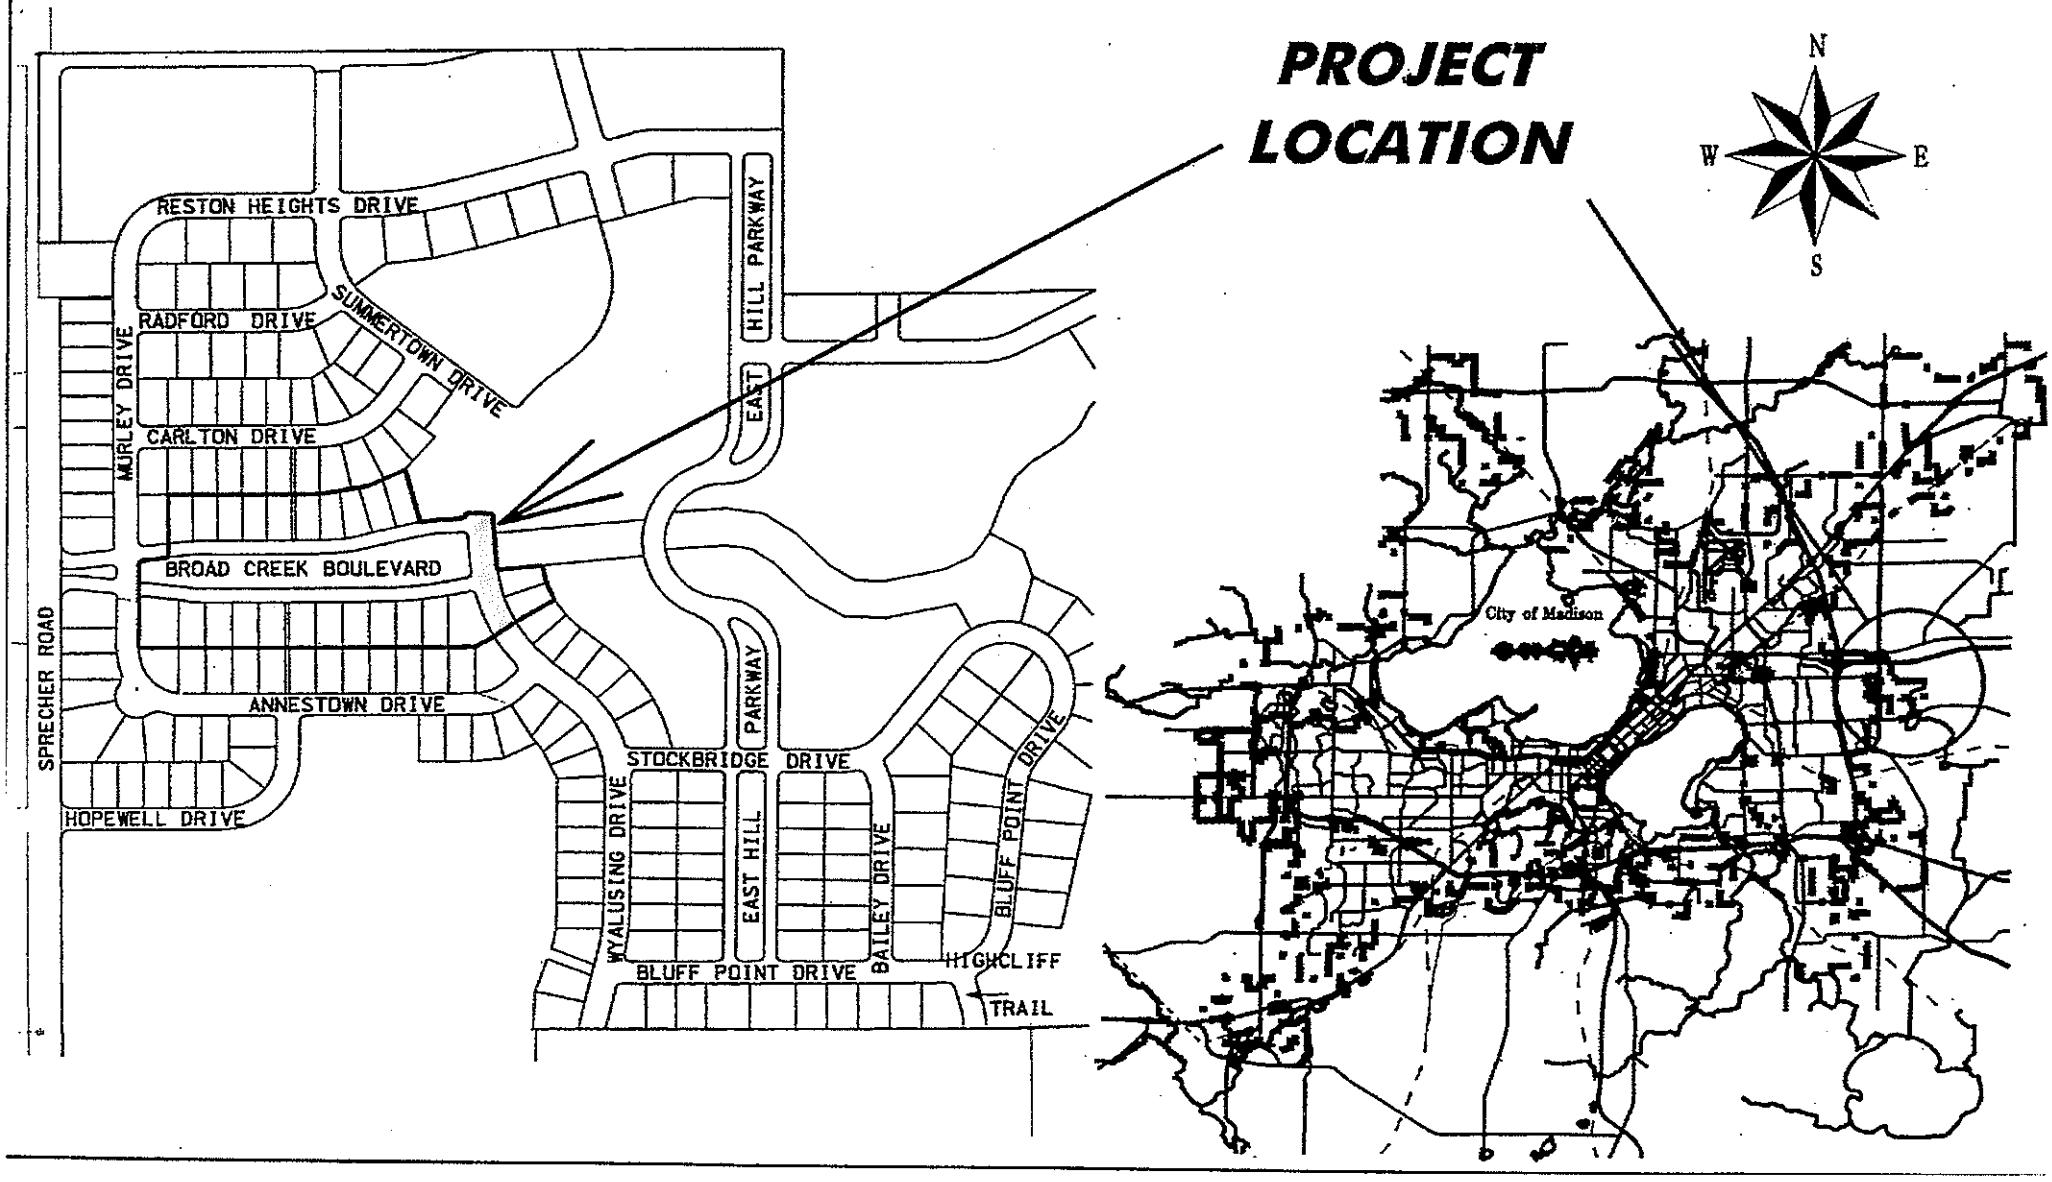
CITY PROJECT NO. 53B1840