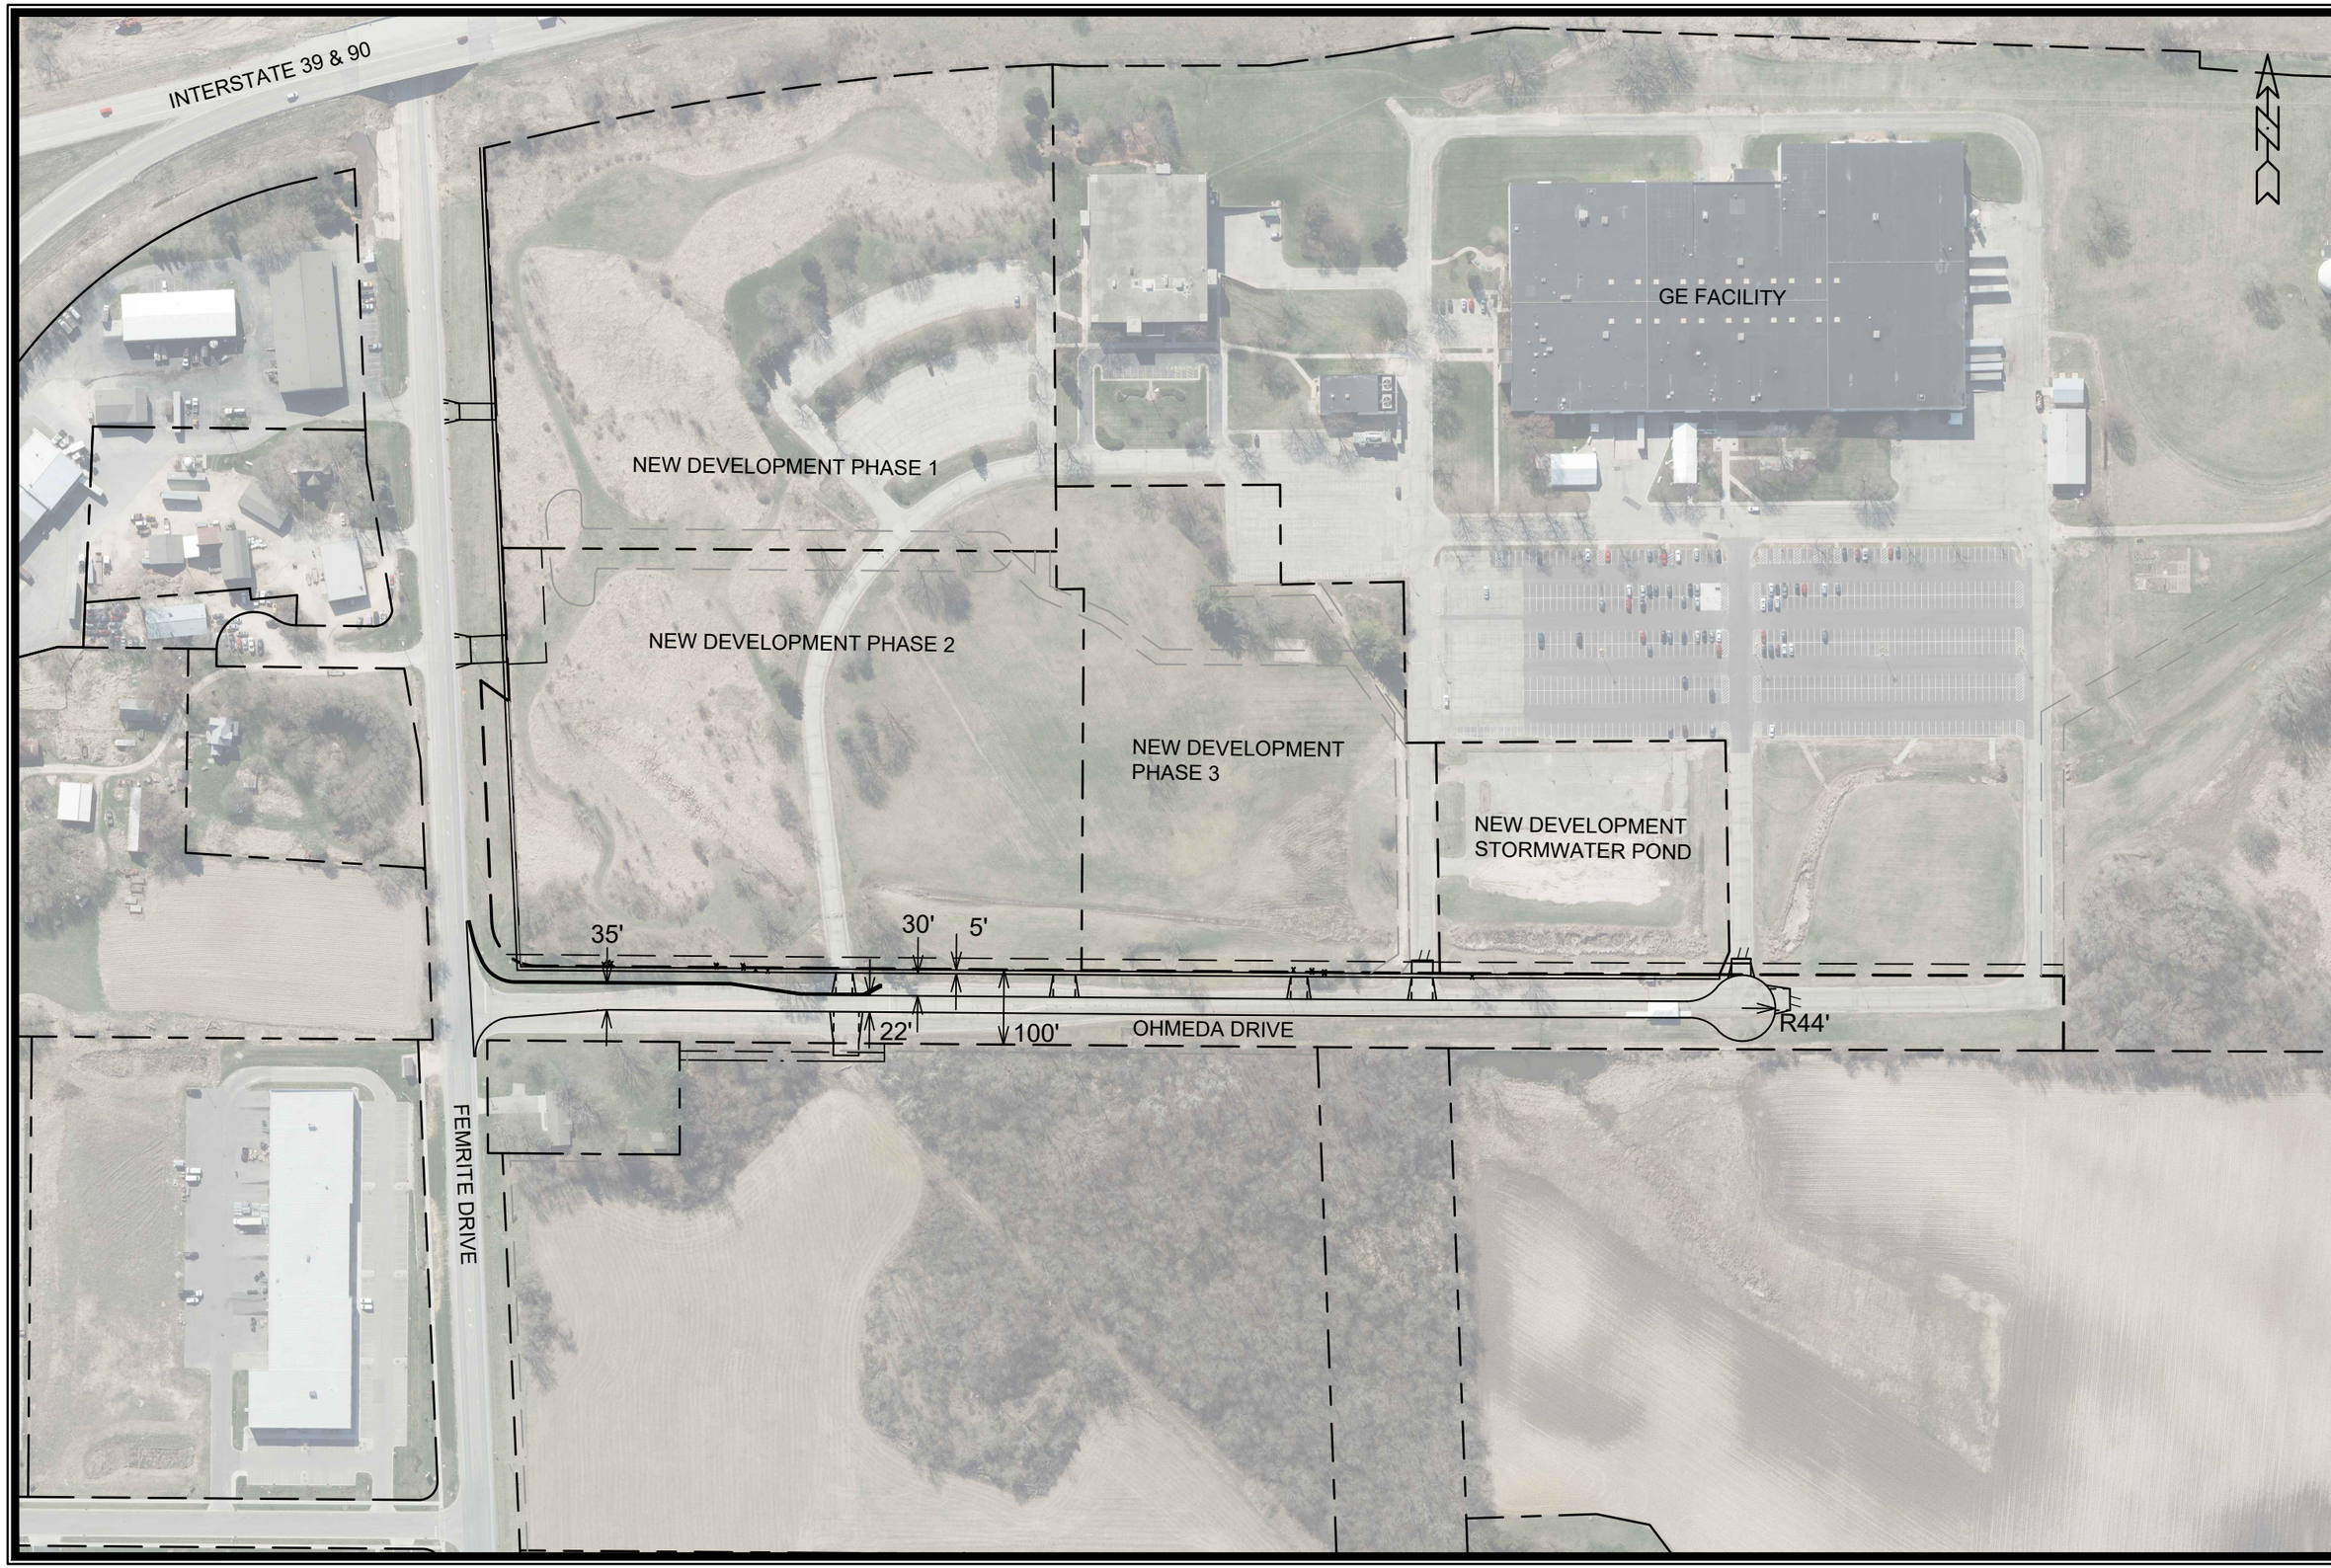

MARK	REVISION	DATE	BY
---	---	---	---
---	---	---	---
---	---	---	---
---	---	---	---

Designed By: AJZ
Date: 9/8/2022 8:21 AM
Scale: ##########

13810

13810

MADISON, WI

CONTRACT NO: 8631

200-SCALE OVERVIEW EXHIBIT

OHMEDA DRIVE

M:\DESIGN\Projects\13810\CAD\Streets\13810EN-OverviewExhibit.dwg

13810