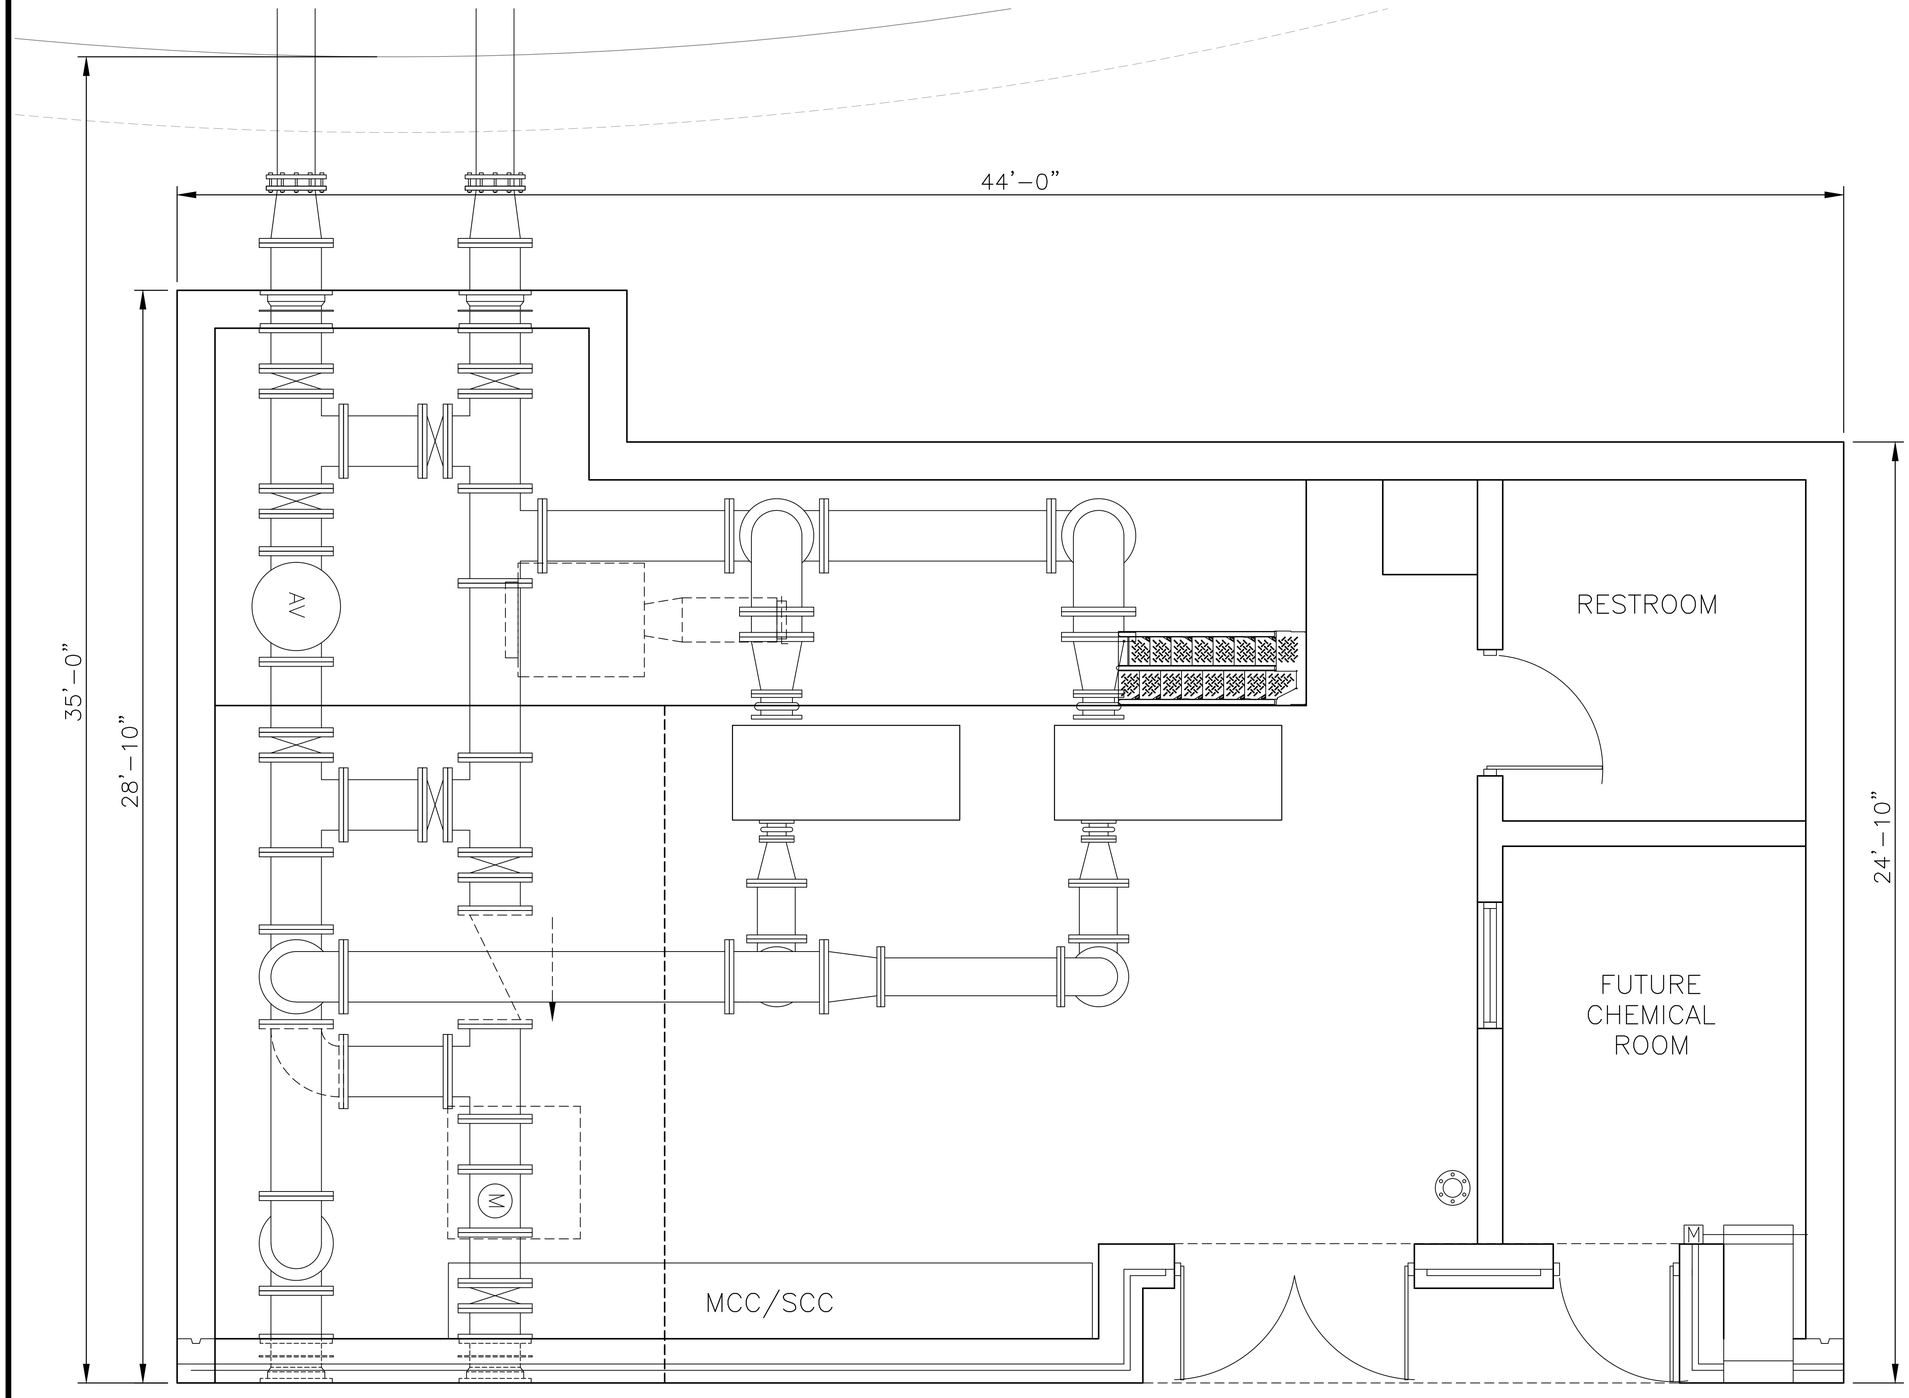

FLOOR PLAN

0 1' 2' 4' 8'

N

NO.	REVISIONS	DATE:

PRELIMINARY FLOOR PLAN

BOOSTER STATION NO. 106
MADISON WATER UTILITY
MADISON, WISCONSIN

JOB NO. 1020.071

PROJECT MGR. ANDY MULLENDORE

STRAND ASSOCIATES®

SHEET ASM1.2

File: S:\MAD\1000--1099\1020\071\Acad\Drawings\ASM1.2.dwg Time: Jan 15, 2013 – 1:17pm