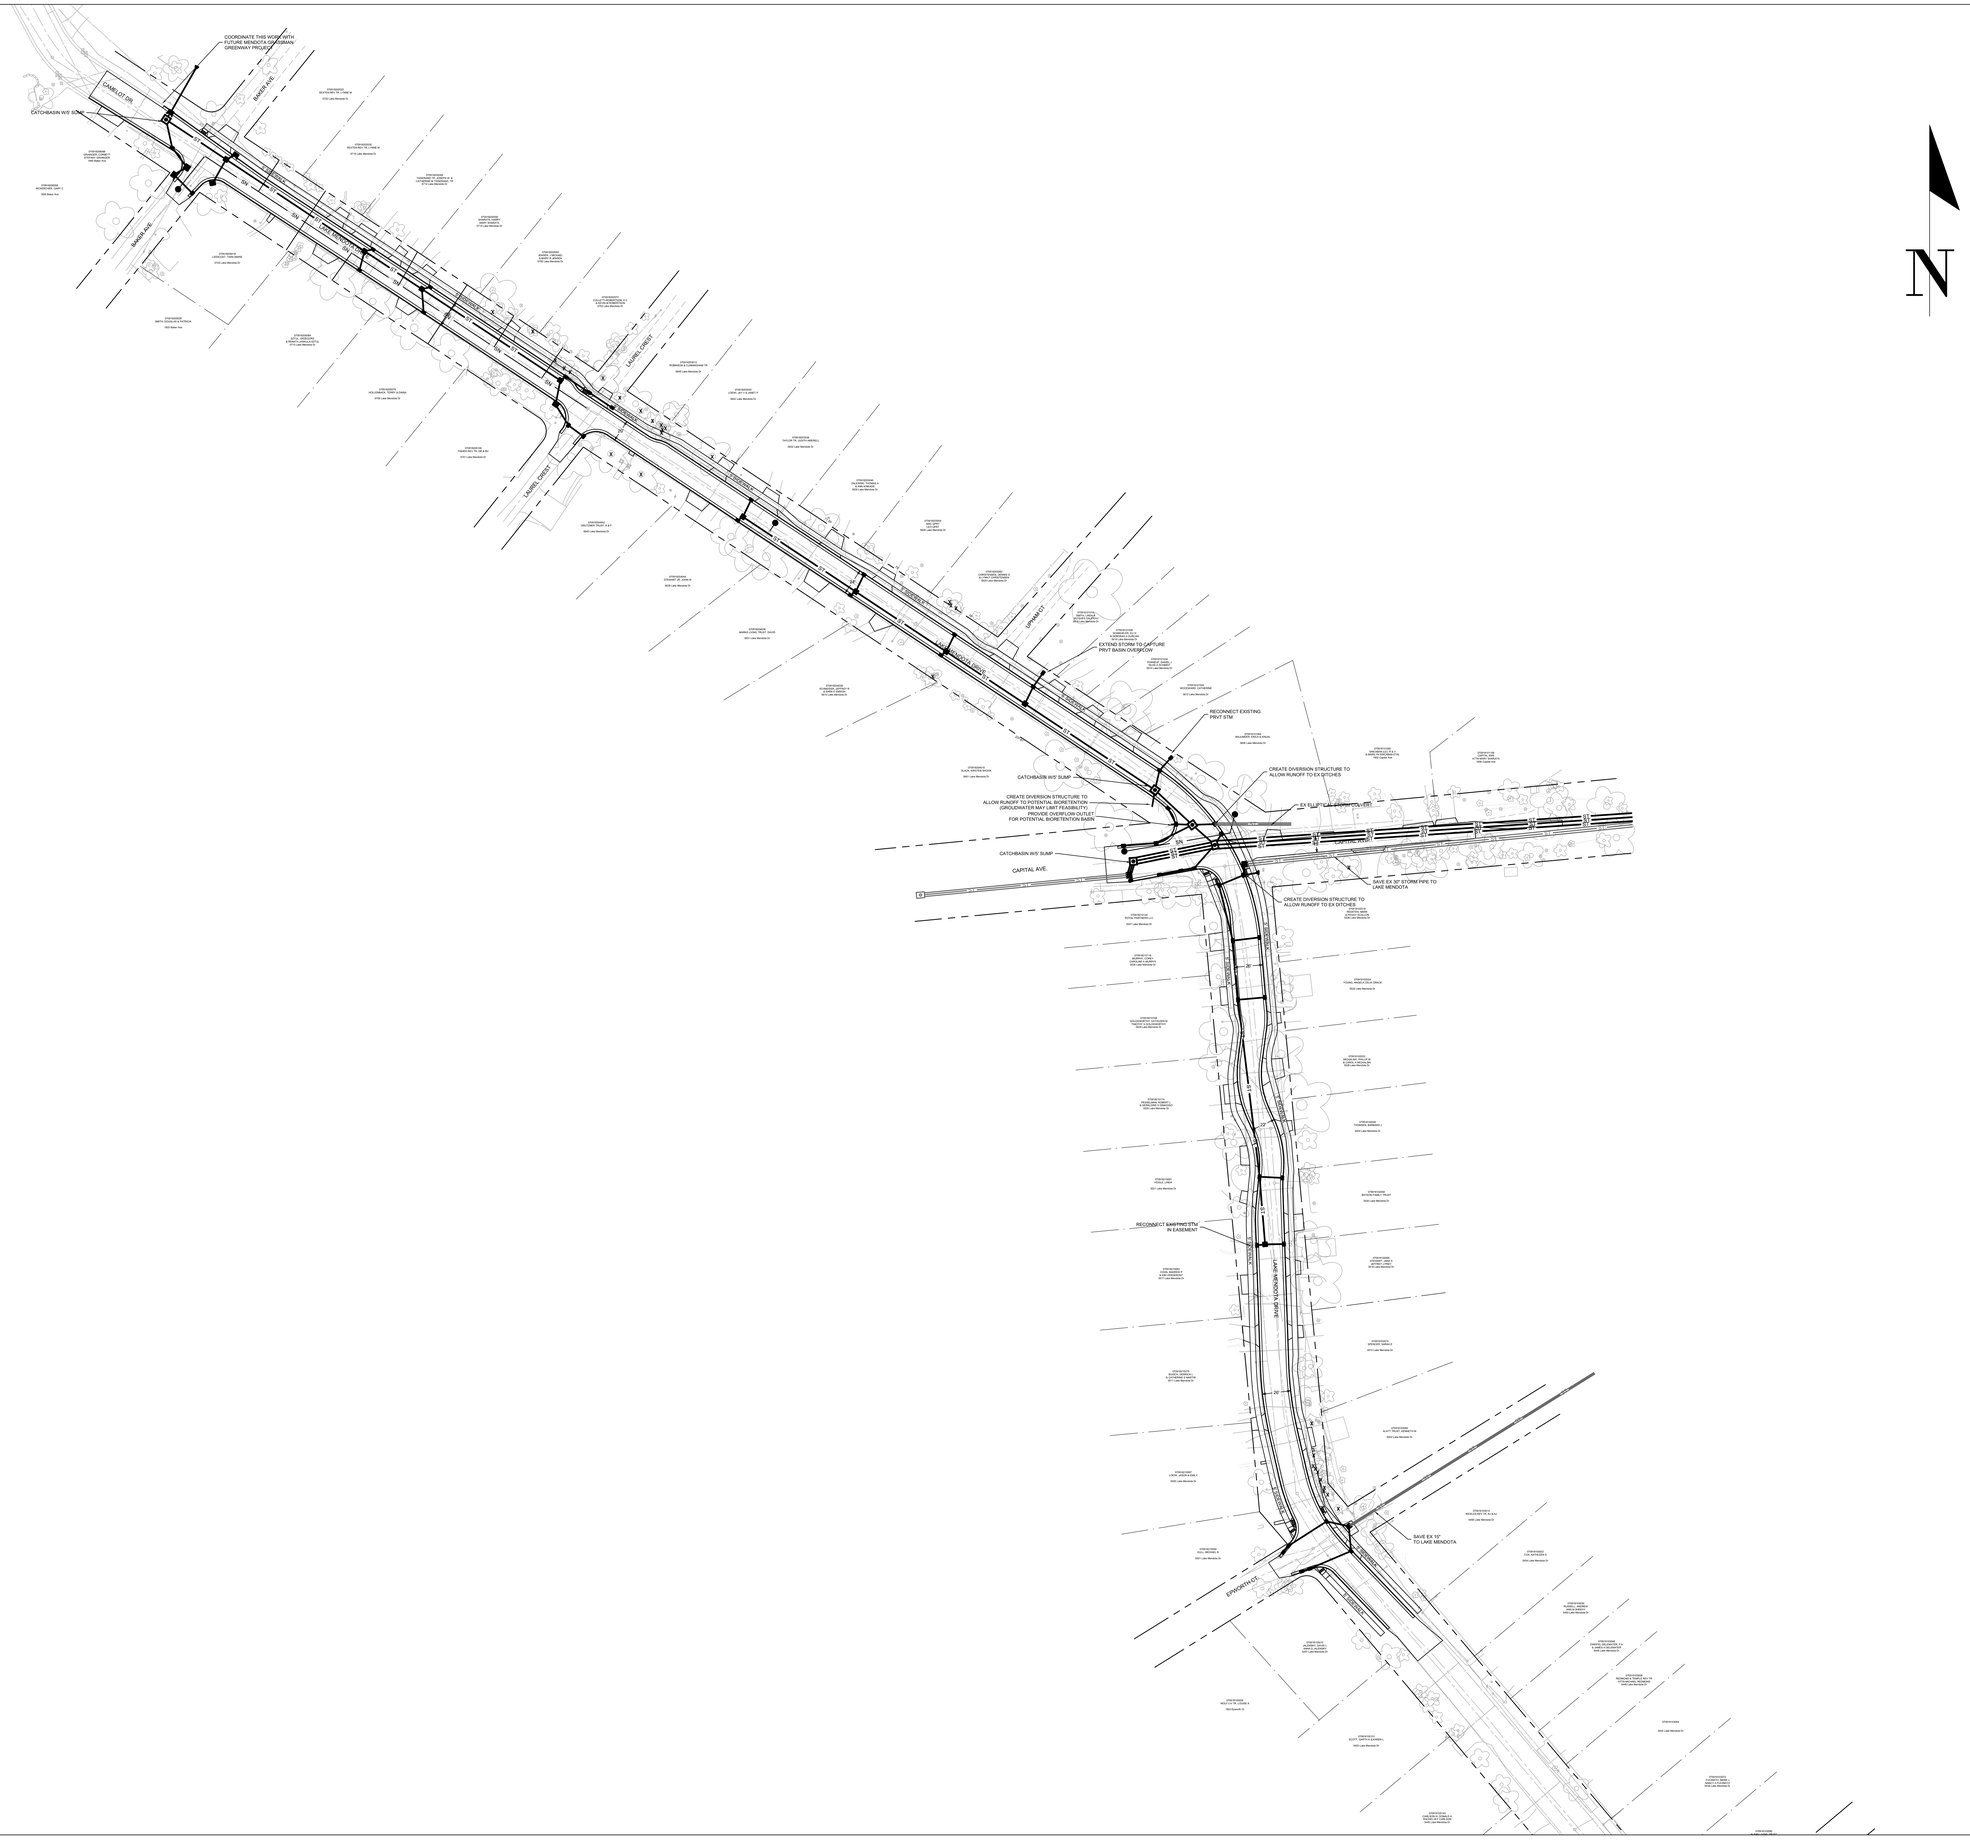
COORDINATE THIS WORK WITH FUTURE MENDOTA GREENWAY PROJECT
CAMELOT DR.
BAKER AVE.
CATCHBASIN W/ SUMP
LAUREL CREST
EXTEND STORM TO CAPTURE PRVT BASIN OVERFLOW
RECONNECT EXISTING PRVT STM
CATCHBASIN W/ SUMP
CREATE DIVERSION STRUCTURE TO ALLOW RUNOFF TO EX DITCHES
CREATE DIVERSION STRUCTURE TO ALLOW RUNOFF TO EX DITCHES
(GROUNDWATER MAY LIMIT FEASIBILITY)
PROVIDE OVERFLOW OUTLET FOR POTENTIAL BIORETENTION BARN
EX FILLED CAPITAL AVE. CULVERT
CATCHBASIN W/ SUMP
CAPITAL AVE.
SAVE EX 30" STORM PIPE TO LAKE MENDOTA
CREATE DIVERSION STRUCTURE TO ALLOW RUNOFF TO EX DITCHES
RECONNECT EXISTING PRVT STM IN EASEMENT
LAKE MENDOTA DRIVE
SAVE EX 15" TO LAKE MENDOTA
EPPWORTH CT.
N