Winnebago

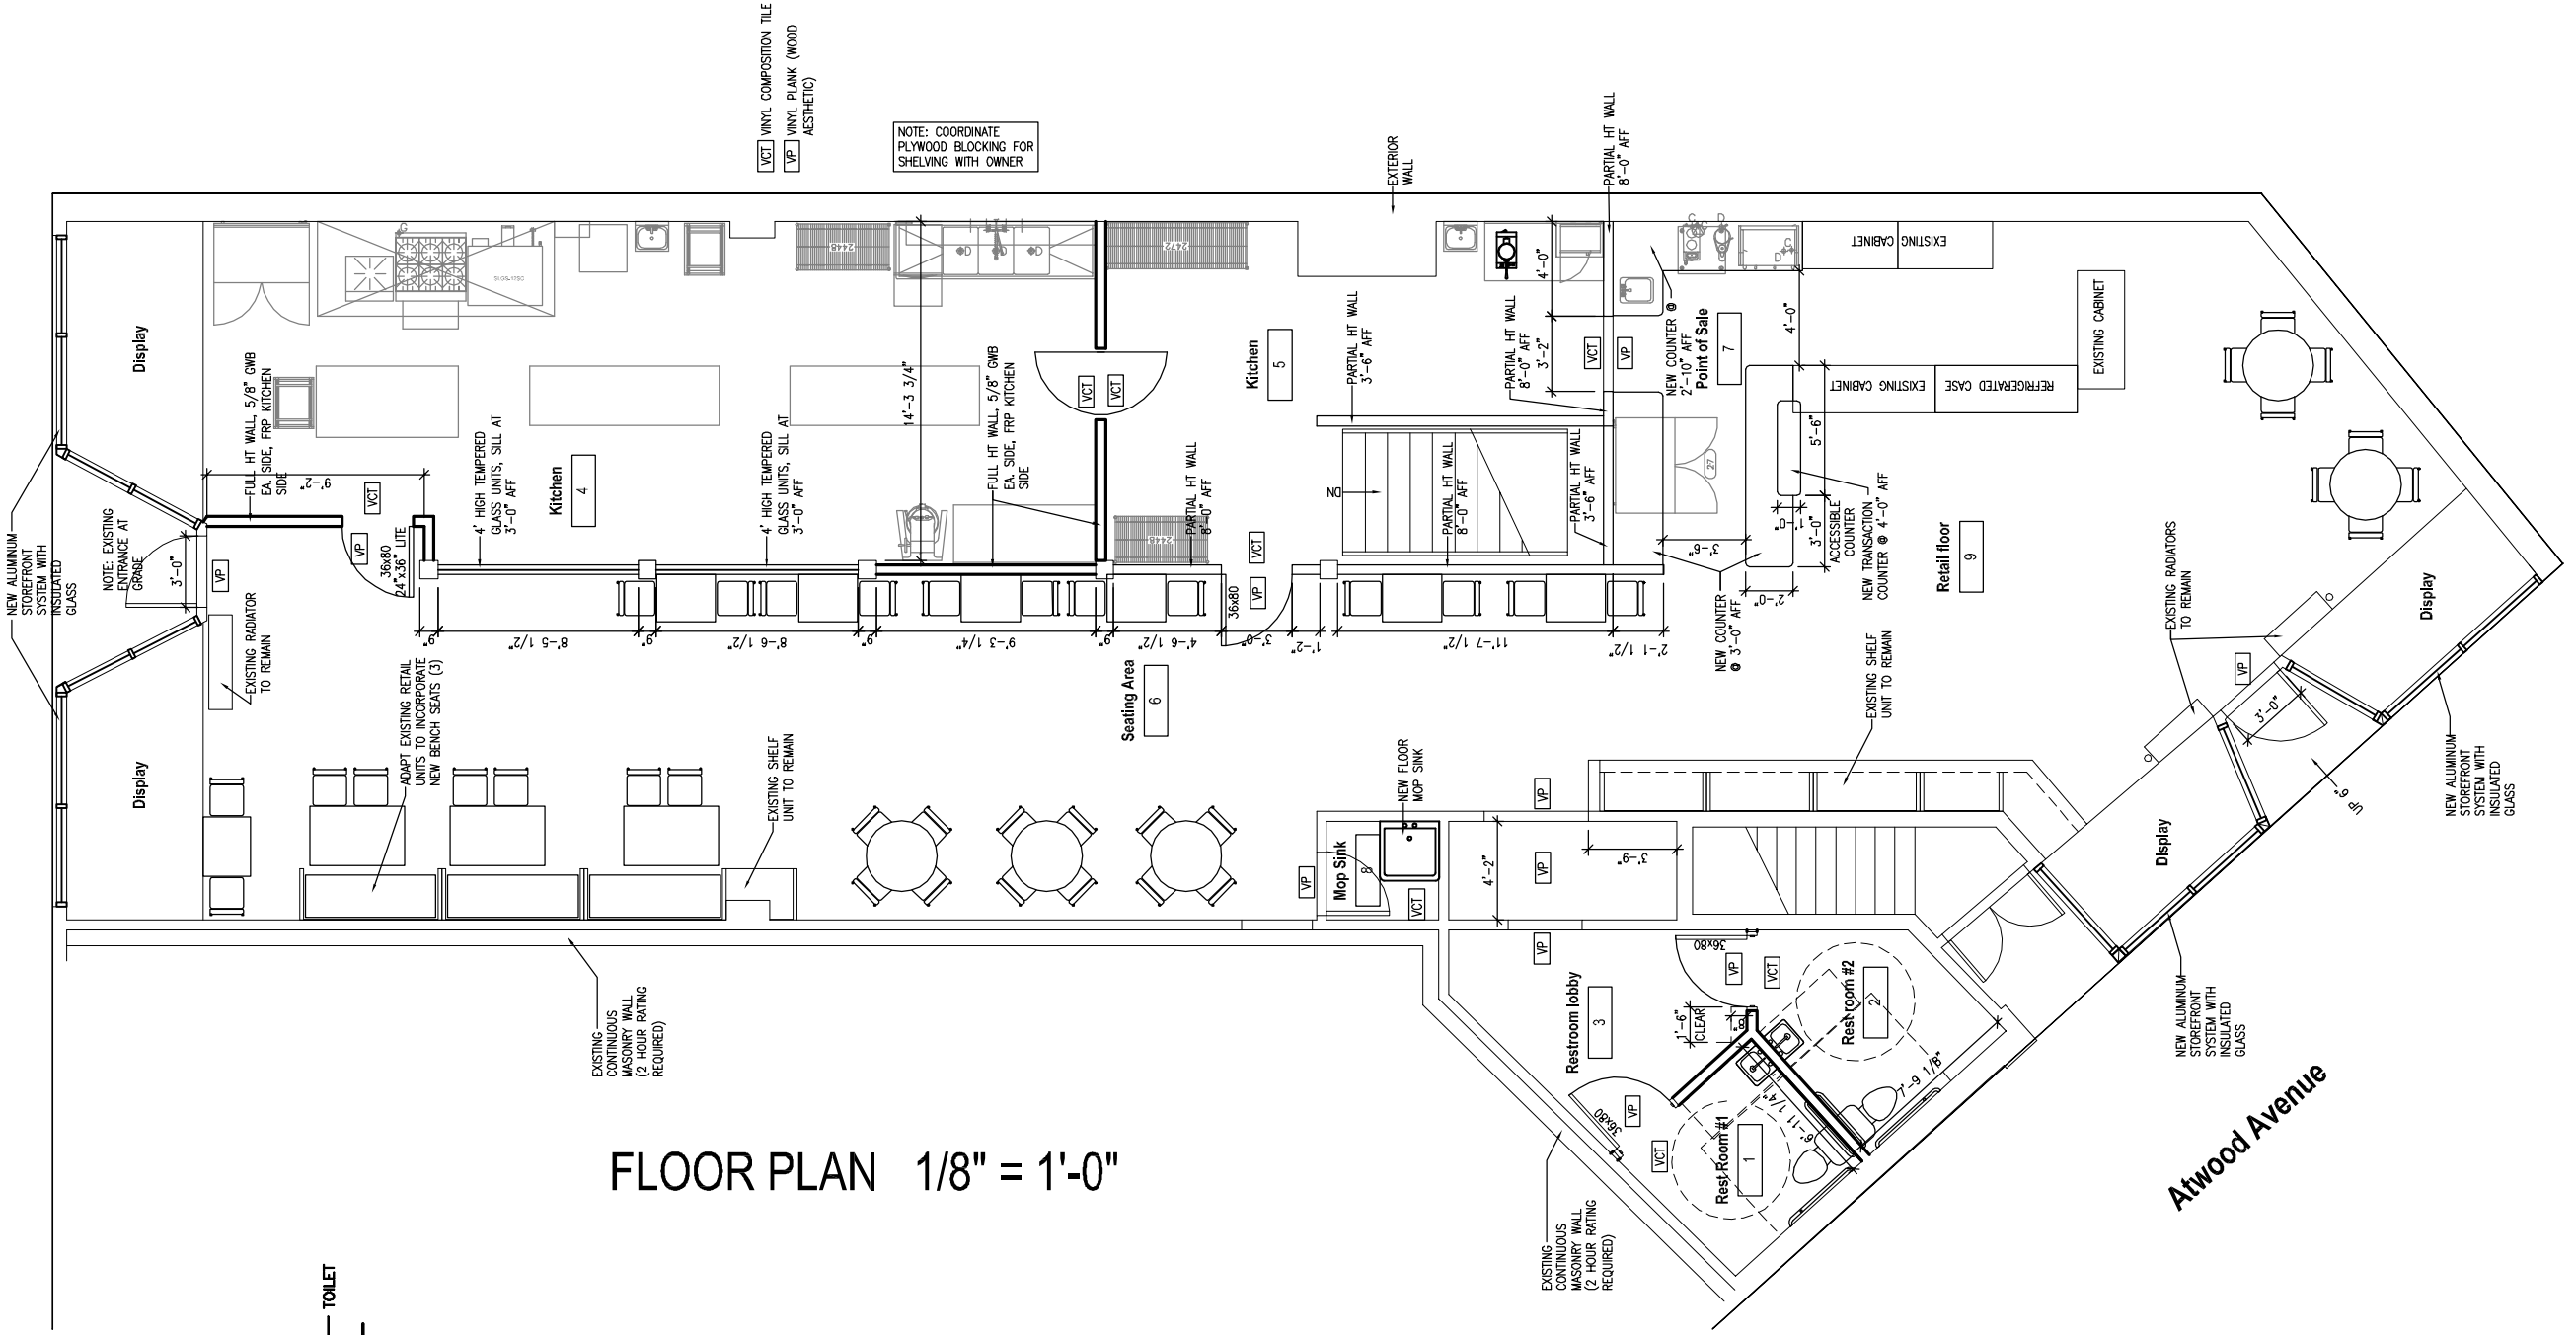

FLOOR PLAN 1/8" = 1'-0"

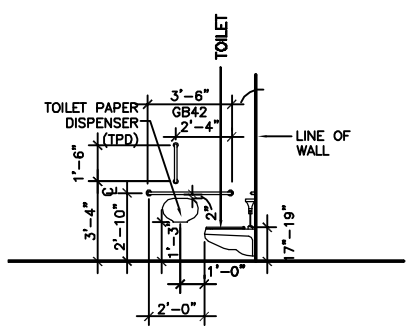

MOUNT HEIGHTS Not to scale

ARO EBERLE ARCHITECTS	CHOCOLATERIAN 2005 Winnebago, Madison, WI	

No.	Description	Date

Date	June 12, 2012	A2
Drawn by		
Checked by		Scale