STREET PLANT VALUE
BITUMINOUS SURFACE

HAWKS MEADOW
53B2050

STREET

Description	From	To	Quantity	Unit	Unit Cost	Total Cost
DREGERS WAY	**EAST PLAT LINE**	**SILVERSTONE LN**	662	LF	$ 20.26	$ 13,409.47
28' WIDE						
MS LINK NO. 22899						
SILVERSTONE LN	**EAST PLAT LINE**	**DREGERS WAY**	455	LF	$ 24.27	$ 11,040.58
32' WIDE						
MS LINK NO. 22897						
SILVERSTONE LN	**DREGERS WAY**	**WOODS RD**	245	LF	$ 24.27	$ 5,944.93
32' WIDE						
MS LINK NO. 22898						
GRAND TOTAL COST						$ 30,394.97

TOTAL STREET IMPROVEMENTS $ 30,394.97

Prepared By: JD
Date: 1/11/2010

f:\enroot\priv_cont\contract finalization\schedule a\streets\2050 bituminous Schedule A.xls

HAWKS MEADOW
53B2050

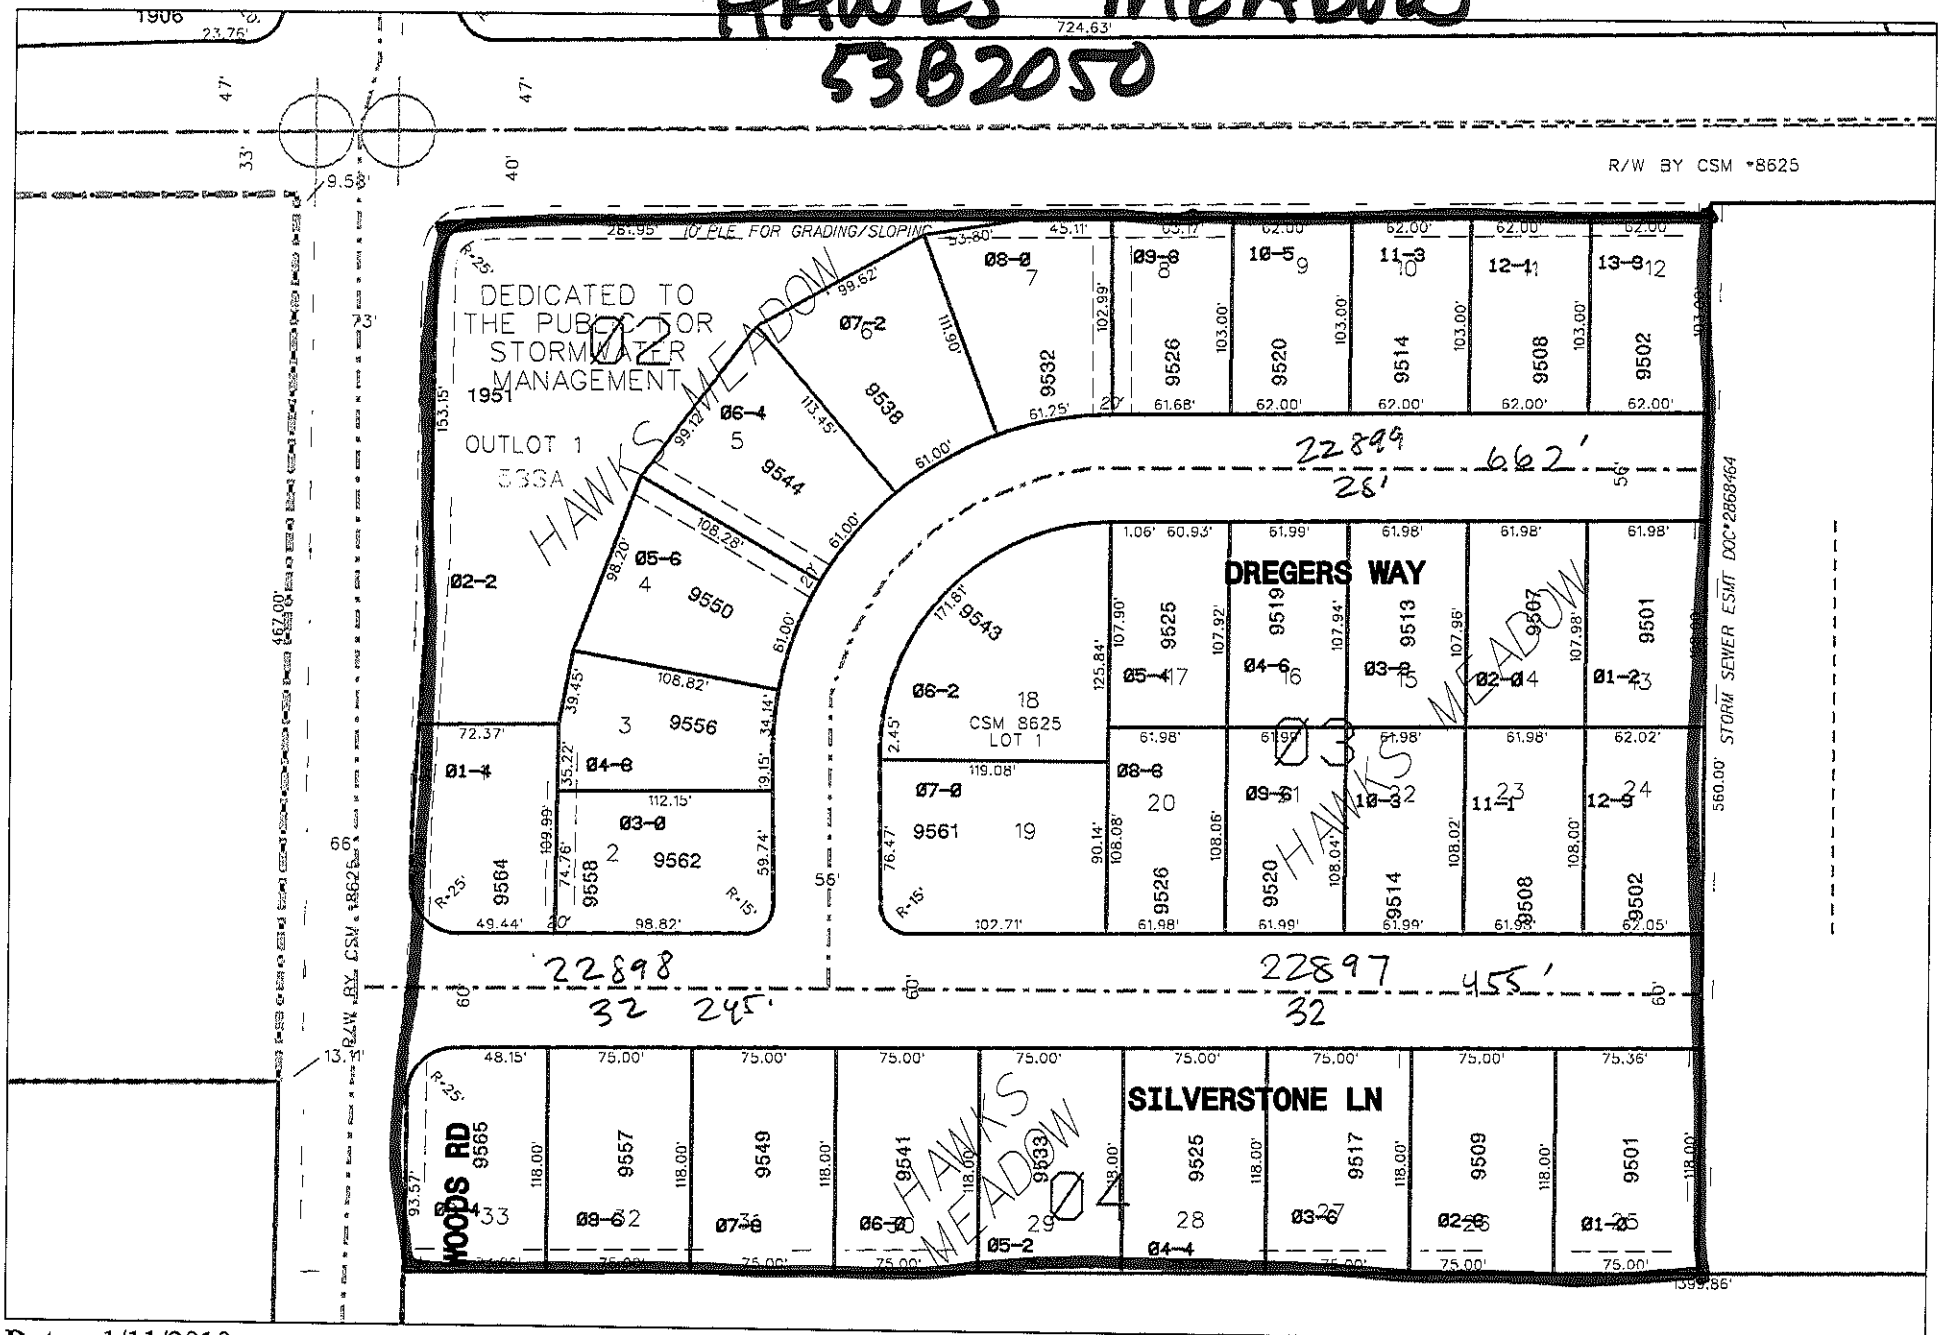

Date: 1/11/2010 **Time:** 4:47:38 PM **Scale:** 1 in = 100 Ft

Notes: The City makes no representation about the accuracy of these records and shall not be liable for any damages resulting from their use.

Field View