OFFICIAL MAP CHANGE

EXHIBIT A

BROOM STREET RESERVATION

DEPARTMENT OF PUBLIC WORKS
CITY ENGINEERING DIVISION
MADISON, WISCONSIN

13' BROOM STREET RIGHT-OF-WAY RESERVATION (TYP)

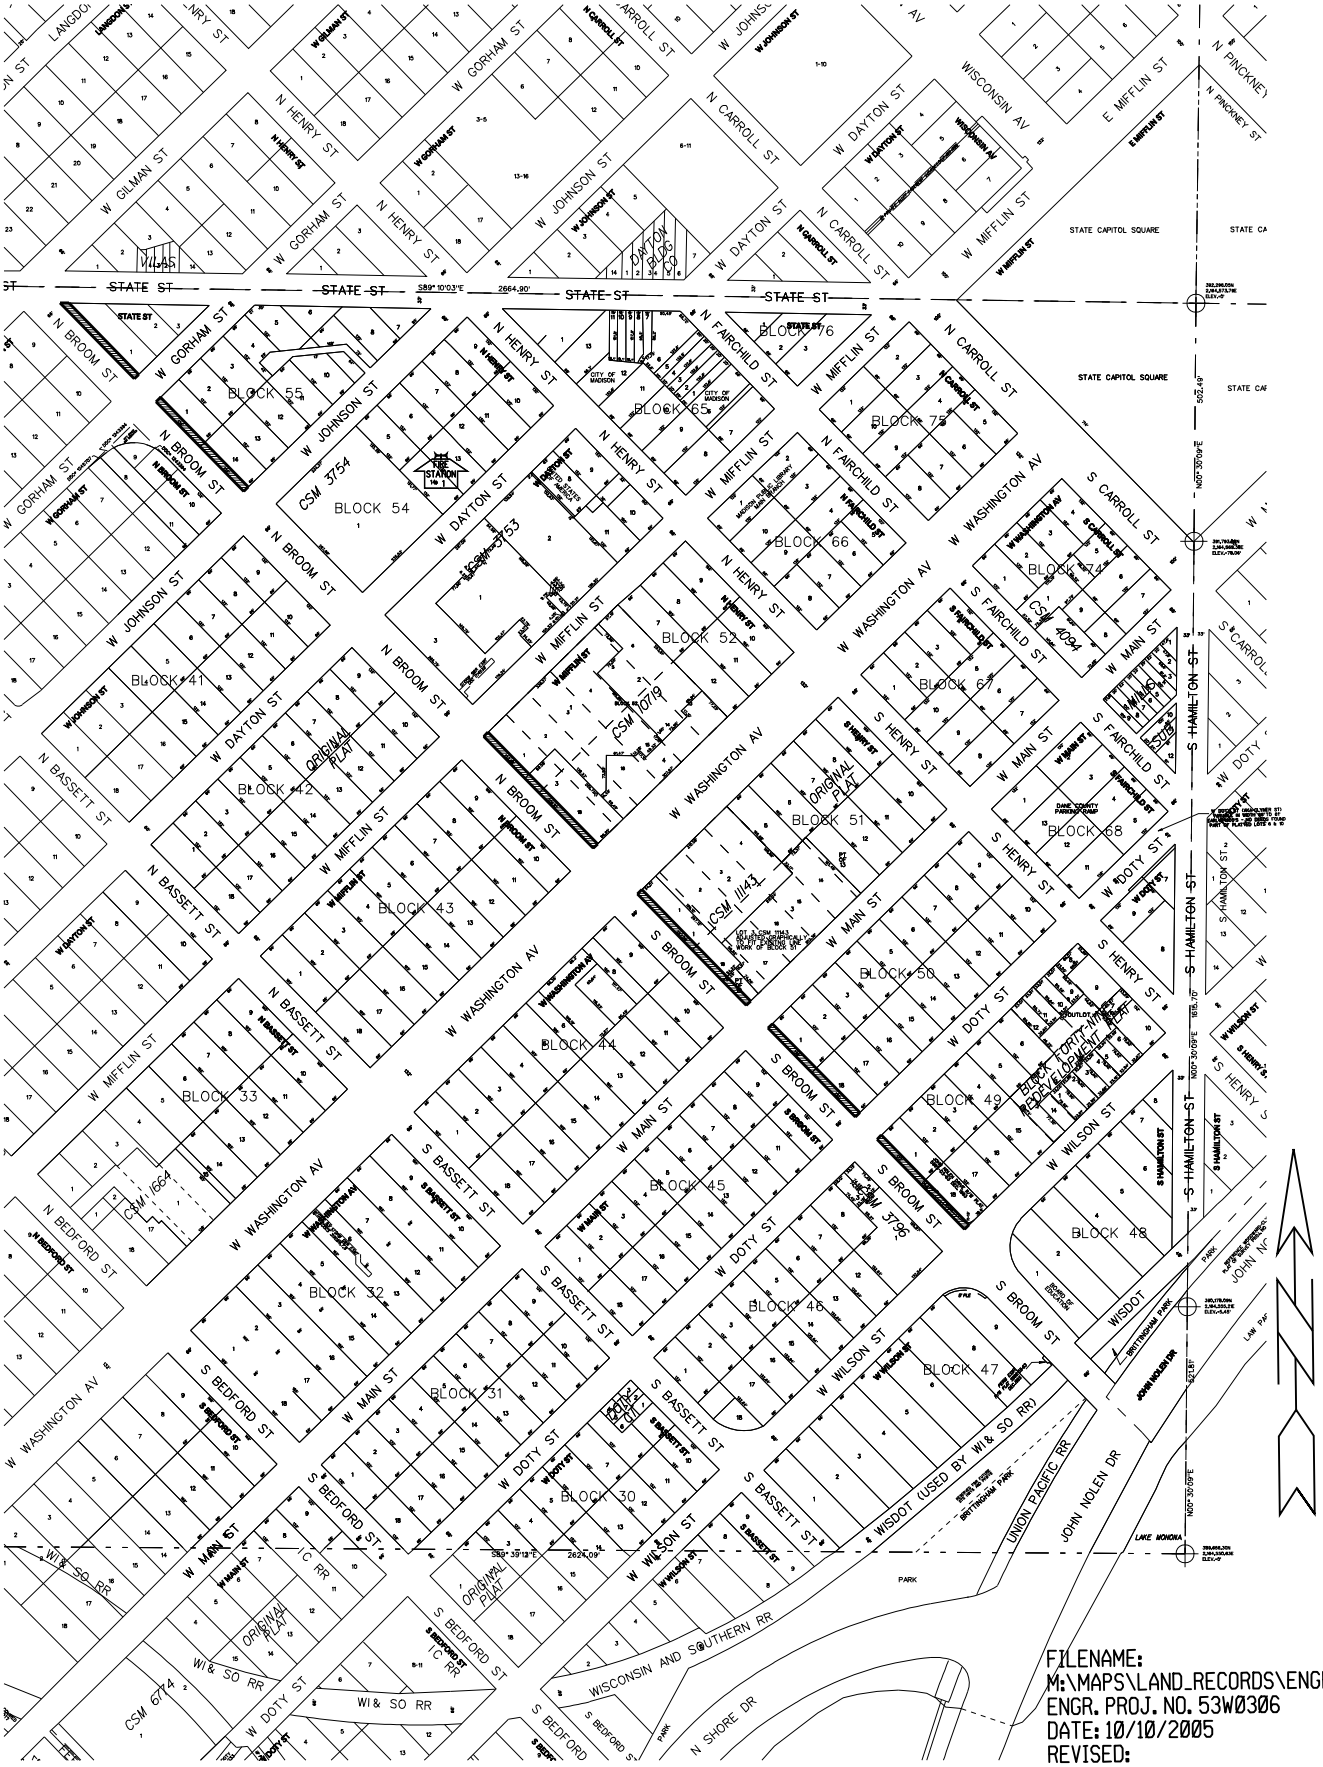

FILENAME:
M:\MAPS\LAND_RECORDS\ENGR\MISC\ 53W0306\
ENGR. PROJ. NO. 53W0306
DATE: 10/10/2005
REVISED: