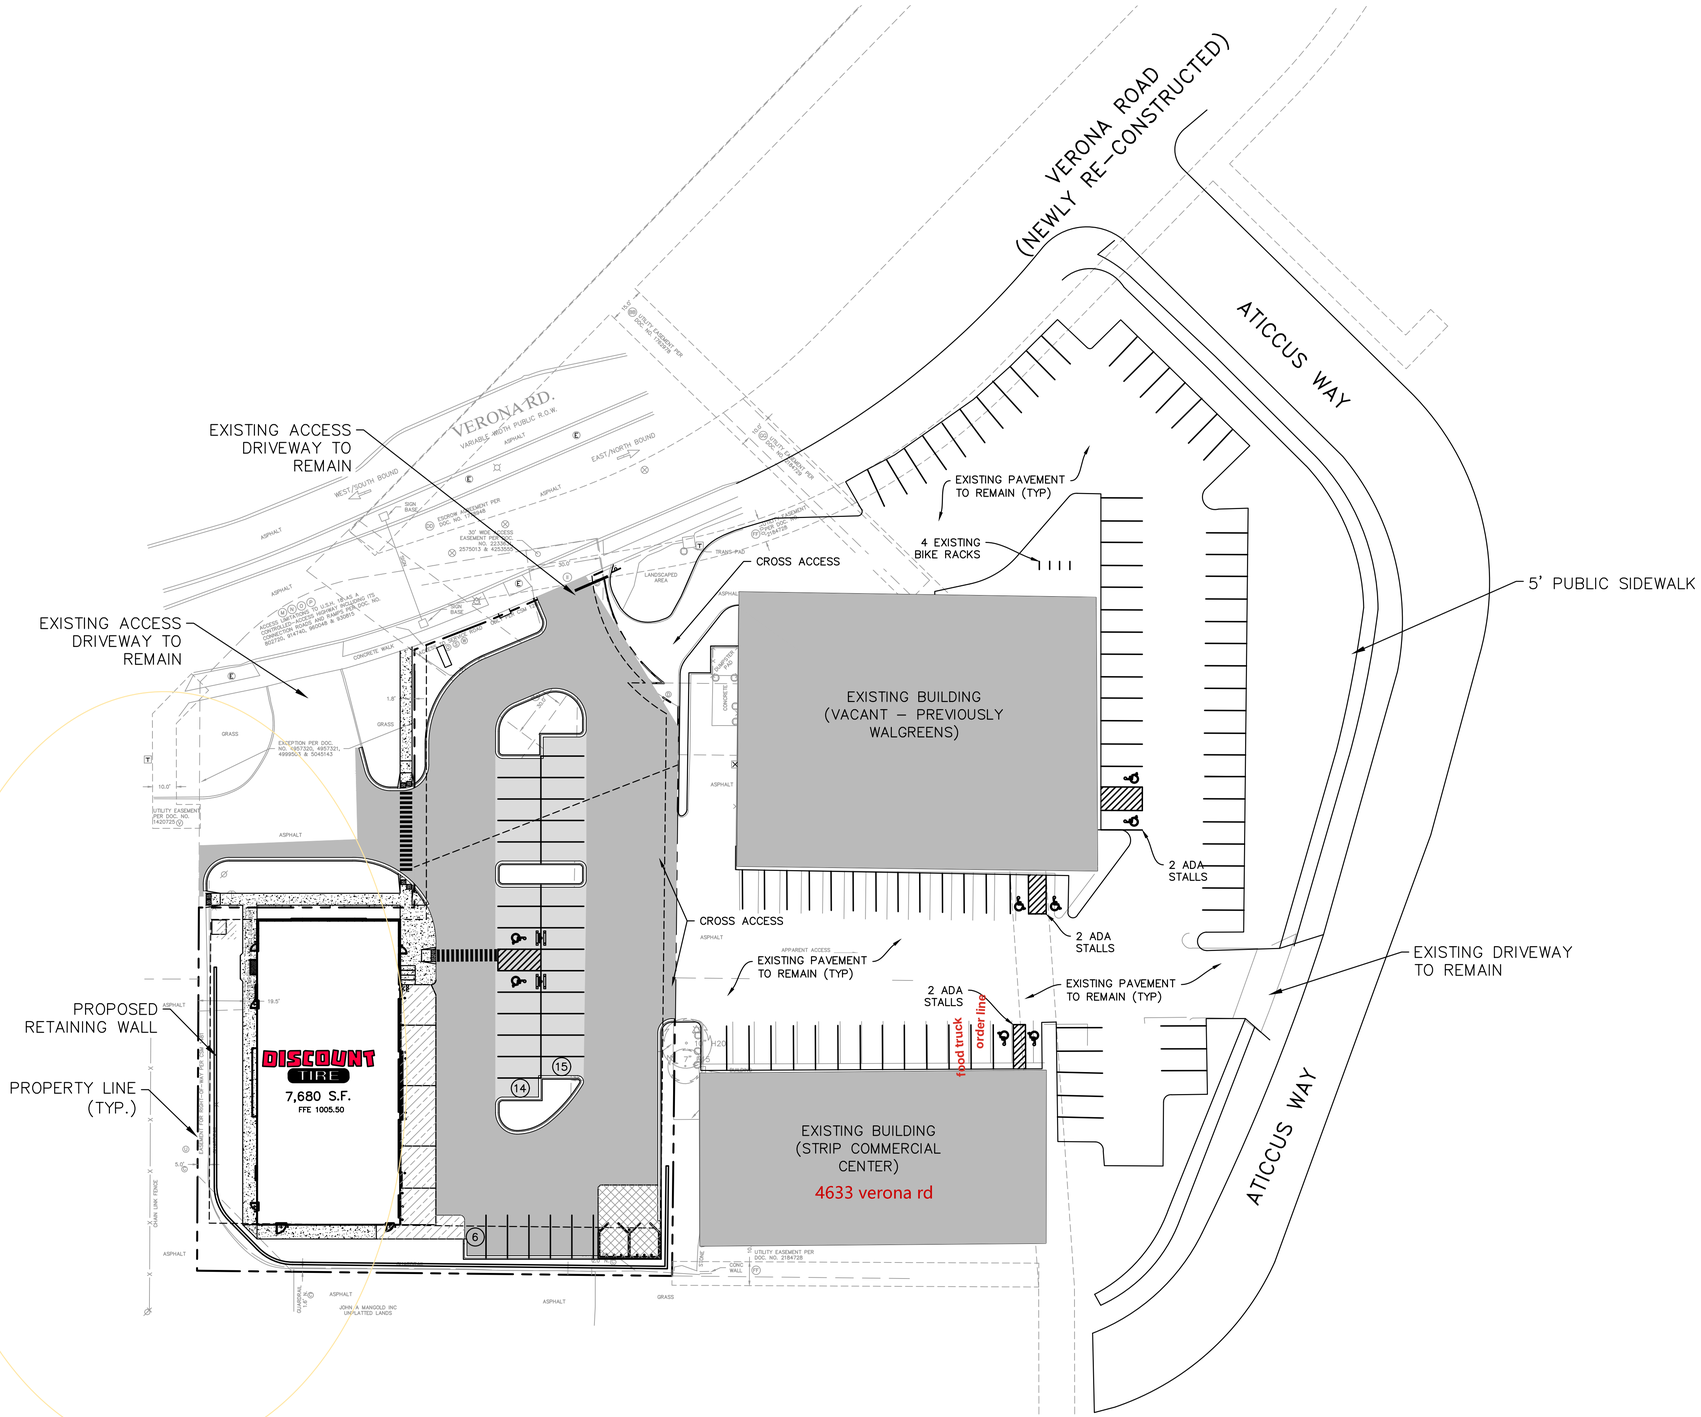

N

0 15 30 Feet

GRAPHIC SCALE

GENERAL NOTES:

EXISTING TOPOGRAPHY OBTAINED BY R.A. SMITH NATIONAL, INC., DATED NOVEMBER 18, 2016.

ADDITIONAL INFORMATION NEEDED FOR THIS EXHIBIT WAS DIGITIZED FROM AERIAL PHOTOGRAPHY.

CONTRACTOR SHALL REFER TO ARCHITECTURAL PLANS FOR EXACT LOCATION AND DIMENSION OF ENTRANCES, VESTIBULES, RAMPS, PRECISE BUILDING DIMENSIONS AND EXACT BUILDING UTILITY ENTRANCE LOCATIONS.

CONTRACTOR SHALL PROVIDE EROSION CONTROL FACILITIES IN ACCORDANCE WITH THE CITY OF MADISON EROSION CONTROL ORDINANCE AND STATE OF WISCONSIN TECHNICAL STANDARDS.

ALL DIMENSIONS AND CORRESPONDING HORIZONTAL CONTROL RELATED TO PAVING REPRESENT FACE OF CURB, ELEVATIONS AND CONTOURS REPRESENT FINISHED GRADES UNLESS OTHERWISE INDICATED. BUILDINGS ARE DIMENSIONED TO FACE OF BUILDING.

BEFORE PROCEEDING WITH ANY UTILITY CONSTRUCTION, THE CONTRACTOR SHALL EXCAVATE EACH EXISTING LATERAL OR POINT OF CONNECTION AND VERIFY THE SIZE, LOCATION AND ELEVATION OF ALL UTILITIES.

ALL SITE SIGNAGE MUST COMPLY WITH THE MOST RECENT EDITION OF THE FEDERAL HIGHWAY ADMINISTRATION MANUAL ON UNIFORM TRAFFIC CONTROL DEVICES.

CONTRACTOR SHALL PROVIDE EROSION CONTROL FACILITIES IN ACCORDANCE WITH THE CITY OF MADISON EROSION CONTROL ORDINANCE, THE WISCONSIN DNR STORMWATER CONSTRUCTION AND POST CONSTRUCTION TECHNICAL STANDARDS, THESE DOCUMENTS; THE MOST STRINGENT TO APPLY.

R.A.SMITH NATIONAL, INC. ASSUMES NO RESPONSIBILITY FOR DAMAGES, LIABILITY OR COSTS RESULTING FROM CHANGES OR ALTERATIONS MADE TO THIS PLAN WITHOUT THE EXPRESSED WRITTEN CONSENT OF R.A.SMITH NATIONAL.

THE LOCATIONS OF EXISTING UTILITY INSTALLATIONS AS SHOWN ON THIS PLAN ARE APPROXIMATE. THERE MAY BE OTHER UNDERGROUND UTILITY INSTALLATIONS WITHIN THE PROJECT AREA THAT ARE NOT SHOWN.

RIM ELEVATIONS ARE GIVEN TO THE FACE OF CURB FOR INLET GRATES OR THE CENTER OF THE MANHOLE STRUCTURE FOR MANHOLES. PIPE LENGTHS ARE MEASURED TO THE CENTER OF STRUCTURE OR THE END OF PIPE WHERE THERE IS AN ENDWALL.

DIGGERS HOTLINE
Toll Free (800) 242-8511
Milwaukee Area (414) 259-1181
Hearing Impaired TDD (800) 542-2289
www.DiggersHotline.com

DATE	DESCRIPTION

R.A. Smith National
Beyond Surveying and Engineering
www.rasmithnational.com

DISCOUNT TIRE - WIM 11040
MADISON, WI

OVERALL MULTI-USE
SITE PLAN

© COPYRIGHT 2017
R.A. Smith National, Inc.

DATE: 08/04/2017
SCALE: 1" = 30'
JOB NO. 3160470
PROJECT MANAGER: TODD MOSHER
DESIGNED BY: CBW
CHECKED BY: JNL

SHEET NUMBER
C300

H:\3160470\Dwg\Sheets\3160470-SP02 MULTI USE.dwg, OVERALL SITE PLAN, 8/3/2017 11:45:16 AM, JNL