SANITARY SEWER REPAIRS		
PIPE DIAMETER	**LENGTH (LF)**	**ESTIMATED COST**
8"	14,471	$955,086.00
10"	1,782	$133,650.00
15"	644	$65,688.00
LATERALS	159	$51,675.00
OUTSIDE DROPS	7	$2,275.00
MISCELLANEOUS	--	$145,000.00
TOTAL	**16,897**	**$1,353,374.00**

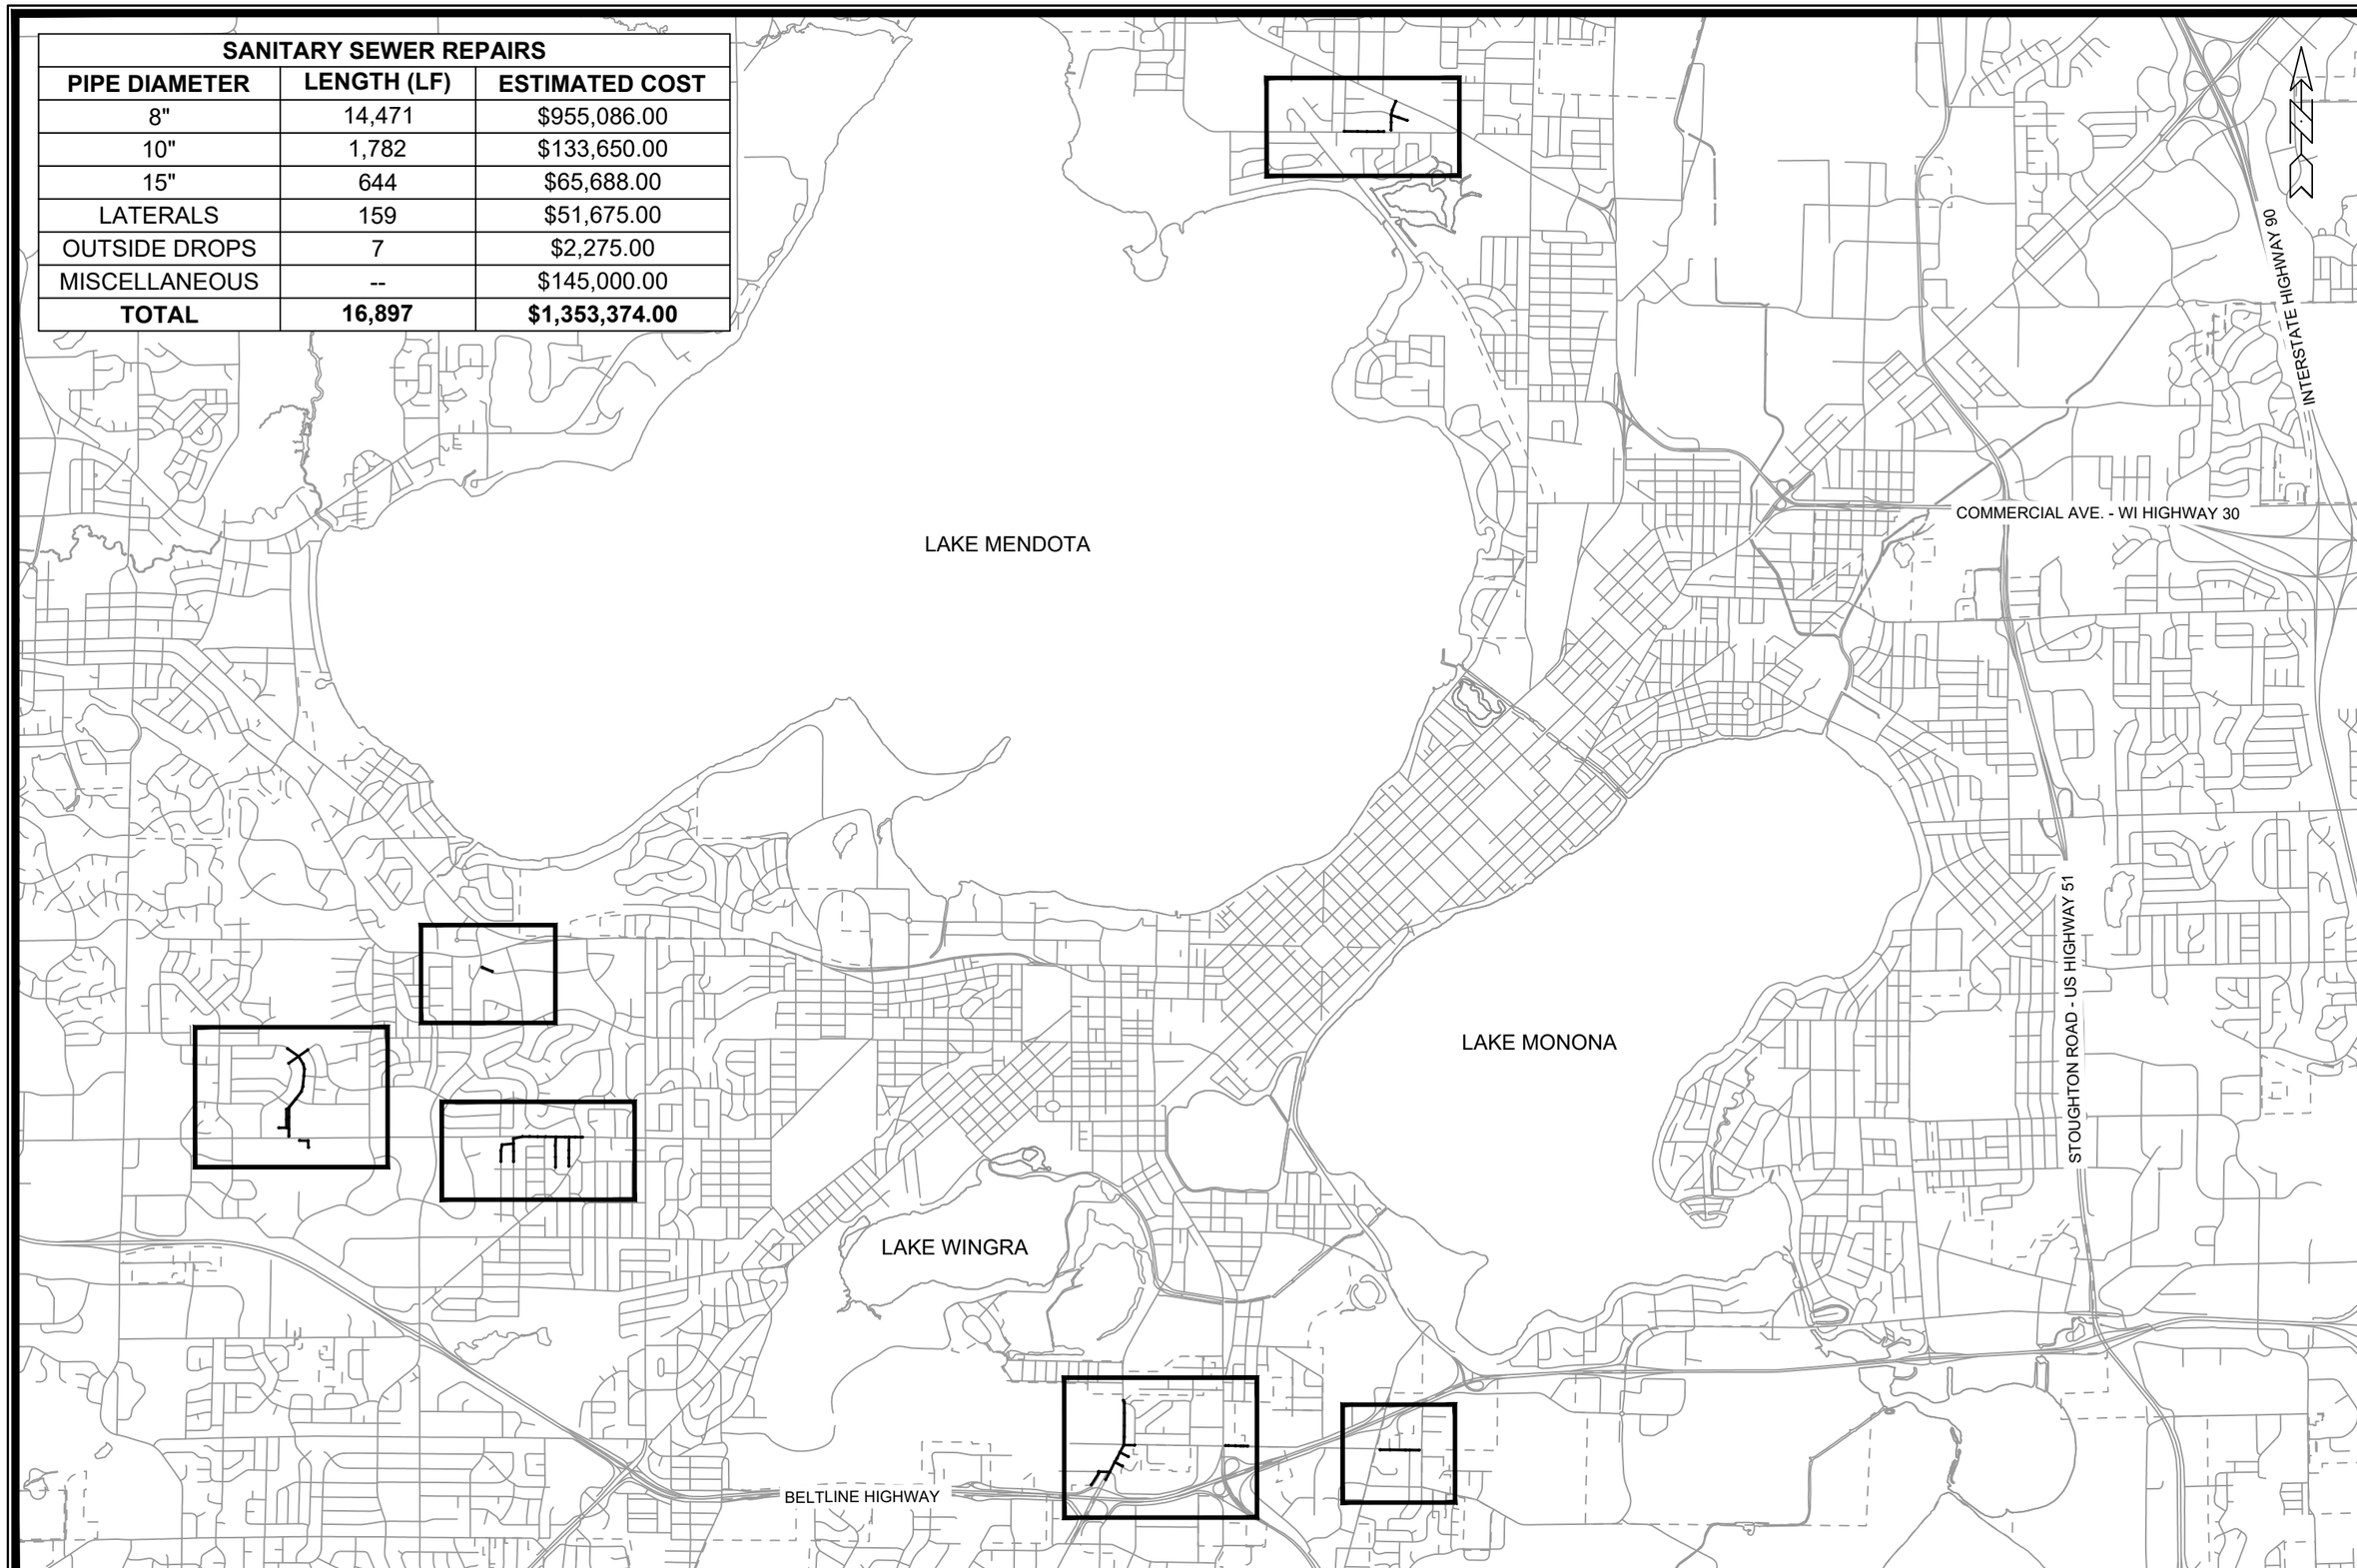

MARK	REVISION	DATE	BY
###	###	###	###
###	###	###	###
###	###	###	###
###	###	###	###

Designed By: EAC
Date: 5/26/2023 9:15 AM
Scale: NTS
14923
M-1

14923

BPW PLAN - SANITARY SEWER REPAIRS

CIPP UV LINING REHABILITATION OF SEWERS PHASE 1 - 2024

MADISON, WI

CONTRACT NO: 9487

F:\Encommon\Trenchless\2024 MH2MH\PHASE 1\CAD\14923 BPW Map.dwg

CITY OF MADISON WISCONSIN

14923

M-1

STORM SEWER REPAIRS		
PIPE DIAMETER	**LENGTH (LF)**	**ESTIMATED COST**
12"	36	$3,276.00
15"	429	$43,758.00
18"	308	$58,520.00
24"	519	$123,003.00
27"	19	$5,130.00
21" (CMP-STEAM CURE)	196	$44,100.00
18"x24" (CMP-STEAM CURE)	664	$159,360.00
LATERALS	8	$3,200.00
MISCELLANEOUS	--	--
TOTAL	**2,171**	**$440,347.00**

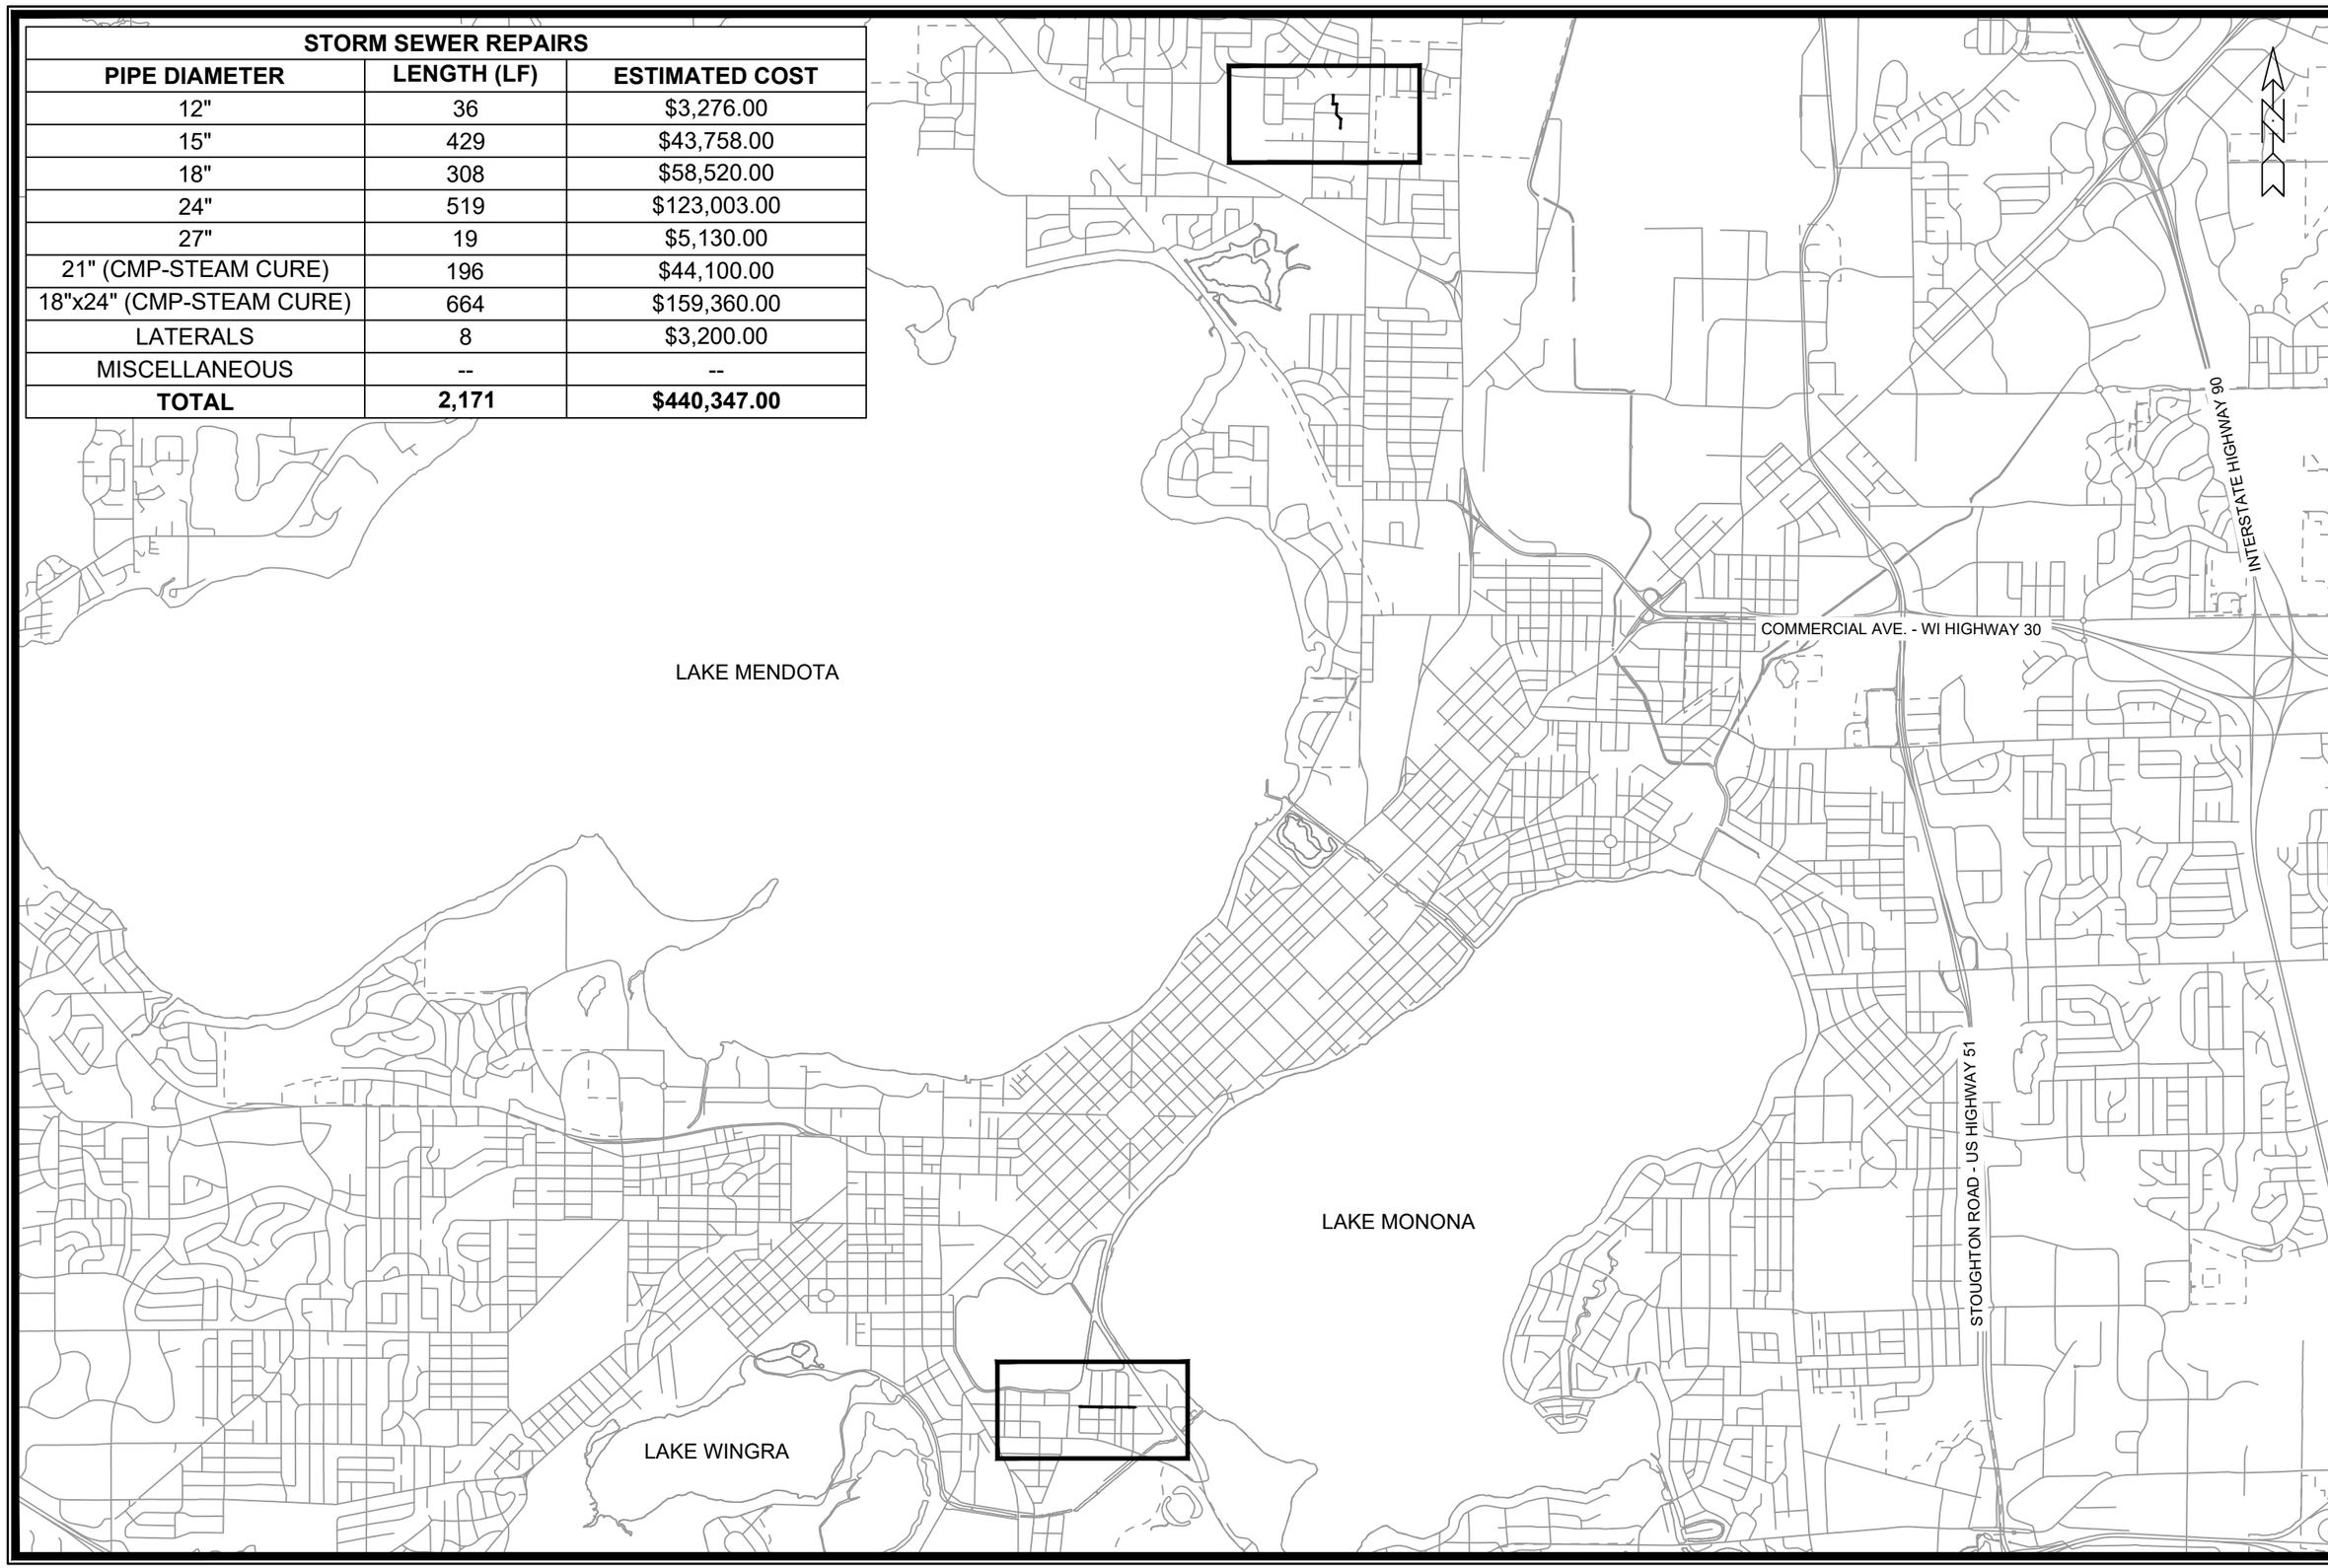

MARK	REVISION	DATE	BY
###	###	###	###
###	###	###	###
###	###	###	###
###	###	###	###

Designed By: EAC
Date: 5/26/2023 9:15 AM
Scale: NTS
14923
M-2

14923

BPW PLAN - STORM SEWER REPAIRS

CIPP UV LINING REHABILITATION OF SEWERS PHASE 1 - 2024

MADISON, WI

CONTRACT NO: 9487

F:\Encommon\Trenchless\2024 MH2MH1PHASE 1\CAD\14923 BPW Map.dwg

14923

M-2