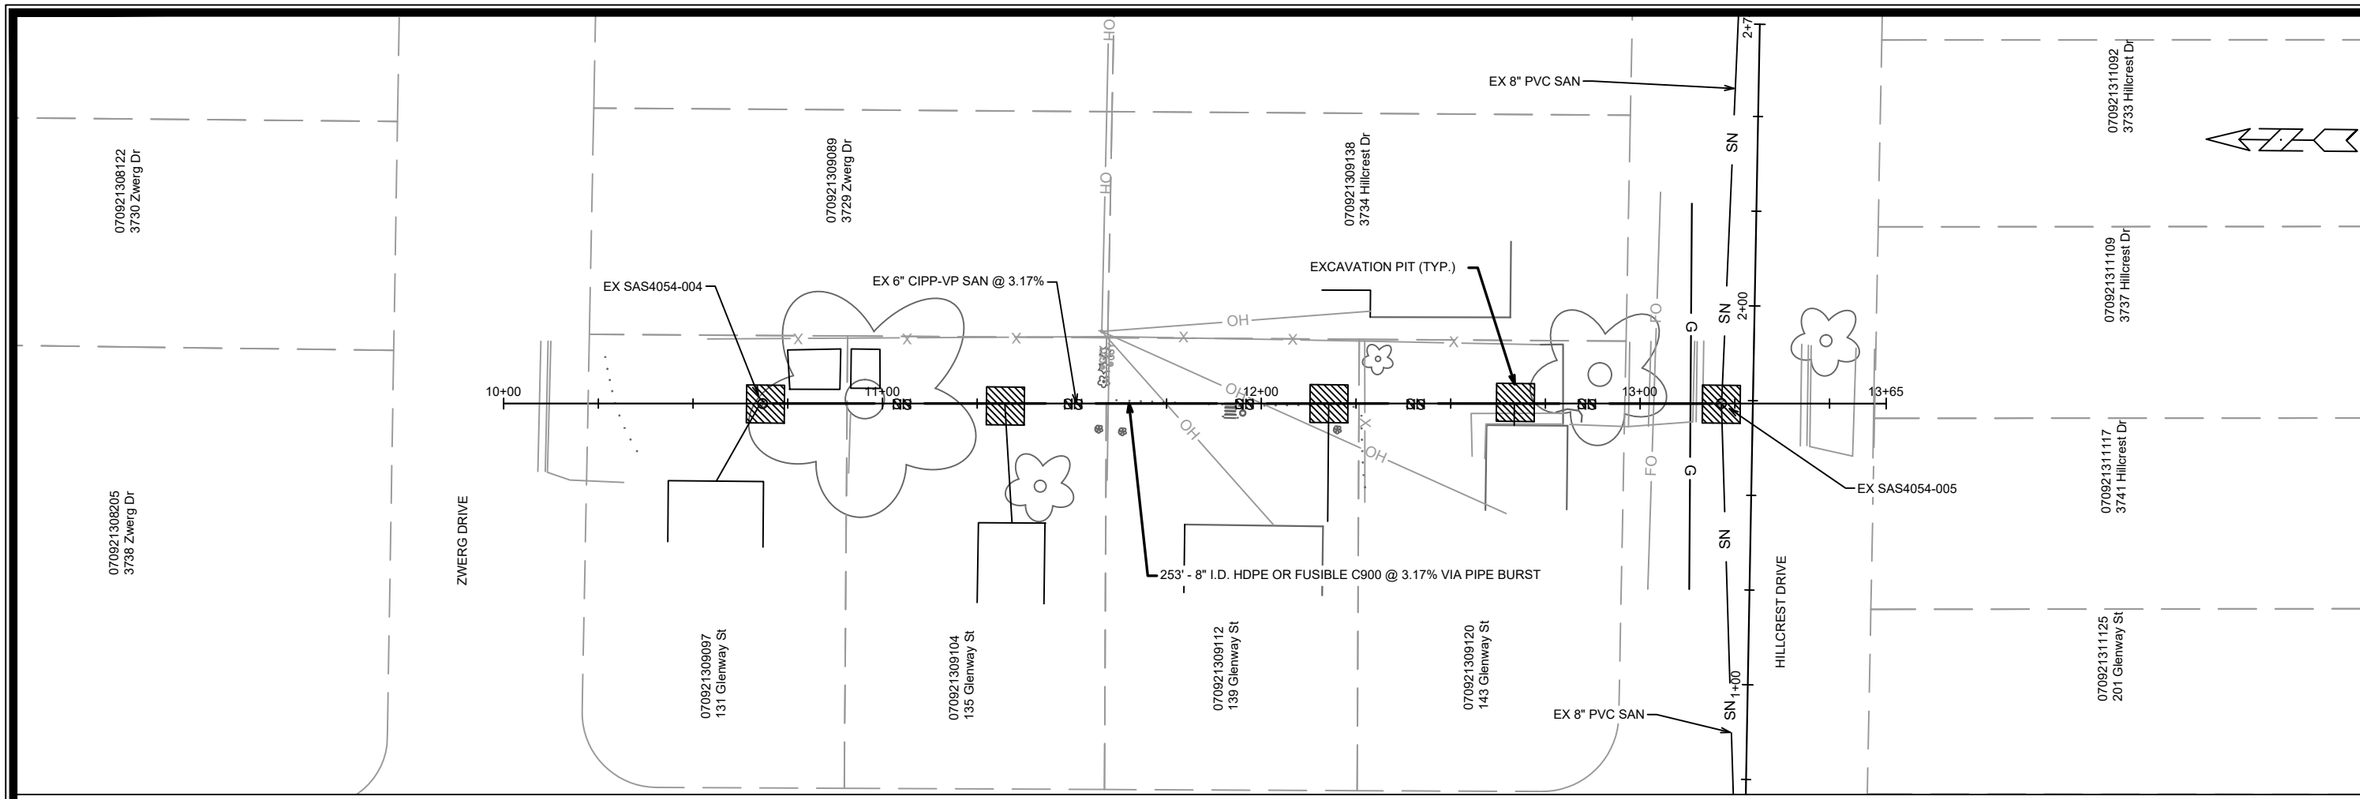

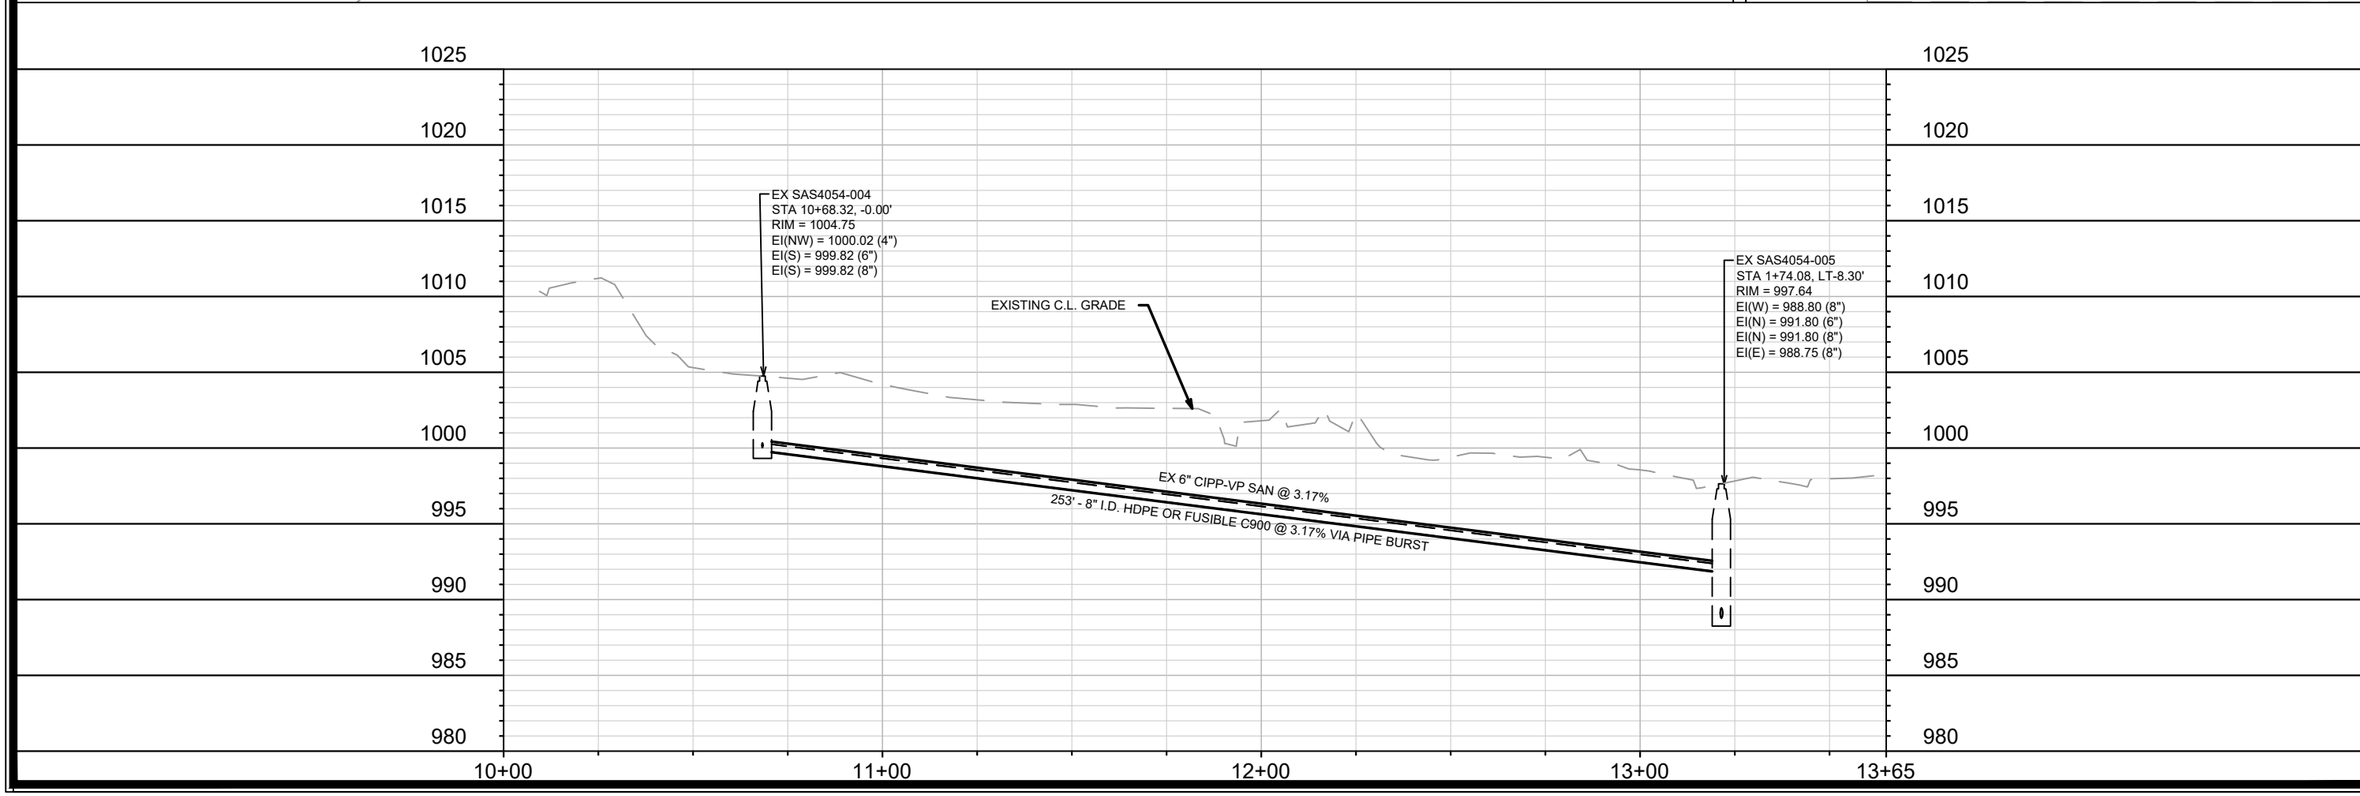

MARK	REVISION	DATE	BY
###	###	###	###
###	###	###	###
###	###	###	###
###	###	###	###
###	###	###	###

Designed By: EKG | Date: 6/23/2026 3:40 PM | Scale: 1" = 40'

15525 | U-1

15525

MADISON, WI

CONTRACT NO: #####

GLENWAY BACKYARD SEWER - PLAN & PROFILE

GLENWAY BACKYARD SEWER REPAIRS

M:\DESIGN\Projects\15525\CAD\Sewers\15525SWR-PipeNetwork.dwg

CITY OF MADISON WISCONSIN

15525

U-1