PORTAGE ROAD ASSESSMENT DISTRICT - 2016
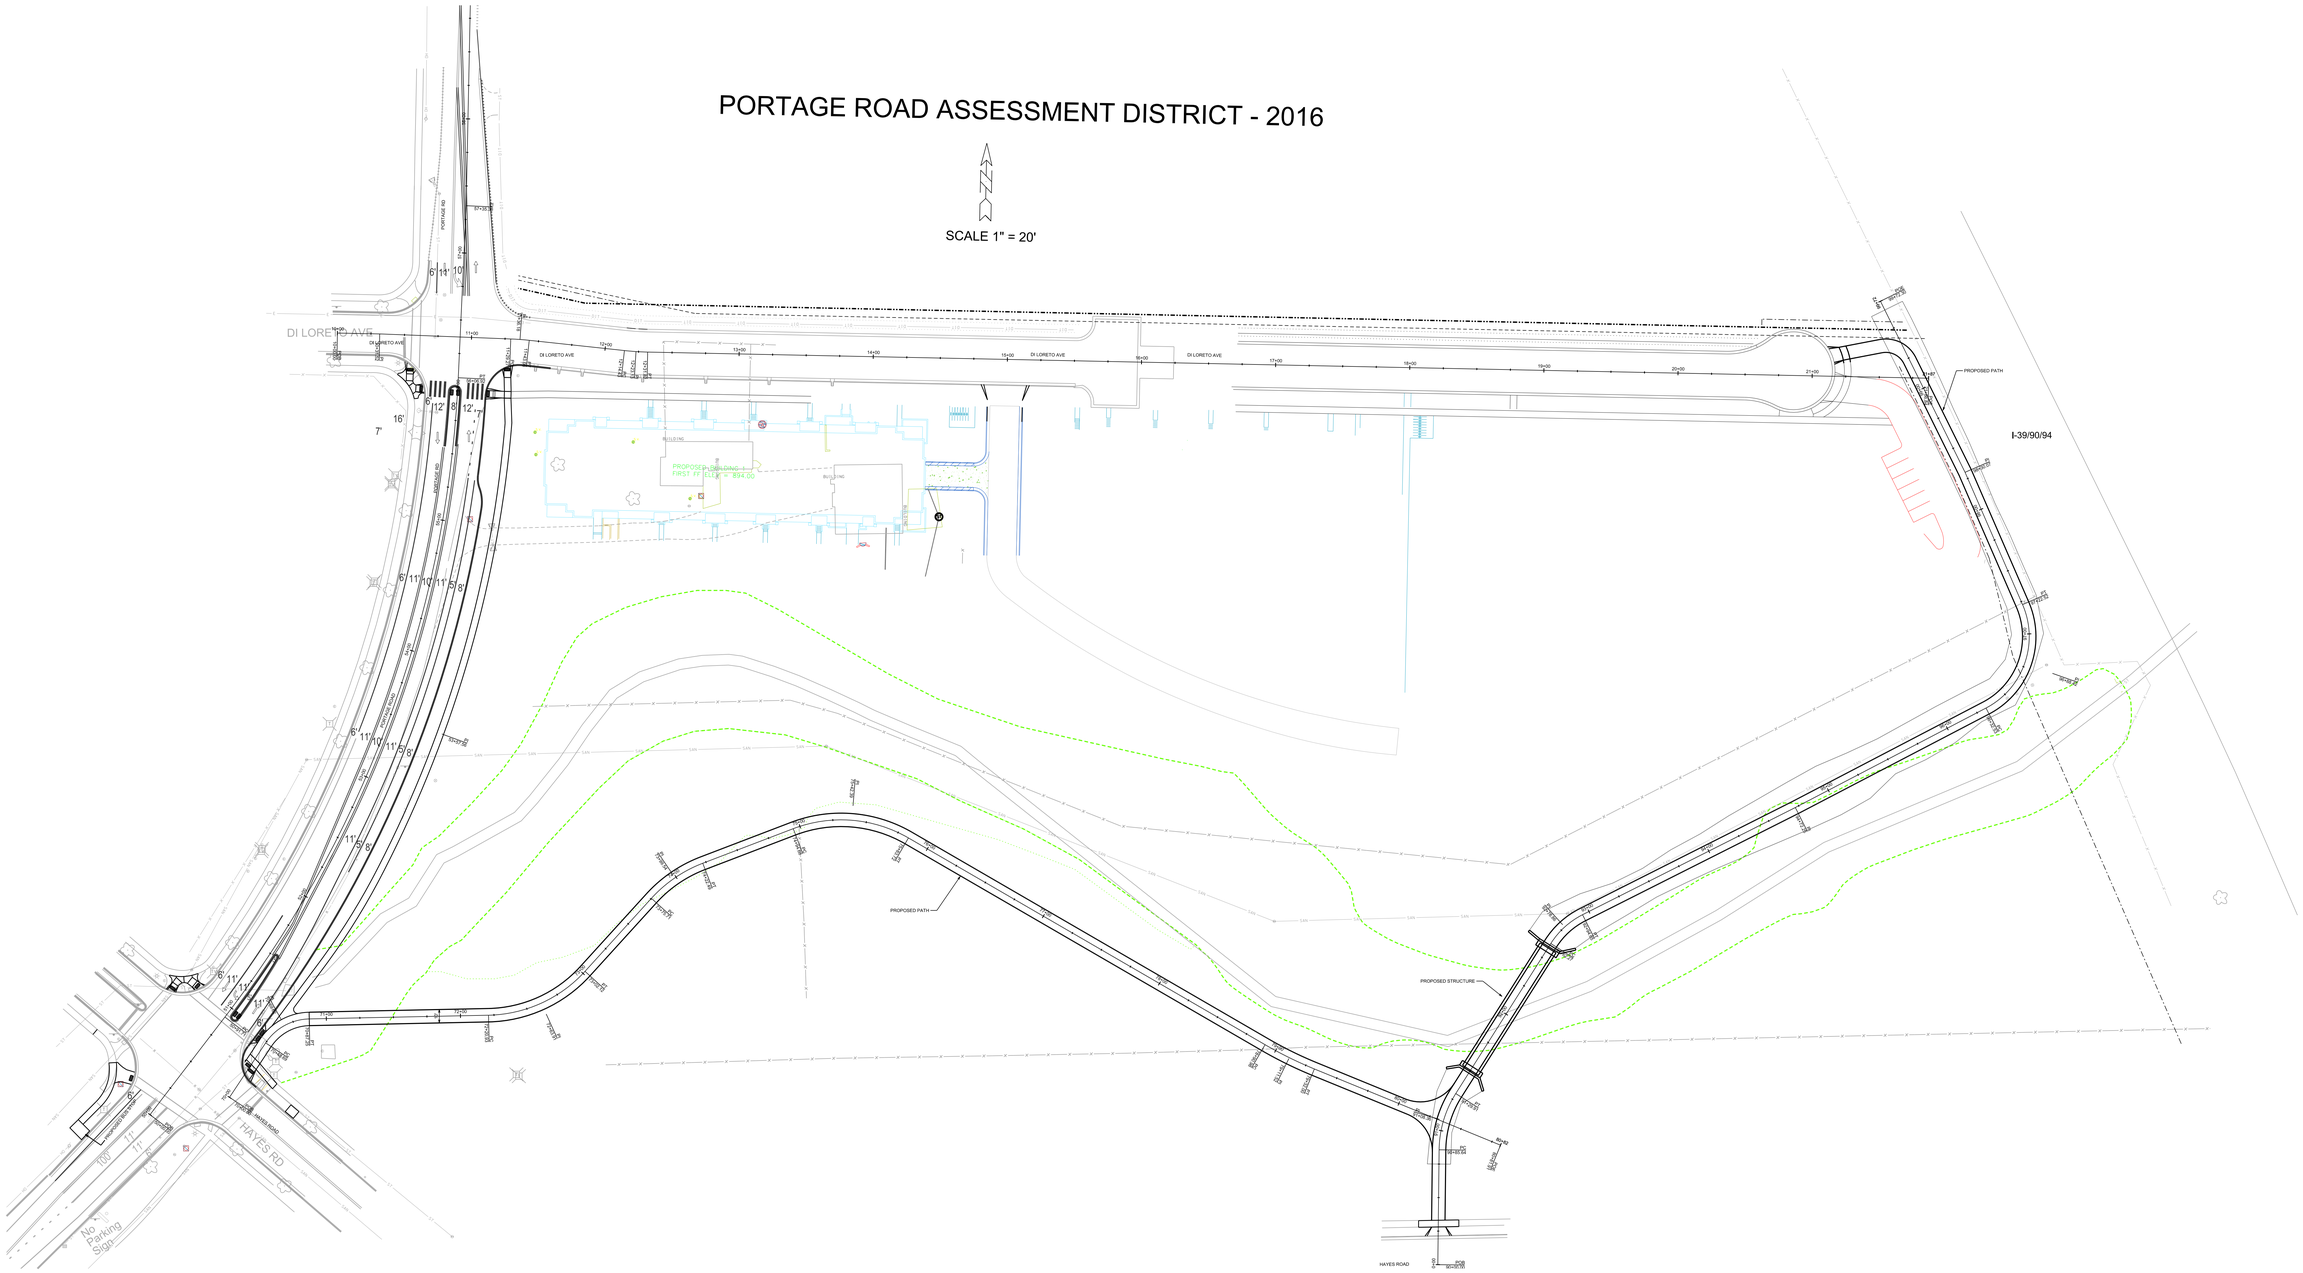
SCALE 1" = 20'