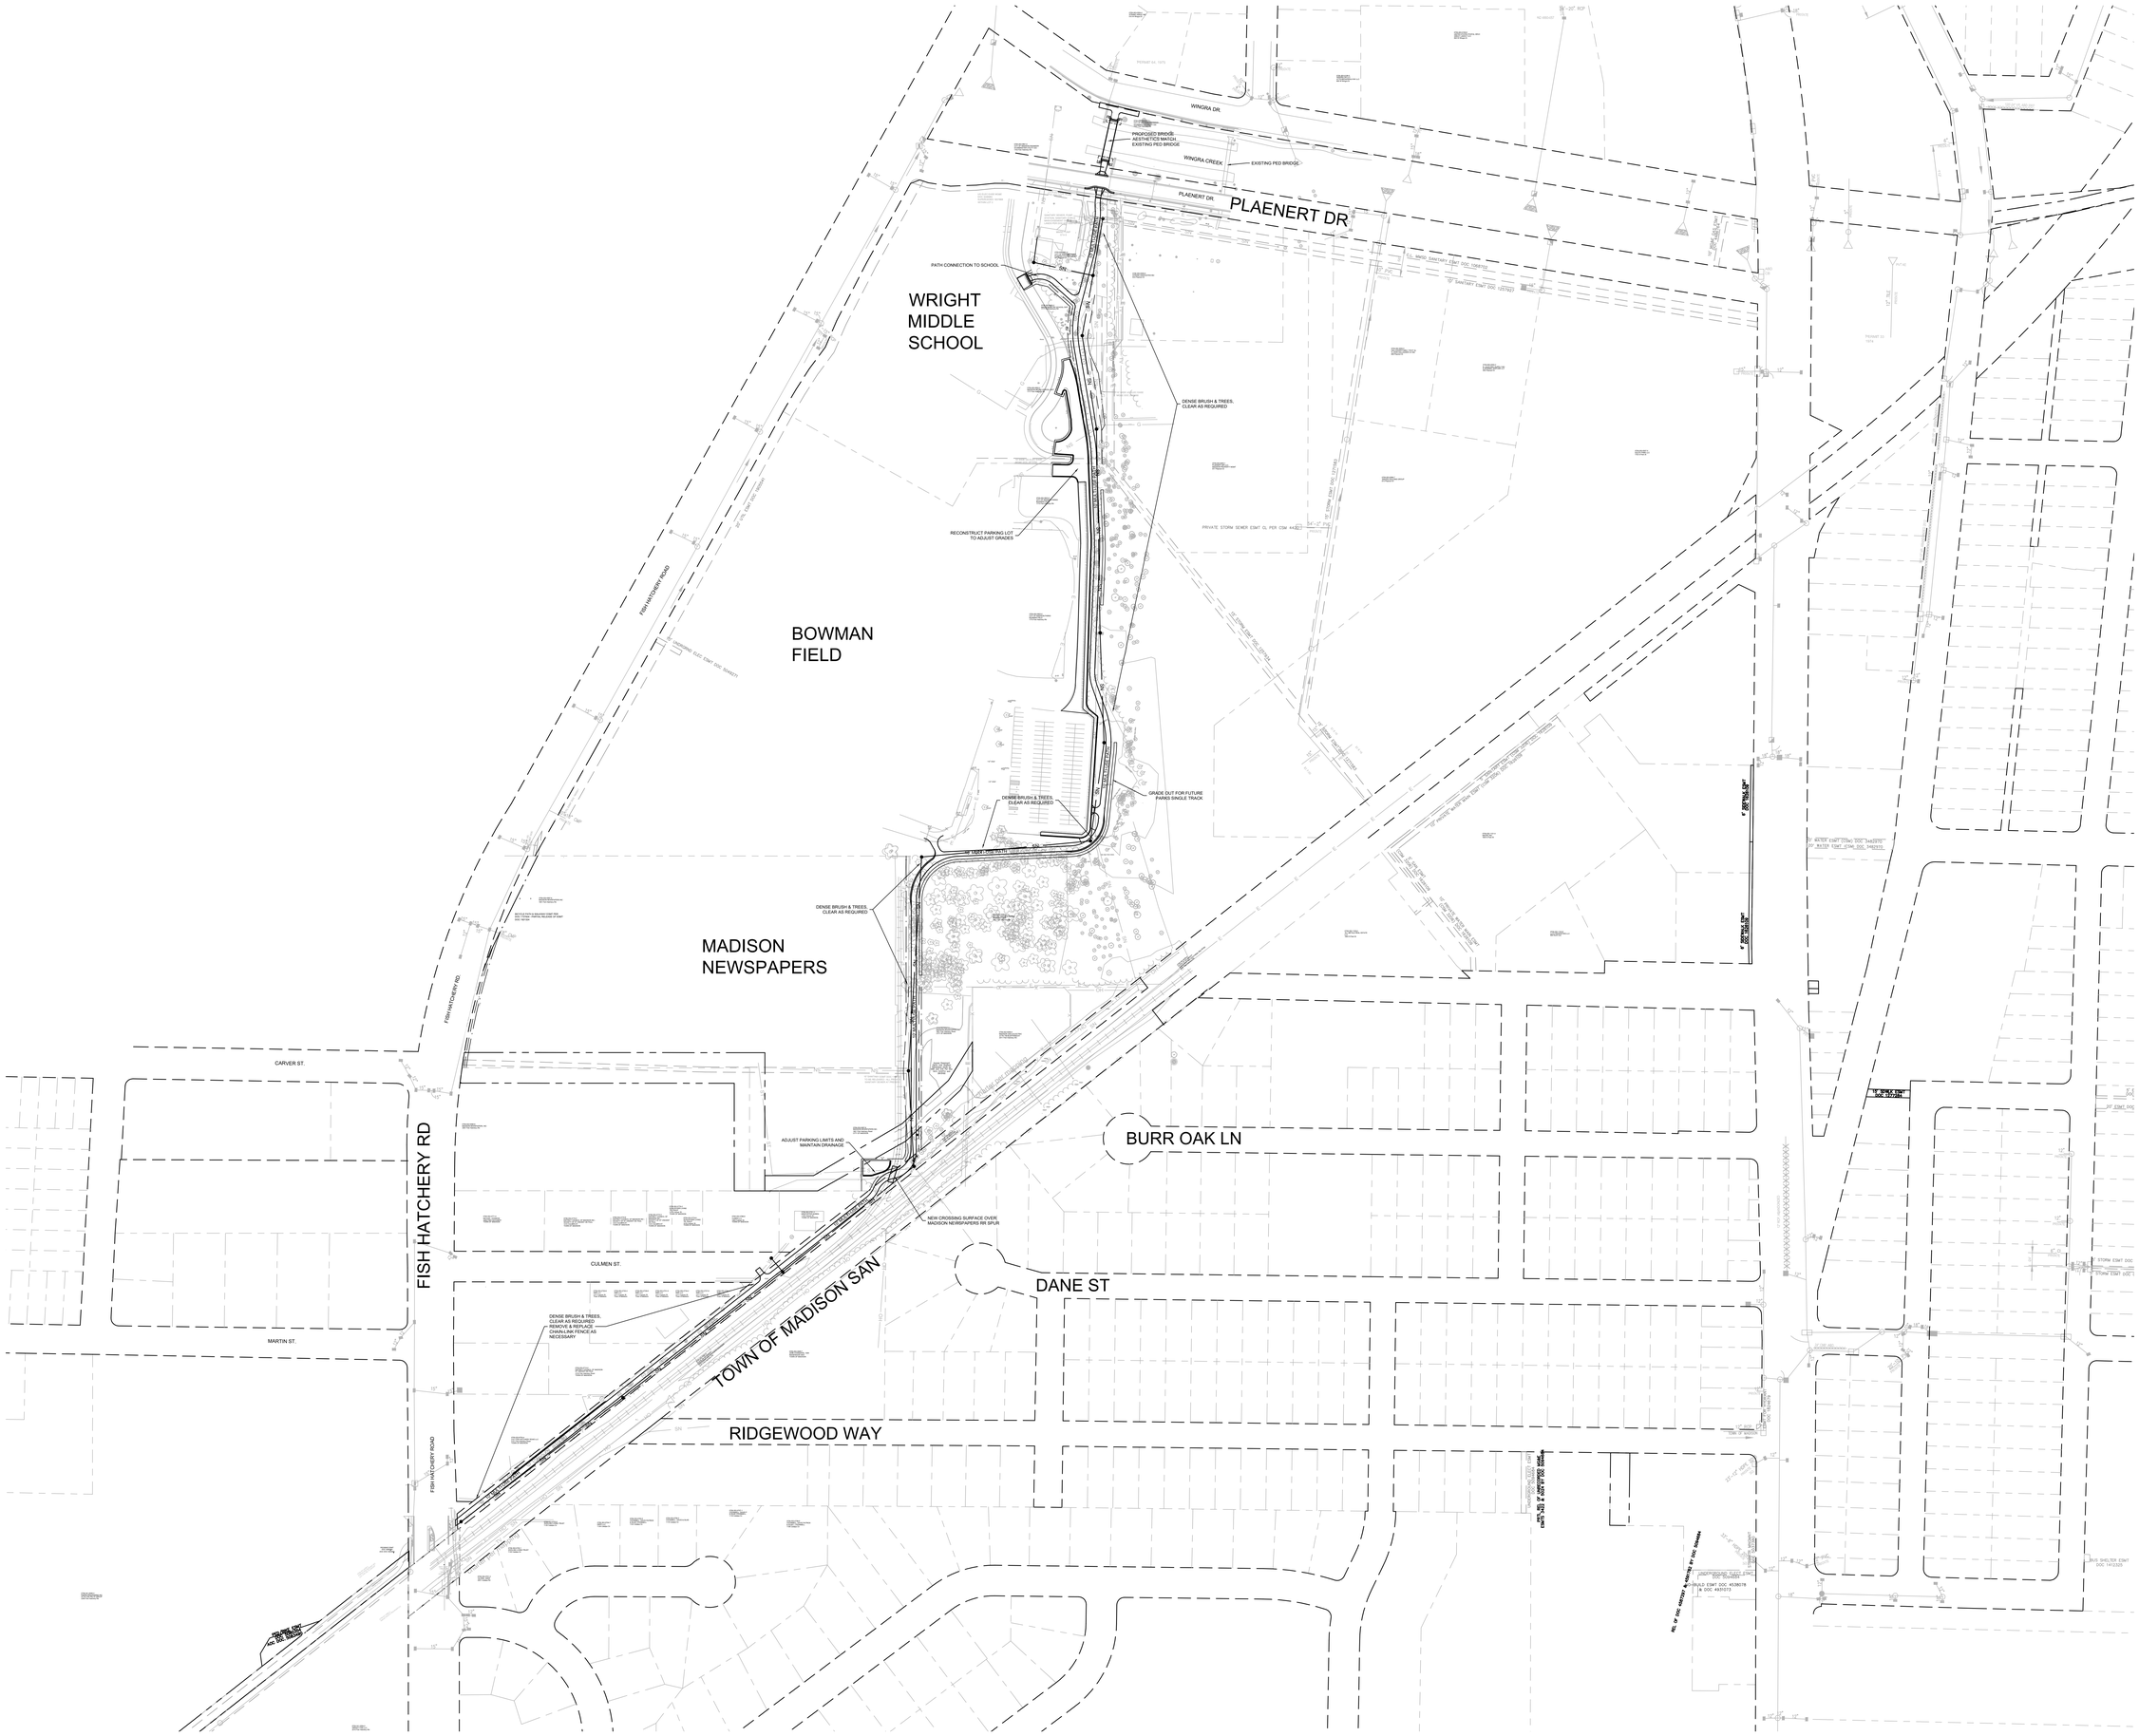
WINGRA DR.
PROPOSED BRIDGE AESTHETICS MATCH EXISTING PED BRIDGE
WINGRA CREEK
EXISTING PED BRIDGE
PLAENERT DR.
PLAENERT DR
PATH CONNECTION TO SCHOOL
WRIGHT MIDDLE SCHOOL
DENSE BRUSH & TREES, CLEAR AS REQUIRED
RECONSTRUCT PARKING LOT TO ADJUST GRADES
BOWMAN FIELD
GRADE OUT FOR FUTURE PARKS SINGLE TRACK
DENSE BRUSH & TREES, CLEAR AS REQUIRED
DENSE BRUSH & TREES, CLEAR AS REQUIRED
MADISON NEWSPAPERS
CARVER ST.
FISH HATCHERY RD
ADJUST PARKING LIMITS AND MAINTAIN DRAINAGE
BURR OAK LN
NEW CROSSING SURFACE OVER MADISON NEWSPAPERS RR SPUR
CULMEN ST.
DANE ST
DENSE BRUSH & TREES, CLEAR AS REQUIRED REMOVE & REPLACE CHAIN-LINK FENCE AS NECESSARY
MARTIN ST.
TOWN OF MADISON SAN
RIDGEWOOD WAY